


LAYOUT PRIOR TO ALTERATIONS

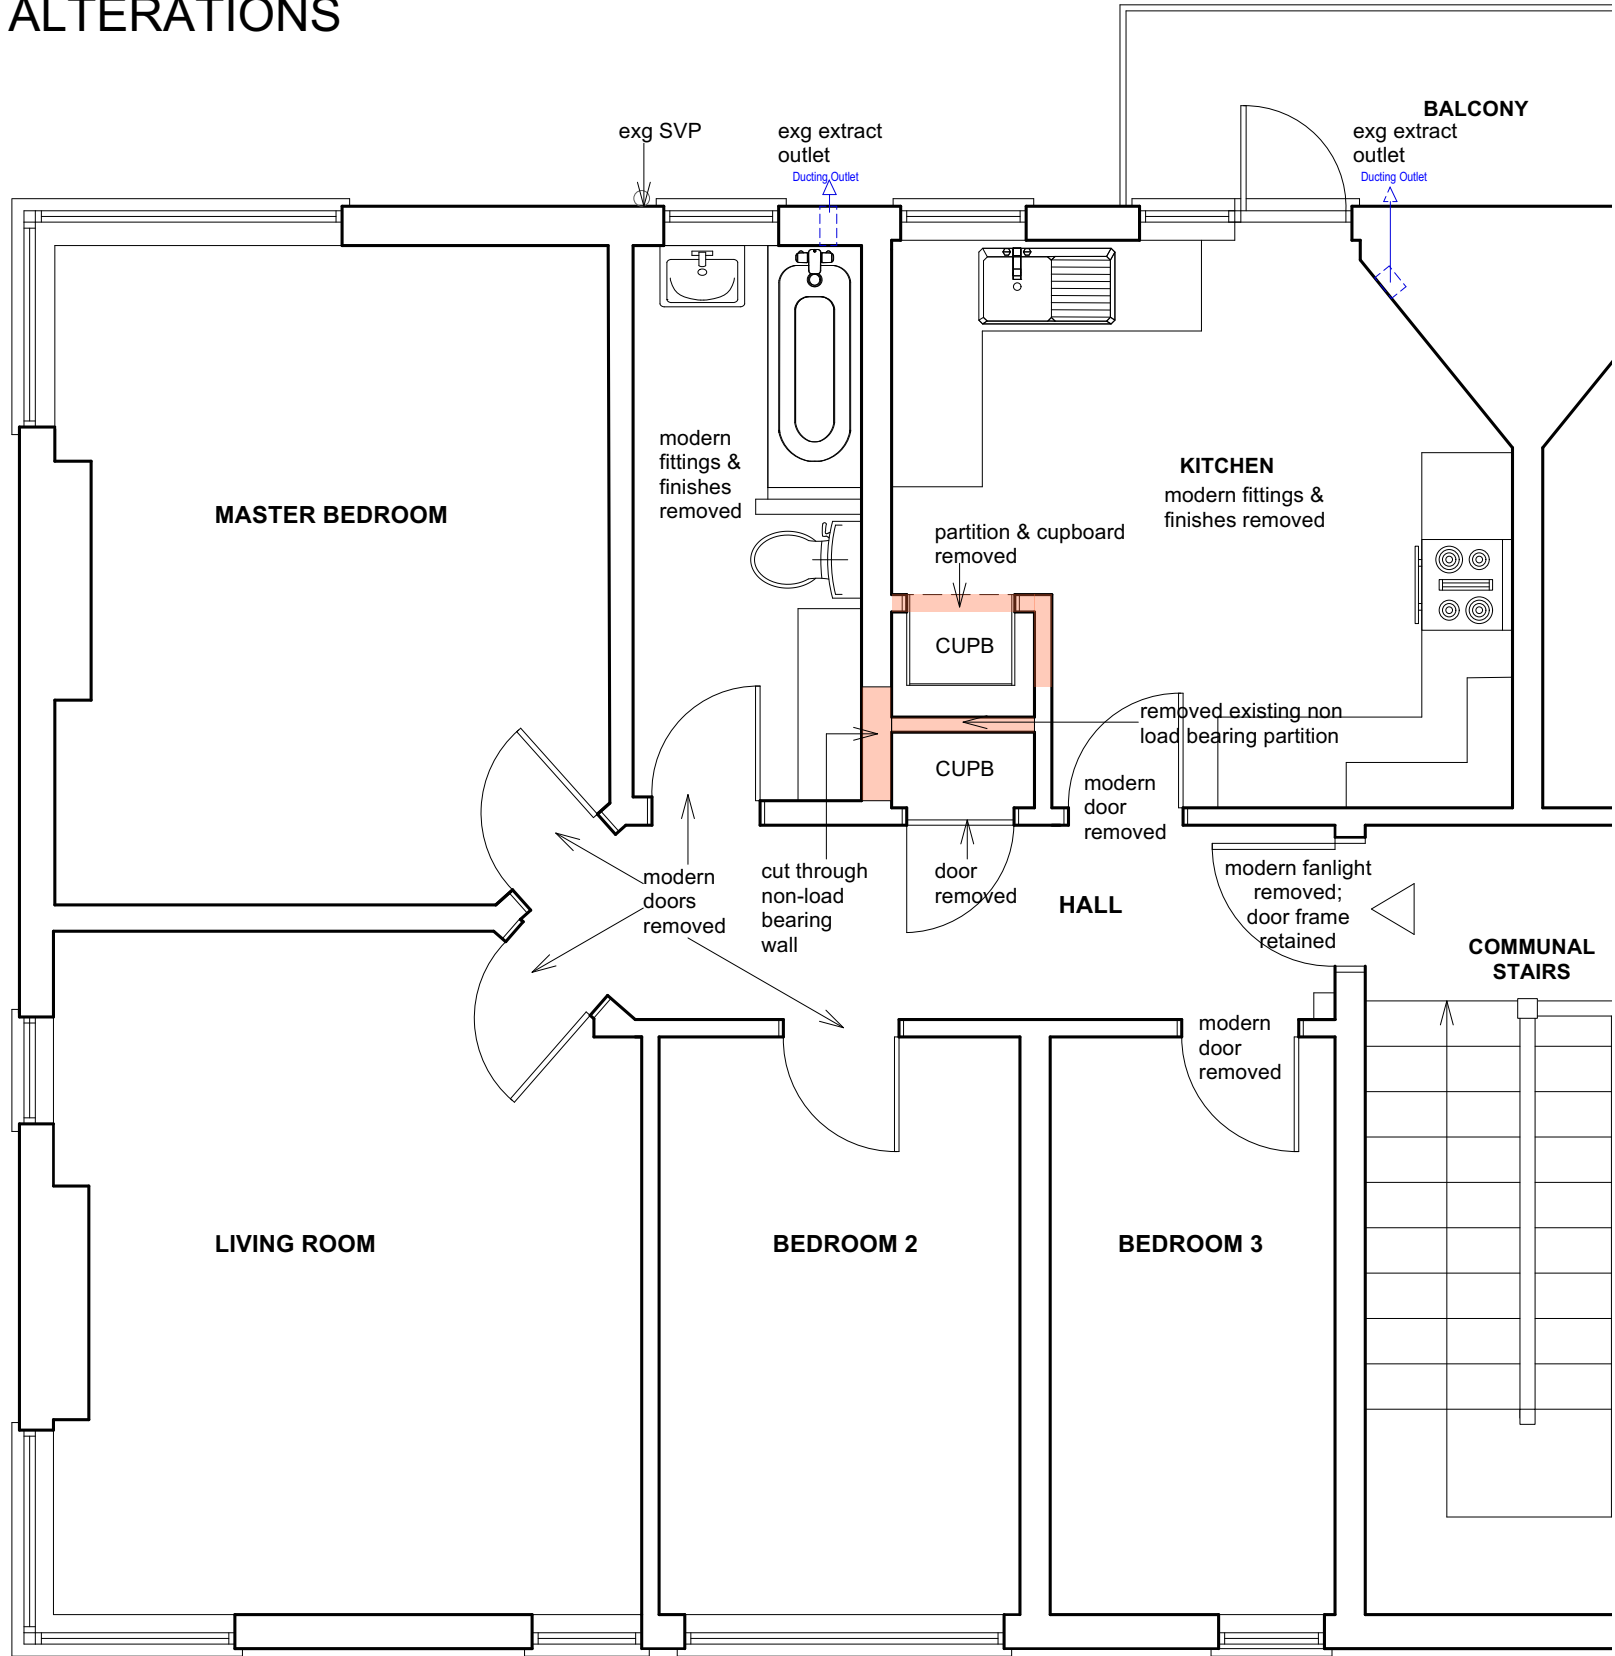

1 Existing floor plan
Scale: 1:50

Notes

- EXISTING STRUCTURE
- DEMOLITIONS

Revisions

PLANNING		
The Gables, Flat 5 London N10 3EA		
Existing floor plan		
ROGER MEARS ARCHITECTS LLP Union Chapel, Compton Avenue London N1 2XD		
rma@rmears.co.uk tel 020 7359 8222 www.rmears.co.uk © Roger Mears Architects LLP		
Date 20/11/2023	Scale 1:50	
Job No. 2221.1	Dwg No. 003	Rev