




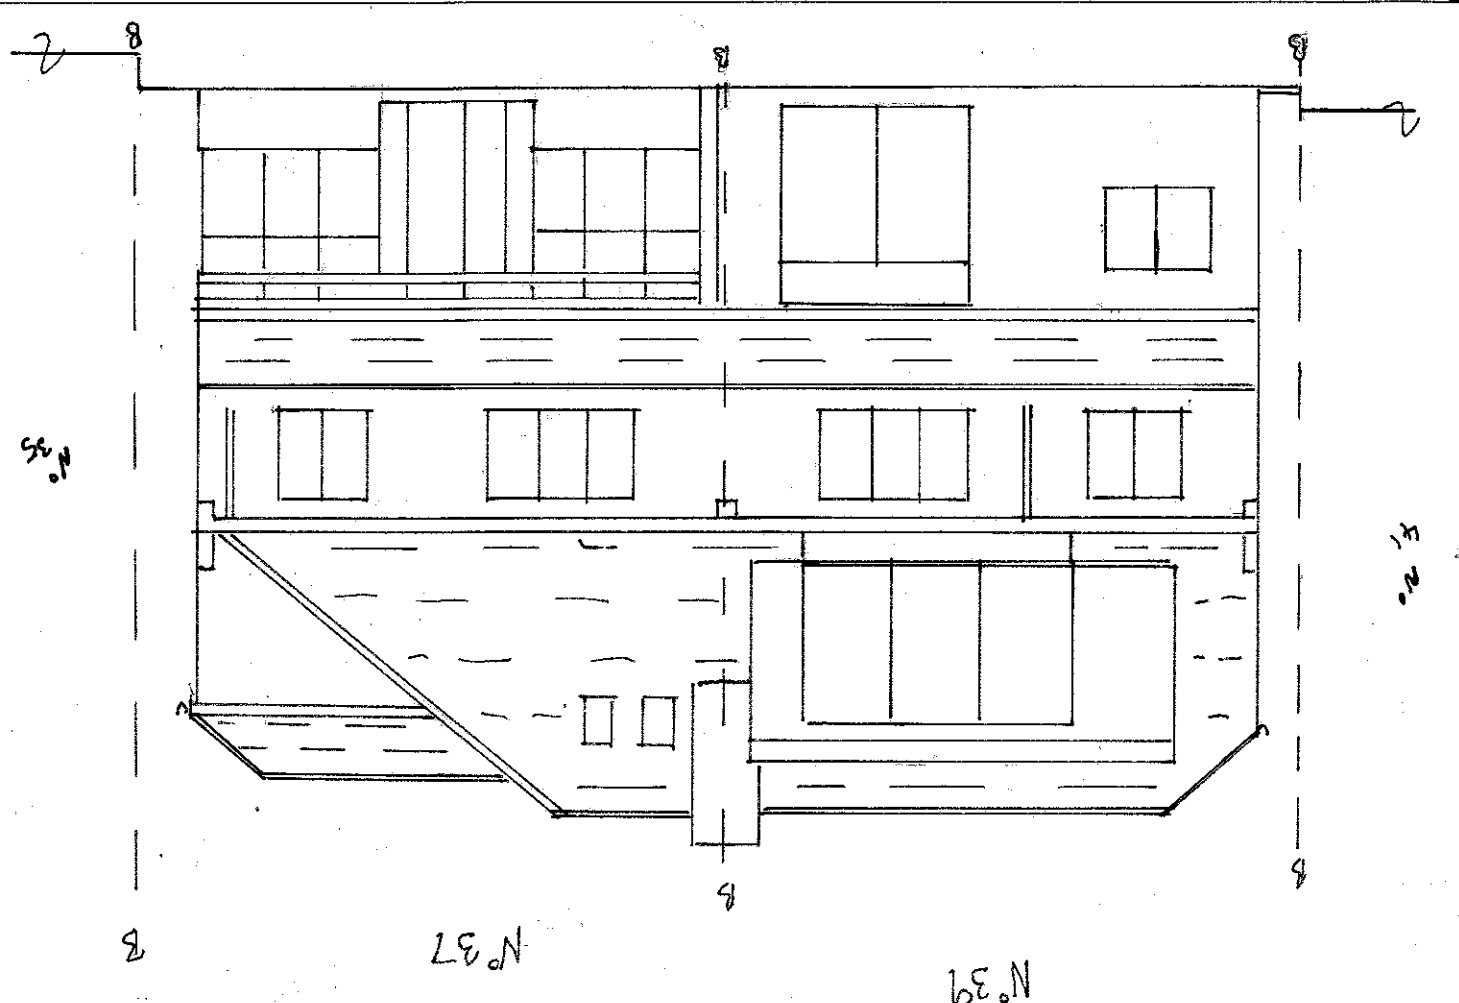


Side view from 39

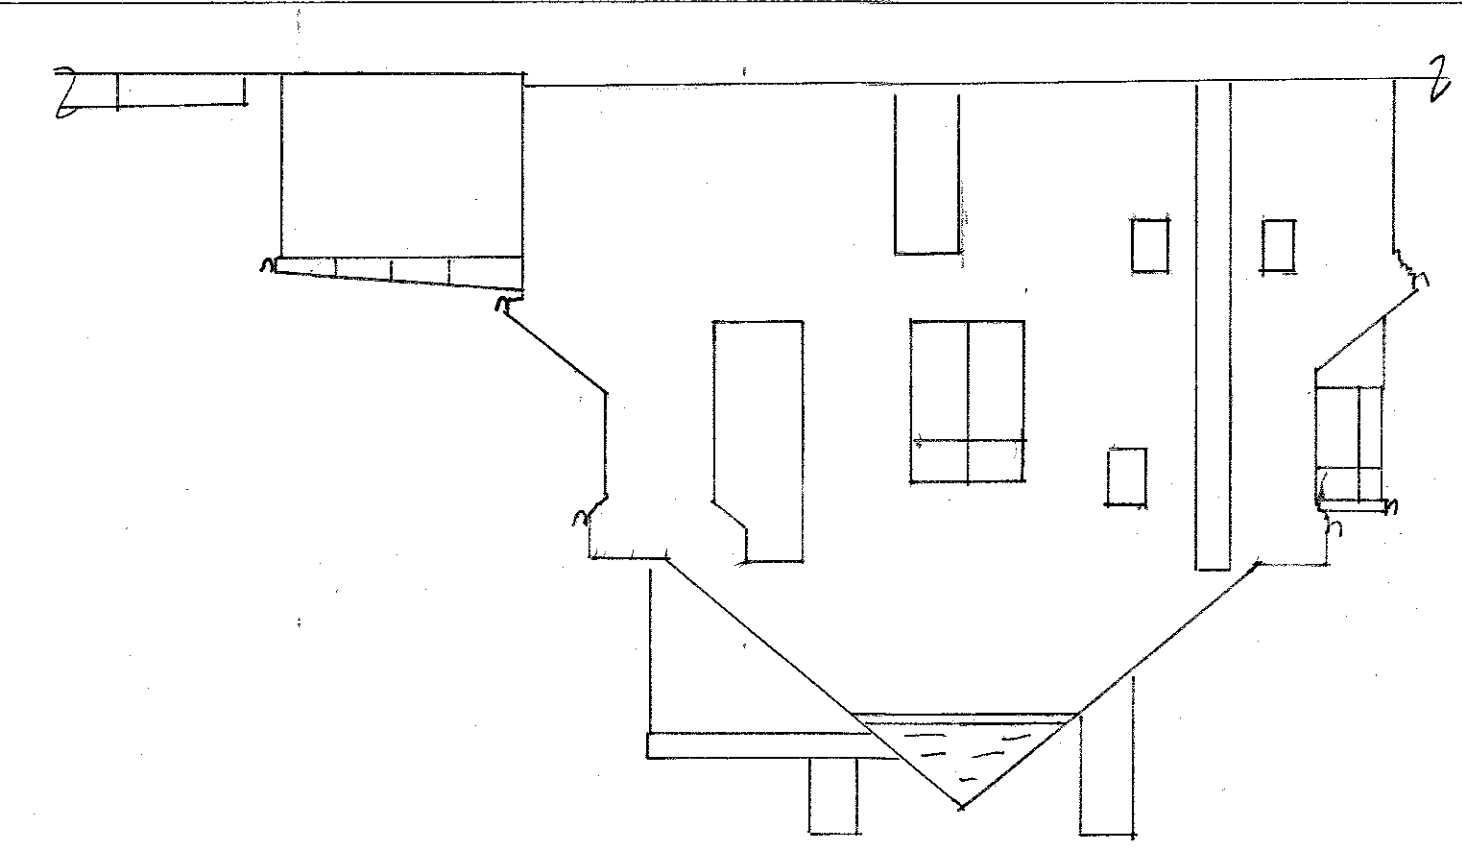


Side view from 39

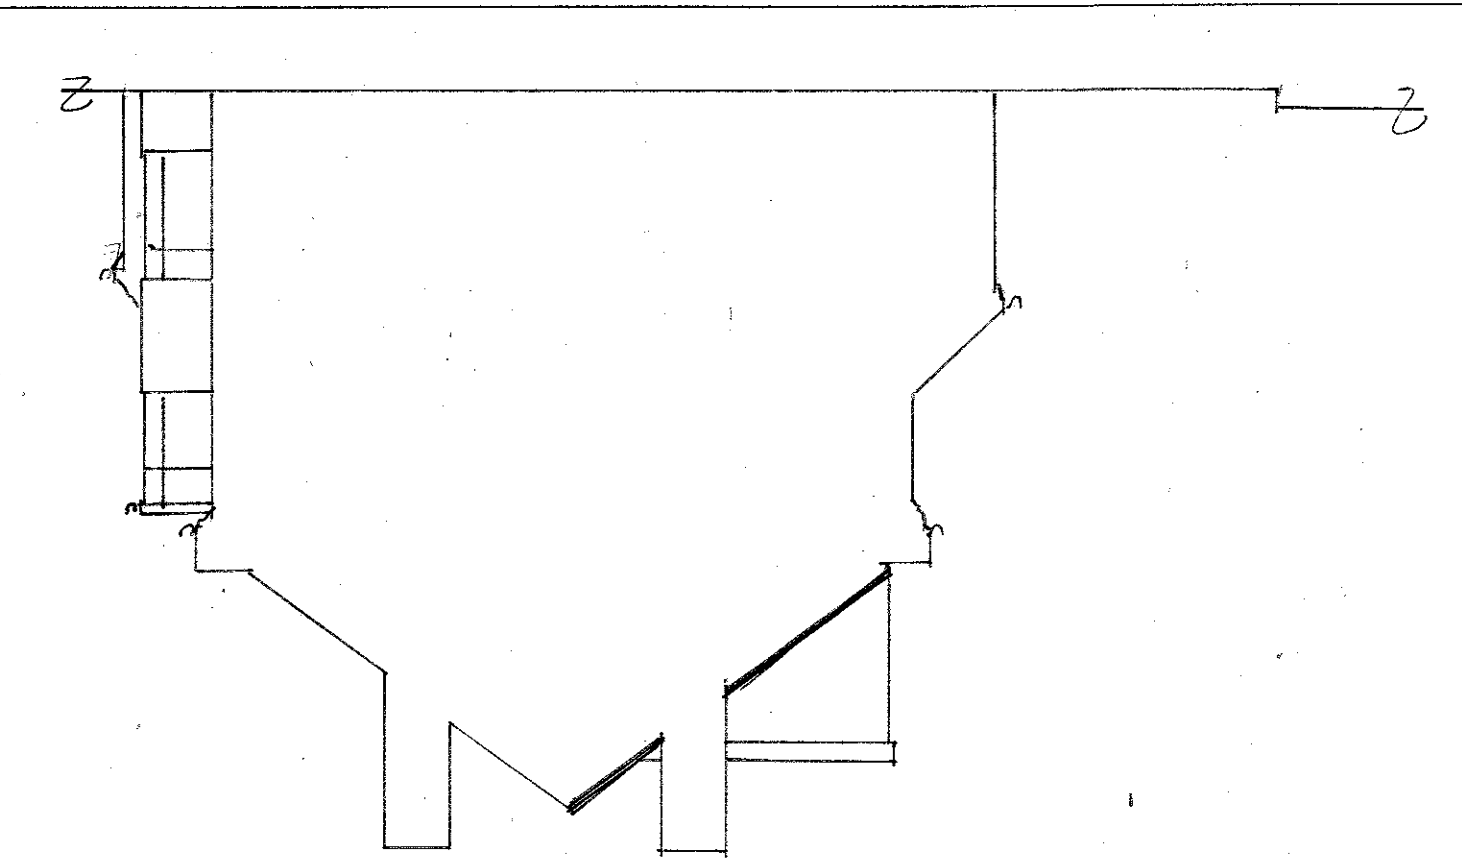


PLANNING NOTES
 EXISTING WALL FINISHES TO MATCH
 EXISTING DWELLING
 FLAT ROOF FELLING
 ROOF TILES TO MATCH IN COLOUR AND
 STYLE OF MAIN ROOF TO DWELLING

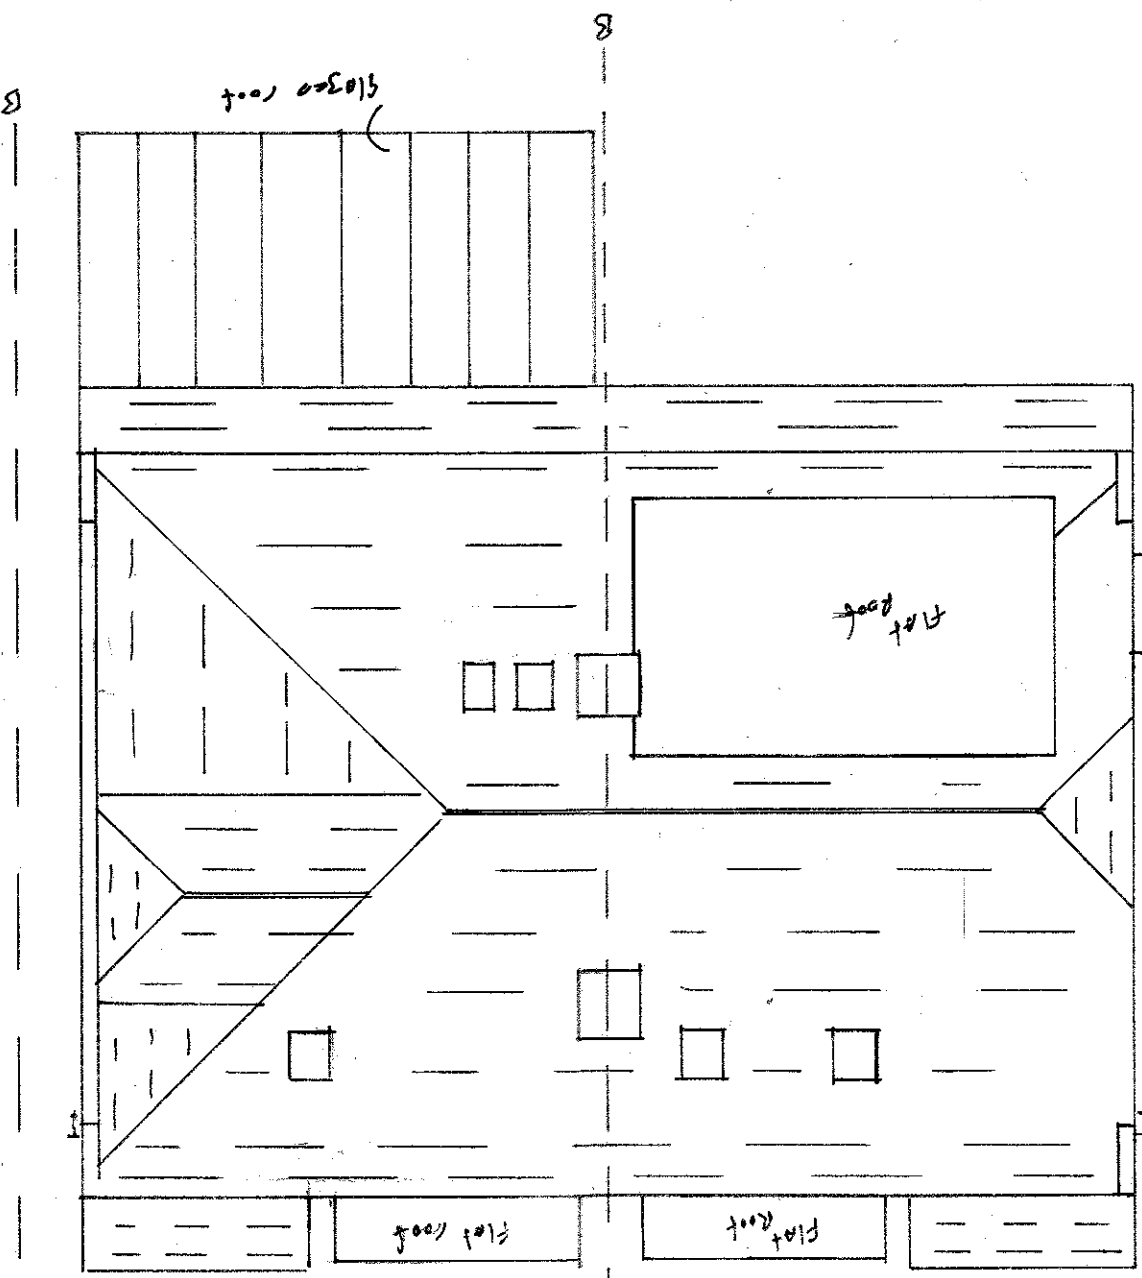


Roof plan

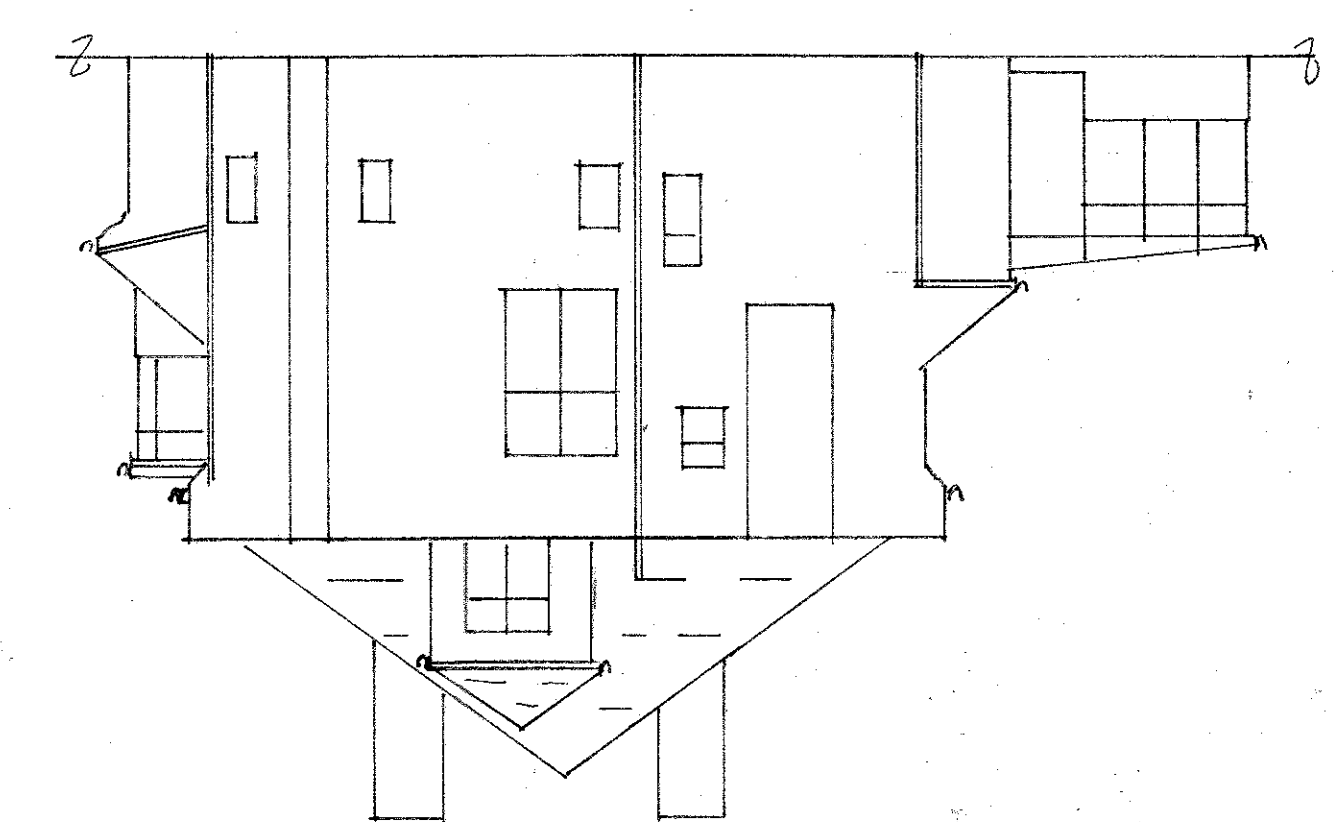


Side view from 37

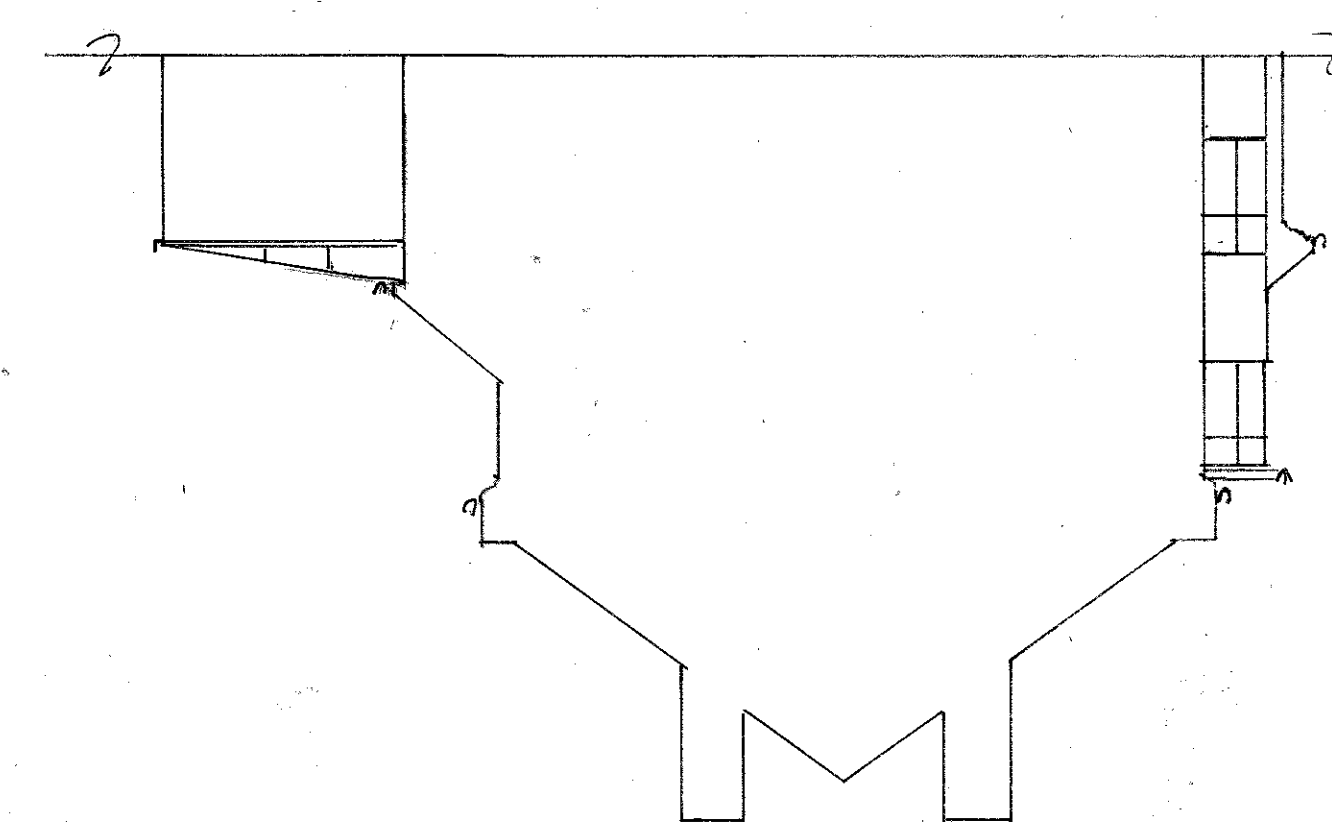


Side view from 37

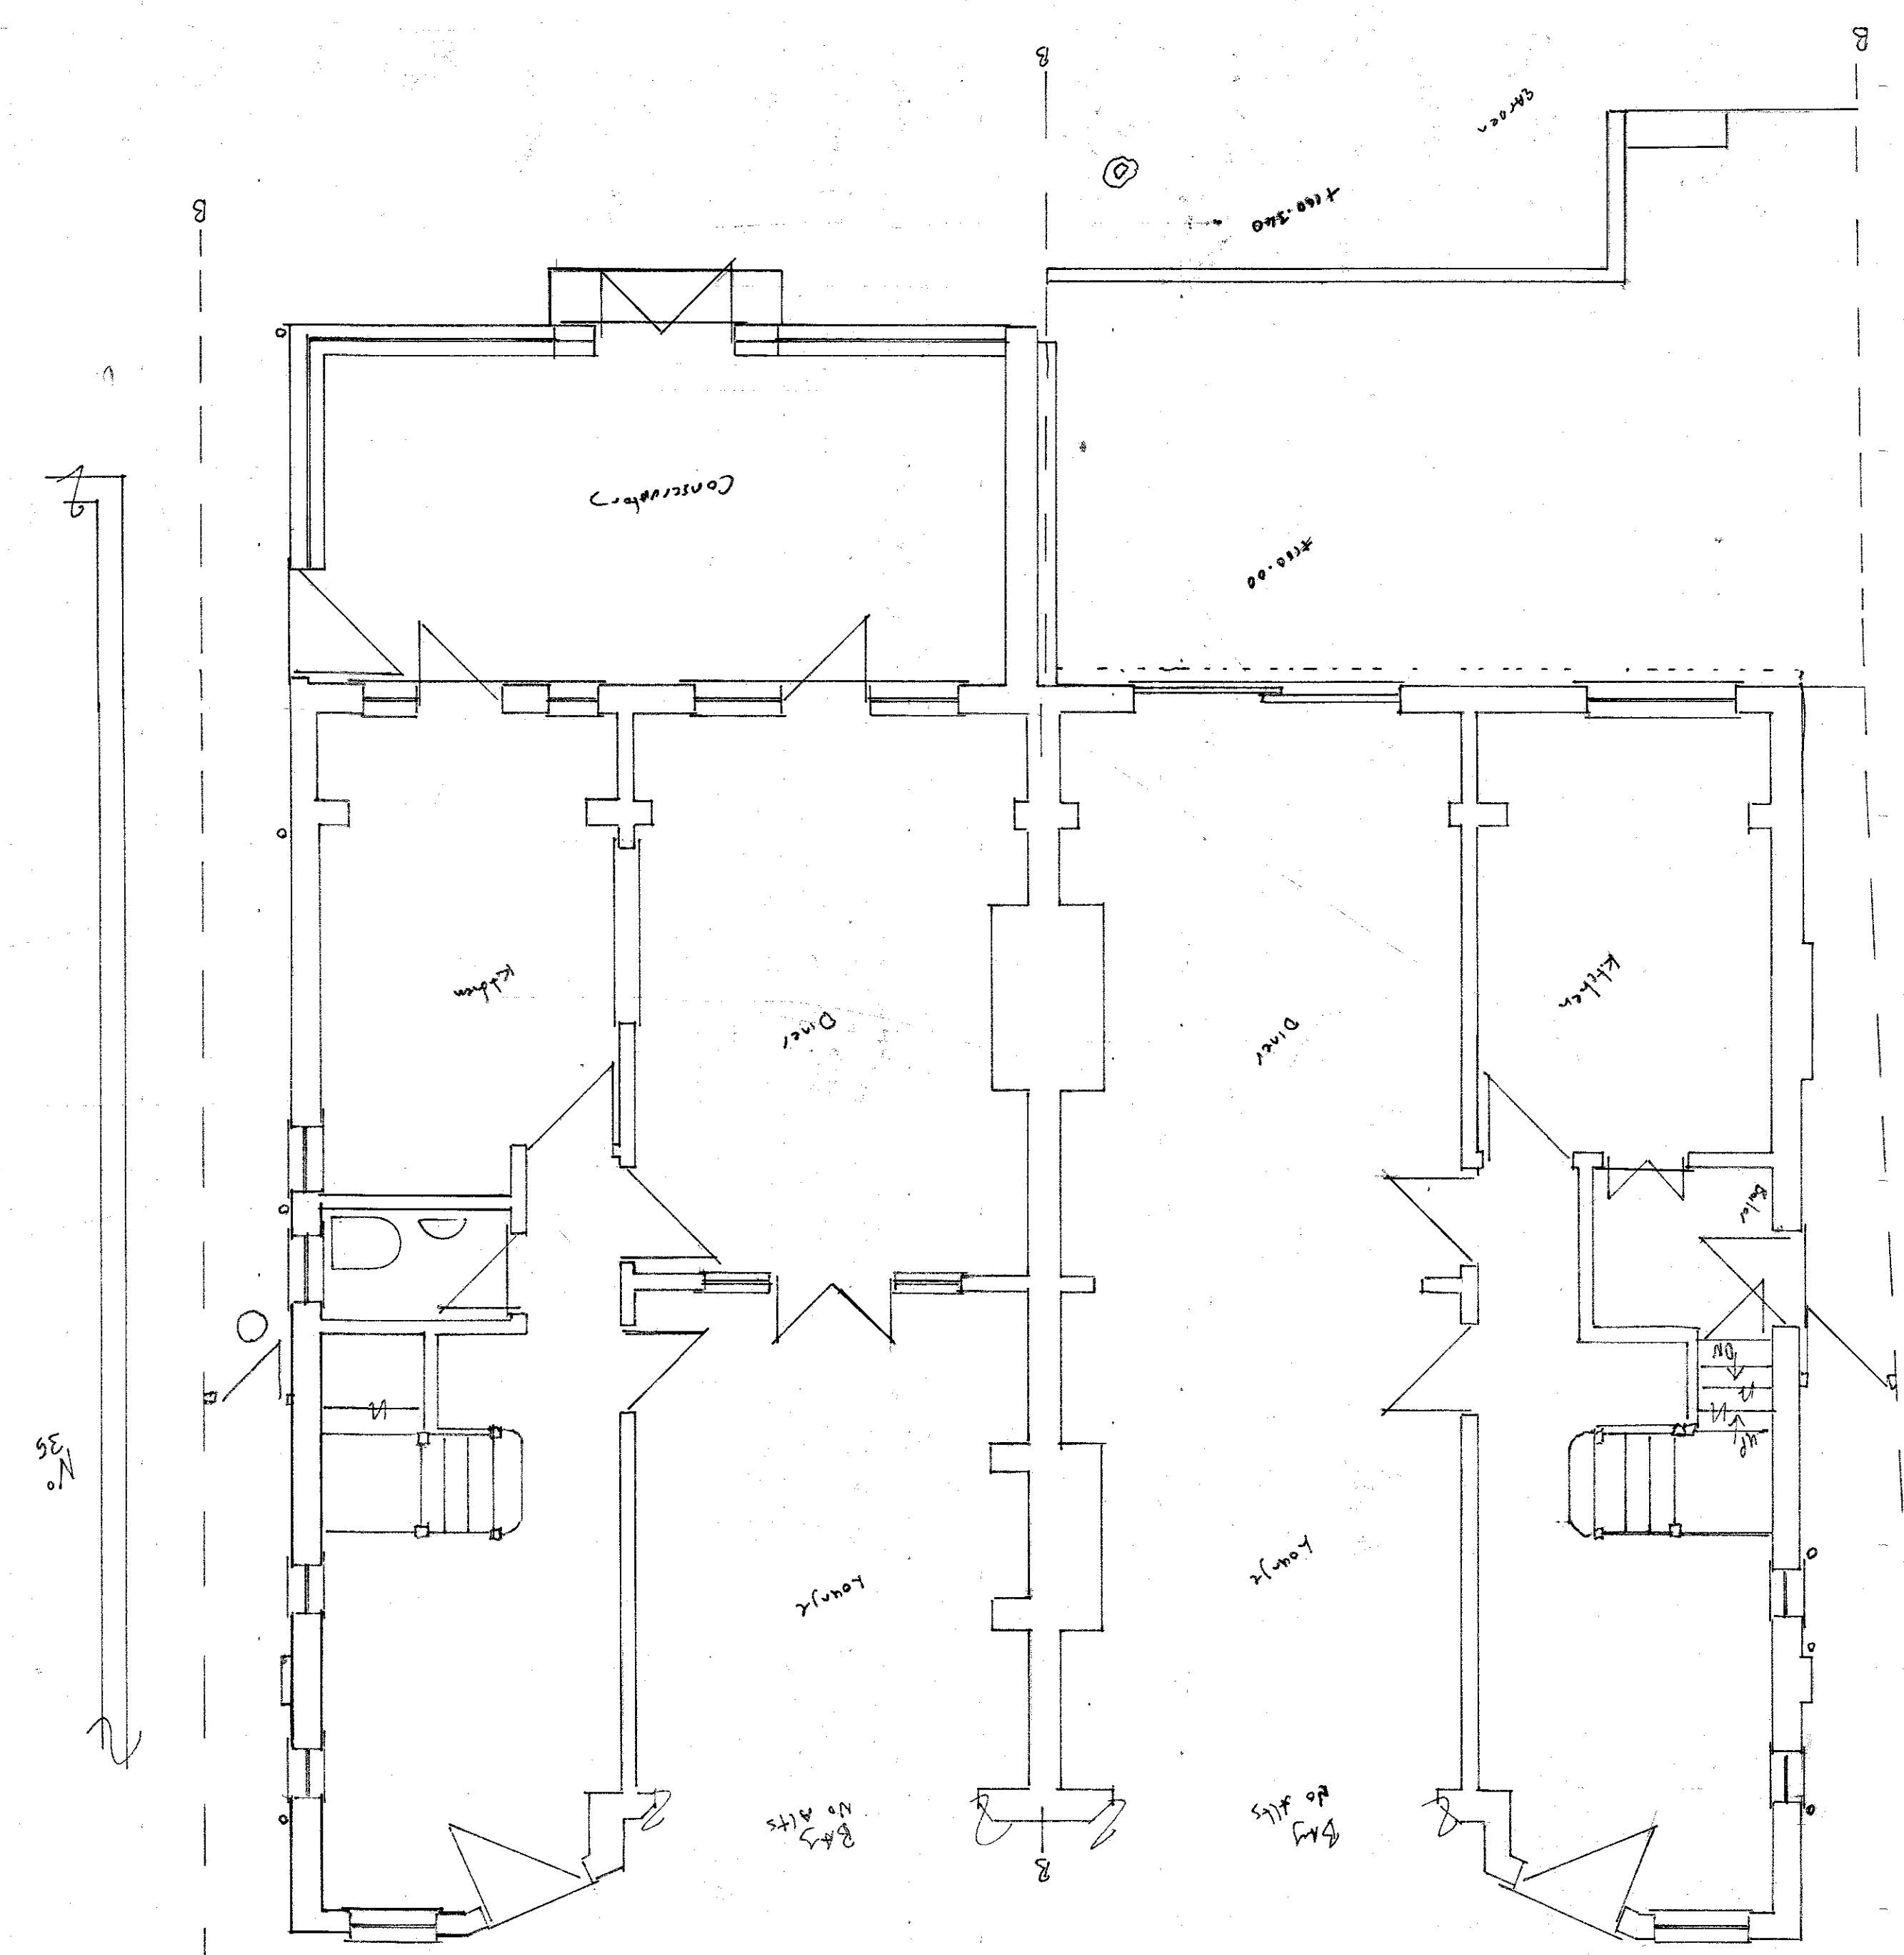


Ground floor plan

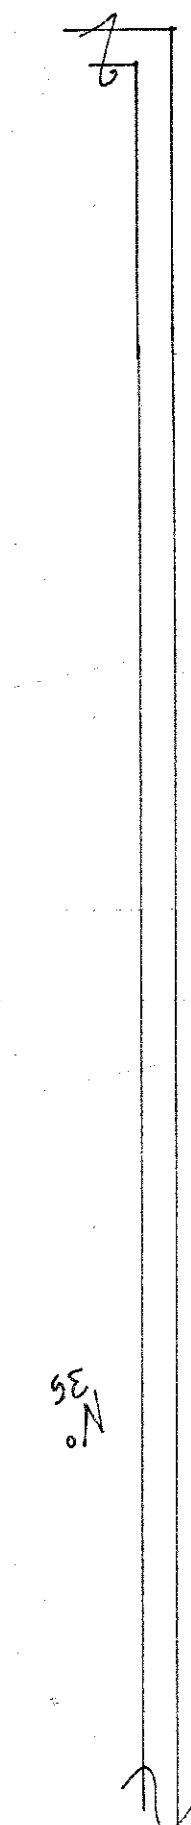

Side view from 37

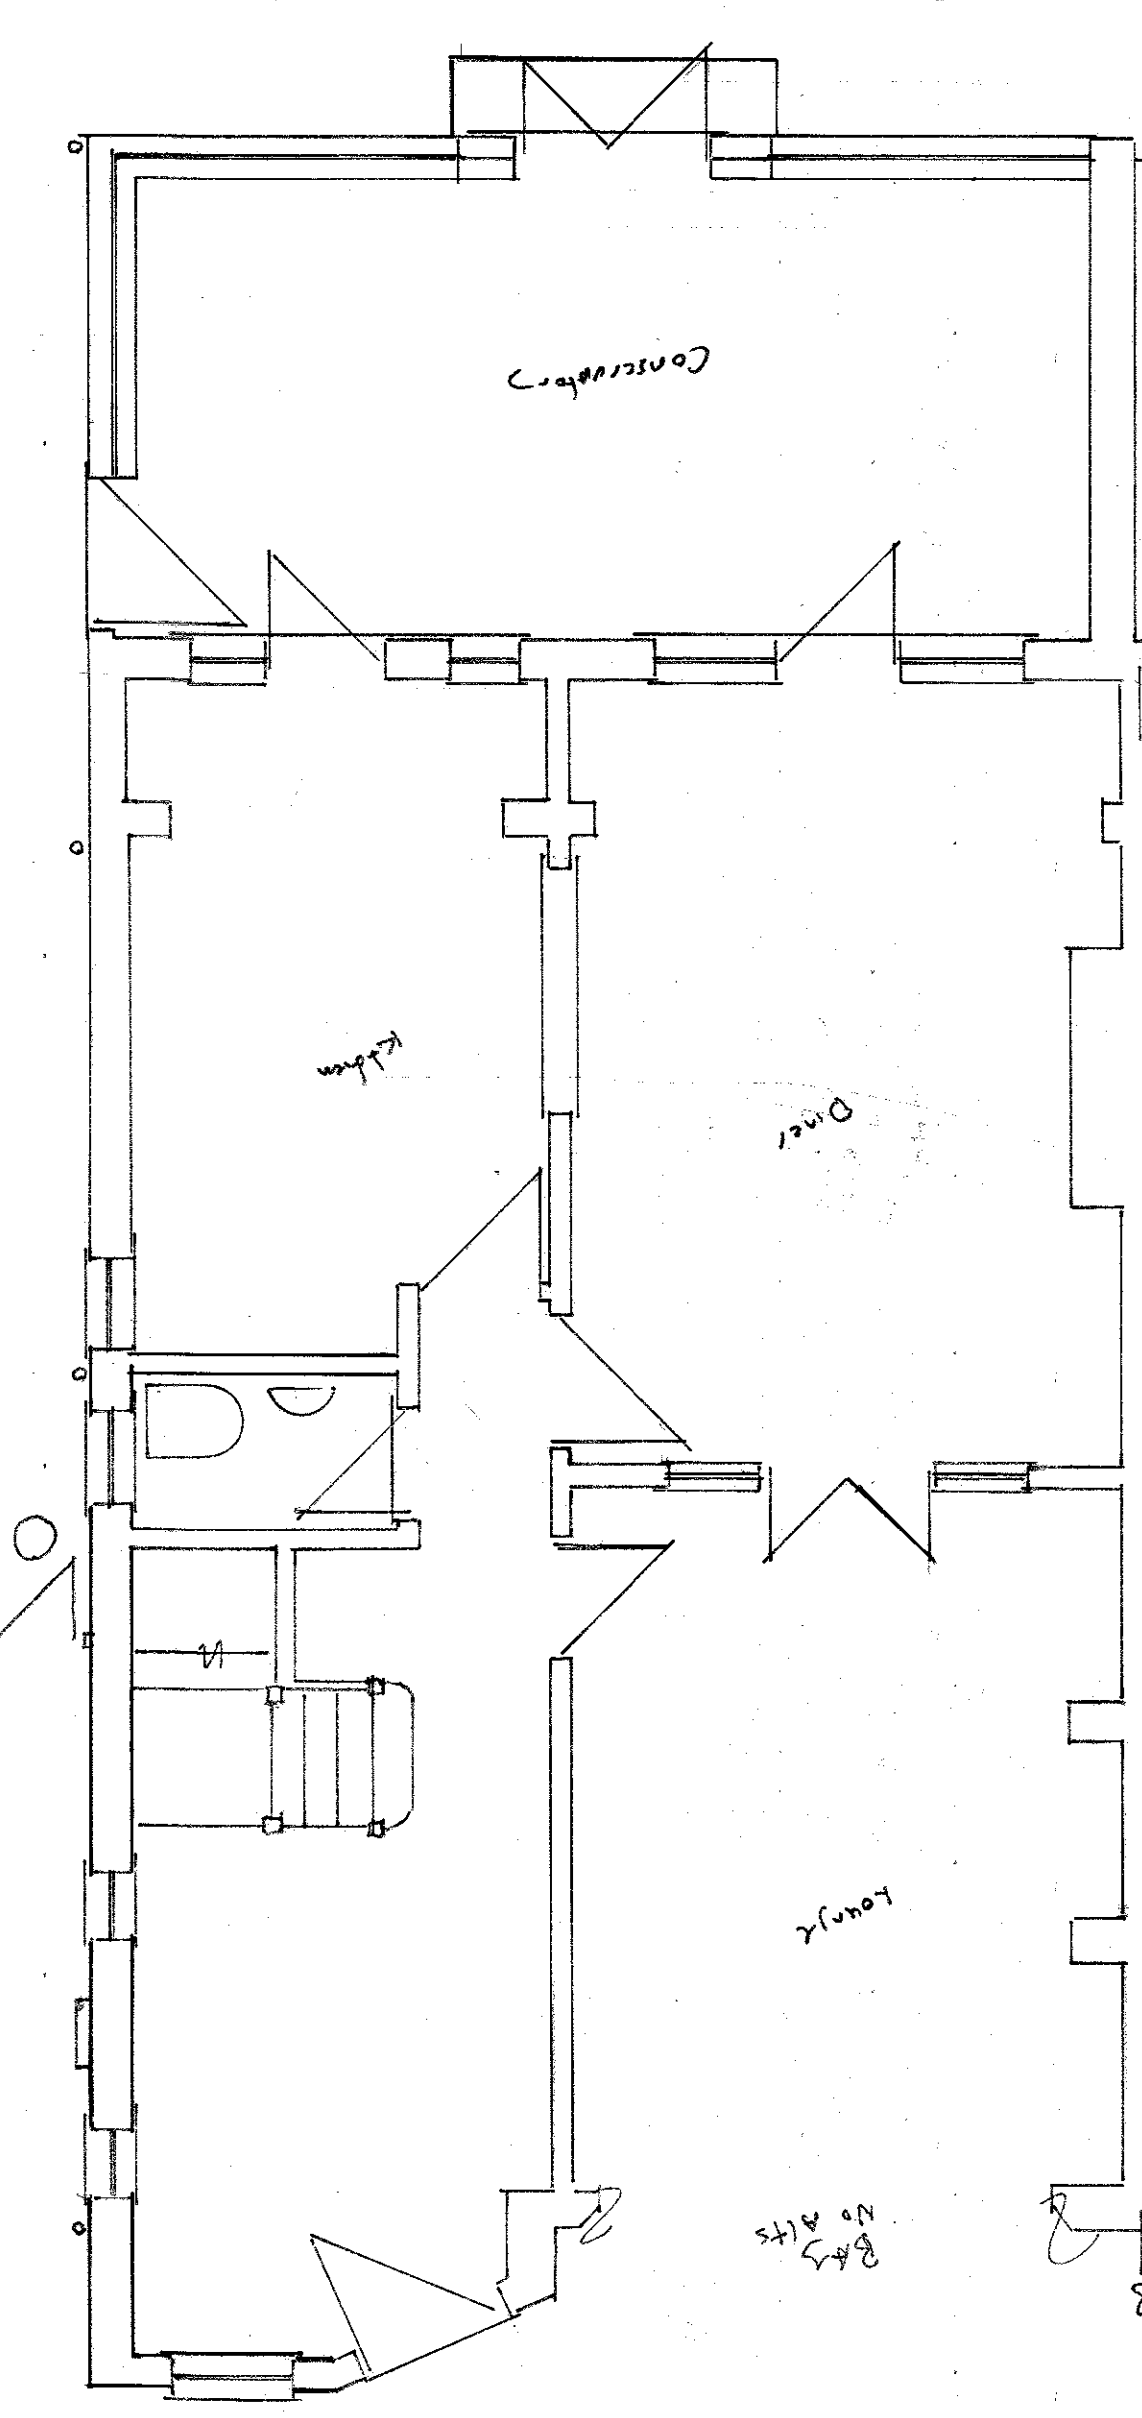

Ground floor plan

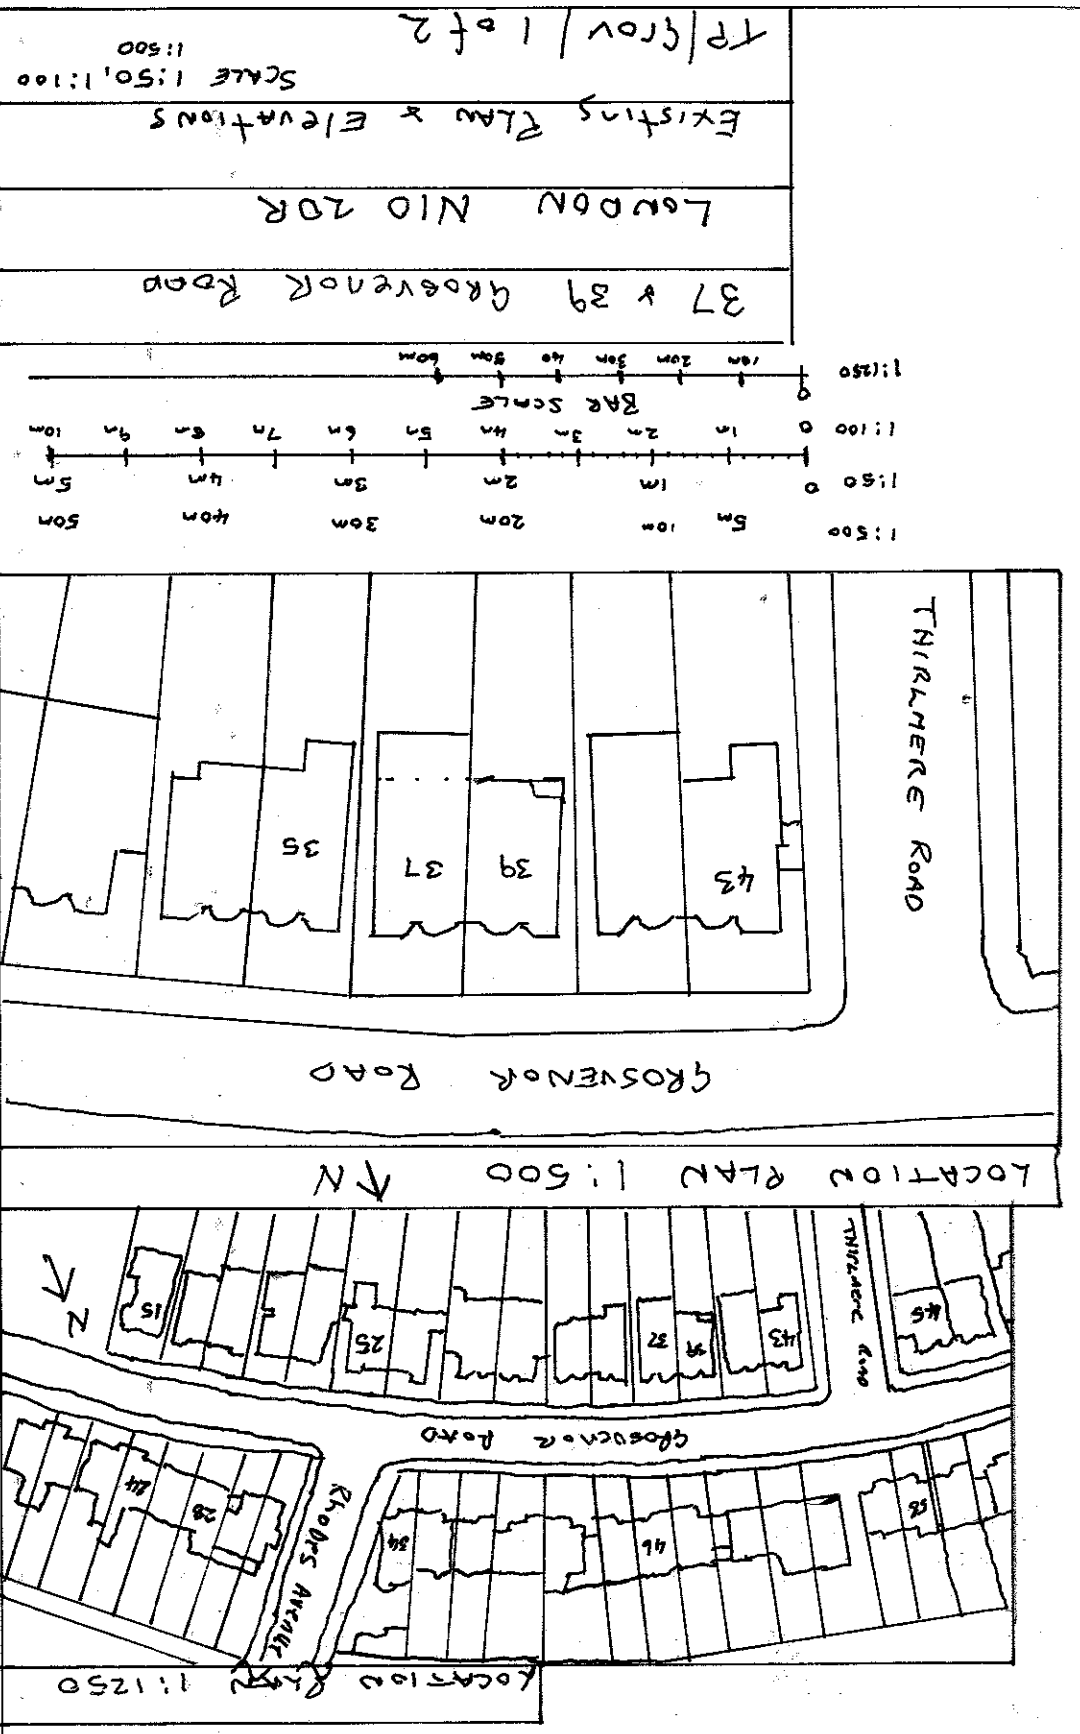

TP/10/10/2
 SCALE 1:50, 1:100
 Existing plan & elevations
 LONDON N10 20R
 37 & 39 Grosvenor Road