



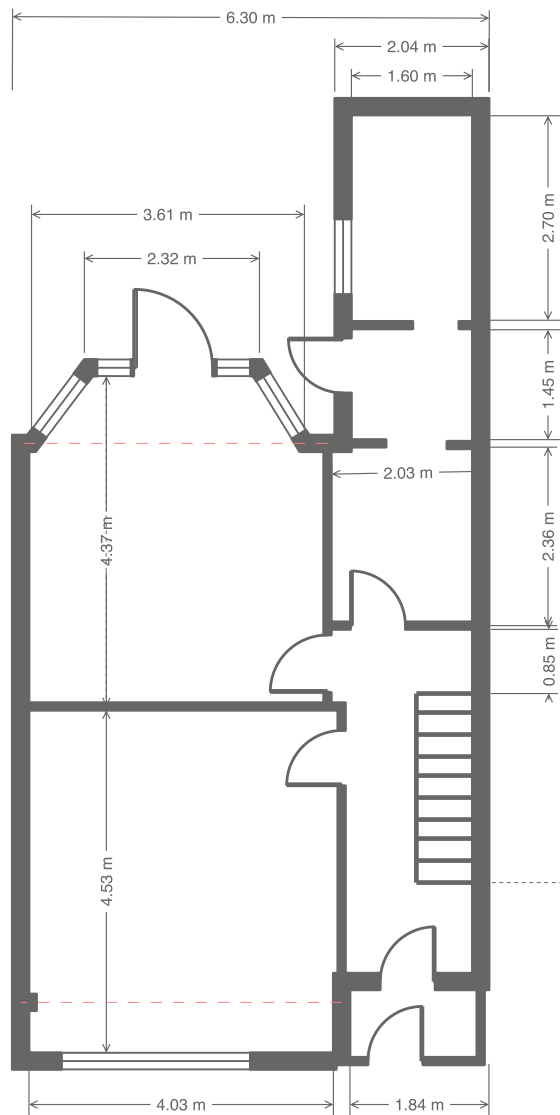

EXISTING GROUND FLOOR PLAN

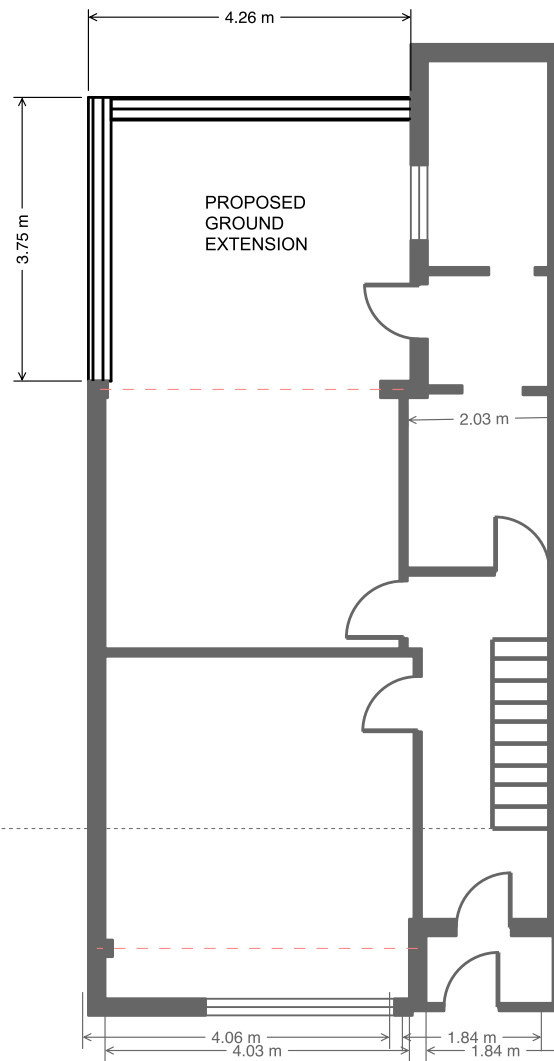

PROPOSED GROUND FLOOR PLAN



NOTES


1. Existing site measurements undertaken in Jan 2024.
2. Existing chimney stacks not shown.

SHIELDS

132 WOODSIDE ROAD
LONDON
N22 5HS

General Arrangement Plans

Date: Jan 2024
Drawing Number: PA-300
Revision: A

 

Scale 1:100 @ A4