



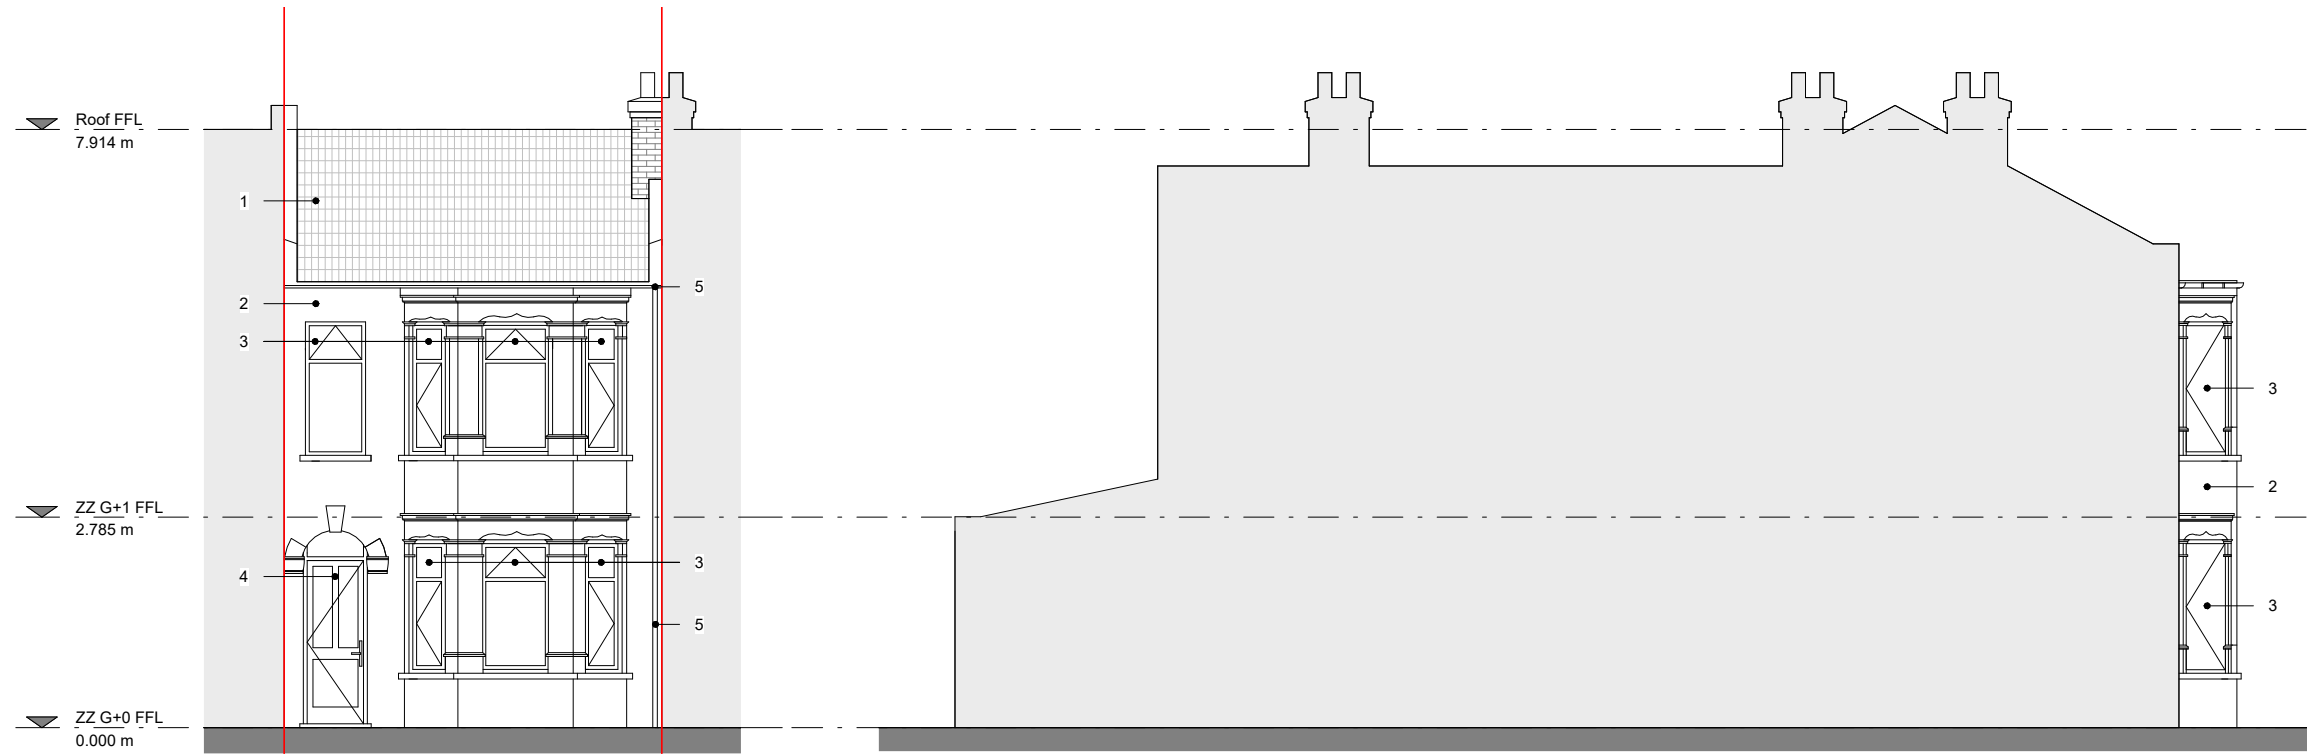

1 / PROPOSED SOUTH ELEVATION
1 : 100

2 / PROPOSED WEST ELEVATION
1 : 100

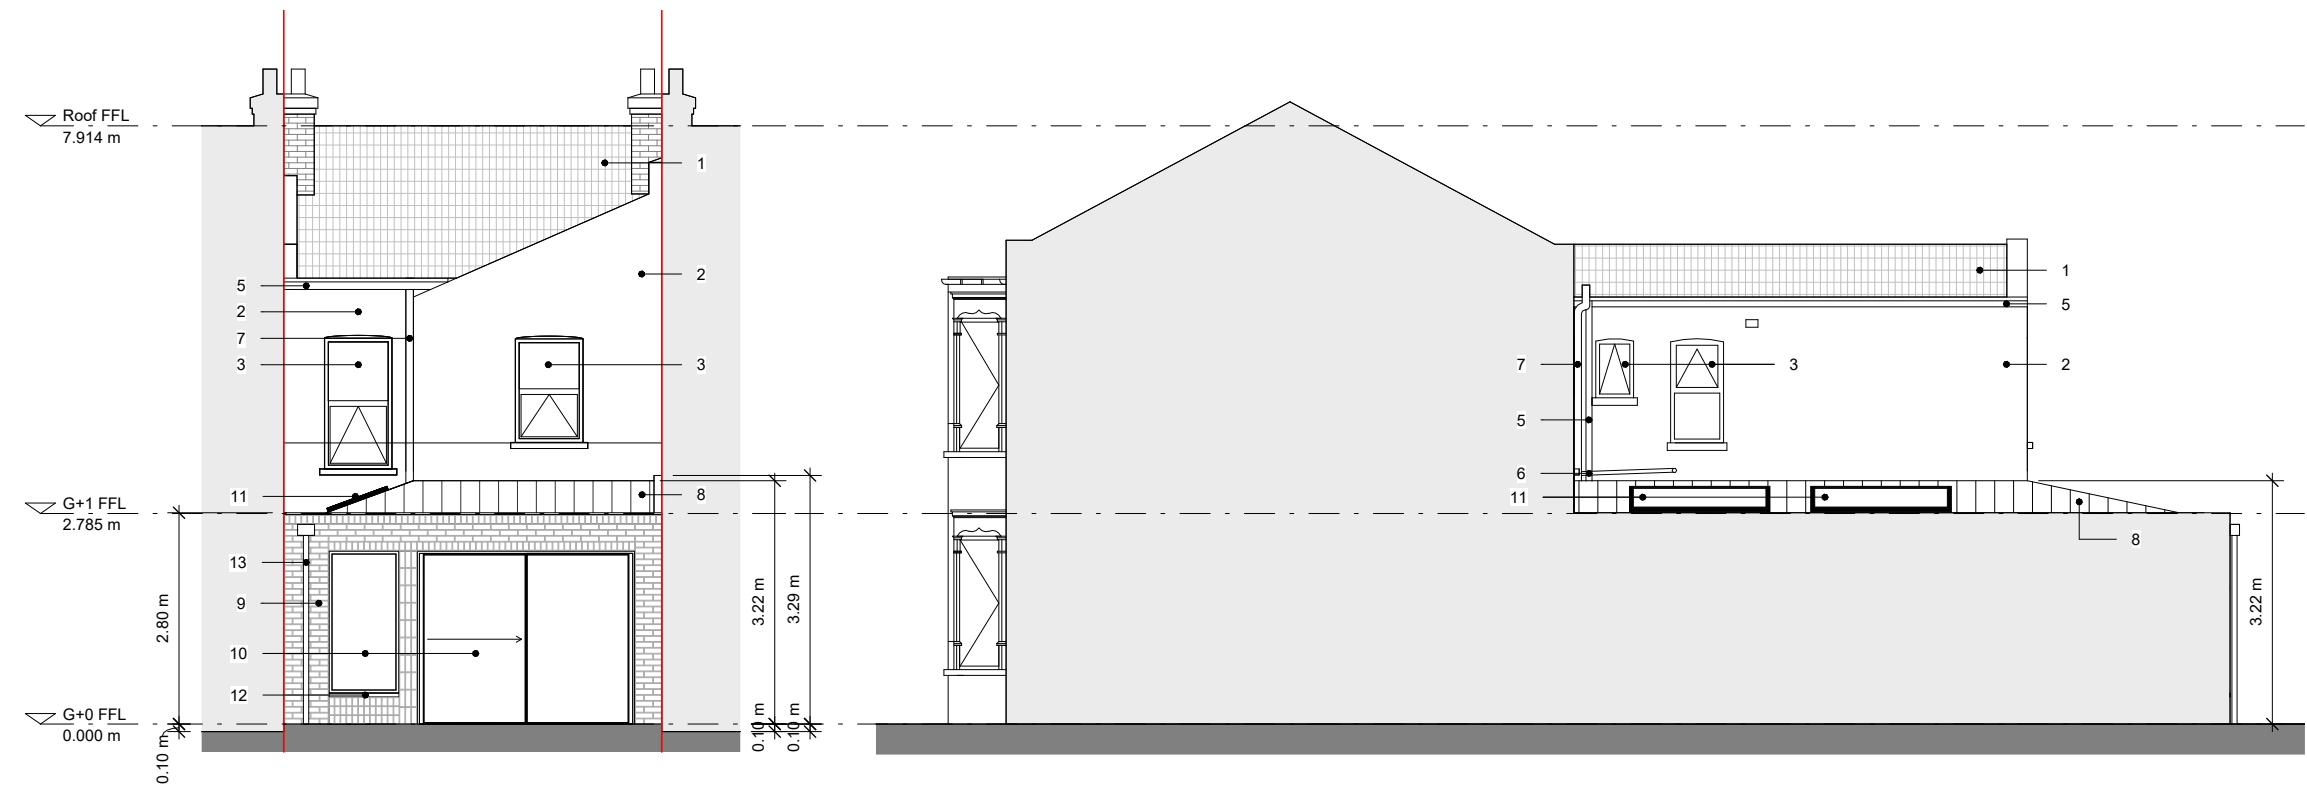

3 / PROPOSED NORTH ELEVATION
1 : 100

4 / PROPOSED EAST ELEVATION
1 : 100

DO NOT SCALE

NOTES

TO BE READ IN CONJUNCTION WITH GA PLANS,
SECTIONS AND ELEVATIONS.

ALL WORKS TO BE CARRIED OUT IN ACCORDANCE
WITH CURRENT BUILDING REGULATIONS AND BRITISH
STANDARDS / RELEVANT CODES OF PRACTICE.

MATERIALS KEY:

1. TILED ROOF
2. RENDERED BRICKWORK
3. WHITE uPVC WINDOWS
4. HERITAGE STYLE TIMBER DOOR
5. BLACK uPVC RAINWATER GOODS
6. BLACK uPVC PIPEWORK
7. BLACK uPVC SVP
8. CHARCOAL GREY METAL ROOF
9. RECLAIMED BRICKWORK TO
MATCH SURROUNDING BUILDINGS
10. BLACK METAL FRAME
FENESTRATION
11. GLAZED ROOFLIGHTS WITH
BLACK METAL FRAMES
12. STONE SILL
13. BLACK METAL RAINWATER GOODS

PROPERTY BOUNDARY

Scale 1:100 0 1000 5000

REV	DATE	DESCRIPTION	STATUS
1	06/01/2024	PLANNING APPLICATION	S4

JOB	0000 47 Roseberry Gardens, N4 1JQ		
DRG	PROPOSED NORTH EAST SOUTH AND WEST ELEVATIONS		
DRG No	0000-HTL-ZZ-00-DR-A-00521	REV	1
SCALE	As indicated@A3	DATE	06/01/2024
DRAWN	Author	INSPECTED BY	Checker
STATUS	S4 - PLANNING	STAGE	Stage 3