



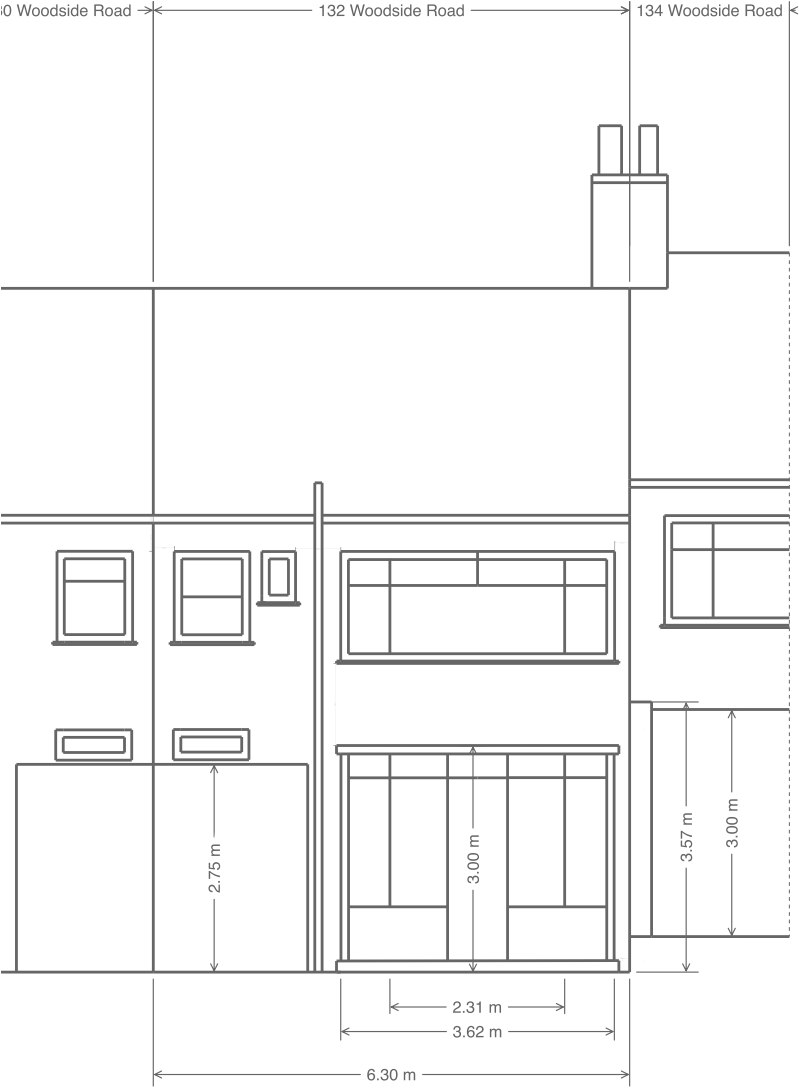

EXISTING REAR ELEVATION

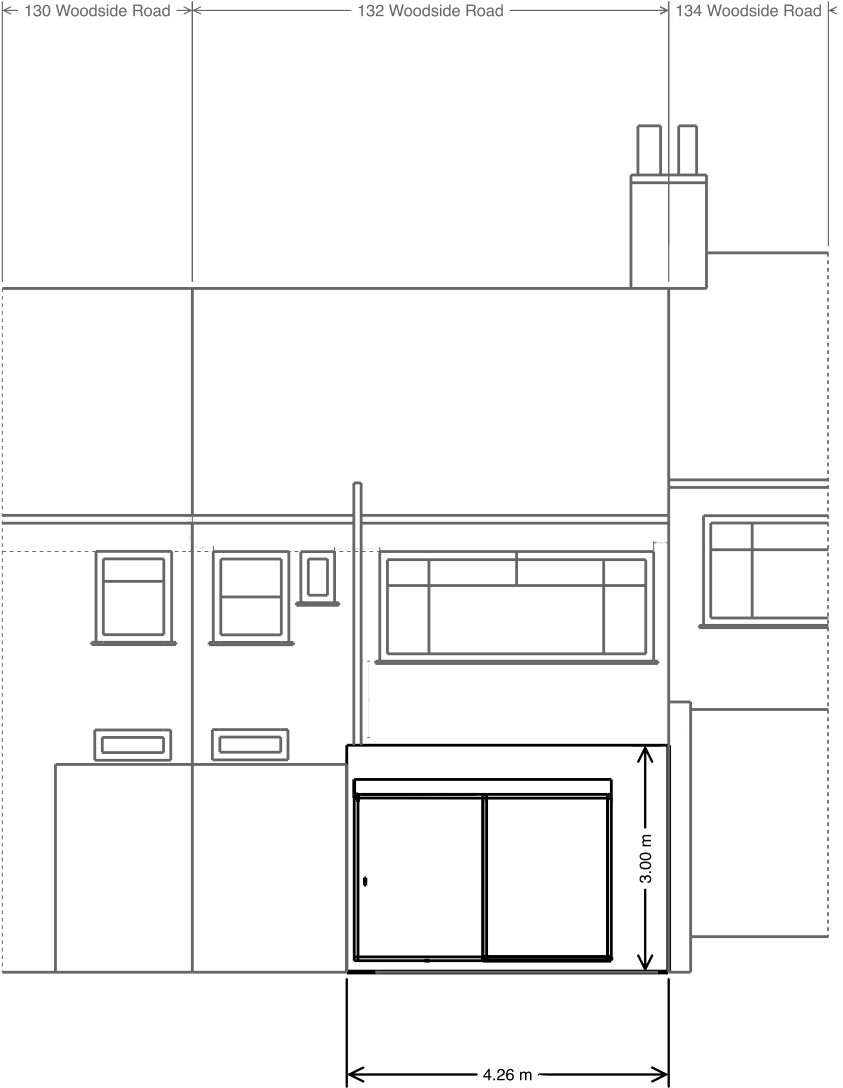

PROPOSED REAR ELEVATION

NOTES

1. Existing site measurements undertaken in Jan 2024.
2. Existing 132 Woodside Road boundary wall height is 4m.

SHIELDS

132 WOODSIDE ROAD
LONDON
N22 5HS

Existing and Proposed
Elevations

Date: Jan 2024
Drawing Number: PA-400
Revision: A



Scale 1:100 @ A4