
 
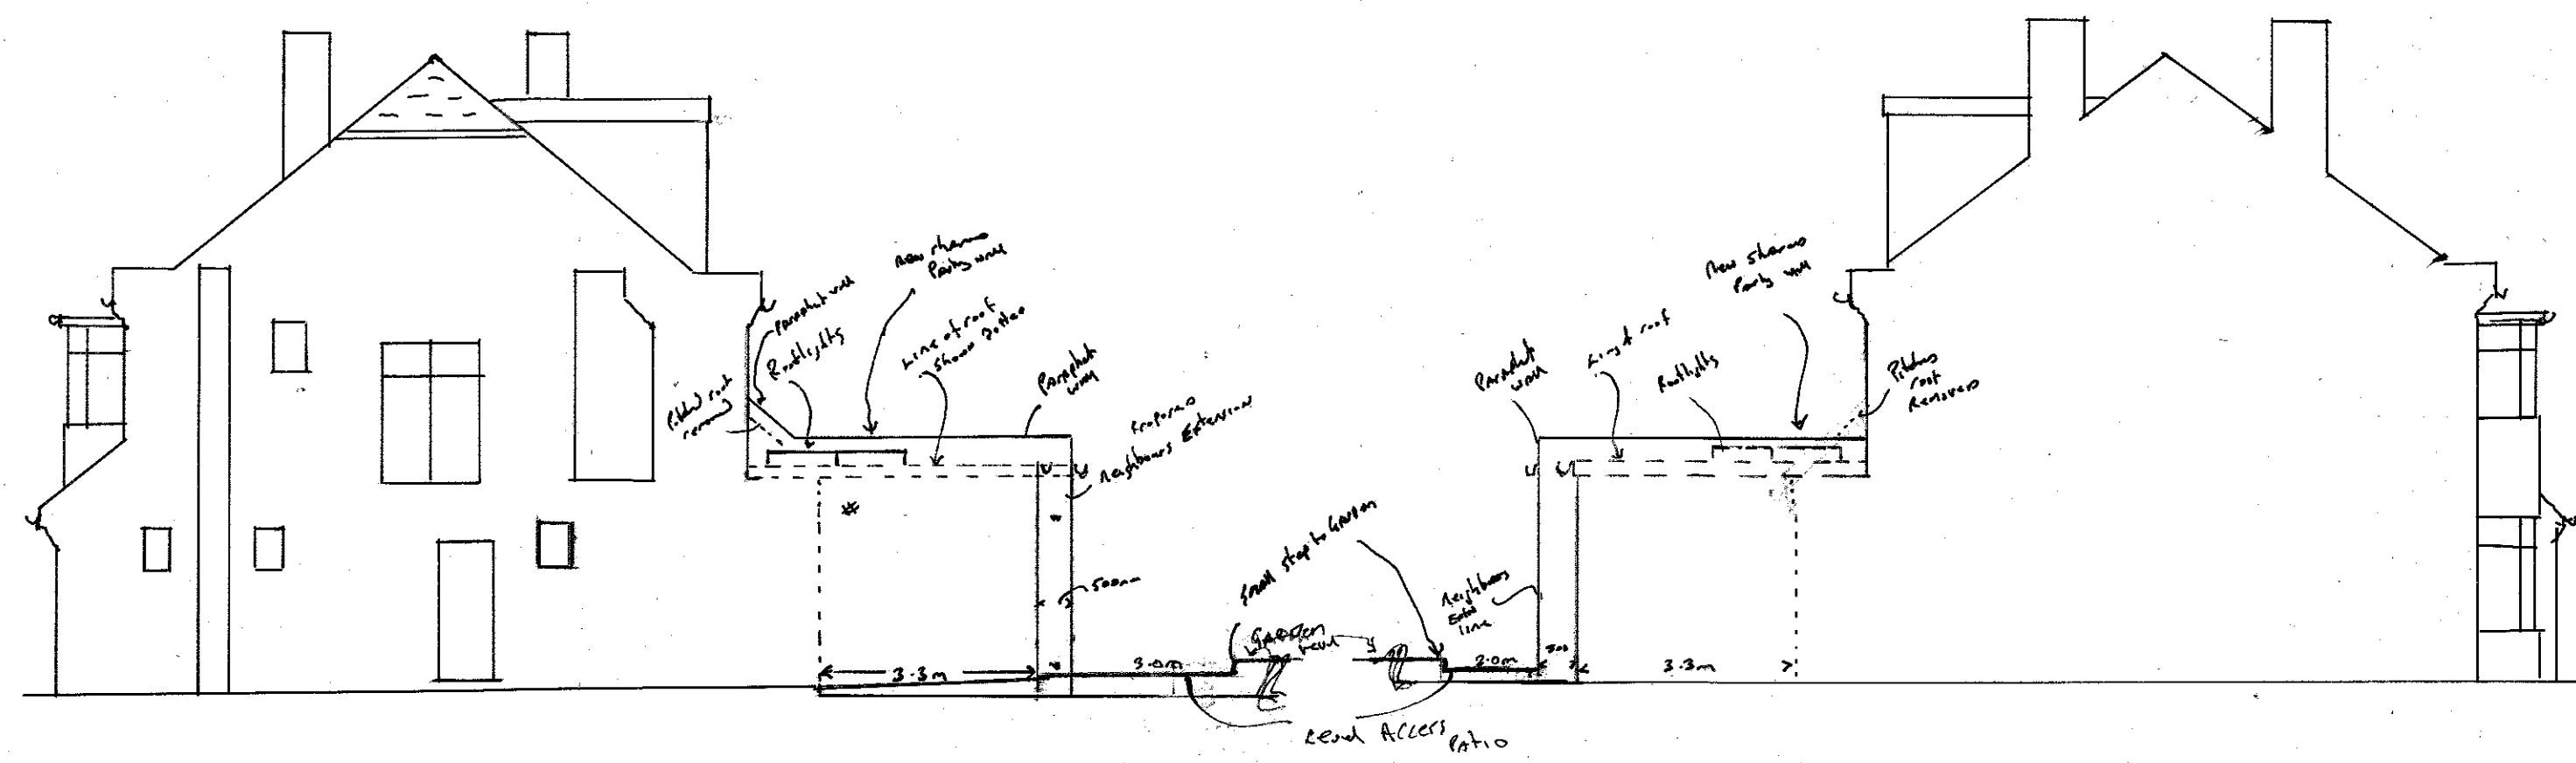
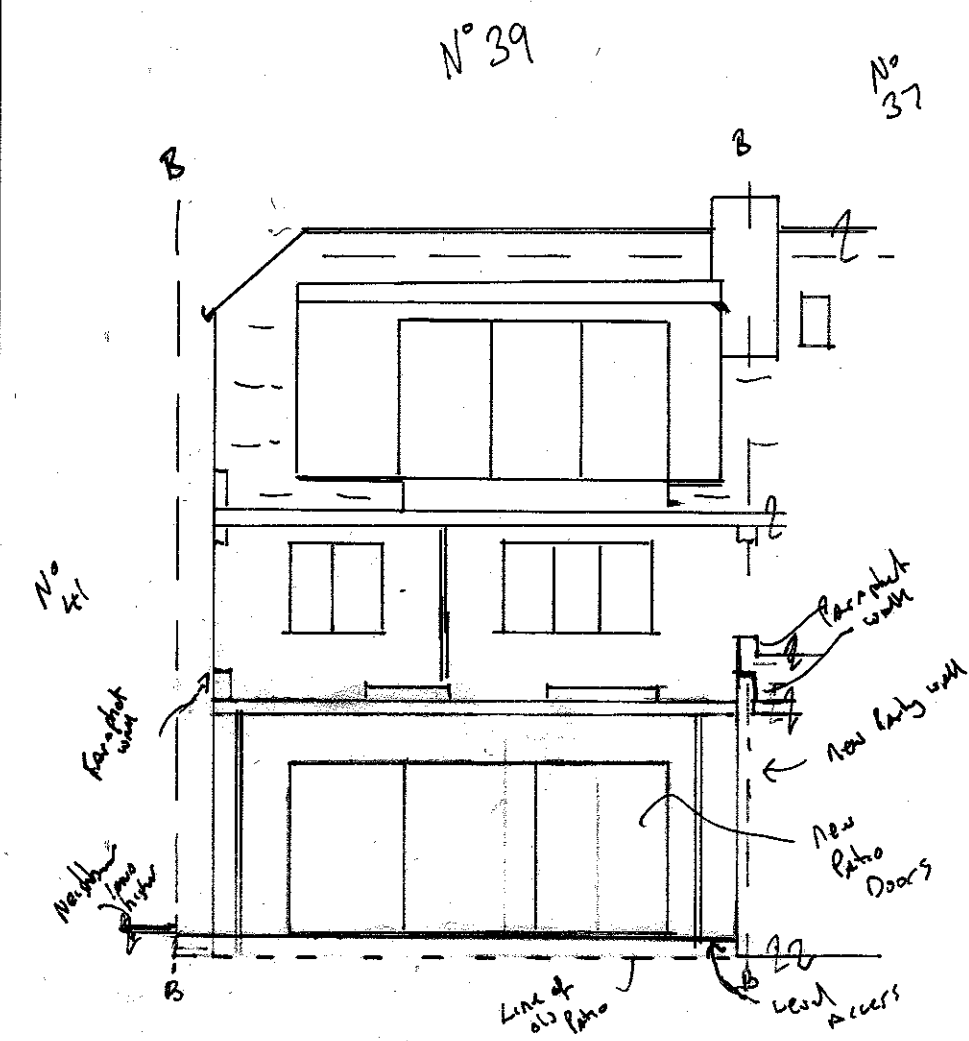
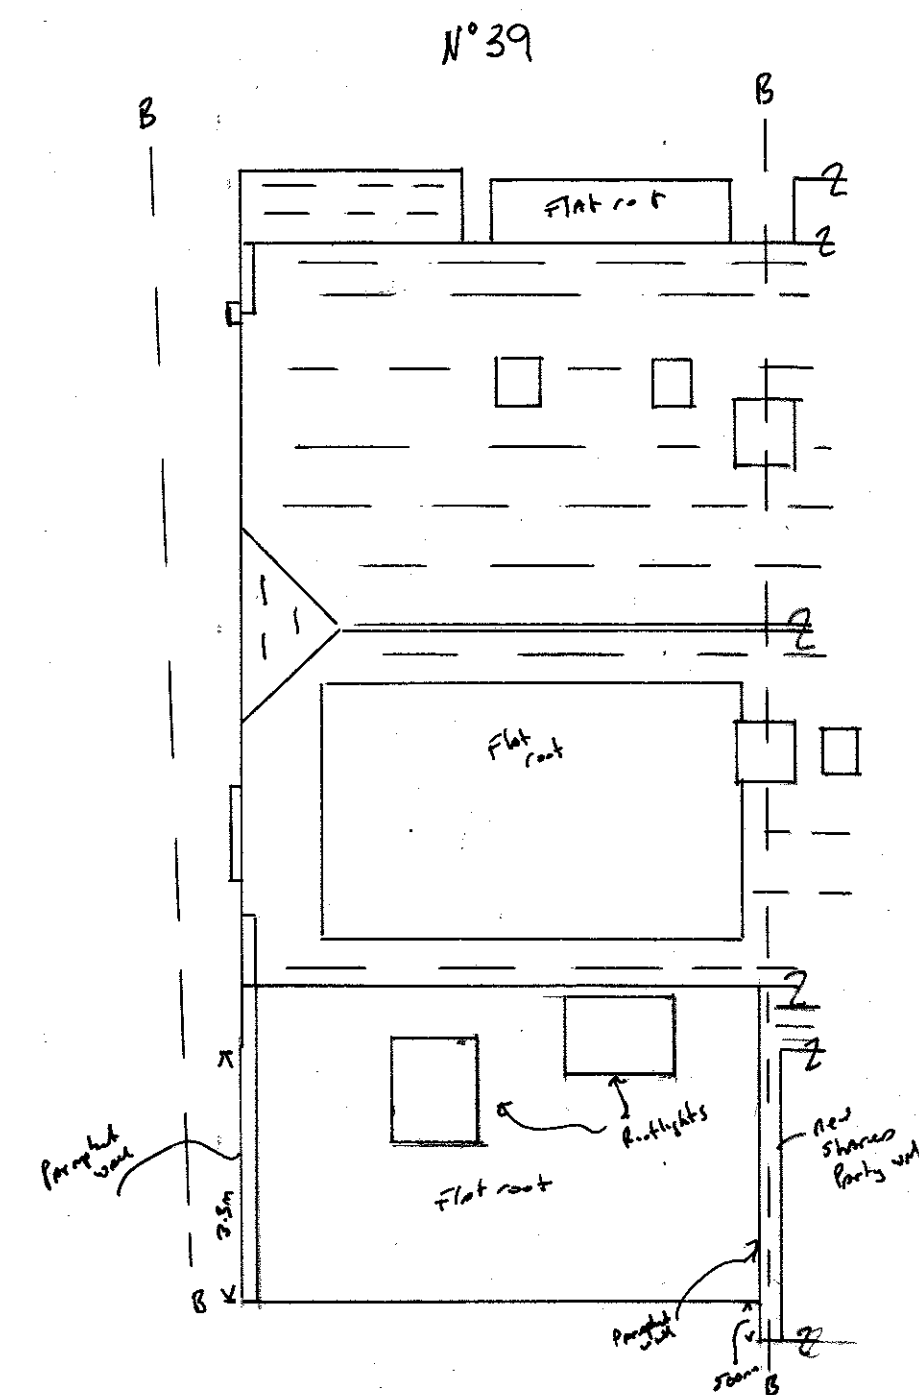


Proposed Floor Plan N° 39

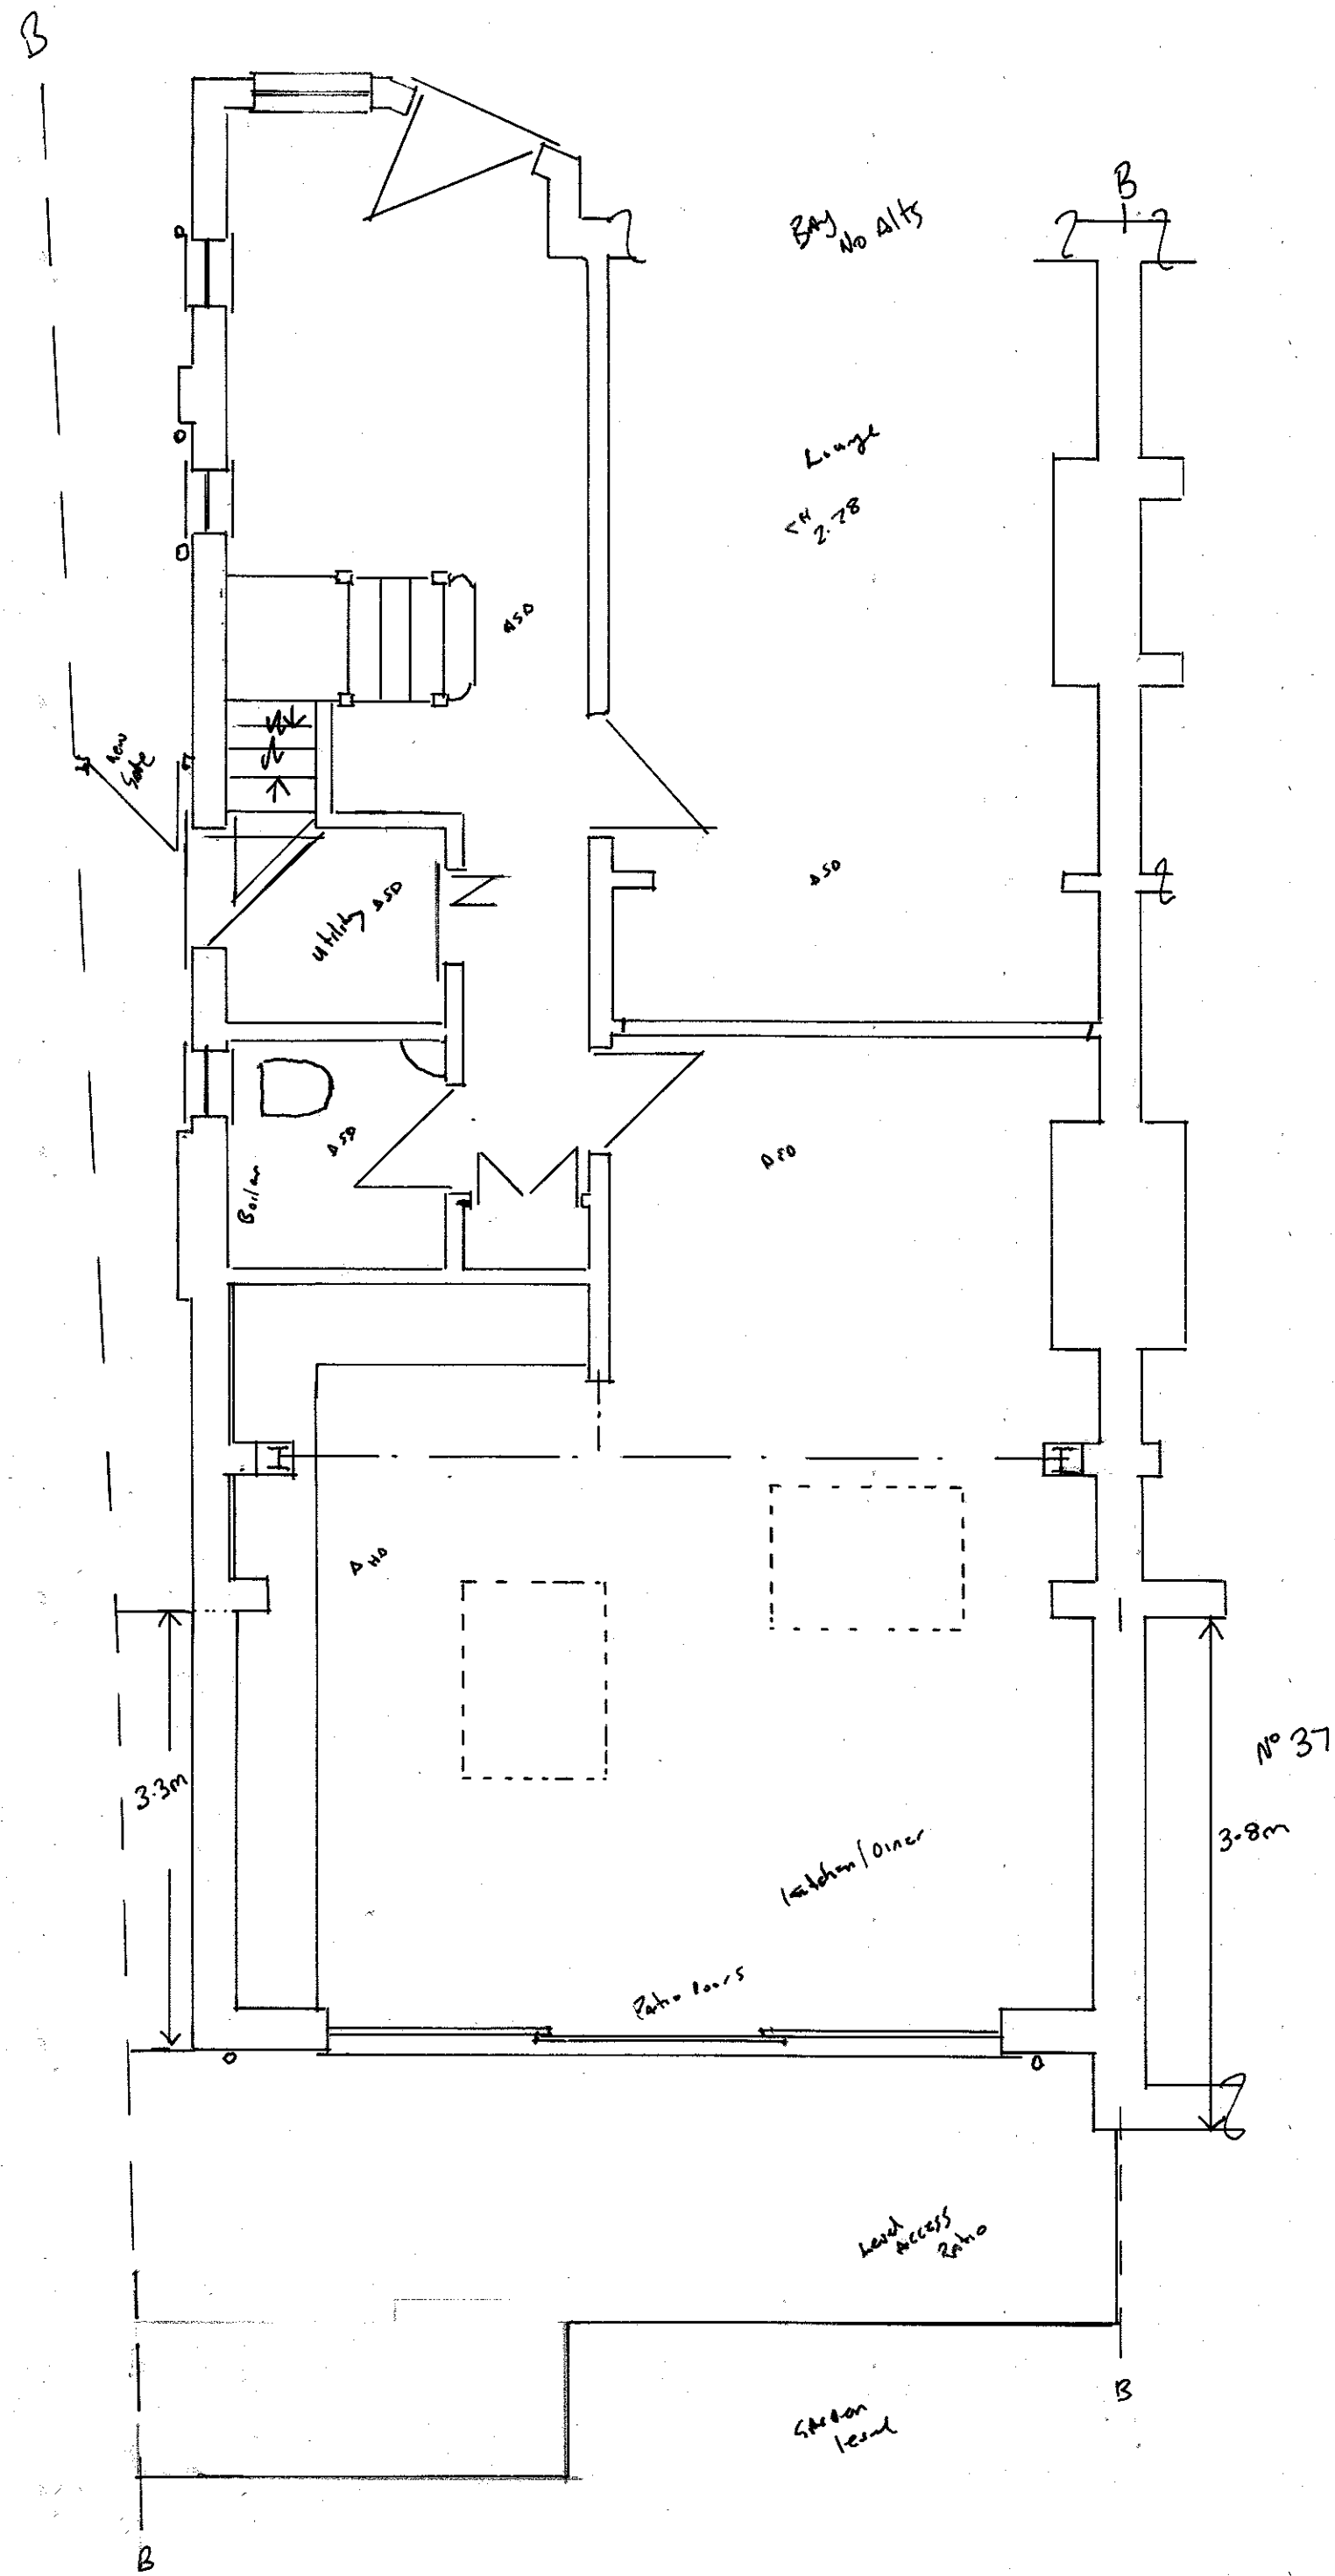

PLANNING NOTES
EXTERNAL WALL FINISHES TO MATCH
EXISTING DWELLING
FLAT ROOF FELTED
ROOF TILES TO MATCH IN COLOUR AND
STYLE OF MAIN ROOF TO DWELLING

Rev A: MAY 2022 client revised
39 Grosvenor Road
LONDON N10 2DR
Single Storey Rear Extension & Alterations
Architect: TP/Grav/Dave/2.0.2 Rev A
Scale: 1:50, 1:100