





Location Map
1 : 1250

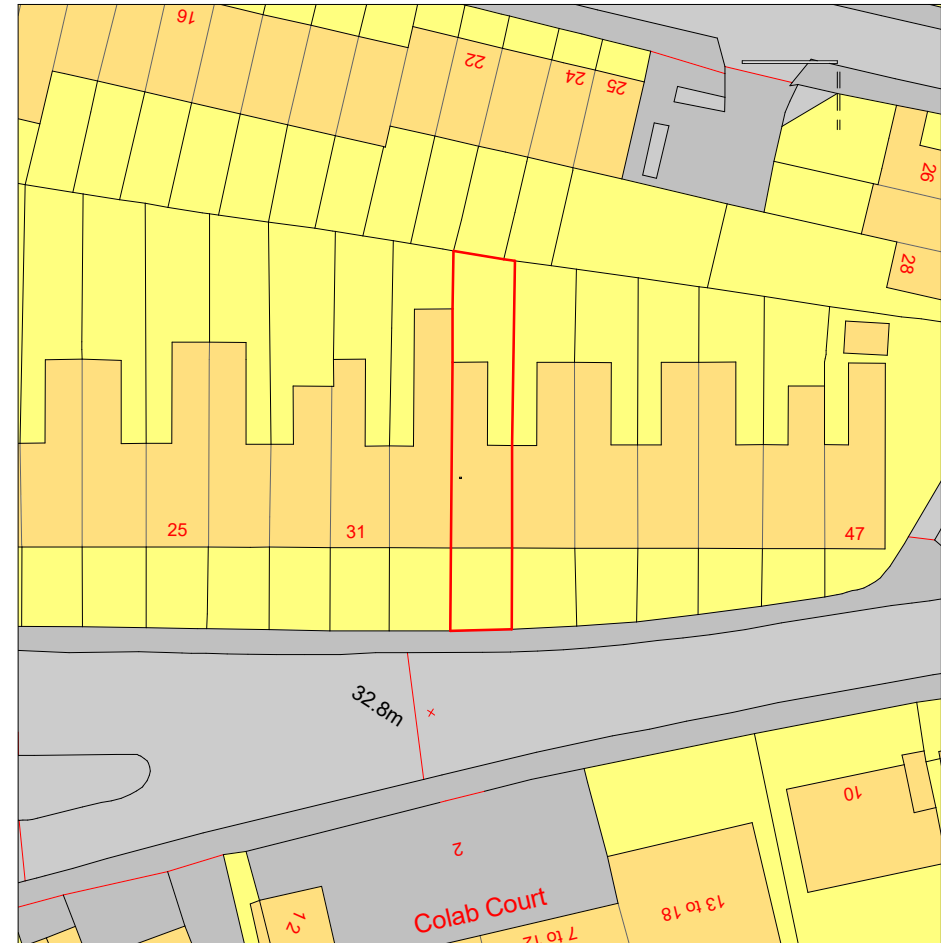


Block Plan
1 : 500

Purpose: Planning	Description	Sheet Name	Project No:	Sheet No:	Contact info:
Scale: As indicated @A3 Date: Jan 2024	Proposed rear dormer loft extension at 35C White Hart, N22 5SL	Location and Block Plan	19074	PL01	e-mail: info@divi-design.co.uk tel: 0203 488 2828 web: www.divi-design.co.uk 124 City Road London, EC1V 2NX

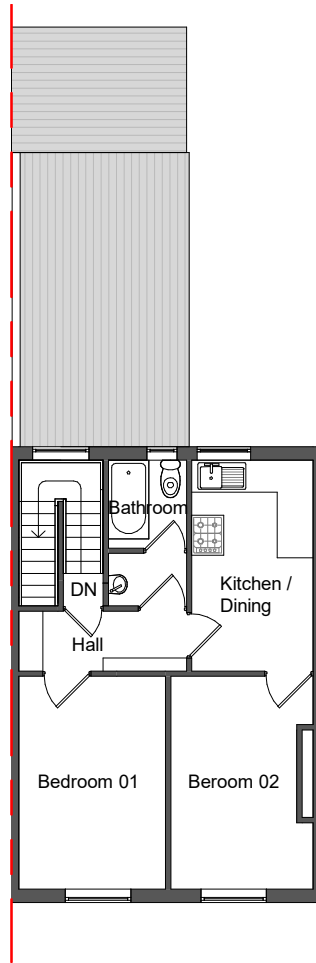


Existing Second Floor
1 : 100

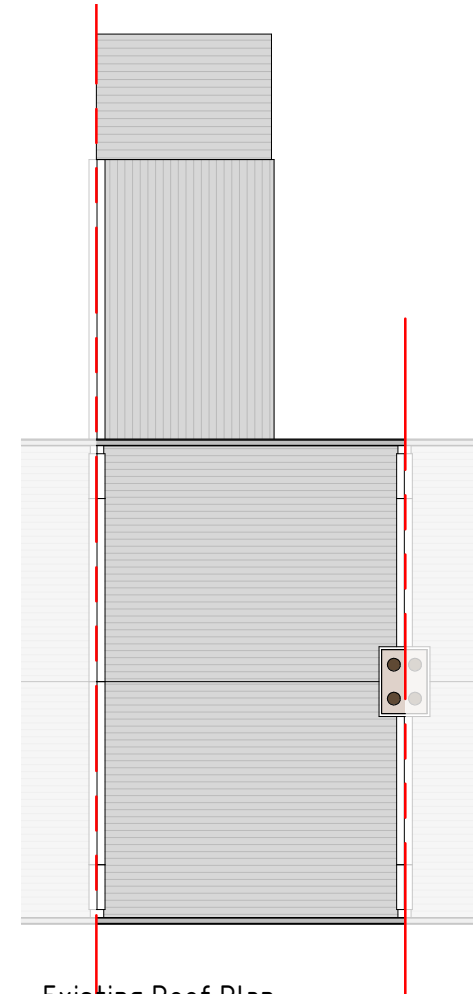


Existing Roof Plan
1 : 100


Purpose: Planning	Description	Sheet Name	Project No:	Sheet No:	Contact info:
Scale: 1 : 100 @A3 Date: Jan 2024	Proposed rear dormer loft extension at 35C White Hart, N22 5SL	Existing Plans	19074	PL02	e-mail: info@divi-design.co.uk tel: 0203 488 2828 web: www.divi-design.co.uk 124 City Road London, EC1V 2NX

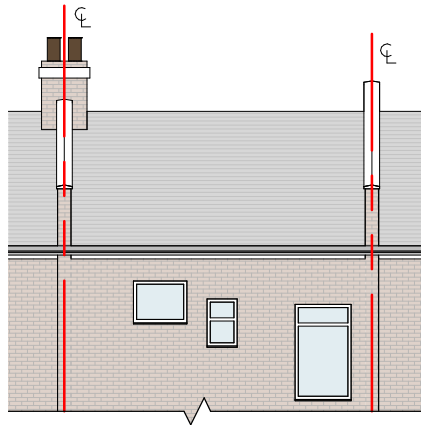

Existing Rear Elevation
1: 100

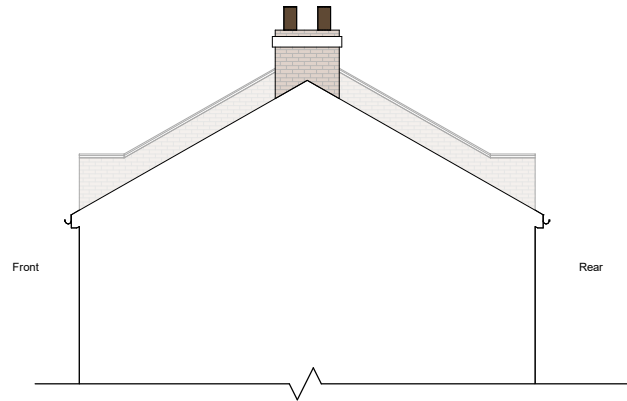


Existing Side Elevation
1: 100

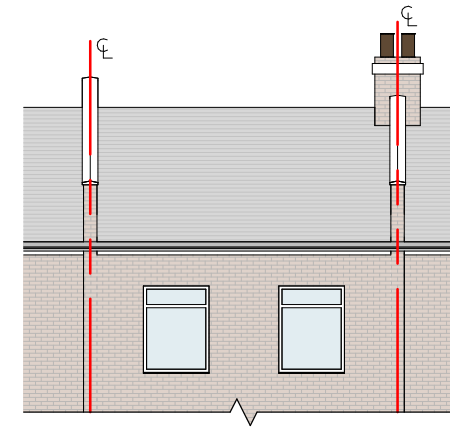

Existing Front Elevation
1: 100

Purpose: Planning	Description	Sheet Name	Project No:	Sheet No:	Contact info:
Scale: 1 : 100 @A3 Date: Jan 2024	Proposed rear dormer loft extension at 35C White Hart, N22 5SL	Existing Elevations	19074	PL03	e-mail: info@divi-design.co.uk tel: 0203 488 2828 web: www.divi-design.co.uk 124 City Road London, EC1V 2NX

Proposed Second Floor
1:50

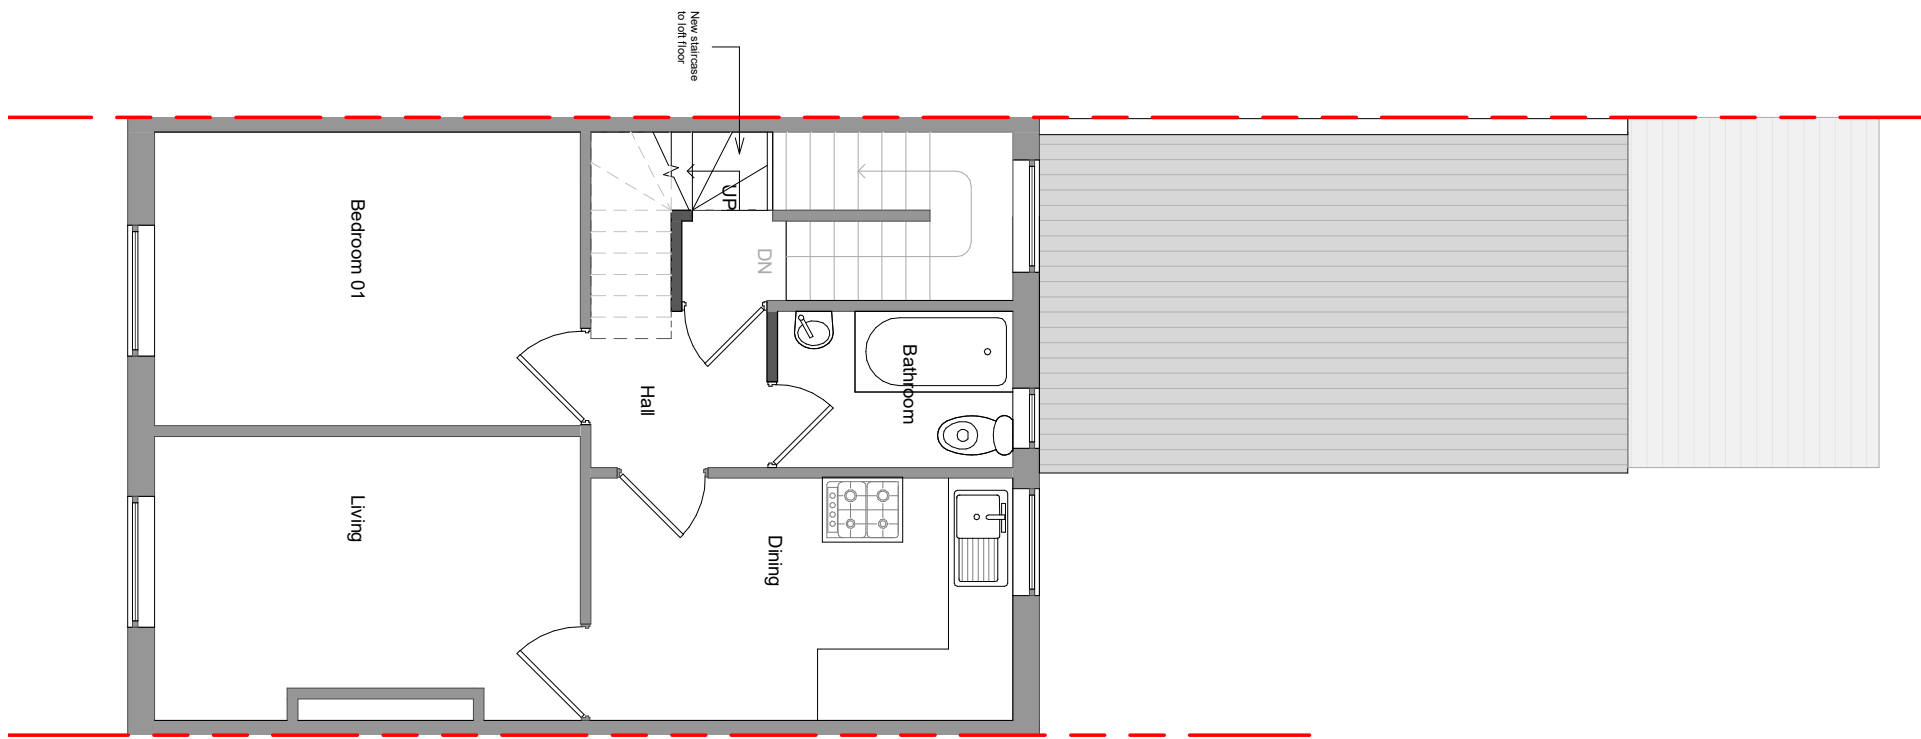


Drawings to be read in conjunction with all relevant documentation. Do not scale from this drawing. All written dimensions to be checked on site before work commences. Discrepancies, where identified, must be reported to Divi-Design.

This drawing may be copied by an authorised officer of the Local Authority with the sole purpose to assist in the determination of Planning or Building Regulations application and may not be used for any other purpose unless otherwise agreed in writing.

Purpose: Planning	Description	Sheet Name	Project No:	Sheet No:	Contact info:
Scale: 1 : 50 @A3 Date: Jan 2024	Proposed rear dormer loft extension at 35C White Hart, N22 5SL	Proposed Plan	19074	PL04	e-mail: info@divi-design.co.uk tel: 0203 488 2828 web: www.divi-design.co.uk 124 City Road London, EC1V 2NX


1 : 50


Proposed Loft Floor

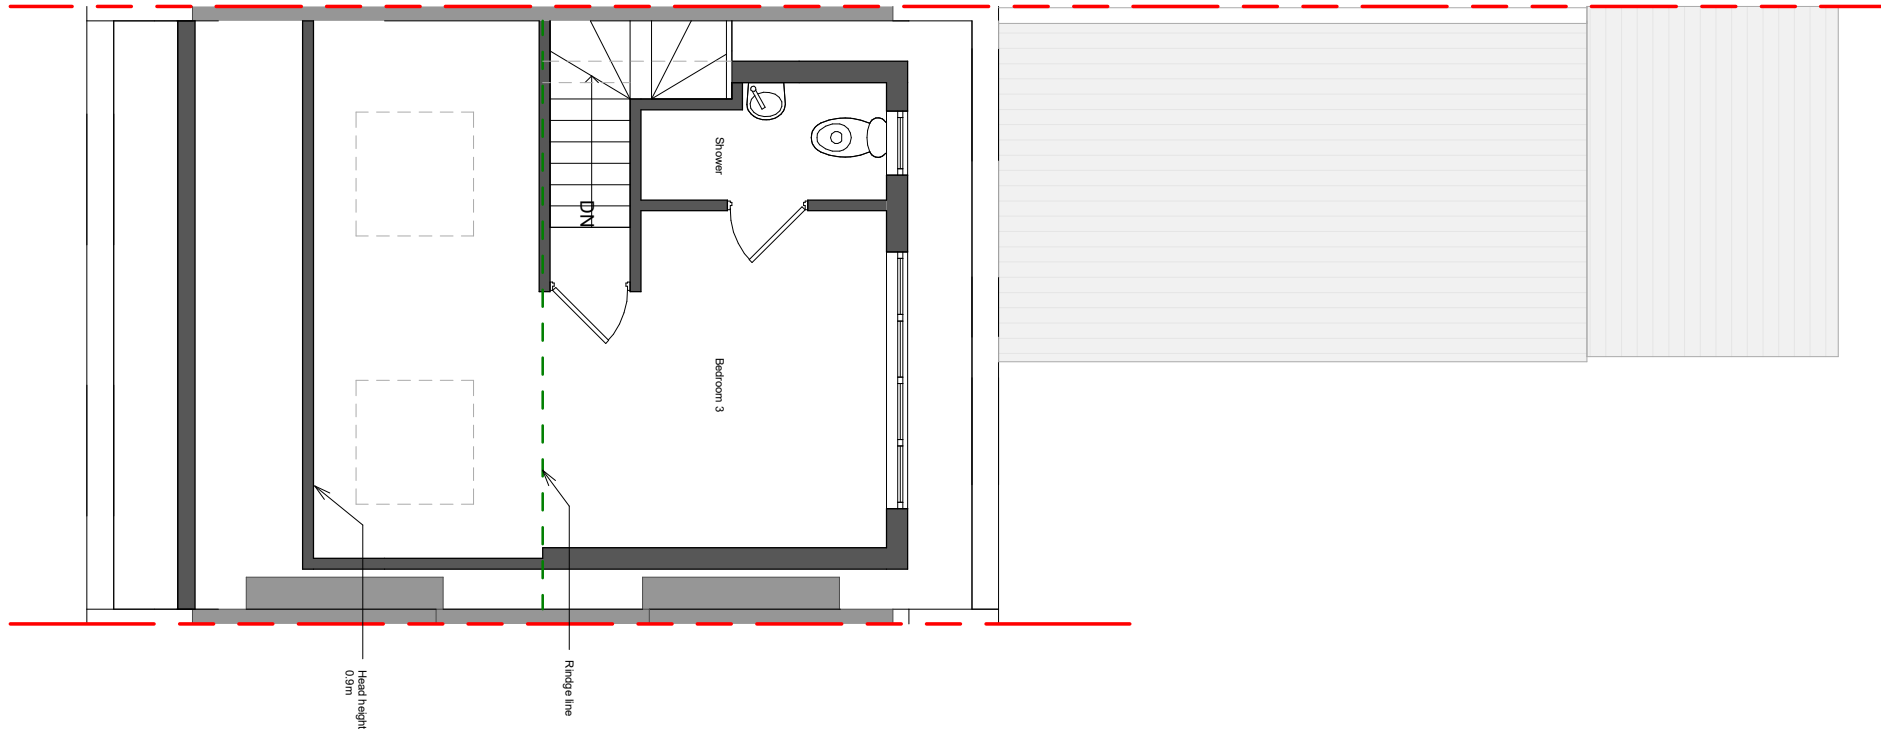


Purpose: Planning	Description	Sheet Name	Project No:	Sheet No:	Contact info:
Scale: 1 : 50 @A3 Date: Jan 2024	Proposed rear dormer loft extension at 35C White Hart, N22 5SL	Proposed Plan	19074	PL05	e-mail: info@divi-design.co.uk tel: 0203 488 2828 web: www.divi-design.co.uk 124 City Road London, EC1V 2NX

1 : 50
Proposed Roof Plan

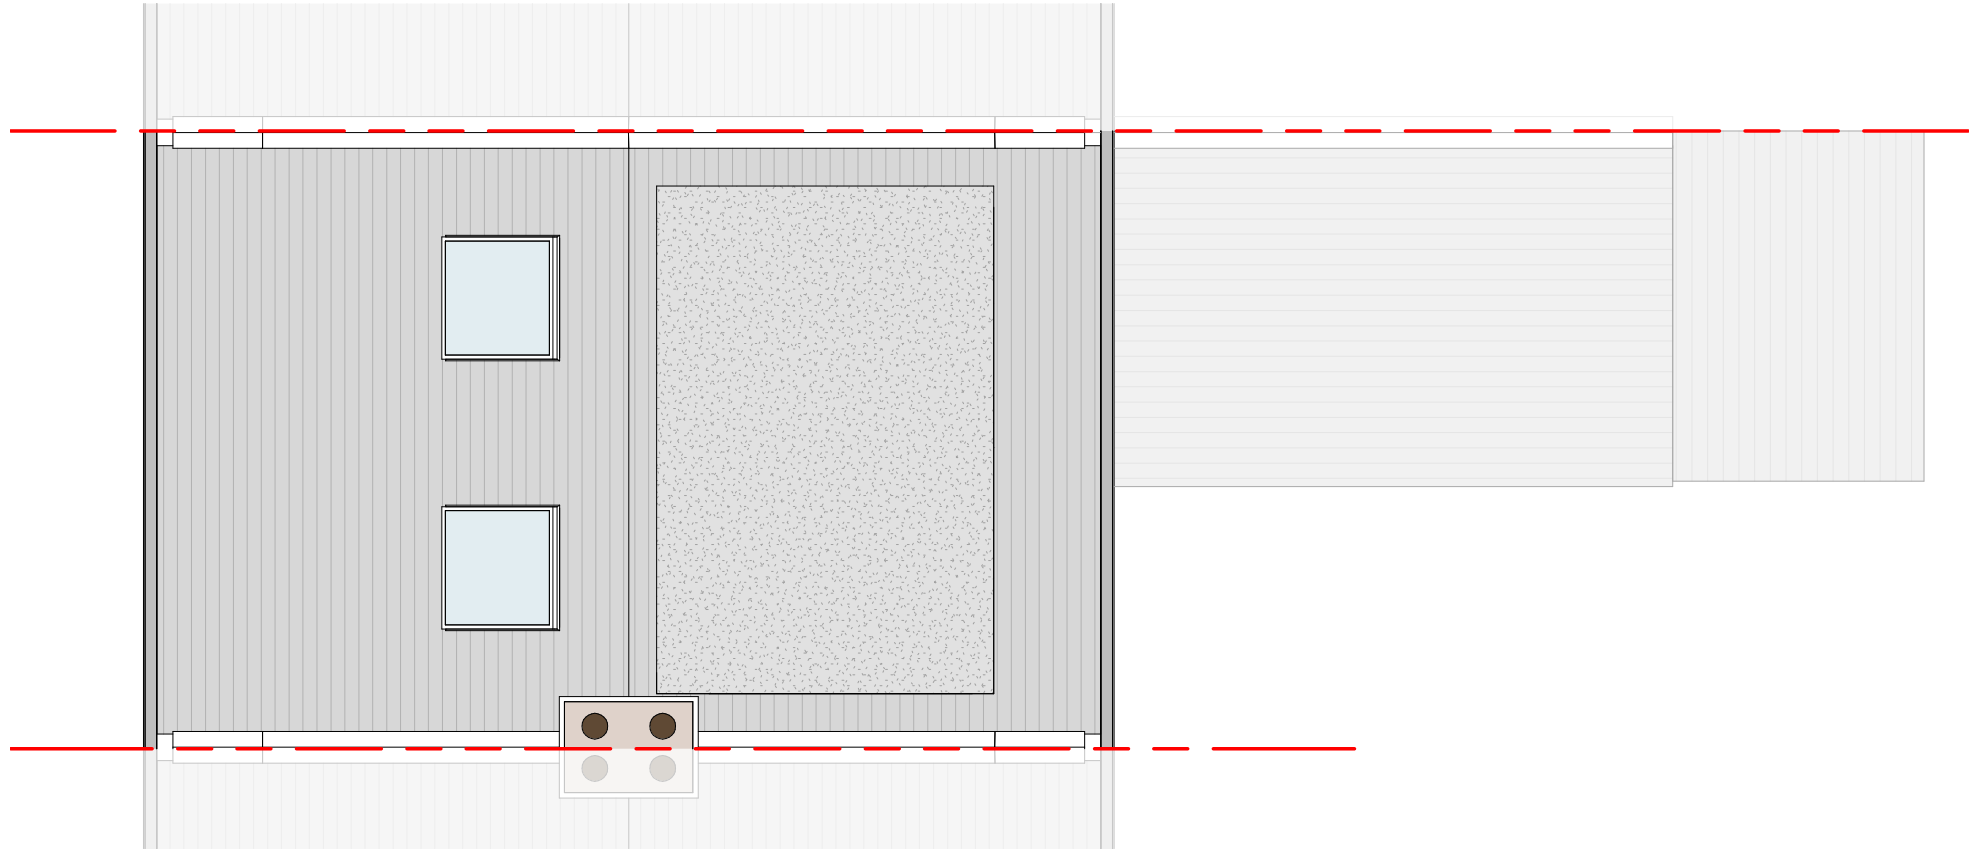


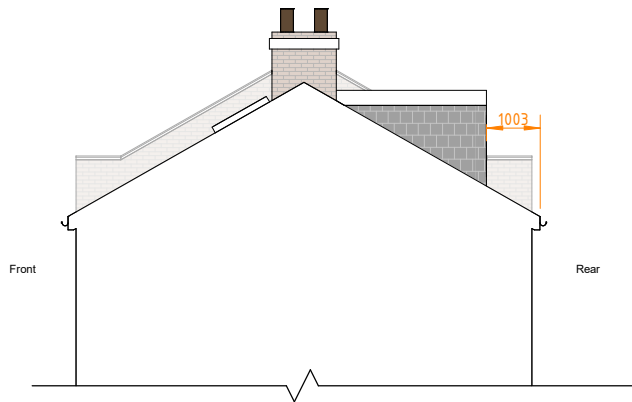

Proposed Side Elevation
1 : 100

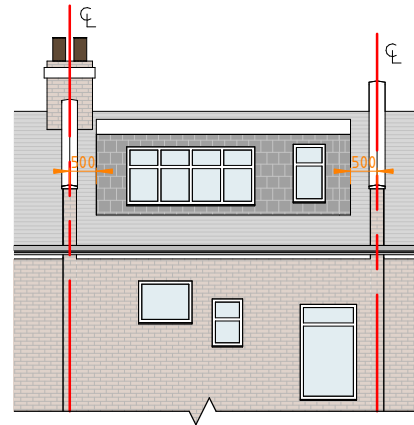

Proposed Rear Elevation
1 : 100

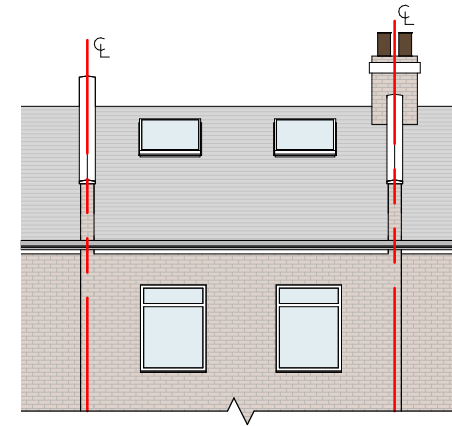

Proposed Front Elevation
1 : 100