




KEY

- SITE BOUNDARY
- EXISTING STRUCTURE
- OVERHEAD
- EXISTING DRAINAGE SYSTEM ROUTE


NOTES

Survey carried out by Easy Designée.

GROUND FLOOR PLAN 1:100@A3

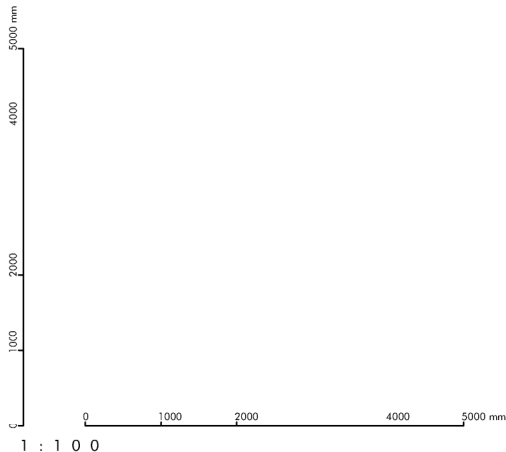

All measurements in millimetres unless otherwise stated / Do not scale from drawing / Verify all dimensions on site / This drawing is to be read in conjunction with all other relevant drawings and specifications / Refer to Architect in case of any ambiguity or discrepancy / This drawing and its design are copyright / All rights remain the property of EASY INTERIOR DESIGN LTD ©

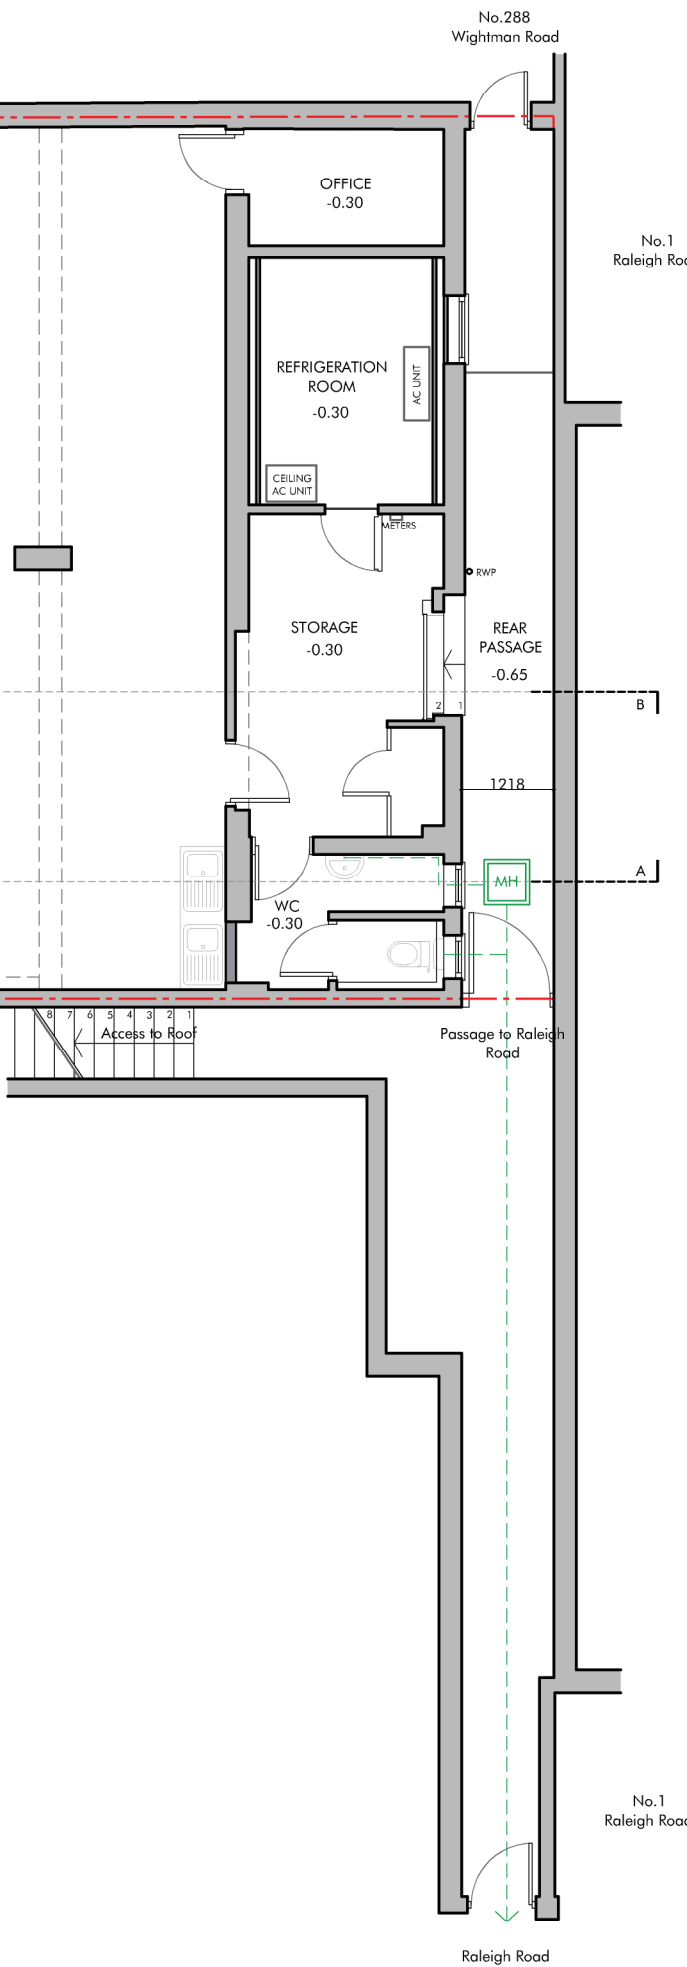

REVISION

DATE

284 - 286 WIGHTMAN ROAD

EXISTING GROUND FLOOR PLAN
708 - DR - AR - E - 01 - 01

STATUS: ISSUED FOR PLANNING
DATE: JANUARY 2024
SCALE: 1:100 @ A3

DRAWN: KM
CHECKED: KM

EASY DESIGNÉE

86 - 90 Paul Street
London EC2A 4NE

T: 020 7101 4415
www.easydesignee.co.uk

ID