


KEY

- SITE BOUNDARY
- EXISTING STRUCTURE

NOTES

Survey carried out by Easy Designée.

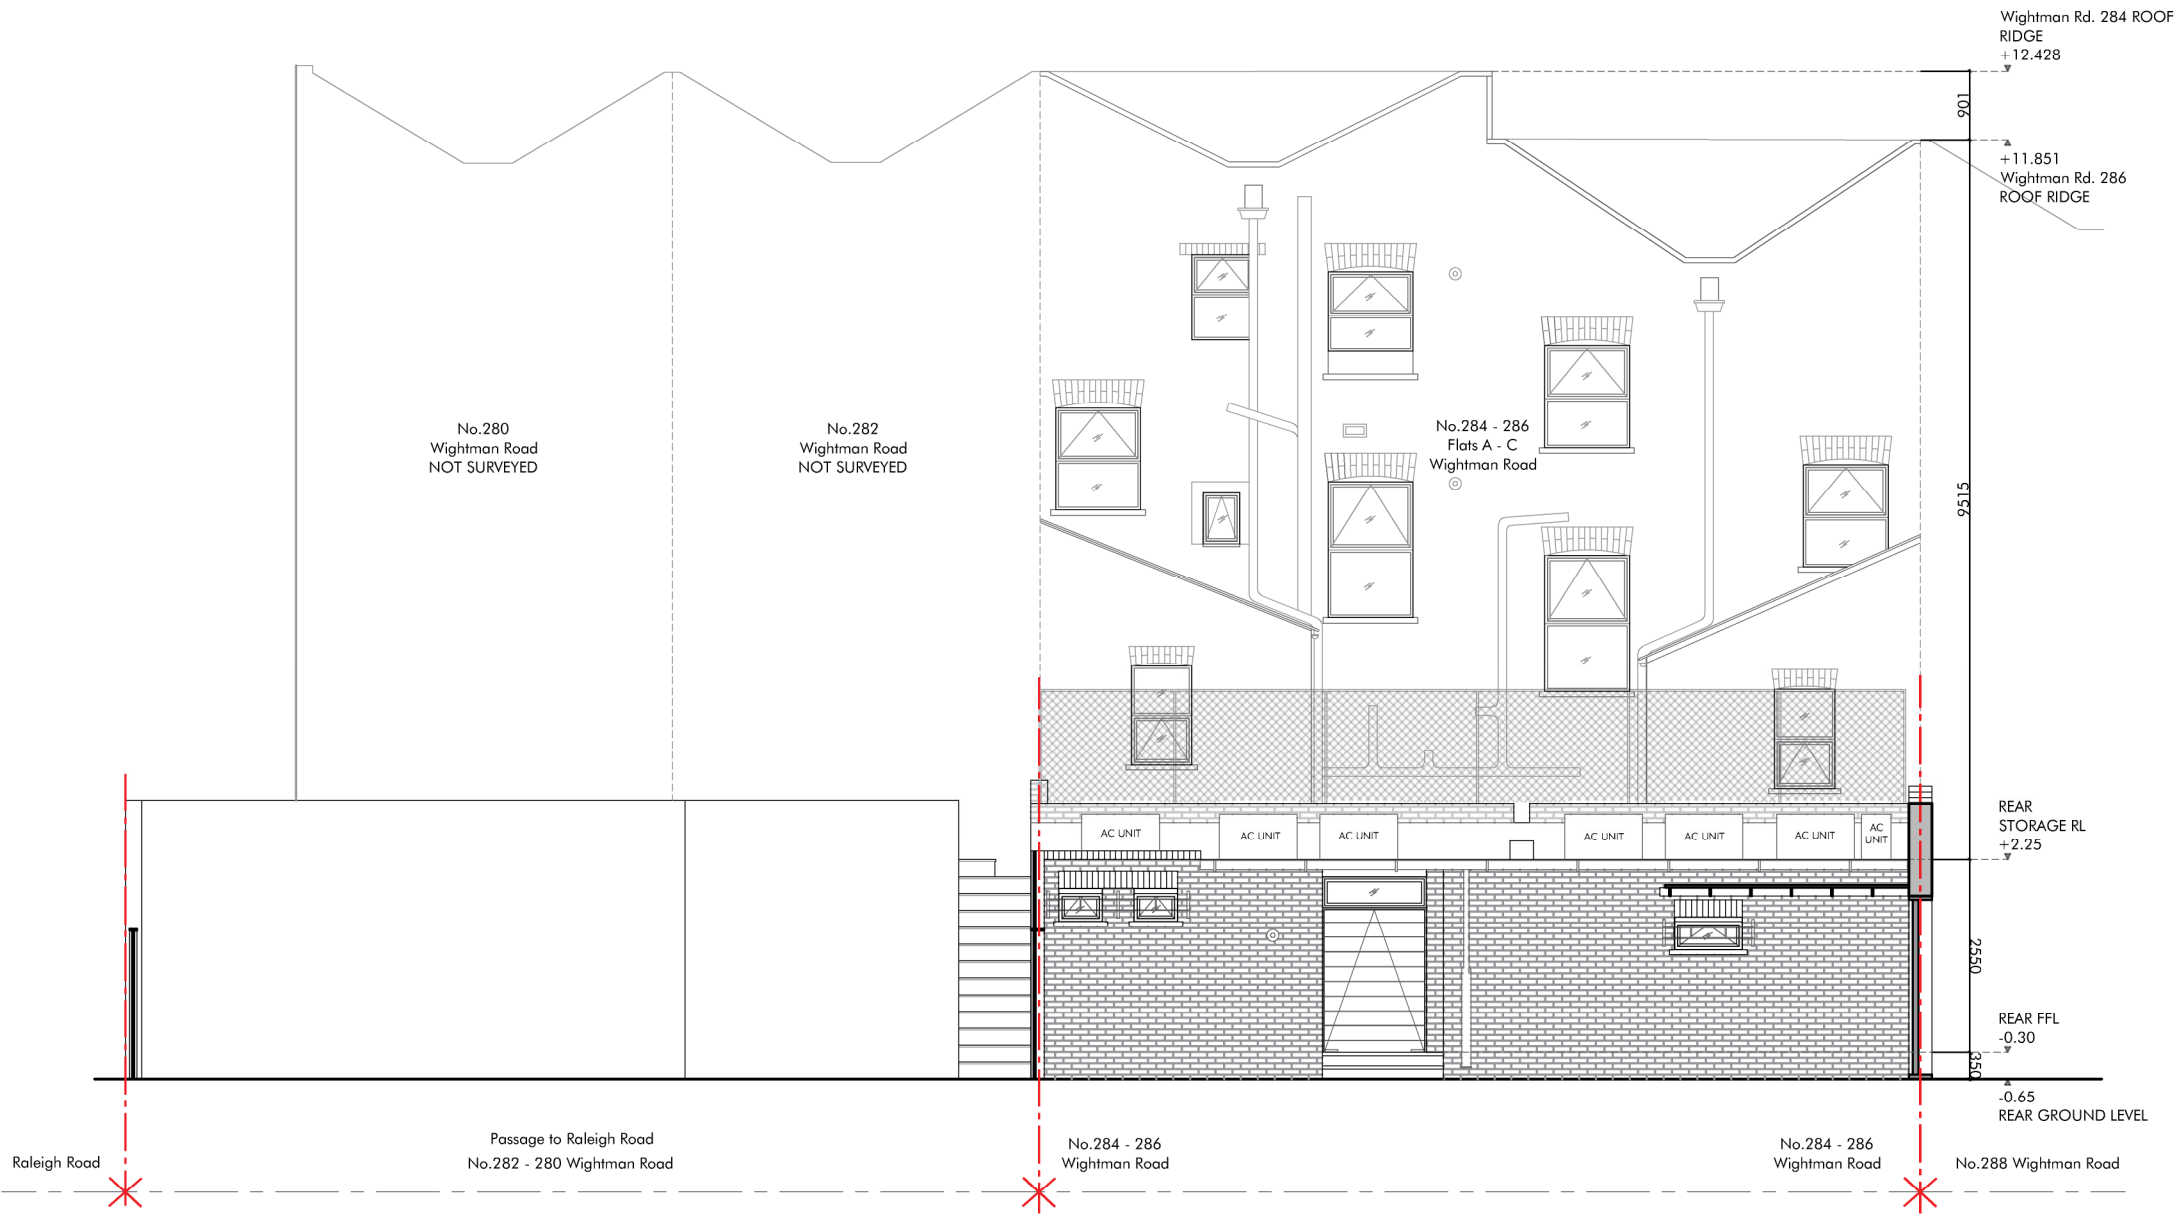

REAR ELEVATION 1:100@A3

REVISION DATE

284 - 286 WIGHTMAN ROAD
EXISTING REAR ELEVATION
708 - DR - AR - E - 03 - 02

STATUS: ISSUED FOR PLANNING
DATE: JANUARY 2024
SCALE: 1:100 @ A3

DRAWN: KM
CHECKED: KM

EASY DESIGNÉE

86 - 90 Paul Street
London EC2A 4NE

T: 020 7101 4415
www.easydesignee.co.uk

ID