

CCTV - Survey information to be provided by client
Asbestos - Survey information to be provided by client



Copyright in design and this drawing is the property of Resi and Design Squared.

Reproduction in whole or in part is forbidden without written sanction of Resi and Design Squared.

All dimensions to be cross-checked on site prior to completing a Building Regulations package, structural engineering, the party wall process and construction.

Print to scale (as actual size)

NOTES

Revision

Rev	Notes	Date
-	Preliminary Issue	25/10/2023
A	Planning	04/12/2023

KEY

	Proposed walls		Boundary lines
	Existing walls		Proposed beam
	Existing removed		Proposed drainage
	Proposed rooflight		1.8m head height
			1.5m head height

JOB TITLE

Proposed ground floor extension, window replacement, facade alterations and all associated works at 17 Rectory Gardens, London N8 7PJ

STATUS

Planning

DRAWING TITLE

Existing Ground Floor Plan

CLIENT

Ruth Eaton

SCALE

1:100 at A3

DRAWN

HD



DATE

Dec 2023

CHECKED

NS

DRAWING NO. 170731 - 01 - 101A

 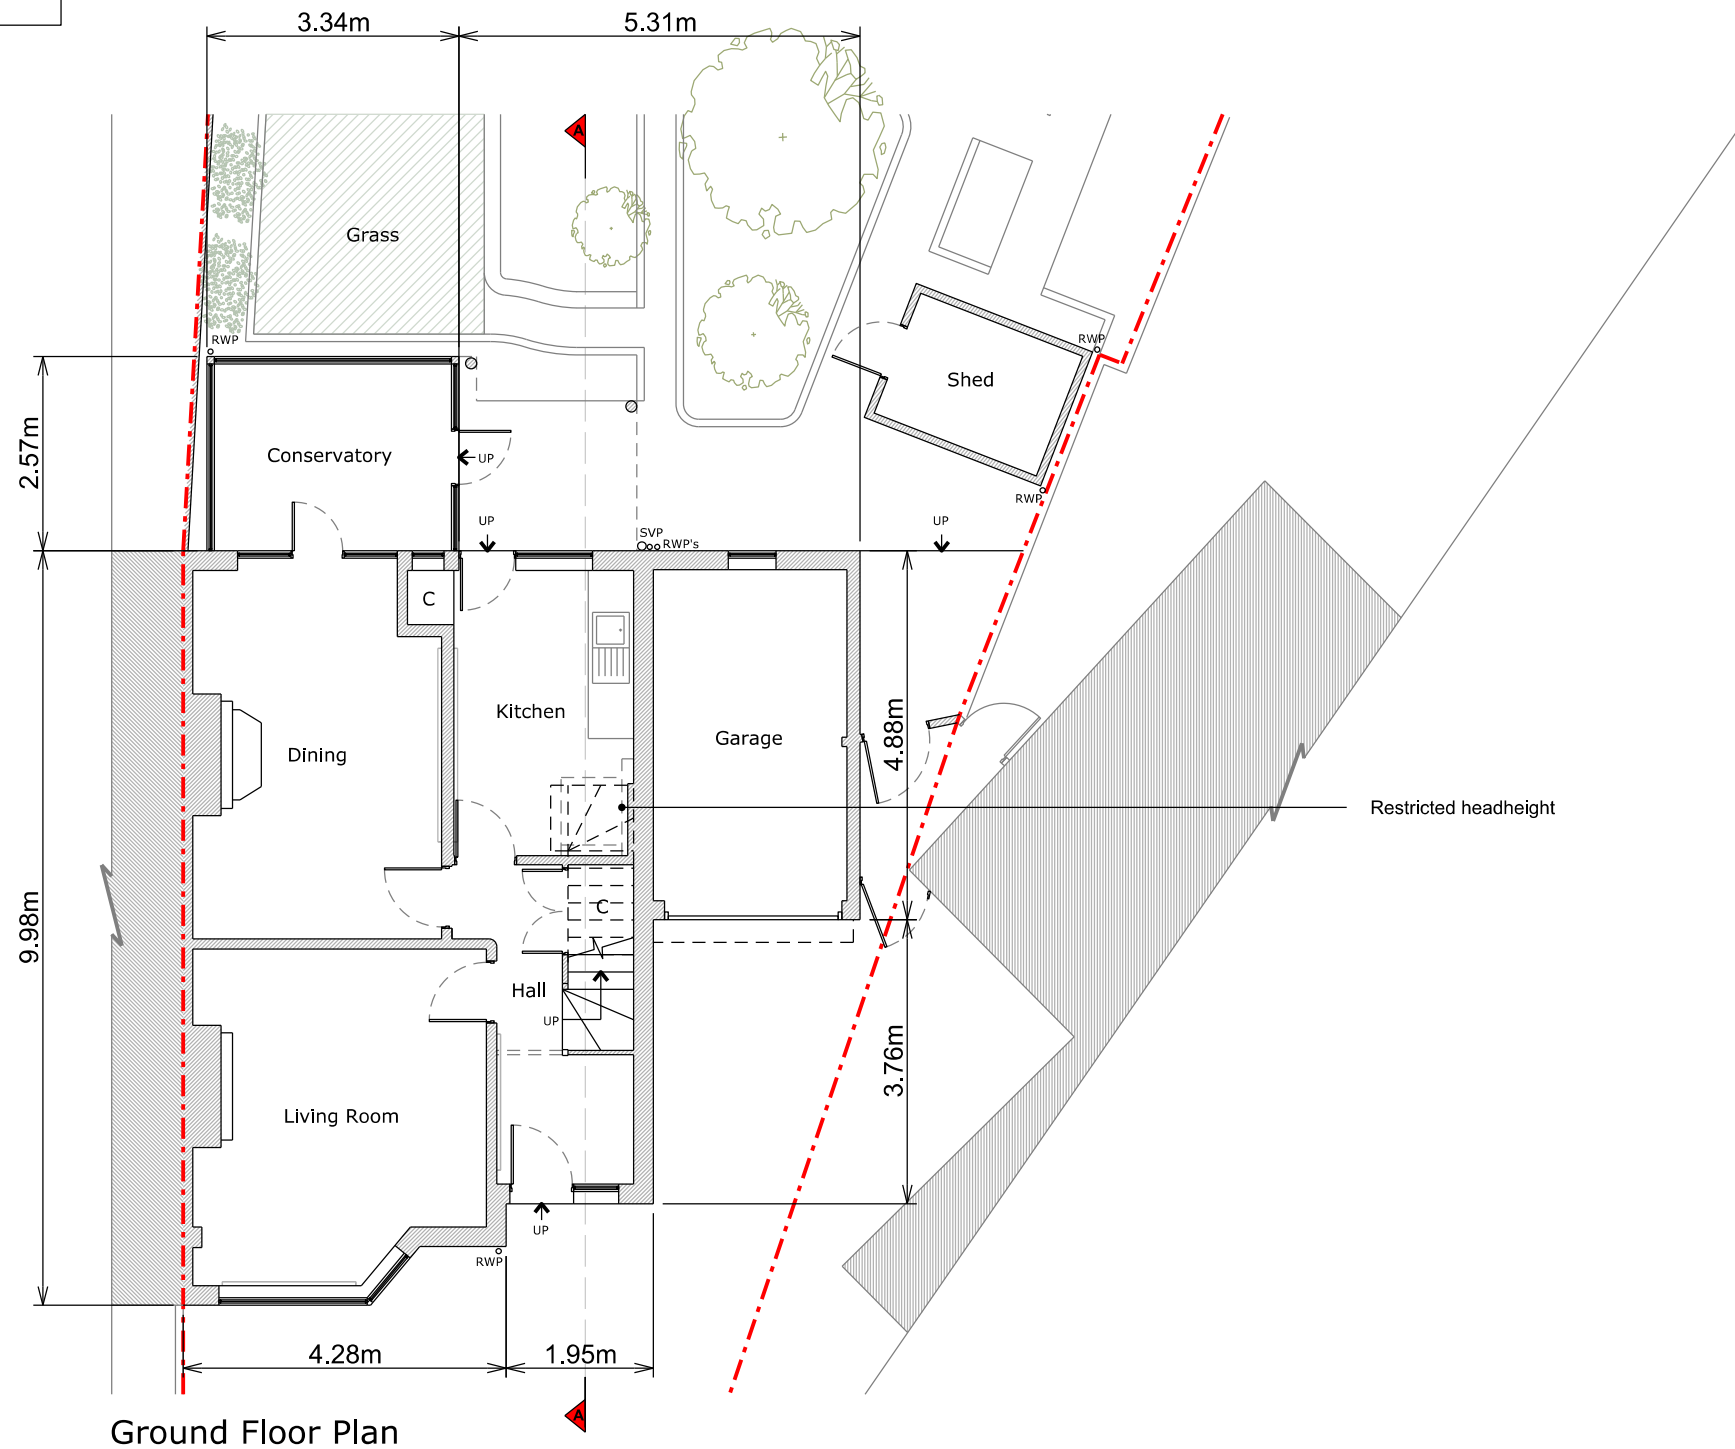

Copyright in design and this drawing is the property of Resi and Design Squared.

Reproduction in whole or in part is forbidden without written sanction of Resi and Design Squared.

All dimensions to be cross-checked on site prior to completing a Building Regulations package, structural engineering, the party wall process and construction.

Print to scale (as actual size)

NOTES

Revision

Rev	Notes	Date
-	Preliminary Issue	25/10/2023
A	Planning	04/12/2023

KEY

	Boundary lines
	Proposed beam
	Proposed drainage
	1.8m head height
	1.5m head height
	Proposed walls
	Existing walls
	Existing removed
	Proposed rooflight

JOB TITLE

Proposed ground floor extension, window replacement, facade alterations and all associated works at 17 Rectory Gardens, London N8 7PJ

STATUS

Planning

DRAWING TITLE

Existing First Floor Plan

CLIENT

Ruth Eaton

SCALE

1:100 at A3

DRAWN

HD


DATE

Dec 2023

CHECKED

NS

DRAWING NO. 170731 - 01 - 102A

 

Copyright in design and this drawing is the property of Resi and Design Squared.

Reproduction in whole or in part is forbidden without written sanction of Resi and Design Squared.

All dimensions to be cross-checked on site prior to completing a Building Regulations package, structural engineering, the party wall process and construction.

Print to scale (as actual size)

NOTES

Revision

Rev	Notes	Date
- A	Preliminary Issue Planning	25/10/2023 04/12/2023

KEY

	Boundary lines
	Proposed beam
	Proposed drainage
	1.8m head height
	1.5m head height
	Proposed walls
	Existing walls
	Existing removed
	Proposed rooflight

JOB TITLE

Proposed ground floor extension, window replacement, facade alterations and all associated works at 17 Rectory Gardens, London N8 7PJ

STATUS

Planning

DRAWING TITLE

Existing Loft Floor Plan

CLIENT

Ruth Eaton

SCALE

1:100 at A3

DRAWN

HD



DATE

Dec 2023

CHECKED

NS

DRAWING NO. 170731 - 01 - 103A

 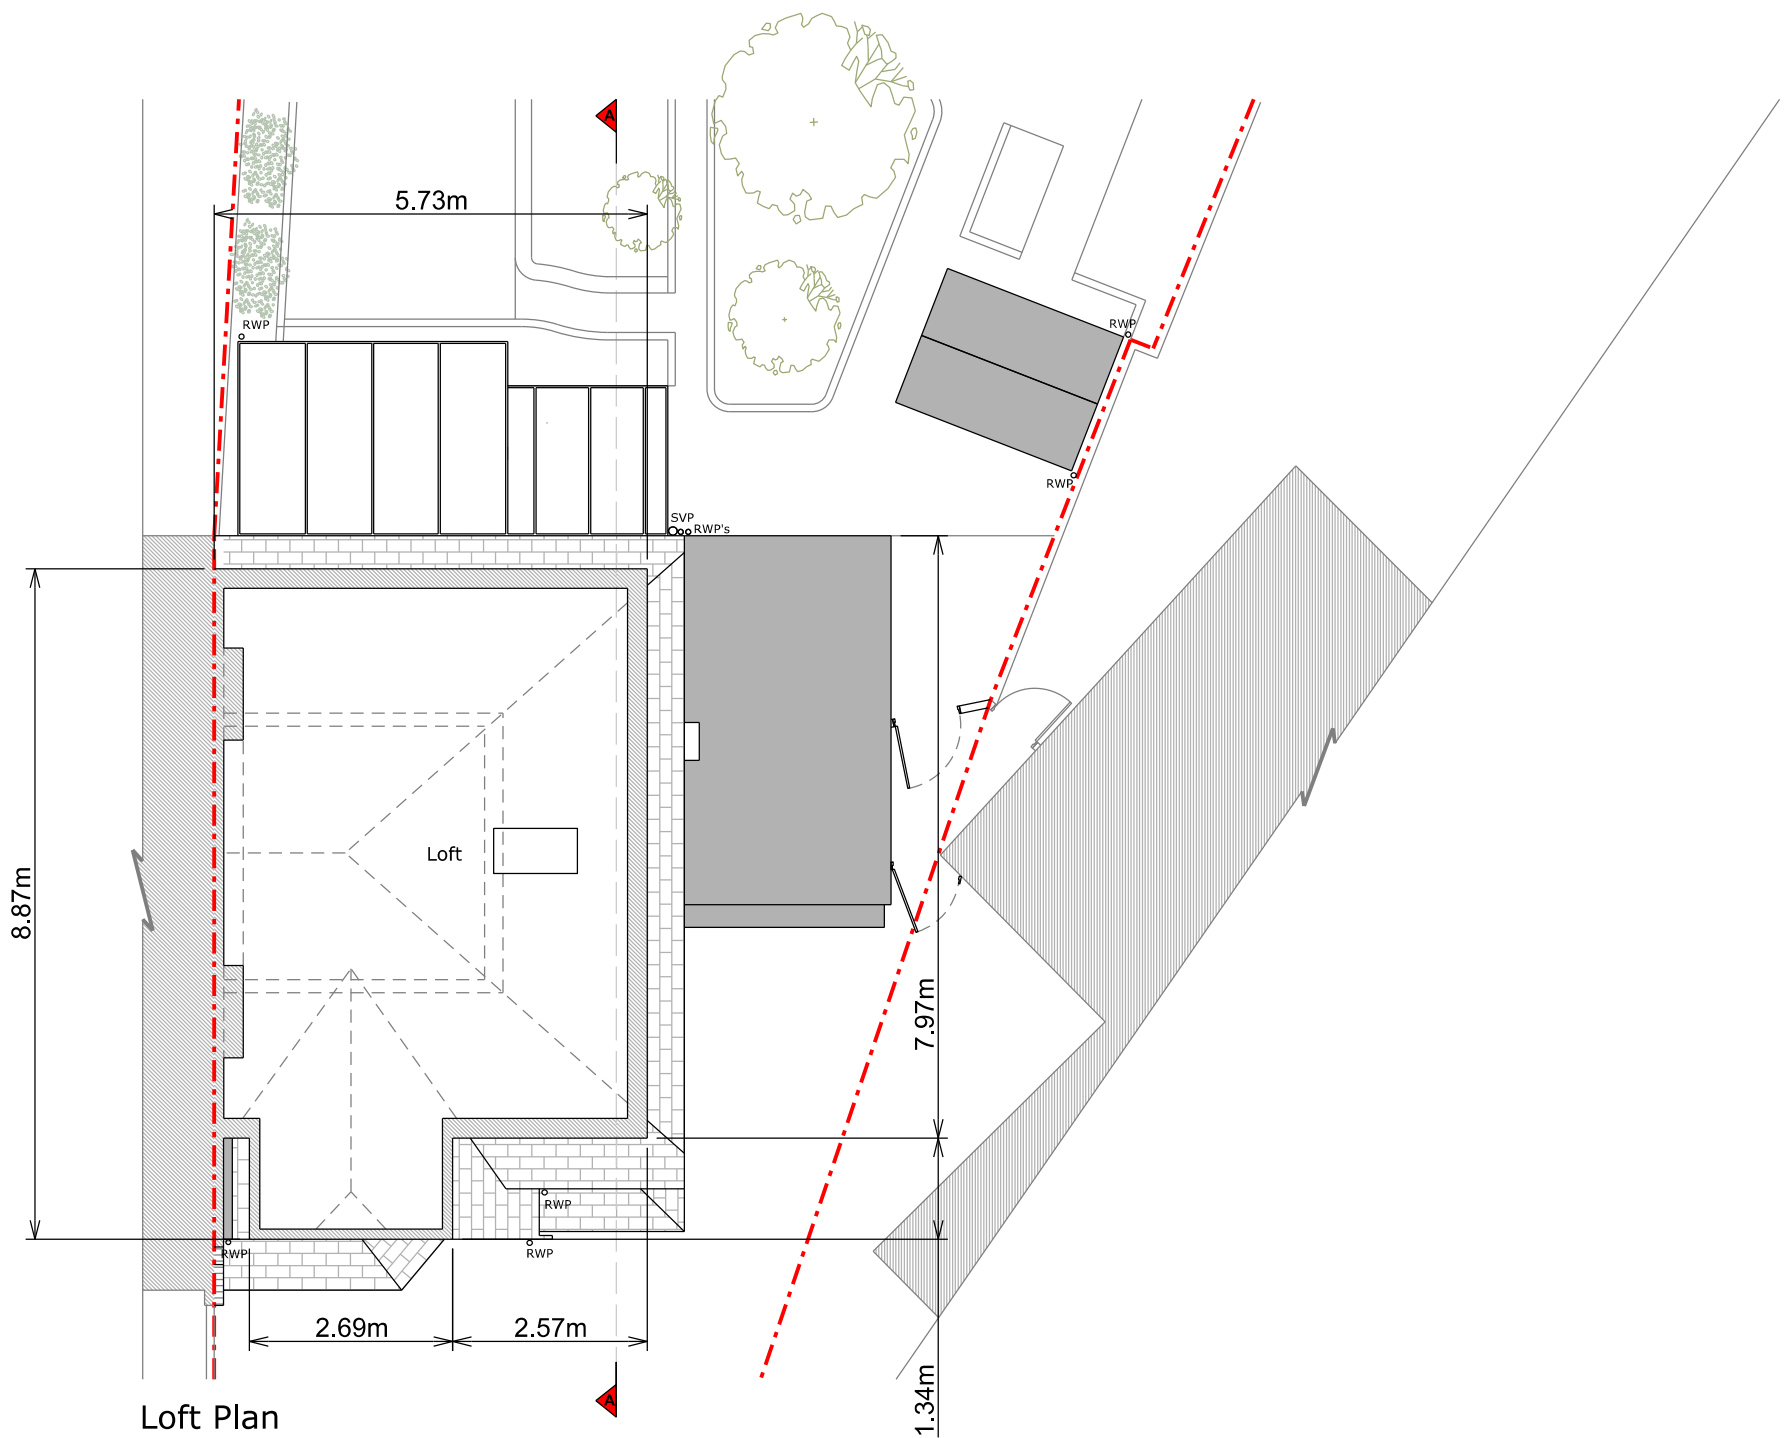

Copyright in design and this drawing is the property of Resi and Design Squared.

Reproduction in whole or in part is forbidden without written sanction of Resi and Design Squared.

All dimensions to be cross-checked on site prior to completing a Building Regulations package, structural engineering, the party wall process and construction.

Print to scale (as actual size)

NOTES

Revision

Rev	Notes	Date
- A	Preliminary Issue Planning	25/10/2023 04/12/2023

KEY

	Proposed walls		Boundary lines
	Existing walls		Proposed beam
	Existing removed		Proposed drainage
	Proposed rooflight		1.8m head height
			1.5m head height

JOB TITLE

Proposed ground floor extension, window replacement, facade alterations and all associated works at 17 Rectory Gardens, London N8 7PJ

STATUS

Planning

DRAWING TITLE

Existing Roof Plan

CLIENT

Ruth Eaton

SCALE

1:100 at A3

DRAWN

HD


DATE

Dec 2023


CHECKED

NS

DRAWING NO. 170731 - 01 - 104A

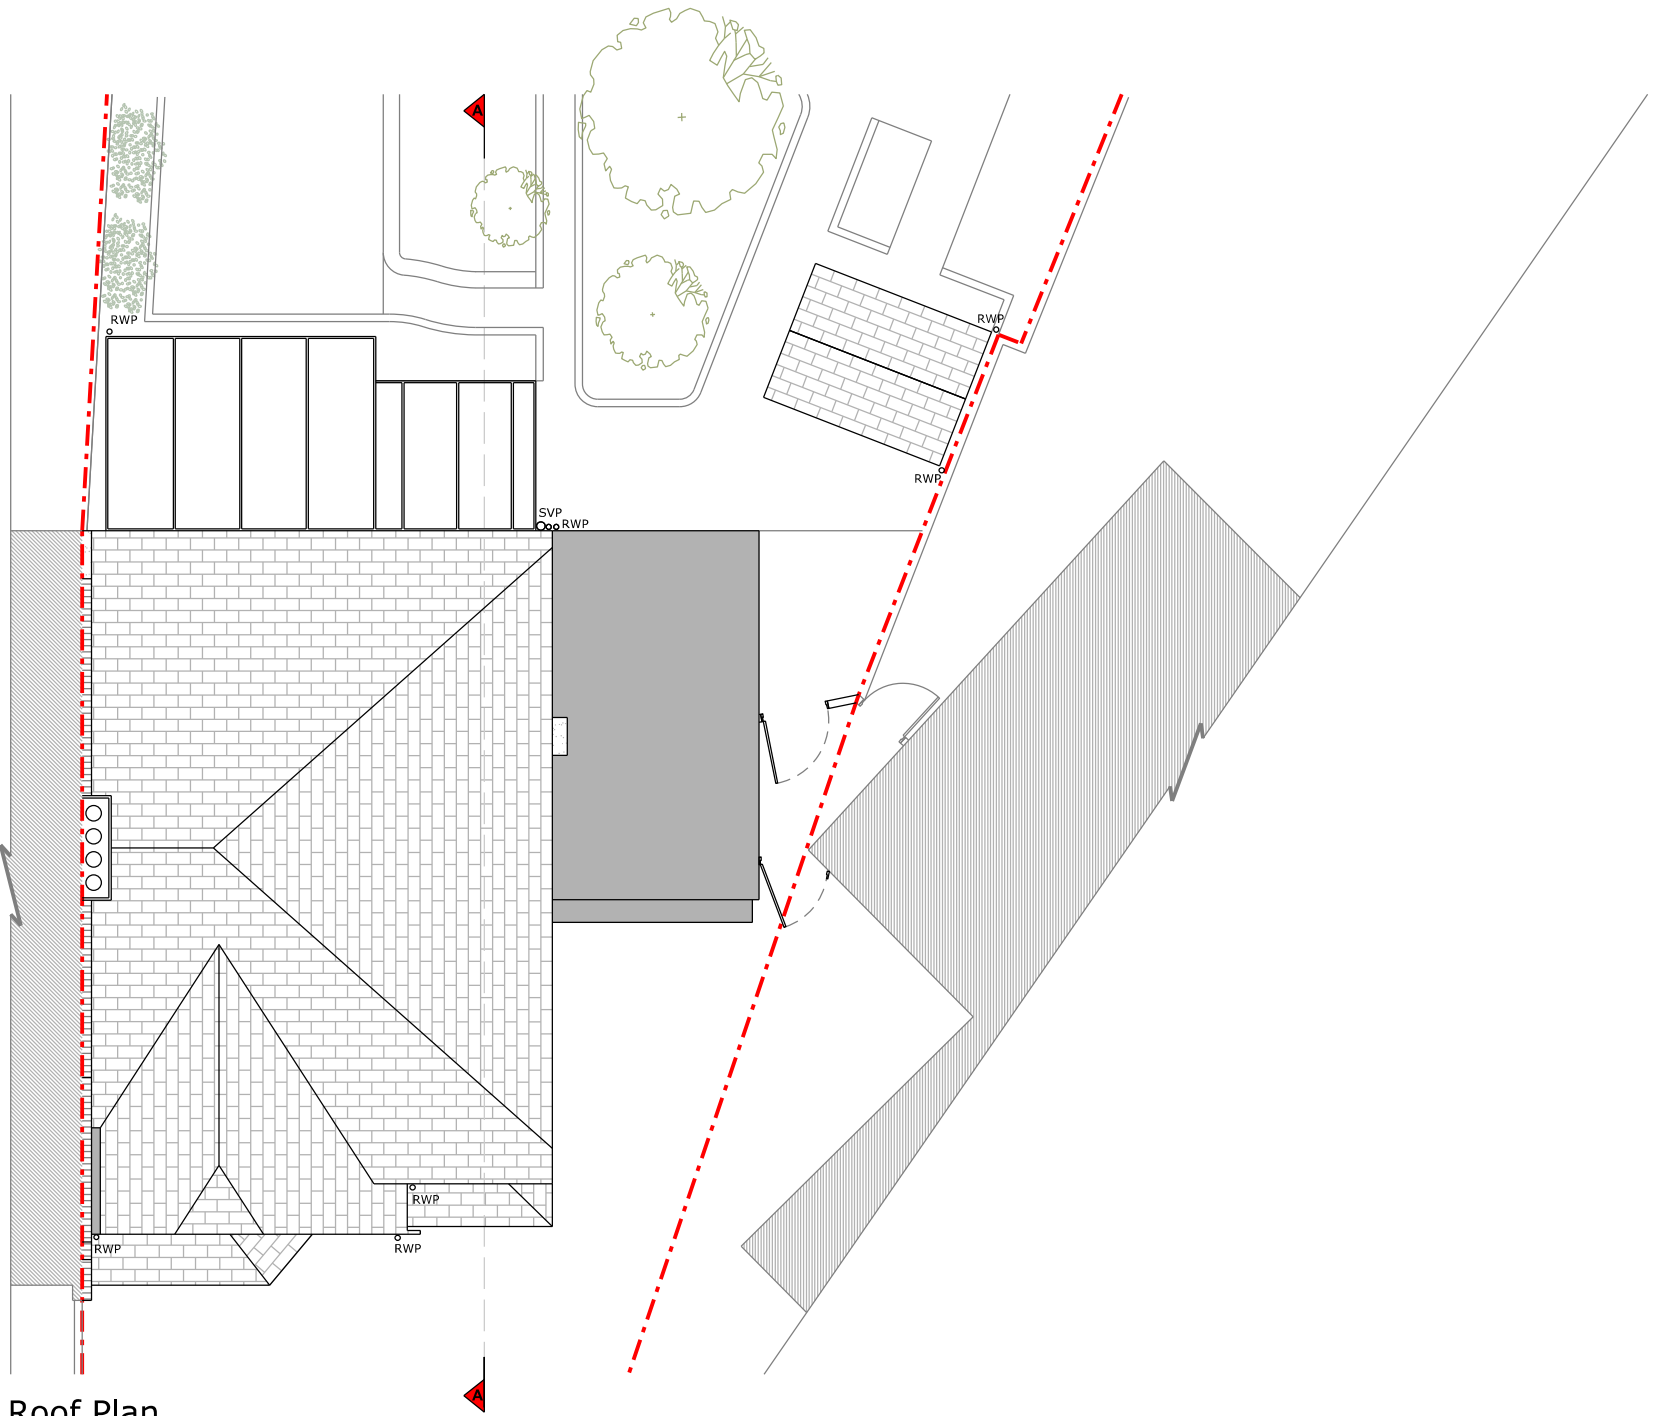

Roof Plan

 

Copyright in design and this drawing is the property of Resi and Design Squared.

Reproduction in whole or in part is forbidden without written sanction of Resi and Design Squared.

All dimensions to be cross-checked on site prior to completing a Building Regulations package, structural engineering, the party wall process and construction.

Print to scale (as actual size)

NOTES

Materials:

Brickwork / Walls - White painted render and painted brick

Pitched Roof - Concrete tiles

Windows - Aluminium and timber windows

Doors - Aluminium and timber doors

RWP / Gutters / Fascia - Black uPVC downpipes, guttering and black painted timber fascias

Revision

Rev	Notes	Date
-		
A	Preliminary Issue Planning	25/10/2023 04/12/2023

KEY

	Proposed walls		Boundary lines
	Existing walls		Proposed beam
	Existing removed		Proposed drainage
	Proposed rooflight		1.8m head height
			1.5m head height

JOB TITLE

Proposed ground floor extension, window replacement, facade alterations and all associated works at 17 Rectory Gardens, London N8 7PJ

STATUS

Planning

DRAWING TITLE

Existing Elevations

CLIENT

Ruth Eaton

SCALE

1:100 at A3

DRAWN

HD


DATE

Dec 2023


CHECKED

NS


DRAWING NO. 170731 - 01 - 201A

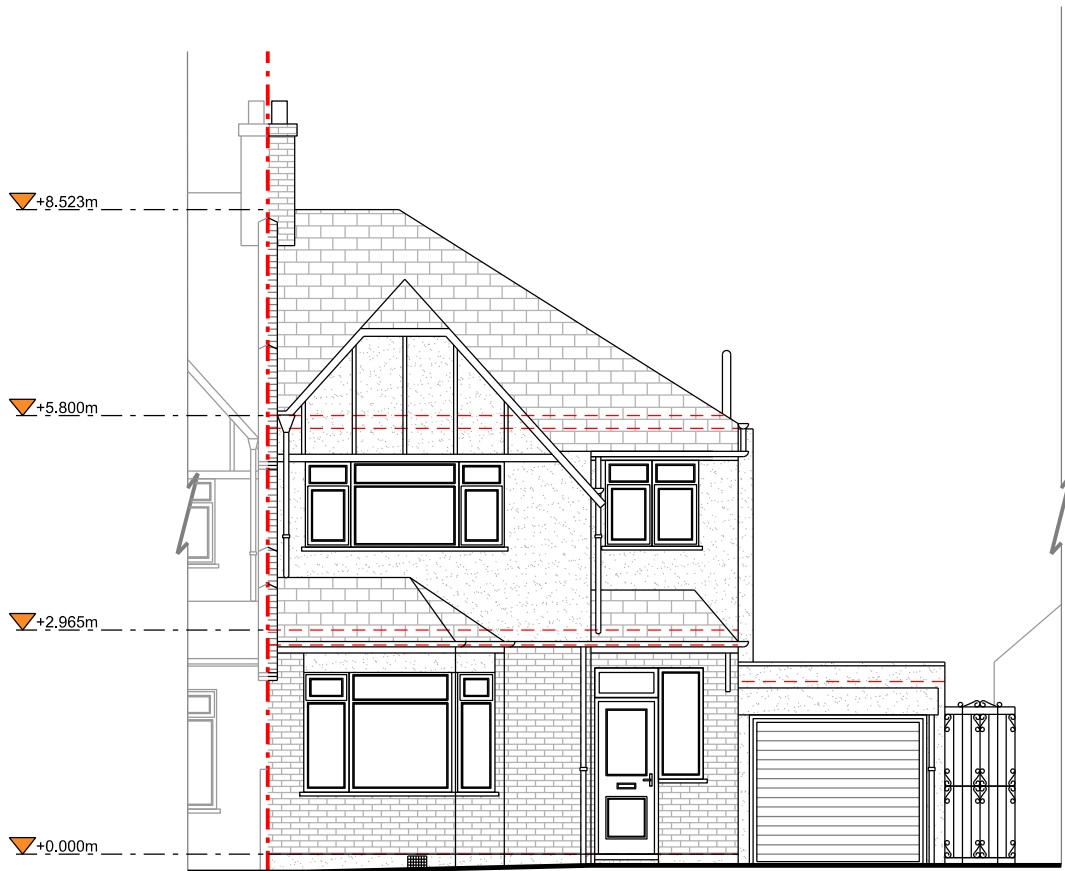

Front Elevation

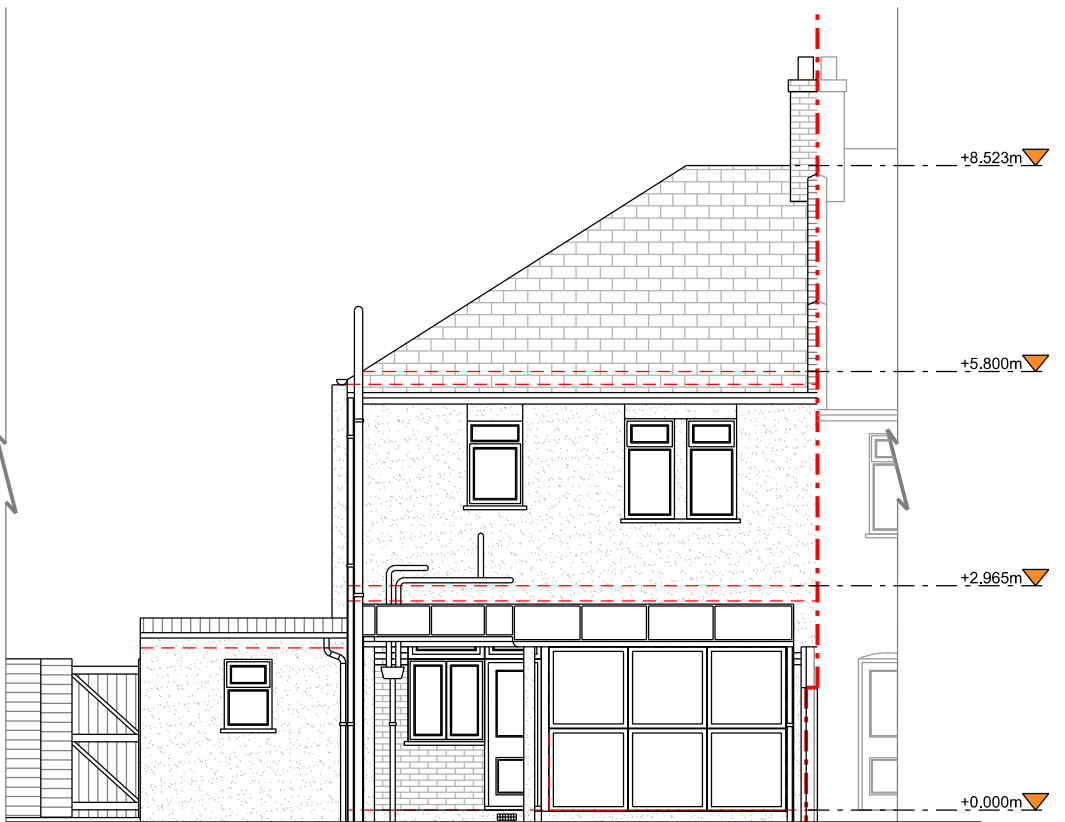

Rear Elevation

 

Copyright in design and this drawing is the property of Resi and Design Squared.

Reproduction in whole or in part is forbidden without written sanction of Resi and Design Squared.

All dimensions to be cross-checked on site prior to completing a Building Regulations package, structural engineering, the party wall process and construction.

Print to scale (as actual size)

NOTES

Materials:

Brickwork / Walls - White painted render and painted brick

Pitched Roof - Concrete tiles

Windows - Aluminium and timber windows

Doors - Aluminium and timber doors

RWP / Gutters / Fascia - Black uPVC downpipes, guttering and black painted timber fascias

Revision

Rev	Notes	Date
-		
A	Preliminary Issue Planning	25/10/2023 04/12/2023

KEY

	Proposed walls		Boundary lines
	Existing walls		Proposed beam
	Existing removed		Proposed drainage
	Proposed rooflight		1.8m head height
			1.5m head height

JOB TITLE

Proposed ground floor extension, window replacement, facade alterations and all associated works at 17 Rectory Gardens, London N8 7PJ

STATUS

Planning

DRAWING TITLE

Existing Elevations

CLIENT

Ruth Eaton

SCALE

1:100 at A3

DRAWN

HD


DATE

Dec 2023


CHECKED

NS

DRAWING NO. 170731 - 01 - 202A

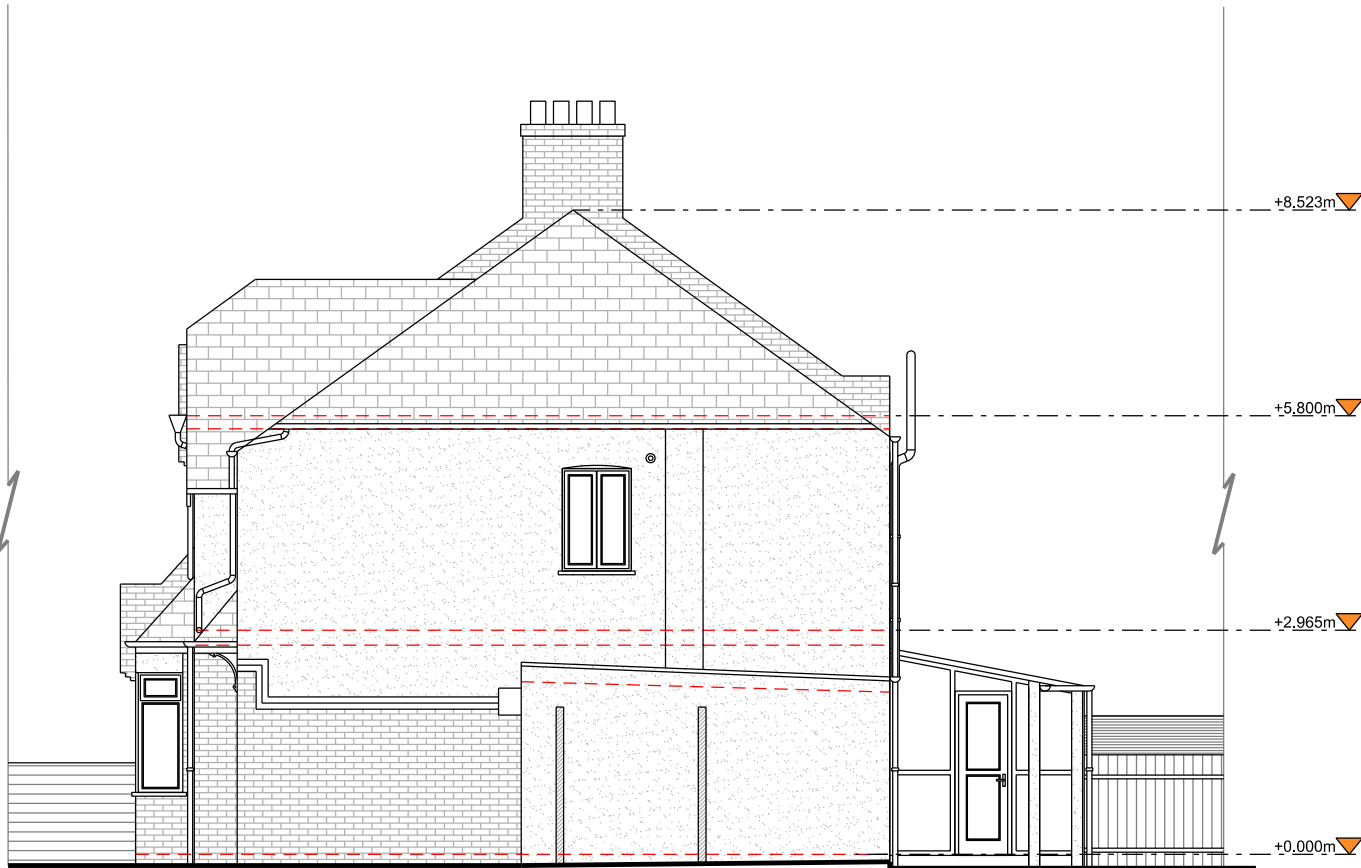

Right Side Elevation

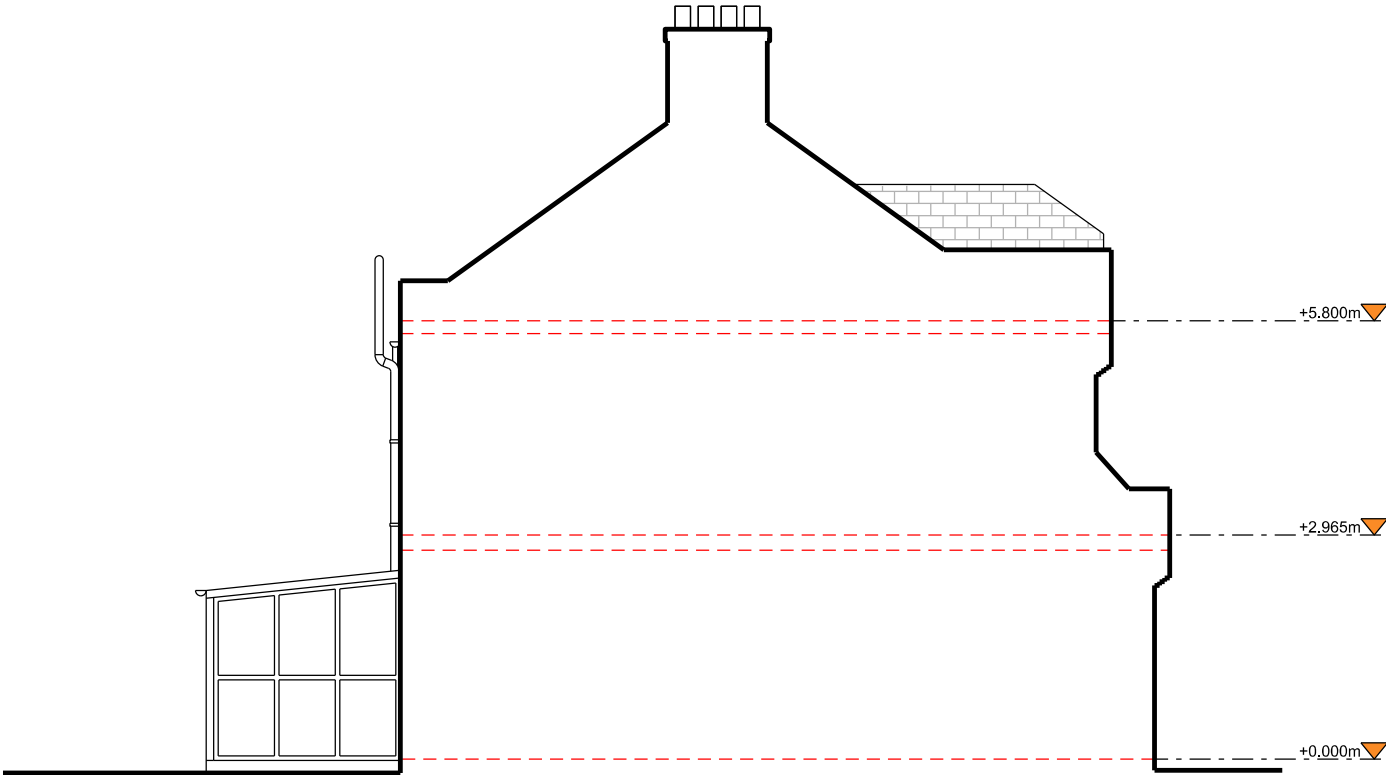

Left Side Elevation

Copyright in design and this drawing is the property of Resi and Design Squared.

Reproduction in whole or in part is forbidden without written sanction of Resi and Design Squared.

All dimensions to be cross-checked on site prior to completing a Building Regulations package, structural engineering, the party wall process and construction.

Print to scale (as actual size)

NOTES

Revision

Rev	Notes	Date
- A	Preliminary Issue Planning	25/10/2023 04/12/2023

KEY

	Proposed walls		Boundary lines
	Existing walls		Proposed beam
	Existing removed		Proposed drainage
	Proposed rooflight		1.8m head height
			1.5m head height

JOB TITLE

Proposed ground floor extension, window replacement, facade alterations and all associated works at 17 Rectory Gardens, London N8 7PJ

STATUS

Planning

DRAWING TITLE

Existing Section A - A

CLIENT

Ruth Eaton


SCALE
1:100 at A3

DRAWN
HD


DATE
Dec 2023

CHECKED
NS

DRAWING NO. 170731 - 01 - 301A

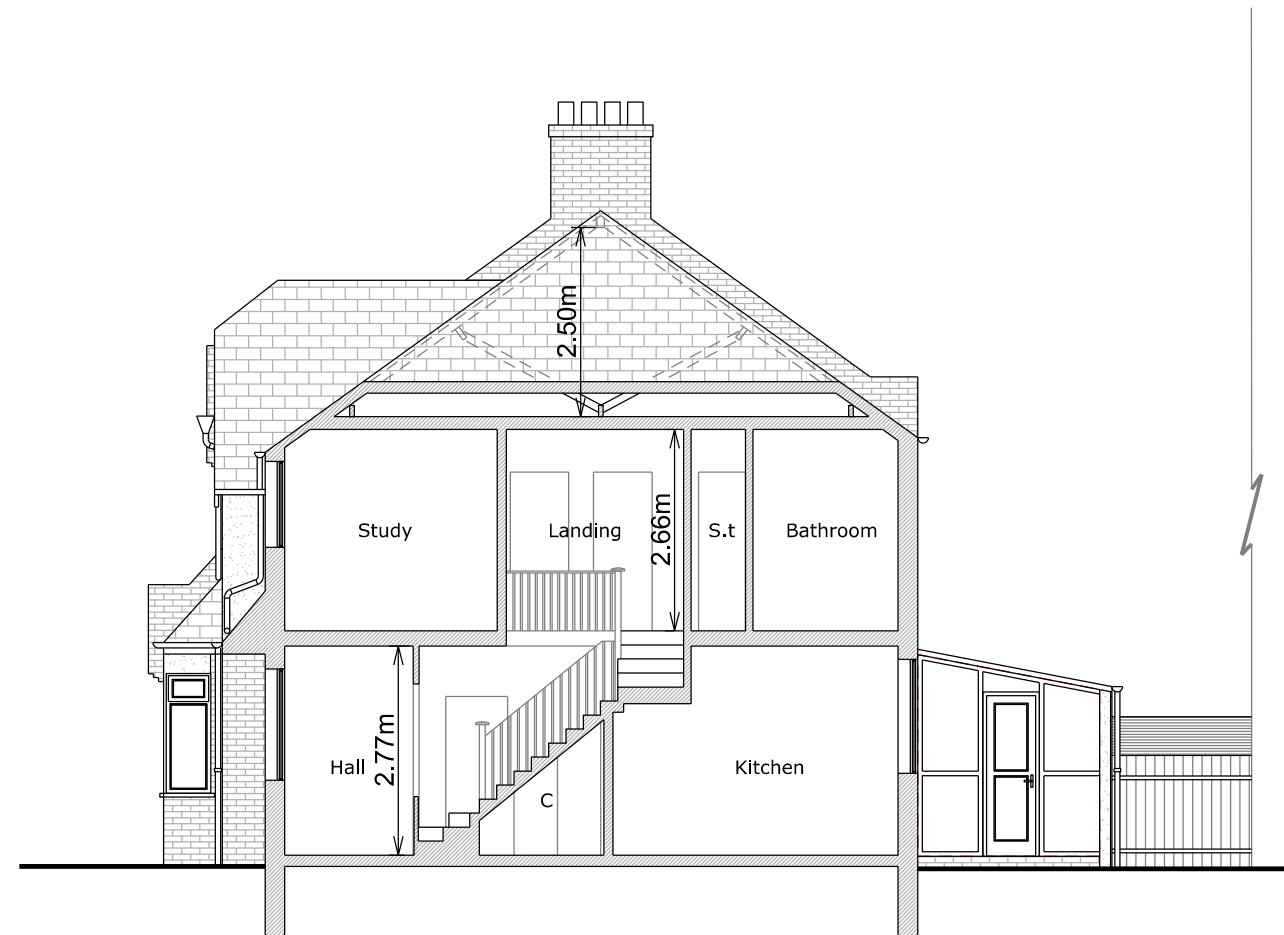

Section A - A

 

CCTV - Survey information to be provided by client
Asbestos - Survey information to be provided by client

Copyright in design and this drawing is the property of Resi and Design Squared.

Reproduction in whole or in part is forbidden without written sanction of Resi and Design Squared.

All dimensions to be cross-checked on site prior to completing a Building Regulations package, structural engineering, the party wall process and construction.

Print to scale (as actual size)

NOTES

Revision		
Rev	Notes	Date
C	Planning	29/11/2023
D	Planning	04/12/2023
E	Planning	11/12/2023
F	Planning	20/12/2023

KEY	
	Boundary lines
	Proposed walls
	Proposed beam
	Existing walls
	Proposed drainage
	Existing removed
	1.8m head height
	Proposed rooflight
	1.5m head height

JOB TITLE

Proposed ground floor extension, window replacement, facade alterations and all associated works at 17 Rectory Gardens, London N8 7PJ

STATUS

Planning

DRAWING TITLE

Proposed Ground Floor Plan


CLIENT

Ruth Eaton


SCALE 1:100 at A3	DRAWN CZ
-----------------------------	--------------------

DATE Dec 2023	CHECKED NS
-------------------------	----------------------


DRAWING NO. 170731 - 01 - 105F

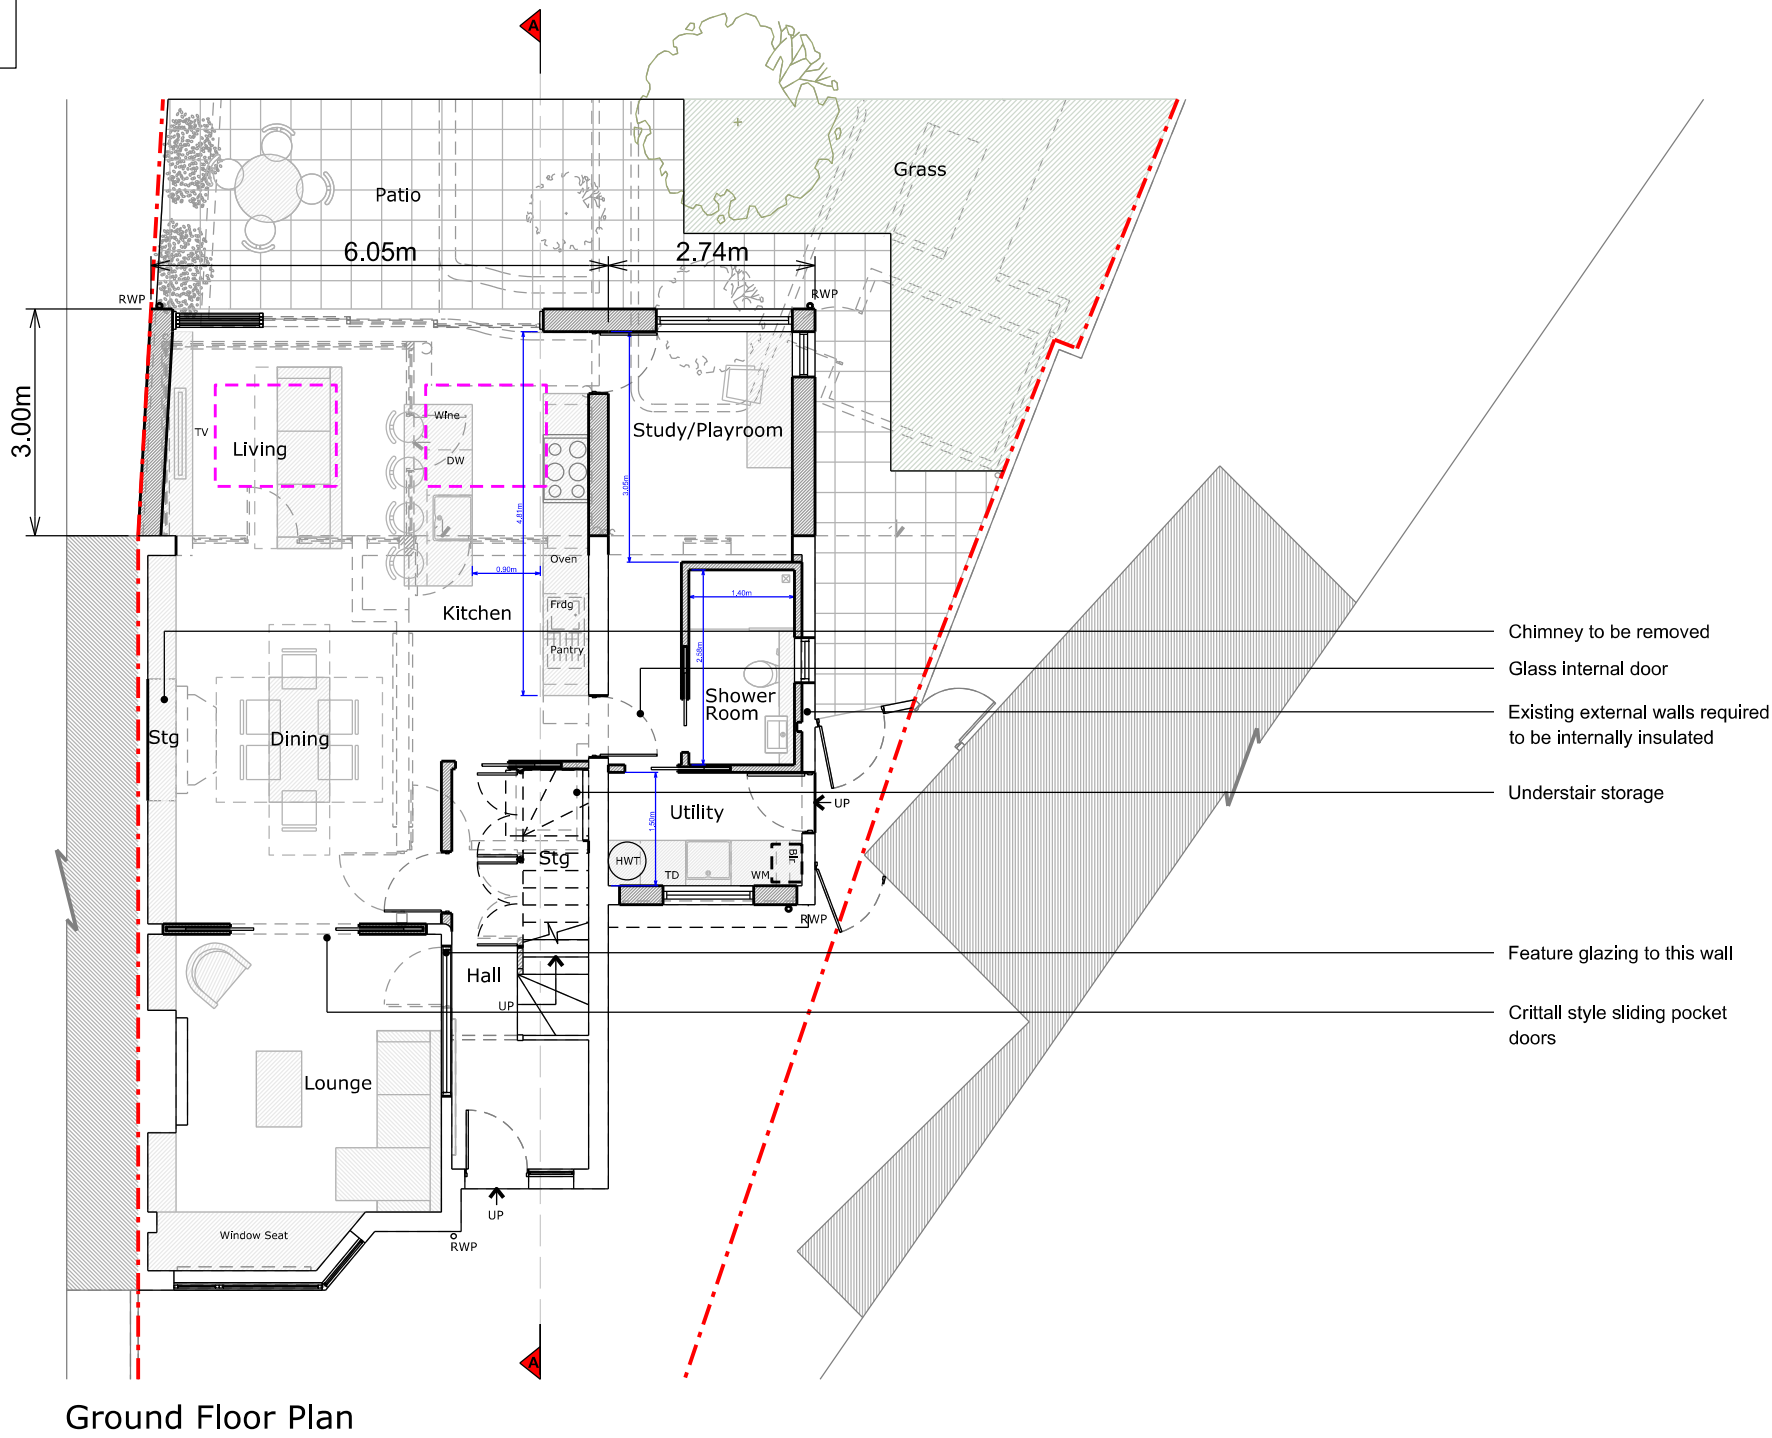


Ground Floor Plan

 

CCTV - Survey information to be provided by client
Asbestos - Survey information to be provided by client

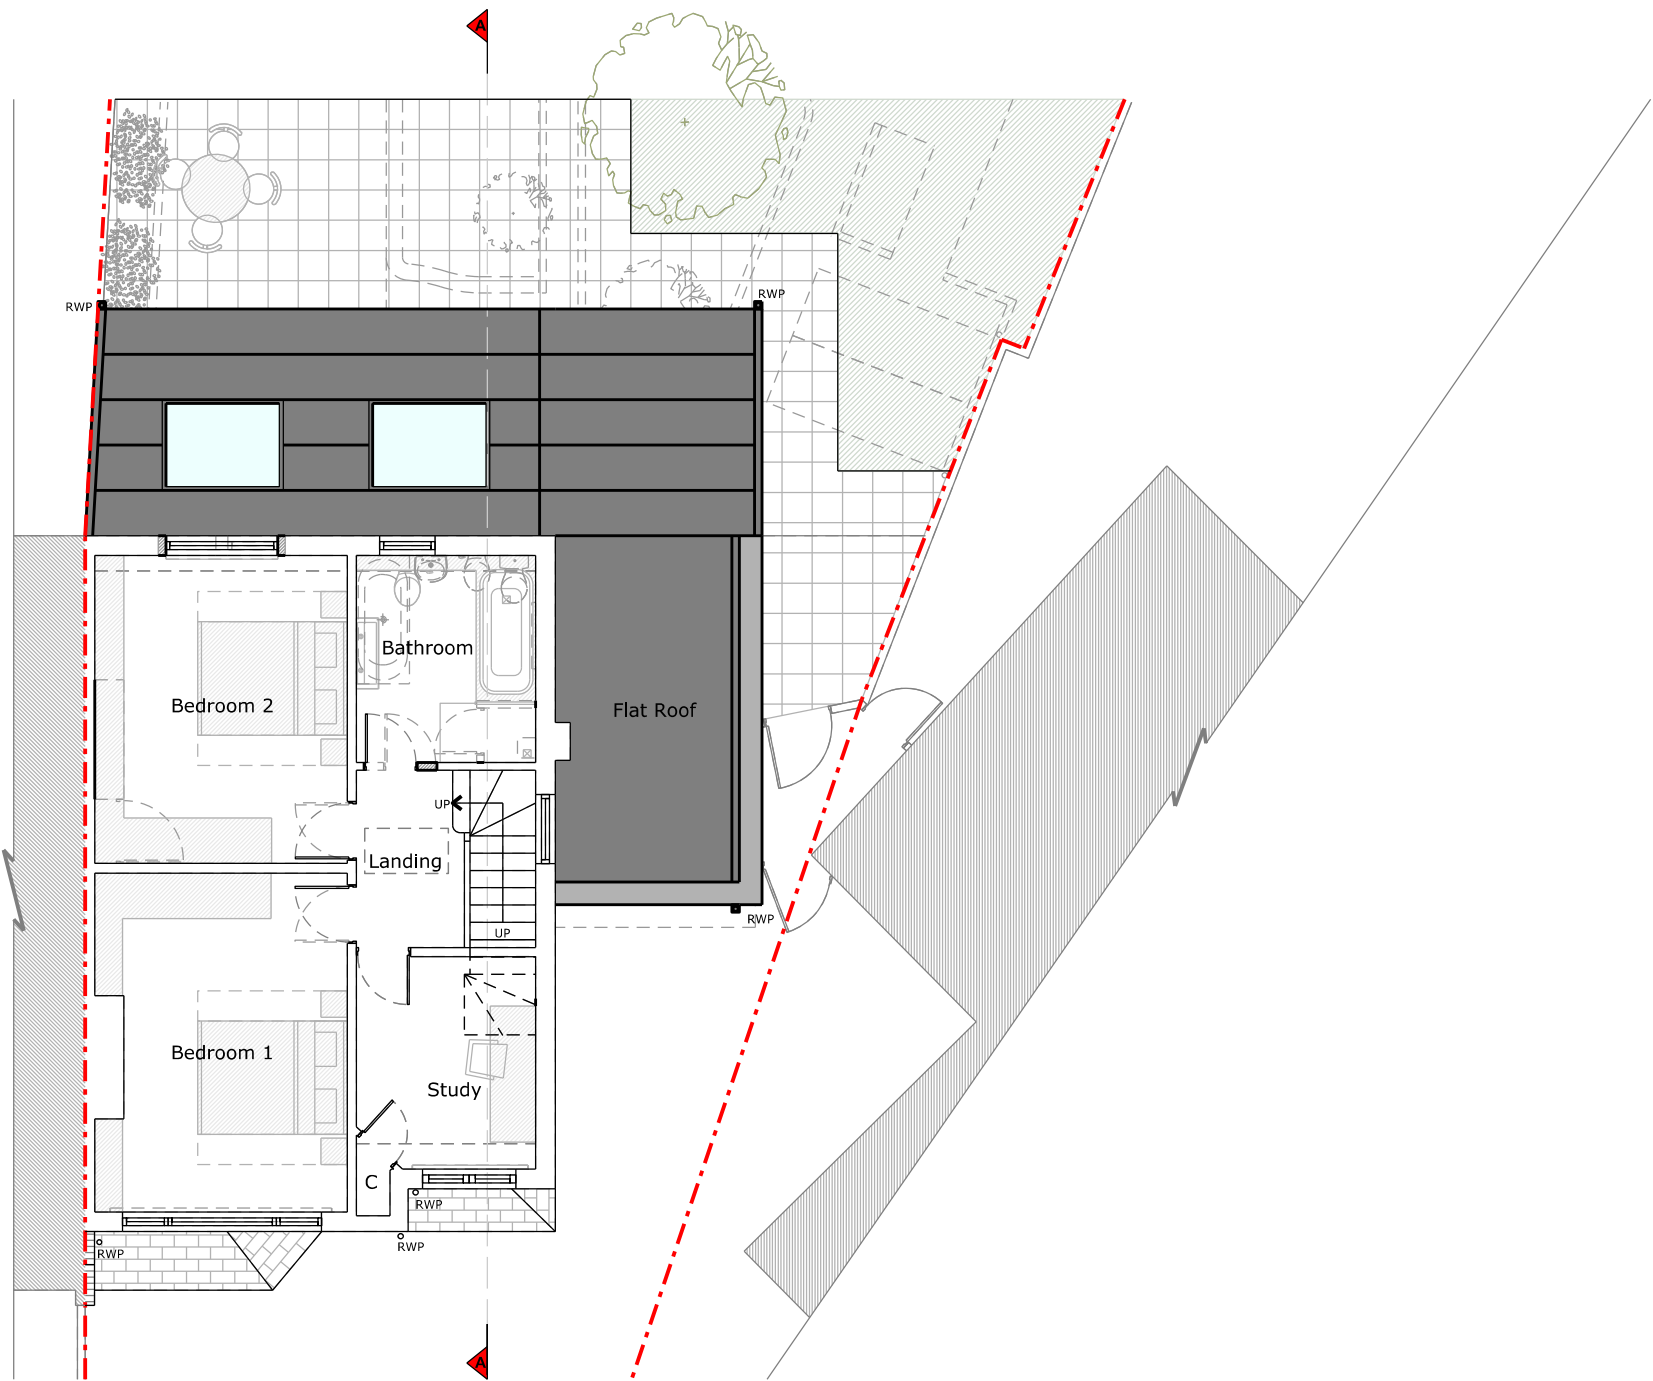

First Floor Plan

 

Copyright in design and this drawing is the property of Resi and Design Squared.

Reproduction in whole or in part is forbidden without written sanction of Resi and Design Squared.

All dimensions to be cross-checked on site prior to completing a Building Regulations package, structural engineering, the party wall process and construction.

Print to scale (as actual size)

NOTES

Revision

Rev	Notes	Date
C	Planning	29/11/2023
D	Planning	04/12/2023
E	Planning	11/12/2023
F	Planning	20/12/2023

KEY

	Proposed walls		Boundary lines
	Existing walls		Proposed beam
	Existing removed		Proposed drainage
	Proposed rooflight		1.8m head height
			1.5m head height

JOB TITLE

Proposed ground floor extension, window replacement, facade alterations and all associated works at 17 Rectory Gardens, London N8 7PJ

STATUS

Planning

DRAWING TITLE

Proposed First Floor Plan

CLIENT

Ruth Eaton

SCALE

1:100 at A3

DRAWN

CZ

DATE


Dec 2023

CHECKED


NS

DRAWING NO. 170731 - 01 - 106F

CCTV - Survey information to be provided by client
Asbestos - Survey information to be provided by client

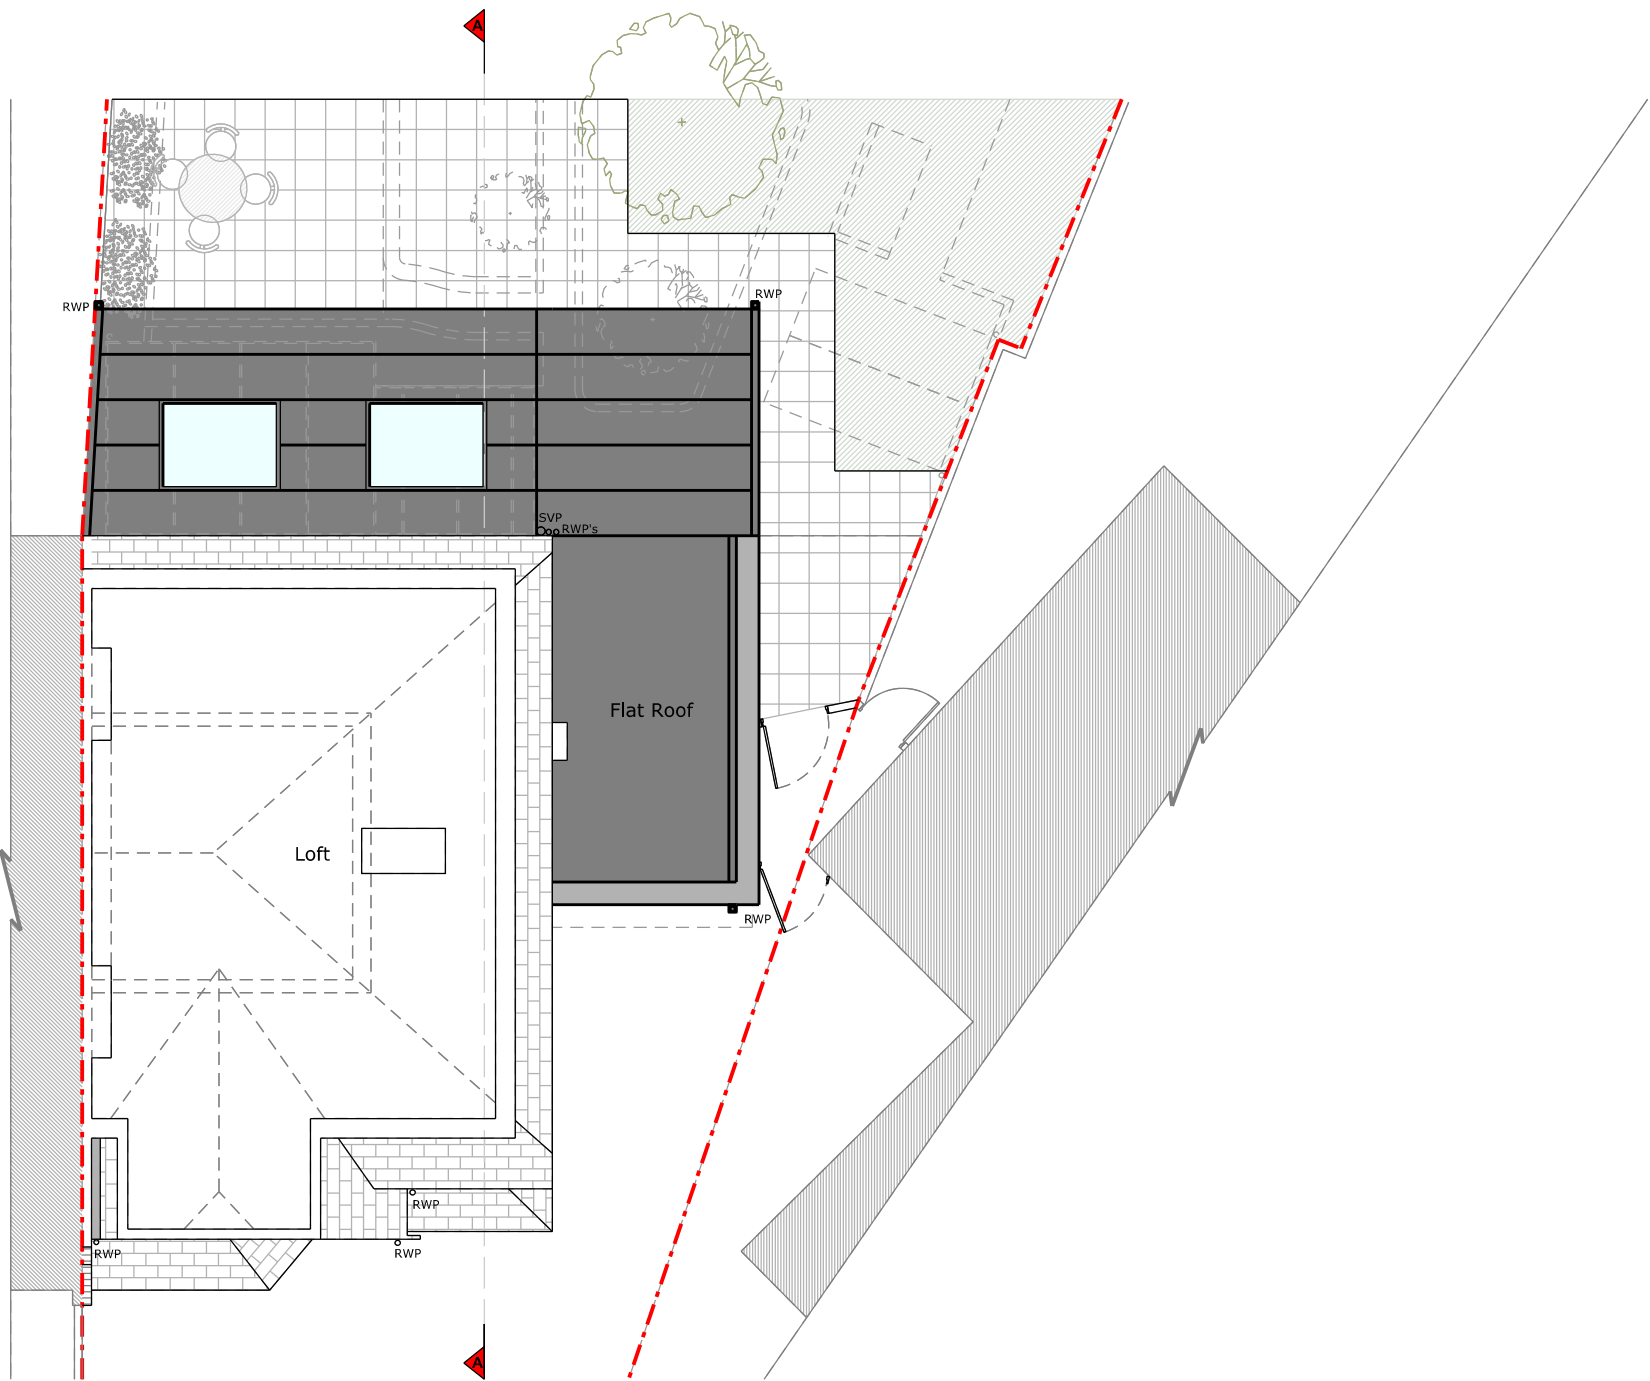

Loft Plan

 

Copyright in design and this drawing is the property of Resi and Design Squared.

Reproduction in whole or in part is forbidden without written sanction of Resi and Design Squared.

All dimensions to be cross-checked on site prior to completing a Building Regulations package, structural engineering, the party wall process and construction.

Print to scale (as actual size)

NOTES

Revision

Rev	Notes	Date
C	Planning	29/11/2023
D	Planning	04/12/2023
E	Planning	11/12/2023
F	Planning	20/12/2023

KEY

	Proposed walls		Boundary lines
	Existing walls		Proposed beam
	Existing removed		Proposed drainage
	Proposed rooflight		1.8m head height
			1.5m head height

JOB TITLE

Proposed ground floor extension, window replacement, facade alterations and all associated works at 17 Rectory Gardens, London N8 7PJ

STATUS

Planning

DRAWING TITLE

Proposed Loft Floor Plan

CLIENT

Ruth Eaton

SCALE

1:100 at A3

DRAWN

CZ

DATE


Dec 2023

CHECKED


NS

DRAWING NO. 170731 - 01 - 107F

CCTV - Survey information to be provided by client
Asbestos - Survey information to be provided by client

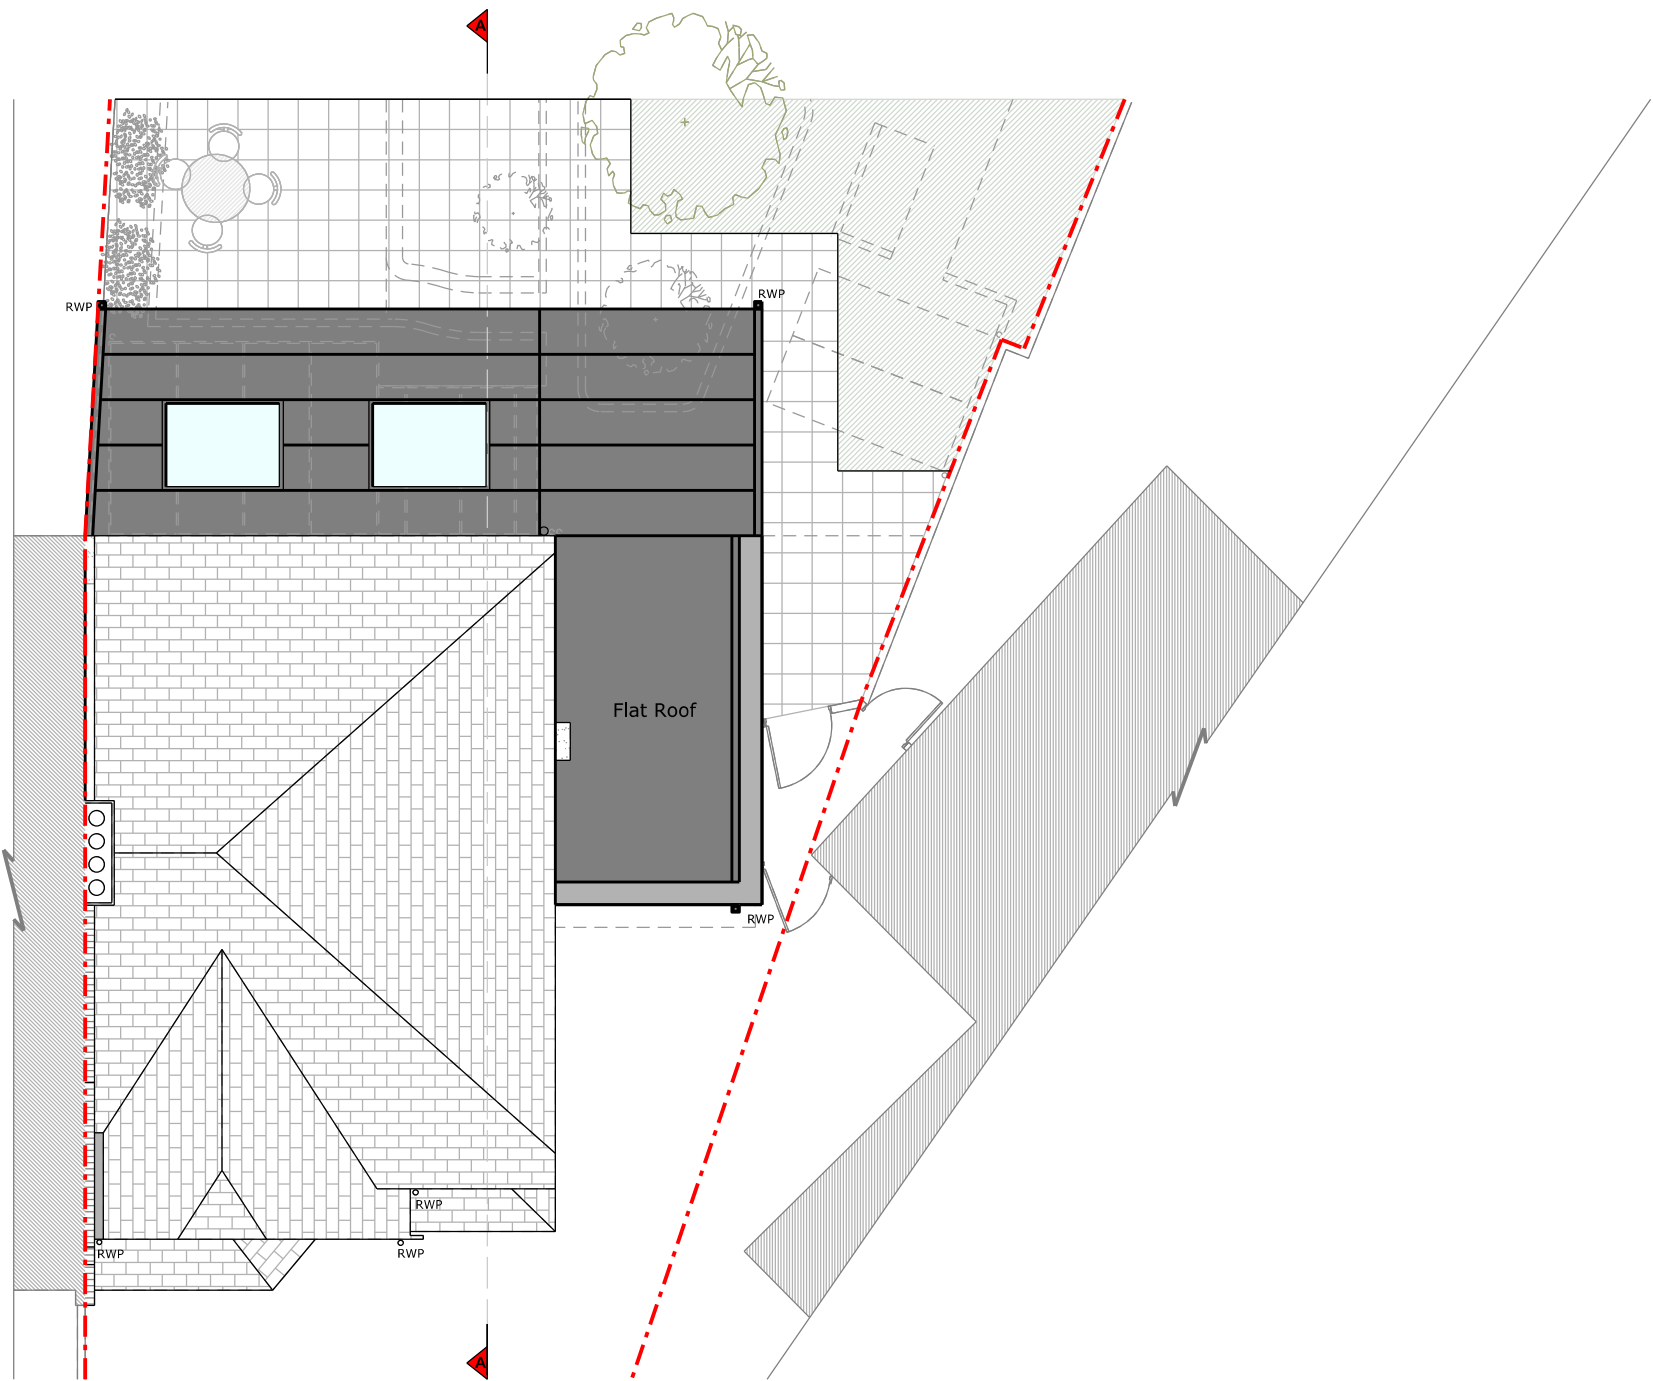

Roof Plan

 

Copyright in design and this drawing is the property of Resi and Design Squared.

Reproduction in whole or in part is forbidden without written sanction of Resi and Design Squared.

All dimensions to be cross-checked on site prior to completing a Building Regulations package, structural engineering, the party wall process and construction.

Print to scale (as actual size)

NOTES

Revision

Rev	Notes	Date
C	Planning	29/11/2023
D	Planning	04/12/2023
E	Planning	11/12/2023
F	Planning	20/12/2023

KEY

	Proposed walls		Boundary lines
	Existing walls		Proposed beam
	Existing removed		Proposed drainage
	Proposed rooflight		1.8m head height
			1.5m head height

JOB TITLE

Proposed ground floor extension, window replacement, facade alterations and all associated works at 17 Rectory Gardens, London N8 7PJ

STATUS

Planning

DRAWING TITLE

Proposed Roof Plan

CLIENT

Ruth Eaton

SCALE

1:100 at A3

DRAWN

HD

DATE

Dec 2023

CHECKED

NS

DRAWING NO. 170731 - 01 - 108F



DESIGN SQUARED
ARCHITECTS

Copyright in design and this drawing is the property of Resi and Design Squared.

Reproduction in whole or in part is forbidden without written sanction of Resi and Design Squared.

All dimensions to be cross-checked on site prior to completing a Building Regulations package, structural engineering, the party wall process and construction.

Print to scale (as actual size)

NOTES

Materials:

Brickwork / Walls - White painted render, painted brick and timber/metal cladding

Pitched Roof - Metal standing seam

Flat Roof - GRP (fibreglass)

Windows - Grey aluminium casement windows

Rooflights - Grey aluminium rooflights

Doors - Grey aluminium doors

RWP / Gutters / Fascia - Grey aluminium downpipes, guttering and fascias

Revision

Rev	Notes	Date
C	Planning	29/11/2023
D	Planning	04/12/2023
E	Planning	11/12/2023
F	Planning	20/12/2023

KEY

	Boundary lines
	Proposed walls
	Existing walls
	Existing removed
	Proposed rooflight
	Proposed beam
	Proposed drainage
	1.8m head height
	1.5m head height

JOB TITLE

Proposed ground floor extension, window replacement, facade alterations and all associated works at 17 Rectory Gardens, London N8 7PJ

STATUS

Planning

DRAWING TITLE

Proposed Elevations

CLIENT

Ruth Eaton

SCALE

1:100 at A3

DRAWN

HD


DATE

Dec 2023


CHECKED

NS


DRAWING NO. 170731 - 01 - 203F

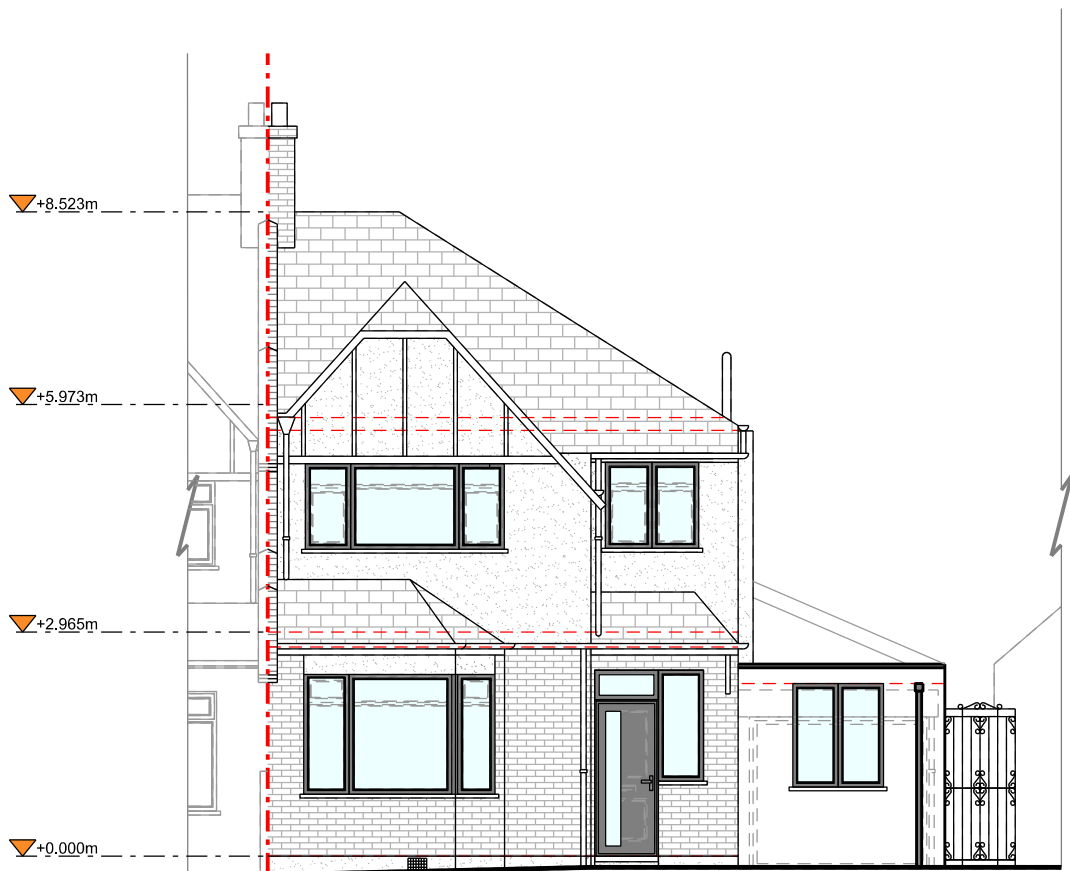

Front Elevation

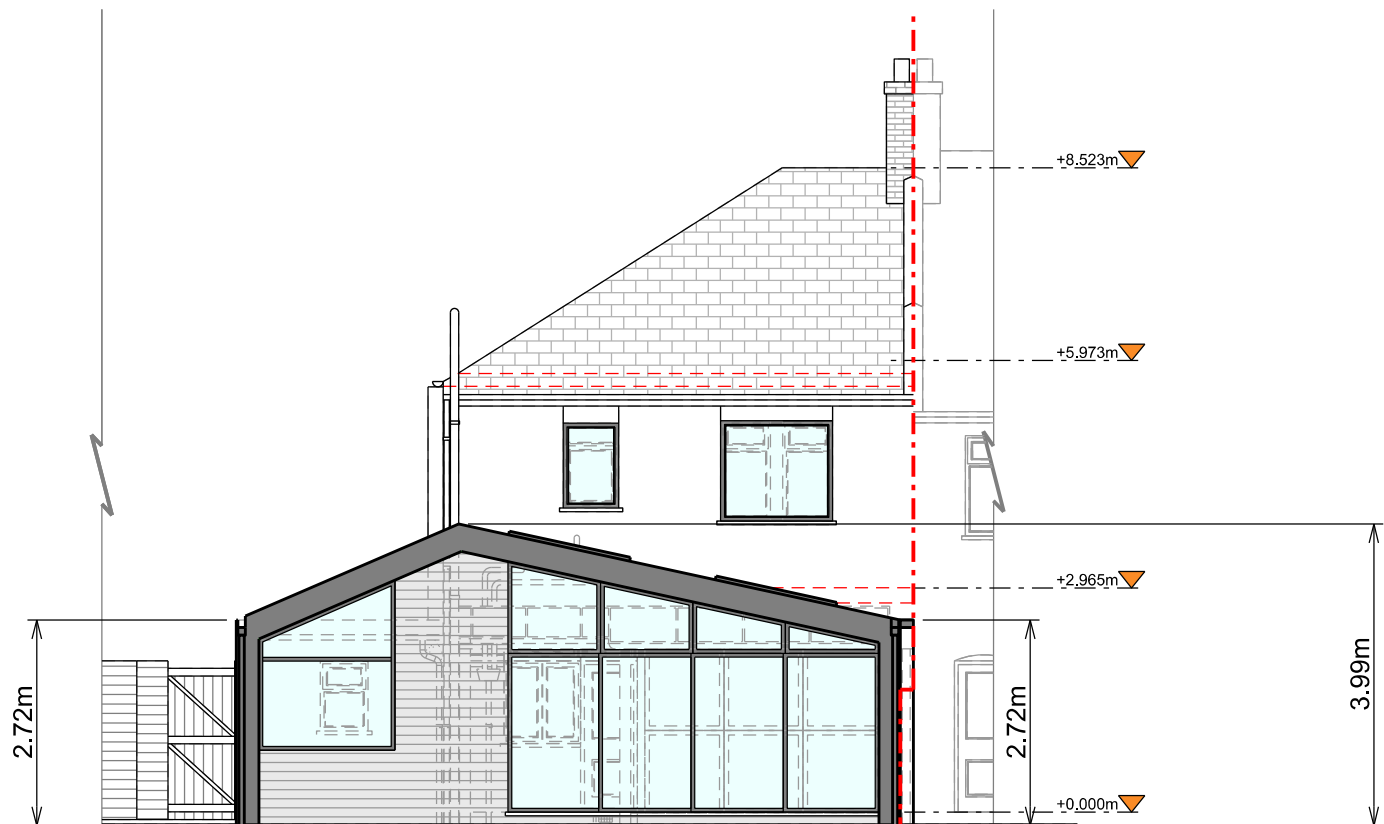

Rear Elevation

 



DESIGN SQUARED
ARCHITECTS

Copyright in design and this drawing is the property of Resi and Design Squared.

Reproduction in whole or in part is forbidden without written sanction of Resi and Design Squared.

All dimensions to be cross-checked on site prior to completing a Building Regulations package, structural engineering, the party wall process and construction.

Print to scale (as actual size)

NOTES

Materials:

Brickwork / Walls - White painted render, painted brick and timber/metal cladding

Pitched Roof - Metal standing seam

Flat Roof - GRP (fibreglass)

Windows - Grey aluminium casement windows

Rooflights - Grey aluminium rooflights

Doors - Grey aluminium doors

RWP / Gutters / Fascia - Grey aluminium downpipes, guttering and fascias

Revision

Rev	Notes	Date
C	Planning	29/11/2023
D	Planning	04/12/2023
E	Planning	11/12/2023
F	Planning	20/12/2023

KEY

	Boundary lines
	Proposed walls
	Existing walls
	Existing removed
	Proposed rooflight
	Proposed beam
	Proposed drainage
	1.8m head height
	1.5m head height

JOB TITLE

Proposed ground floor extension, window replacement, facade alterations and all associated works at 17 Rectory Gardens, London N8 7PJ

STATUS

Planning

DRAWING TITLE

Proposed Elevations

CLIENT

Ruth Eaton

SCALE

1:100 at A3

DRAWN

CZ


DATE

Dec 2023


CHECKED

NS

DRAWING NO. 170731 - 01 - 204F

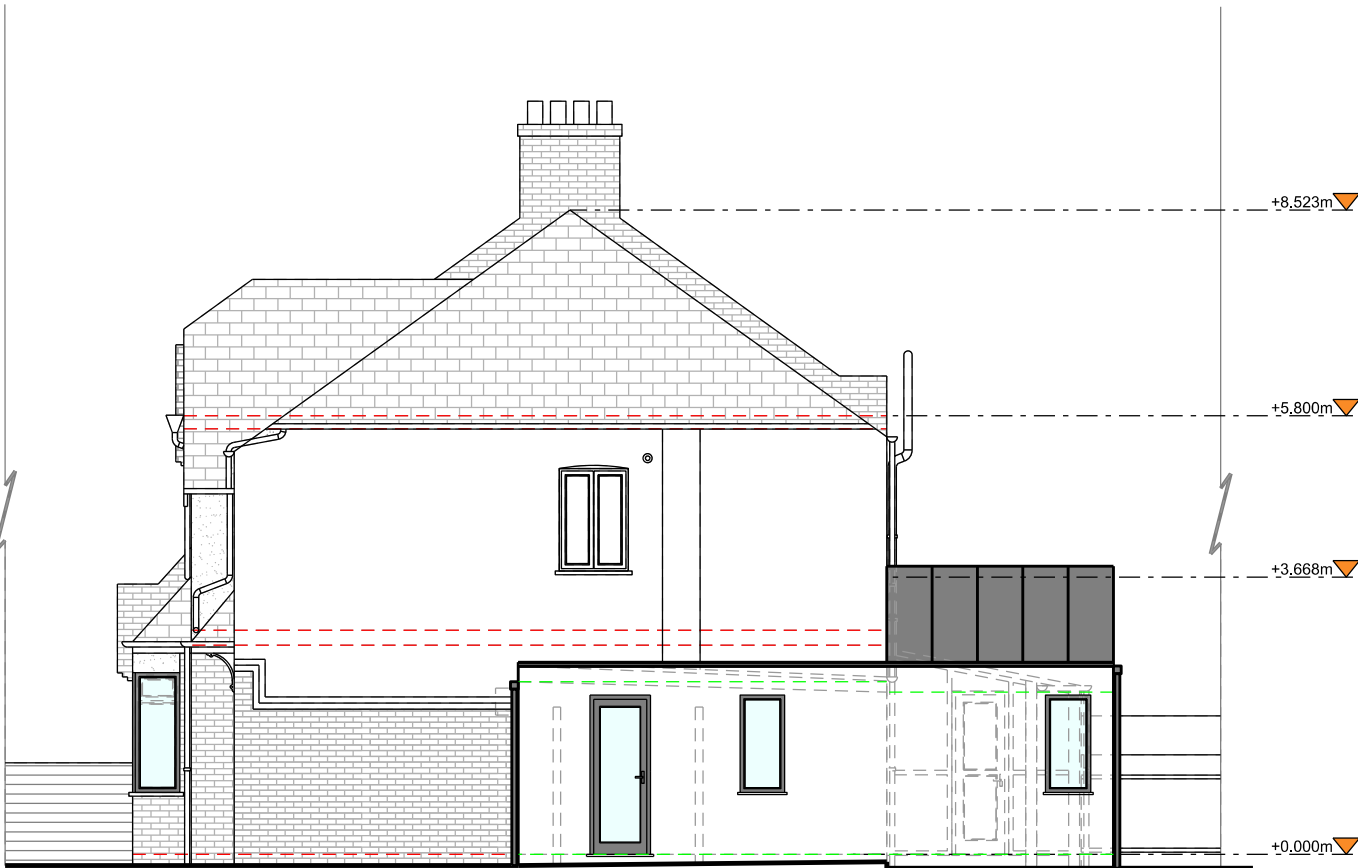

Right Side Elevation

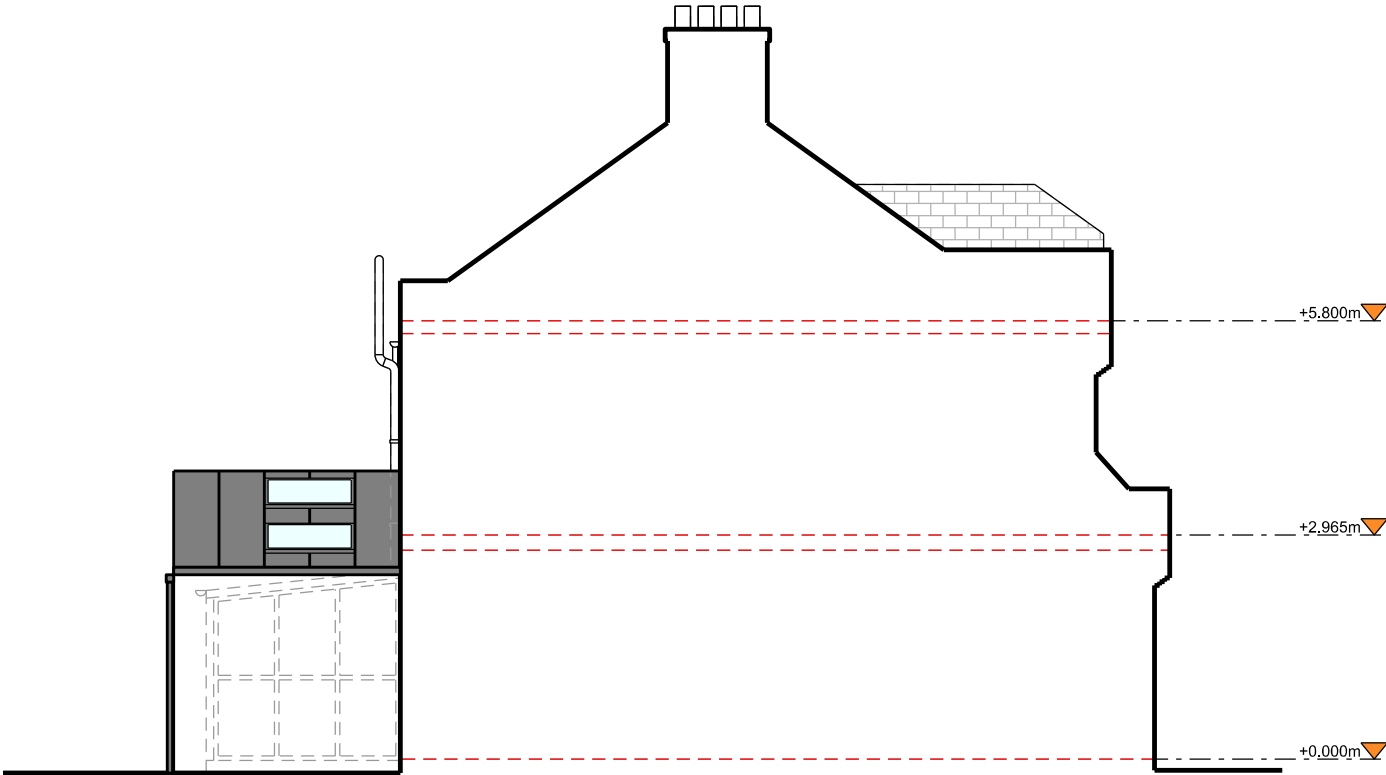

Left Side Elevation



Copyright in design and this drawing is the property of Resi and Design Squared.

Reproduction in whole or in part is forbidden without written sanction of Resi and Design Squared.

All dimensions to be cross-checked on site prior to completing a Building Regulations package, structural engineering, the party wall process and construction.

Print to scale (as actual size)

NOTES

Revision

Rev	Notes	Date
C	Planning	29/11/2023
D	Planning	04/12/2023
E	Planning	11/12/2023
F	Planning	20/12/2023

KEY

	Proposed walls		Boundary lines
	Existing walls		Proposed beam
	Existing removed		Proposed drainage
	Proposed rooflight		1.8m head height
			1.5m head height

JOB TITLE

Proposed ground floor extension, window replacement, facade alterations and all associated works at 17 Rectory Gardens, London N8 7PJ

STATUS

Planning

DRAWING TITLE

Proposed Section A - A

CLIENT

Ruth Eaton

SCALE

1:100 at A3

DRAWN

CZ


DATE

Dec 2023

CHECKED

NS

DRAWING NO. 170731 - 01 - 302F

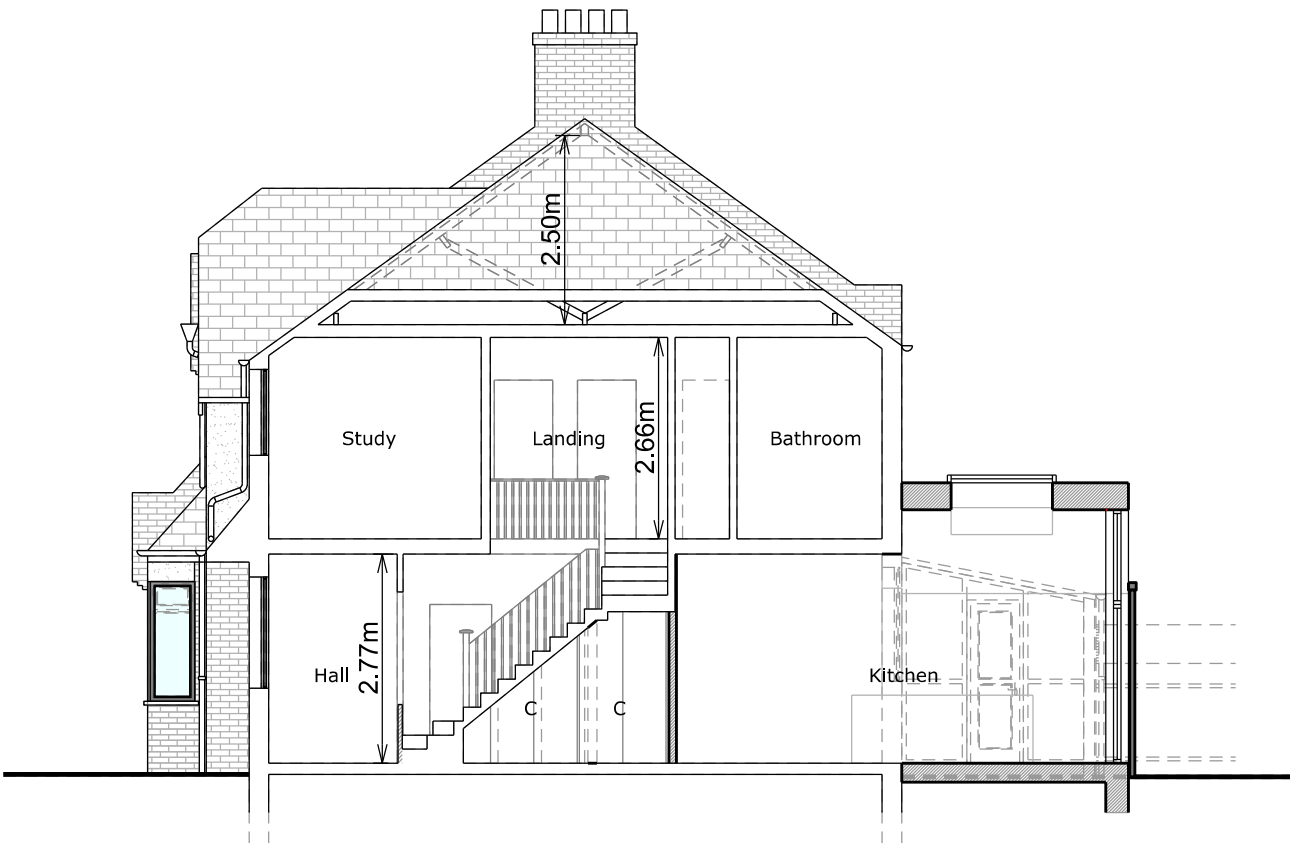

Section A - A

