


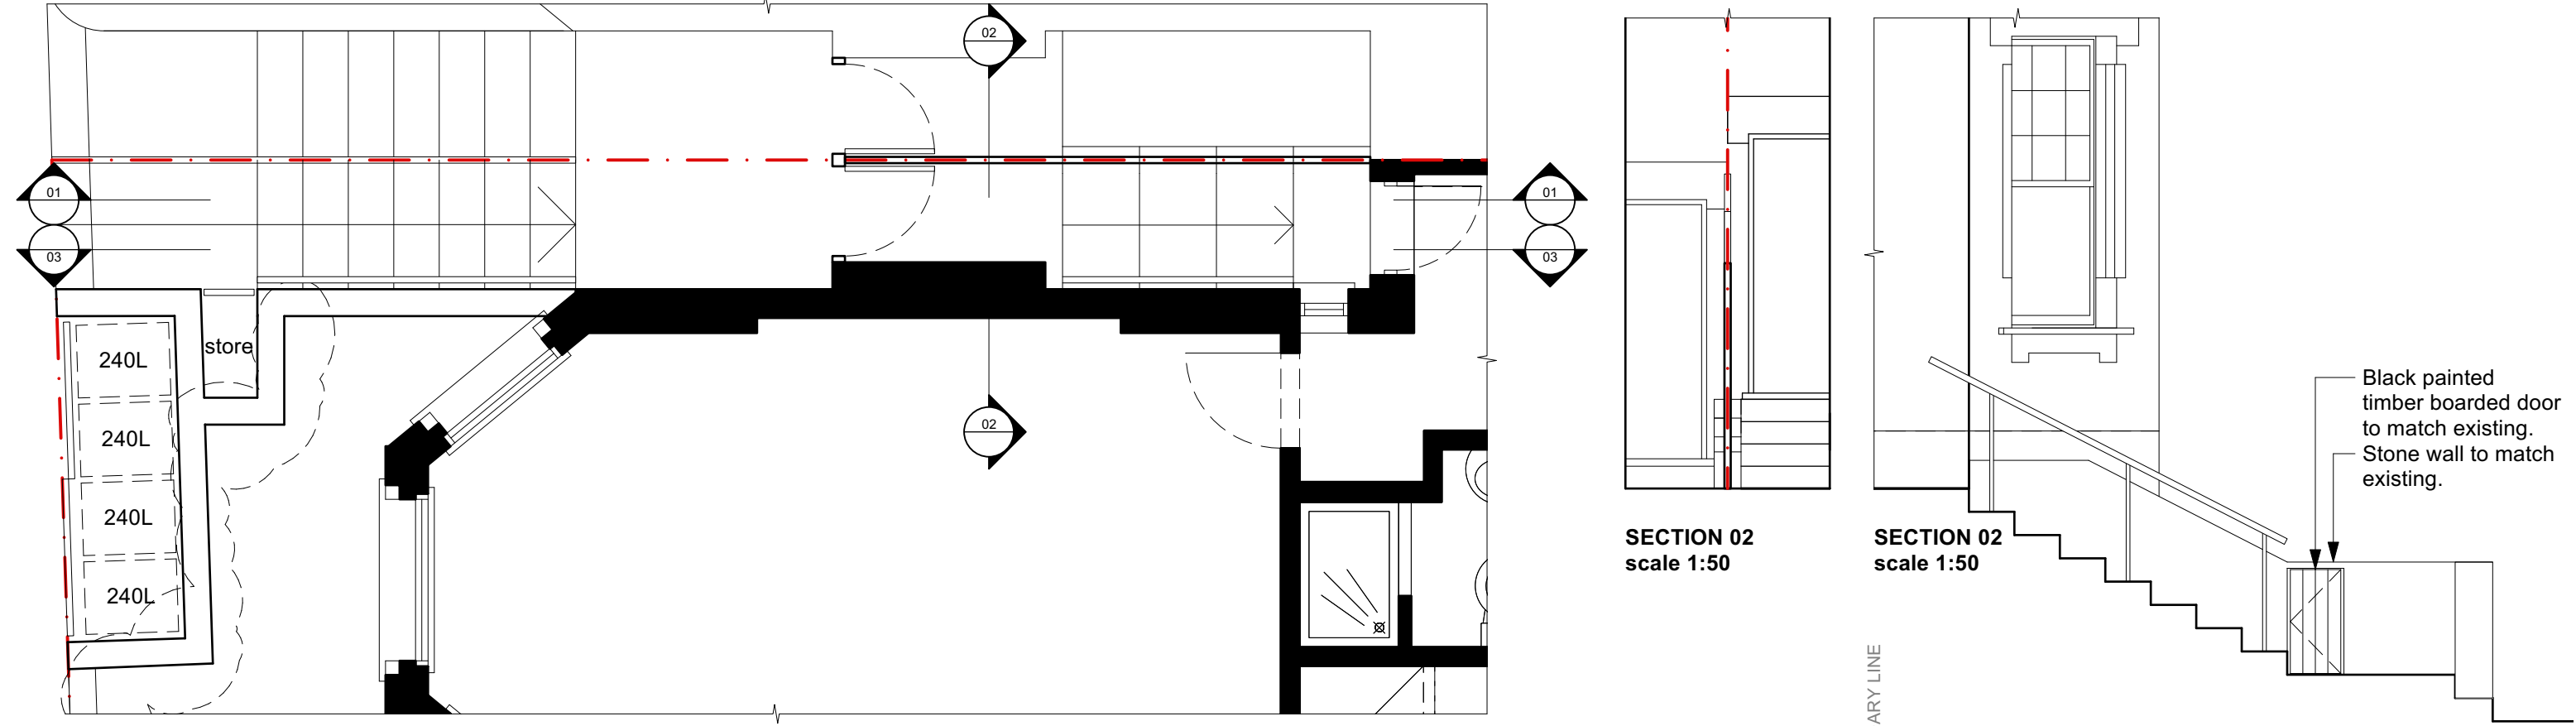

GROUND FLOOR PLAN (partial)
scale 1:50




SECTION 01
scale 1:50

- Black painted framed trellis to match existing.
- Black painted timber fence panels
- Black painted timber boarding to match existing.
- Black painted timber boarded door to match existing.
- Black painted timber gravel boards

- Black painted timber boarded doors to bin store.
- Stone wall to match existing.

FRONT ELEVATION (partial)
scale 1:50

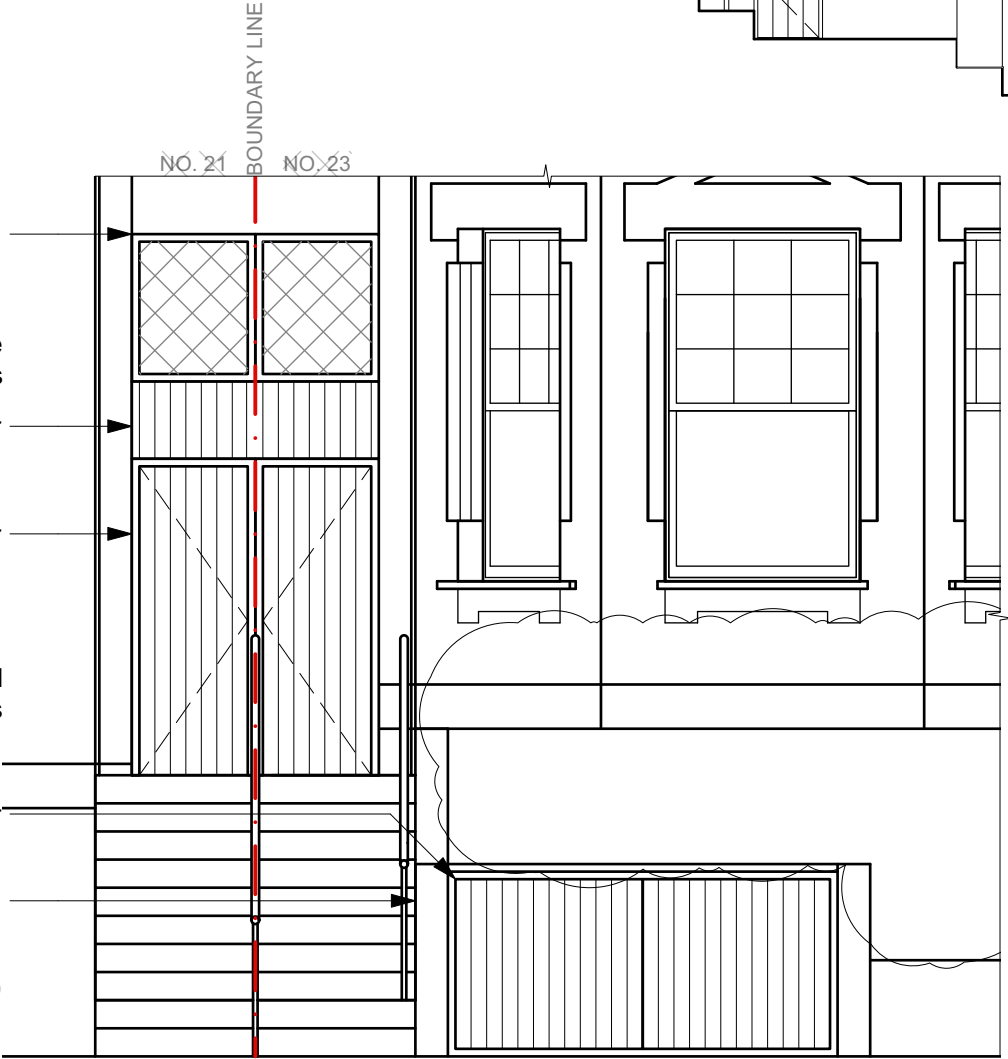

© COPYRIGHT DPE Architecture Ltd. 2023

DPE Architecture Limited is registered in England and Wales with company number 11985333.

DPE Architecture design concepts and drawings are the property of DPE Architecture LTD. (unless confirmed otherwise) and are covered by copyright.

No reproductions, adaptations and/or copies may be made without written permission by DPE Architecture.



Rev.

-

Date

--.---.---

Description

-

Date

DEC 2023

Scale

1:50 @ A3

Drg Status.

PLANNING

Project

23 CHURCH CRESCENT

Drg No.

1031-23CC-222

Revision

-

Drg Title

PROPOSED GROUND FLOOR PLAN, ELEVATIONS AND SECTIONS

