



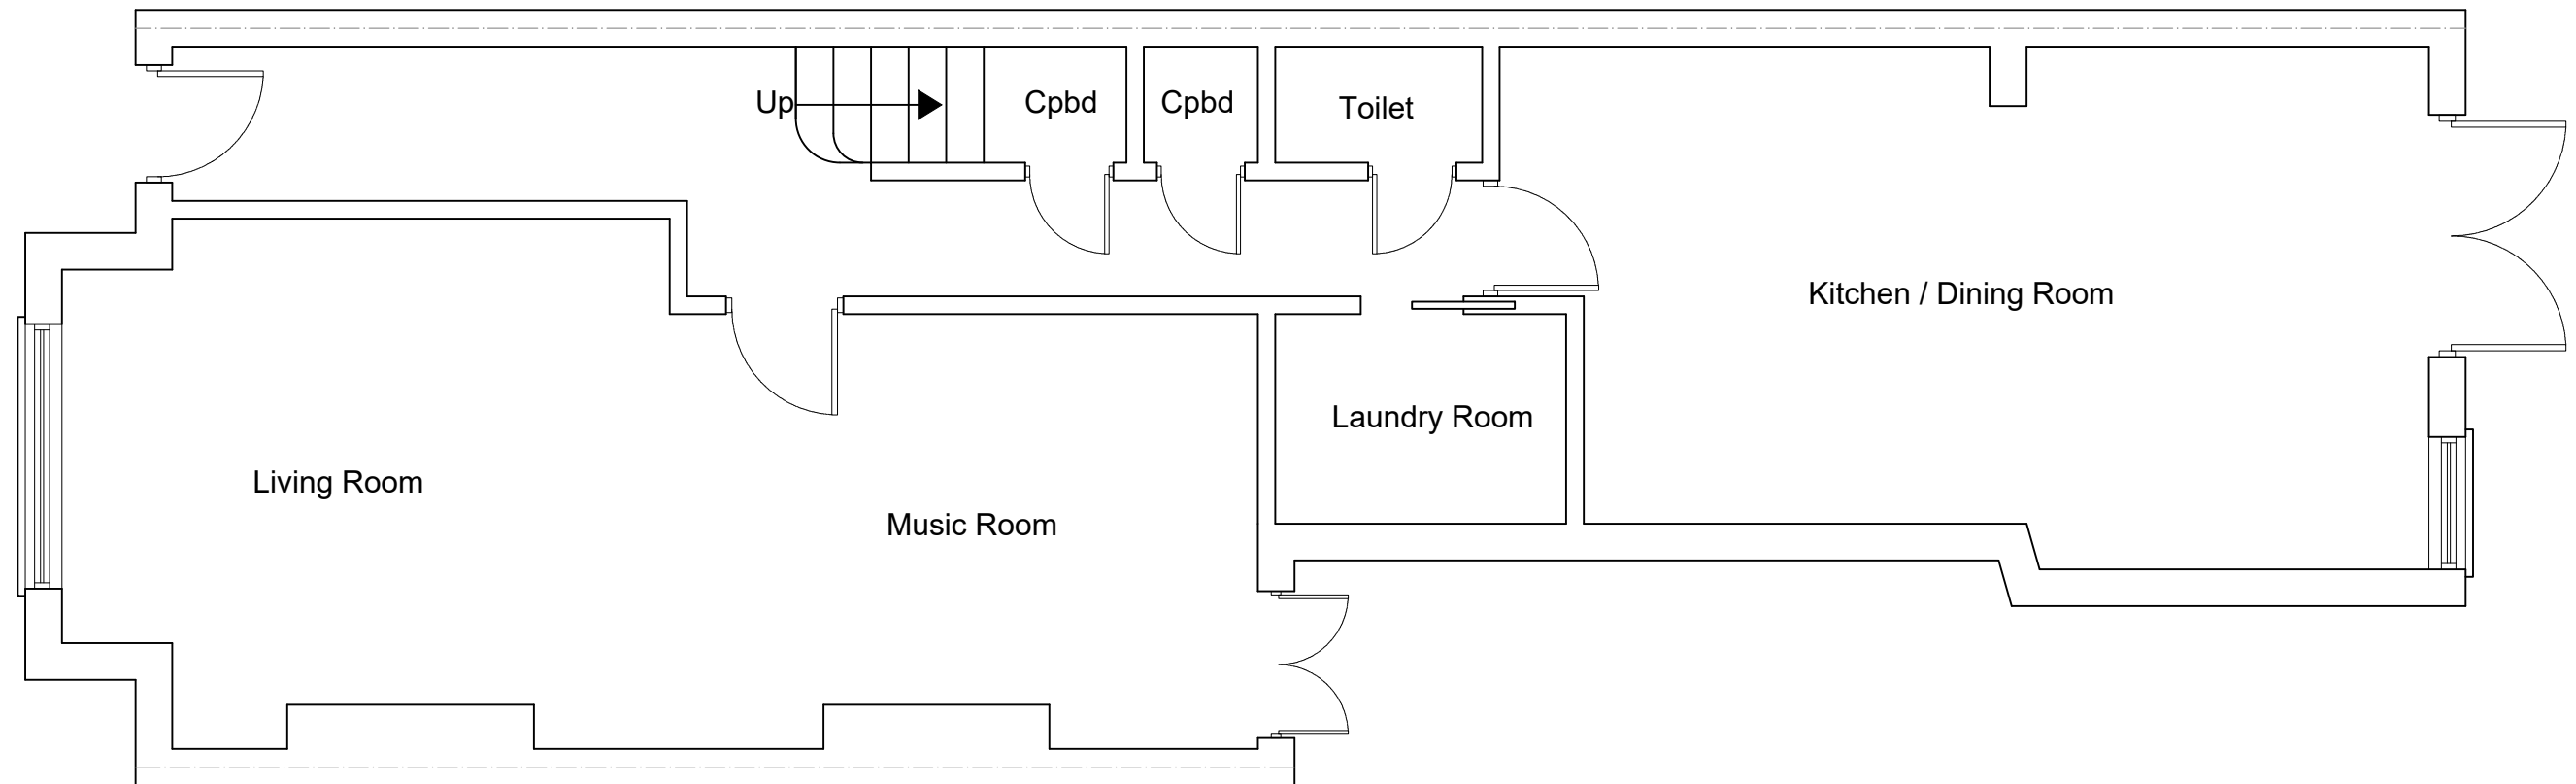

EXISTING GROUND FLOOR PLAN
SCALE 1:50

 

www.FastPlansUK.co.uk

Project:
Loft Conversion.


Address:
129 RATHCOOLE GARDENS N8 9PH

Scale: 1:50 @ A3	Dwg. no: A01
---------------------	-----------------


Drawn by: O.B.S	Date Drawn: 30-DEC-2023
--------------------	----------------------------

For Drawings Tel: 020 8154 5569

E-mail: plans@FastPlansUK.co.uk

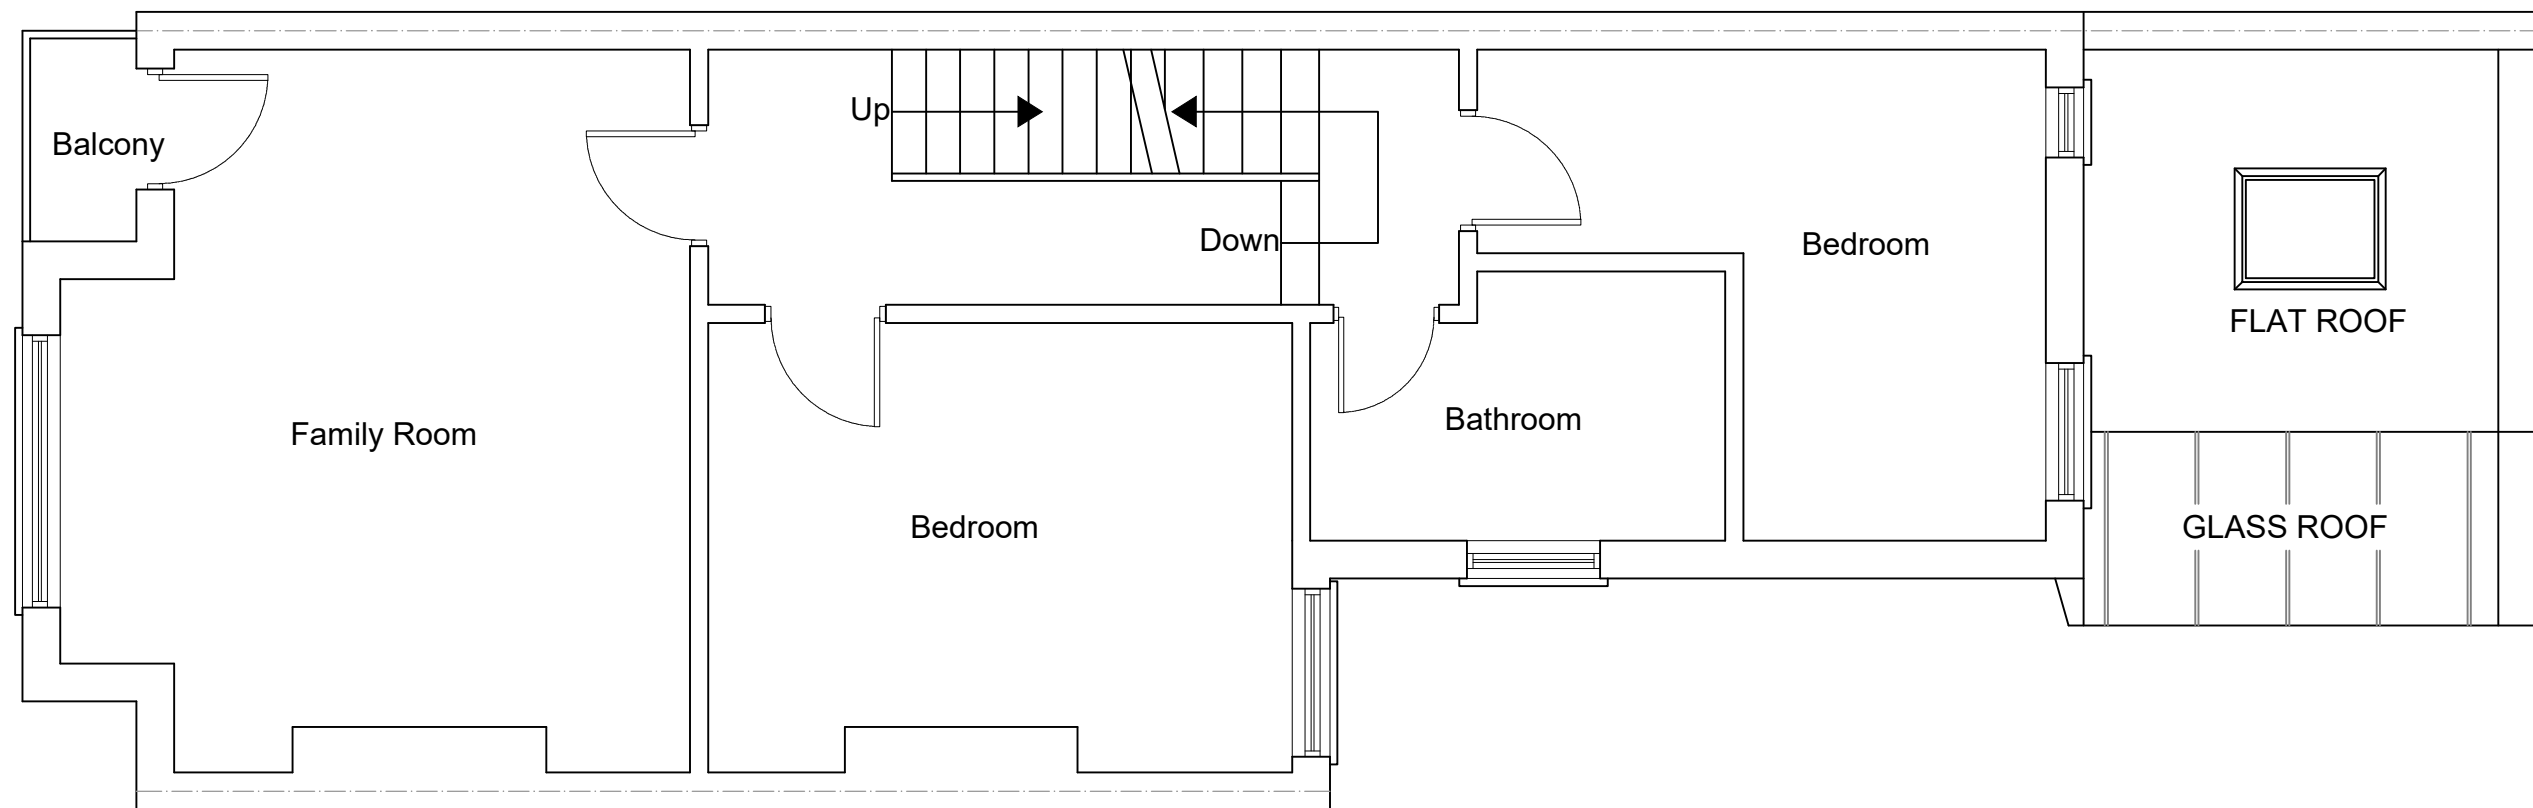

EXISTING FIRST FLOOR PLAN
SCALE 1:50

 

www.FastPlansUK.co.uk

Project:
Loft Conversion.


Address:
129 RATHCOOLE GARDENS N8 9PH

Scale: 1:50 @ A3	Dwg. no: A02
---------------------	-----------------


Drawn by: O.B.S	Date Drawn: 30-DEC-2023
--------------------	----------------------------

For Drawings Tel: 020 8154 5569

E-mail: plans@FastPlansUK.co.uk

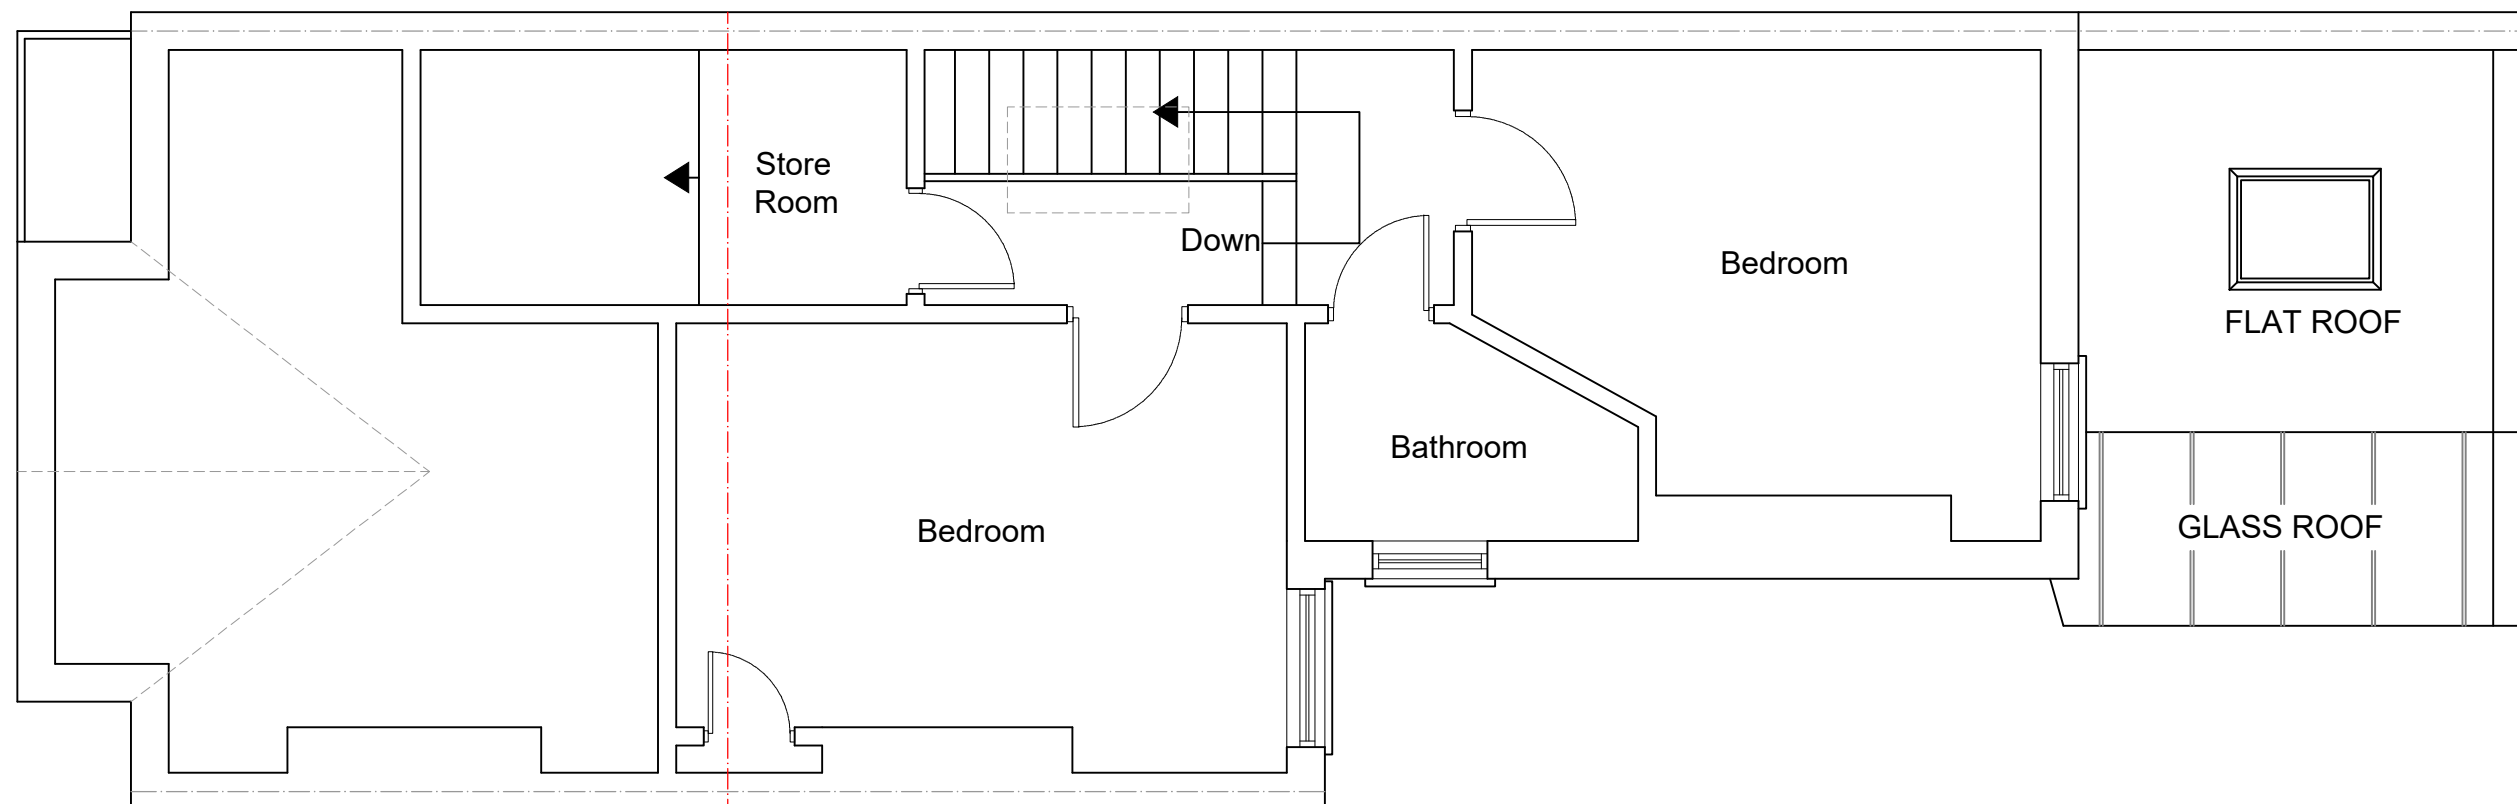

EXISTING LOFT PLAN
SCALE 1:50

 

www.FastPlansUK.co.uk

Project:
Loft Conversion.


Address:
129 RATHCOOLE GARDENS N8 9PH

Scale: 1:50 @ A3 Dwg. no: A03


Drawn by: O.B.S Date Drawn: 30-DEC-2023

For Drawings Tel: 020 8154 5569

E-mail: plans@FastPlansUK.co.uk

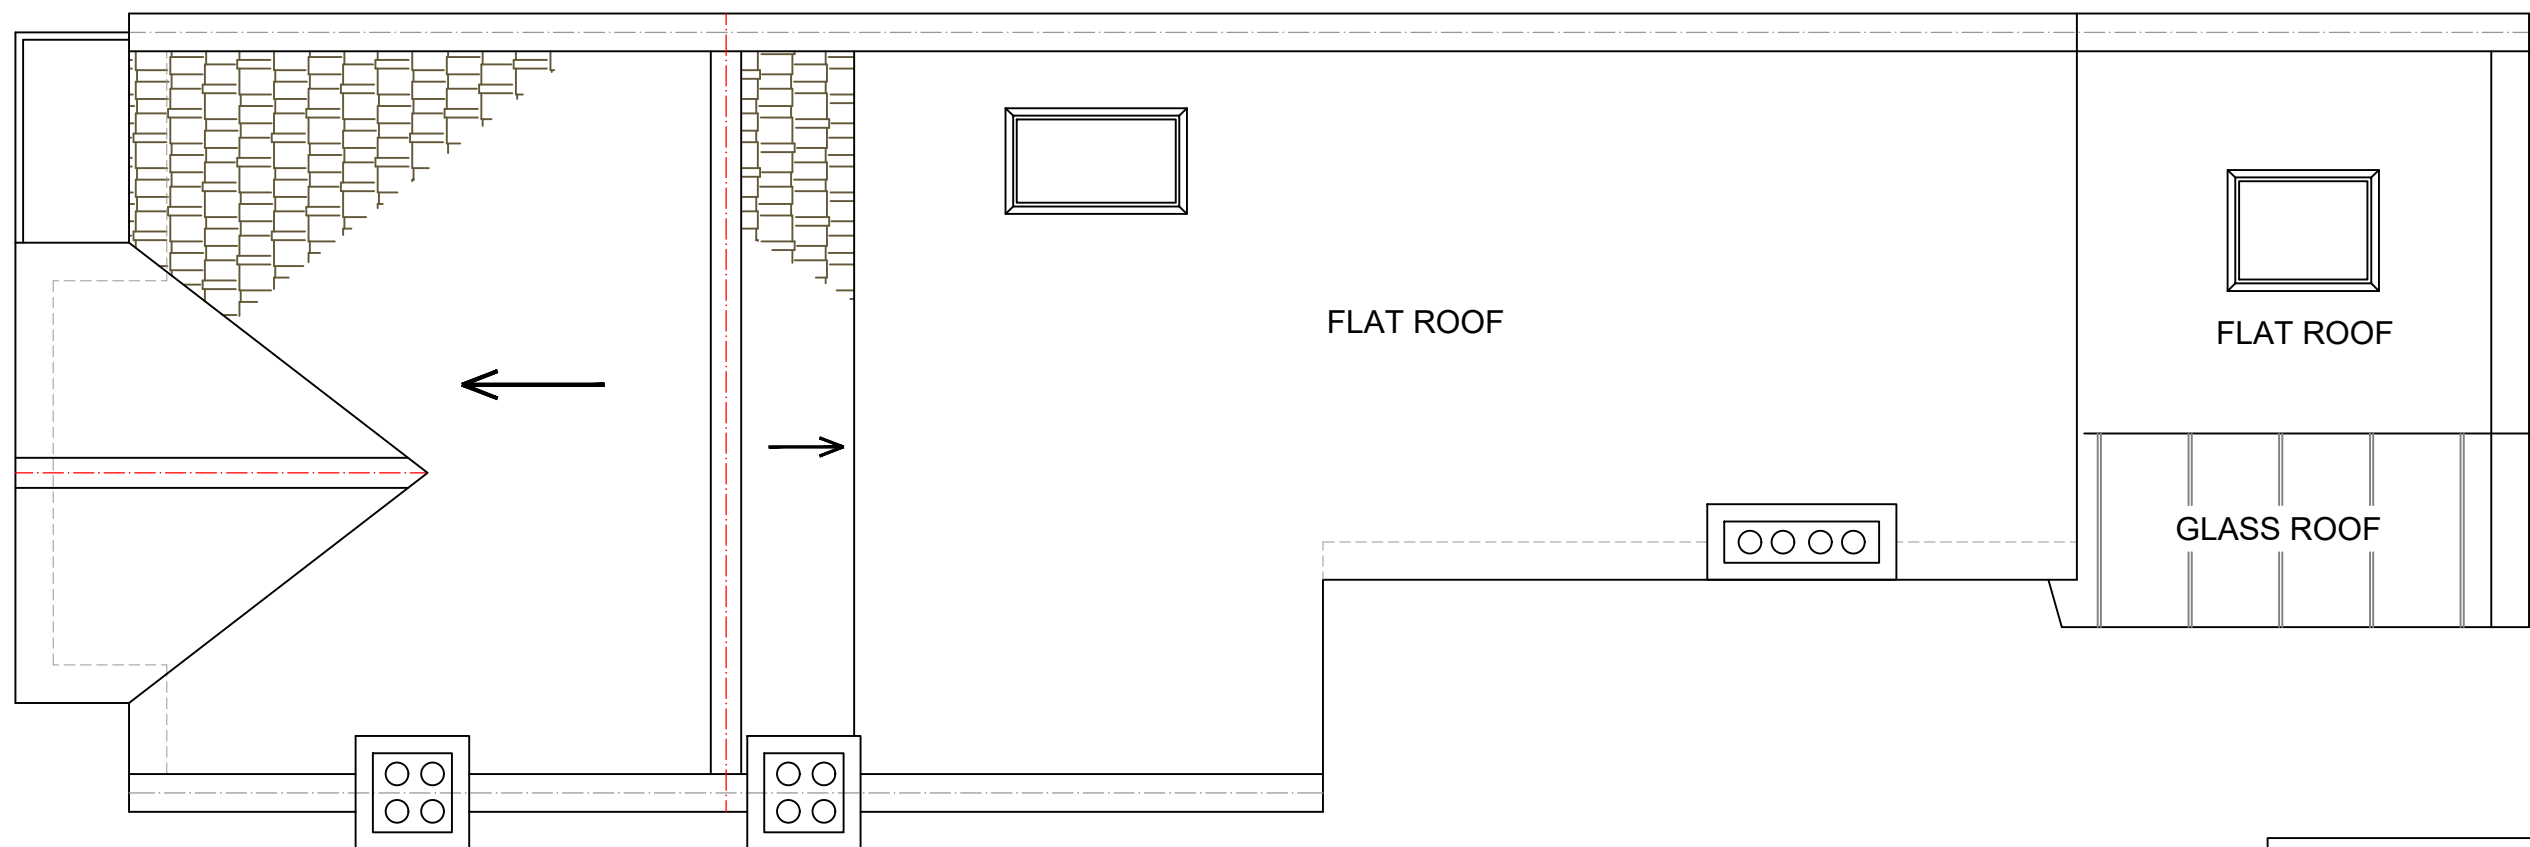

EXISTING ROOF PLAN
SCALE 1:50

 

www.FastPlansUK.co.uk

Project:
Loft Conversion.


Address:
129 RATHCOOLE GARDENS N8 9PH

Scale: 1:50 @ A3 Dwg. no: A04


Drawn by: O.B.S Date Drawn: 30-DEC-2023

For Drawings Tel: 020 8154 5569

E-mail: plans@FastPlansUK.co.uk

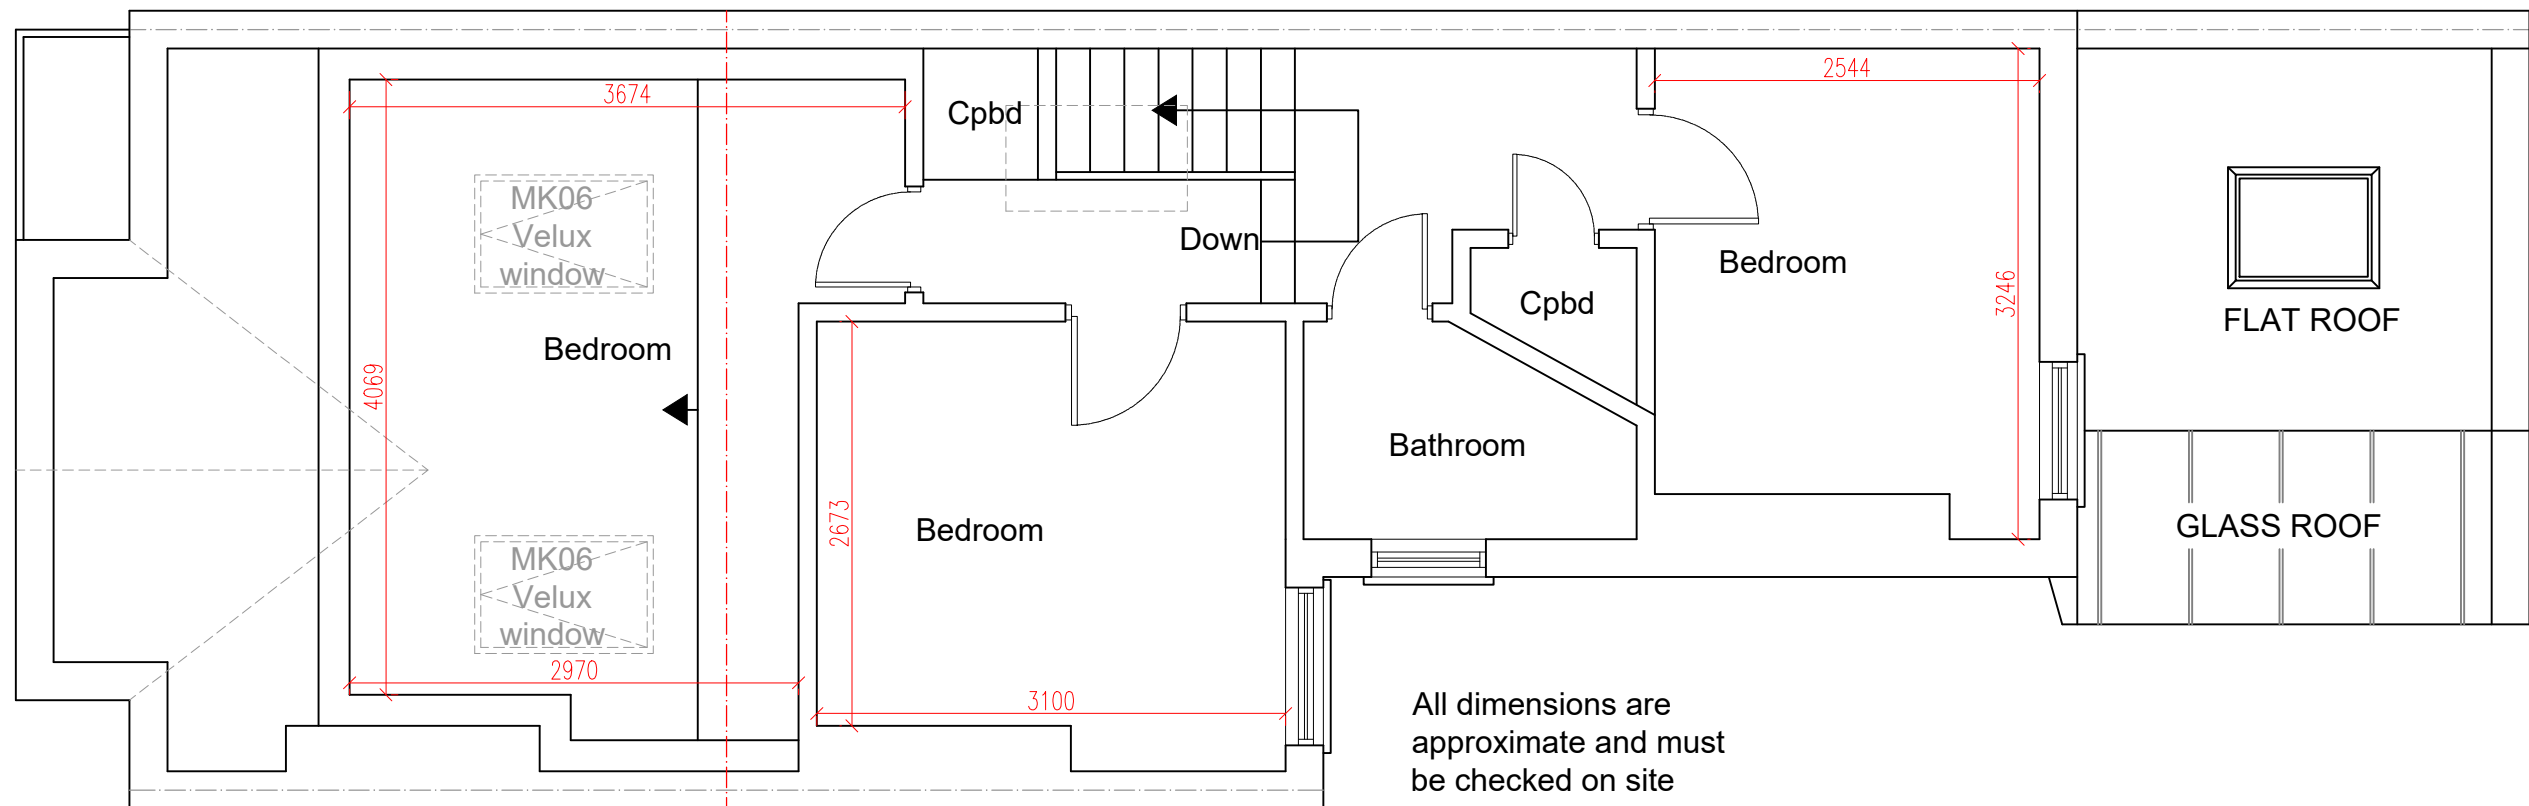

PROPOSED LOFT PLAN
SCALE 1:50

 

www.FastPlansUK.co.uk

Project:
 Loft Conversion.

Address:
 129 RATHCOOLE GARDENS N8 9PH

Scale: 1:50 @ A3 Dwg. no: A05

Drawn by: O.B.S Date Drawn: 30-DEC-2023

For Drawings Tel: 020 8154 5569


E-mail: plans@FastPlansUK.co.uk




E-mail: plans@FastPlansUK.co.uk




EXISTING FRONT ELEVATION
SCALE 1:100

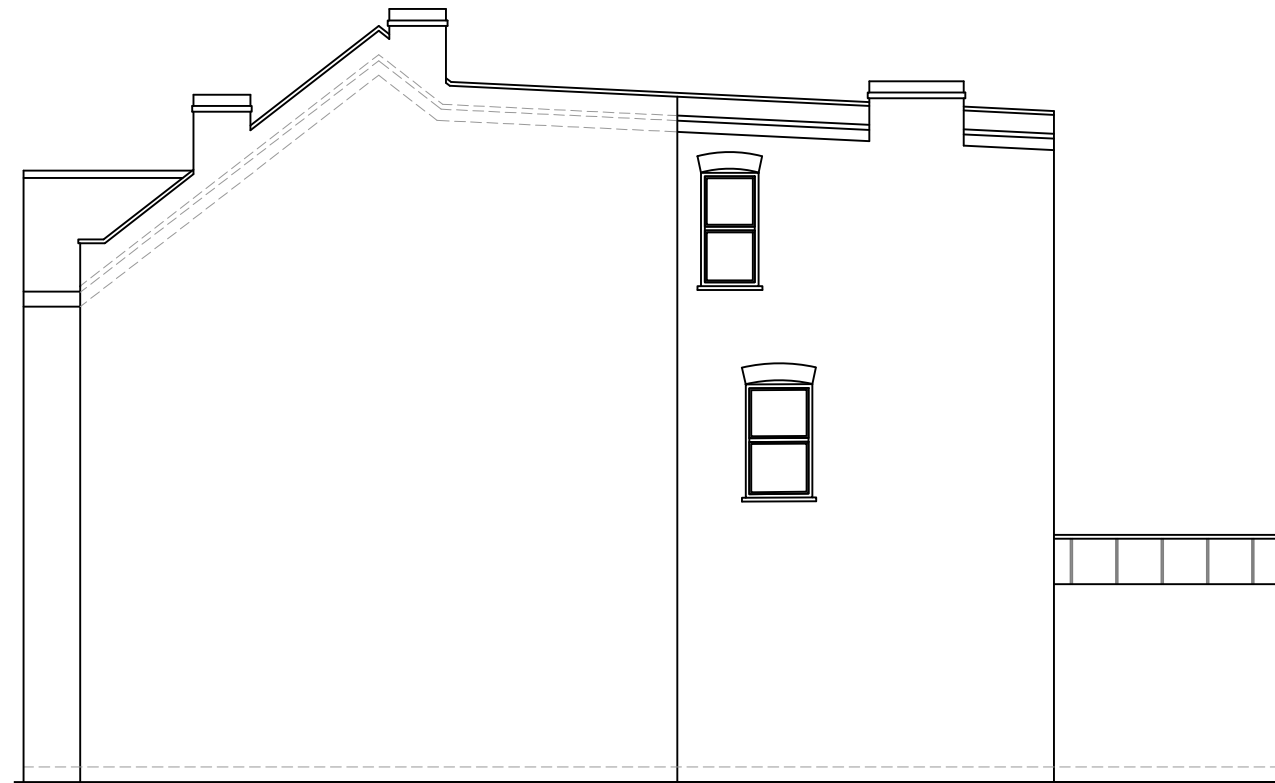


EXISTING ELEVATION SIDE A
SCALE 1:100

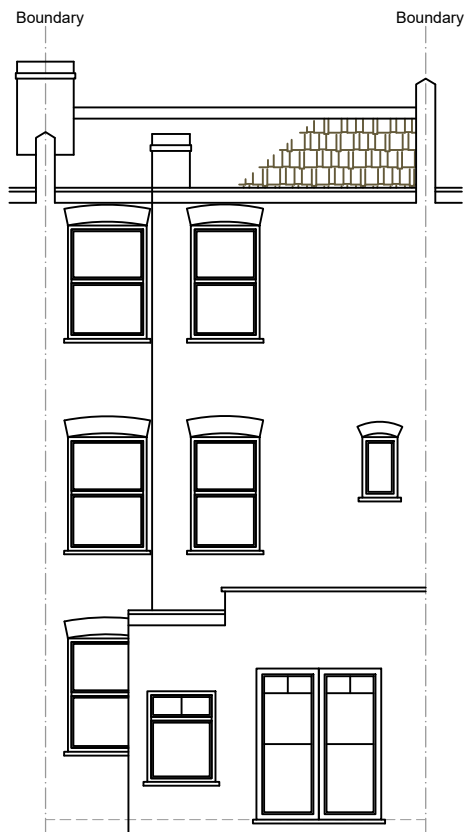

EXISTING REAR ELEVATION
SCALE 1:100

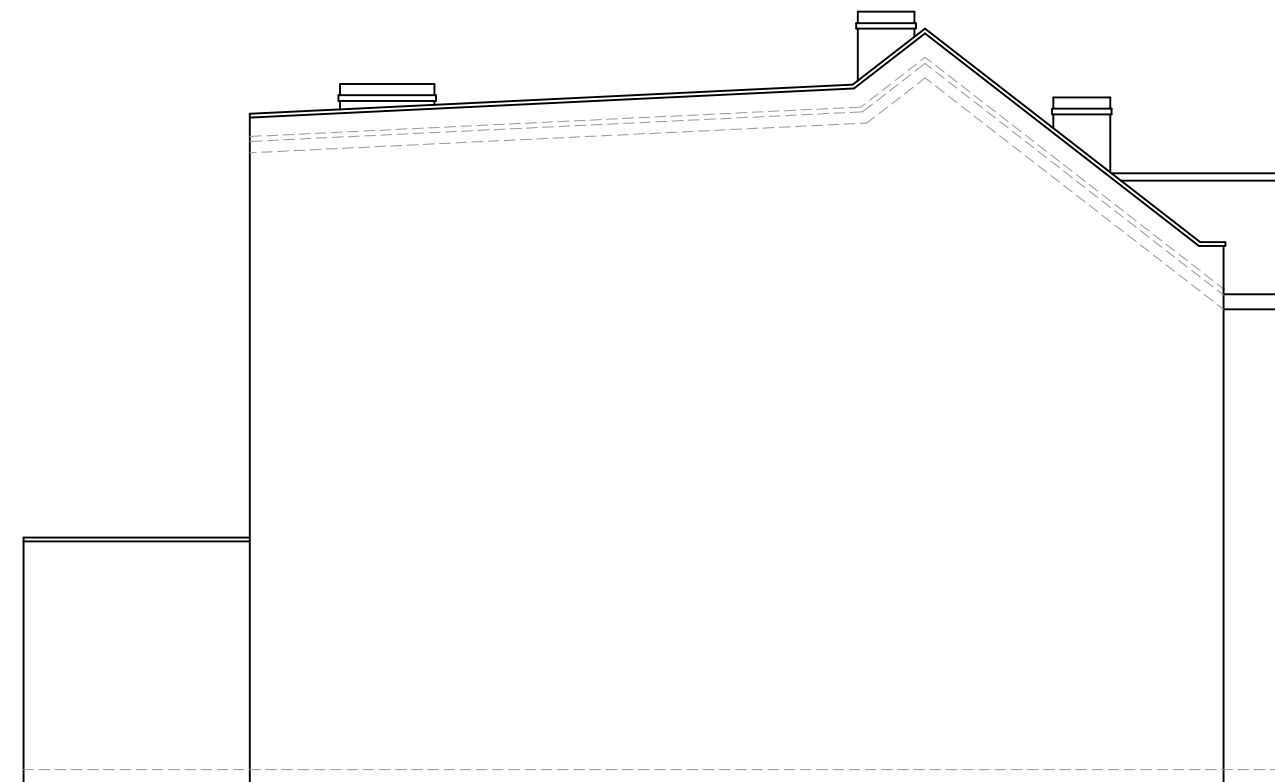

EXISTING ELEVATION SIDE B
SCALE 1:100

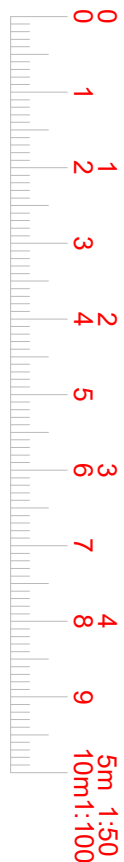

www.FastPlansUK.co.uk

Project:
Loft Conversion.

Address:
129 RATHCOOLE GARDENS N8 9PH


Scale: 1:100 @ A3	Dwg. no: A07
Drawn by: O.B.S	Date Drawn: 30-DEC-2023

For Drawings Tel: 020 8154 5569


E-mail: plans@FastPlansUK.co.uk



PROPOSED FRONT ELEVATION
SCALE 1:100

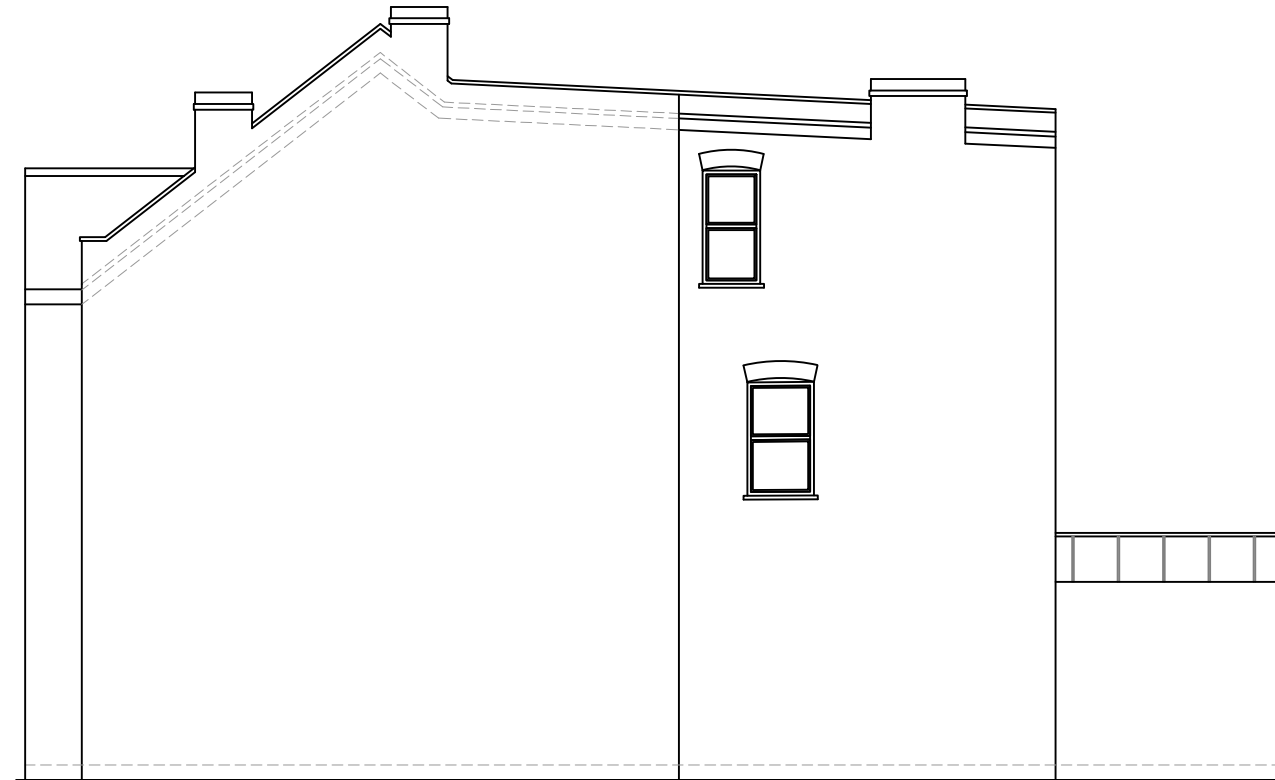


PROPOSED ELEVATION SIDE A
SCALE 1:100

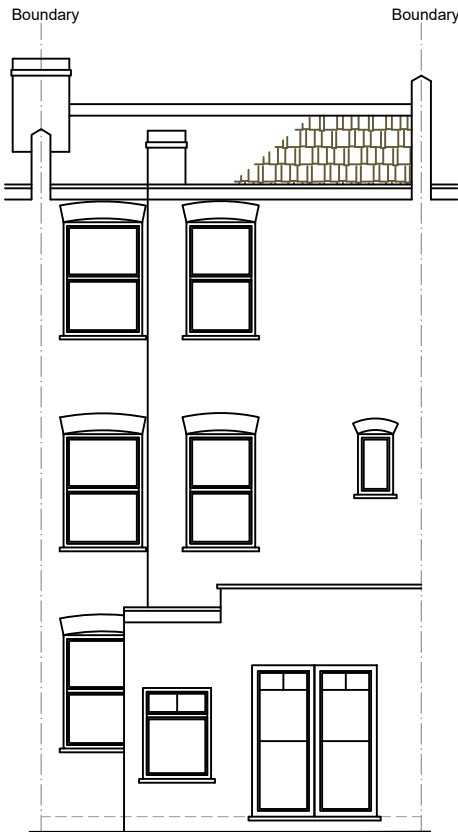

PROPOSED REAR ELEVATION
SCALE 1:100

ALL PROPOSED MATERIALS TO MATCH
THOSE OF EXISTING PROPERTY

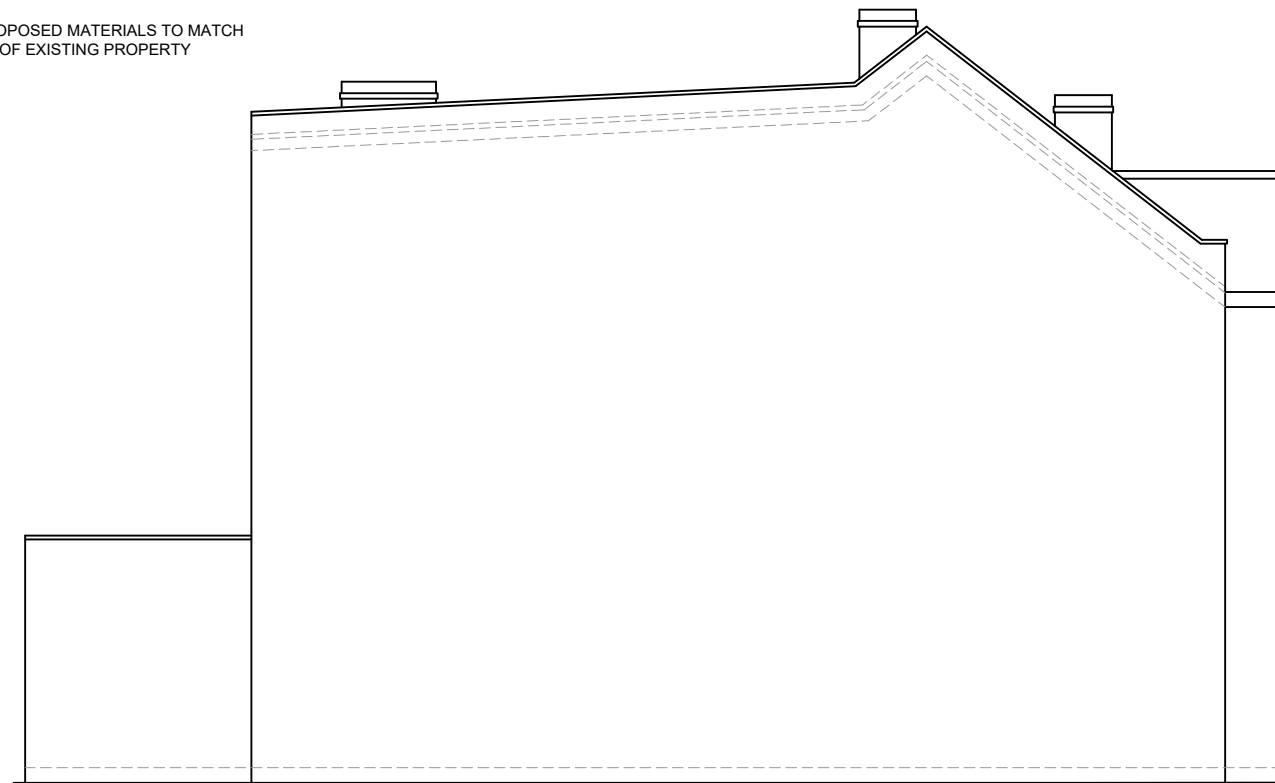

PROPOSED ELEVATION SIDE B
SCALE 1:100



www.FastPlansUK.co.uk

Project:
Loft Conversion.


Address:
129 RATHCOOLE GARDENS N8 9PH

Scale: 1:100 @ A3 Dwg. no: A08


Drawn by: O.B.S. Date Drawn: 30-DEC-2023

For Drawings Tel: 020 8154 5569

E-mail: plans@FastPlansUK.co.uk

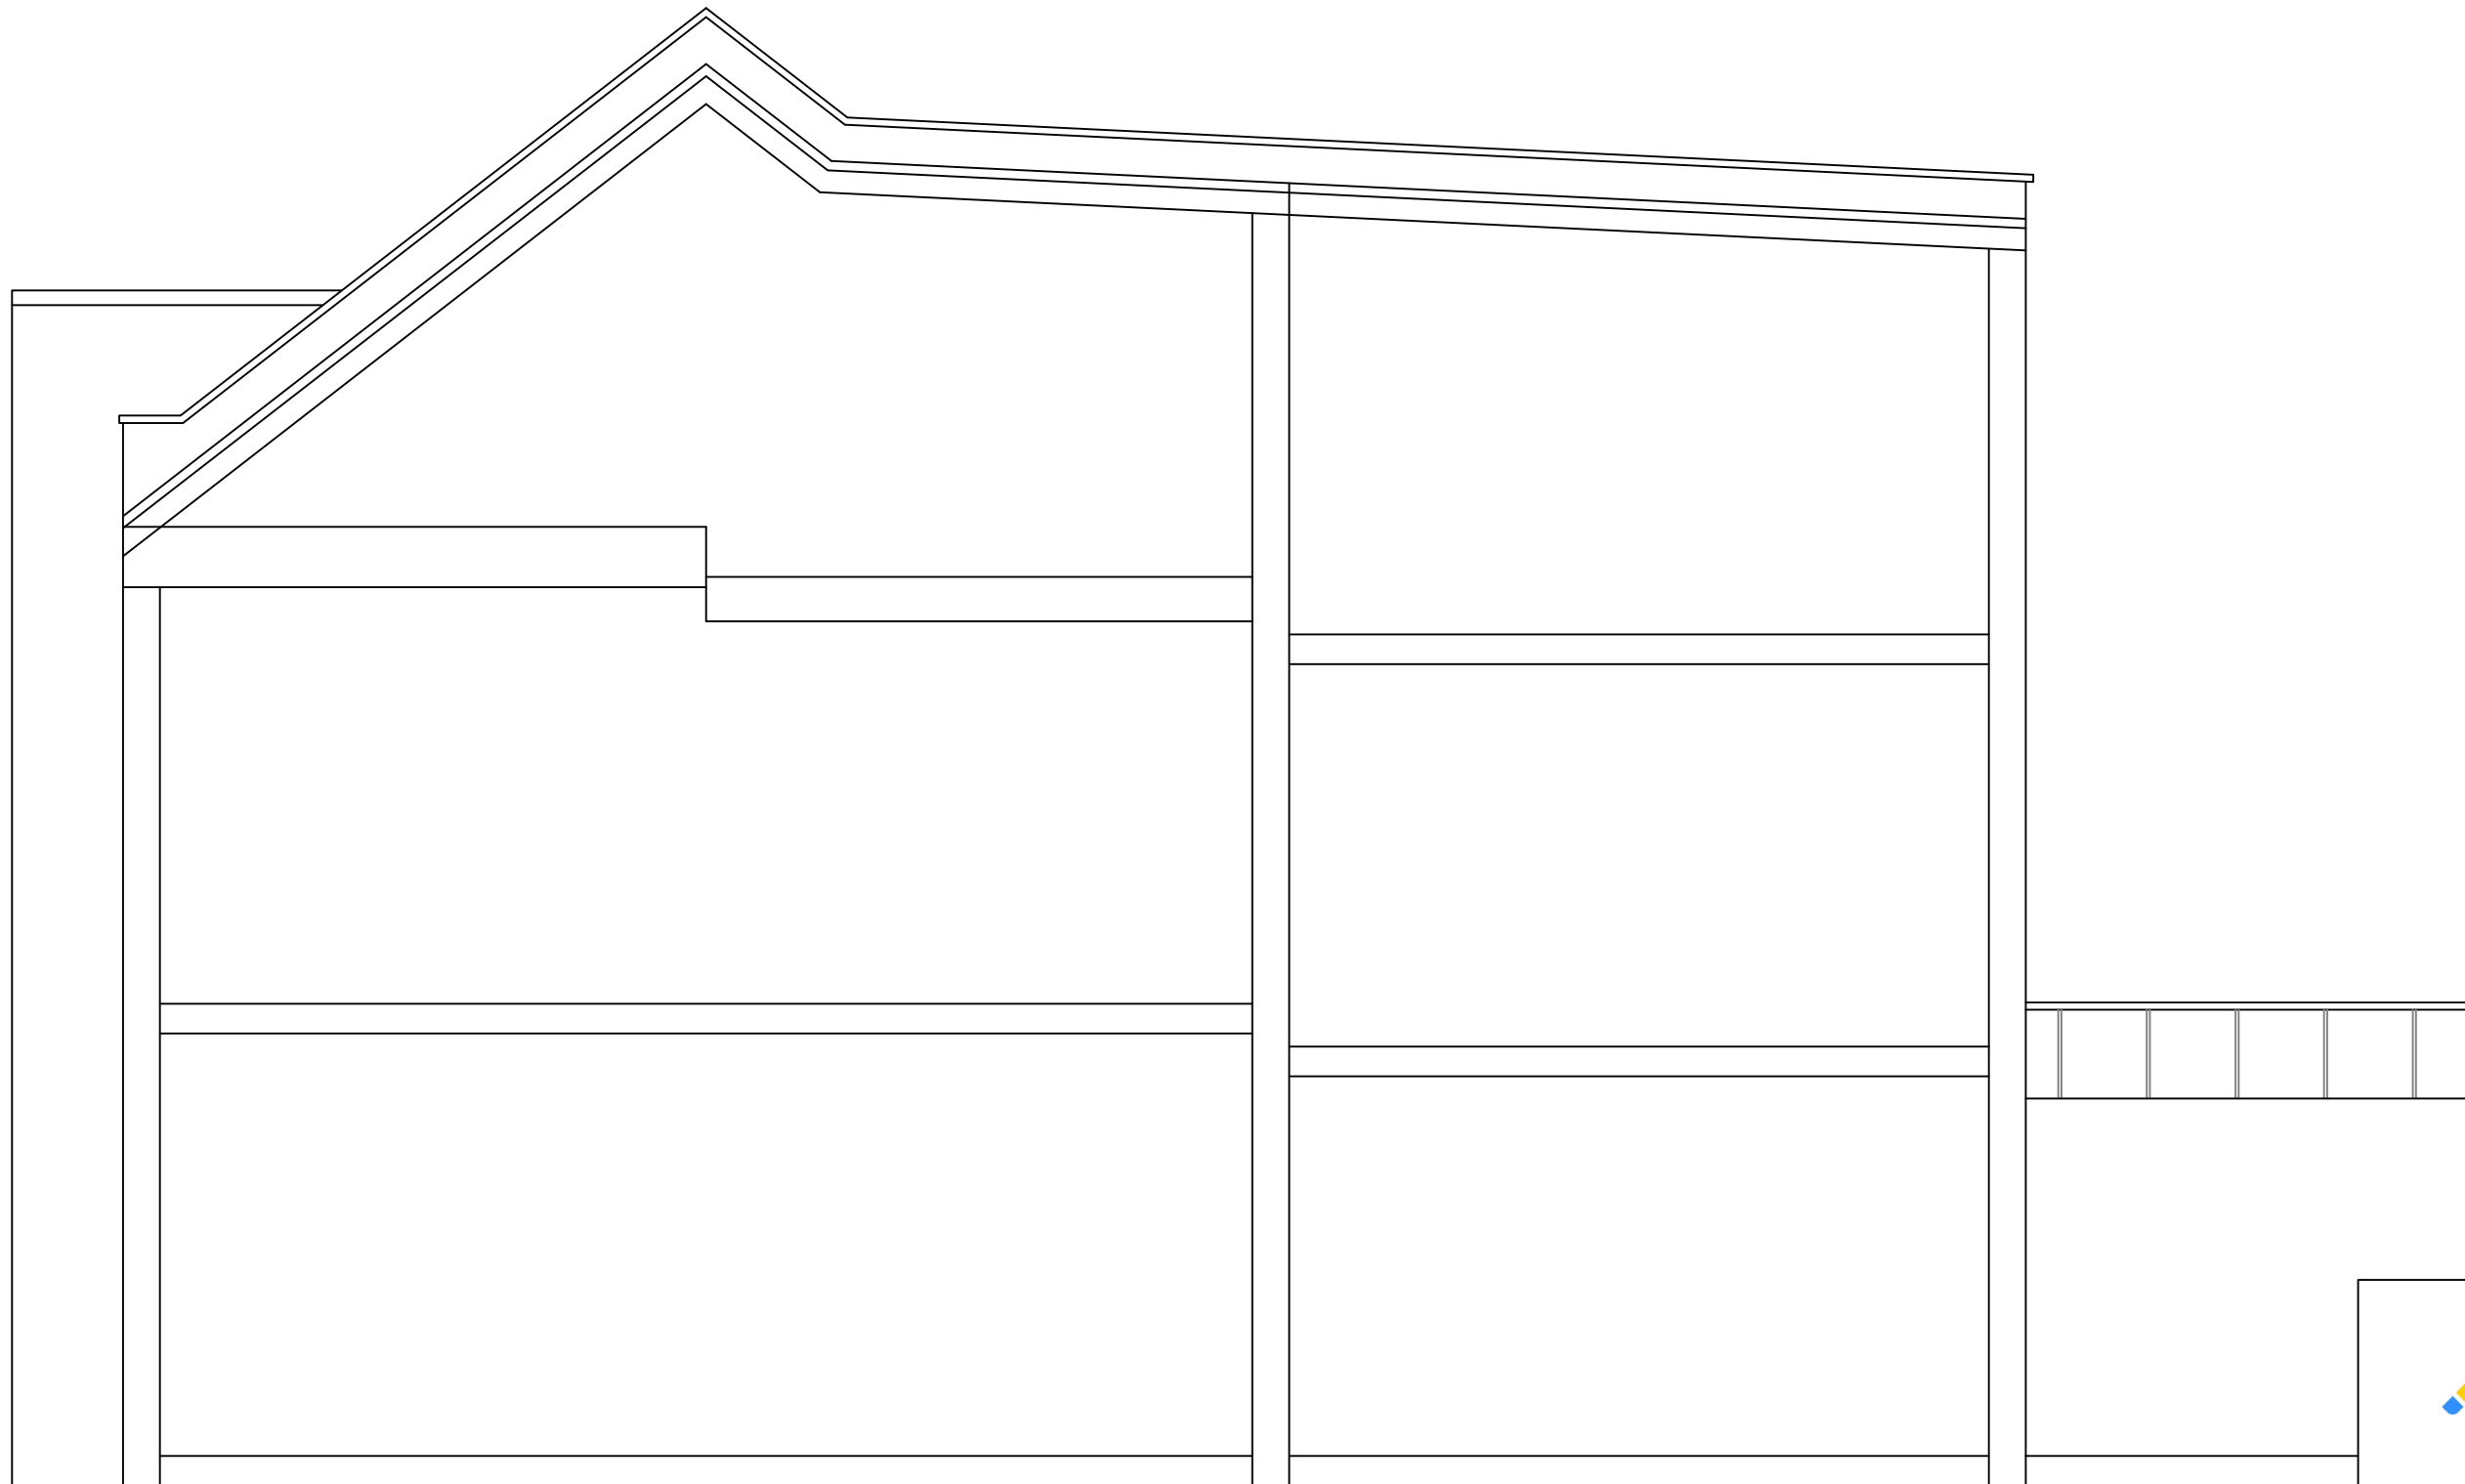

EXISTING SECTION AA
SCALE 1:50

 

www.FastPlansUK.co.uk

Project:
Loft Conversion.


Address:
129 RATHCOOLE GARDENS N8 9PH

Scale: 1:50 @ A3	Dwg. no: A09
---------------------	-----------------


Drawn by: O.B.S	Date Drawn: 30-DEC-2023
--------------------	----------------------------

For Drawings Tel: 020 8154 5569

E-mail: plans@FastPlansUK.co.uk

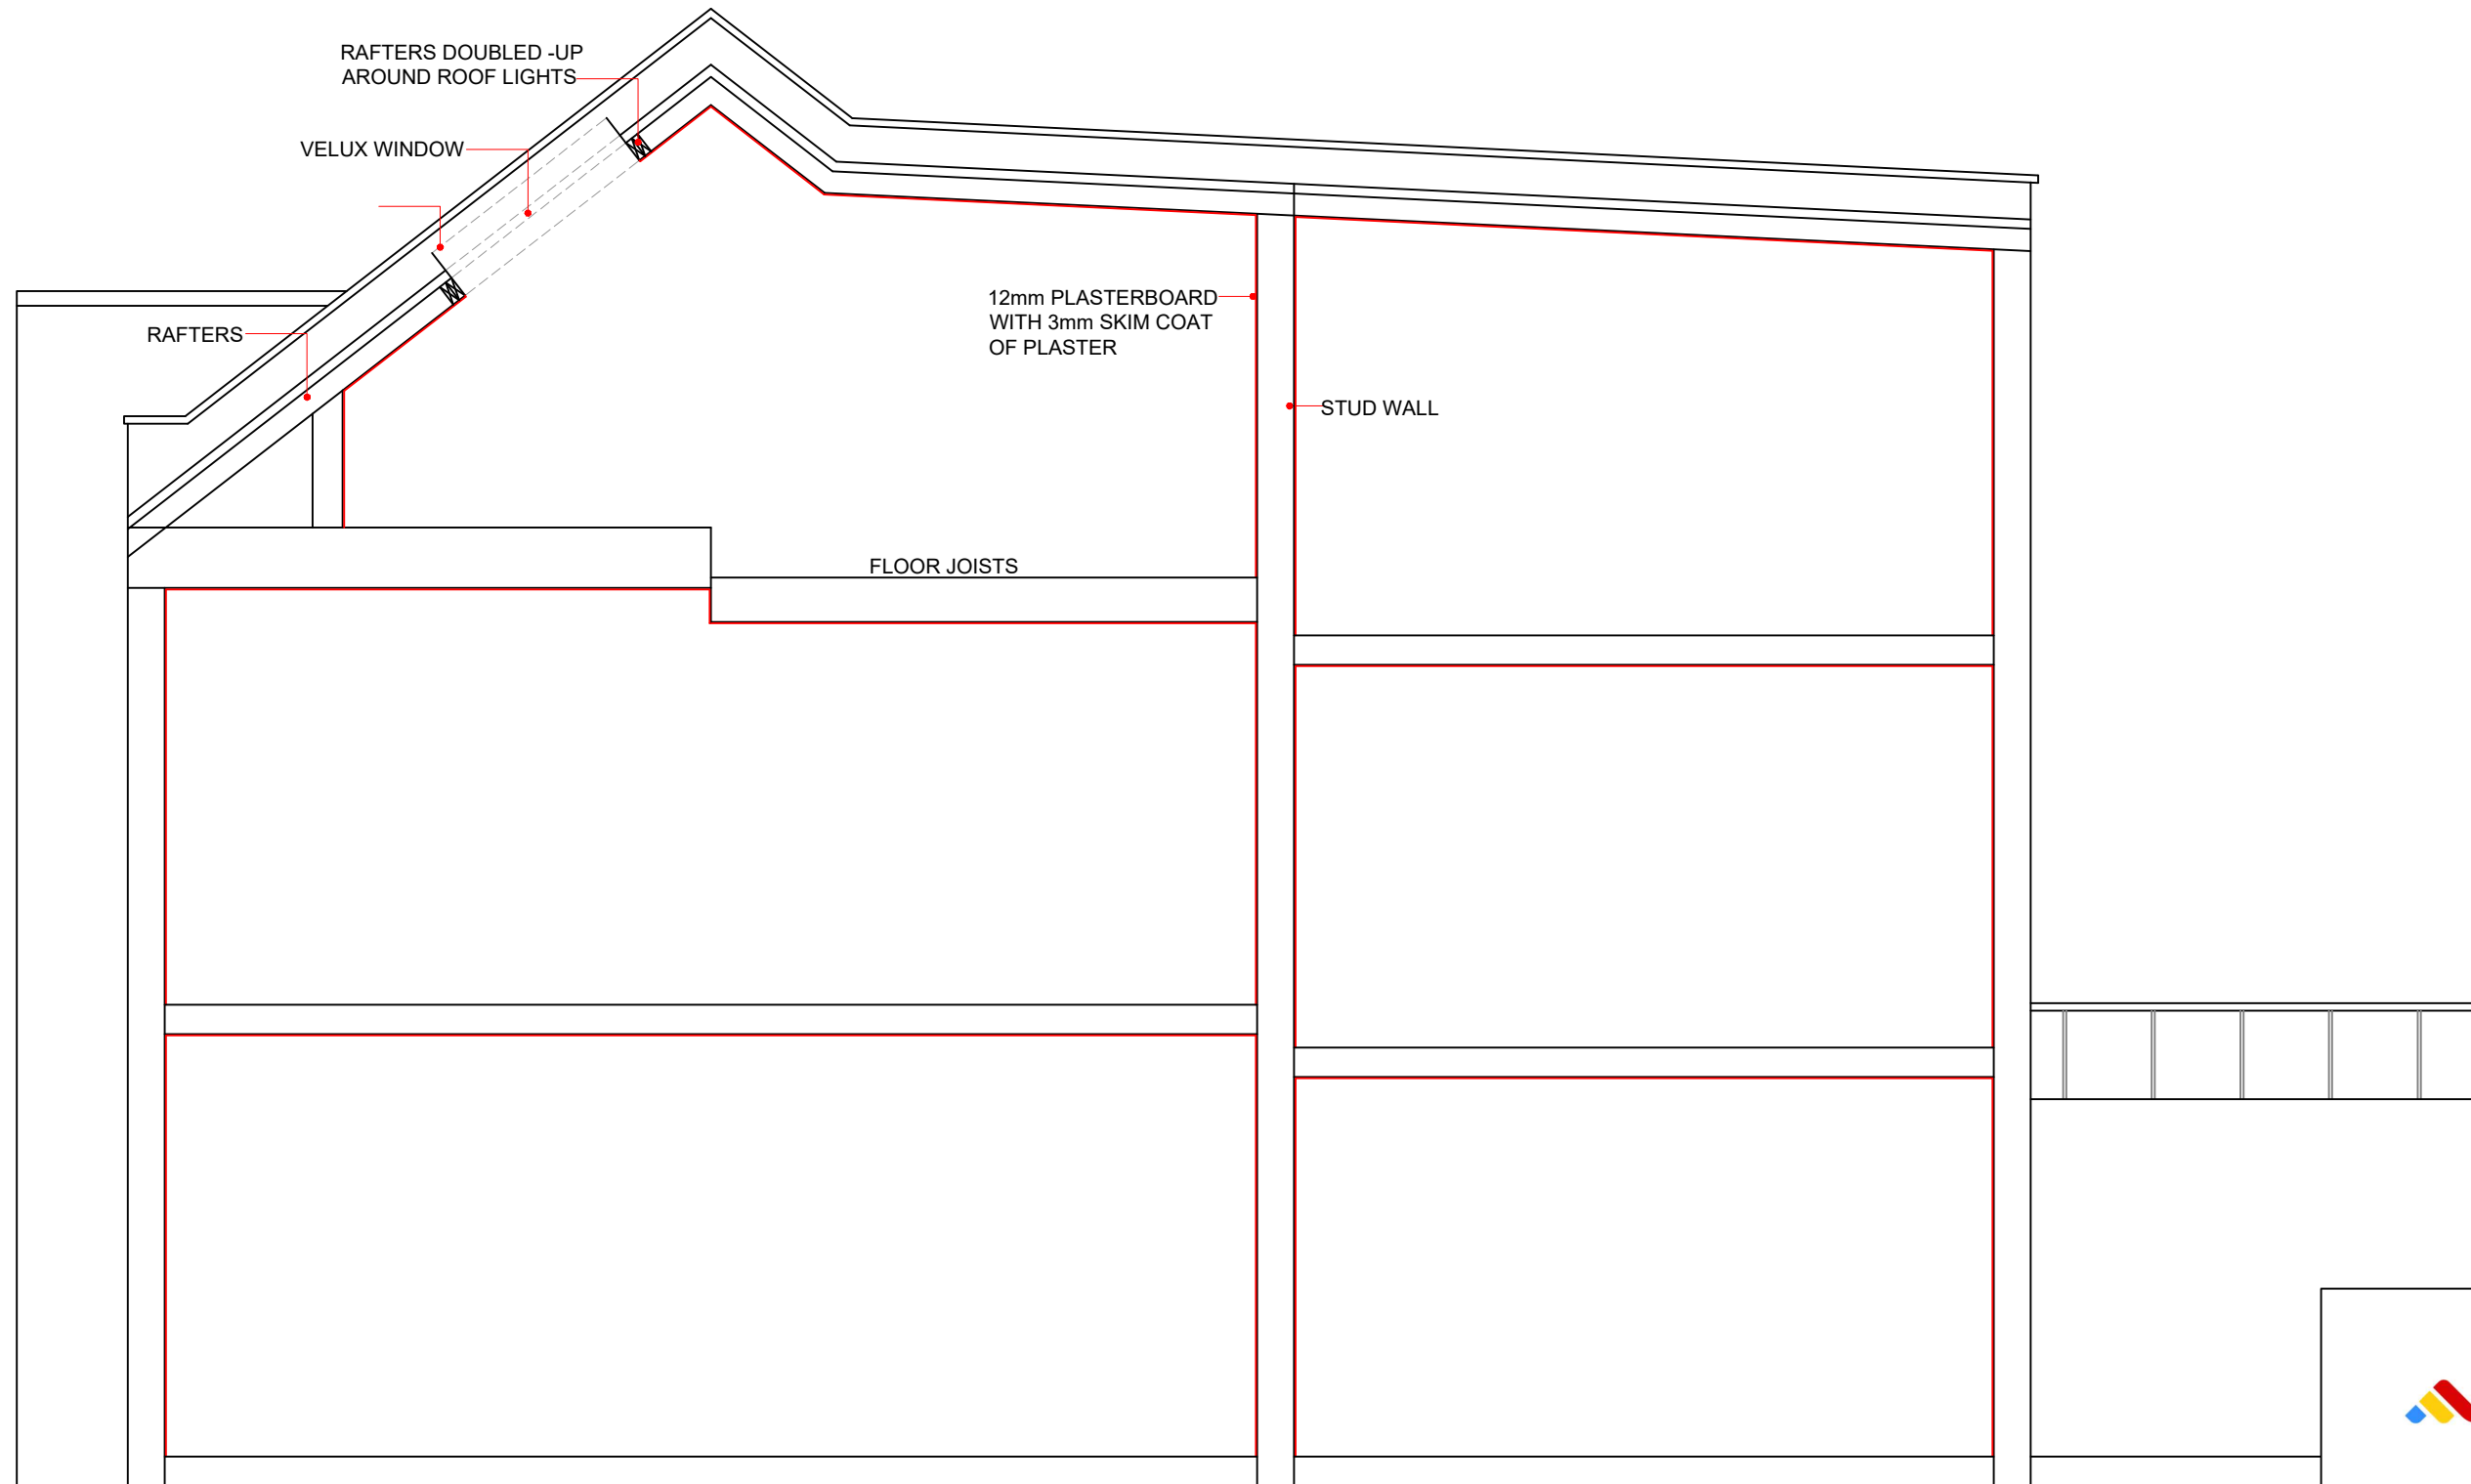

PROPOSED SECTION AA
SCALE 1:50

 

www.FastPlansUK.co.uk

Project:
Loft Conversion.

Address:
129 RATHCOOLE GARDENS N8 9PH

Scale: 1:50 @ A3 Dwg. no: A10


Drawn by: O.B.S Date Drawn: 30-DEC-2023

For Drawings Tel: 020 8154 5569


E-mail: plans@FastPlansUK.co.uk



BLOCK PLAN
SCALE 1:500

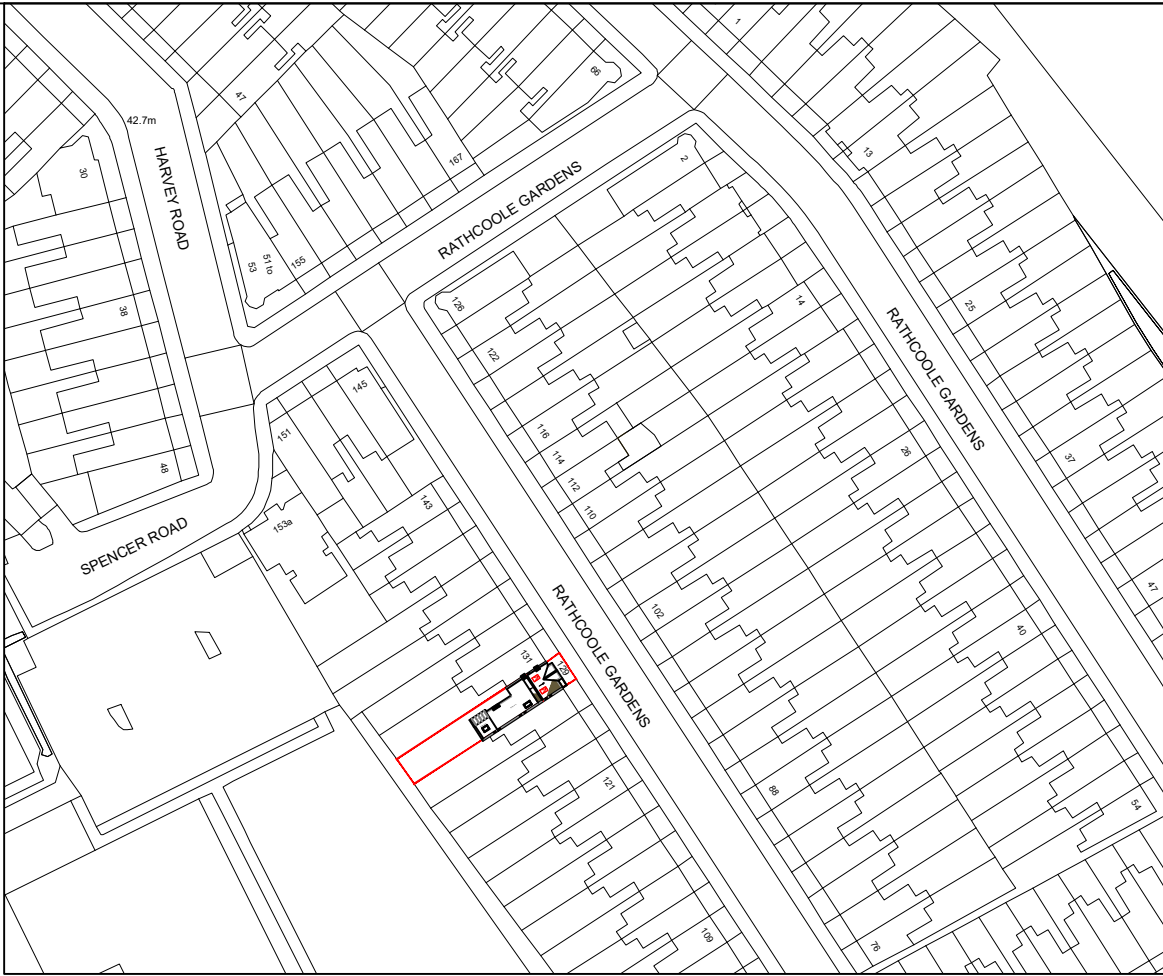

LOCATION PLAN
SCALE 1:1250

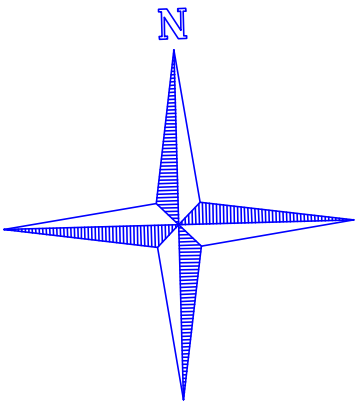

	
www.FastPlansUK.co.uk	
Project: Loft Conversion.	
Address: 129 RATHCOOLE GARDENS N8 9PH	
Scale: 1:500 @ A3	Dwg. no: A11
Drawn by: O.B.S	Date Drawn: 30-DEC-2023
For Drawings Tel: 020 8154 5569	
E-mail: plans@FastPlansUK.co.uk	