




REVISION No.	REVISION NOTES	DATE
A	TERRACE & DORMER WINDOW REMOVED	10 01 24

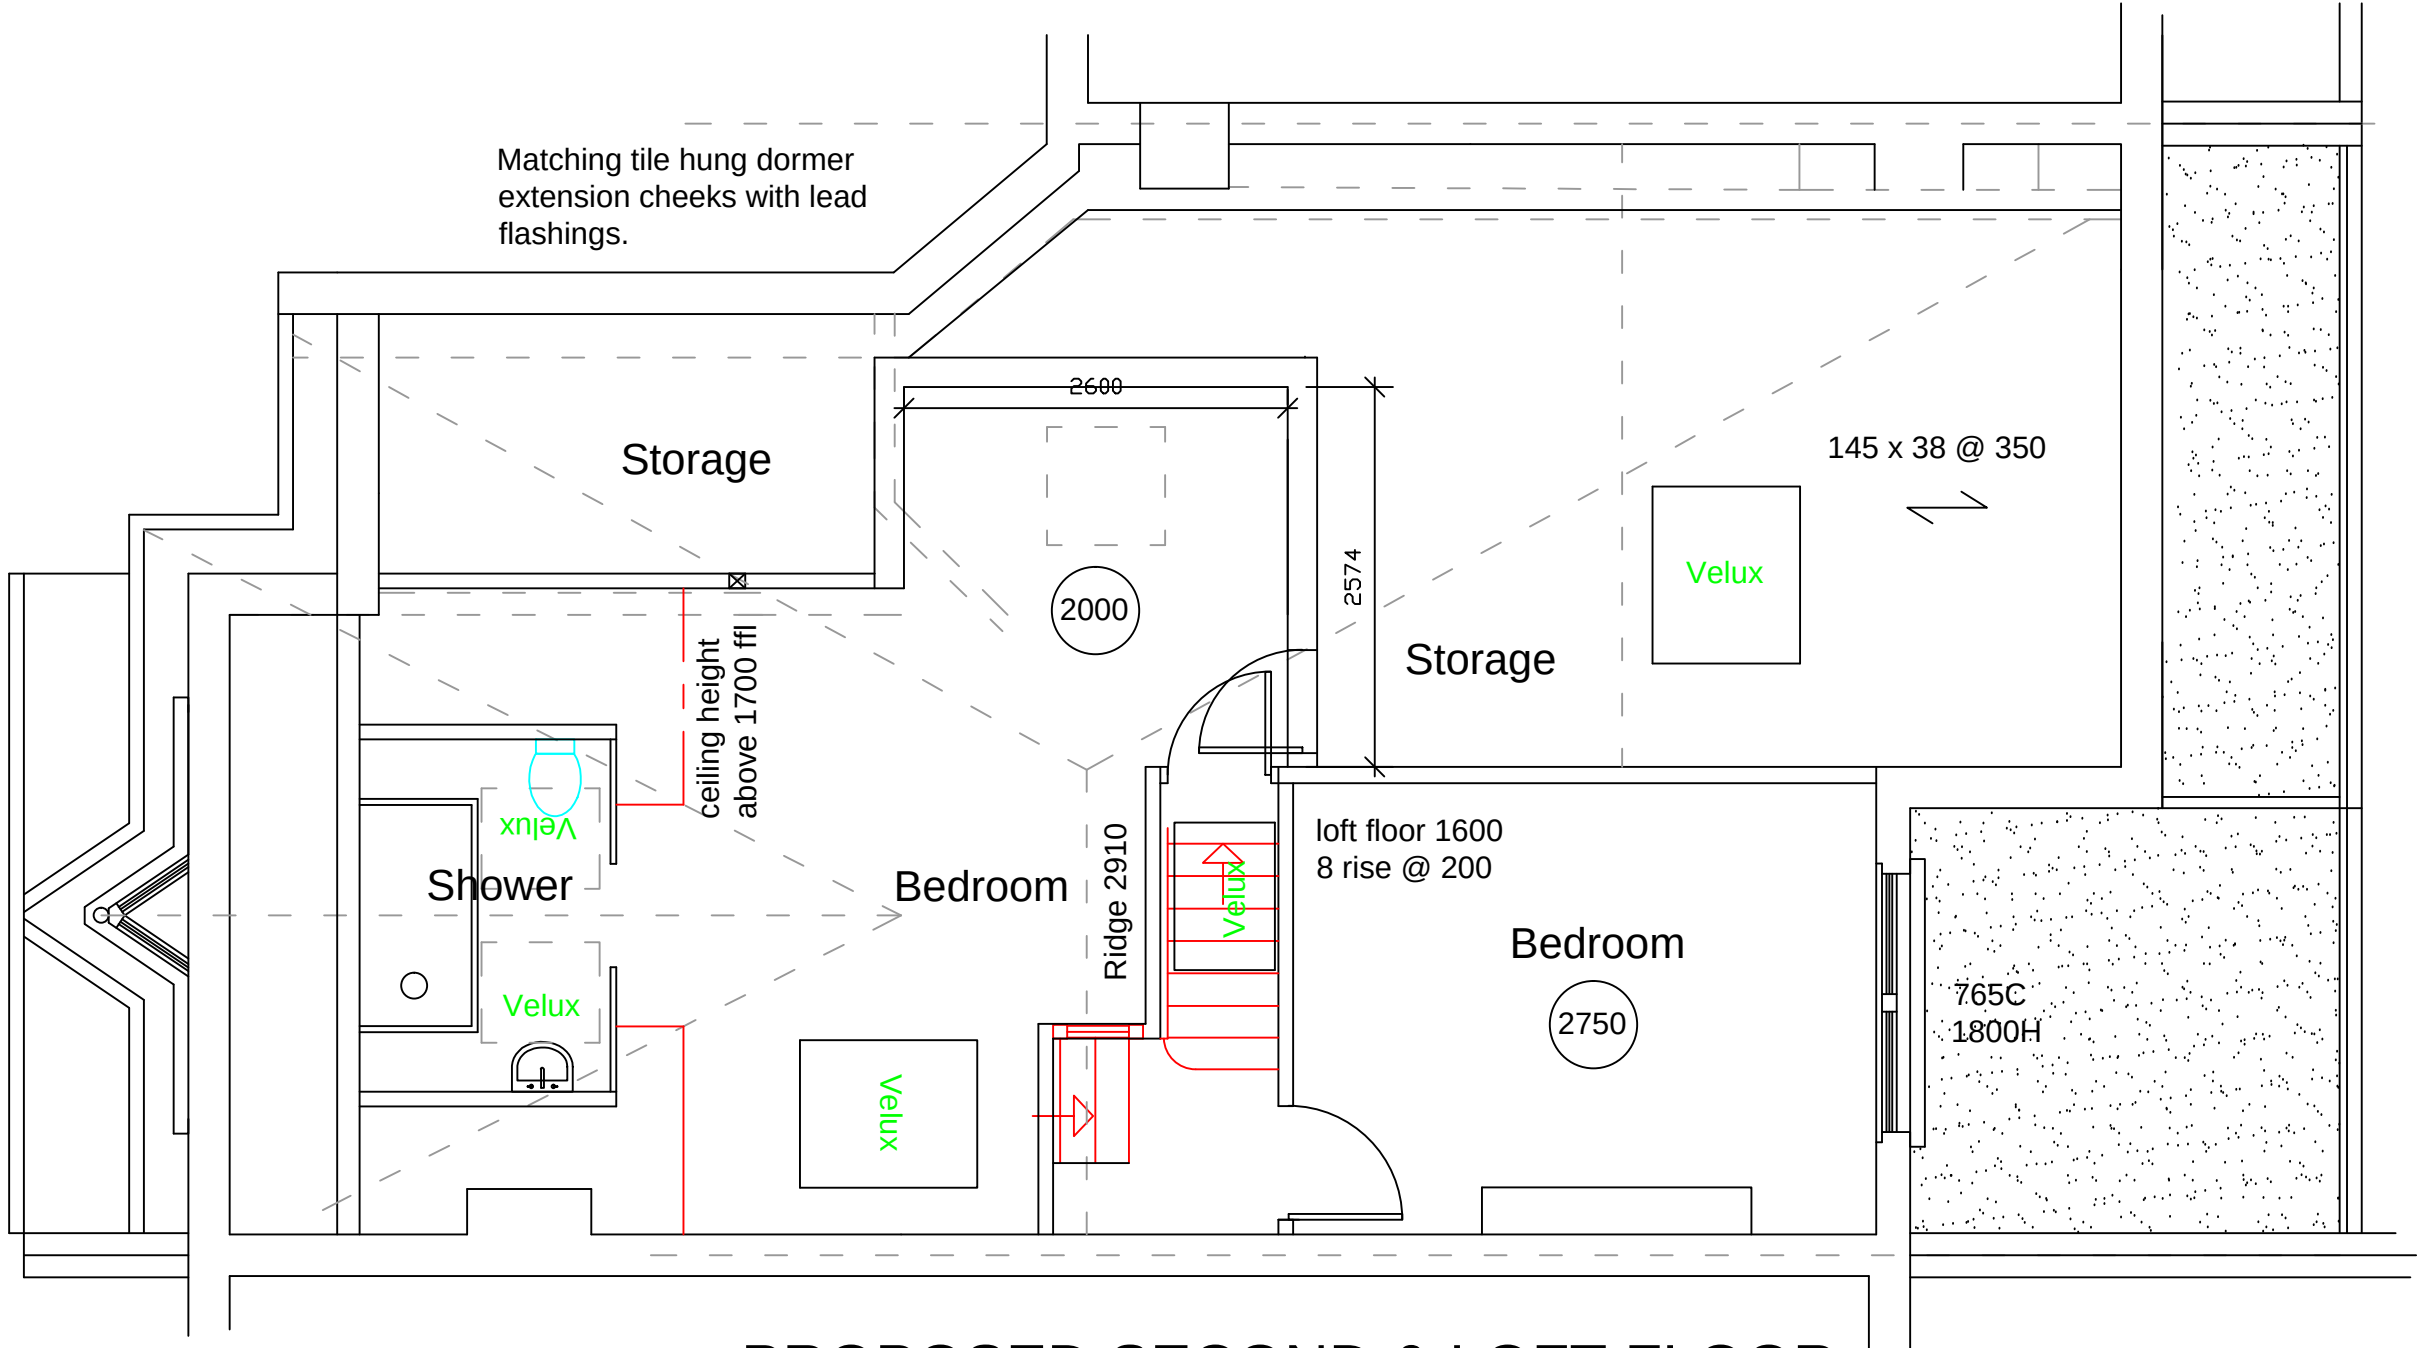


PROPOSED SECOND & LOFT FLOOR

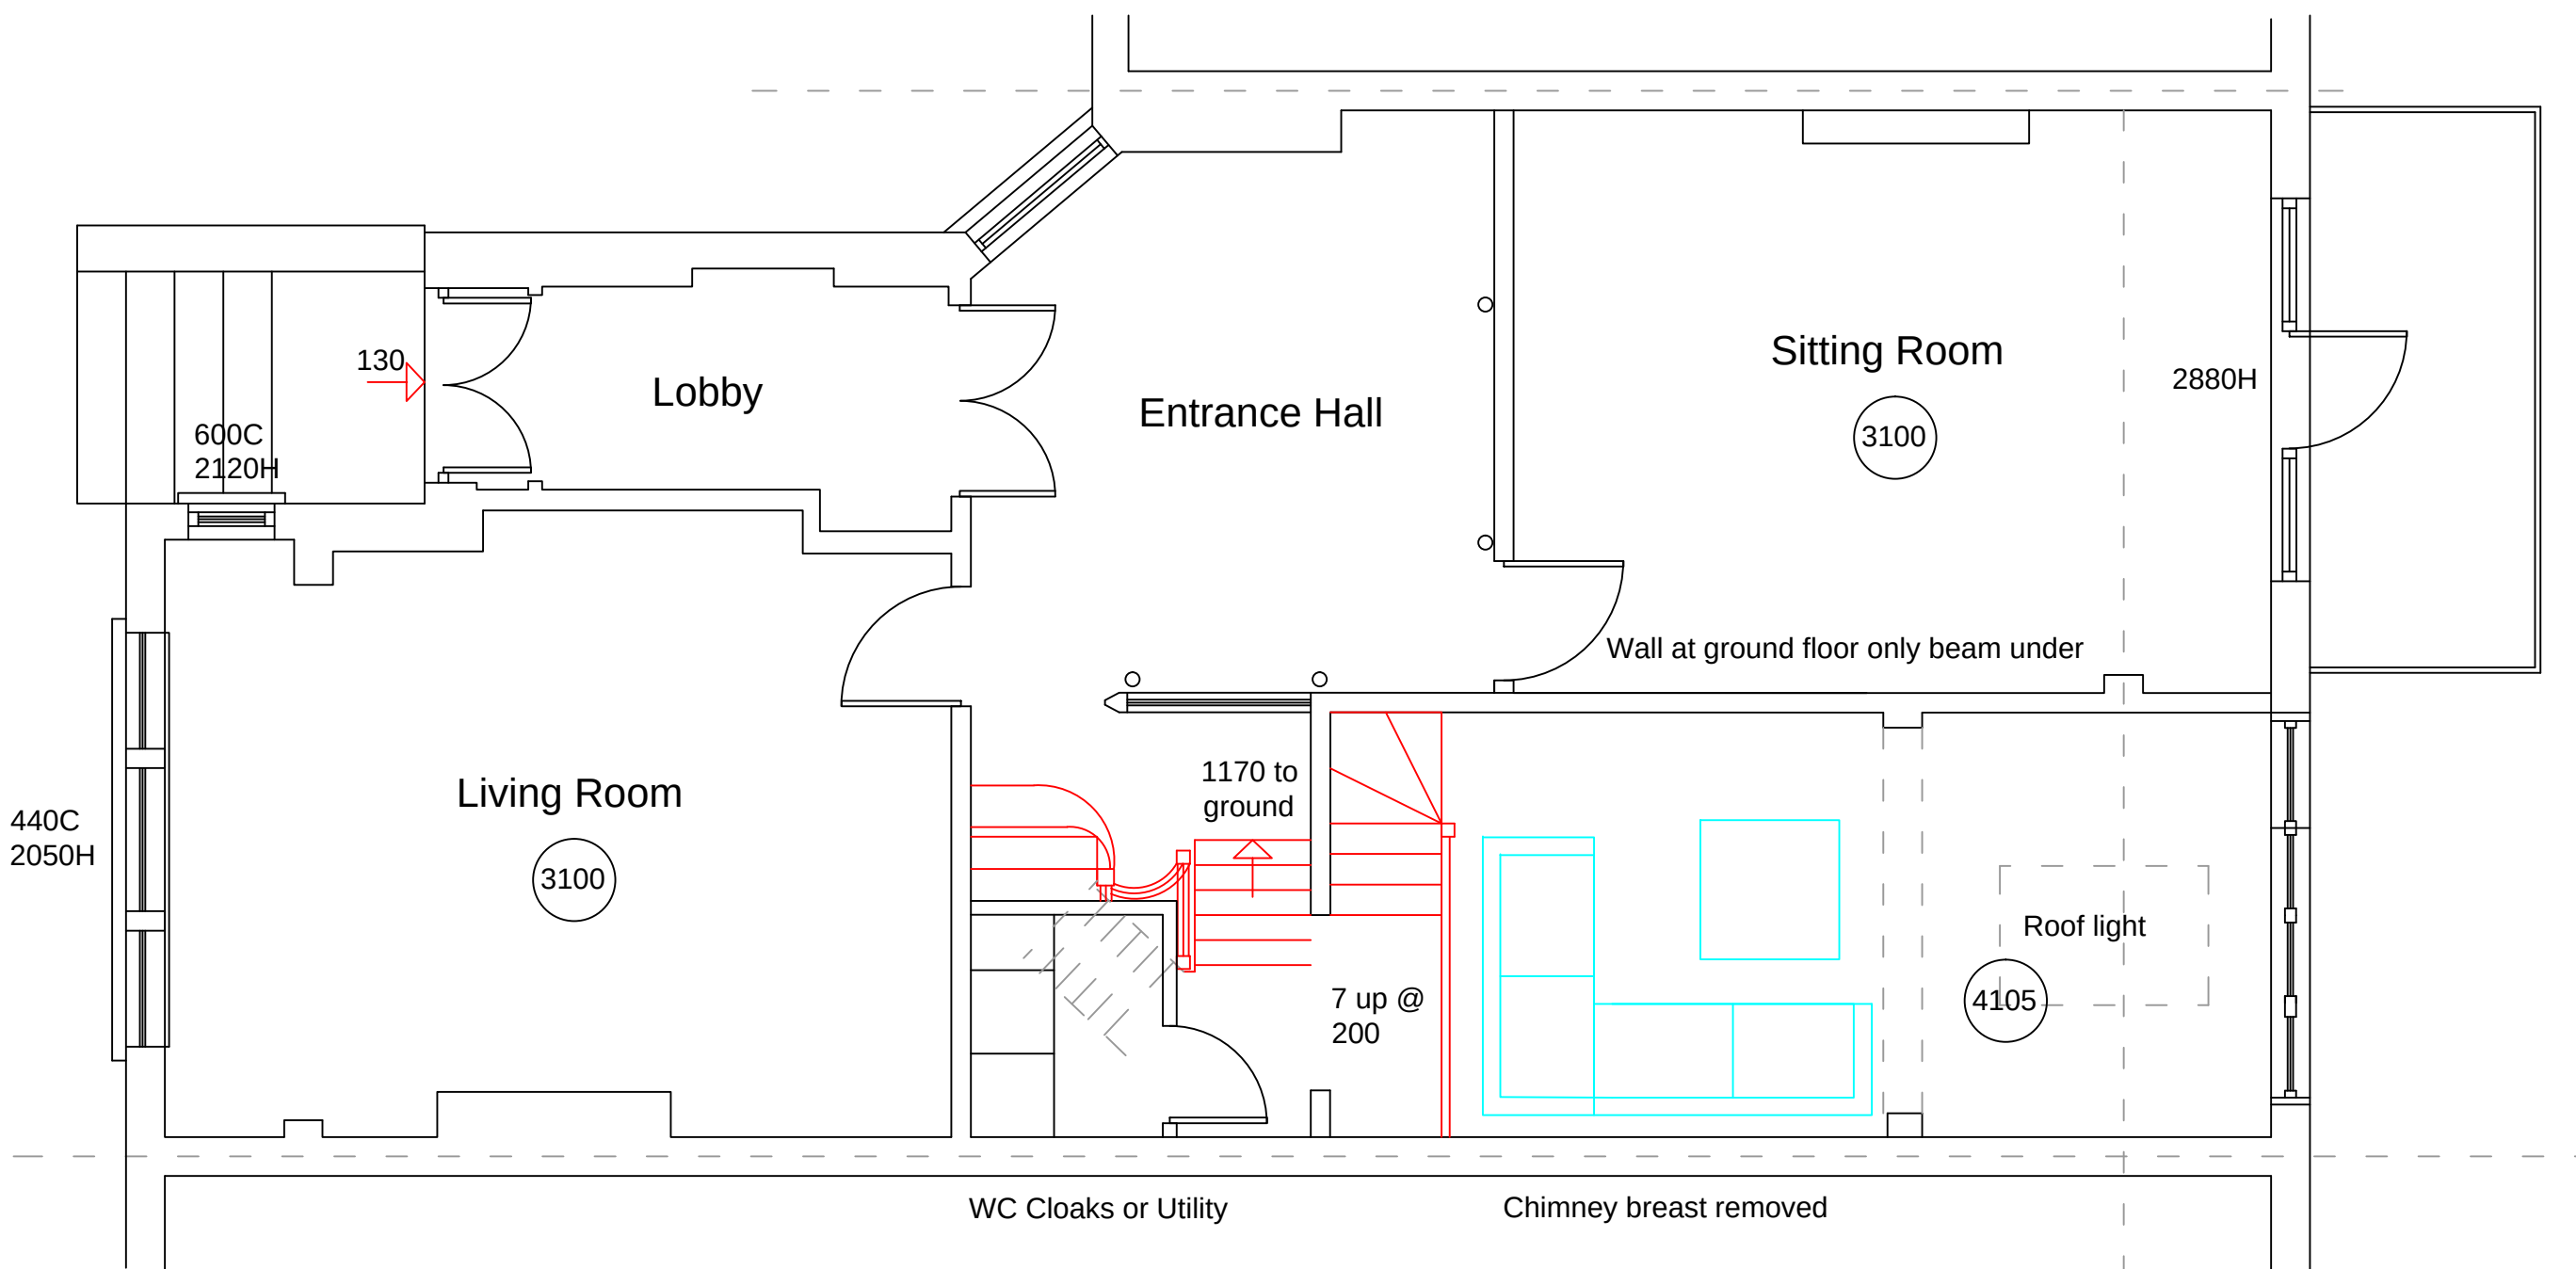

PROPOSED GROUND FLOOR


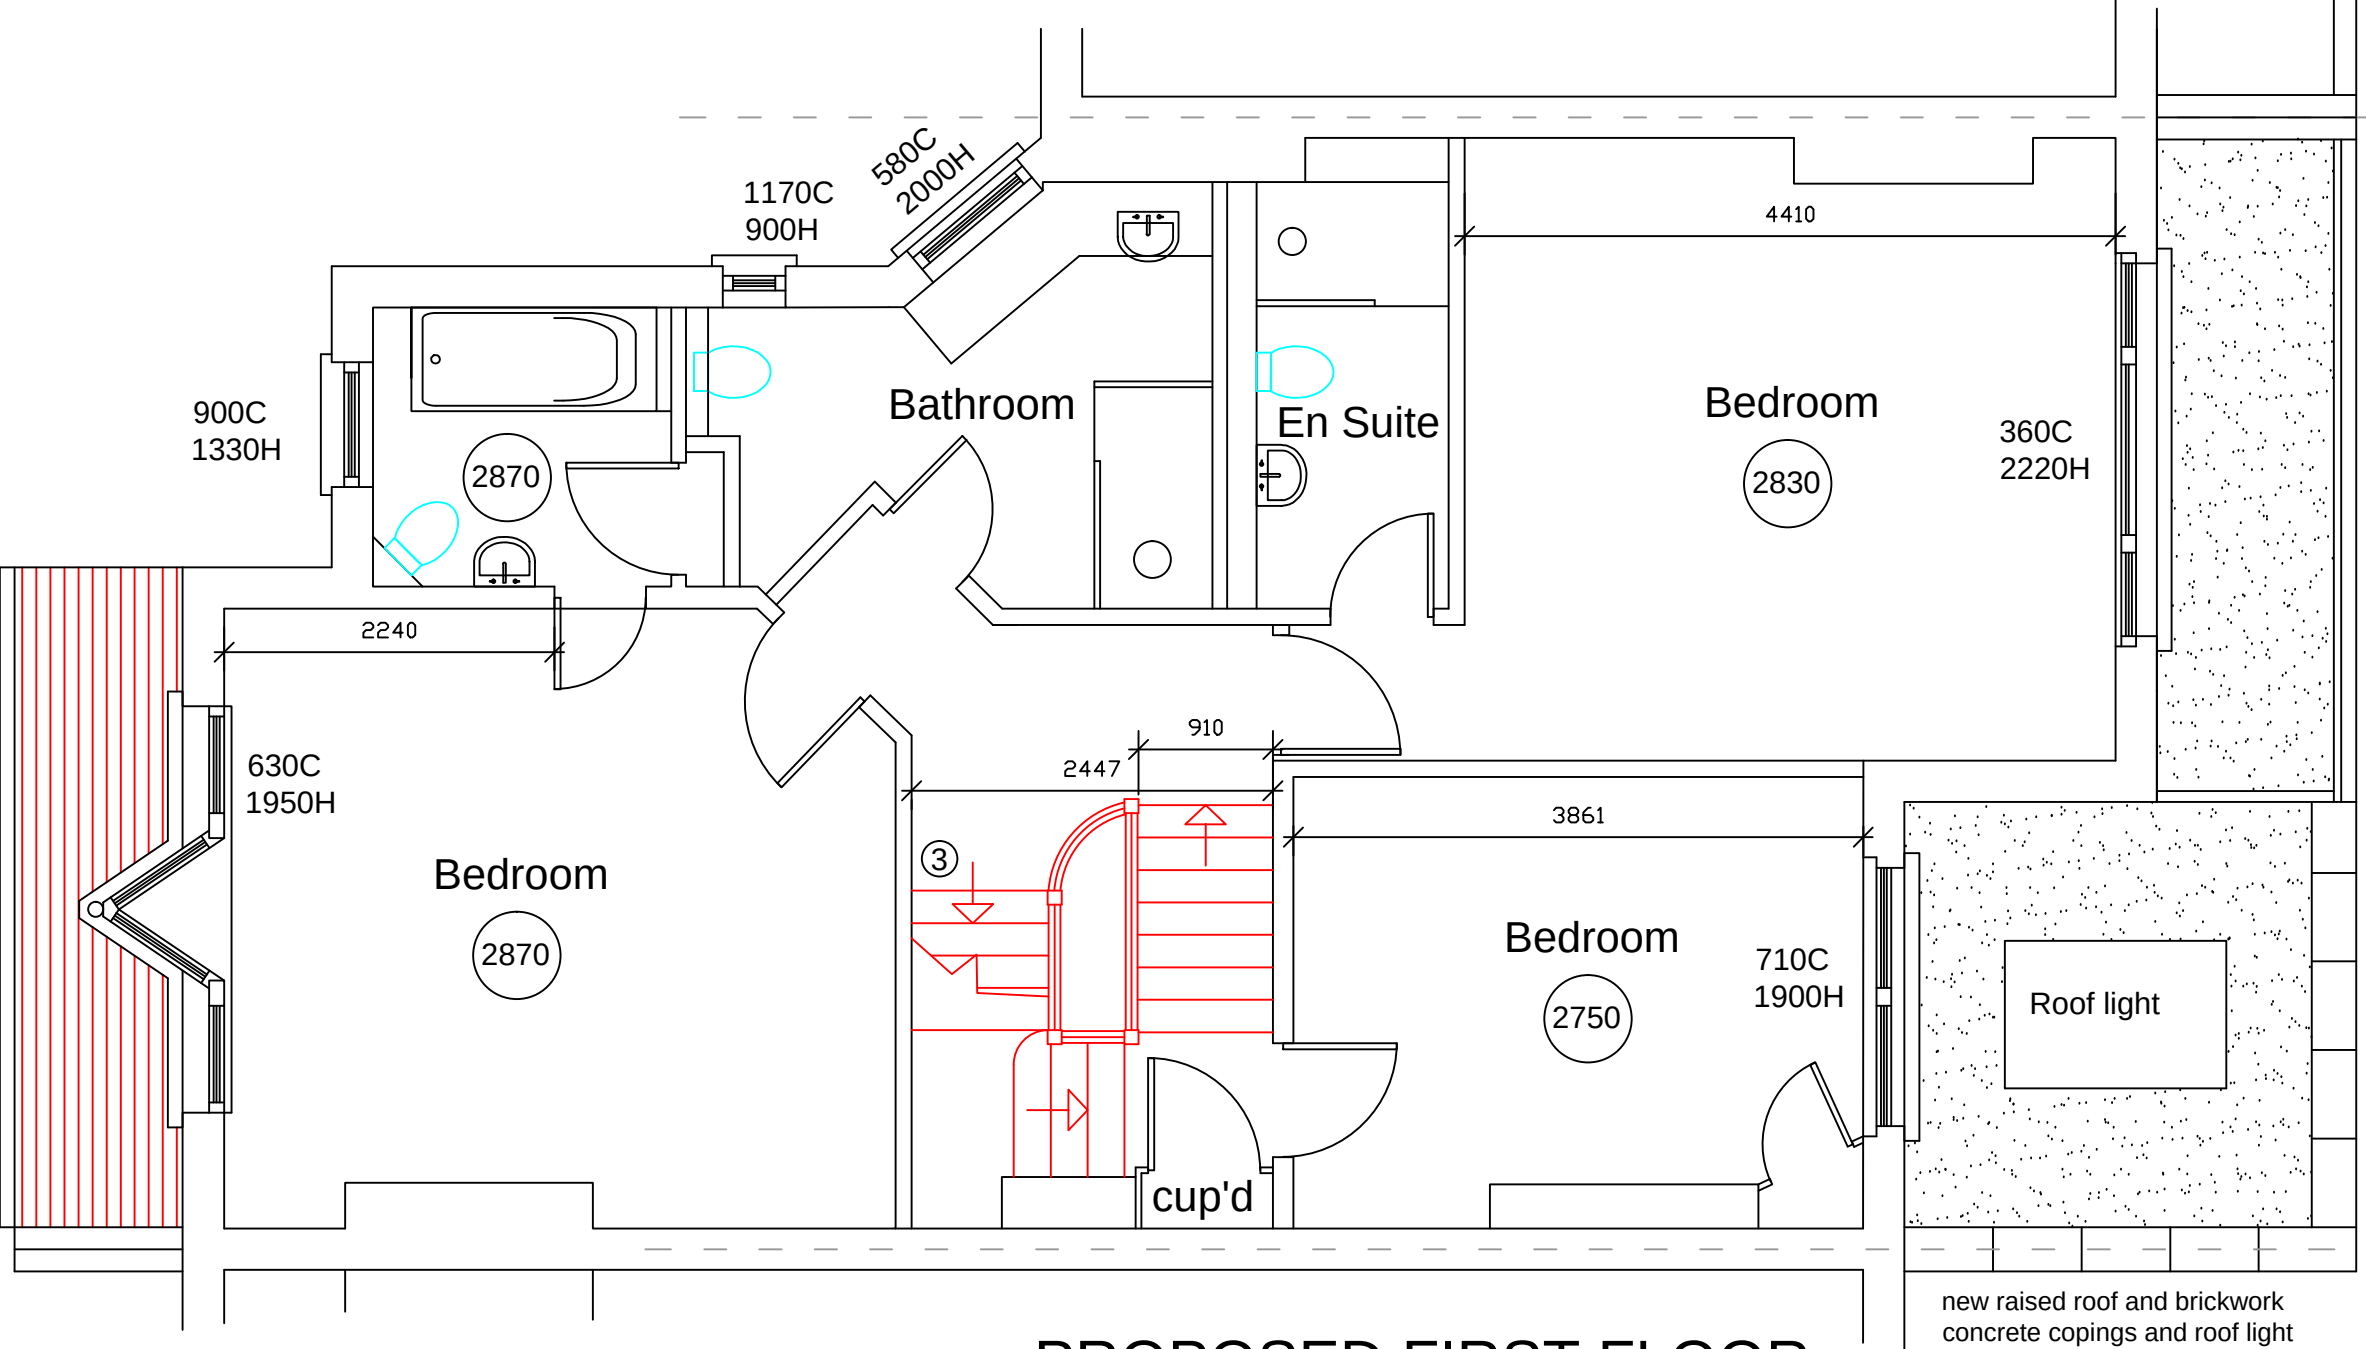


PROPOSED FIRST FLOOR

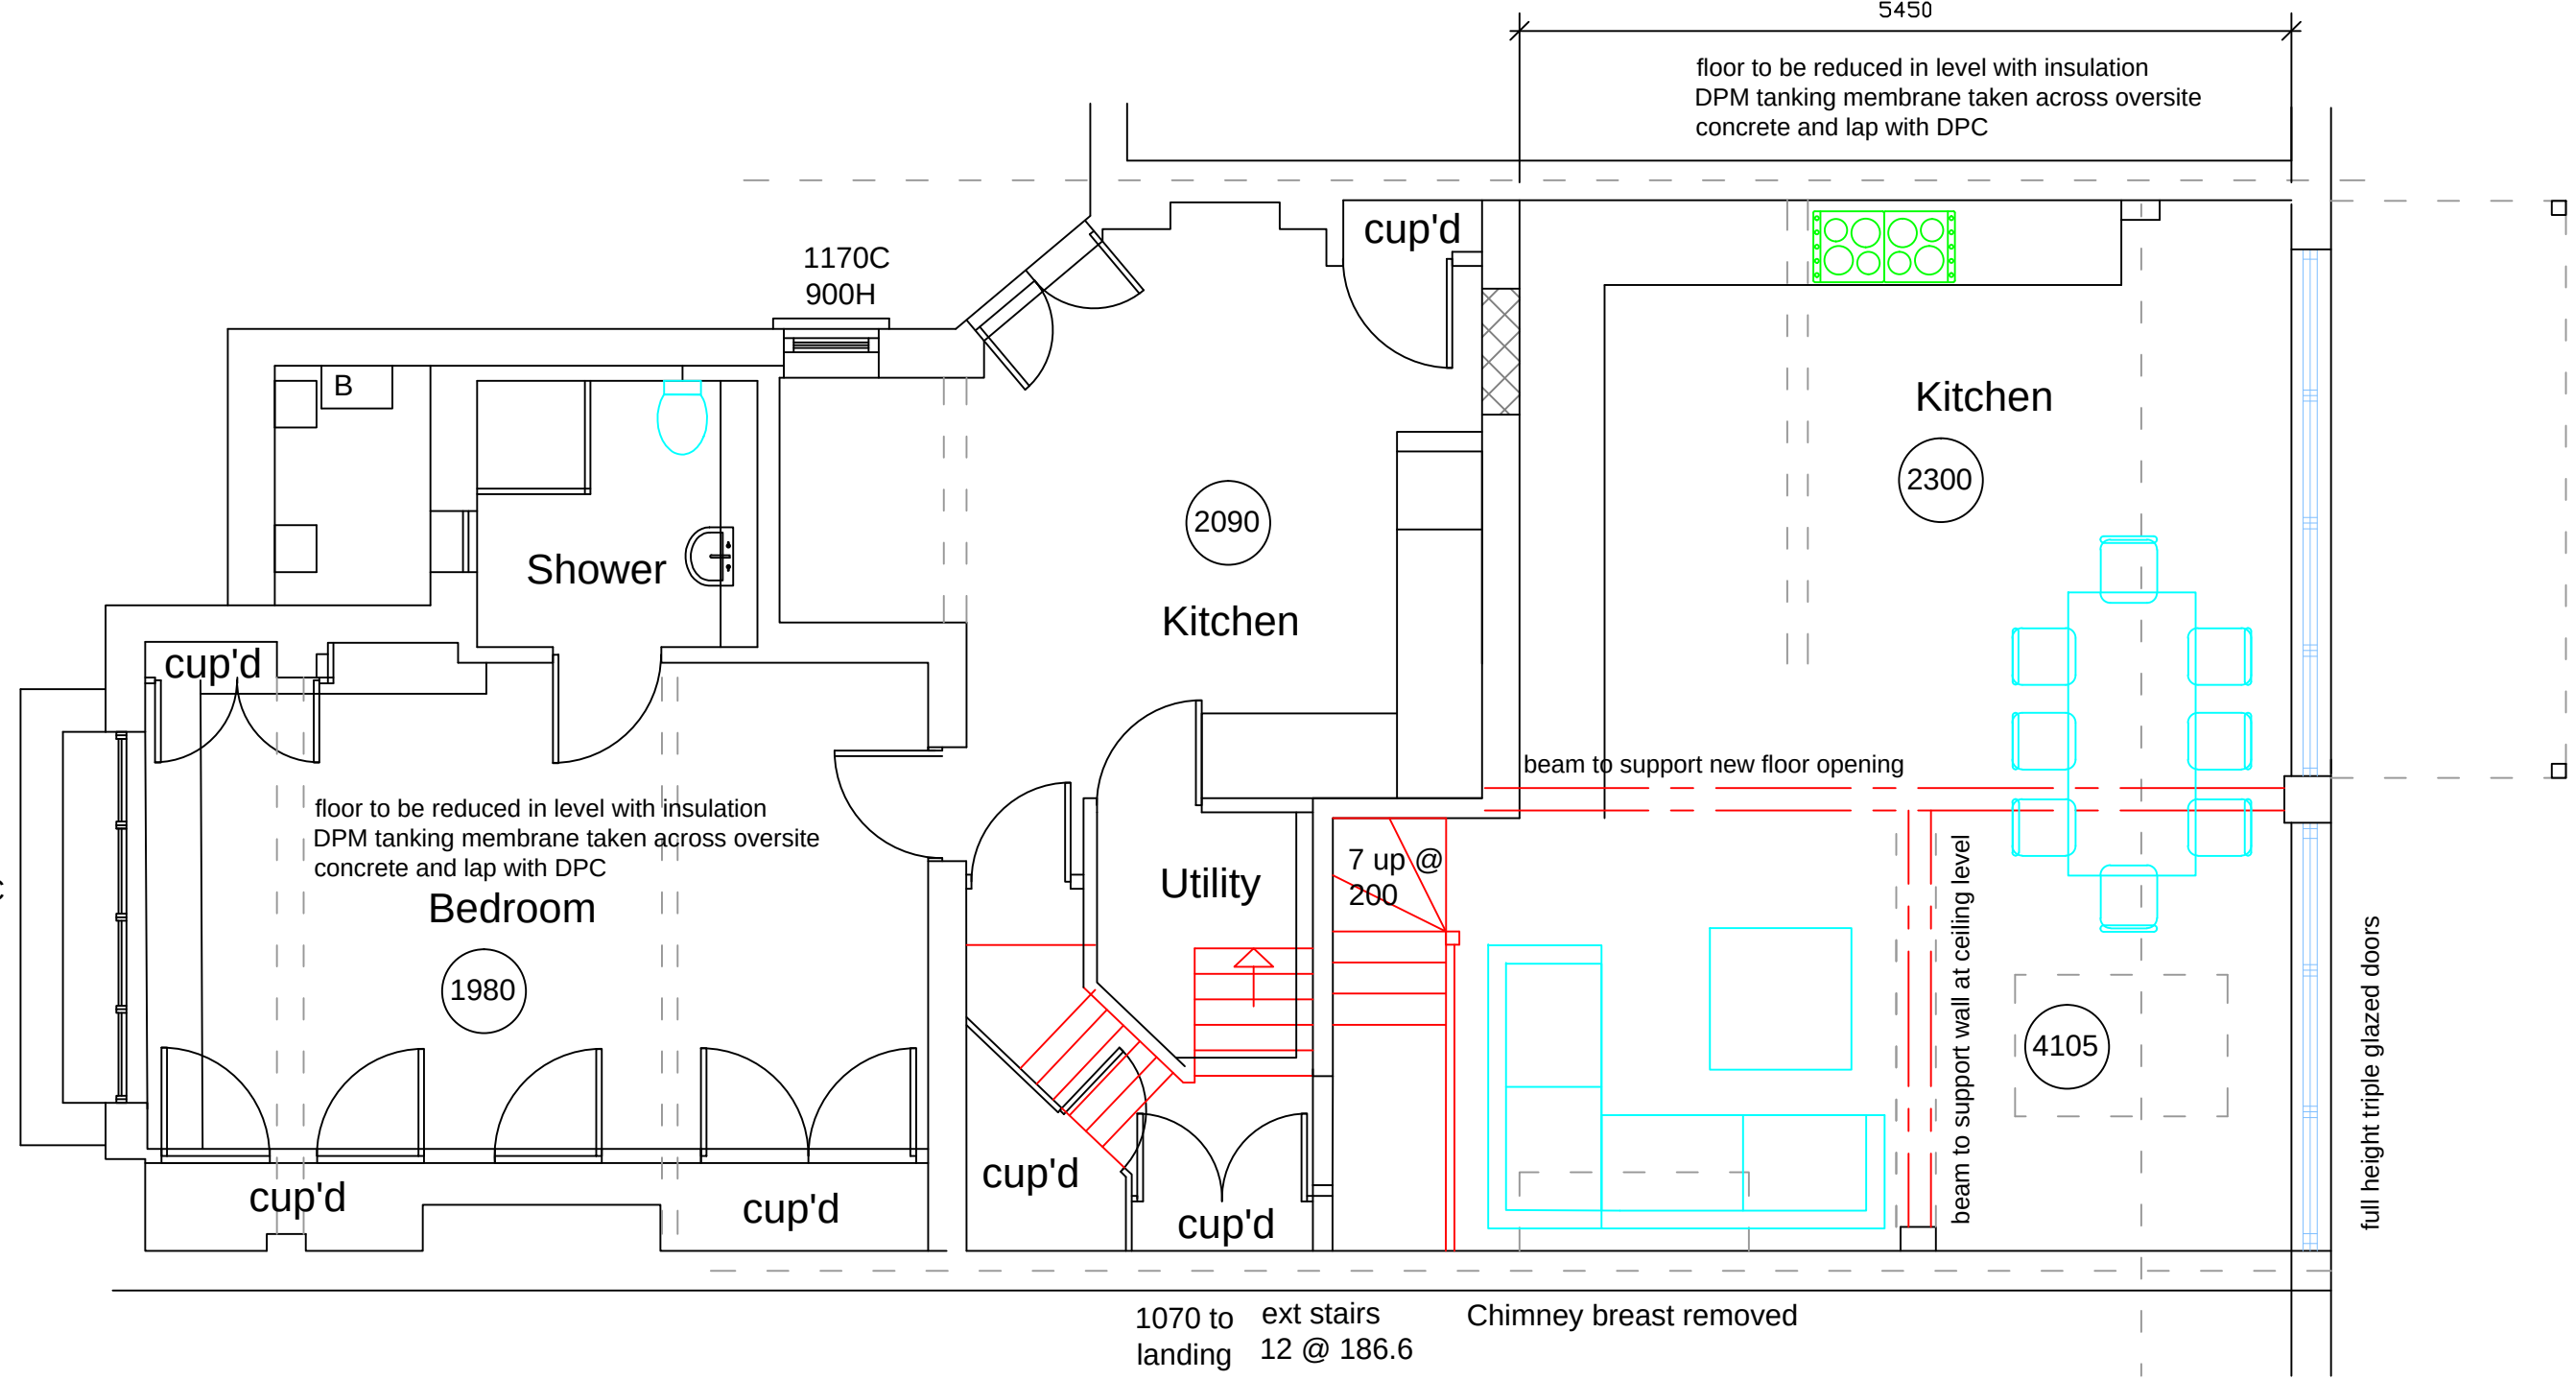


PROPOSED LOWER GROUND FLOOR

PLANNING ISSUE - 10/01/2024

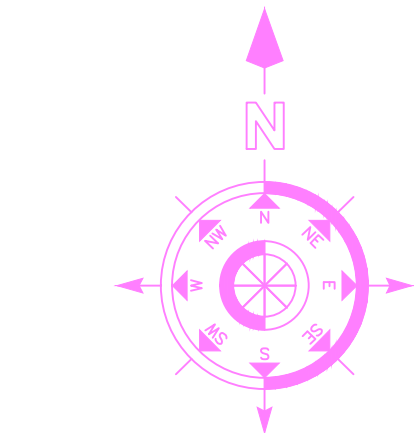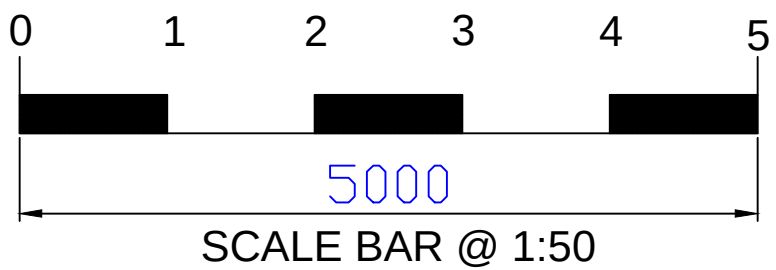

LOCATION PLAN

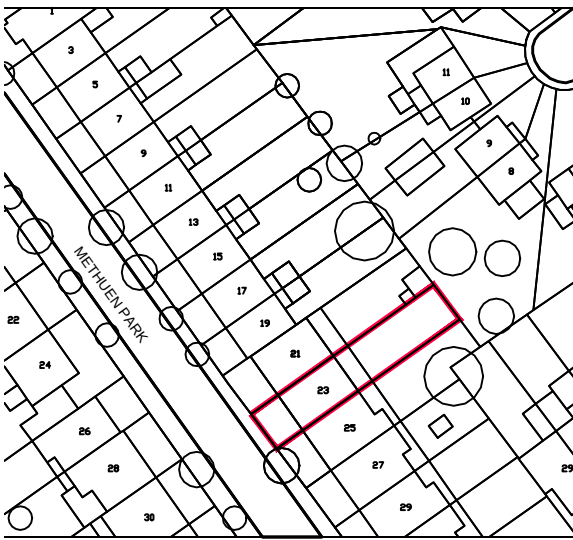

BRYAN CONNOR ASSOCIATES LIMITED

DESIGN & PLANNING CONSULTANTS

2 TREGARON AVENUE, LONDON. N8 9EY Tel: 020 8340 9294 Mob: 07958738247
Email: bryan.connor@outlook.com bca-design.net

THIS DRAWING IS THE PROPERTY OF BRYAN CONNOR ASSOCIATES LTD AND MAY NOT BE REPRODUCED WITHOUT WRITTEN CONSENT

PROJECT: 23 METHUEN PARK LONDON N10 2JR

CLIENT: TOBY FINDEN-CROFTS & JUSTINE FIELD

DESCRIPTION: PROPOSED FLOOR PLANS

DRAWING No. 2319 - 04

SCALE. 1:50 @ A1

REVISION. A

DATE. 22/08/2023