

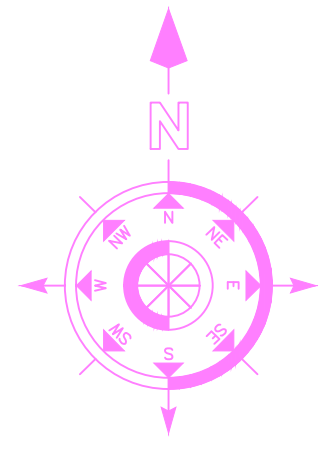
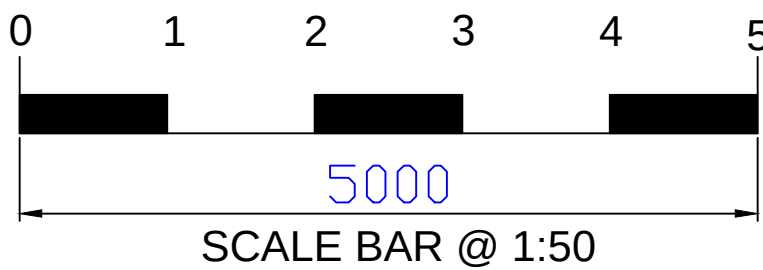
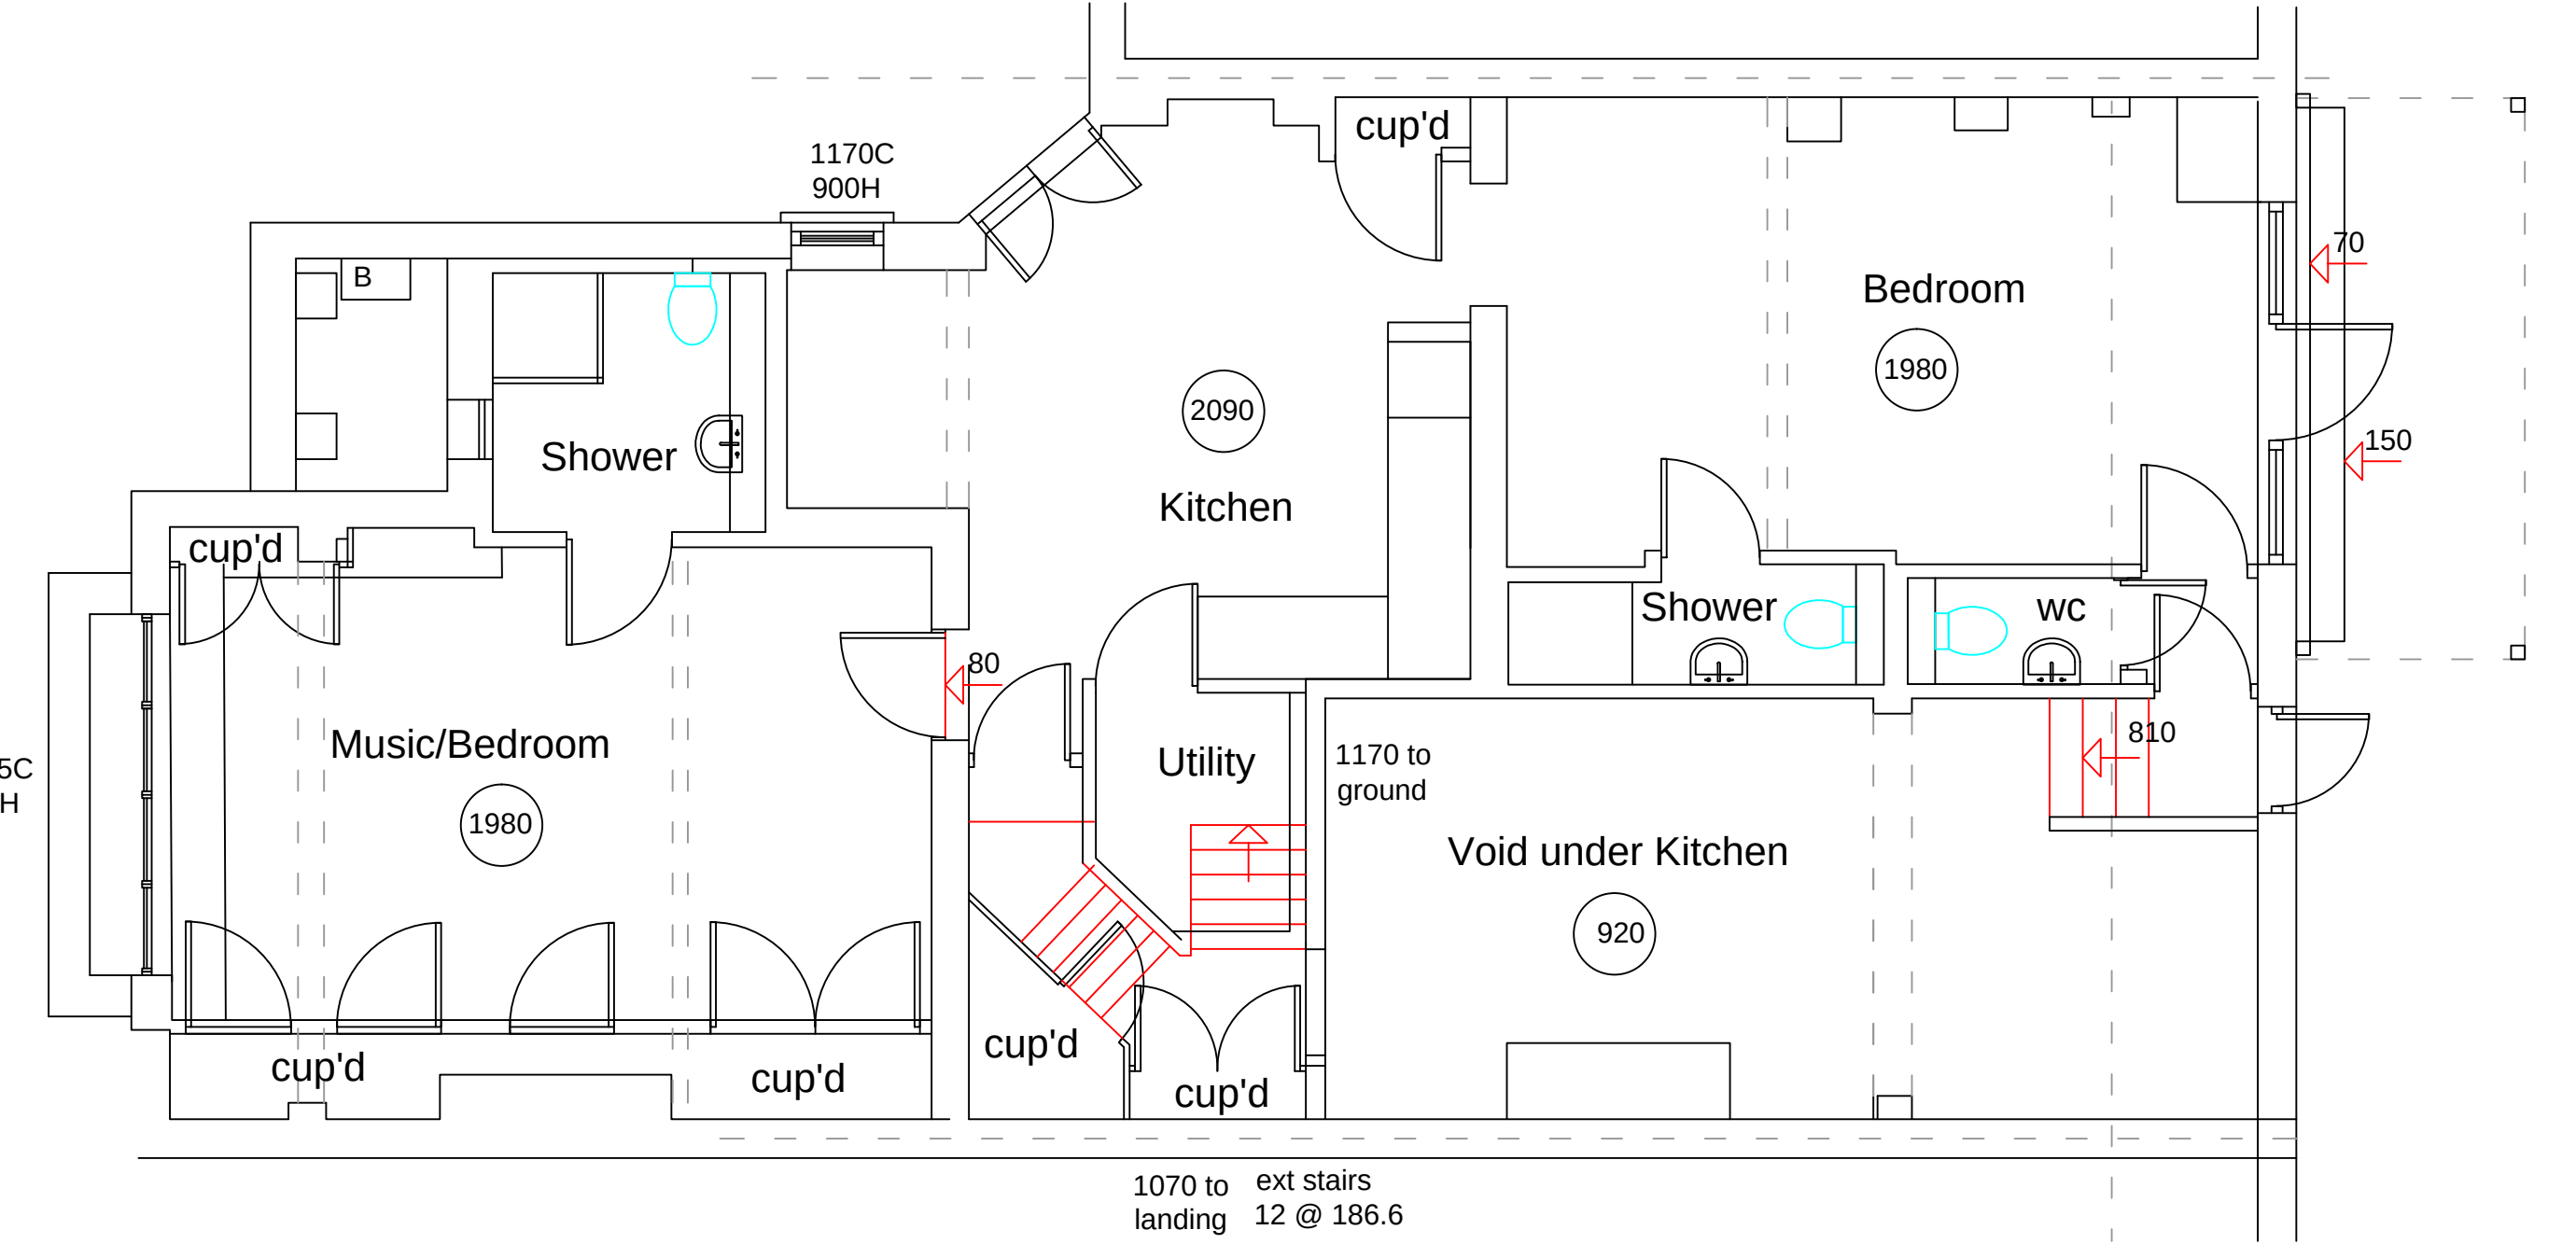
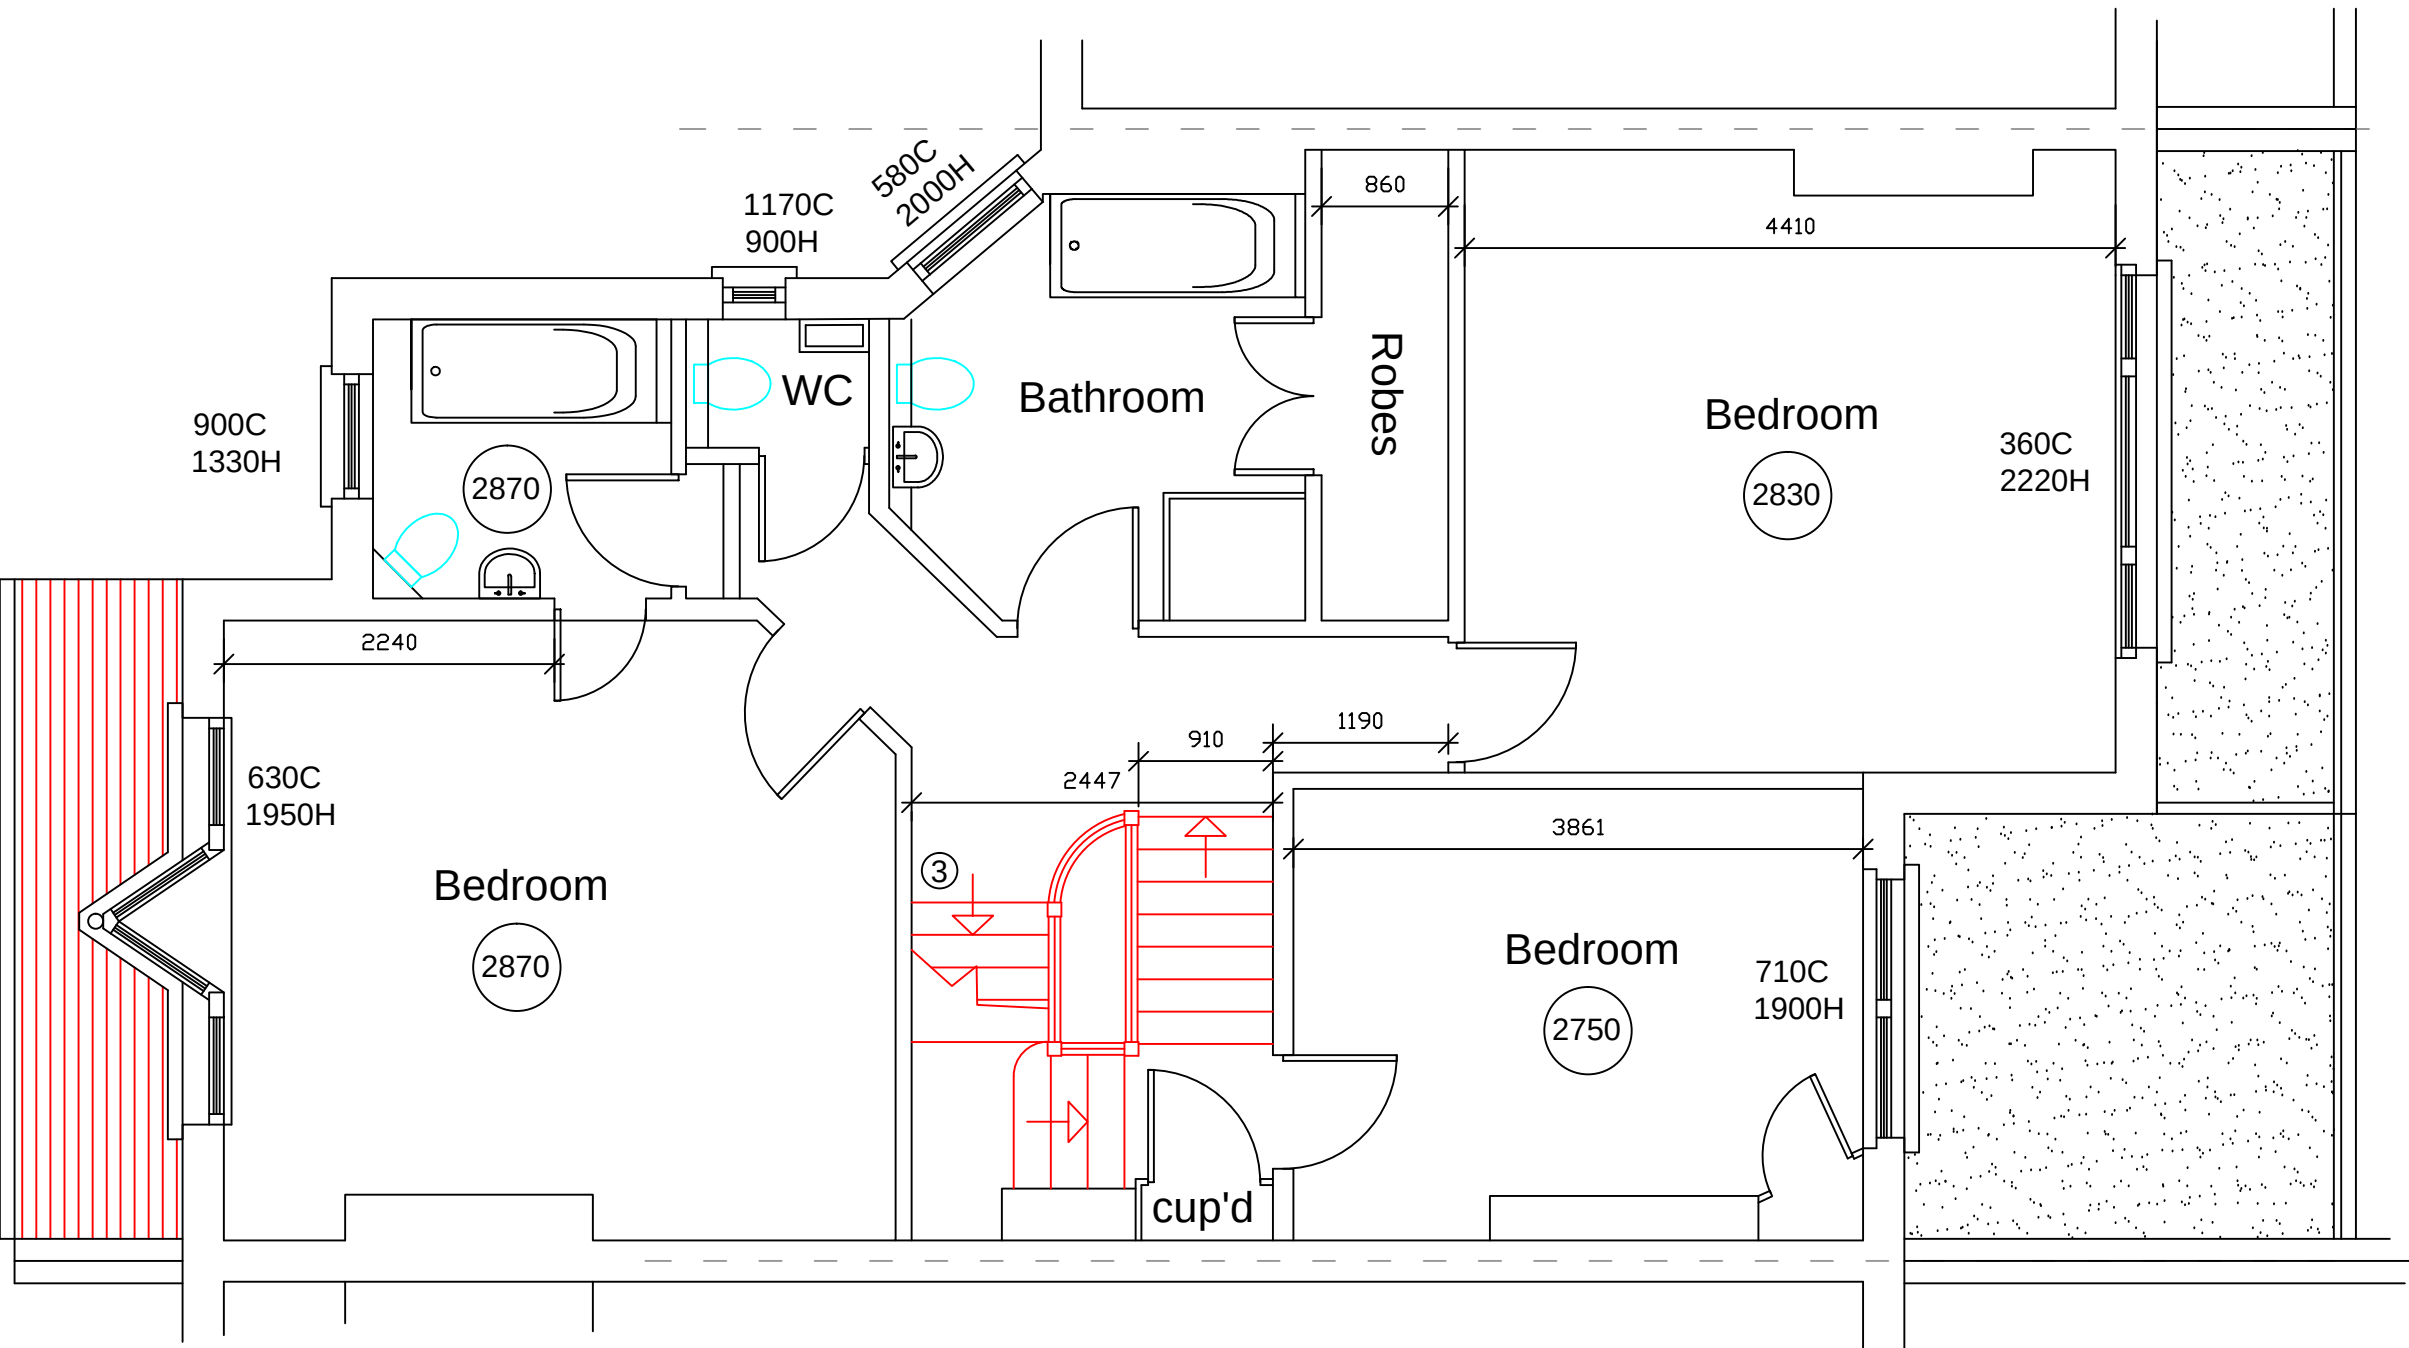
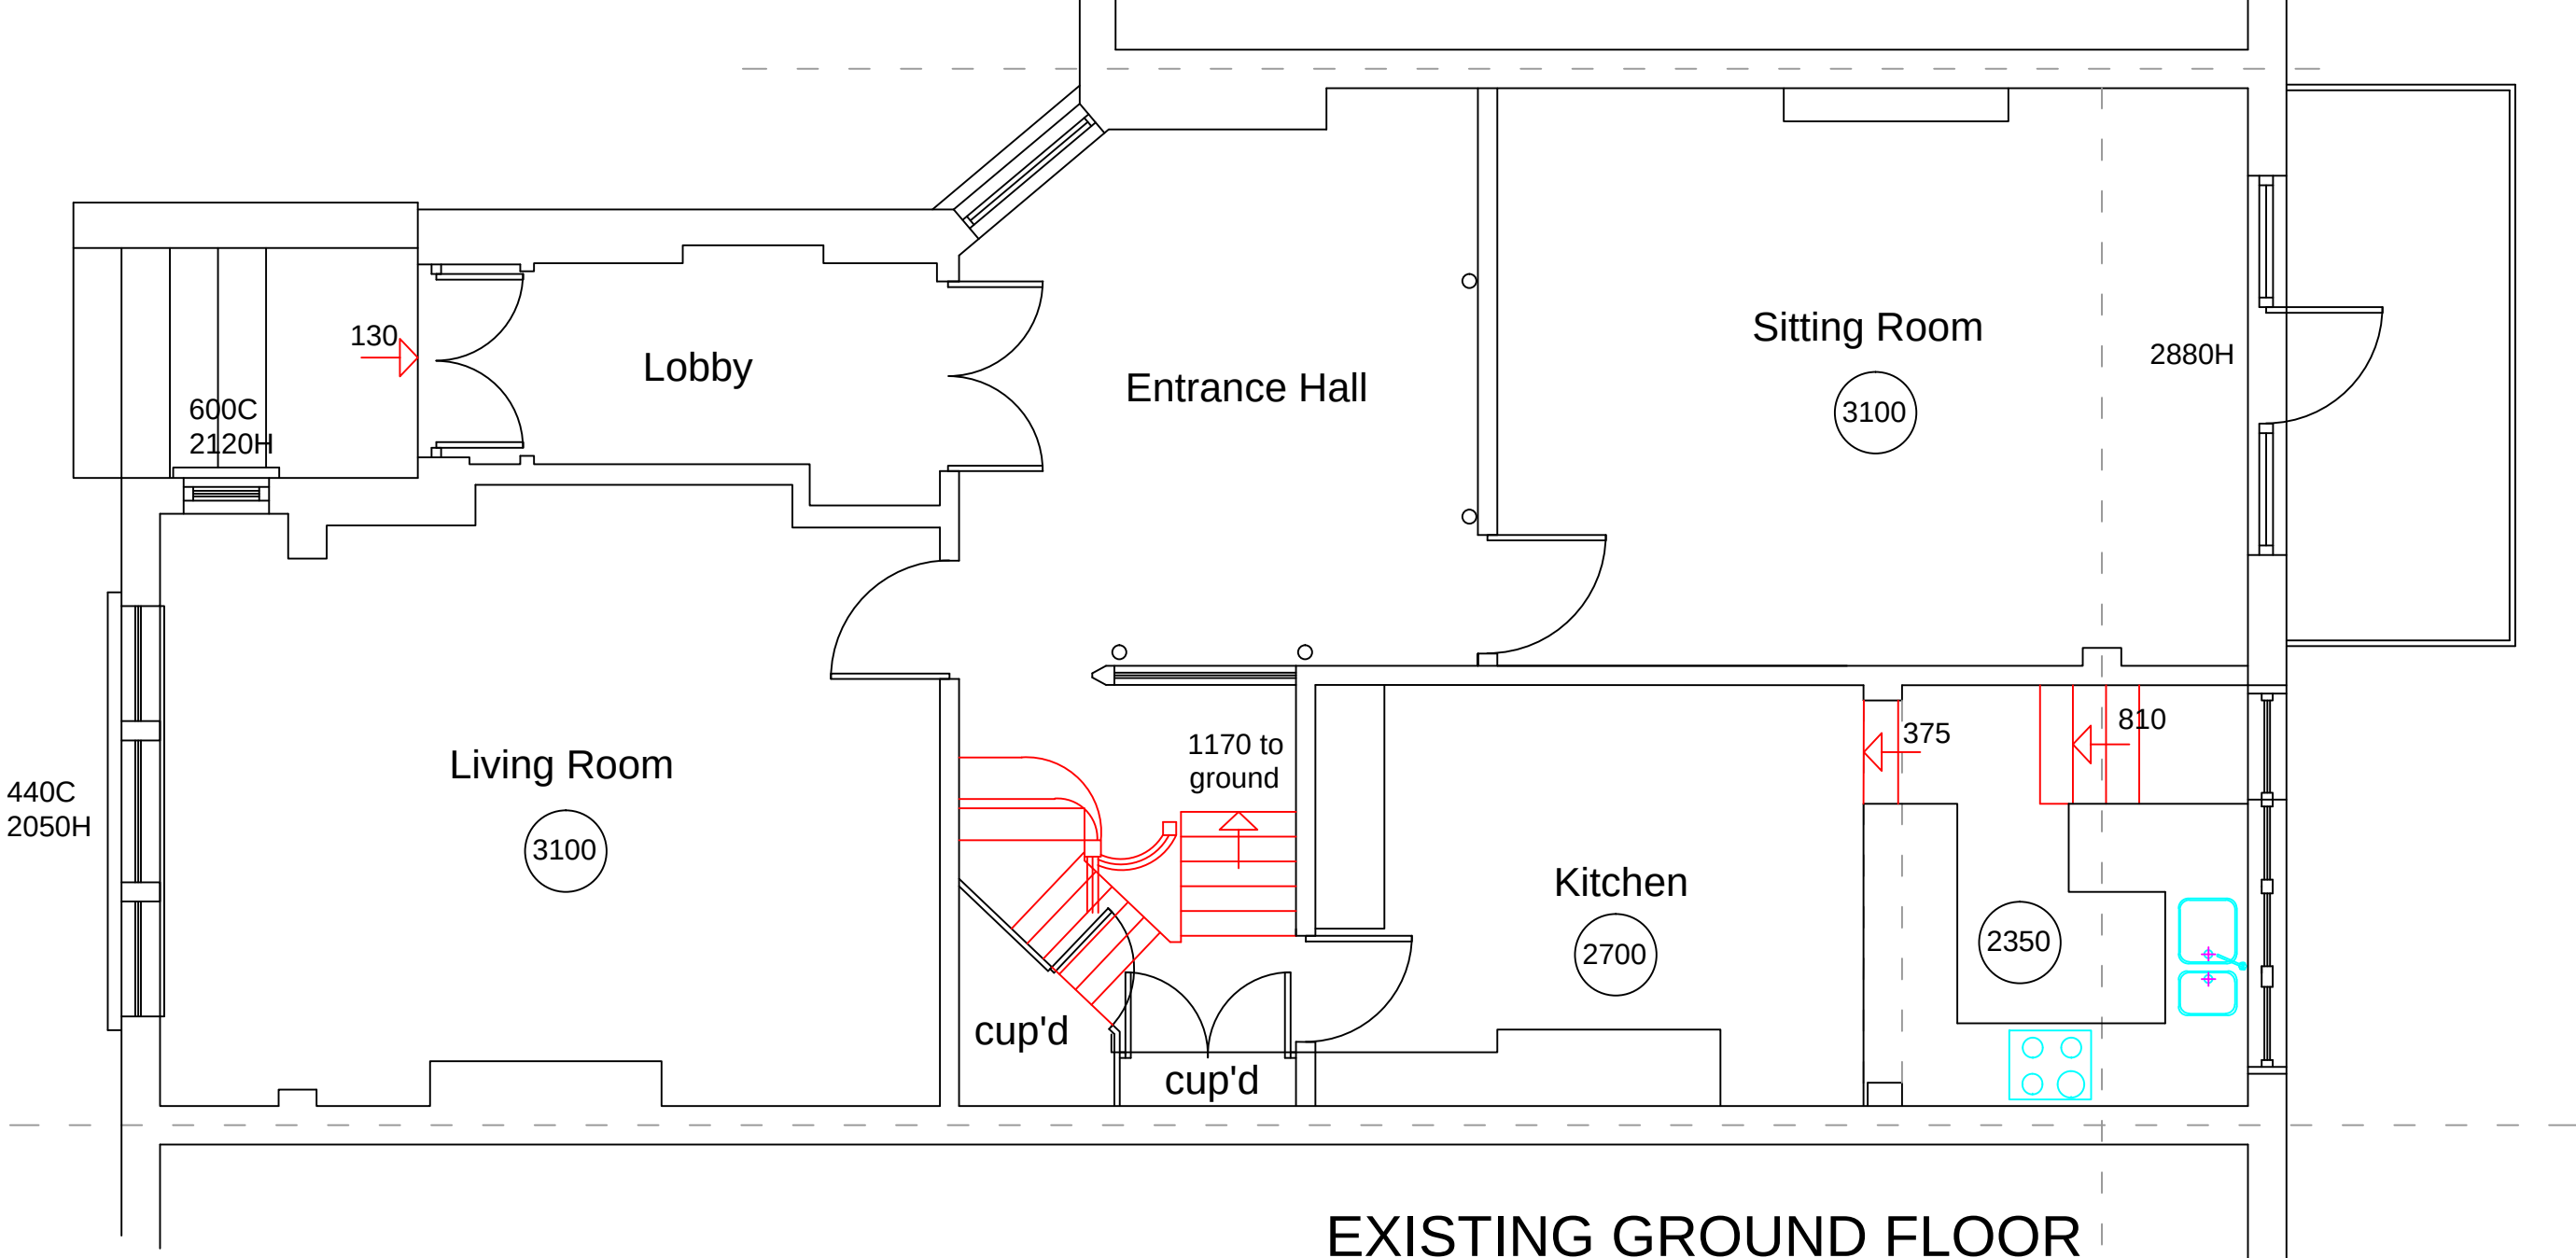


REVISION No.	REVISION NOTES	DATE
A	EXISTING LOWER GROUND DOORS & STAIRS SHOWN	10 01 24

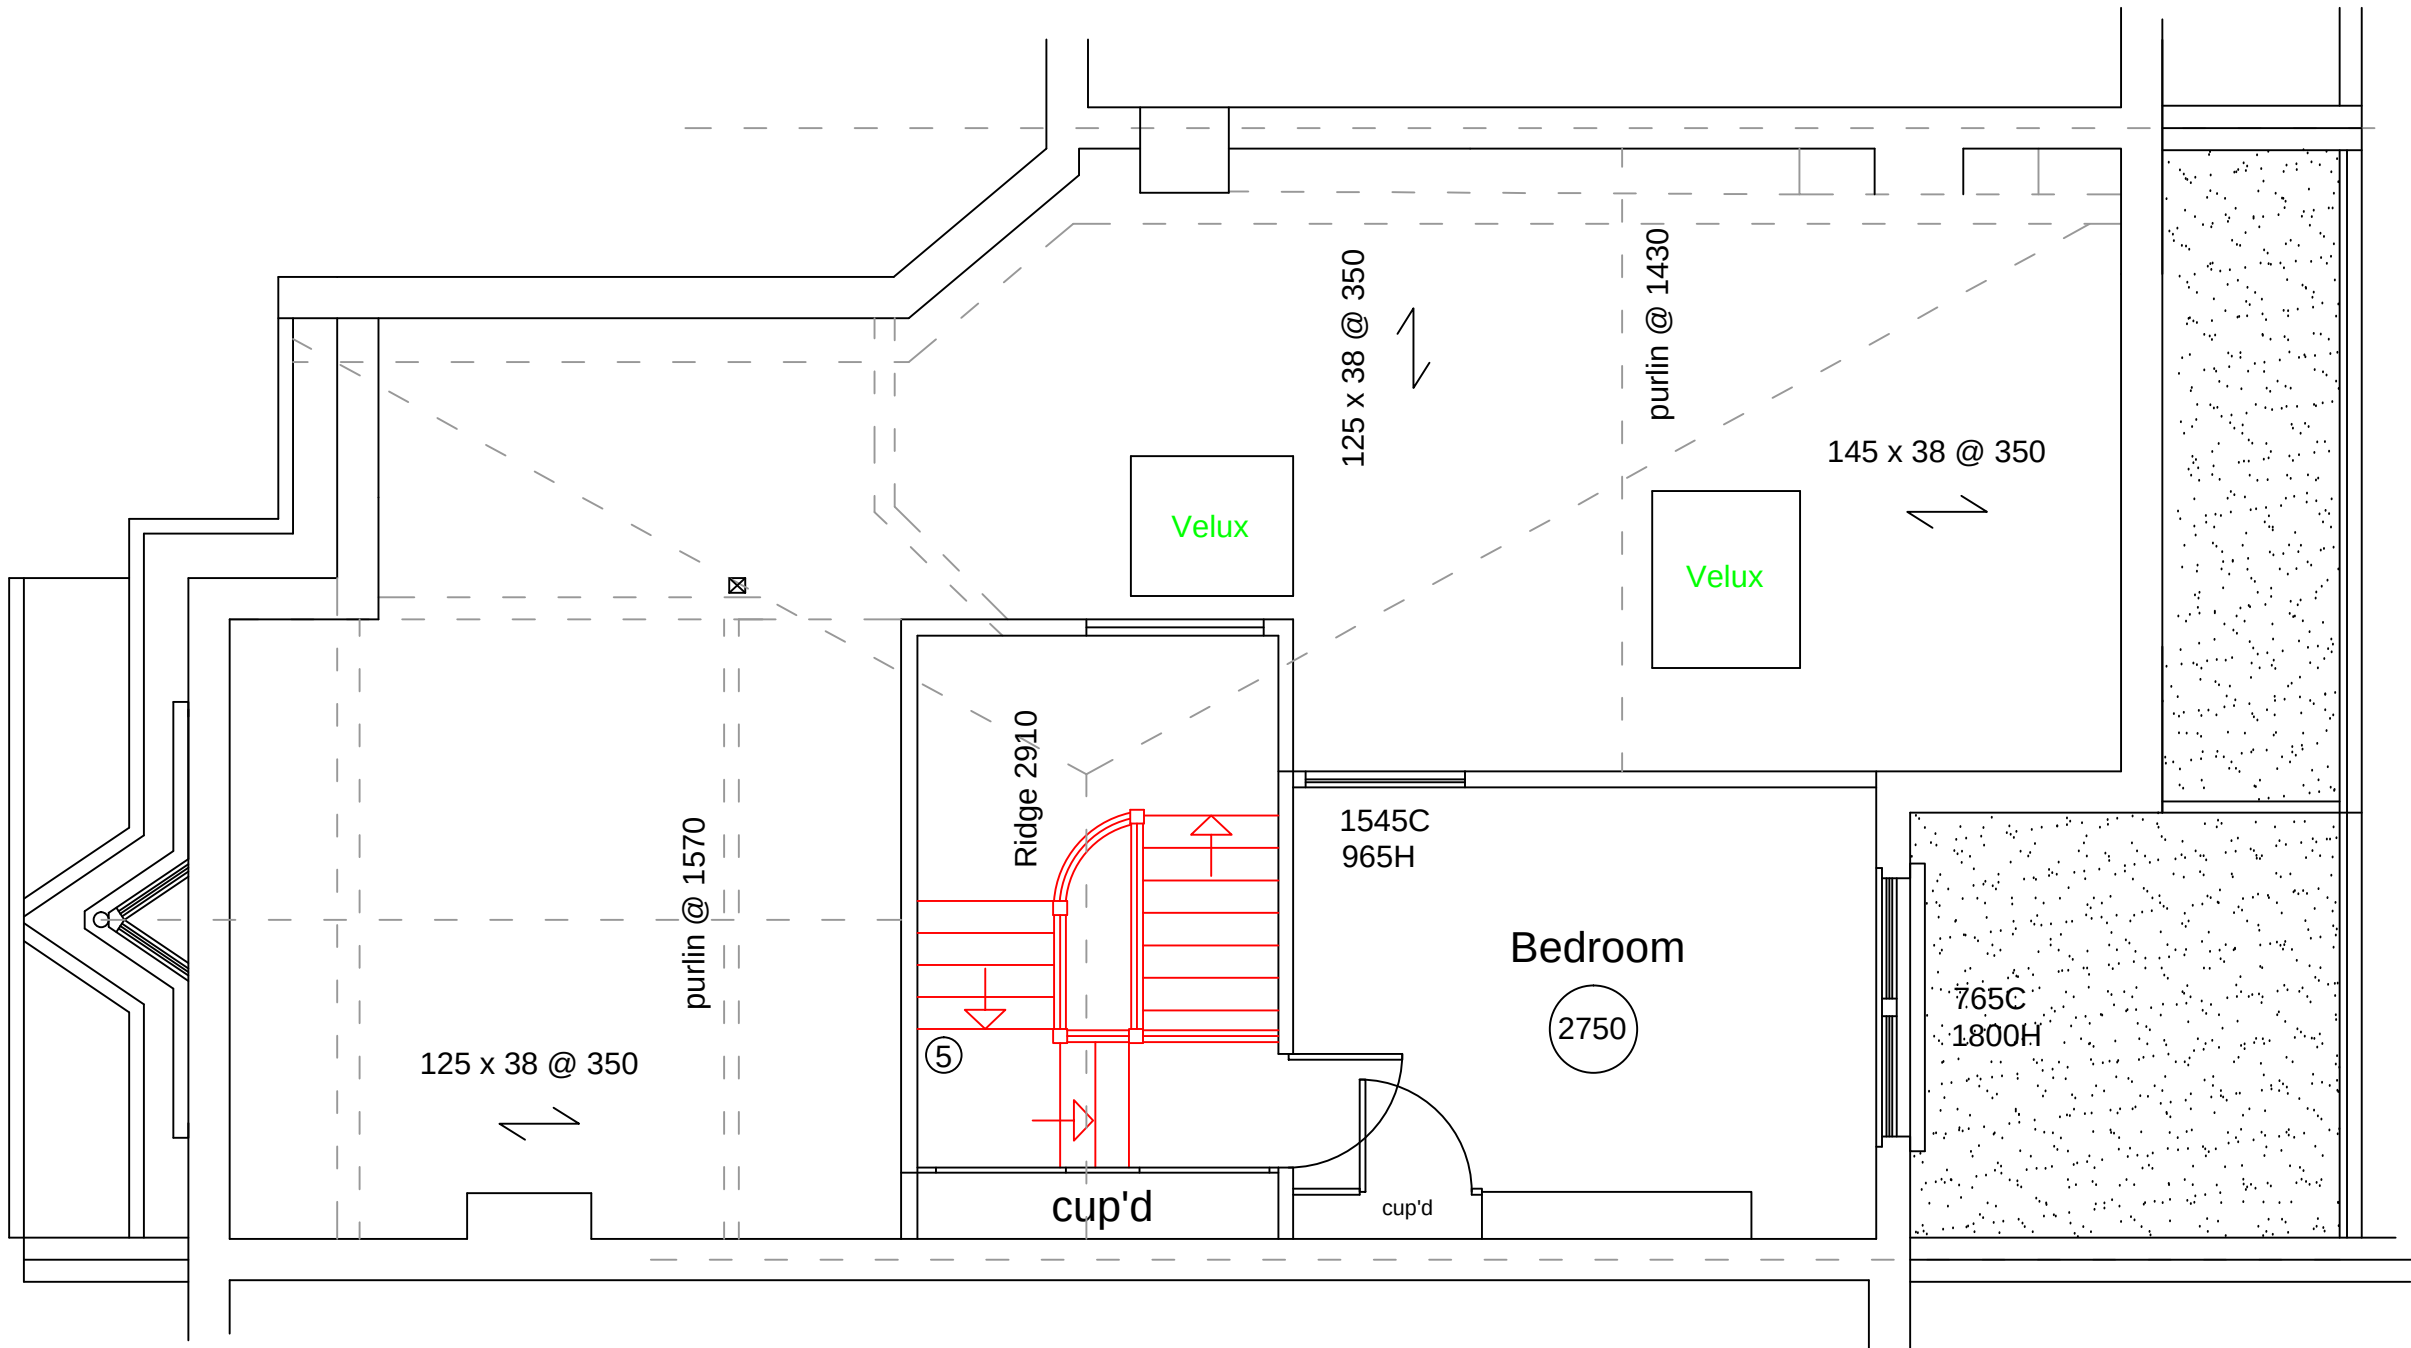

LOCATION PLAN
SCALE 1:1250

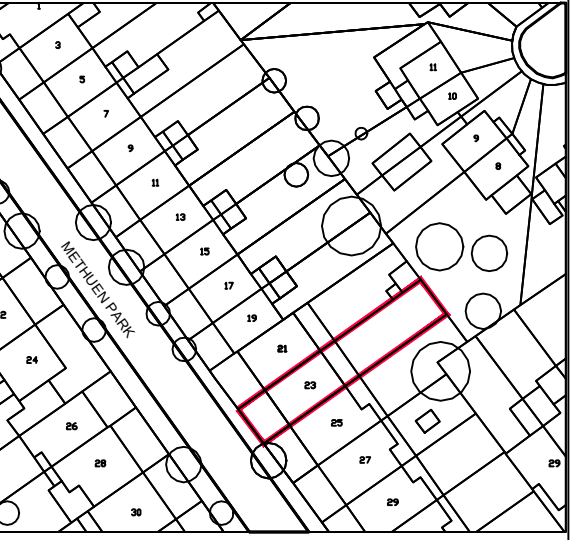

BCA
BRYAN CONNOR ASSOCIATES LIMITED
DESIGN & PLANNING CONSULTANTS
2 TREGARON AVENUE, LONDON. N8 9EY Tel: 020 8340 9294 Mob: 07958738247
Email: bryan.connor@outlook.com bca-design.net
THIS DRAWING IS THE PROPERTY OF BRYAN CONNOR ASSOCIATES LTD AND MAY NOT BE REPRODUCED WITHOUT WRITTEN CONSENT

PLANNING ISSUE - 10/01/2024

PROJECT:	23 METHUEN PARK LONDON N10 2JR		
CLIENT:	TOBY FINDEN-CROFTS & JUSTINE FIELD		
DESCRIPTION:	EXISTING FLOOR PLANS		
DRAWING No.	2319 - 01	SCALE.	1:50 @ A1
REVISION.	A	DATE.	22/08/2023