



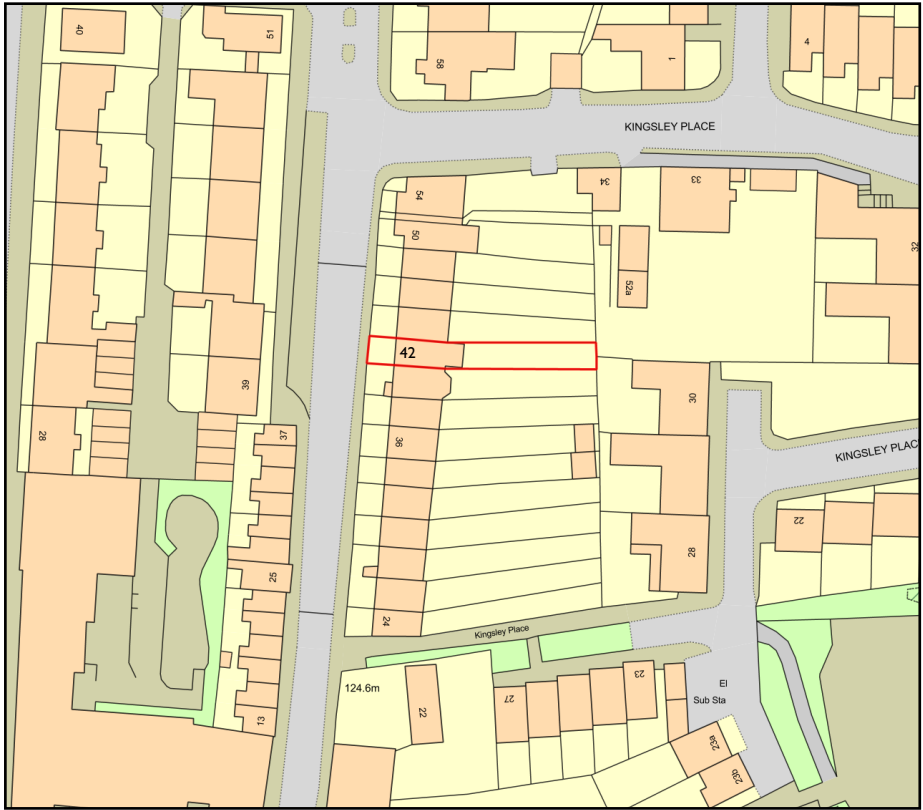



1 Location Plan  
Scale: 1:1250

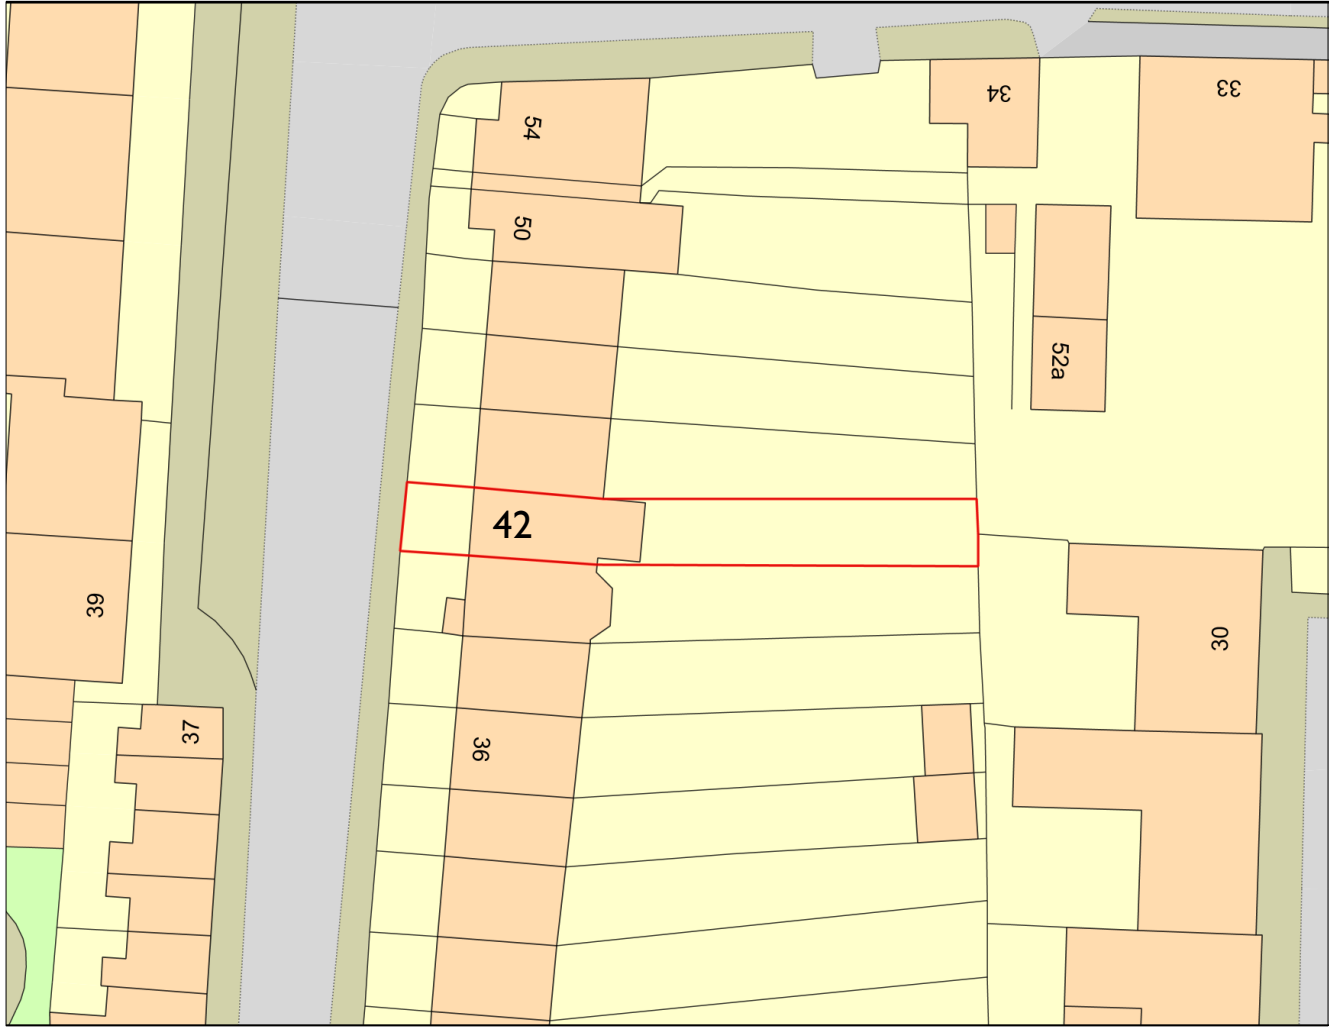

2 Site plan  
Scale: 1:500

**GENERAL NOTES**  
1. Drawings to be read in conjunction with all other Architect's information, specifications and information from Structural Engineer and other Consultants.  
2. All operatives onsite to be aware of house Listing status and all original features throughout entire house to be protected/untouched throughout building works. Contractor responsible for care and protection of all listed elements throughout building works.  
3. All work to comply with current Building Regulations.  
4. Contractor to check all site dimensions prior to commencement to installation onsite and not to scale from this drawing unless scale bar provided.  
5. Contractor to refer all discrepancies to Architect.  
6. Copyright: All rights reserved. This drawing must not be reproduced without permission.

| REV. | DATE | DESCRIPTION | CHK |
|------|------|-------------|-----|
|      |      |             |     |
|      |      |             |     |
 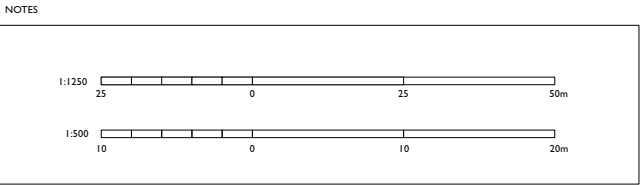

**RETROUVIUS**  
2A Ravensworth Road | London  
NW10 5NR | +44(0)20 8960 8676  
projectenquires@retrovius.com

Project no: (192)  
Project name: 42 Southwood Lane, London N6 5EB  
Drawing title: LOCATION / SITE PLAN 1:1250 & 1:500  
Drawing no: PL-00  
Scale: AS NOTED Date: 17/05/2023  
Rev: Drawn by: CF Checked by: