



Existing Front Elevation



Existing Rear Elevation

01	10/01/2024	Planning Updt	DS	HM
00	06/10/2023	Initial issue	DS	HM
REV	DATE	COMMENT	DRW	CHK



NOTES
These drawings are for planning purposes only. All dimensions indicated are subject to alterations on site. Confirm all dimensions prior to ordering materials and commencing construction.

My-architect

Unit Number 213
The BusWorks
North Road
London
N7 9DP

T 0203938 8753 E info@my-architect.io

PROJECT
63 Woodside Gardens, London, N17 6UN

DRAWING
Existing Elevations

SCALE
1:100 @ A3

STATUS
Planning

DRAWING No.	REVISION
4162/01/200	P01



Existing Side Elevation

01	10/01/2024	Planning Updt	DS	HM
00	06/10/2023	Initial issue	DS	HM
REV	DATE	COMMENT	DRW	CHK



NOTES
These drawings are for planning purposes only. All dimensions indicated are subject to alterations on site. Confirm all dimensions prior to ordering materials and commencing construction.

My-architect

Unit Number 213
The BusWorks
North Road
London
N7 9DP

T 0203938 8753 E info@my-architect.io

PROJECT
63 Woodside Gardens, London, N17 6UN

DRAWING
Existing Side Elevation


SCALE
1:100 @ A3

STATUS
Planning

DRAWING No. REVISION
4162/01/201 P01



Existing Section AA

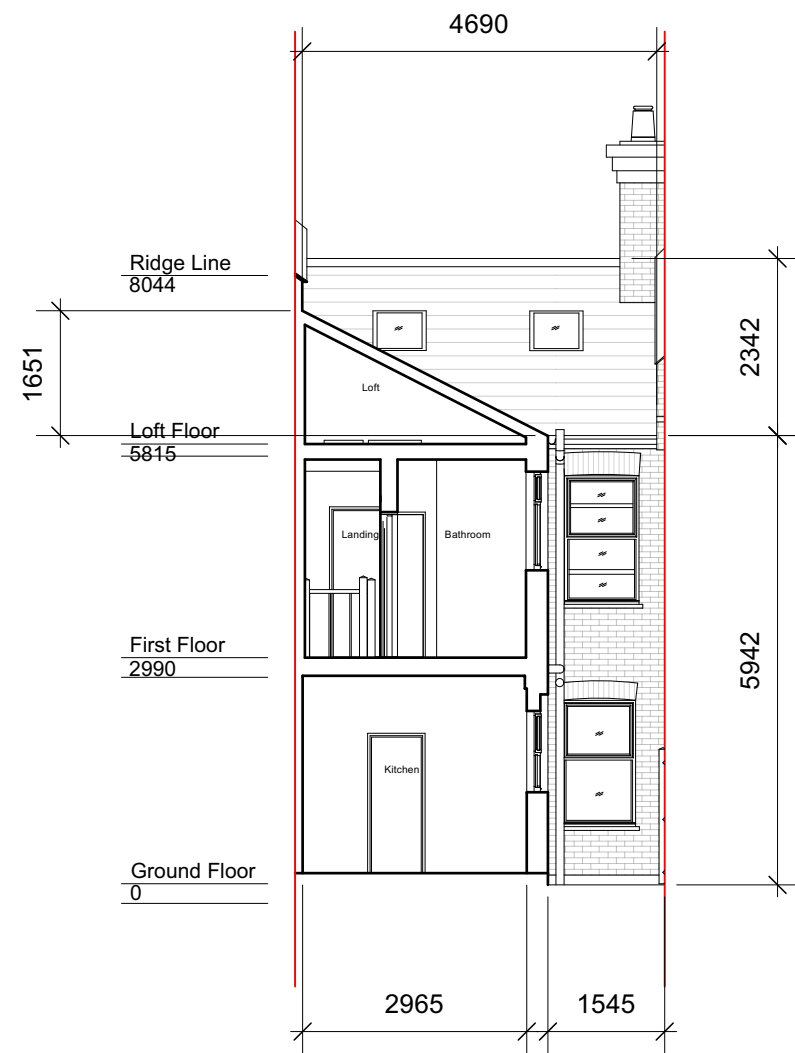

Existing Section BB

01	10/01/2024	Planning Updt	DS	HM
00	06/10/2023	Initial issue	DS	HM
REV	DATE	COMMENT	DRW	CHK



NOTES
These drawings are for planning purposes only. All dimensions indicated are subject to alterations on site. Confirm all dimensions prior to ordering materials and commencing construction.

My-architect

Unit Number 213
The BusWorks
North Road
London
N7 9DP

T 0203938 8753 E info@my-architect.io


PROJECT
63 Woodside Gardens, London, N17 6UN

DRAWING
Existing Sections


SCALE
1:100 @ A3

STATUS
Planning

DRAWING No.	REVISION
4162/01/202	P01

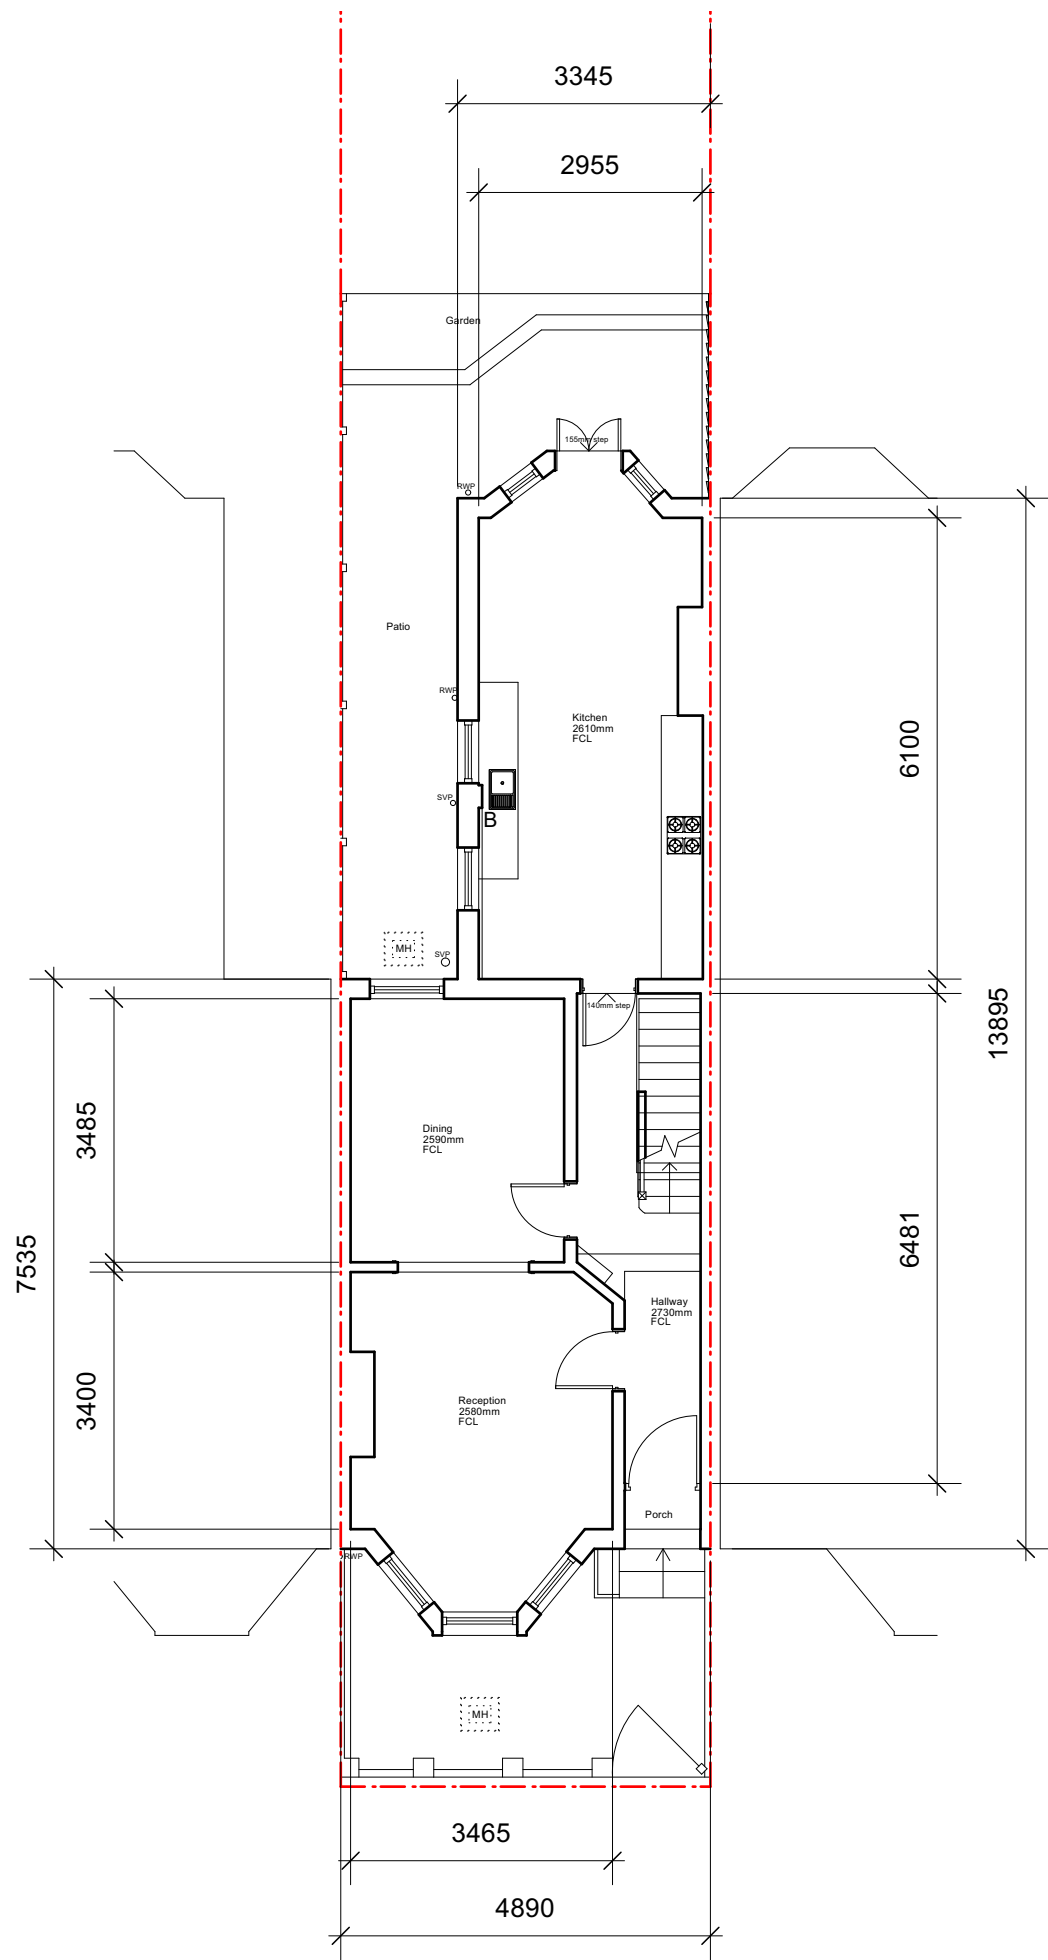

Existing Ground Floor Plan

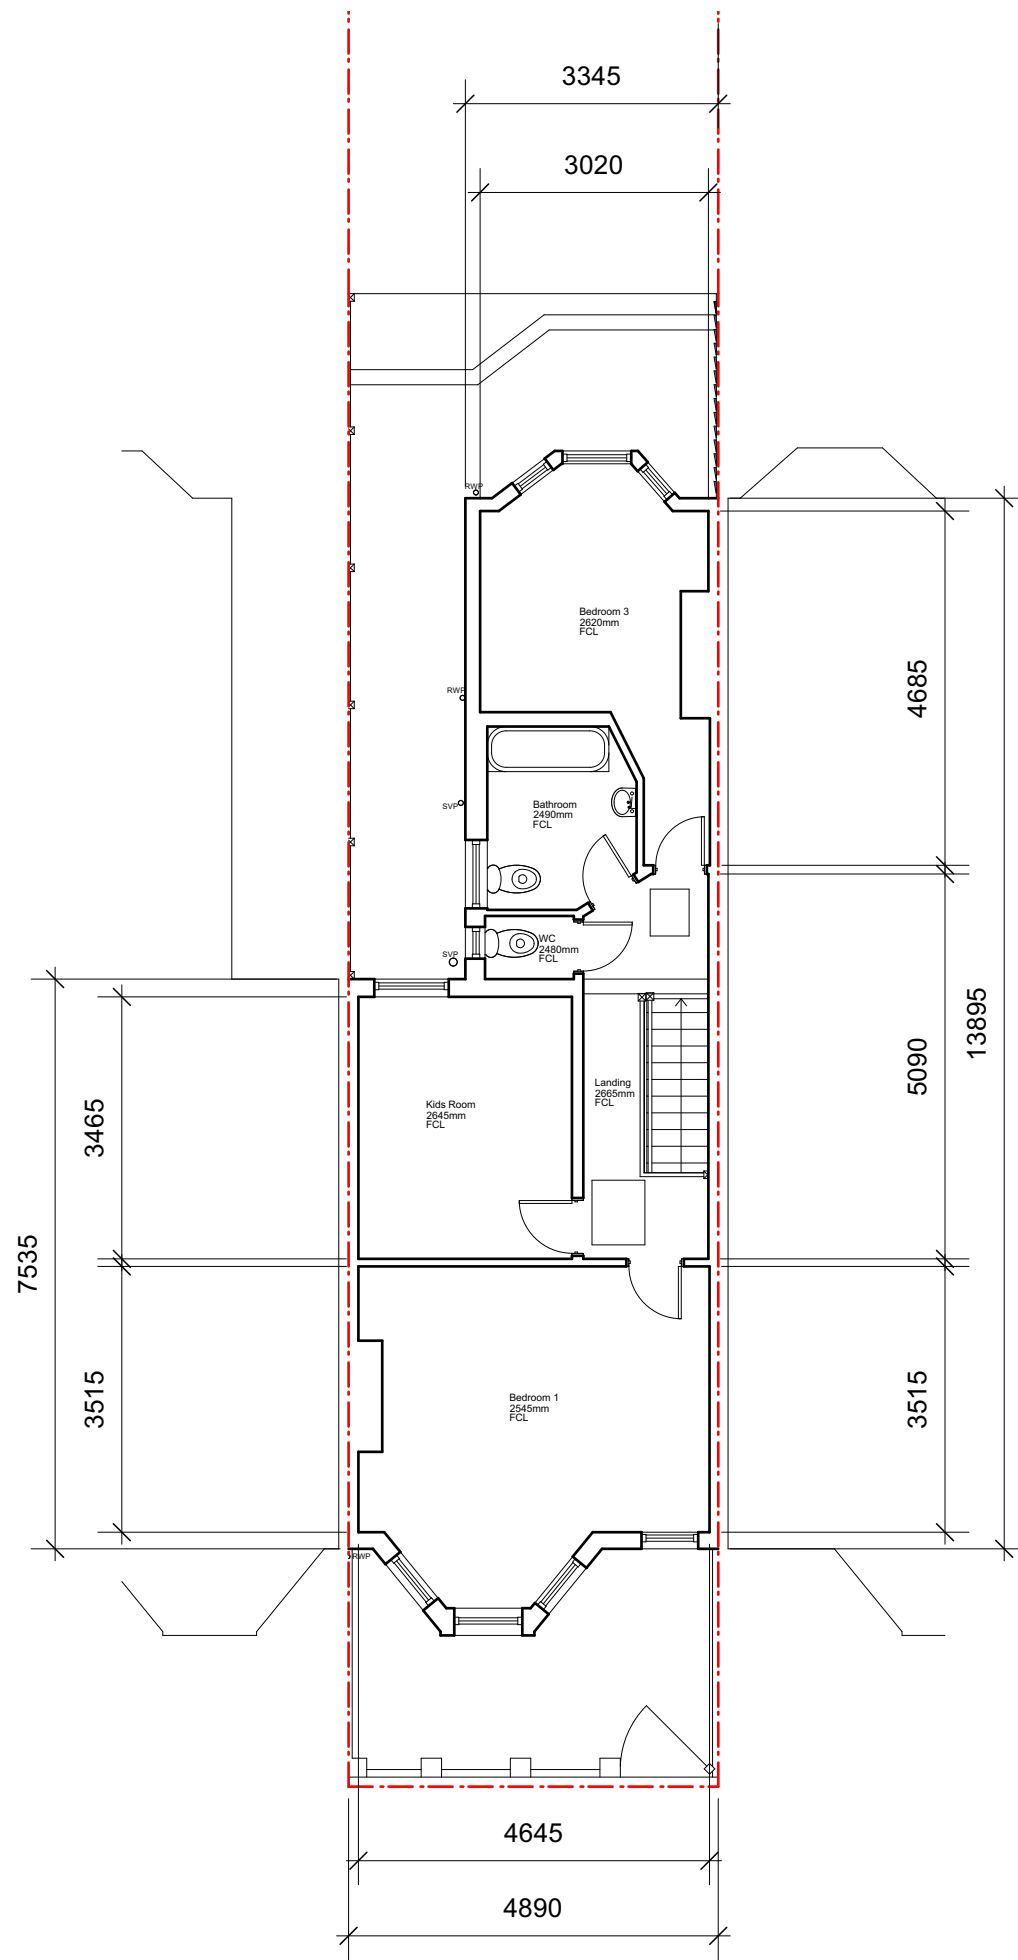

Existing First Floor Plan

01	10/01/2024	Planning Updt	DS	HM
00	06/10/2023	Initial issue	DS	HM
REV	DATE	COMMENT	DRW	CHK



NOTES
These drawings are for planning purposes only. All dimensions indicated are subject to alterations on site. Confirm all dimensions prior to ordering materials and commencing construction.

My-architect

Unit Number 213
The BusWorks
North Road
London
N7 9DP

T 0203938 8753 E info@my-architect.io


PROJECT
63 Woodside Gardens, London, N17 6UN

DRAWING
Existing Floor Plans


SCALE
1:100 @ A3

STATUS
Planning

DRAWING No. 4162/01/400 REVISION P01

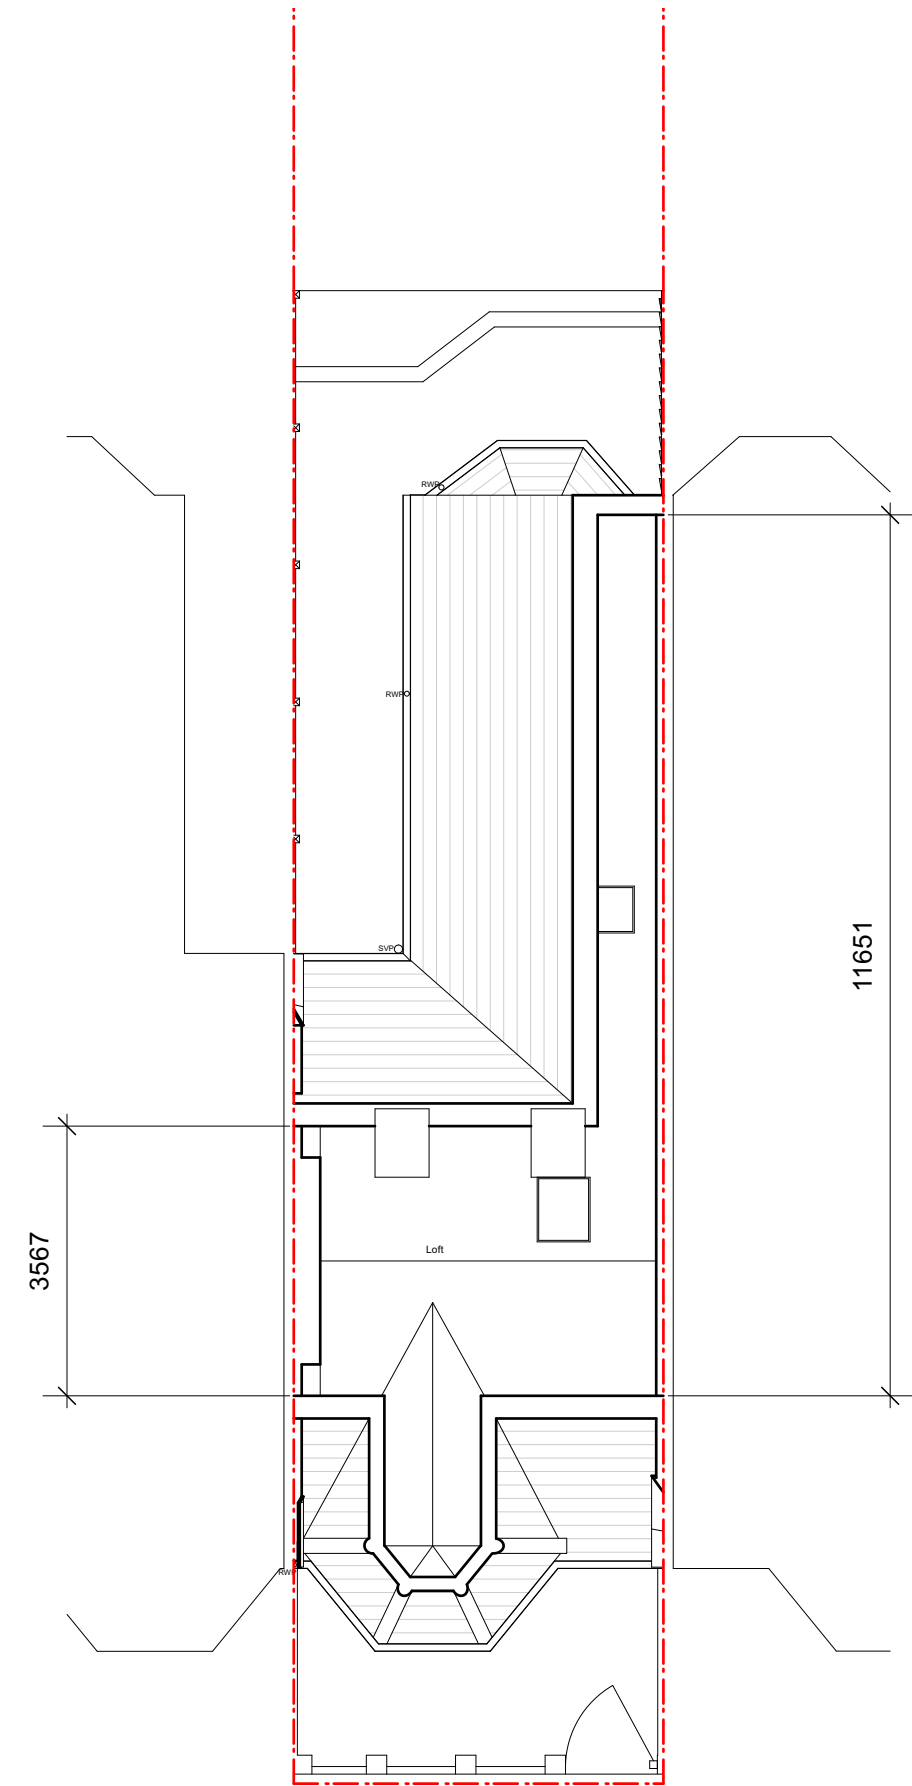

Existing Loft Floor Plan

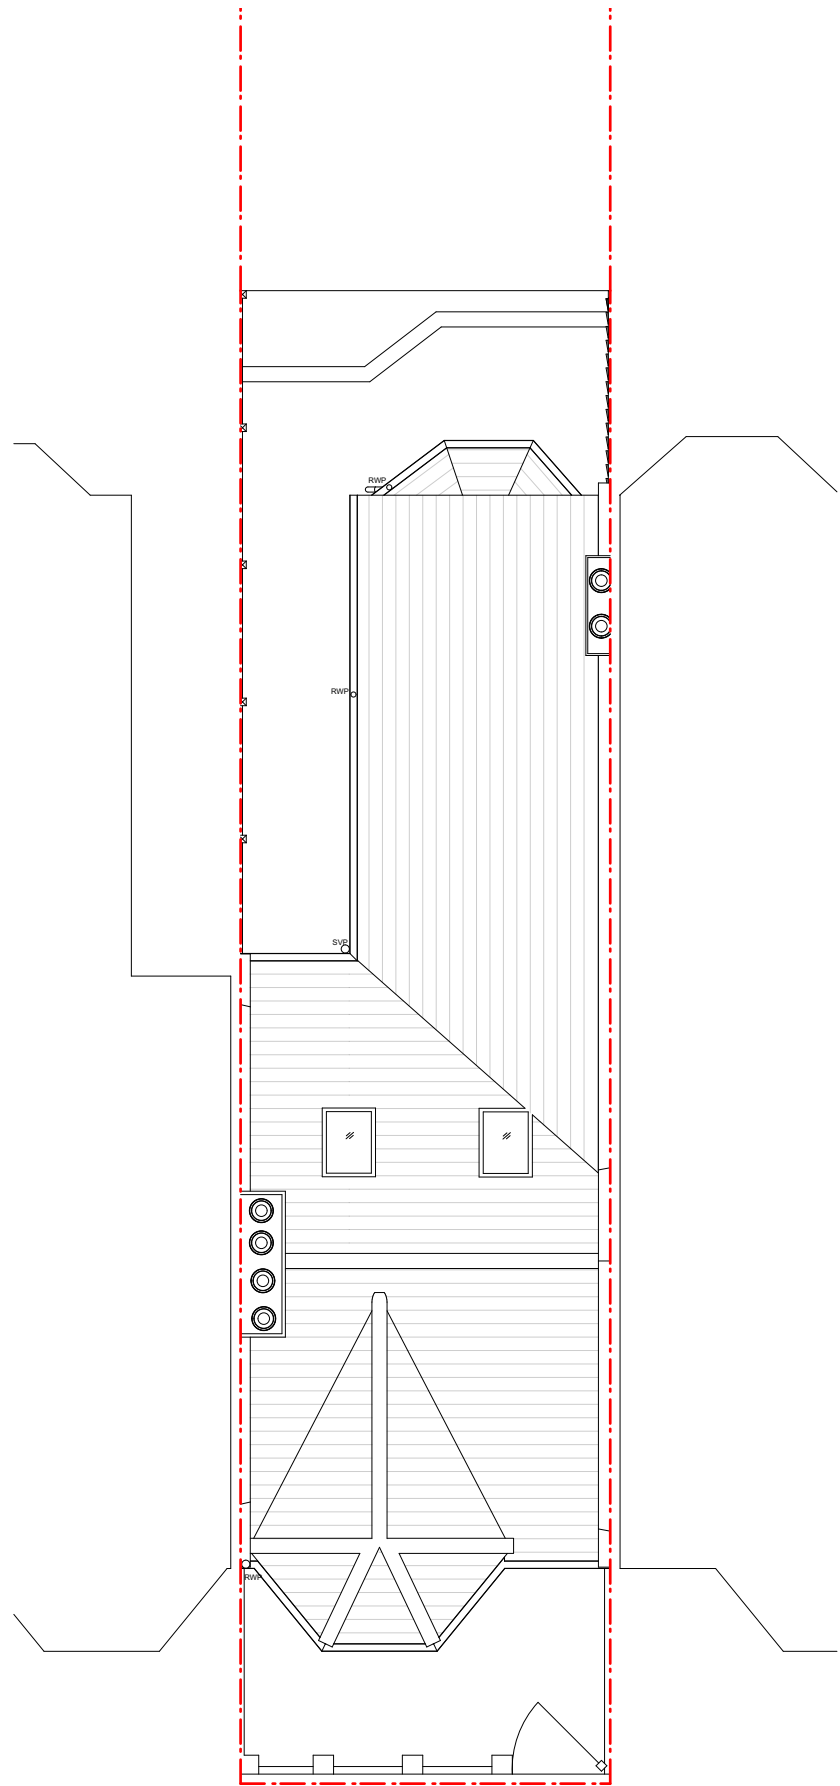

Existing Roof Plan

01	10/01/2024	Planning Updt	DS	HM
00	06/10/2023	Initial issue	DS	HM
REV	DATE	COMMENT	DRW	CHK



NOTES
These drawings are for planning purposes only. All dimensions indicated are subject to alterations on site. Confirm all dimensions prior to ordering materials and commencing construction.

My-architect

Unit Number 213
The BusWorks
North Road
London
N7 9DP

T 0203938 8753 E info@my-architect.io

PROJECT
63 Woodside Gardens, London, N17 6UN

DRAWING
Existing Floor Plans


SCALE
1:100 @ A3

STATUS
Planning

DRAWING No. REVISION
4162/01/401 P01



Proposed Front Elevation

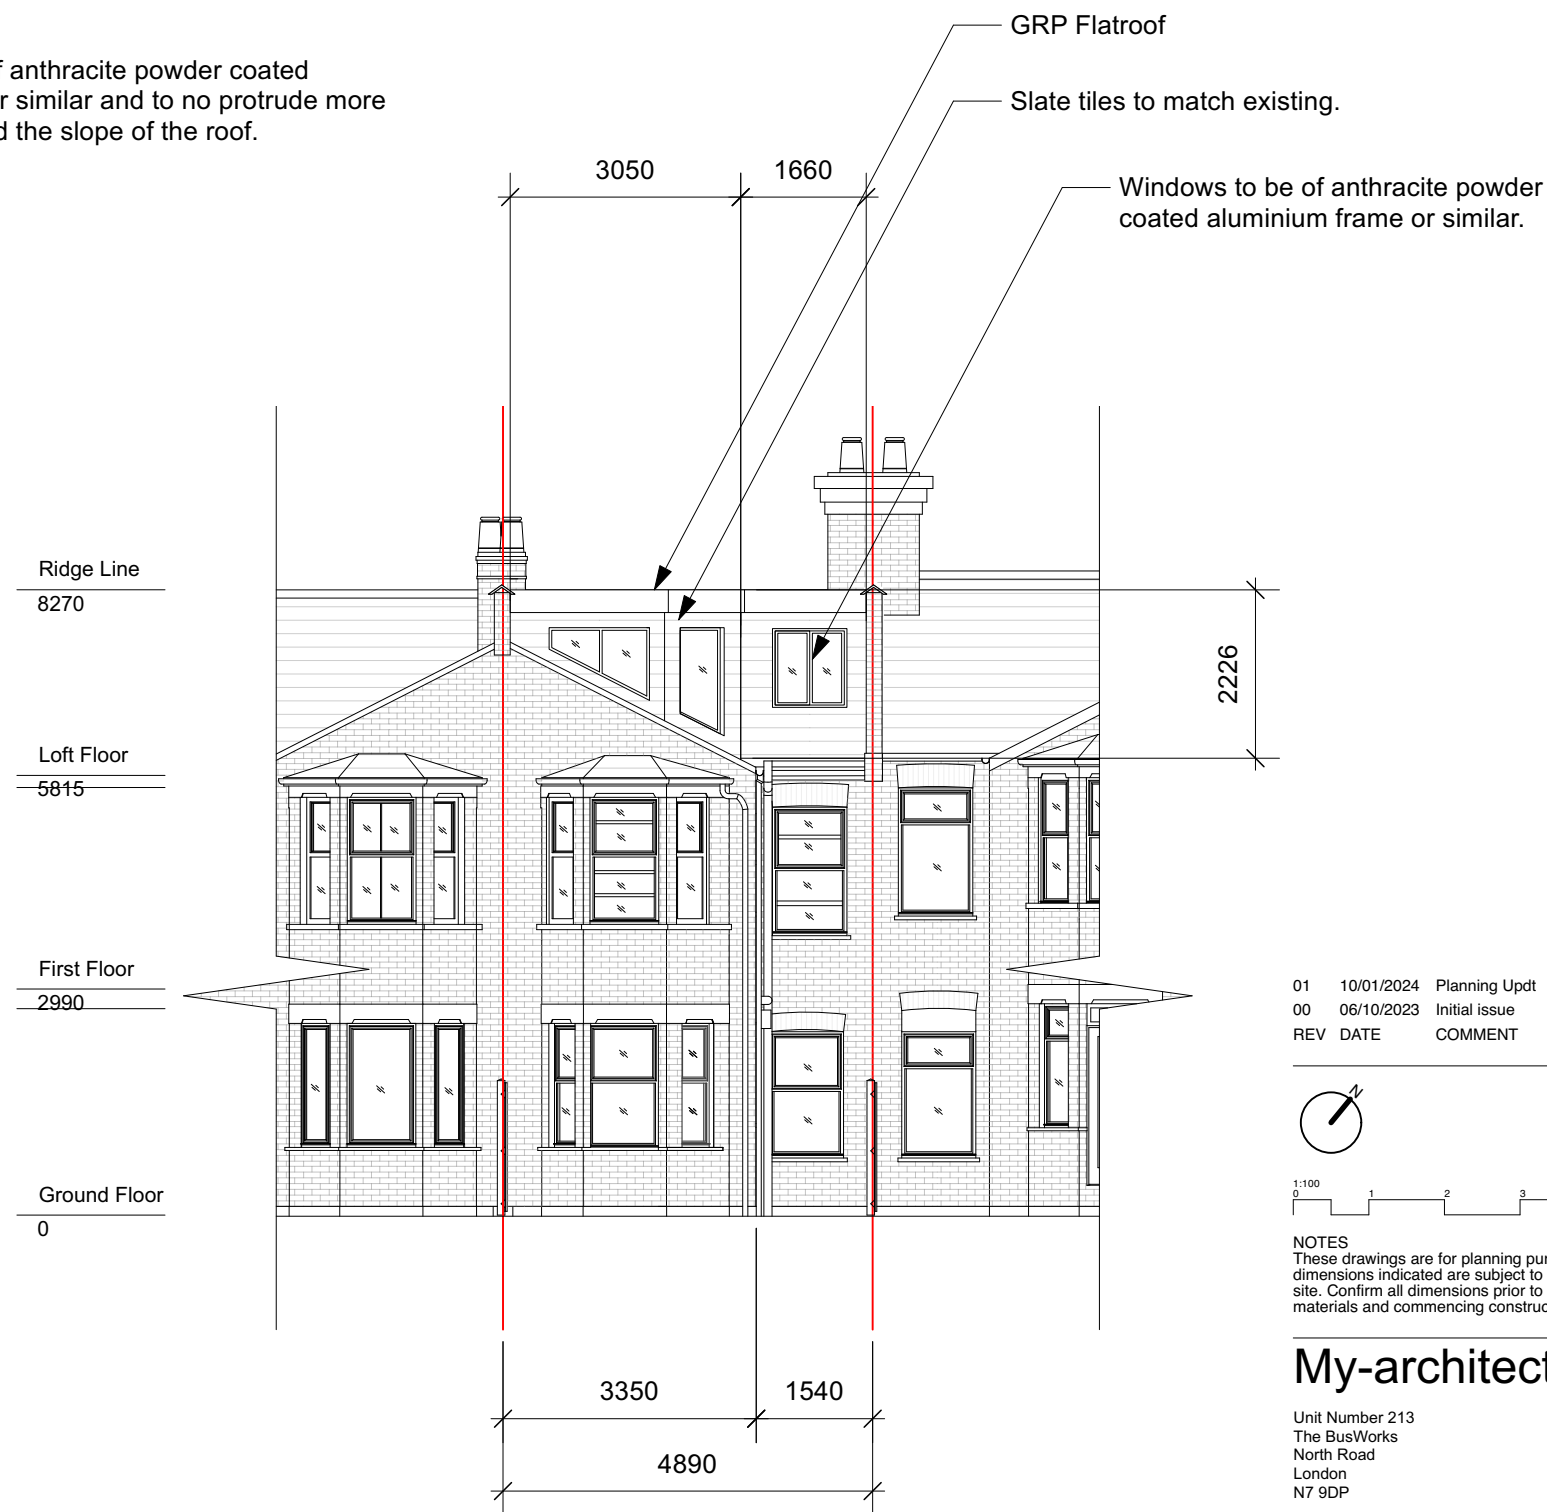

Proposed Rear Elevation

01	10/01/2024	Planning Updt	DS	HM
00	06/10/2023	Initial issue	DS	HM
REV	DATE	COMMENT	DRW	CHK



NOTES
These drawings are for planning purposes only. All dimensions indicated are subject to alterations on site. Confirm all dimensions prior to ordering materials and commencing construction.

My-architect

Unit Number 213
The BusWorks
North Road
London
N7 9DP

T 0203938 8753 E info@my-architect.io


PROJECT
63 Woodside Gardens, London, N17 6UN

DRAWING
Proposed Elevations

SCALE
1:100 @ A3

STATUS
Planning

DRAWING No. 4162/03/200 REVISION P01

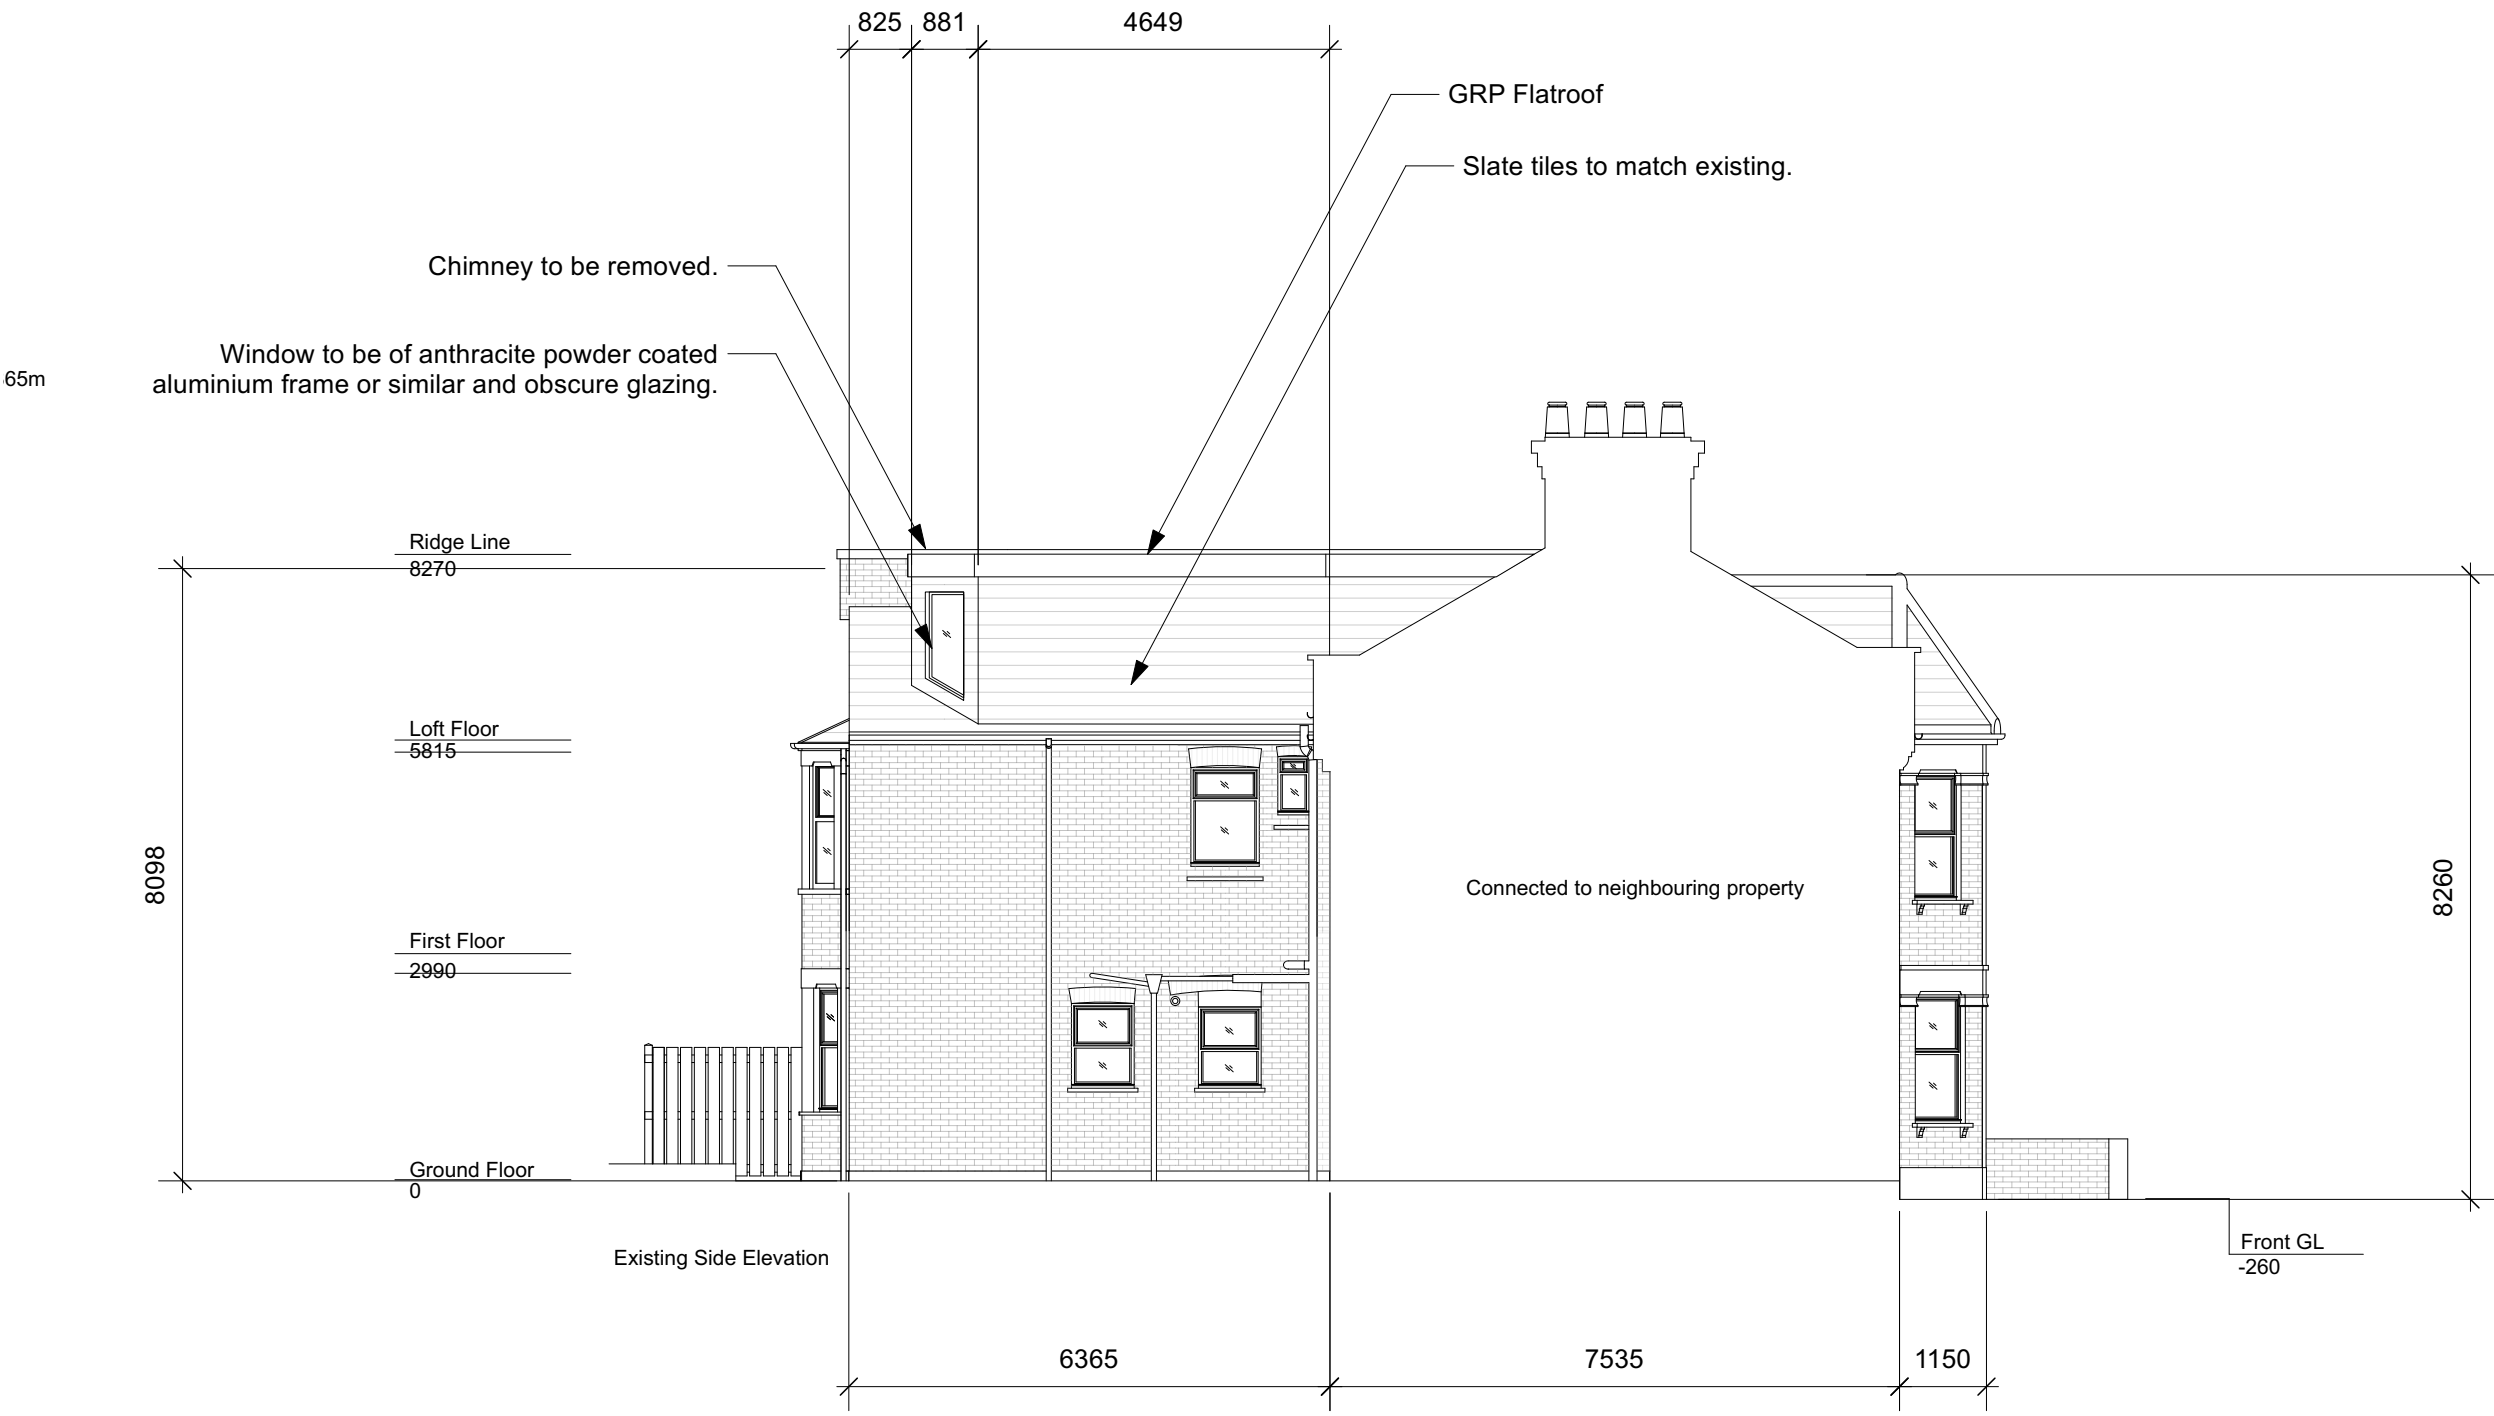

Proposed Side Elevation

01	10/01/2024	Planning Updt	DS	HM
00	06/10/2023	Initial issue	DS	HM
REV	DATE	COMMENT	DRW	CHK



NOTES
These drawings are for planning purposes only. All dimensions indicated are subject to alterations on site. Confirm all dimensions prior to ordering materials and commencing construction.

My-architect

Unit Number 213
The BusWorks
North Road
London
N7 9DP

T 0203938 8753 E info@my-architect.io


PROJECT
63 Woodside Gardens, London, N17 6UN

DRAWING
Proposed Side Elevation


SCALE
1:100 @ A3

STATUS
Planning

DRAWING No. REVISION
4162/03/201 P01

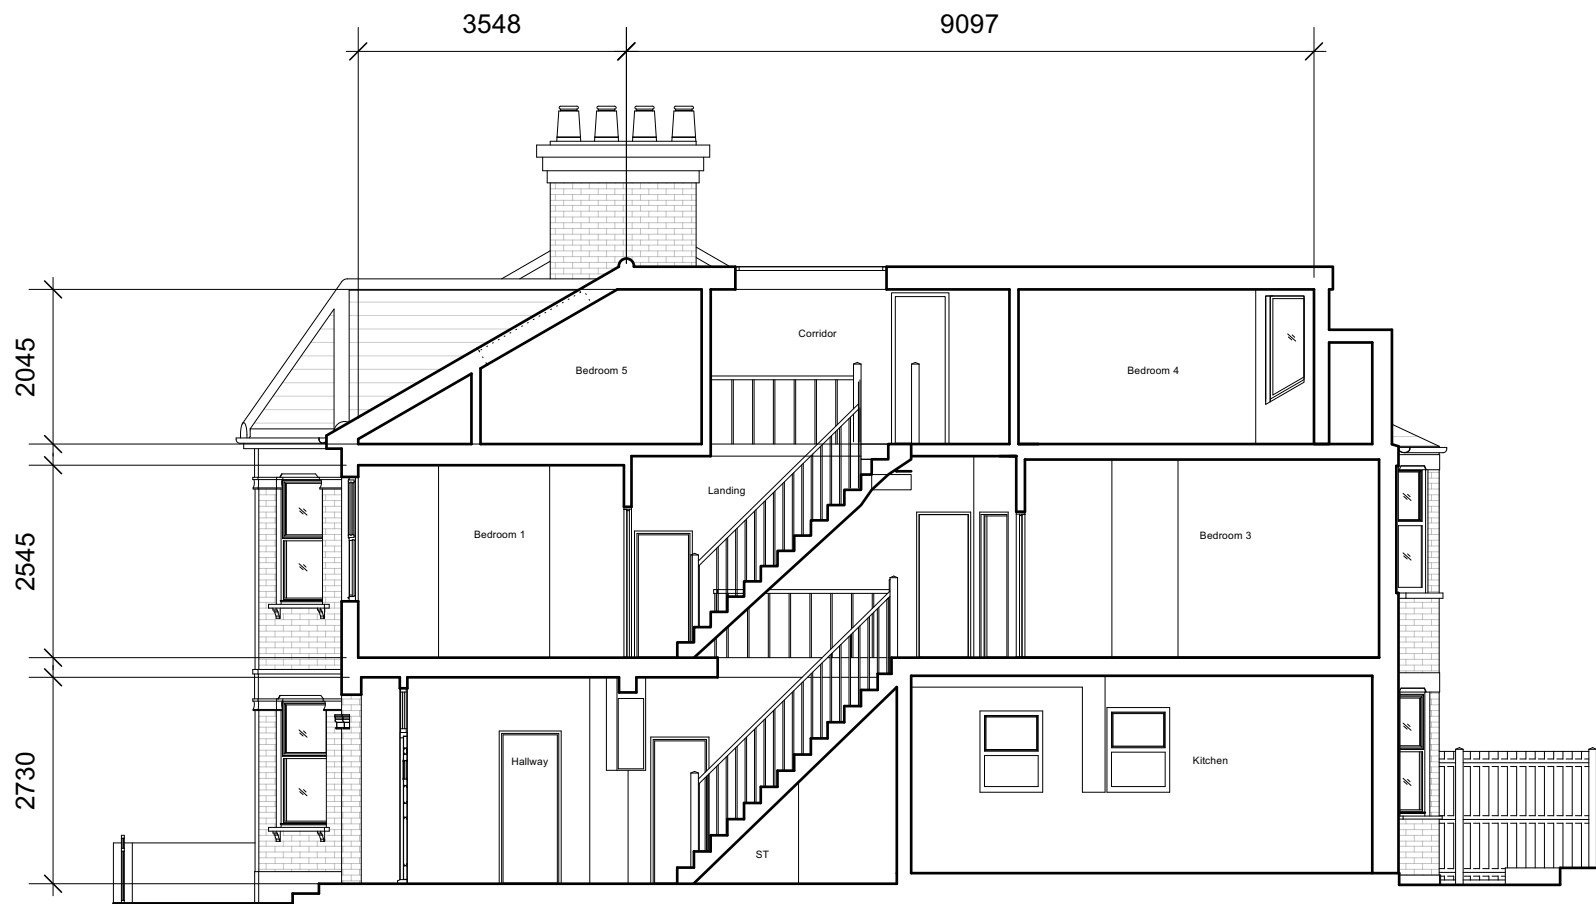

Proposed Section AA

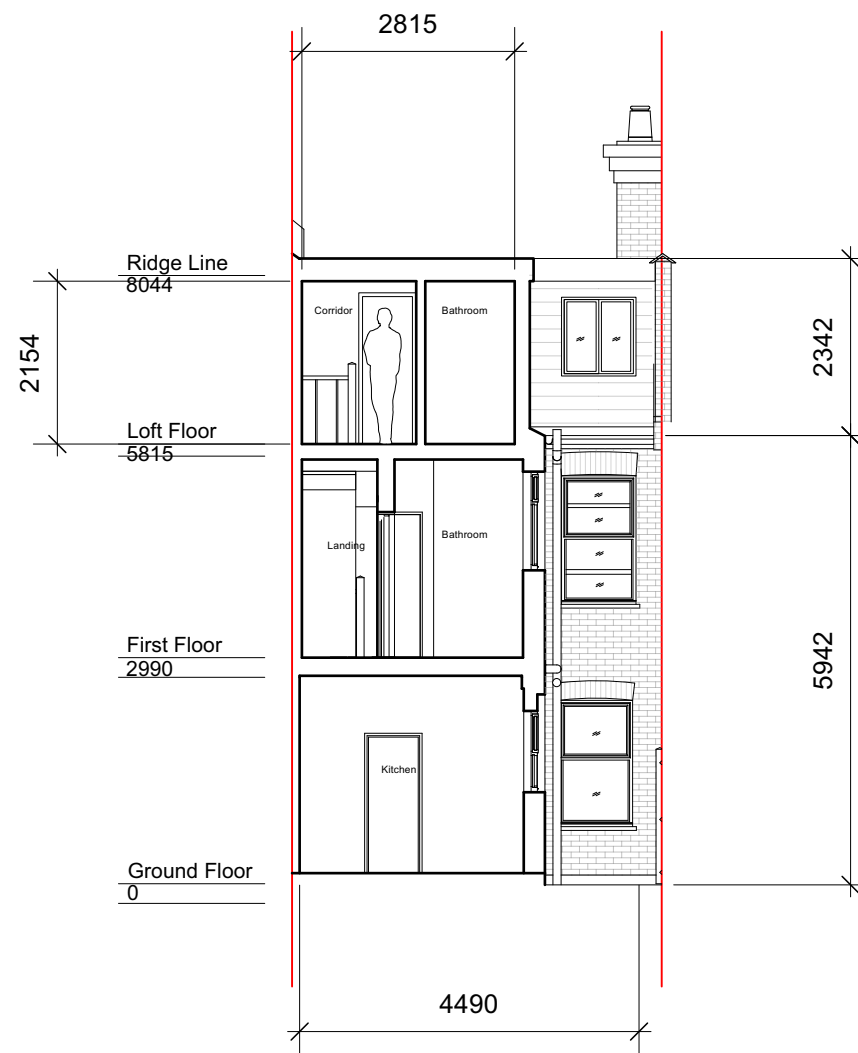

Proposed Section BB

01	10/01/2024	Planning Updt	DS	HM
00	06/10/2023	Initial issue	DS	HM
REV	DATE	COMMENT	DRW	CHK



NOTES
These drawings are for planning purposes only. All dimensions indicated are subject to alterations on site. Confirm all dimensions prior to ordering materials and commencing construction.

My-architect

Unit Number 213
The BusWorks
North Road
London
N7 9DP

T 0203938 8753 E info@my-architect.io


PROJECT
63 Woodside Gardens, London, N17 6UN

DRAWING
Proposed Sections


SCALE
1:100 @ A3

STATUS
Planning

DRAWING No. REVISION
4162/03/202 P01

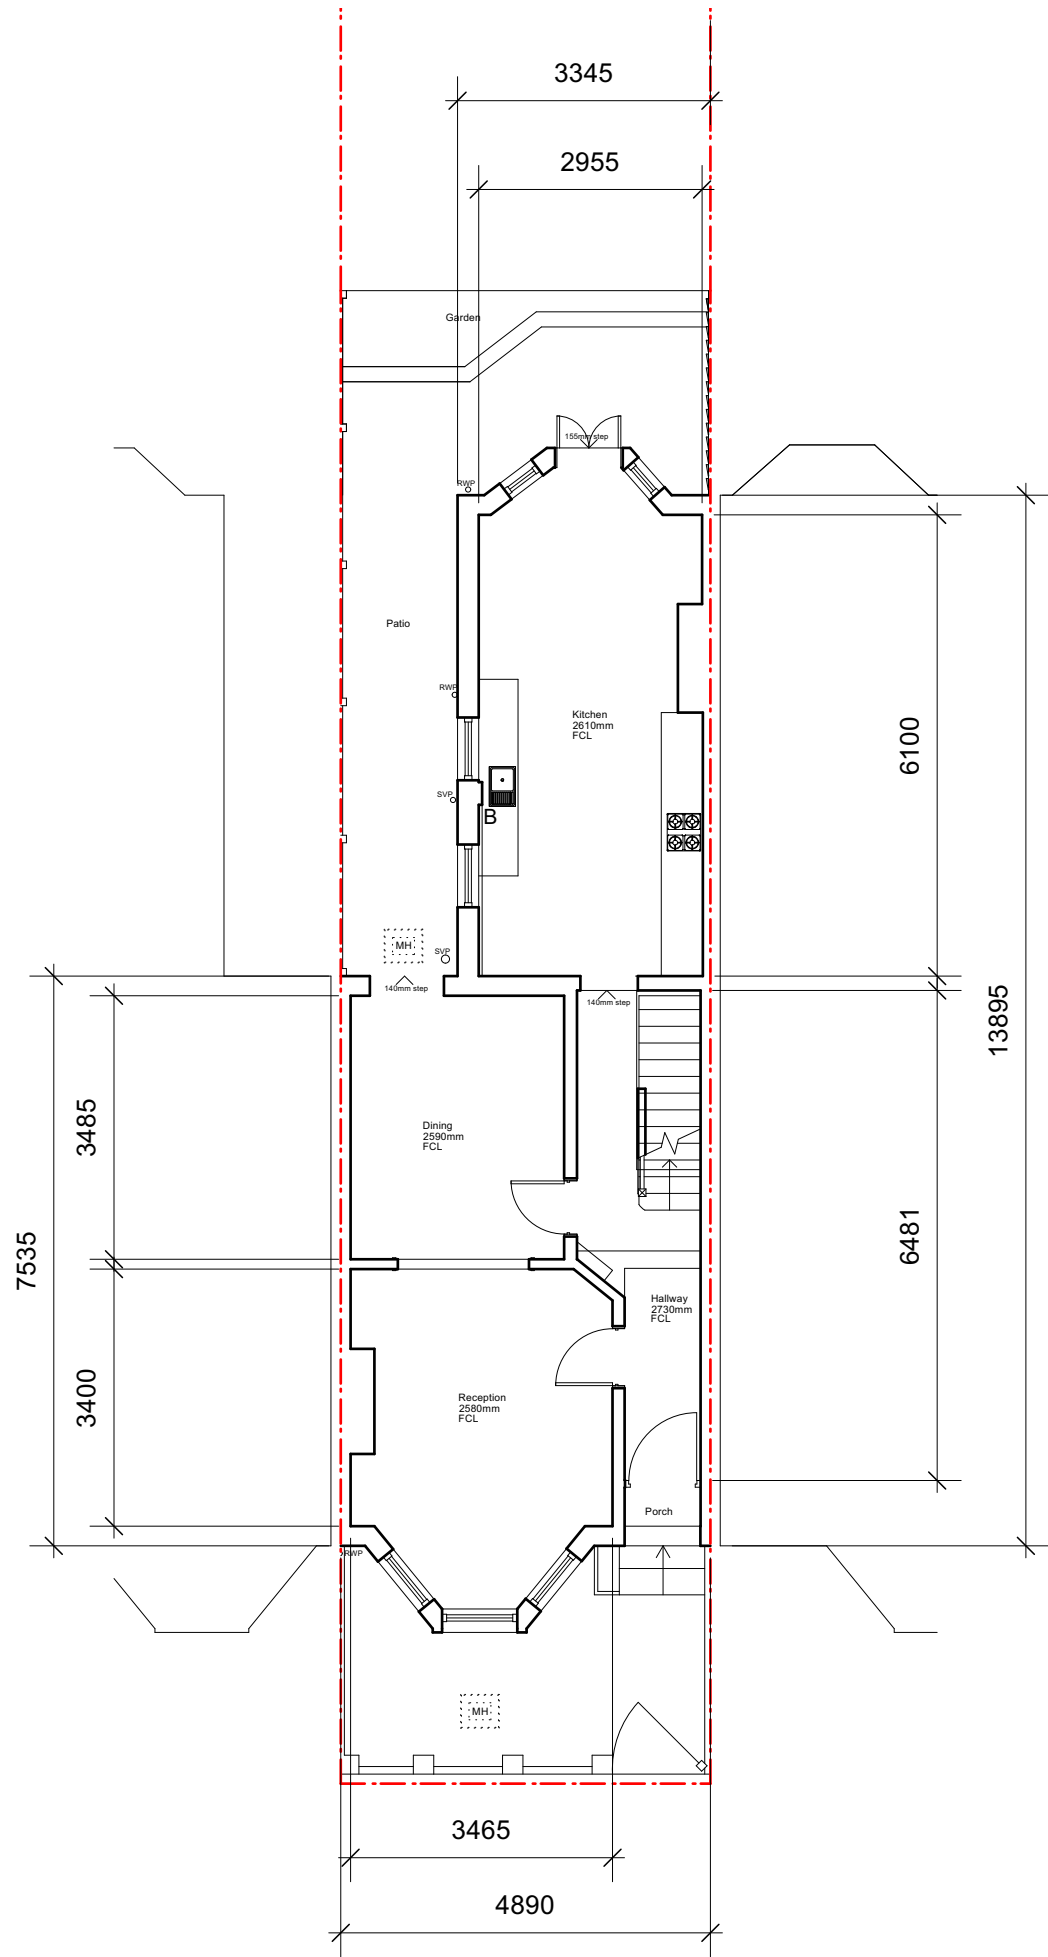


Proposed Ground Floor Plan

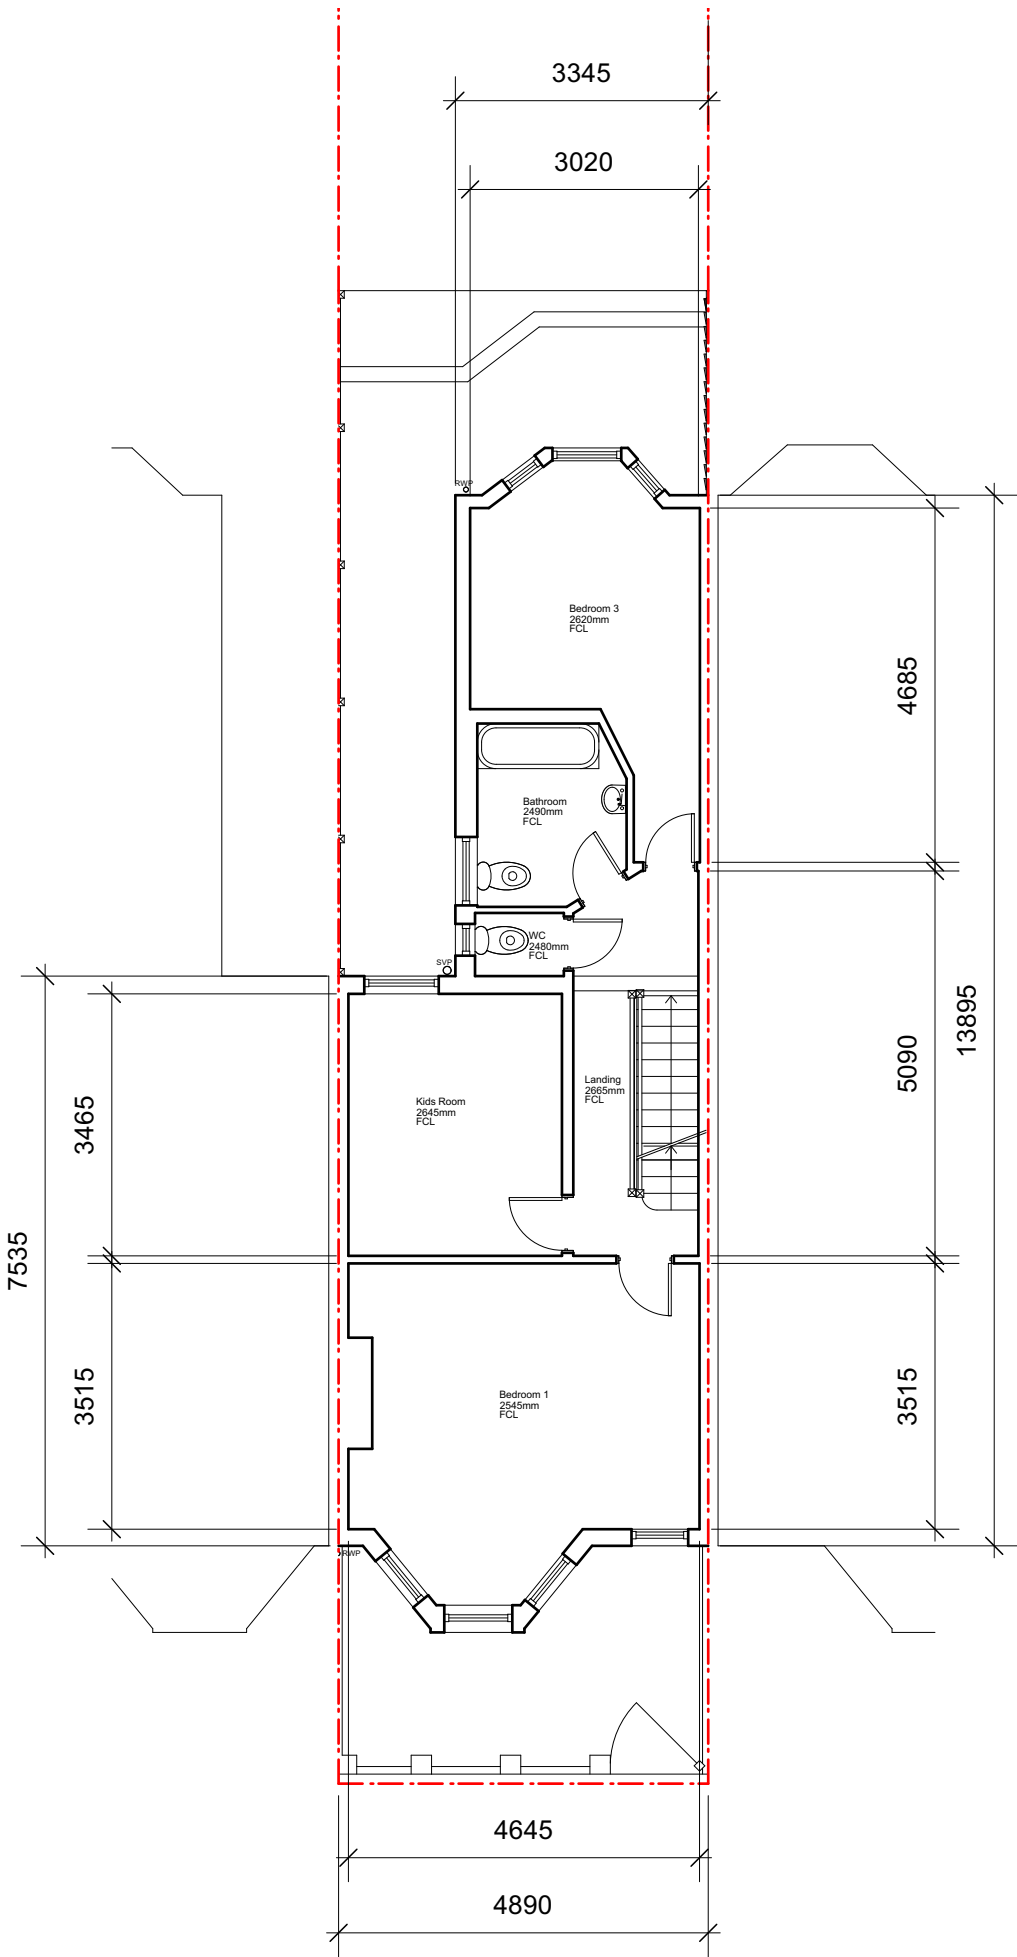

Proposed First Floor Plan

01	10/01/2024	Planning Updt	DS	HM
00	06/10/2023	Initial issue	DS	HM
REV	DATE	COMMENT	DRW	CHK

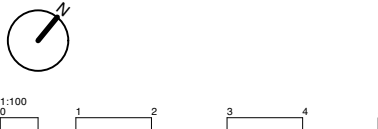

NOTES
These drawings are for planning purposes only. All dimensions indicated are subject to alterations on site. Confirm all dimensions prior to ordering materials and commencing construction.

My-architect

Unit Number 213
The BusWorks
North Road
London
N7 9DP

T 0203938 8753 E info@my-architect.io


PROJECT
63 Woodside Gardens, London, N17 6UN

DRAWING
Proposed Floor Plans


SCALE
1:100 @ A3

STATUS
Planning

DRAWING No. 4162/03/400 REVISION P01

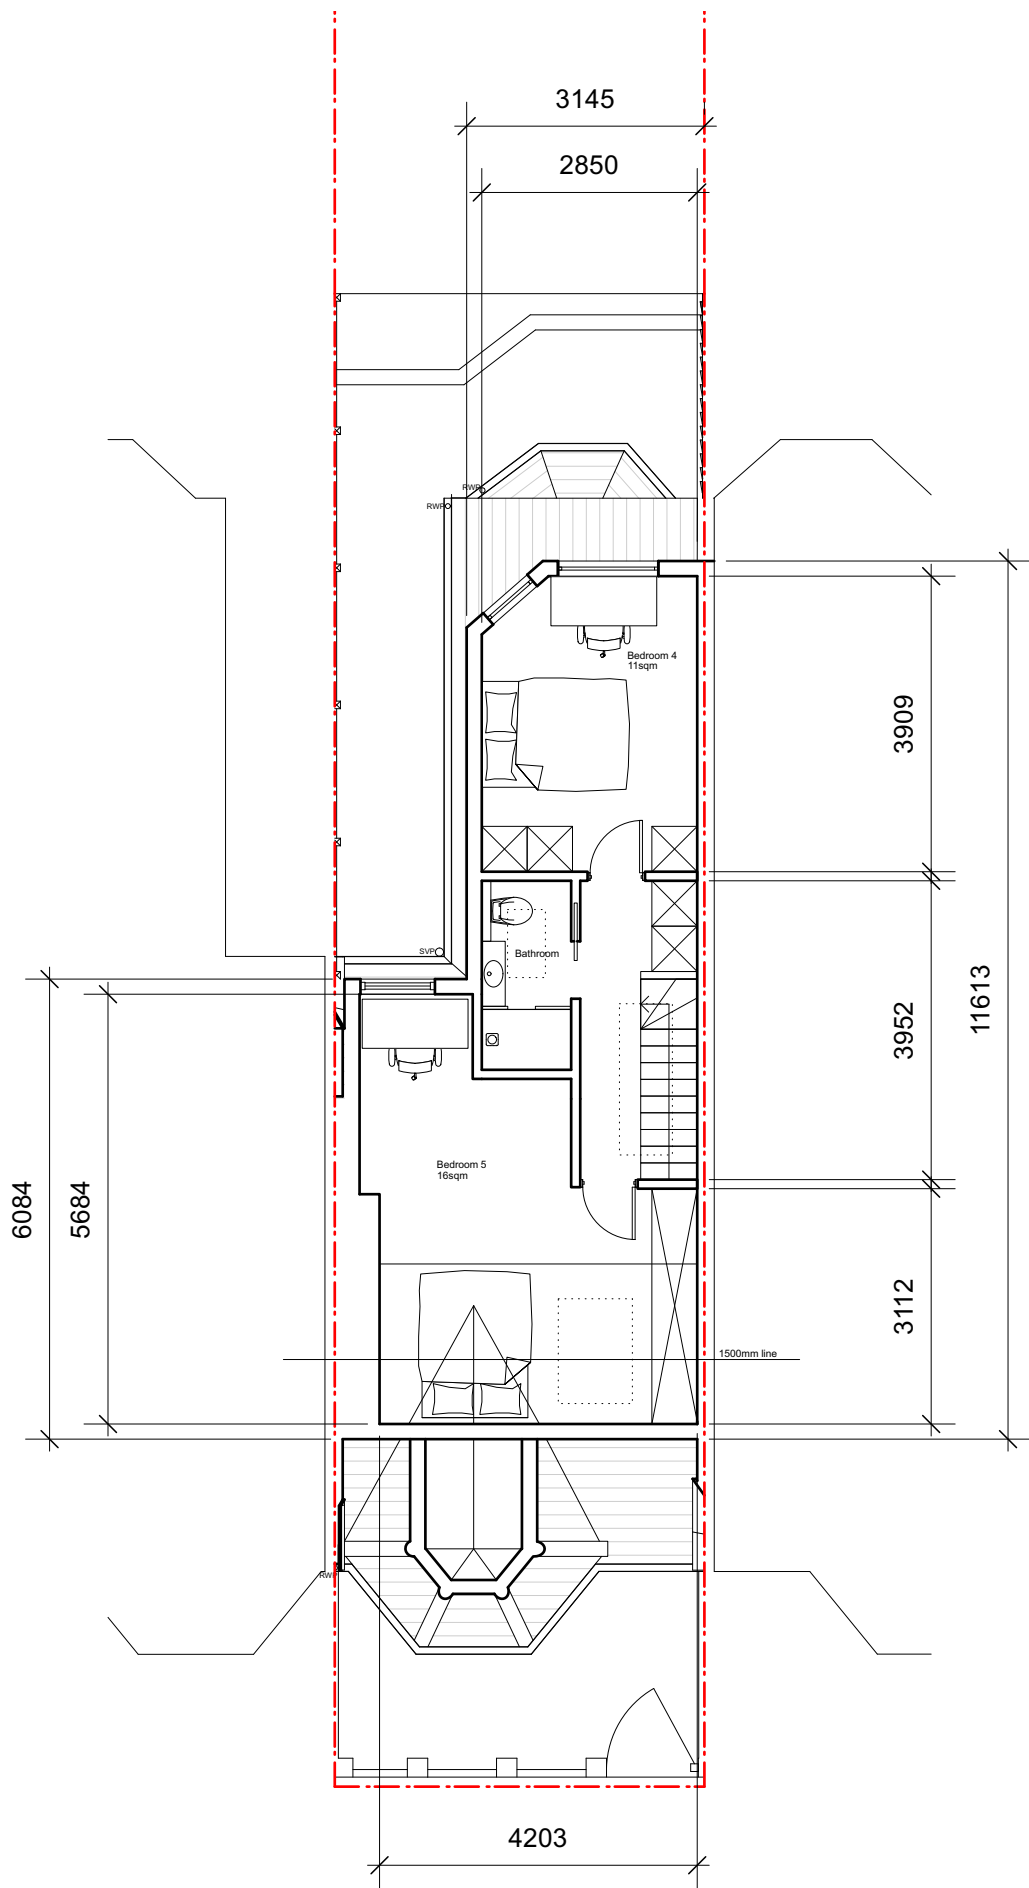

Proposed Loft Floor Plan

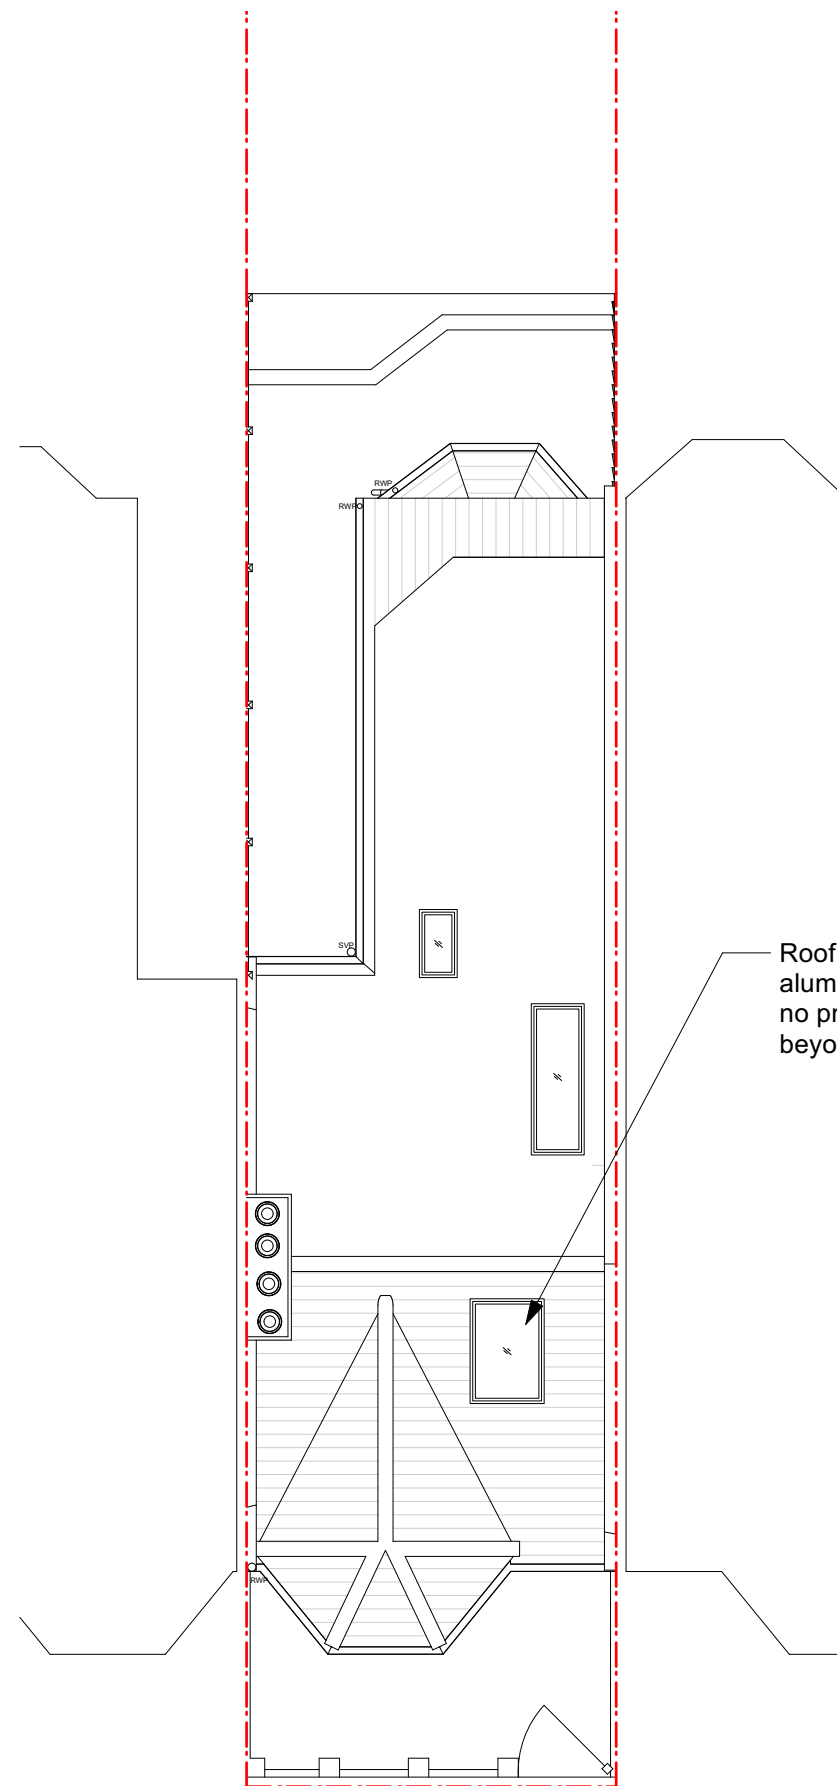

Proposed Roof Plan

01	10/01/2024	Planning Updt	DS	HM
00	06/10/2023	Initial issue	DS	HM
REV	DATE	COMMENT	DRW	CHK



NOTES
These drawings are for planning purposes only. All dimensions indicated are subject to alterations on site. Confirm all dimensions prior to ordering materials and commencing construction.

My-architect

Unit Number 213
The BusWorks
North Road
London
N7 9DP

T 0203938 8753 E info@my-architect.io


PROJECT
63 Woodside Gardens, London, N17 6UN

DRAWING
Proposed Floor Plans


SCALE
1:100 @ A3

STATUS
Planning


DRAWING No. 4162/03/401 REVISION P01

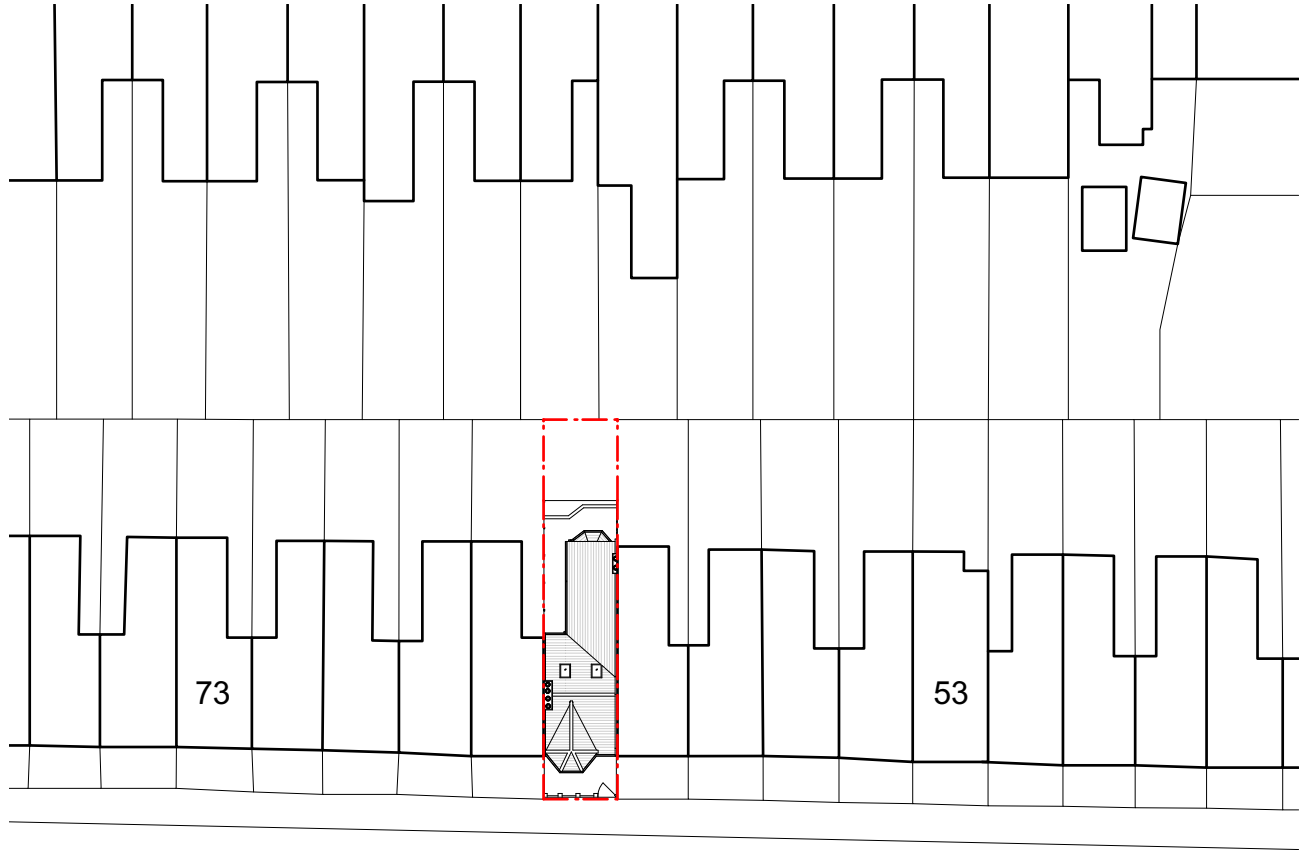


WOODSIDE GARDENS

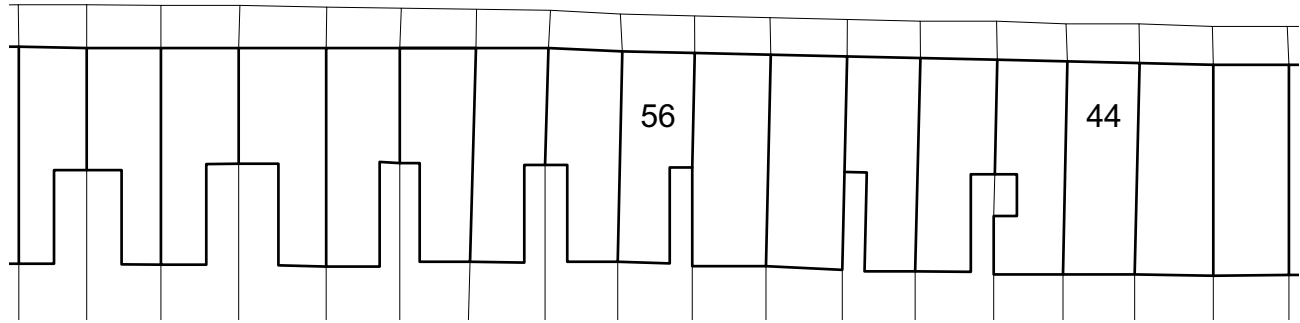

Existing Block Plan

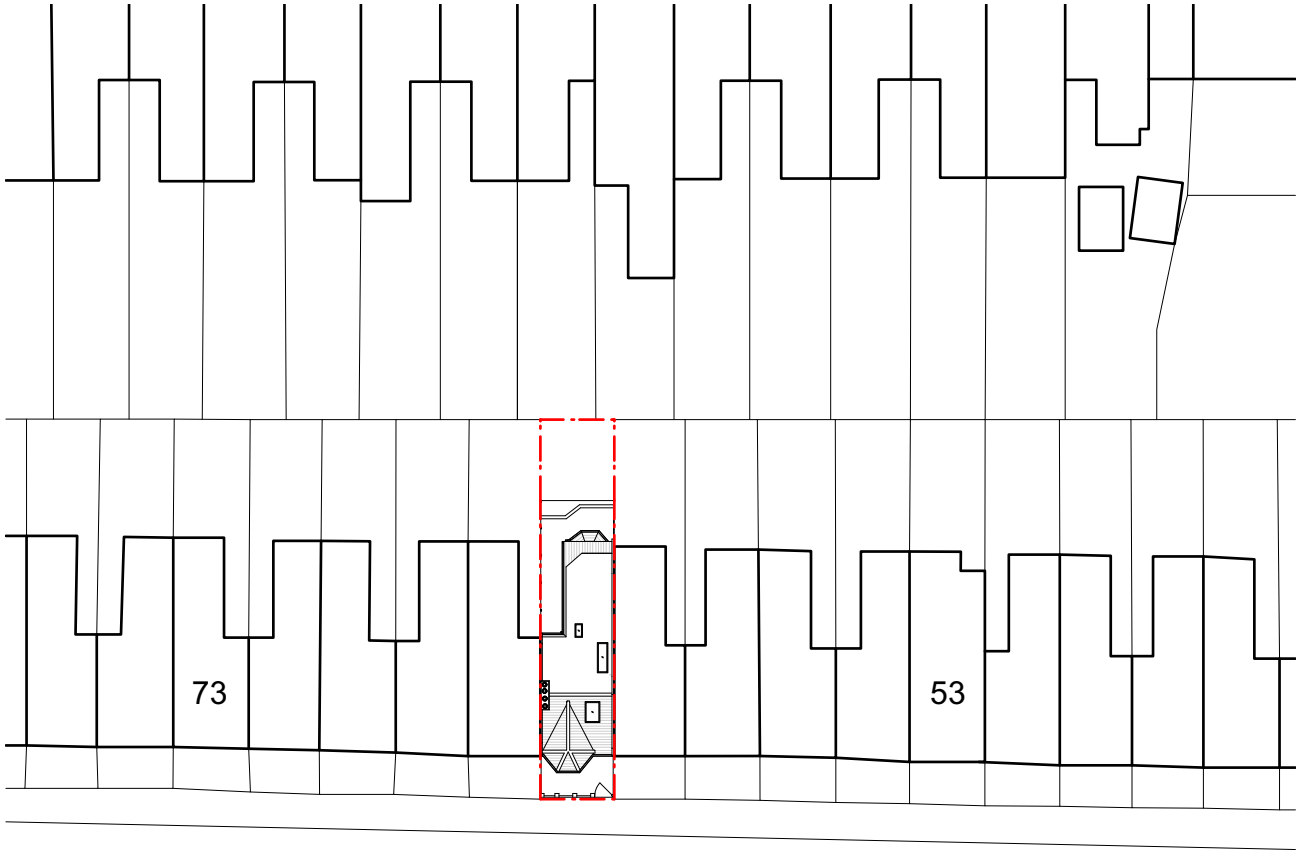

WOODSIDE GARDENS

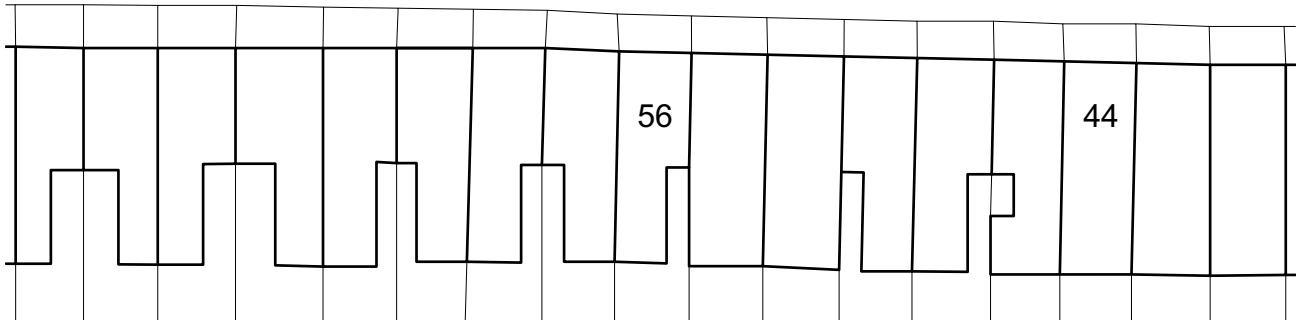

Proposed Block Plan

01	10/01/2024	Planning Updt	DS	HM
00	06/10/2023	Initial issue	DS	HM
REV	DATE	COMMENT	DRW	CHK



NOTES
These drawings are for planning purposes only. All dimensions indicated are subject to alterations on site. Confirm all dimensions prior to ordering materials and commencing construction.

My-architect

Unit Number 213
The BusWorks
North Road
London
N7 9DP

T 0203938 8753 E info@my-architect.io

PROJECT
63 Woodside Gardens, London, N17 6UN

DRAWING
Block Plans

SCALE
1:500 @ A3

STATUS
Planning

DRAWING No. REVISION
4162/01/500 P01