


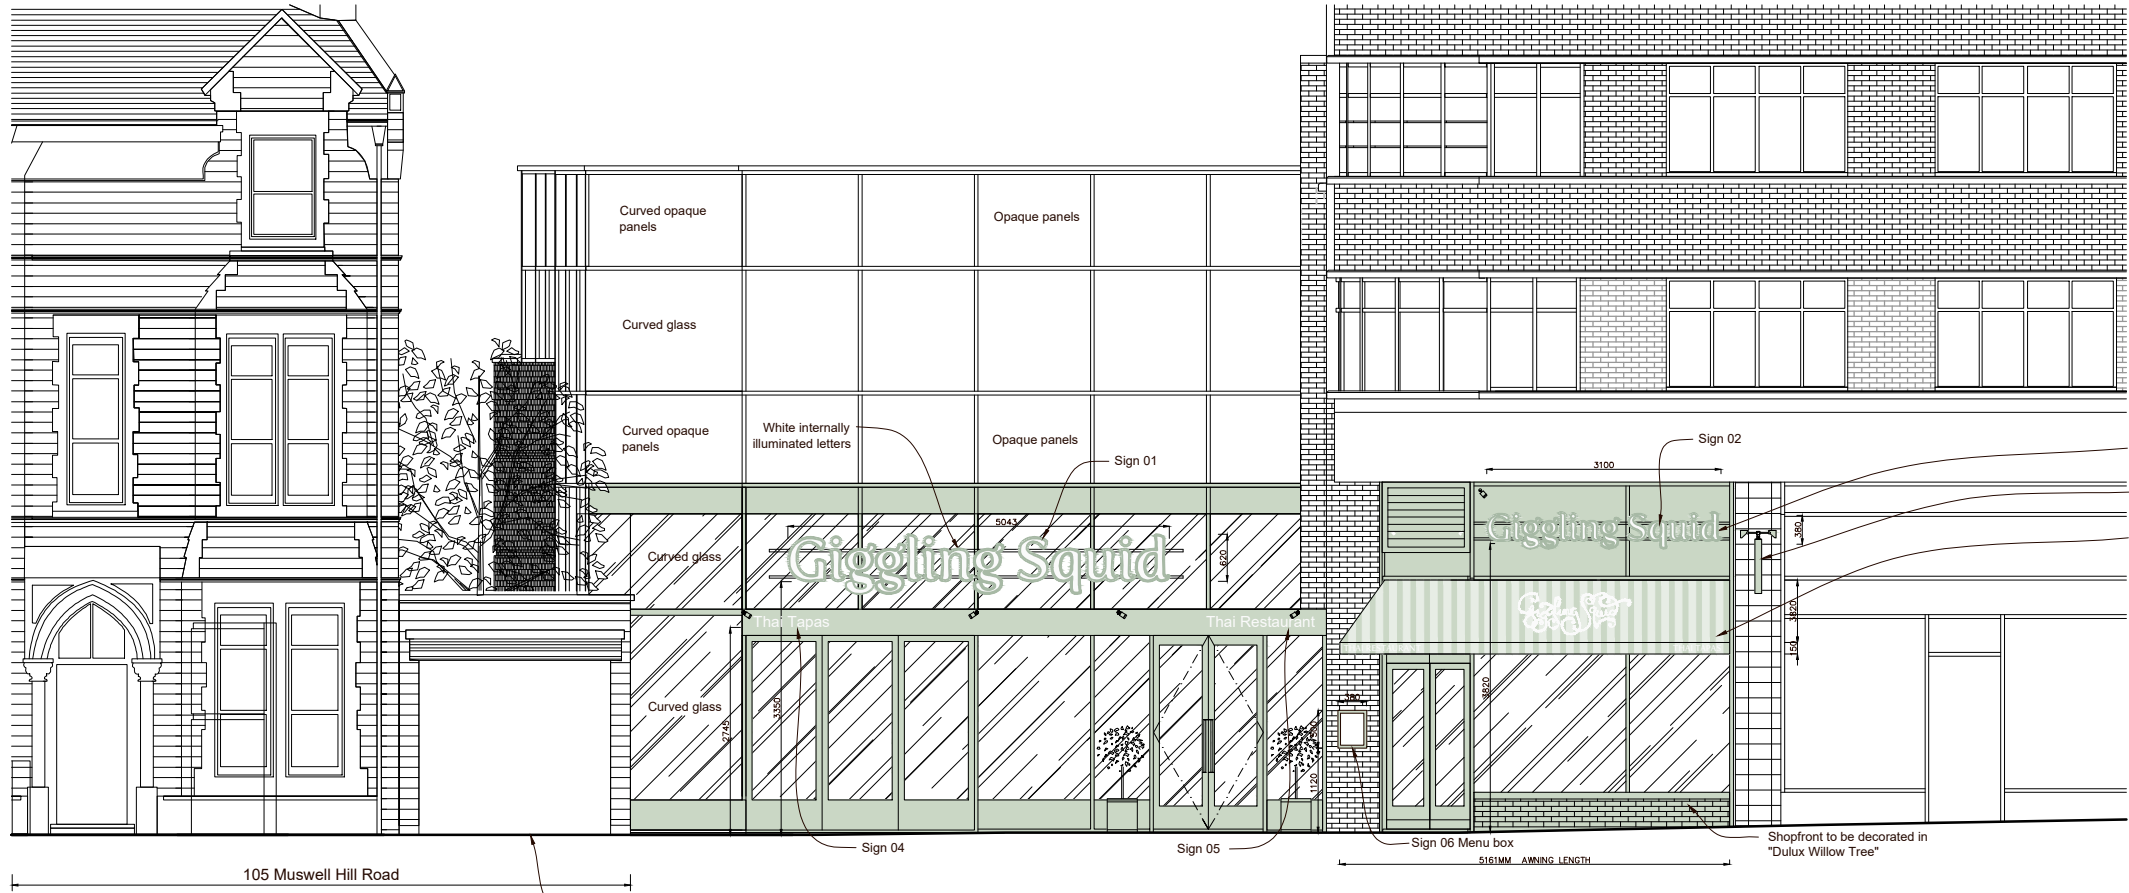

Front Elevation - South East

Sign 1: Sign
White fret cut Letters mounted onto horizontal rails. (Dark outline "Dewy Lawn") Internally illuminated letters with a warm white LED. Sign letter size 620mm X 5040mm. Height above ground level to bottom edge 3350mm.

Sign 2: Sign
White fret cut Letters mounted onto horizontal rails. (Dark outline "Dewy Lawn") Internally illuminated letters with a warm white LED. Sign letter size 380mm X 3100mm. Height above ground level to bottom edge 3820mm.

Sign 3: Projecting sign
Replacement projecting sign to same dimensions as existing 720mm (h) x 565mm (w) Sign board hung upon existing sign bracket.
Externally illuminated by existing trough lights. Powder coated "Dulux Willow Tree" warm white LED.
Background Colour "Dulux Willow Tree".
Logo & Text Colour White directly painted onto sign.(Dark outline)
Height above pavement to bottom edge 3170mm

Fascia Sign 4:
Powder coated aluminium Fascia Sign
Background colour in Colour Dulux "Willow Tree"
"Thai Tapas" Pin mounted letters out of aluminium sheet and powder coated.
Lettering Colour. White
Letters 145mm high fixed direct to fascia.
Externally illuminated via existing LED spots (warm white LED).
Height above pavement to bottom edge of fascia as existing 2745mm
Overall Width 1440mm
Overall Height 145mm

Fascia Sign 5:
Powder coated aluminium Fascia Sign
Background colour in Colour Dulux "Willow Tree"
"Thai Restaurant" Pin mounted letters out of aluminium sheet and powder coated.
Lettering Colour. White
Letters 145mm high fixed direct to fascia.
Externally illuminated via existing LED spots (warm white LED).
Height above pavement to bottom edge of fascia as existing 2745mm
Overall Width 1435mm
Overall Height 145mm

Sign 6: Menu Box
Internally illuminated menu box.
Sized to receive 2 No. A4 menus
500mm (h) x 390mm (w). Height above pavement to bottom edge 1120mm
Frame in powder coated aluminium in "Dulux Willow Tree"



Side Elevation - South West

(AS PROPOSED)

PROJECT
Giggling Squid
107, Unit 5, Muswell Hill Road,
Muswell Hill, London, N10 3HS

DRAWING TITLE
External Elevations
As Proposed

SCALE
1:50@A1
1:100@A3

DATE
12:07:23

DRAWING NUMBER
1855/04

REVISION
A

