


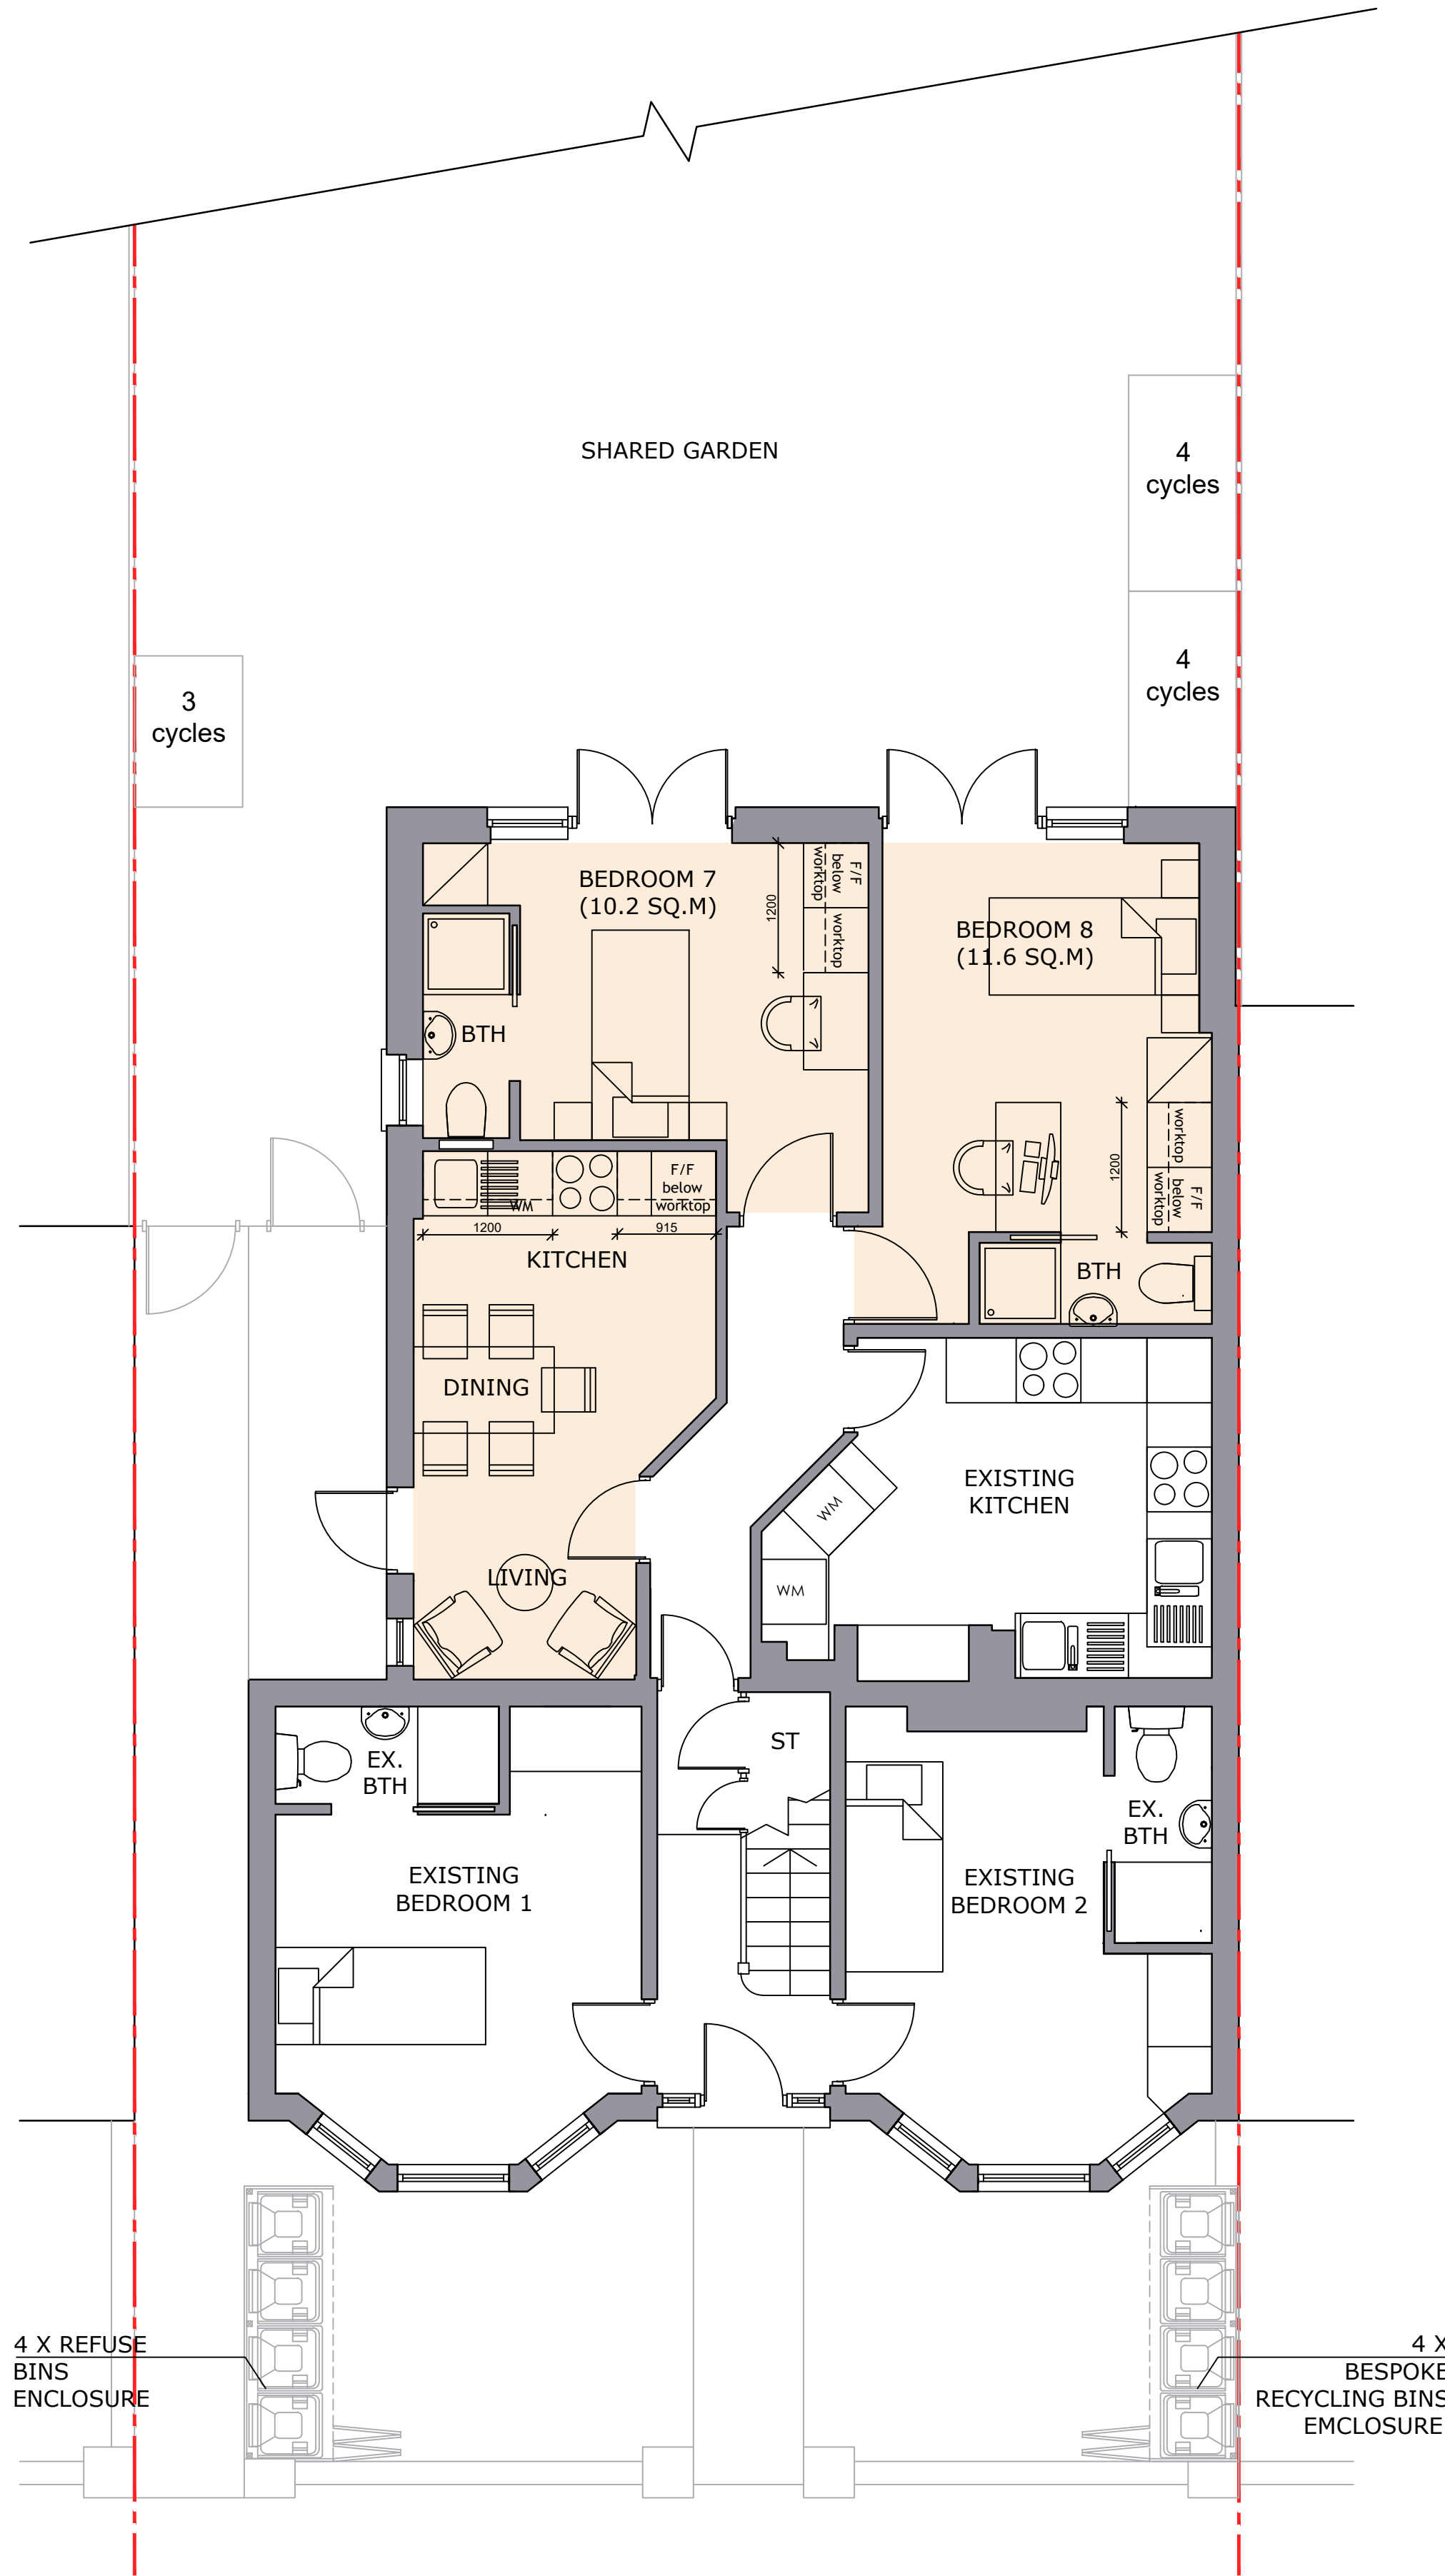


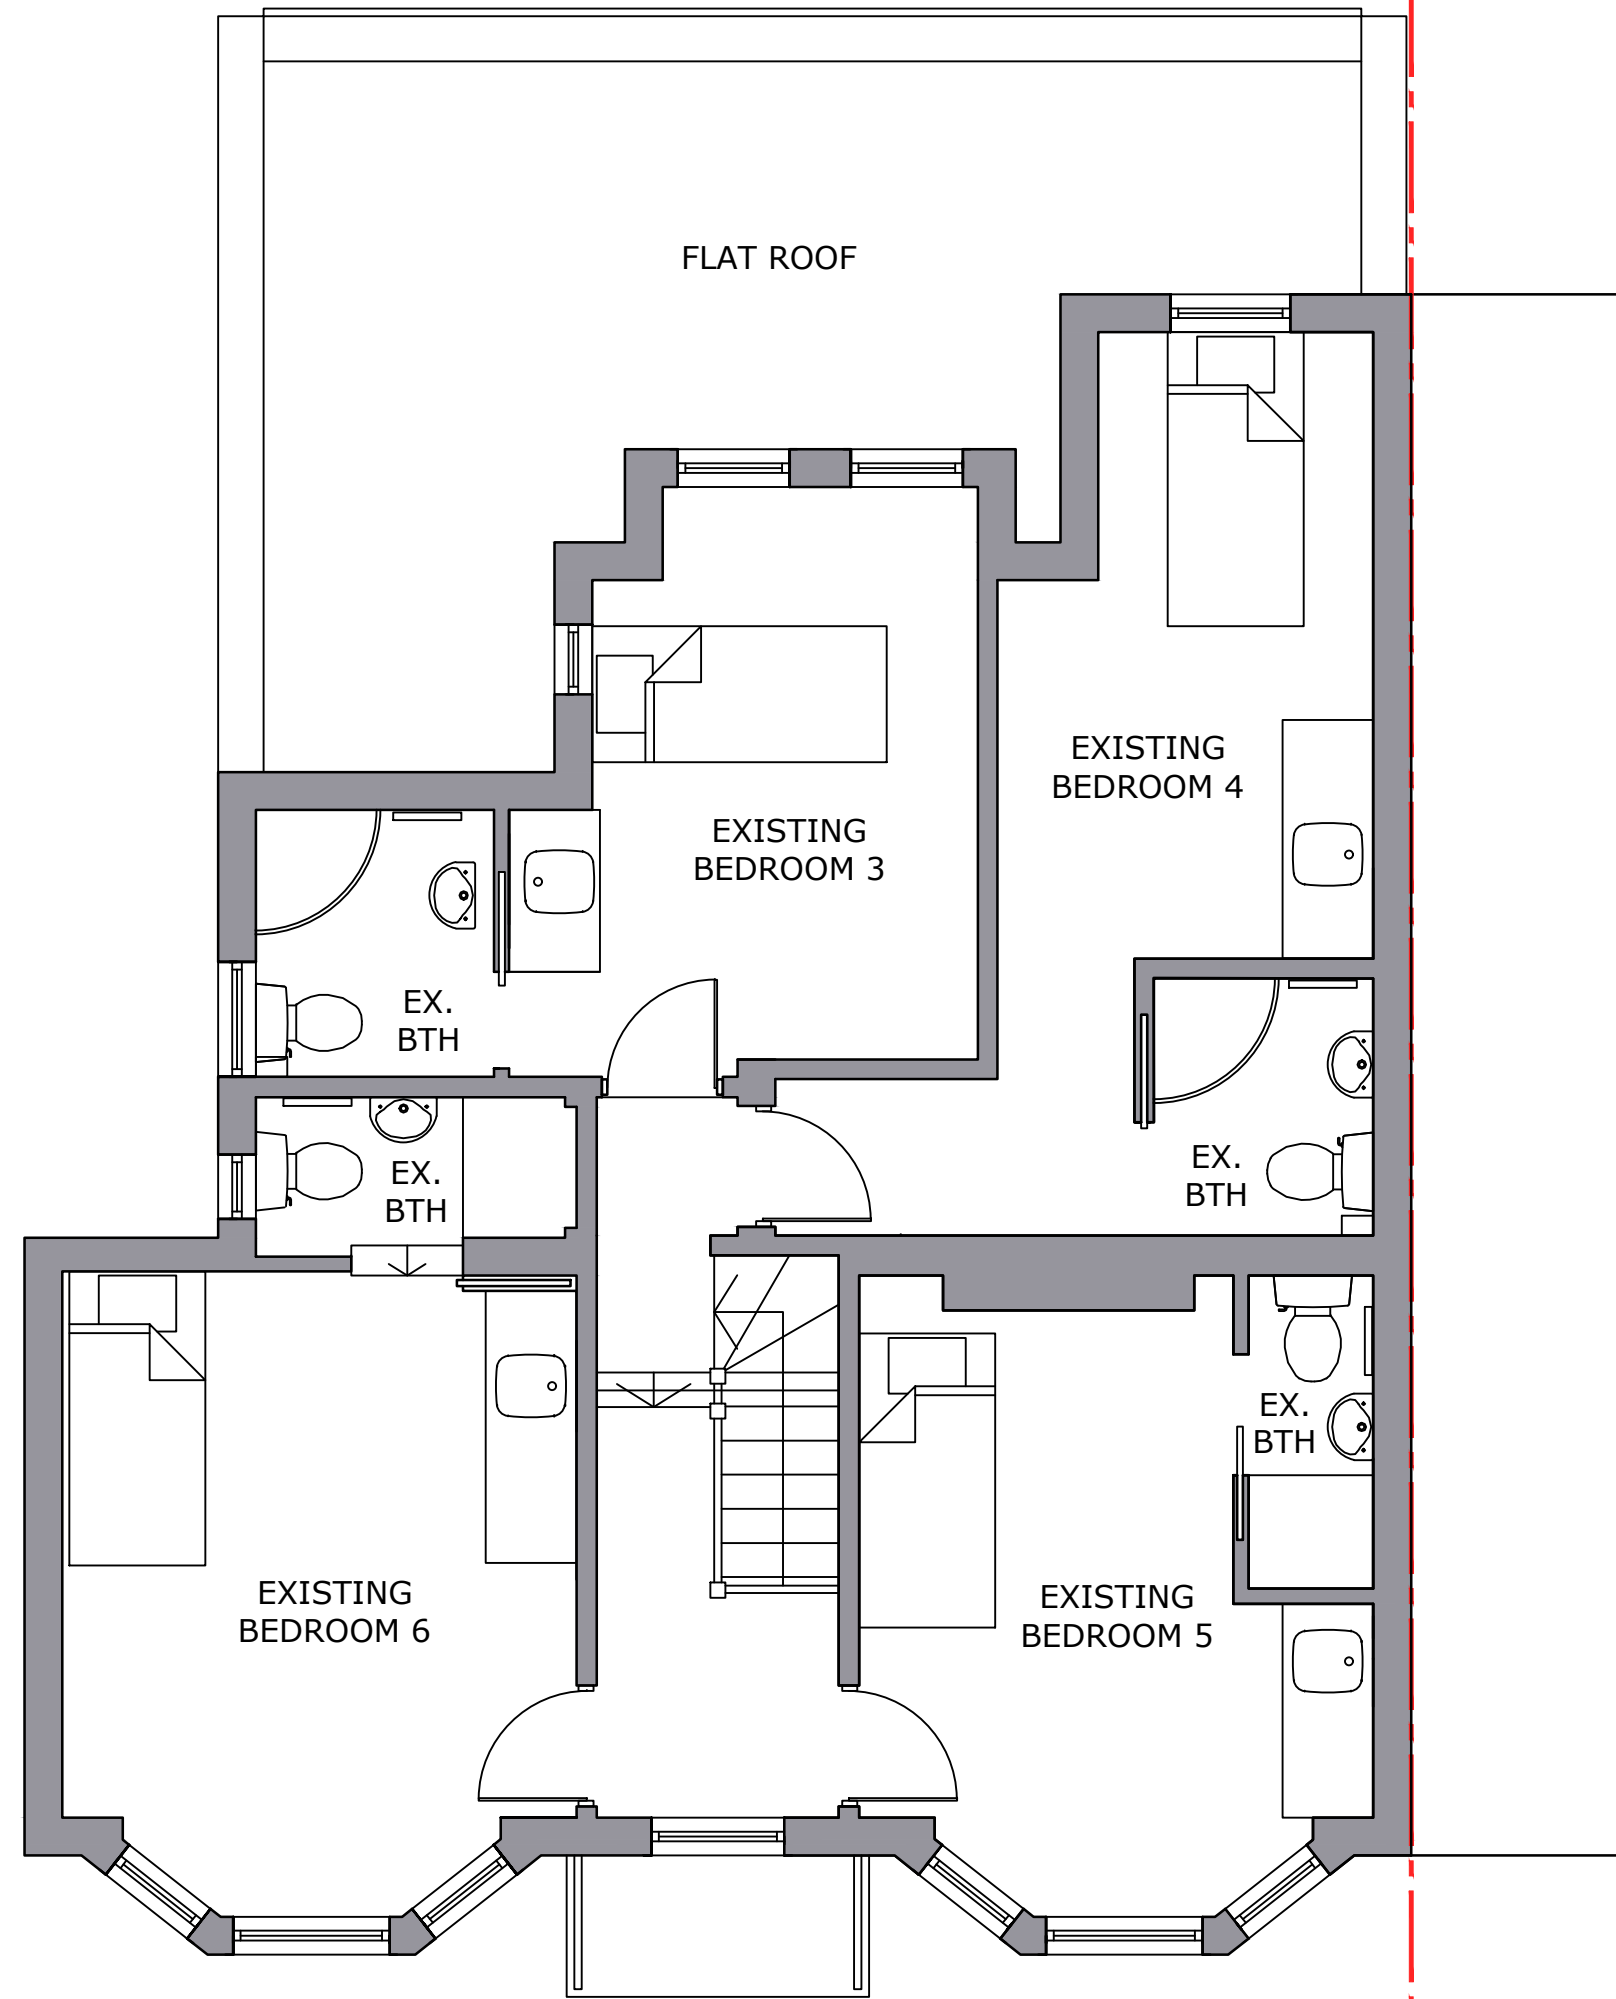

PROPOSED
GROUND FLOOR PLAN
SCALE 1:50

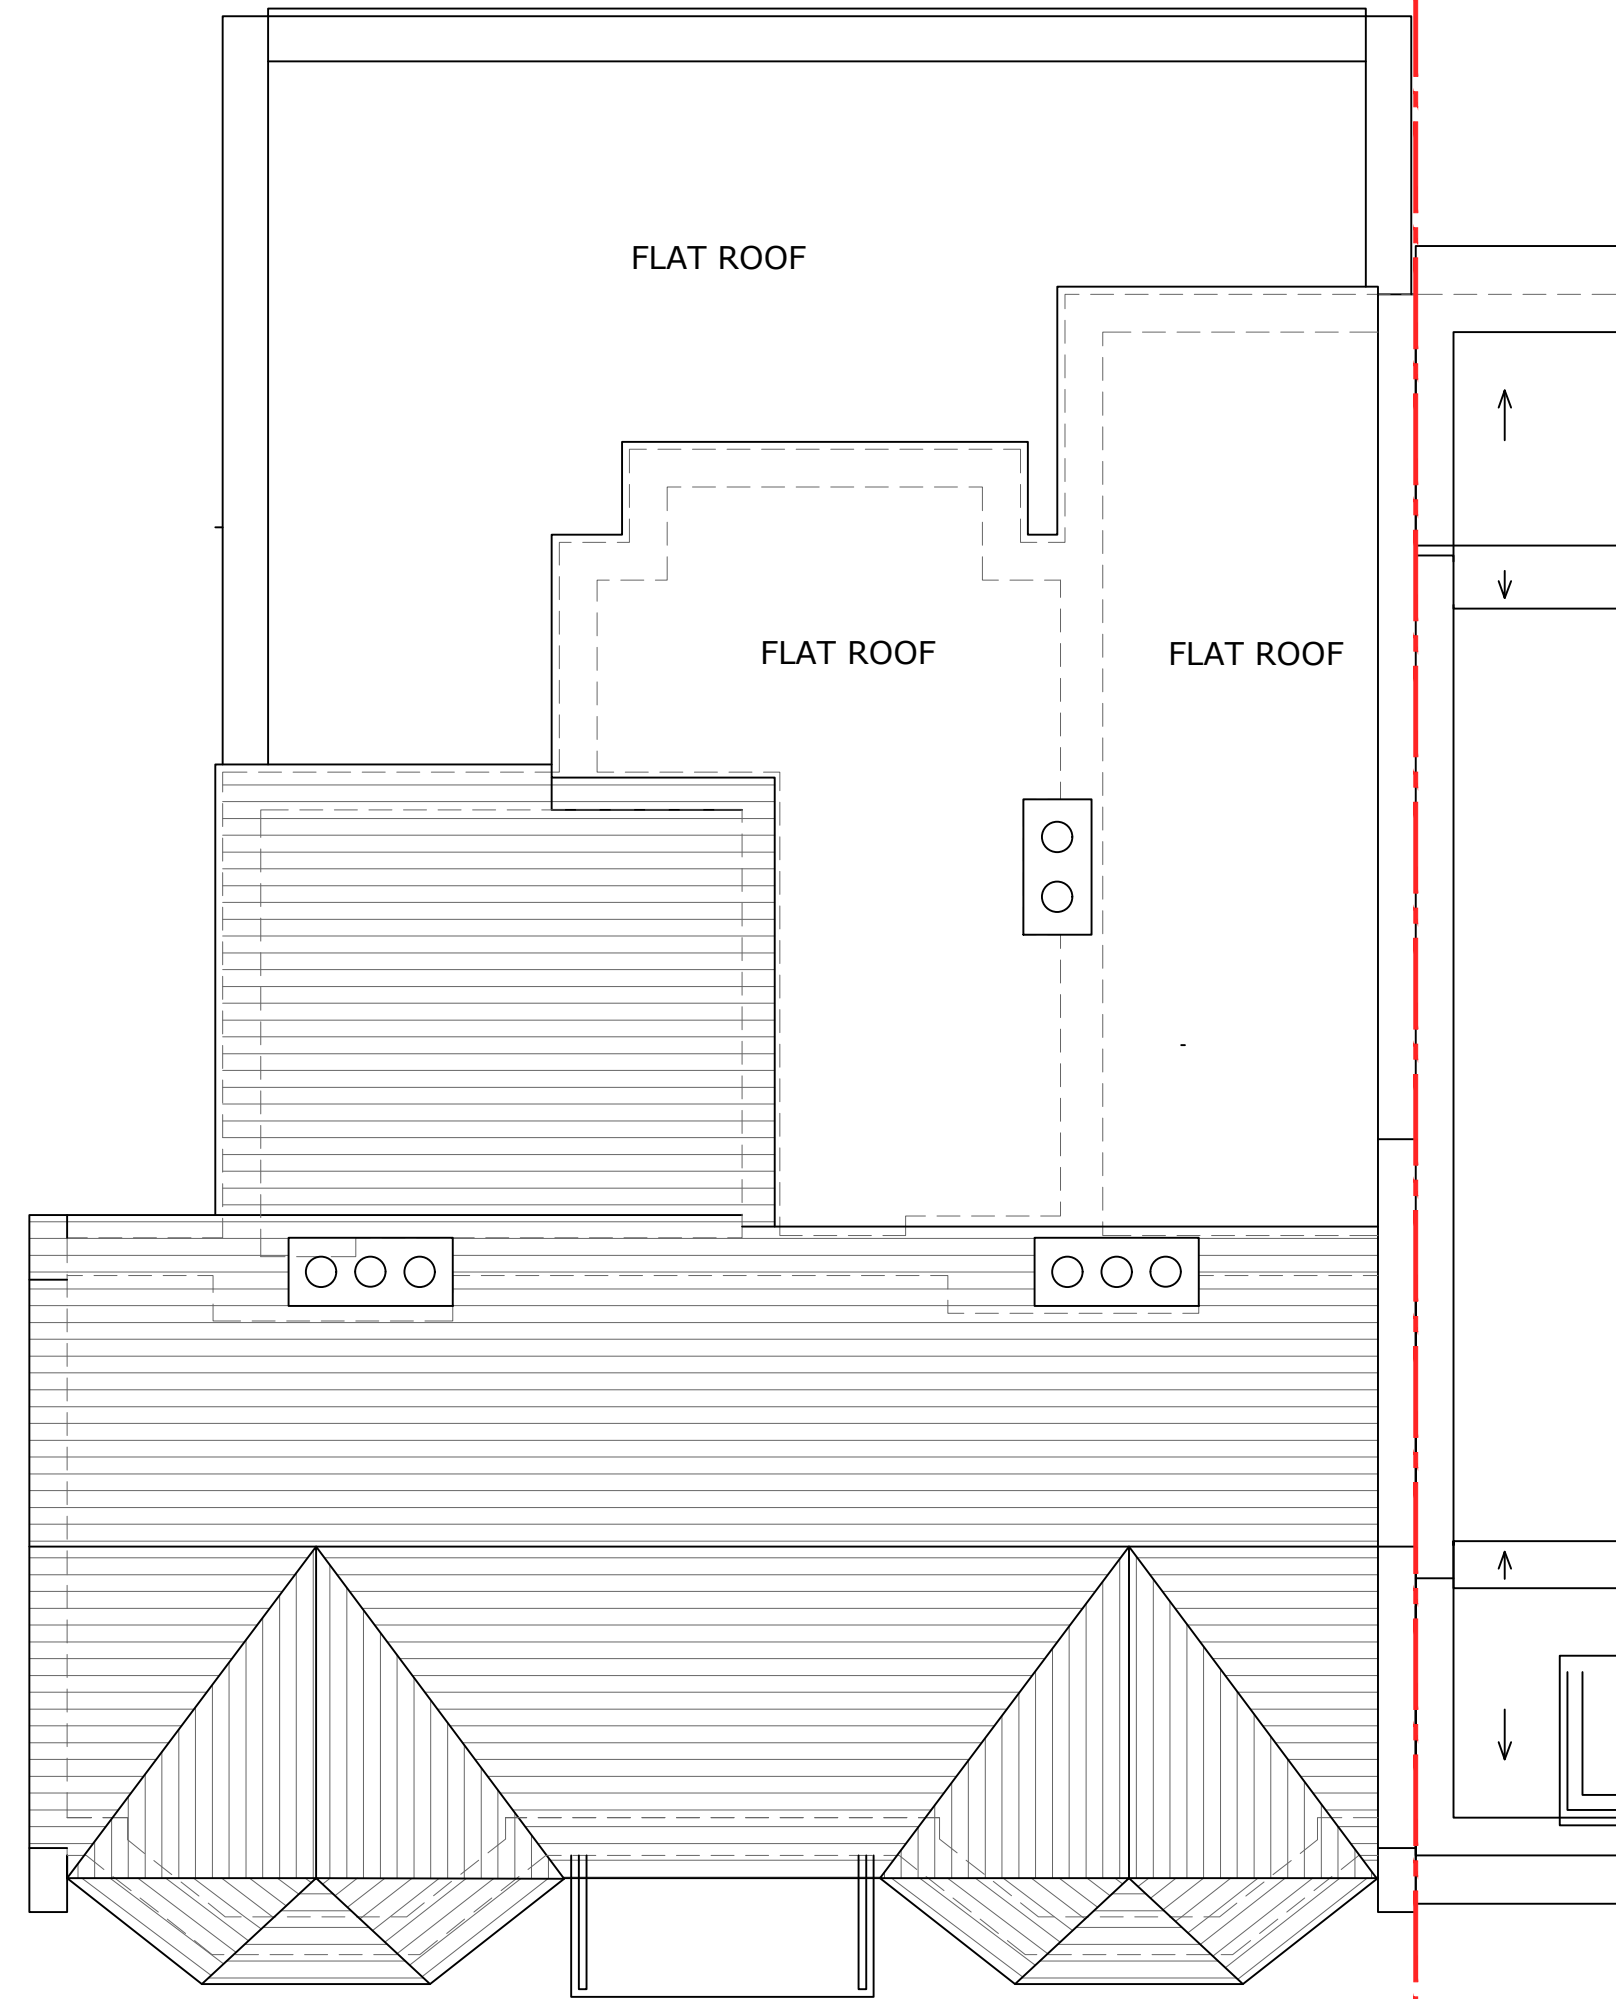

PROPOSED
FIRST FLOOR PLAN (NO CHANGES PROPOSED)
SCALE 1:50

 

PROPOSED
ROOF PLAN (NO CHANGES PROPOSED)
SCALE 1:50



NOTES
THIS DRAWING IS THE SUBJECT OF
COPYRIGHT AND DESIGN RIGHTS
AND SHALL NOT BE REPRODUCED,
LOANED, COPIED OR SUBMITTED
TO ANY OTHER PARTY WITHOUT
CONSENT.

NO. DR. INFO
DATE

REVISION

PROJECT
32 WILLOUGHBY LANE
LONDON,
N17 0SS

CLIENT

DRAWING TITLE
PROPOSED FLOOR PLANS

SCALE 1:50 1:100

SIZE A1 A3

JOB NO. 2023104

STAGE PLANNING

DWG NO. 2023104.P.102

REVISION

DATE JANUARY 2024

DRAWN MB

CHECKED MB

ATELIER.41

ARCHITECTS
1 Manor Drive, London, N20 0DZ
www.atelier41architects.co.uk
michael@atelier41architects.co.uk
phone: 0 7399 409 190