




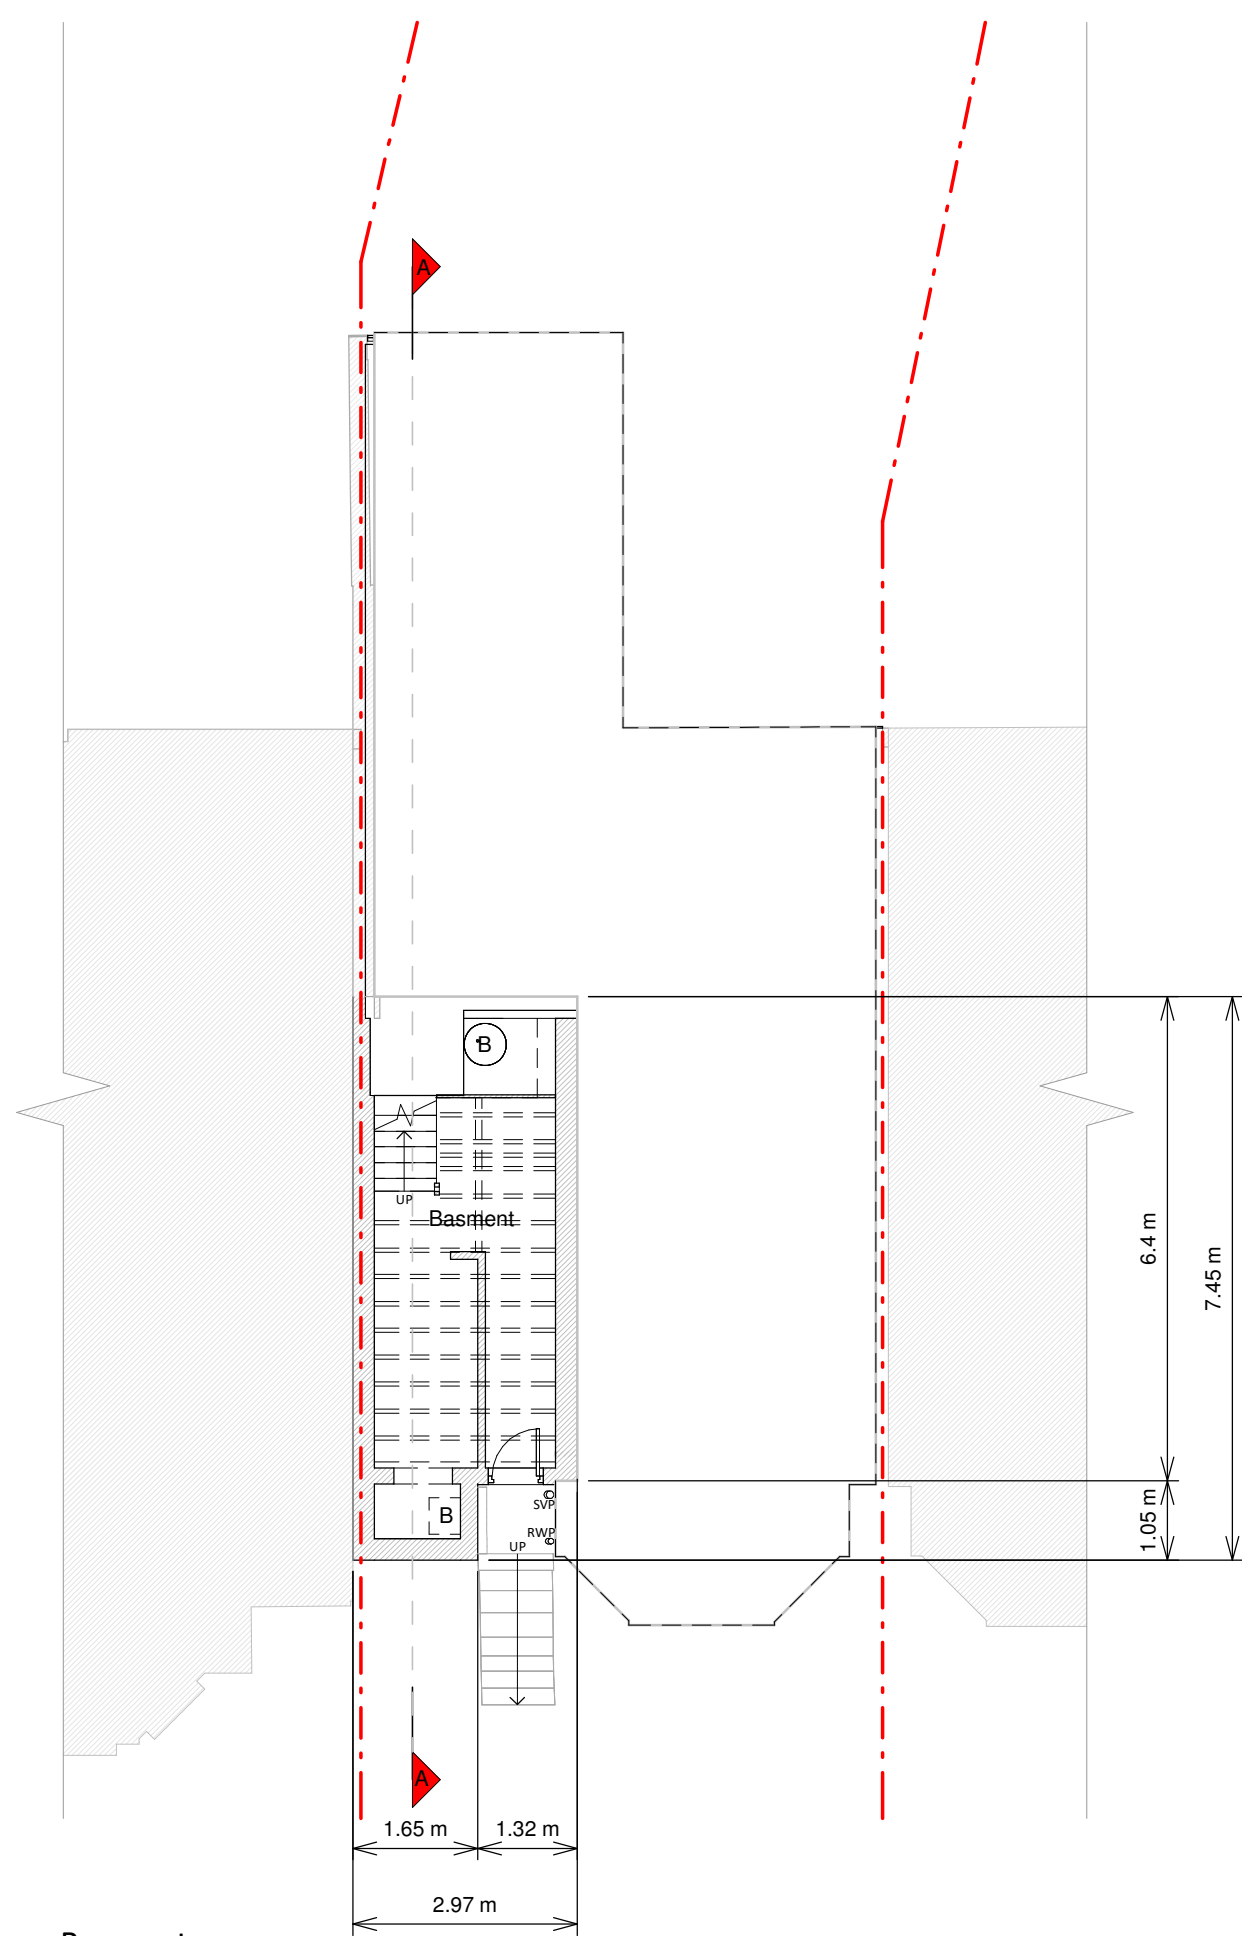


Basement

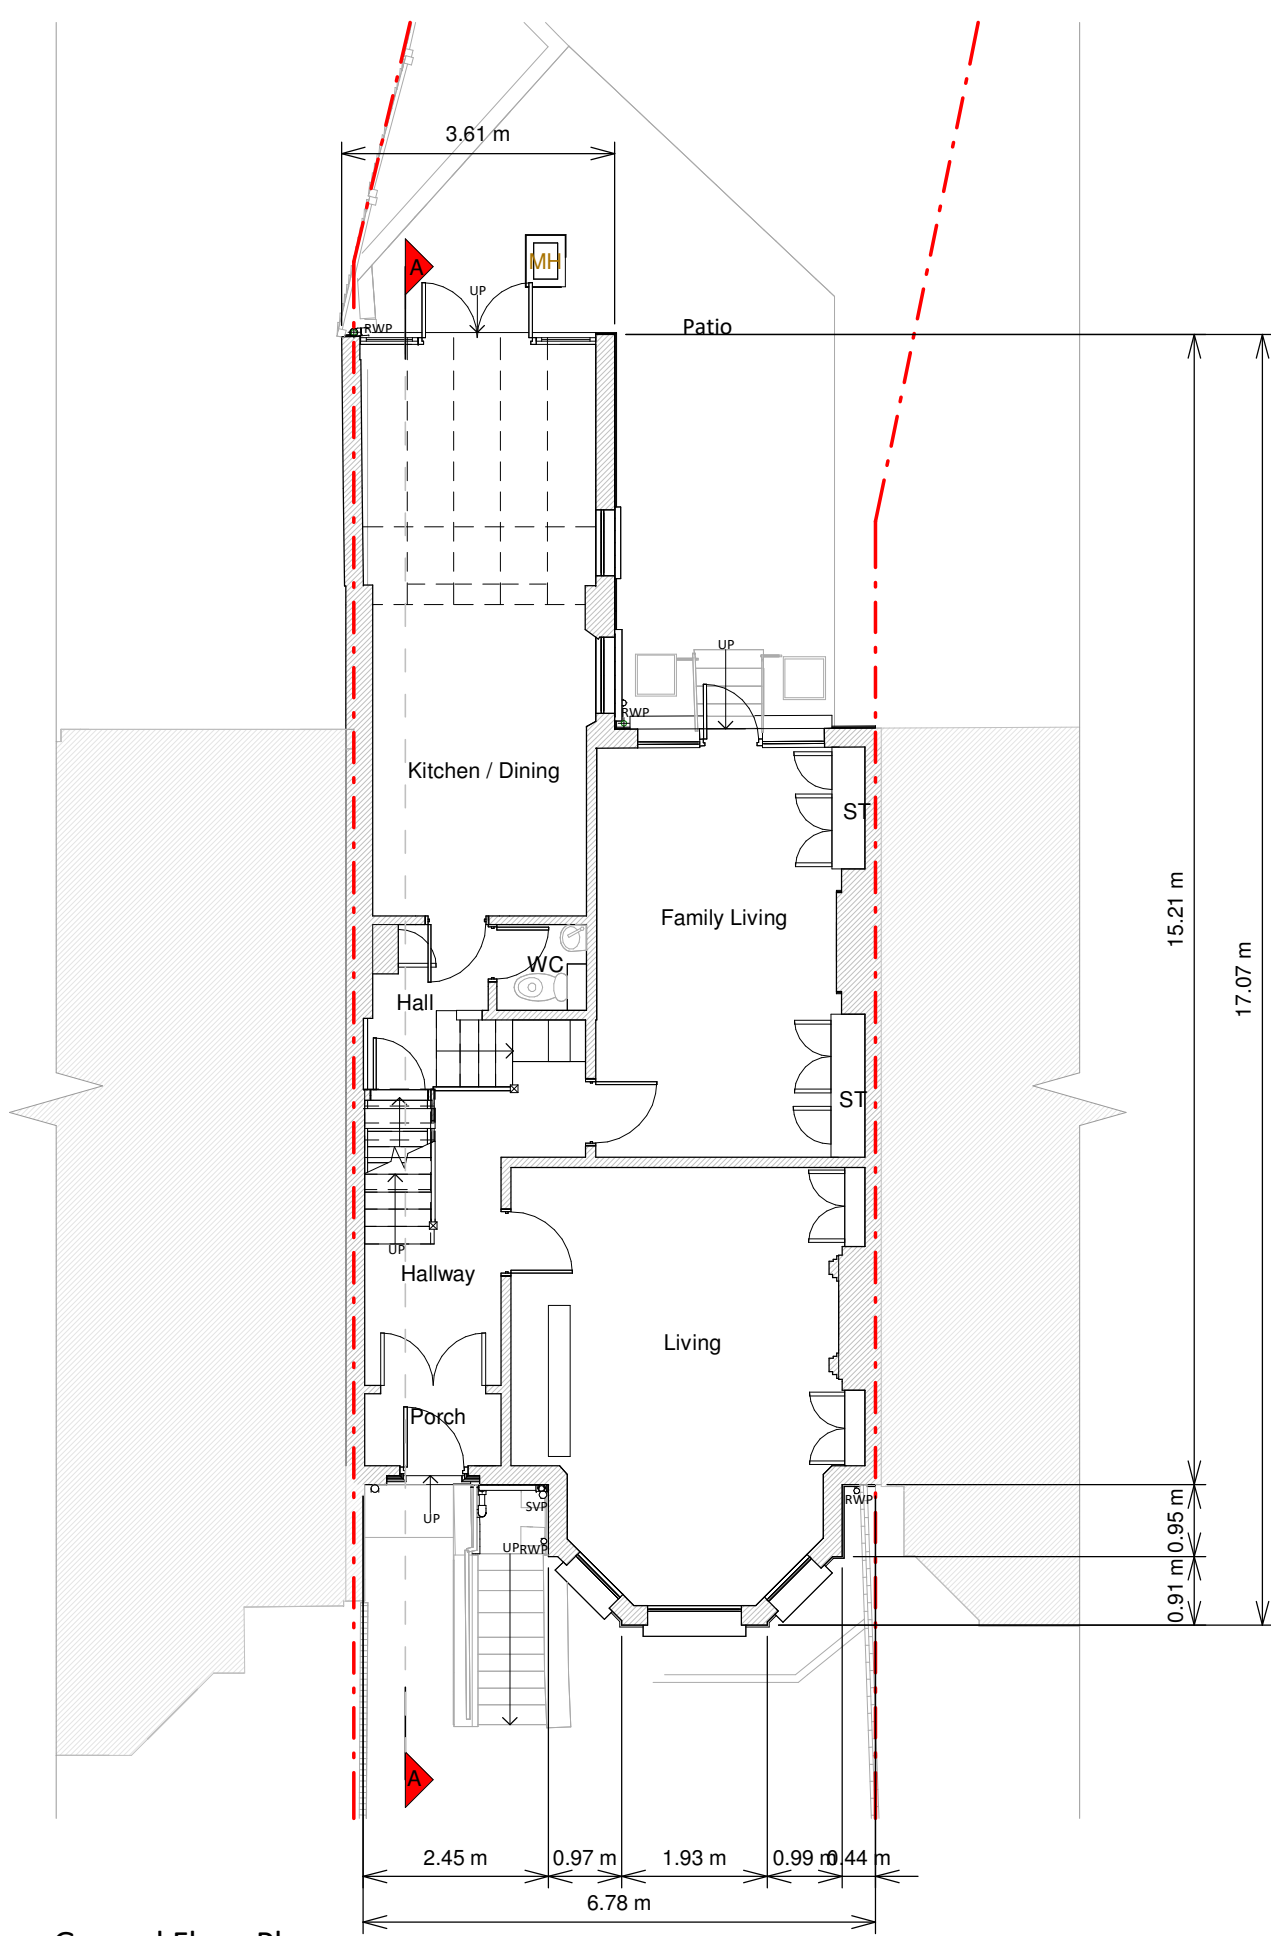


Ground Floor Plan

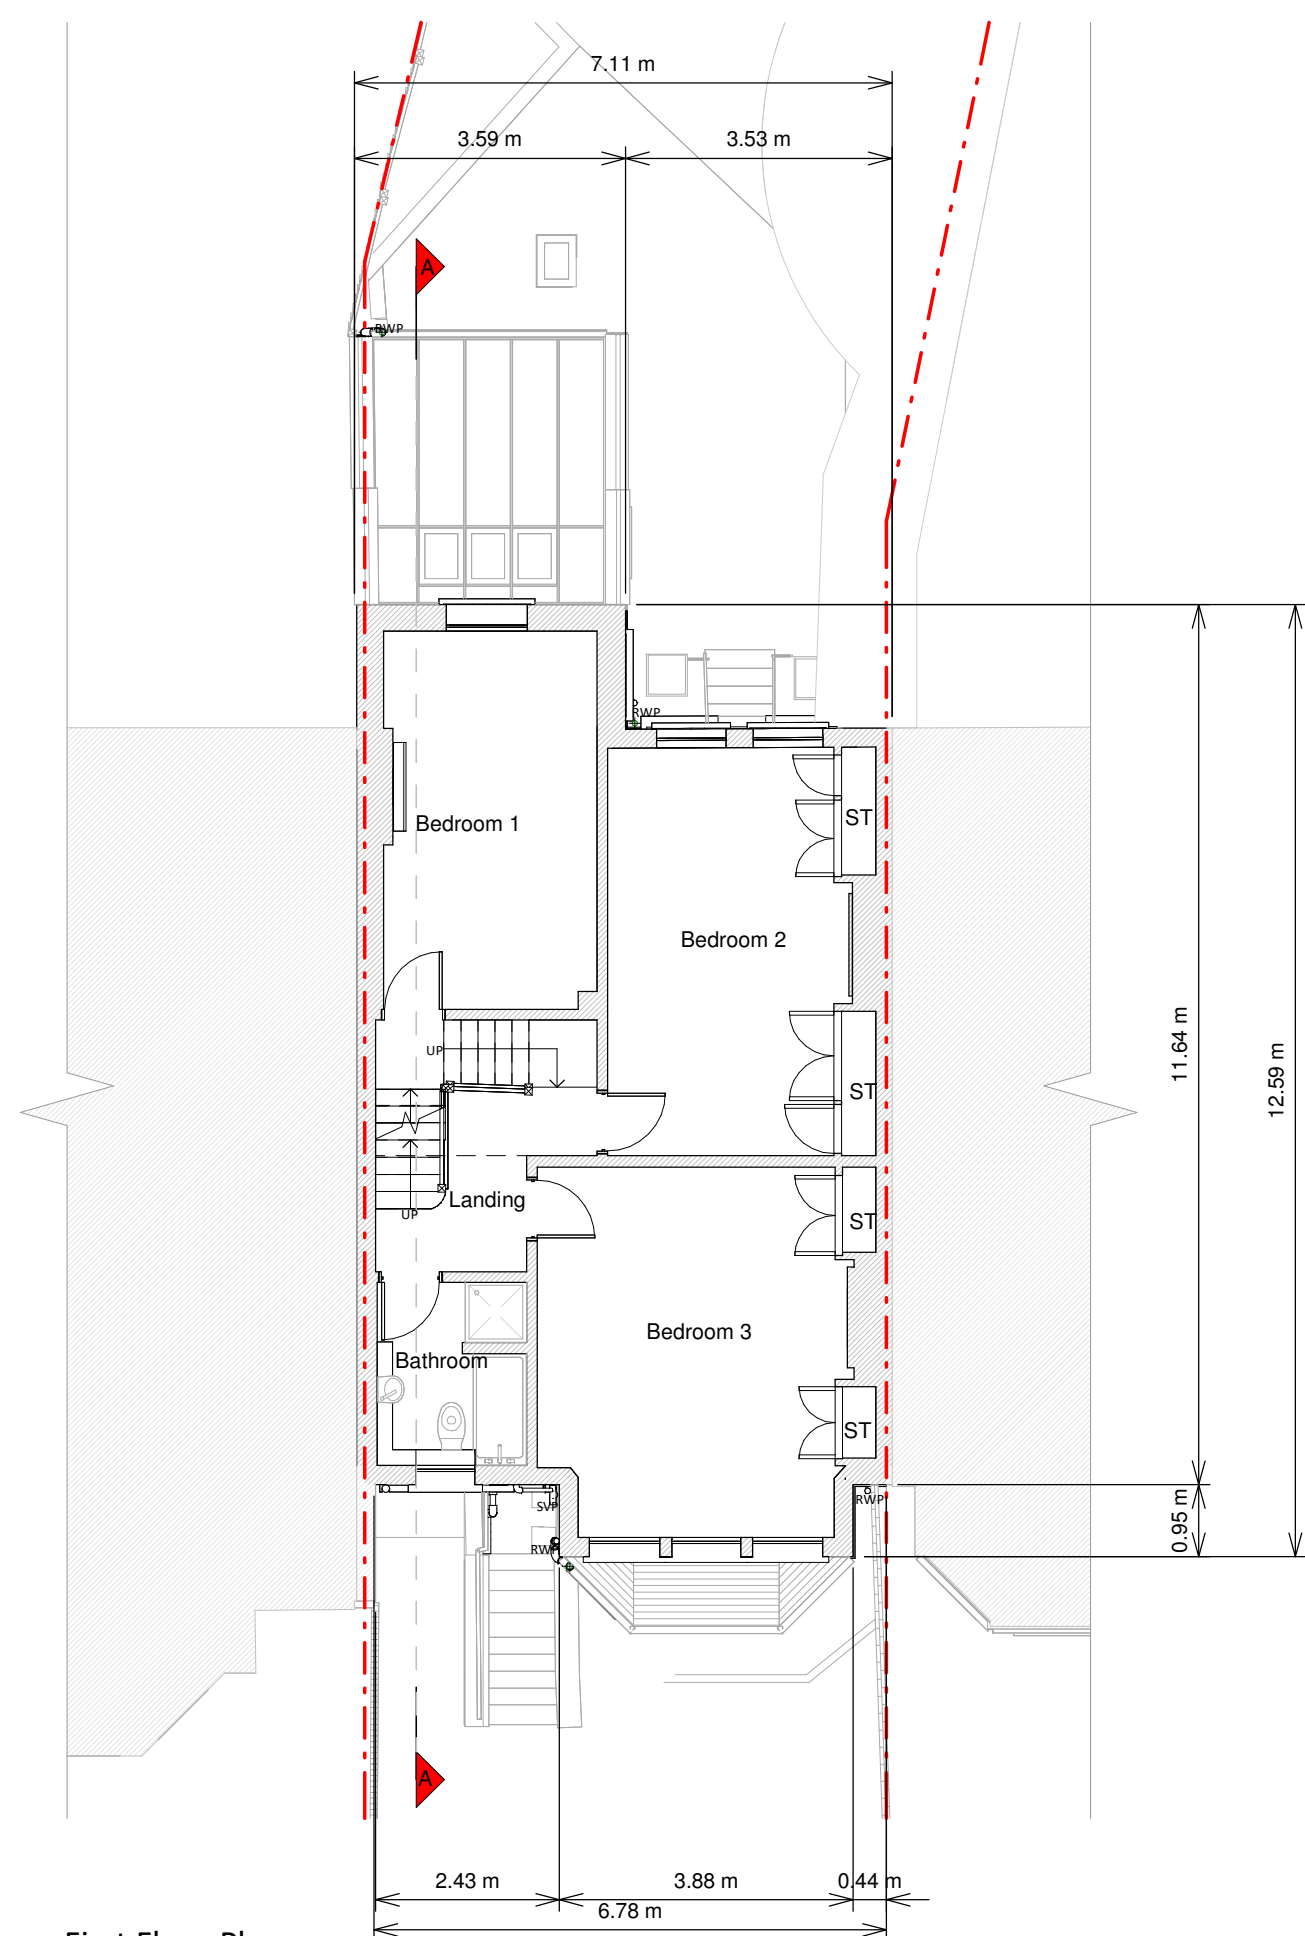


First Floor Plan

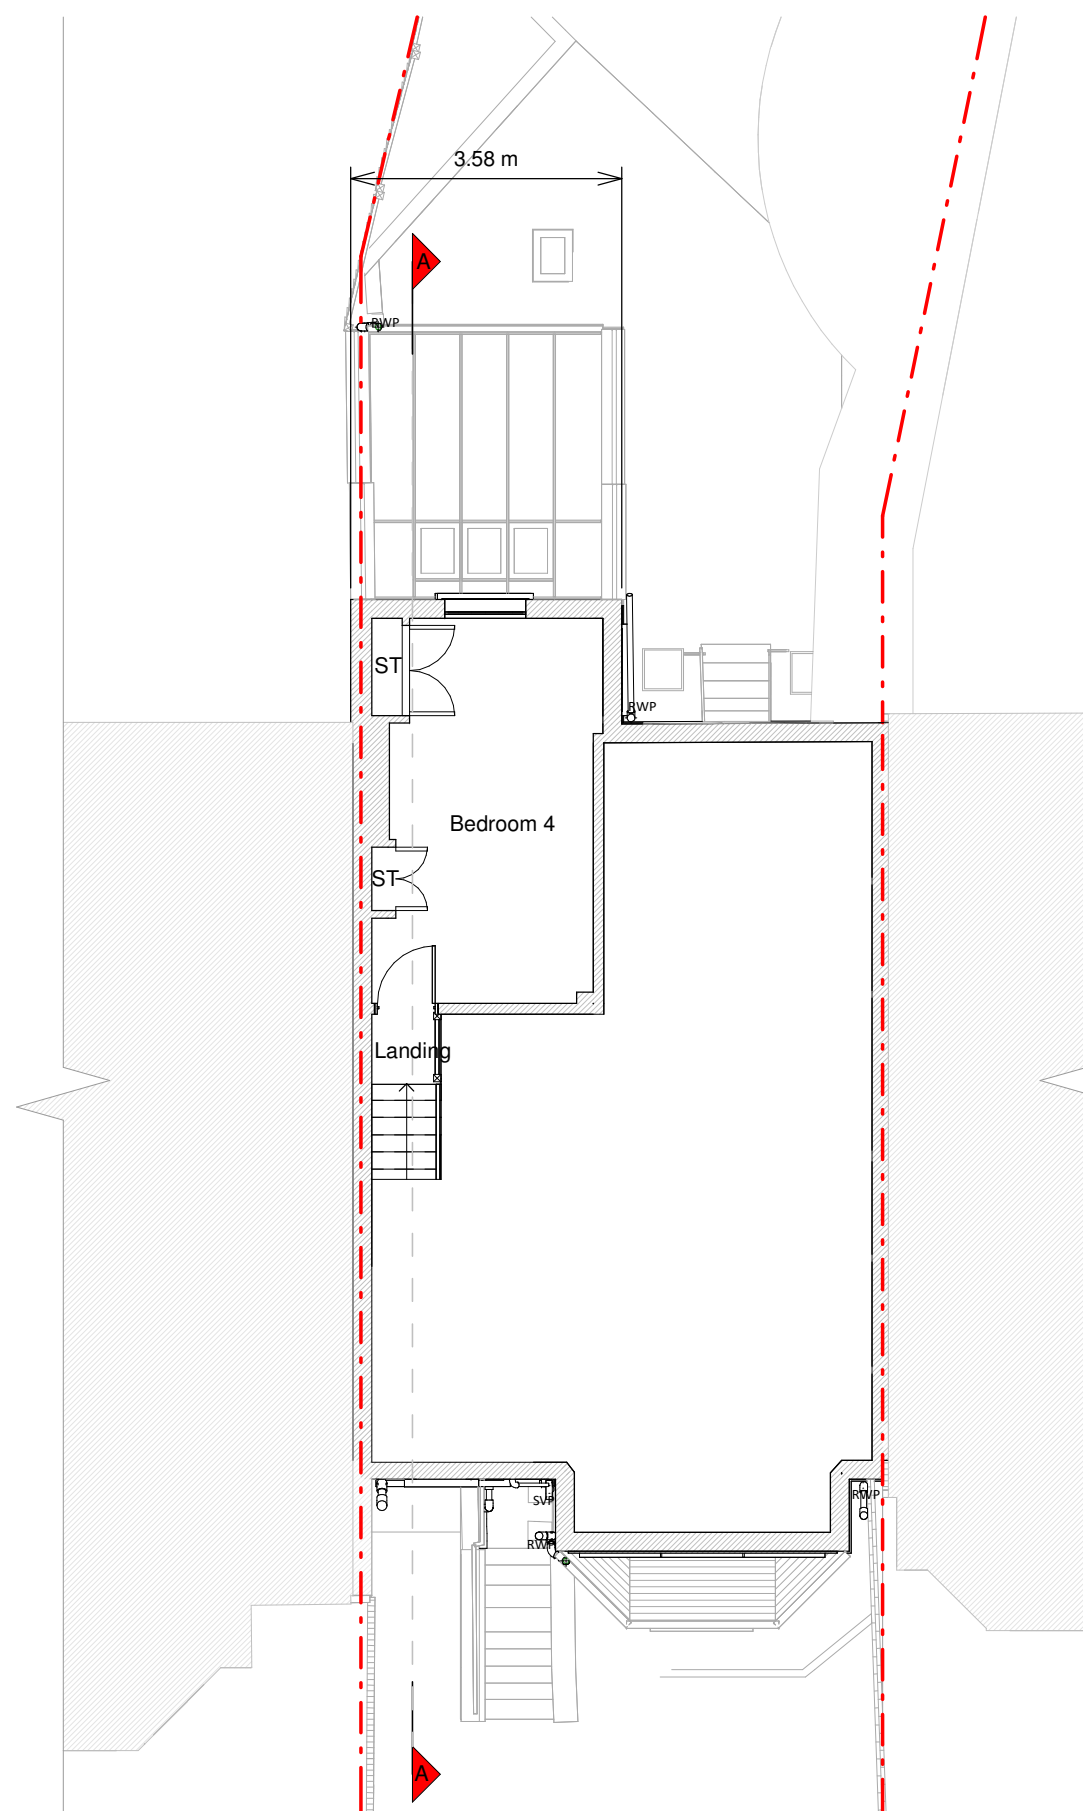

Second Floor Plan

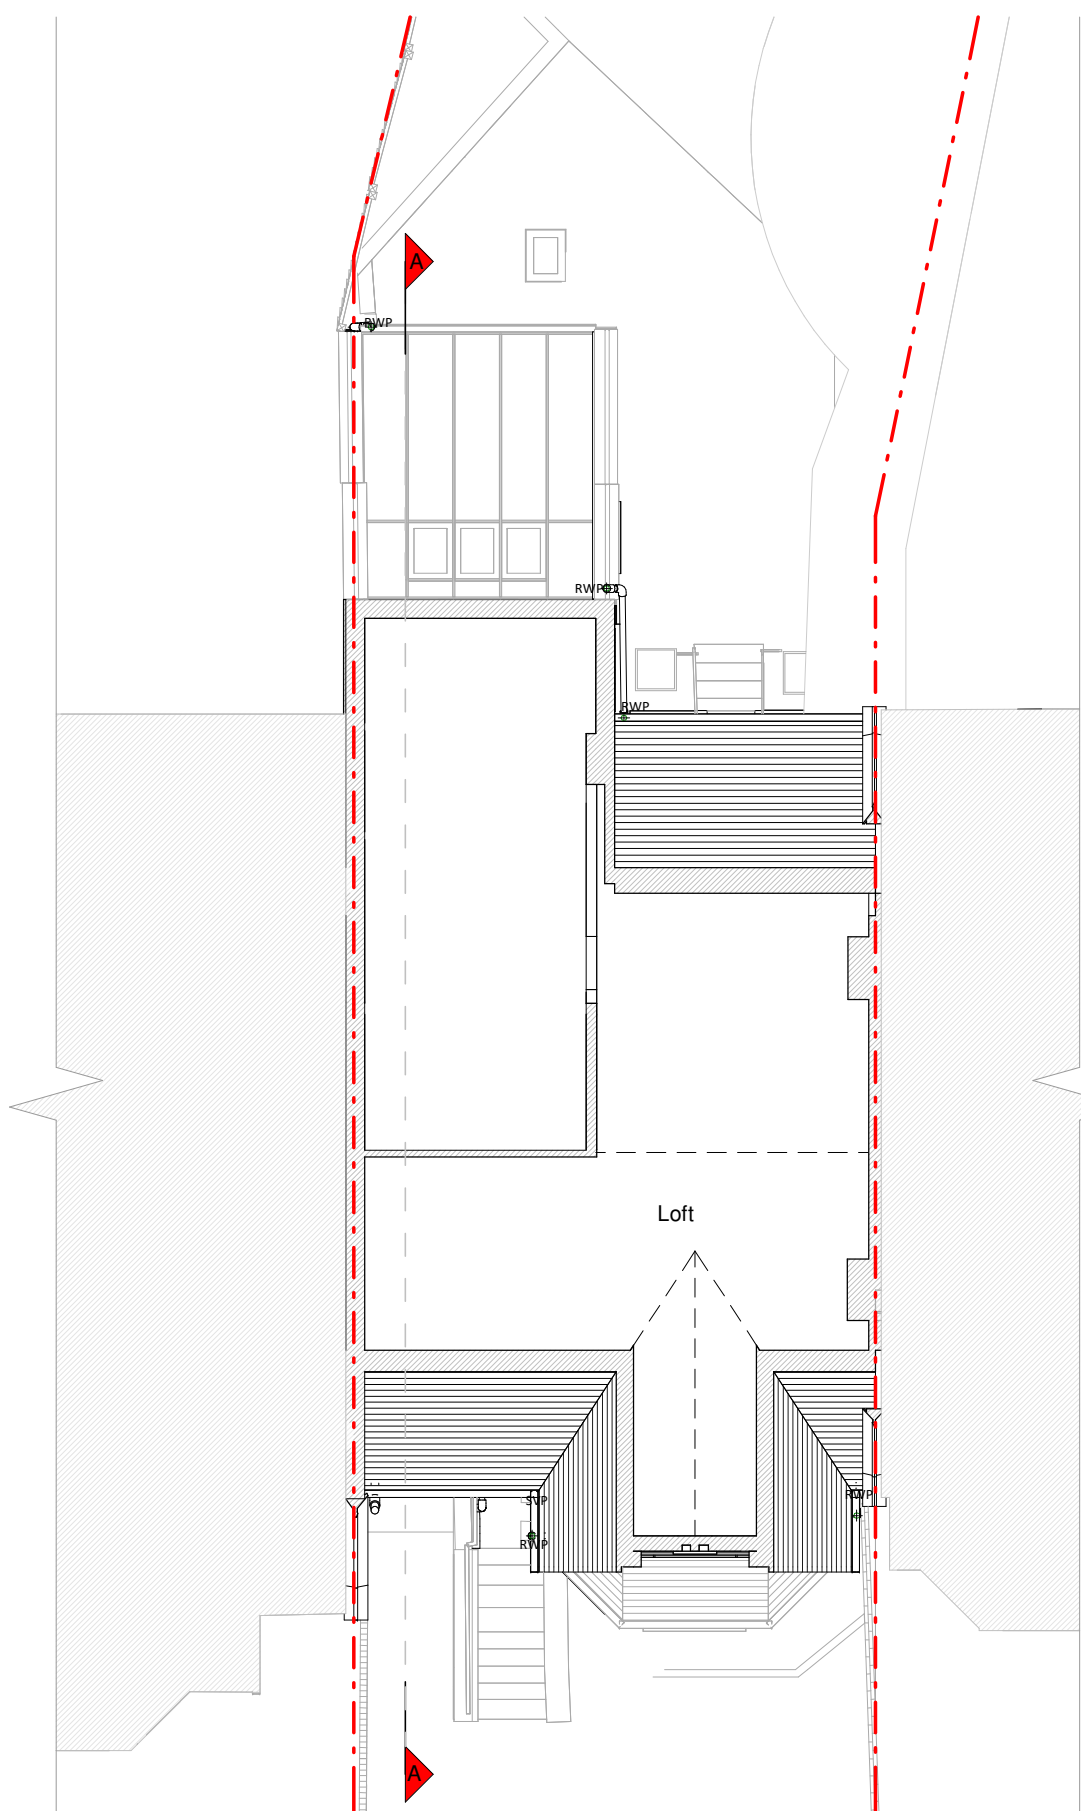

Loft Plan

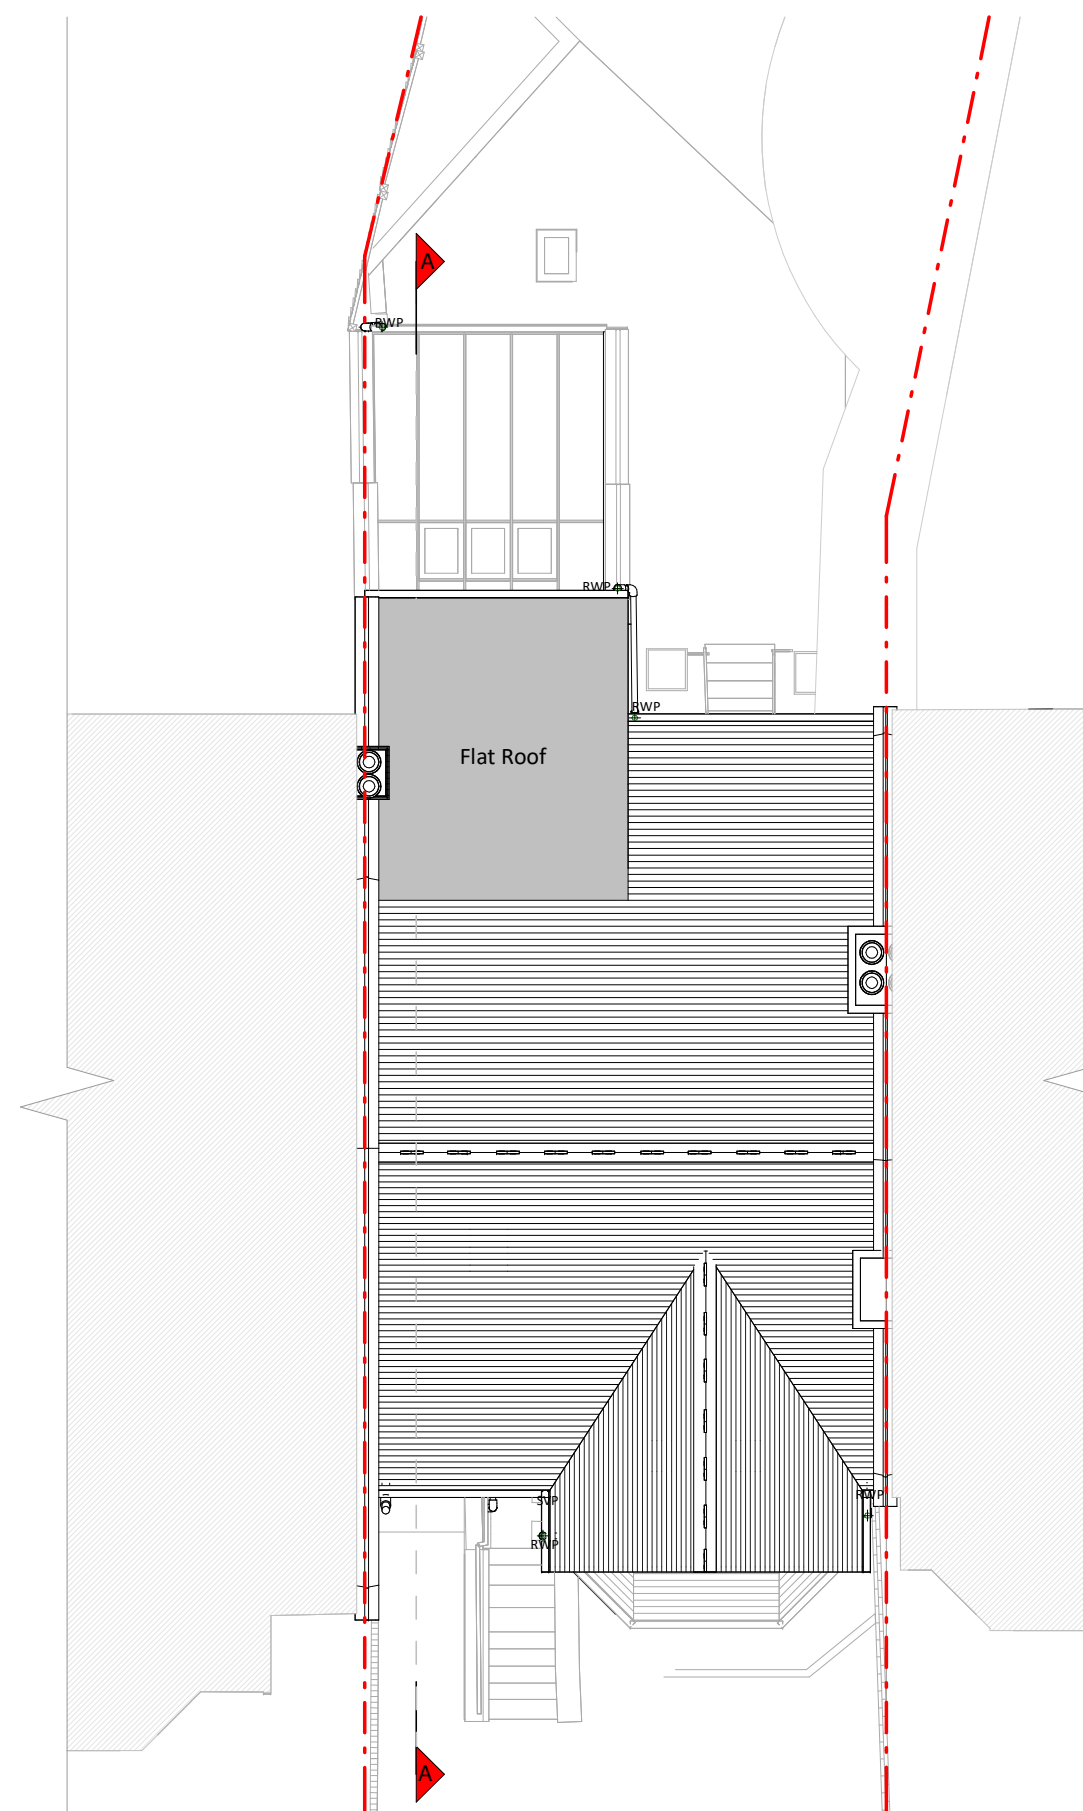

Roof Plan



Copyright in the design and this drawing is the property of RESI. Reproduction in whole or in part is prohibited without the written consent of RESI. This drawing must be used in conjunction with all other relevant documentation and drawings.

RESI accepts no liability for any expense, loss or damage of whatsoever nature and however arising from any variations which have not been referred to them and their approval obtained.

Print out to actual scale. Do not scale, except where for printing purposes. All dimensions to be cross-checked on site prior to construction and completion. Any discrepancies to be reported to RESI immediately.

KEY

- Existing walls
- Existing furniture
- Boundary line
- Level line
- 1.5m head height
- 1.8m head height

Revision

Rev	Notes	Date
A	Variation of Condition	22/12/2023

RESI
Grow your home

Job Title:
Variation of Condition for the alterations of the approved plans
REF HGV/2023/0469

Drawing Status:
Variation of Condition

Client:
Joe Mazzucca

Drawing Title:
Existing Floor Plans


Scale	Drawn
1:100 @ A1	AR

Date	Checked
Aug 2023	PS

Drawing No.	Rev
B174546-1100	A




Front Elevation

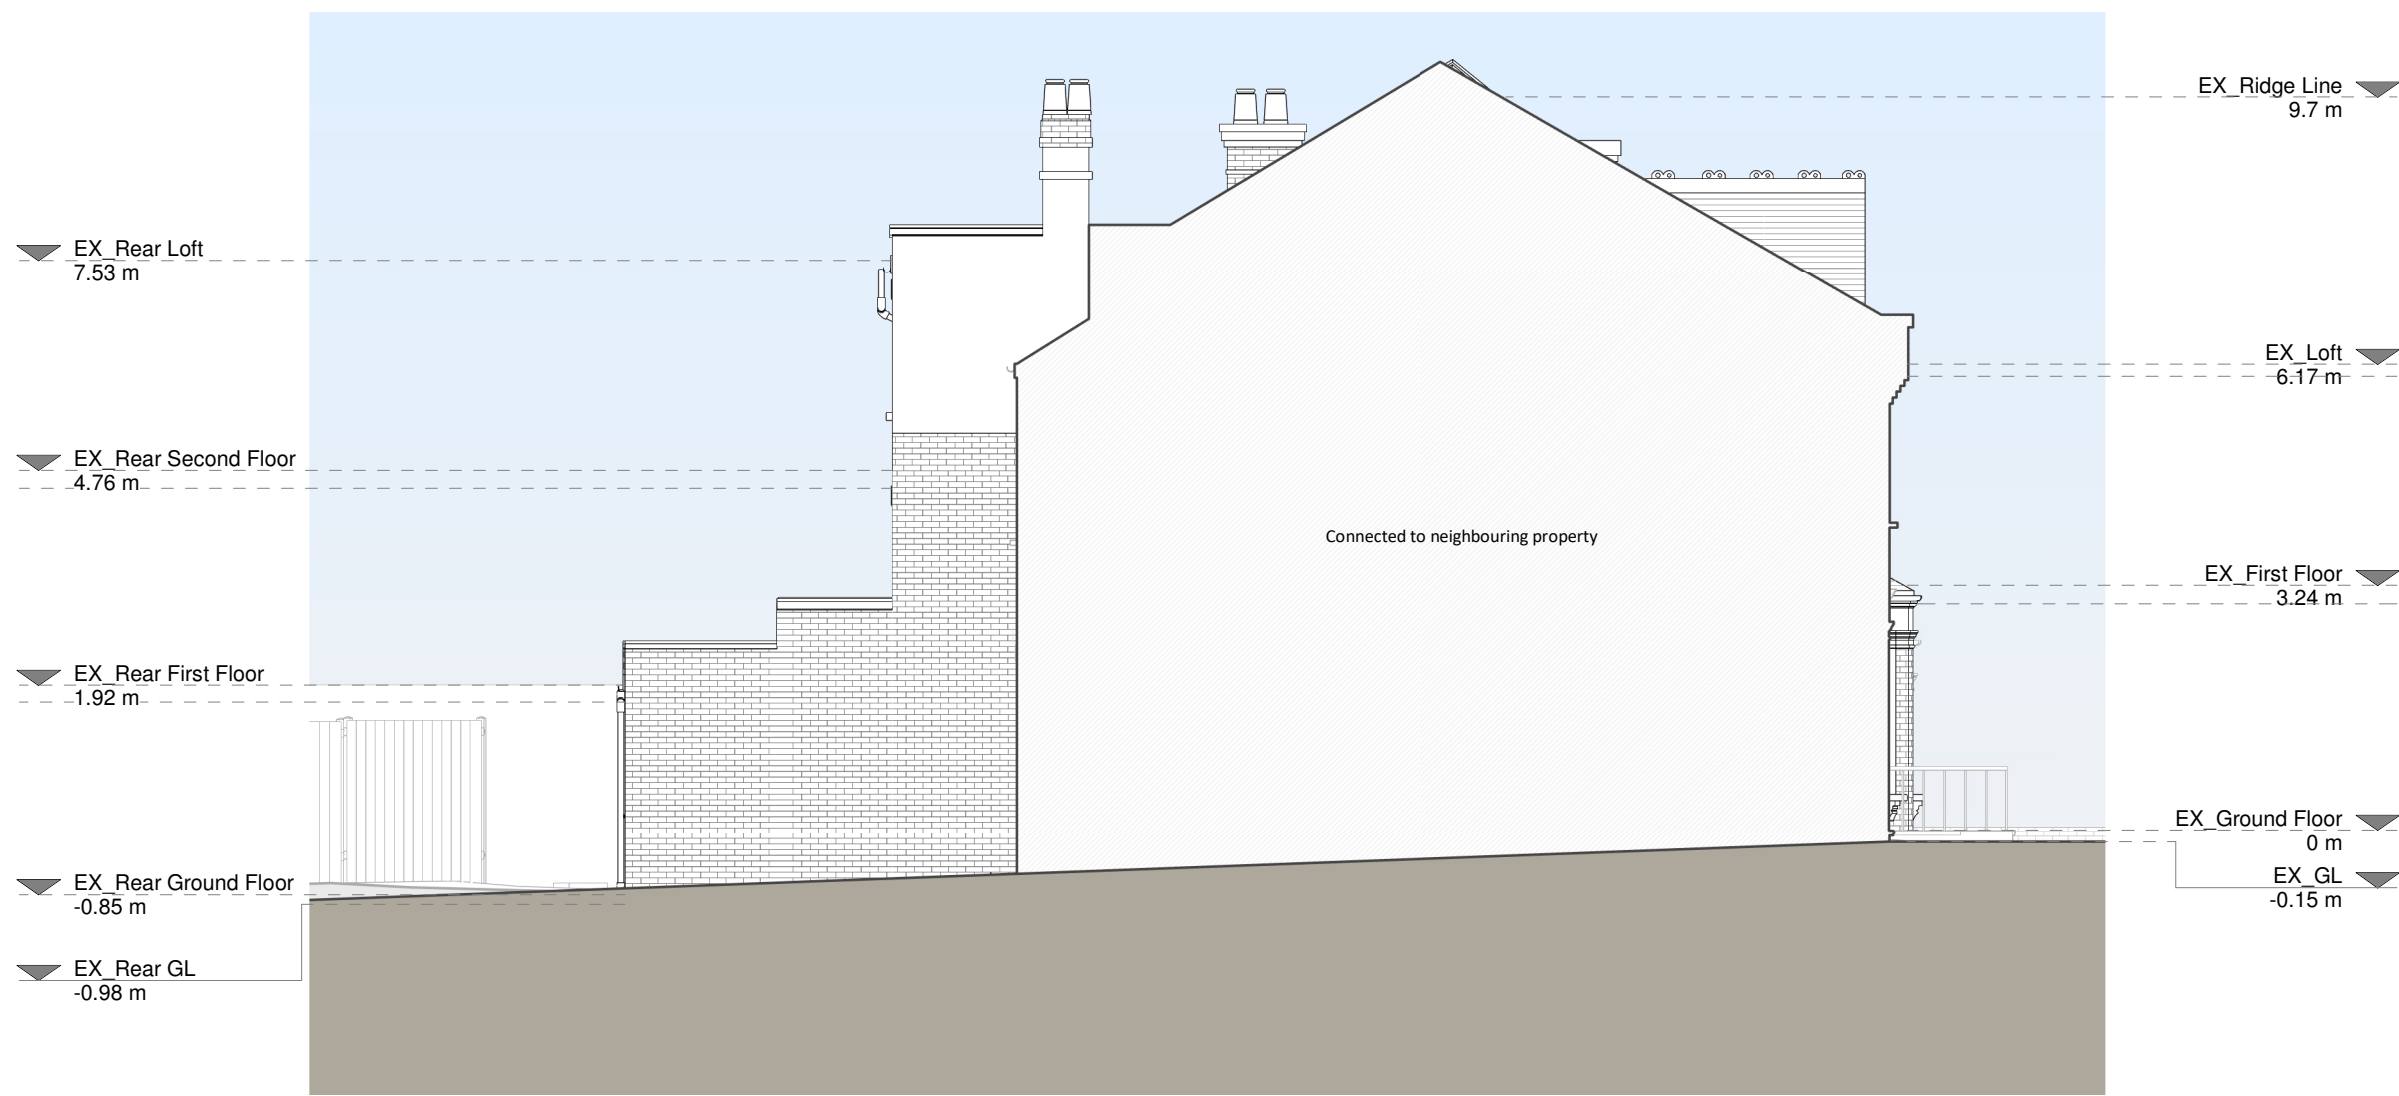


Left Side Elevation



Rear Elevation

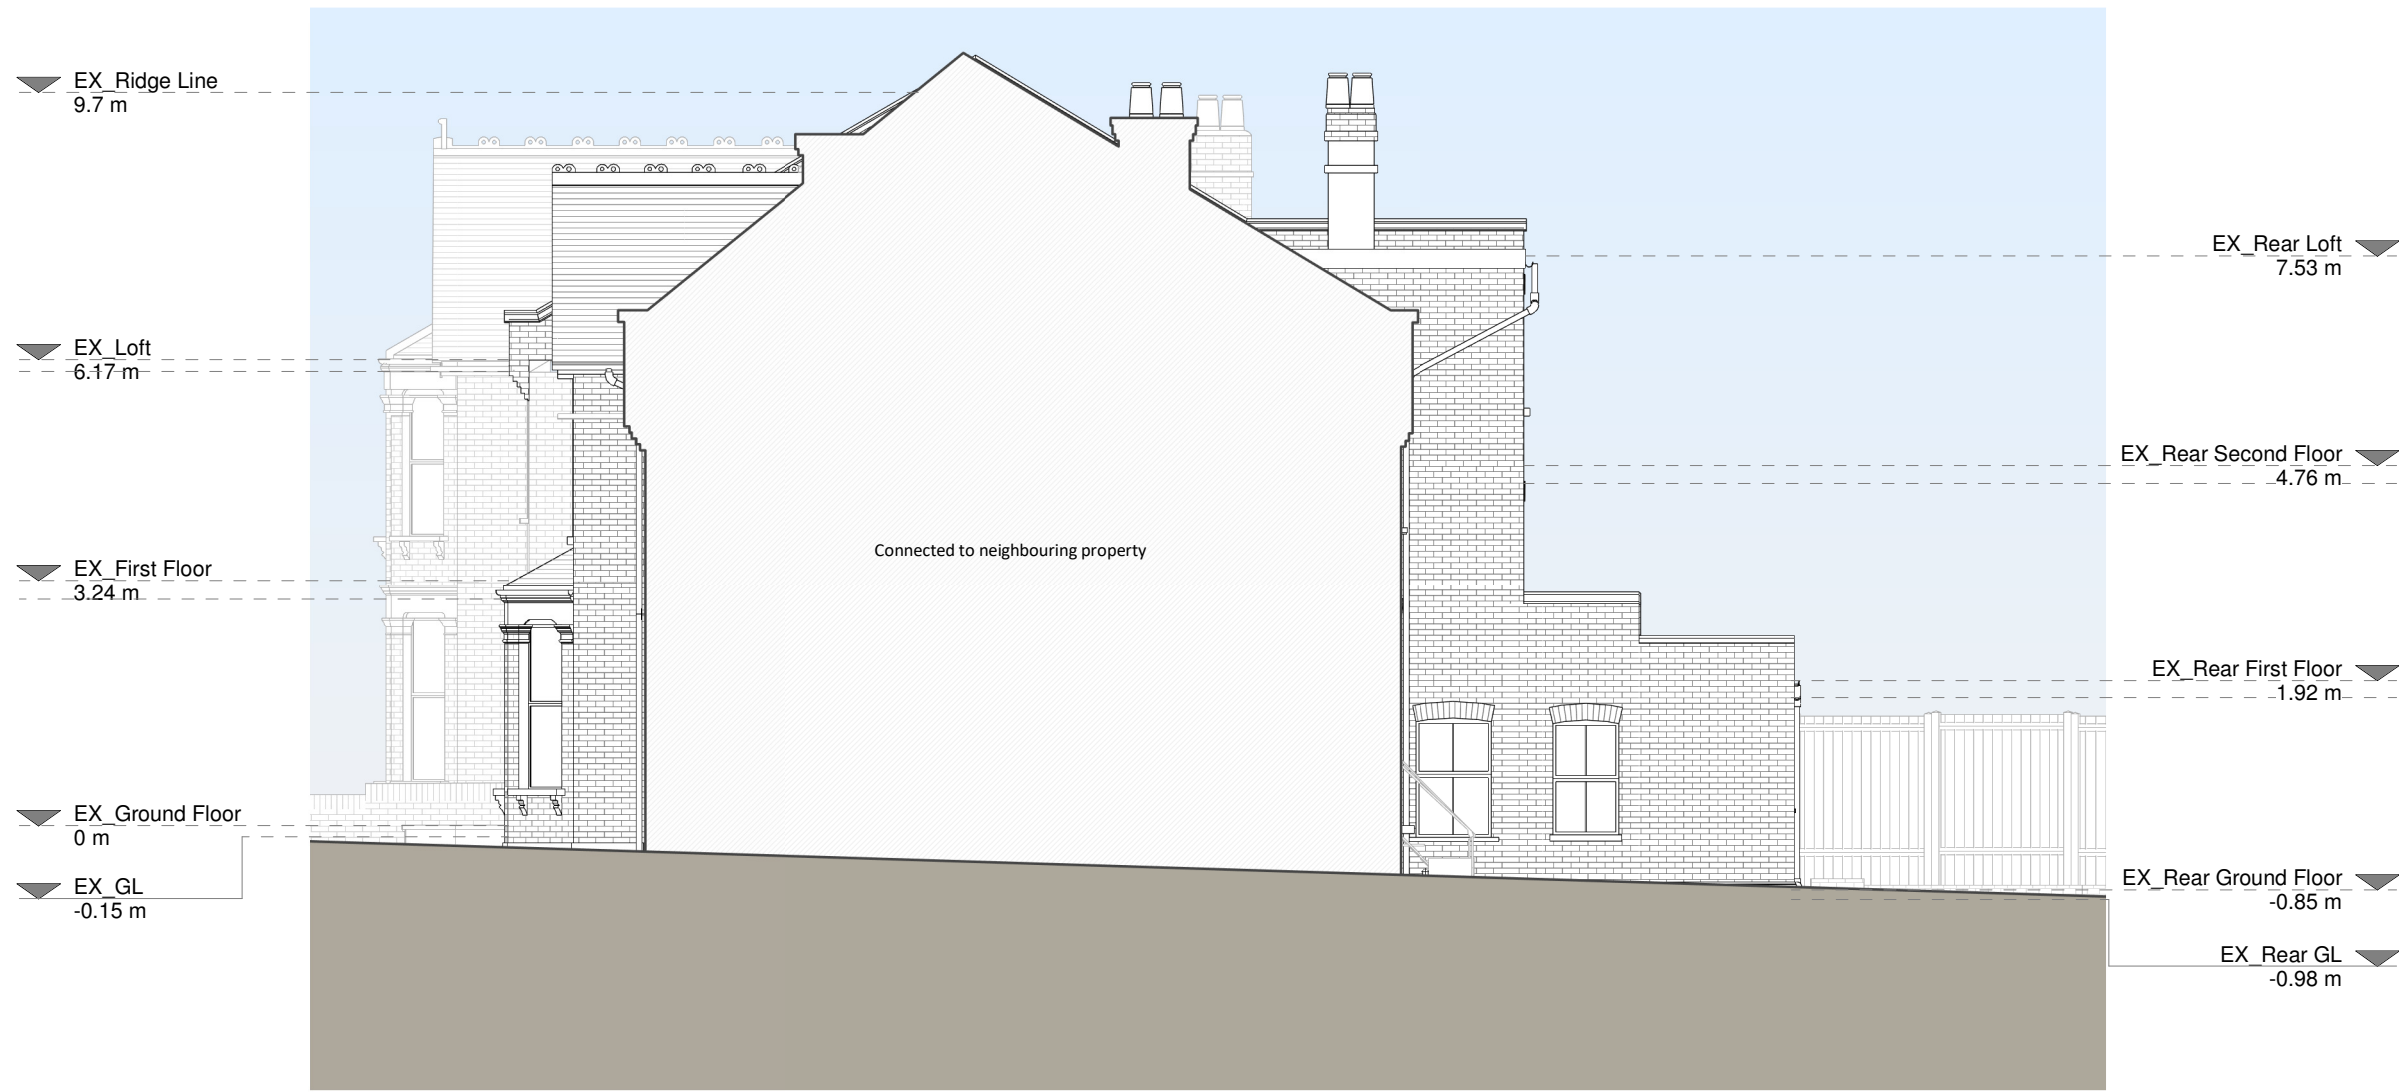

Right Side Elevation

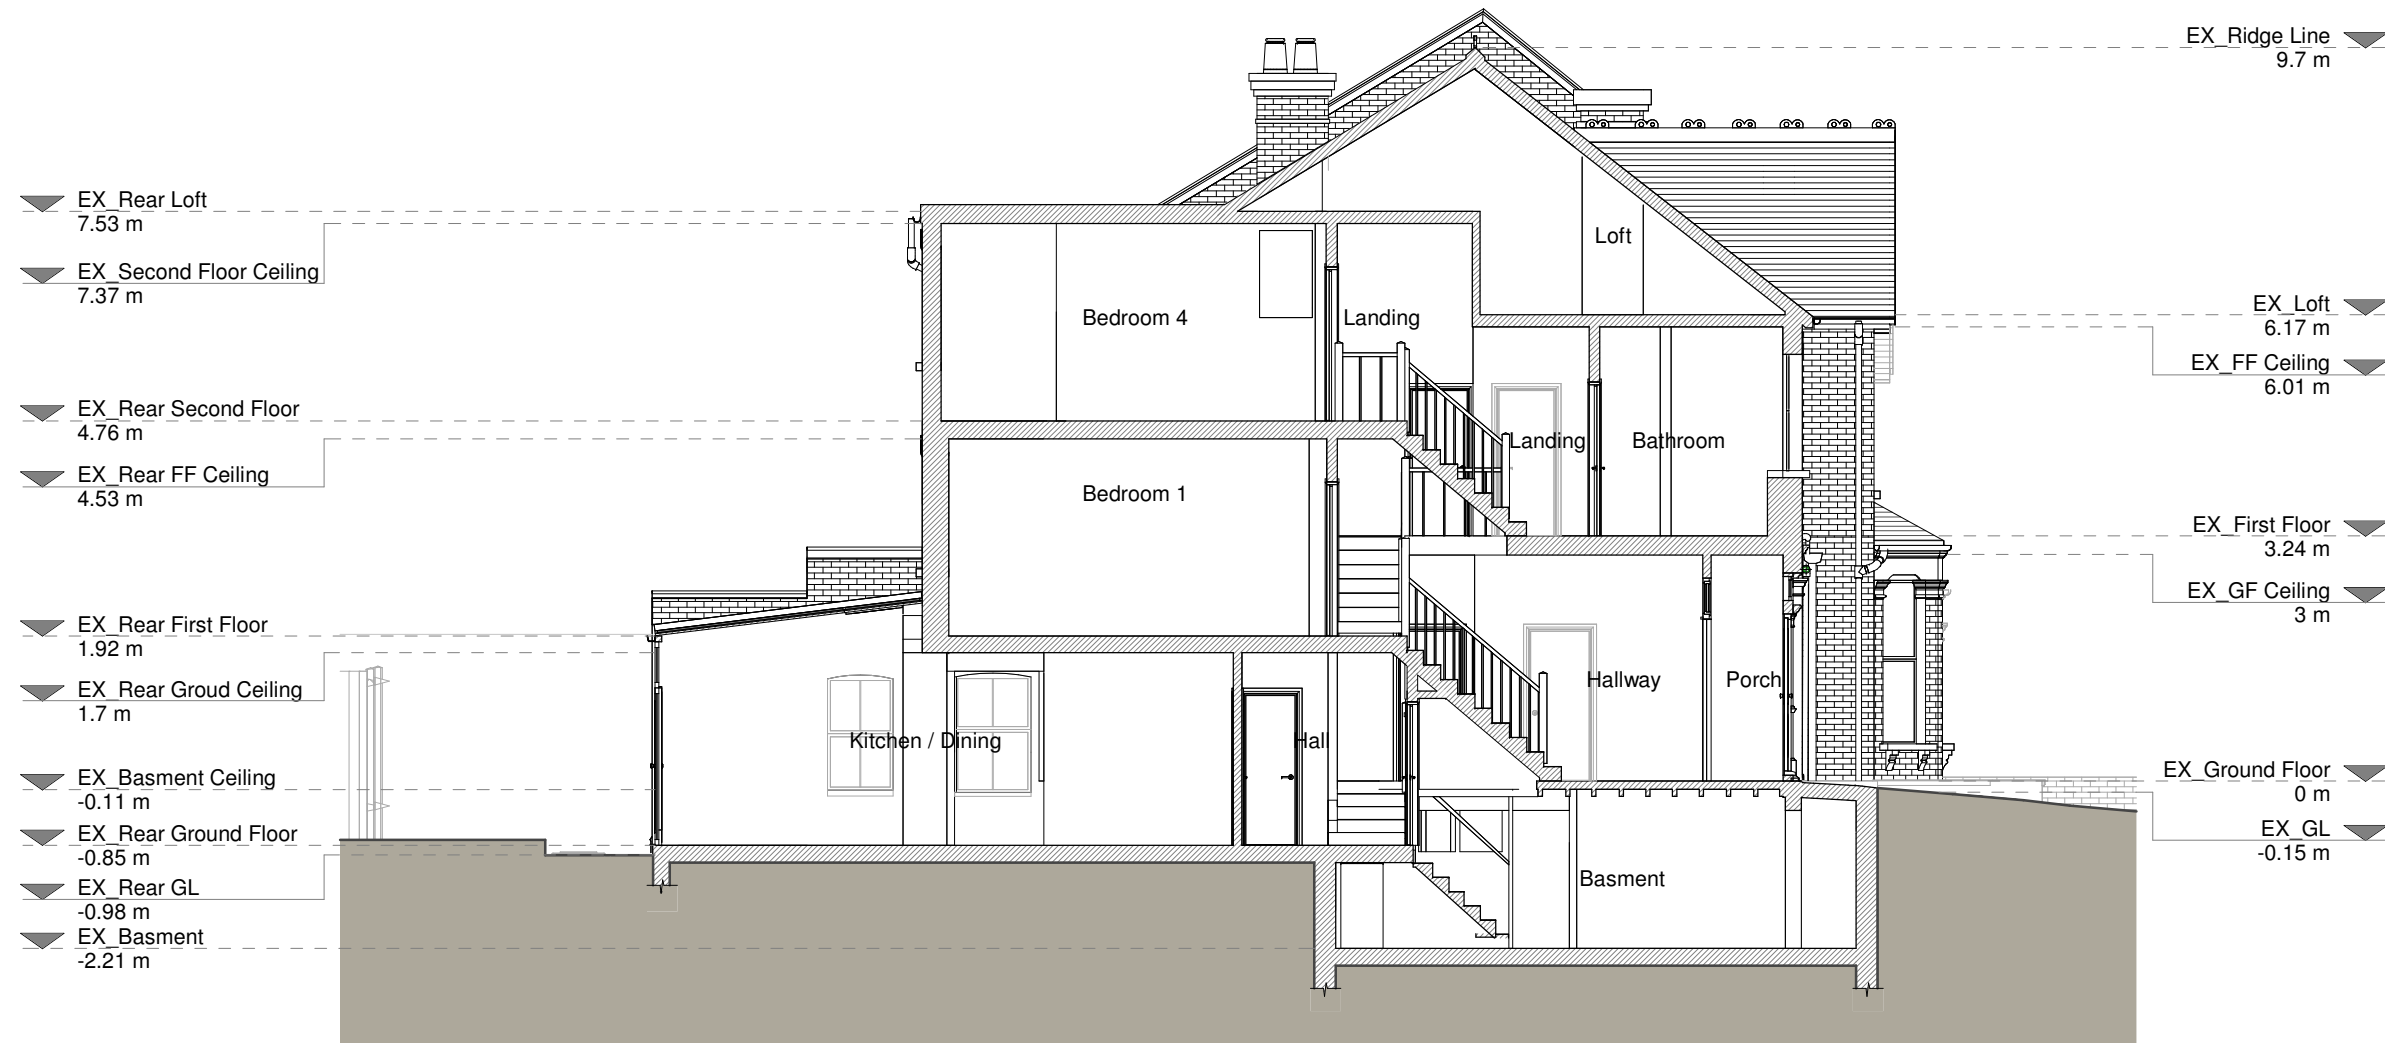

Section A - A

Copyright in the design and this drawing is the property of RESI. Reproduction in whole or in part is prohibited without the written consent of RESI. This drawing must be read in conjunction with all other relevant documentation and drawings.

RESI accepts no liability for any expense, loss or damage of whatsoever nature and however arising from any variation which has not been referred to them and their approval is obtained.

Print not to actual scale. Do not scale, except unless for plotting purposes. All dimensions to be cross-checked on site prior to construction and construction. Any discrepancies to be reported to RESI immediately.

KEY

- Boundary line
- Level line
- neighbouring context

Revision		
Rev	Notes	Date
A	Variation of Condition	22/12/2023




Job Title
Variation of Condition for the alterations of the approved plans
REF HGV/2023/0469


Drawing Status
Variation of Condition

Client
Joe Mazzucca


Drawing Title
Existing Elevations and Sections and 3D Views

Scale 1:100 @ A1	Drawn AR
Date Aug 2023	Checked PS
Drawing No. 8174546-1200	Rev A

 


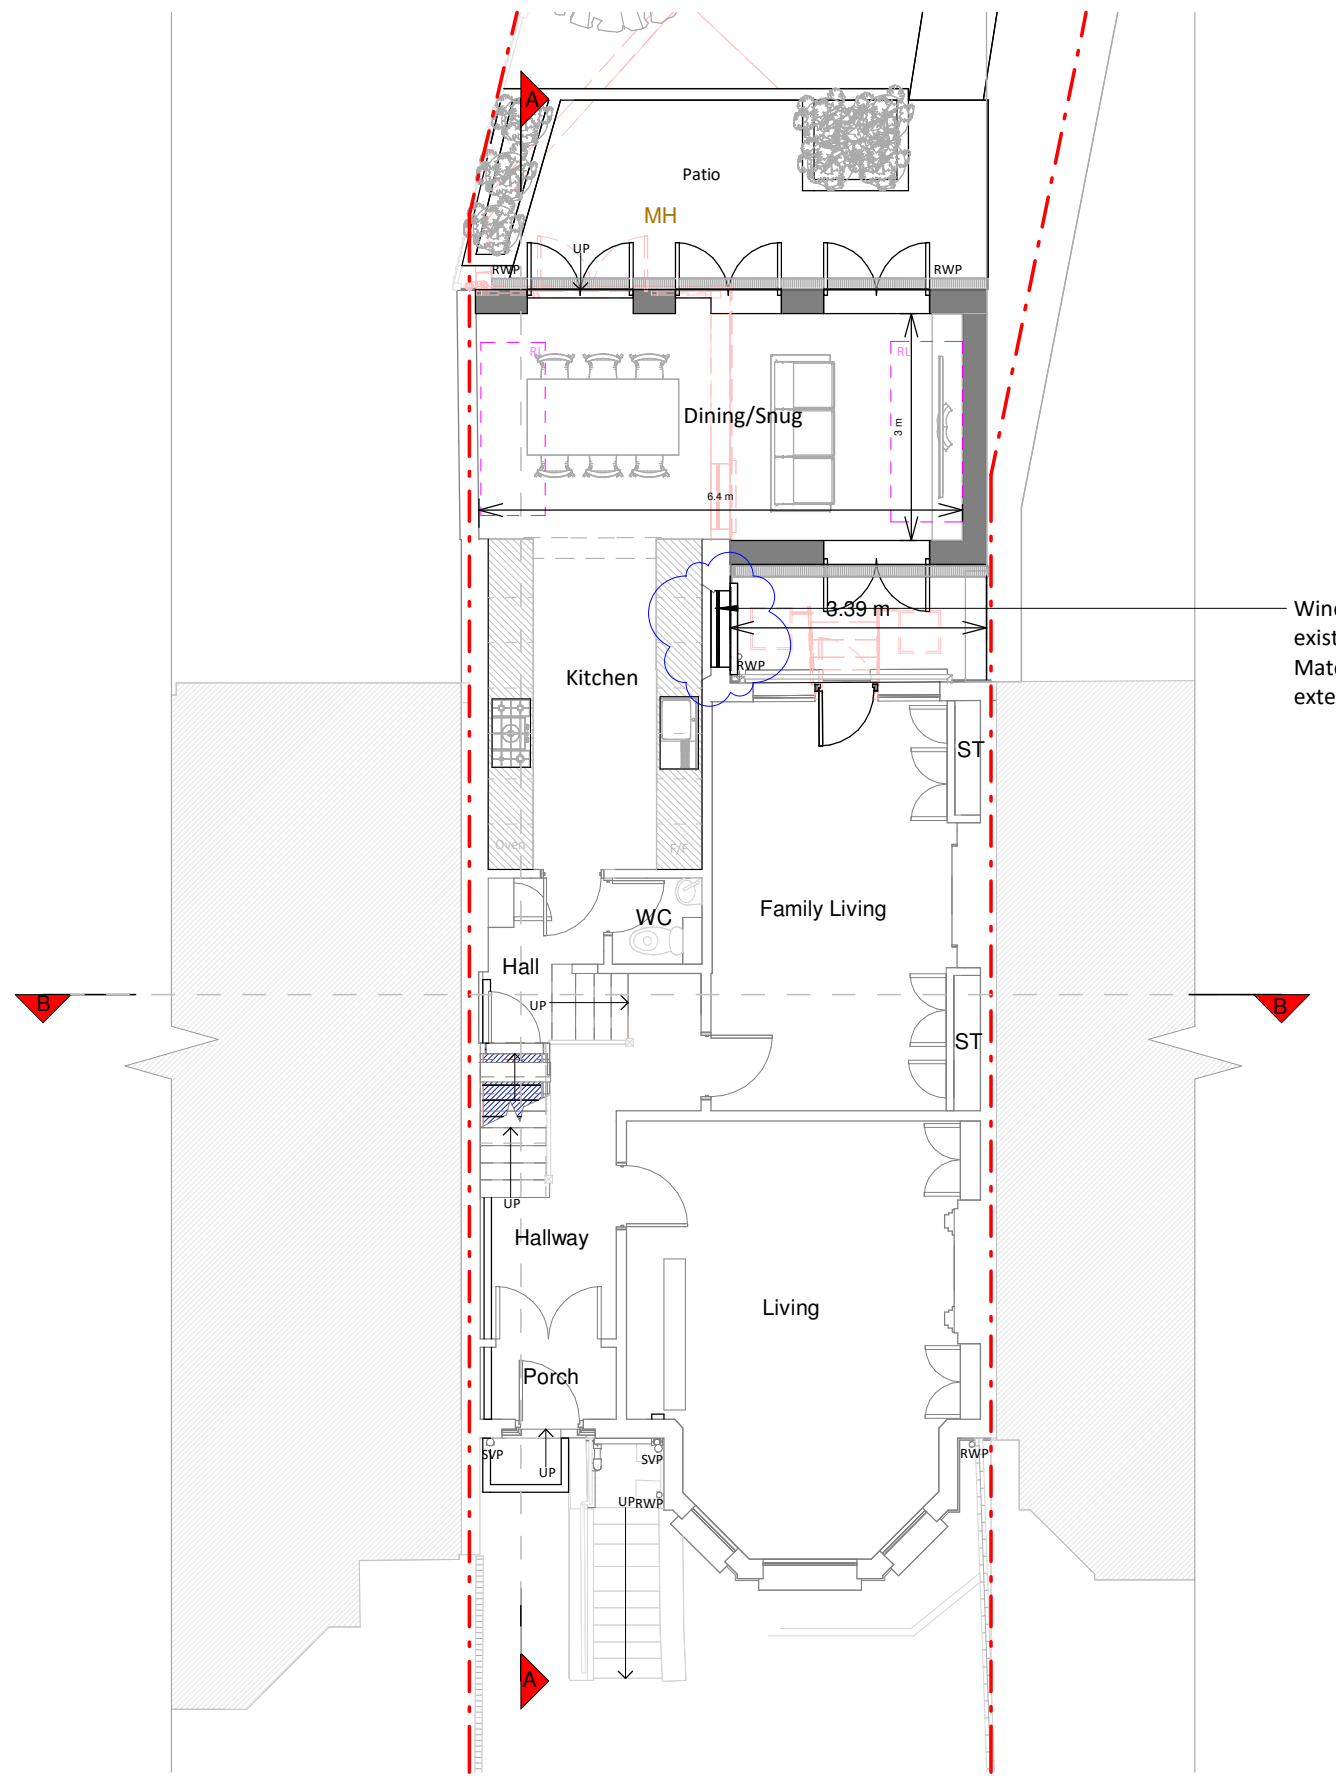


Ground Floor Plan

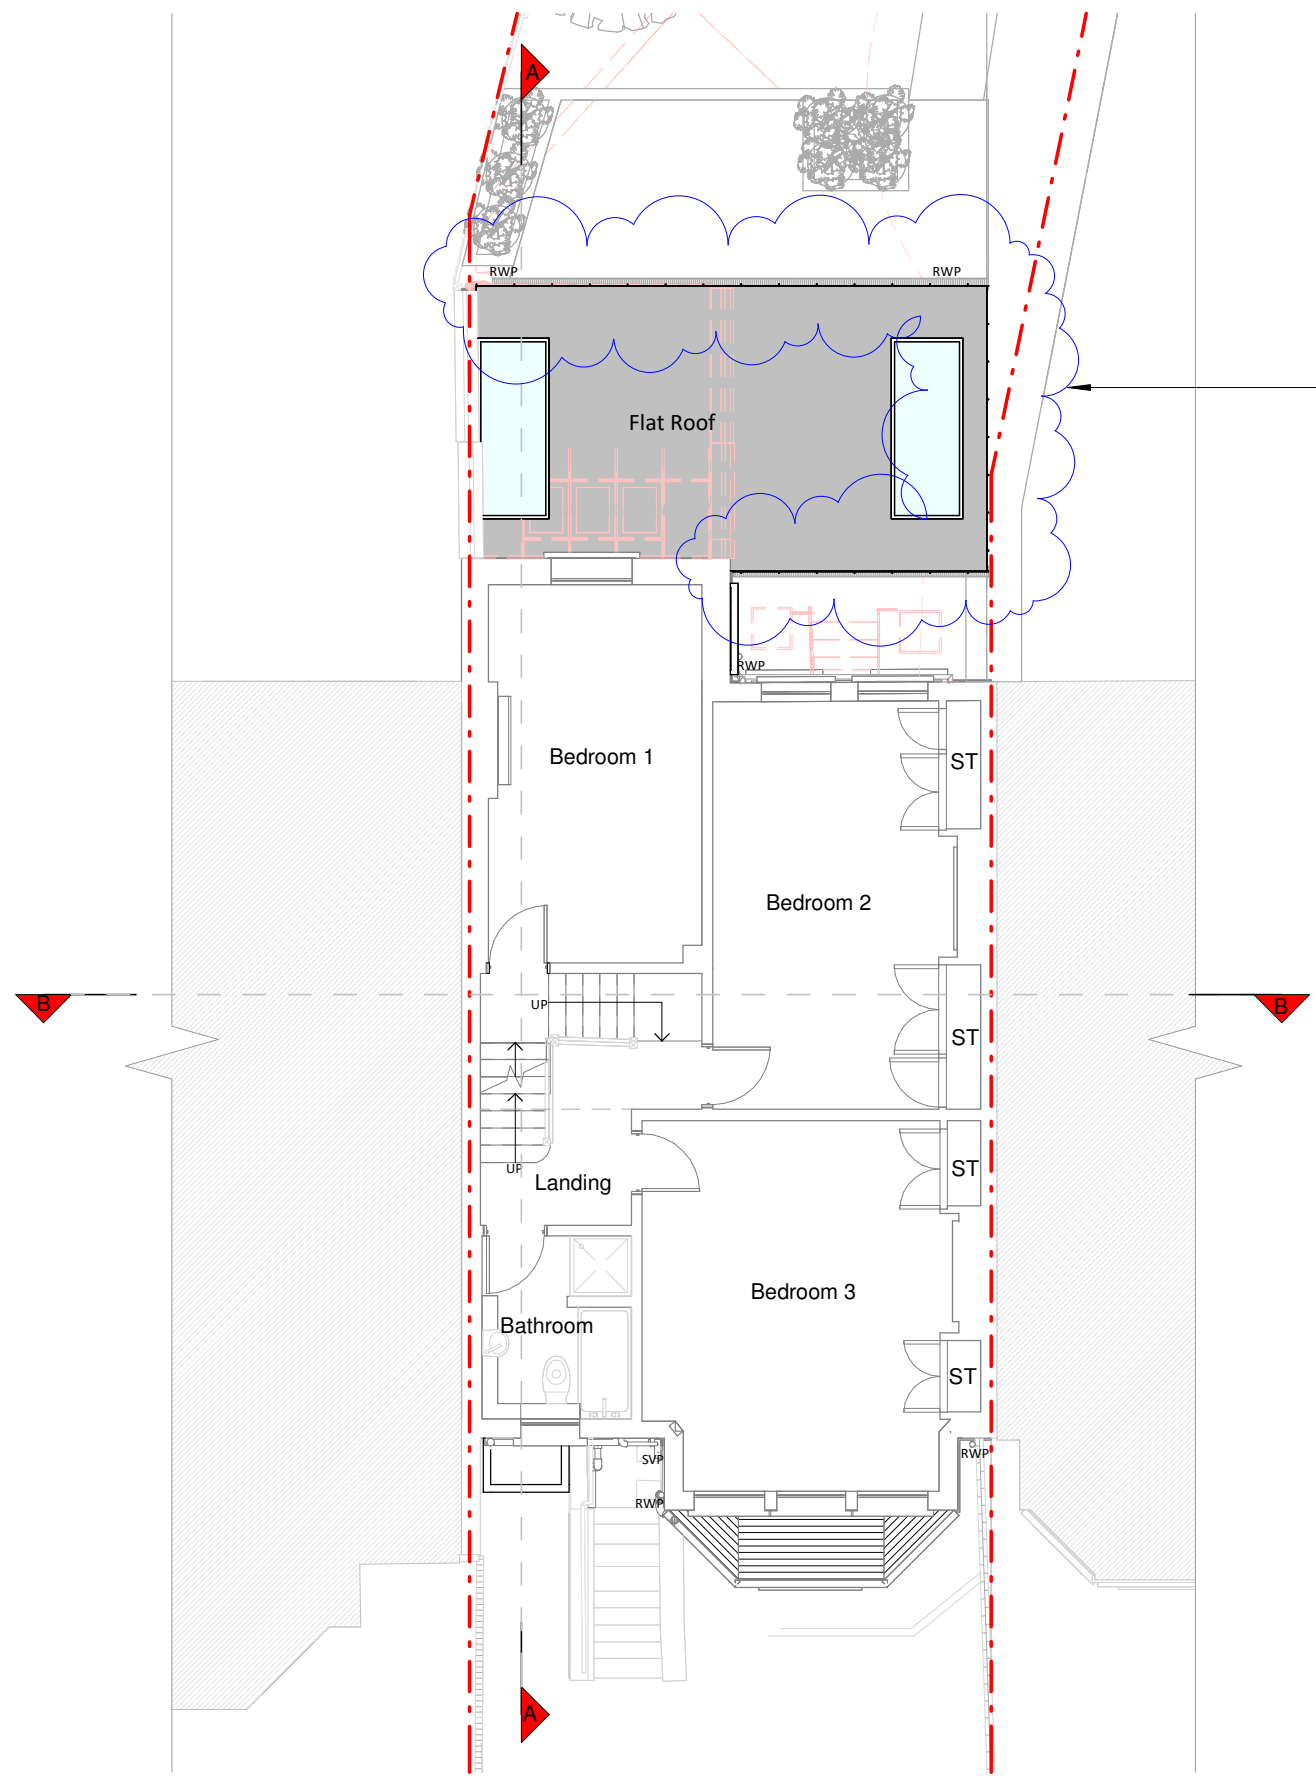


First Floor Plan

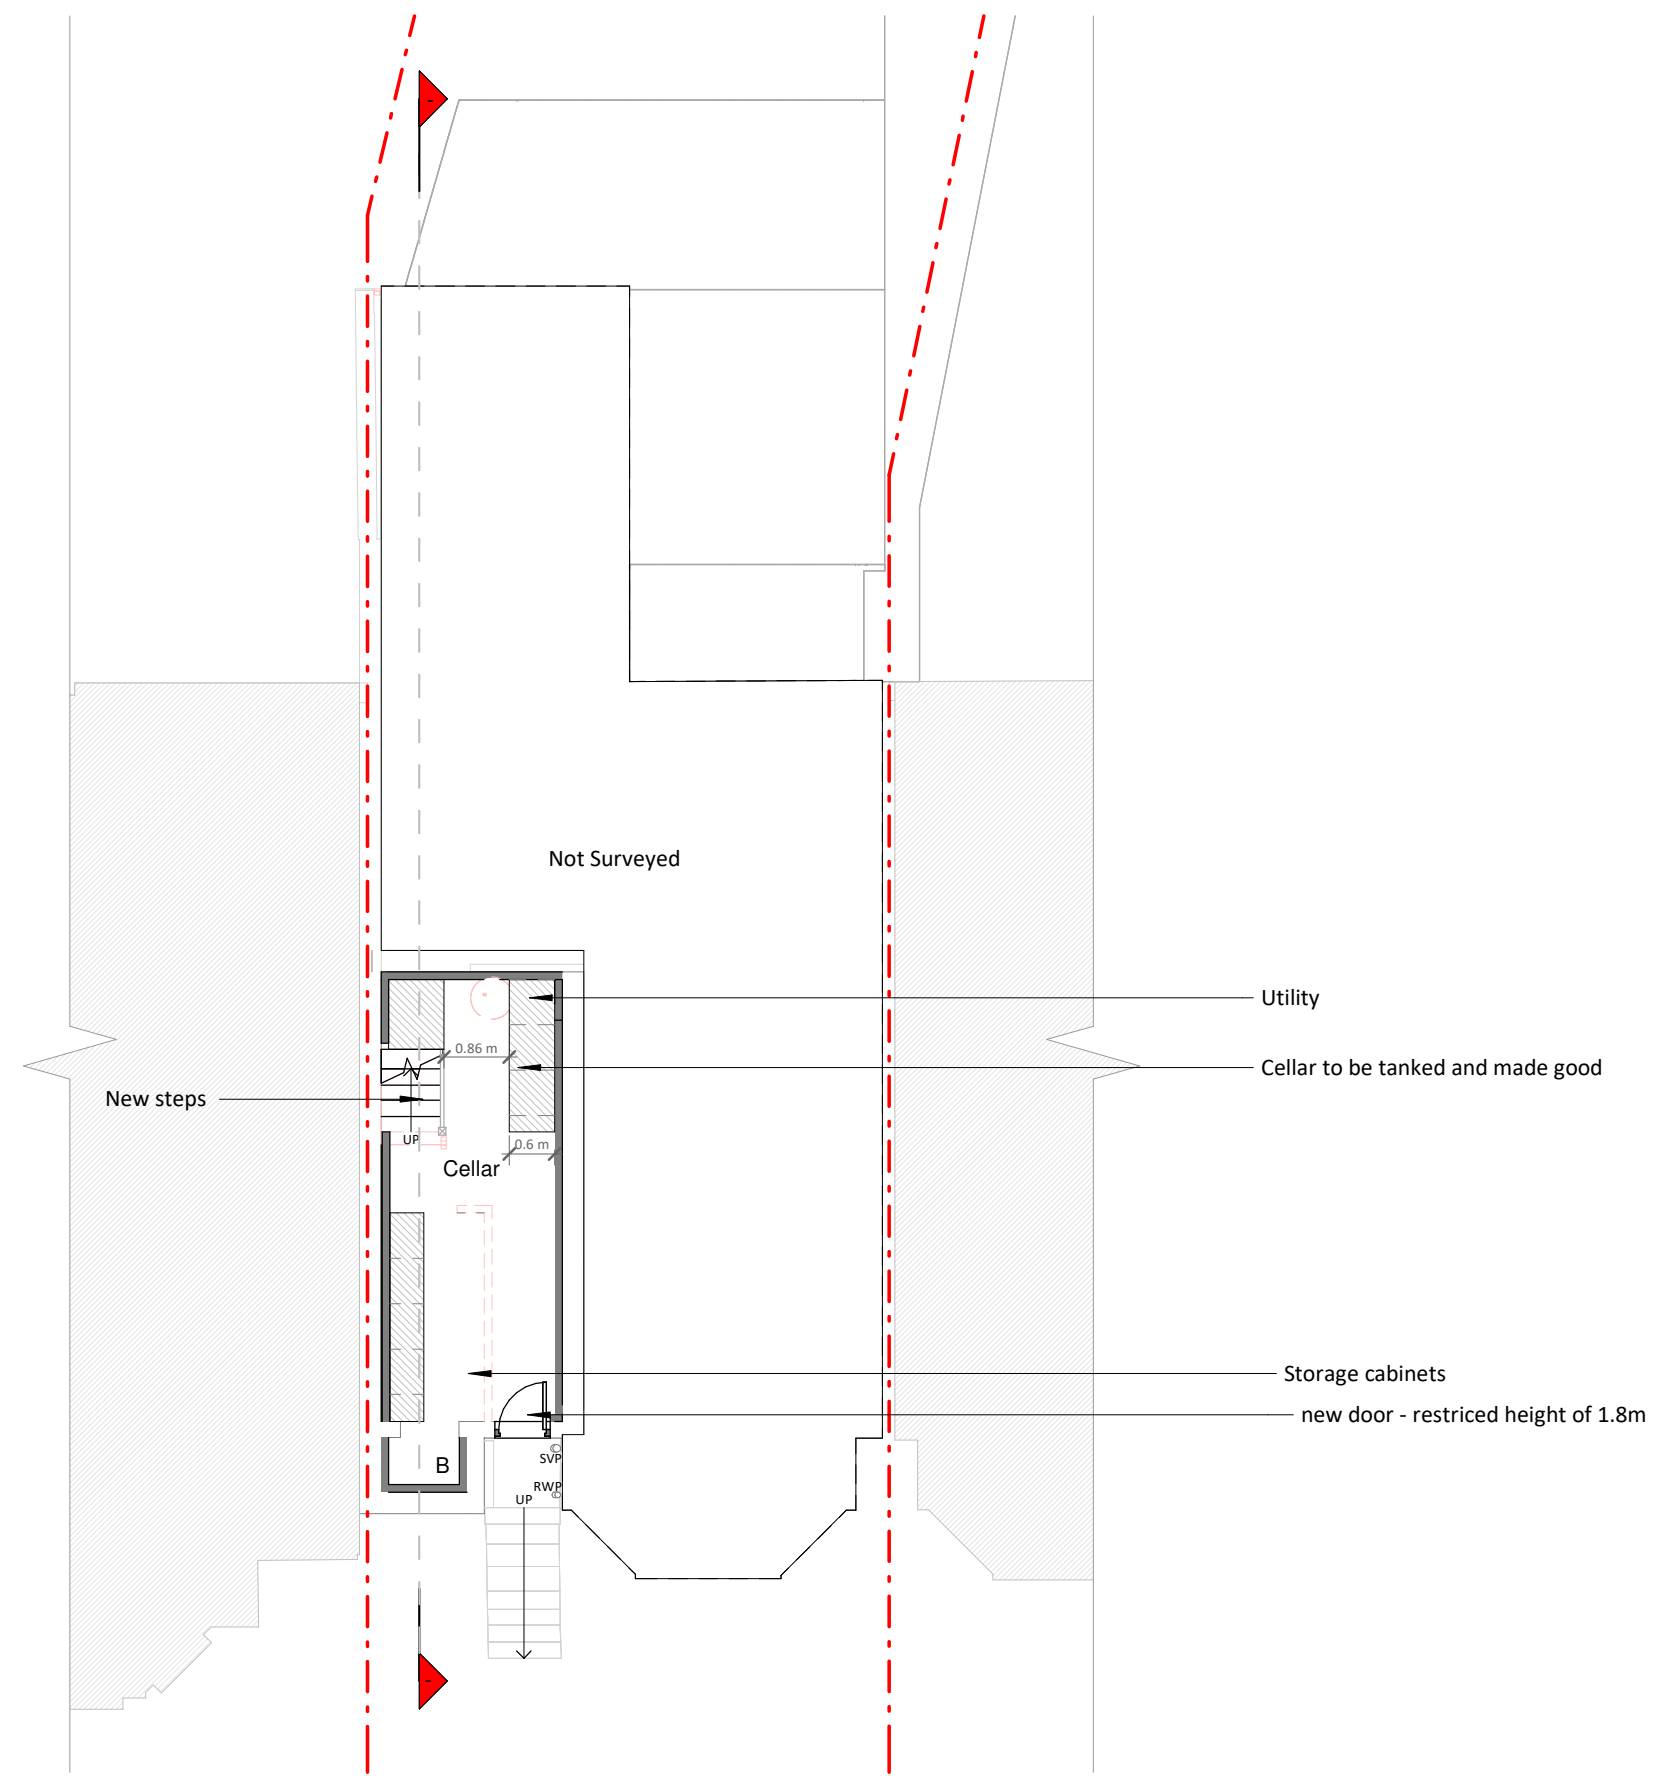


Basement

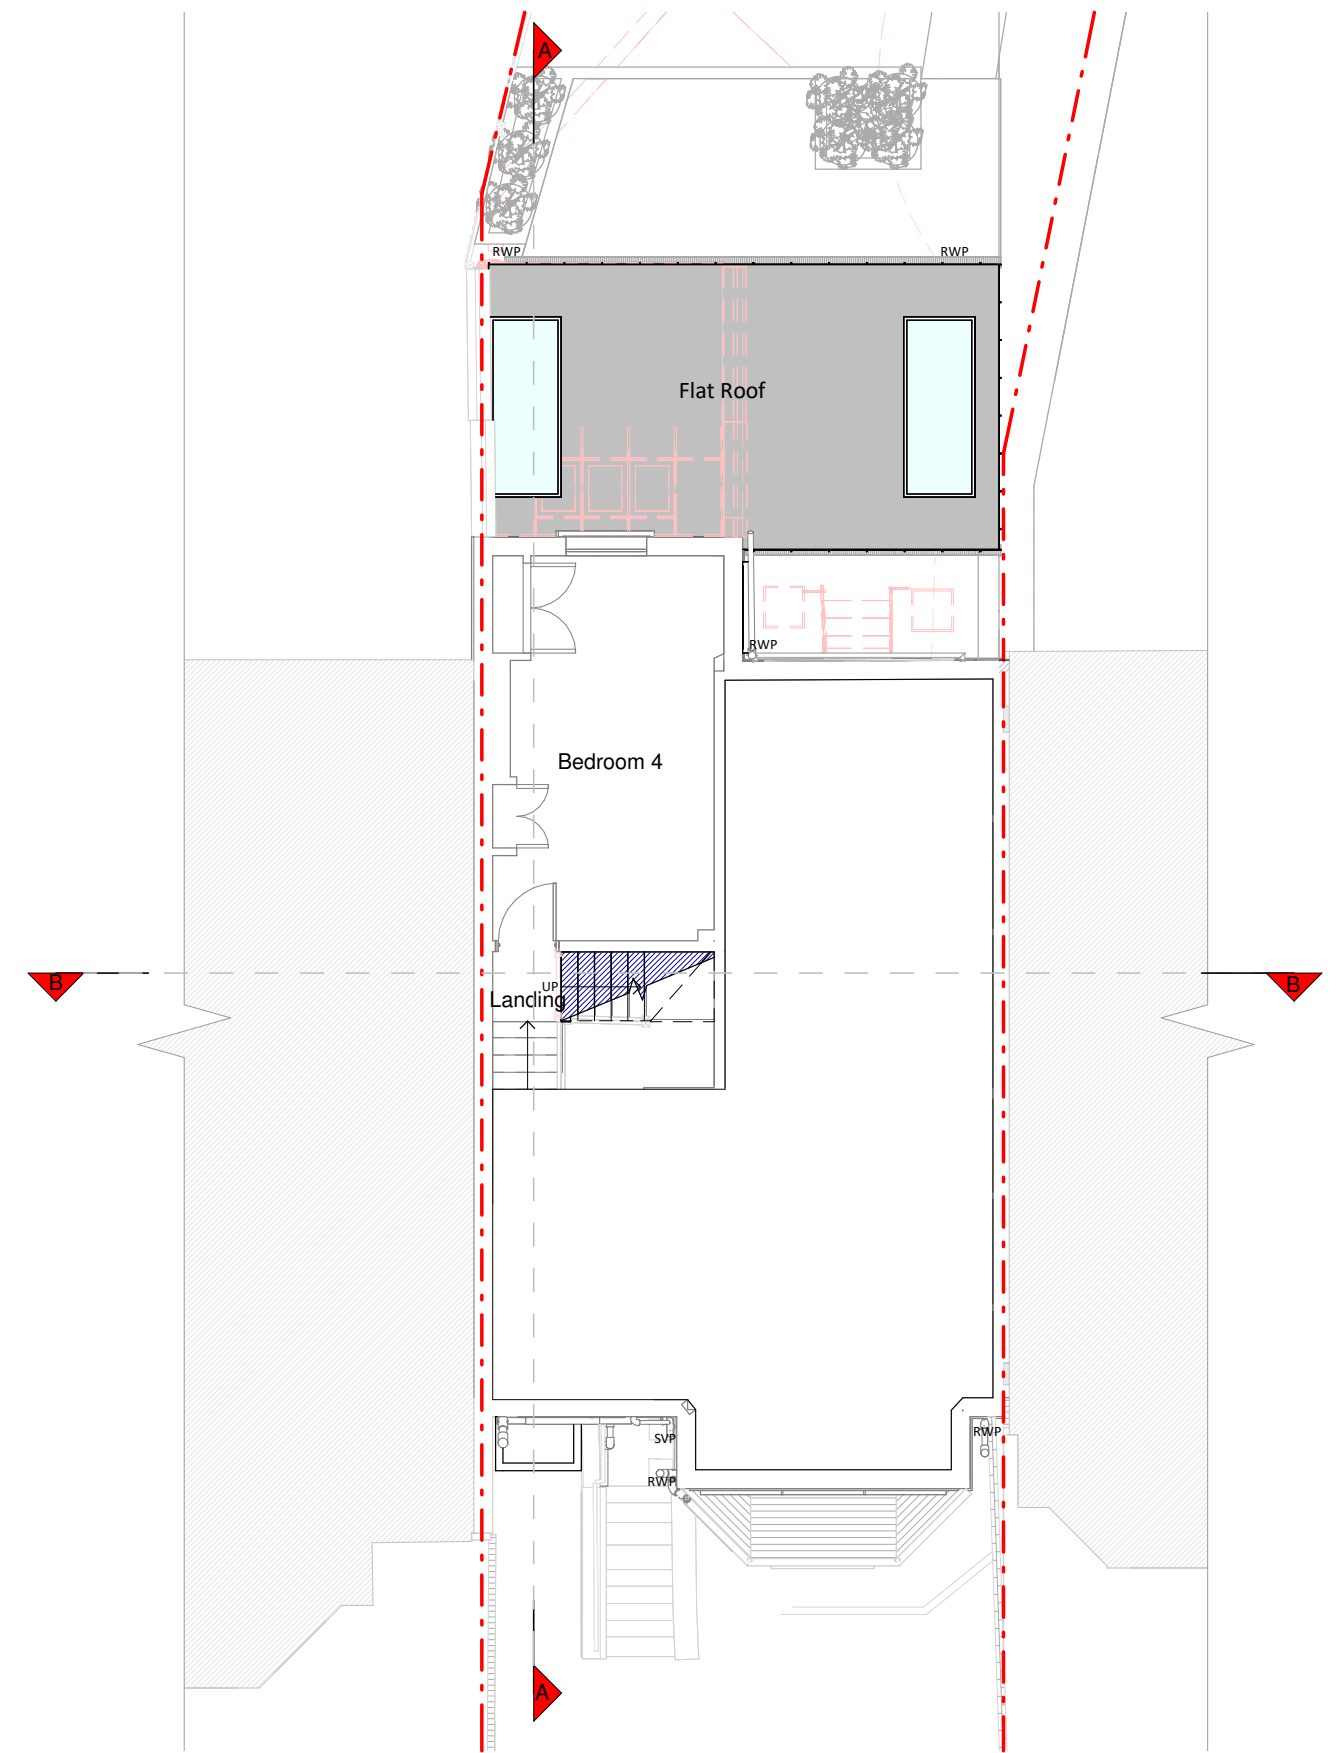

Rear Second Floor

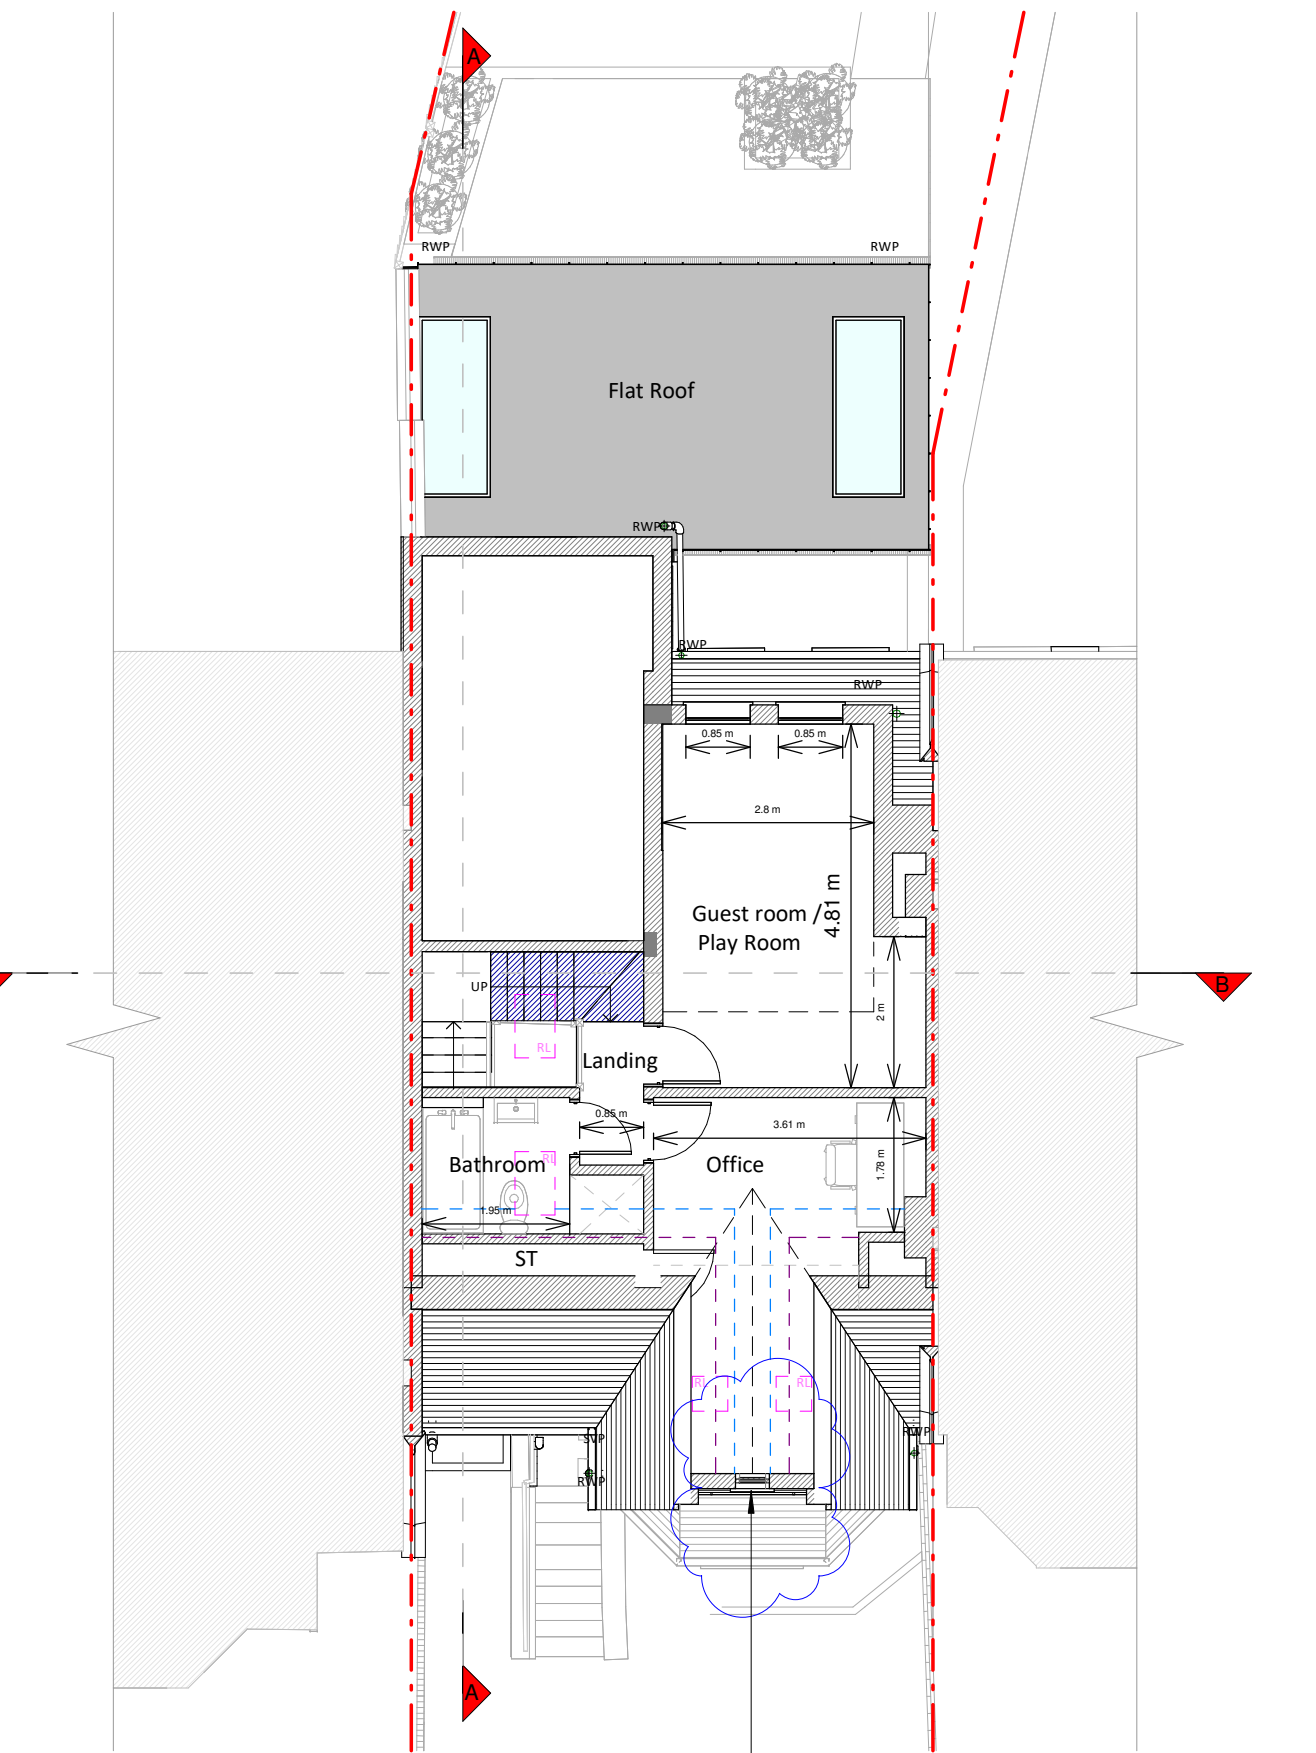

Loft Plan

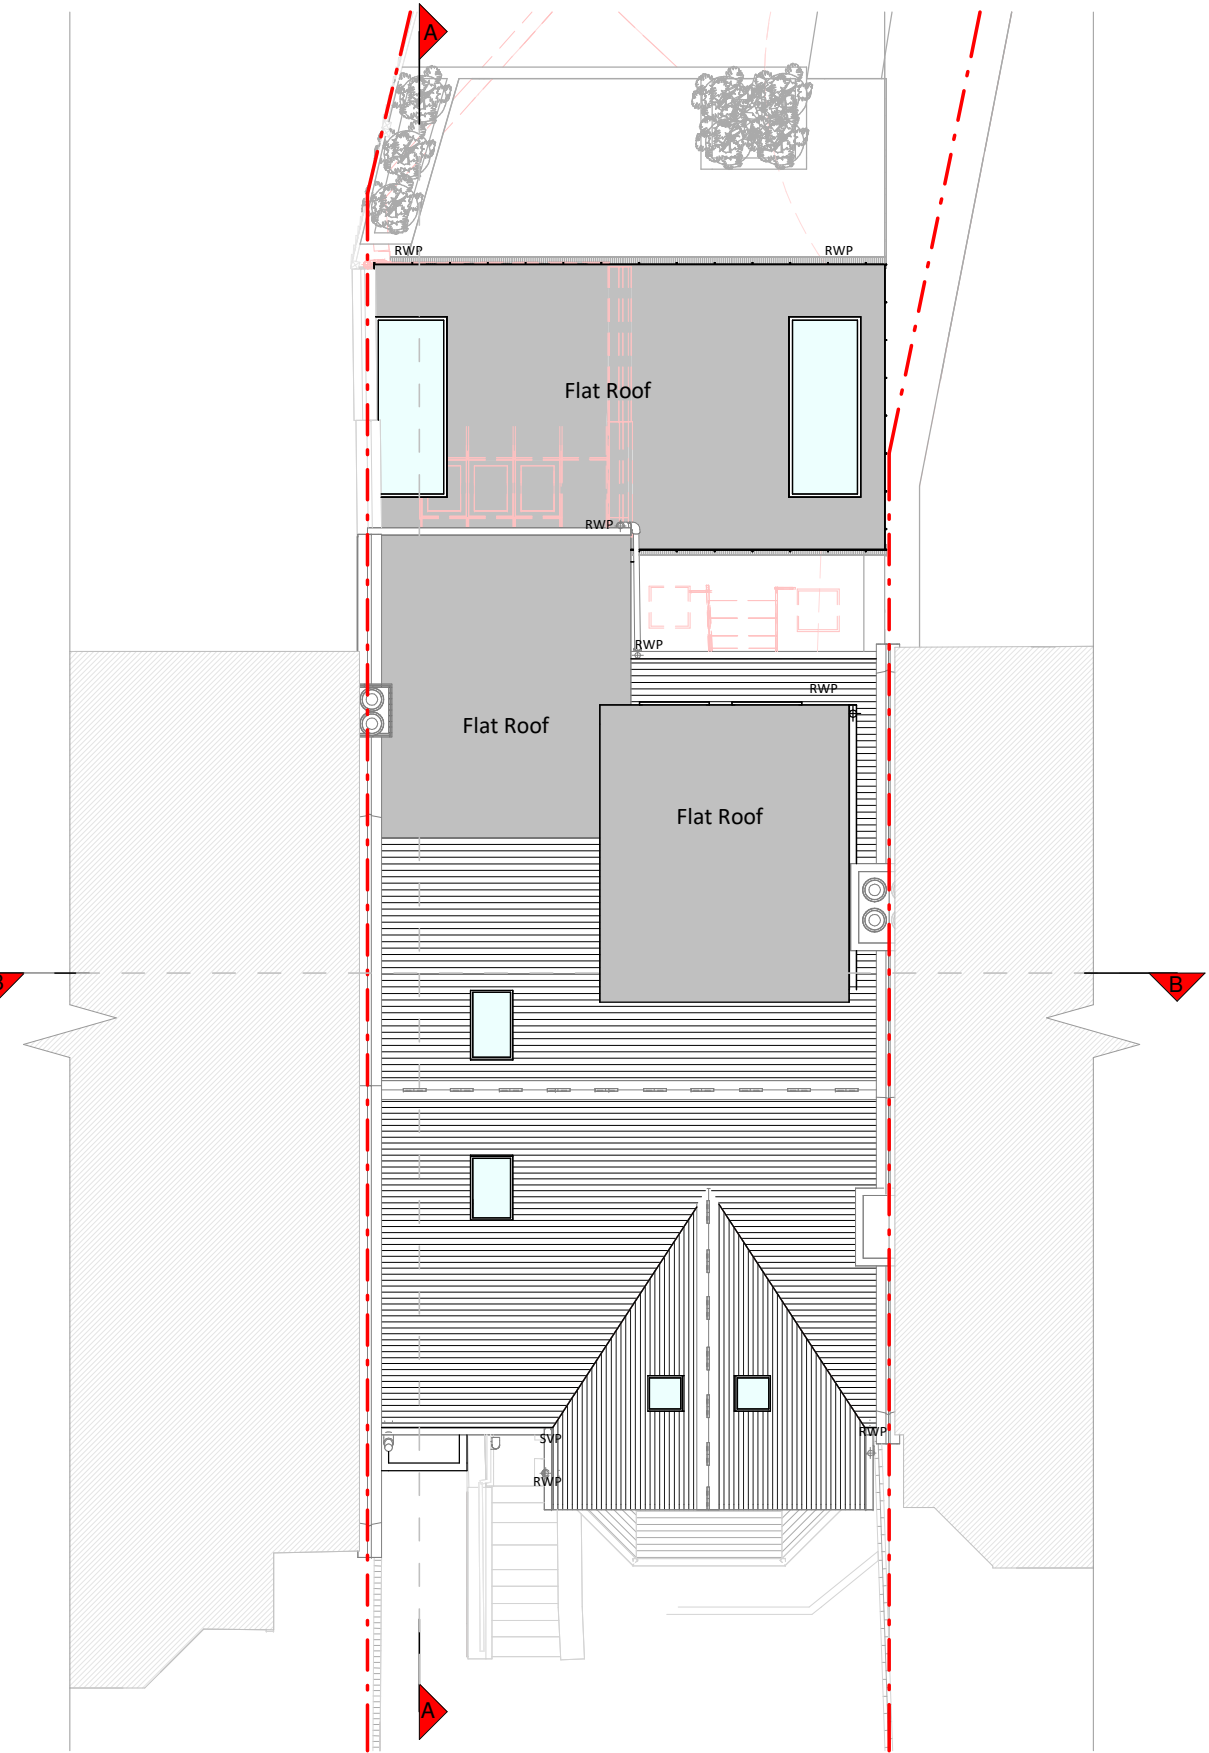

Roof Plan

Copyright in the design and this drawing is the property of RESI. Reproduction in whole or in part is prohibited without the written consent of RESI. This drawing must be used in conjunction with all other relevant documentation and drawings.

RESI accepts no liability for any expense, loss or damage of whatsoever nature and however arising from any variations which have not been referred to them and their approval obtained.

Plans not to actual scale. Do not scale, except where for Planning purposes. All dimensions to be cross checked on site prior to construction and completion. Any discrepancies to be reported to RESI immediately.

Proposed Materials

Brickwork / Walls - London stock brick to extension - Zinc cladding to dormer

Pitched roof - Slates

Windows - Timber framed sash windows. Black Steel frame.

Doors - Double glazed black steel doors to extension

RWPP's / Gutters / Fascia's - Black Fascia. Black cast iron and uPVC pipes

Patio: Westerberger "adax"

Asphaltic-bond-gravel-to-roof-gate

KEY

Existing walls - Boundary line

Proposed walls - Proposed beam

Proposed furniture - Proposed drainage

Proposed staircase - Existing removed

Proposed windows - 1.5m head height

Proposed rooflight - 1.8m head height

Revision		
Rev	Notes	Date
A	Variation of Condition	22/12/2023



RESI
Grow your home

Job Title

Variation of Condition for the alterations of the approved plans
REF HG/2023/0469

Drawing Status

Variation of Condition


Client

Joe Mazzucca

Drawing Title

Proposed Floor Plans

Scale	1:100 @ A1	Drawn	AR
Date	Sep 2023	Checked	RA
Drawing No.	8174546-3100	Rev	A

 




Front Elevation




Left Side Elevation

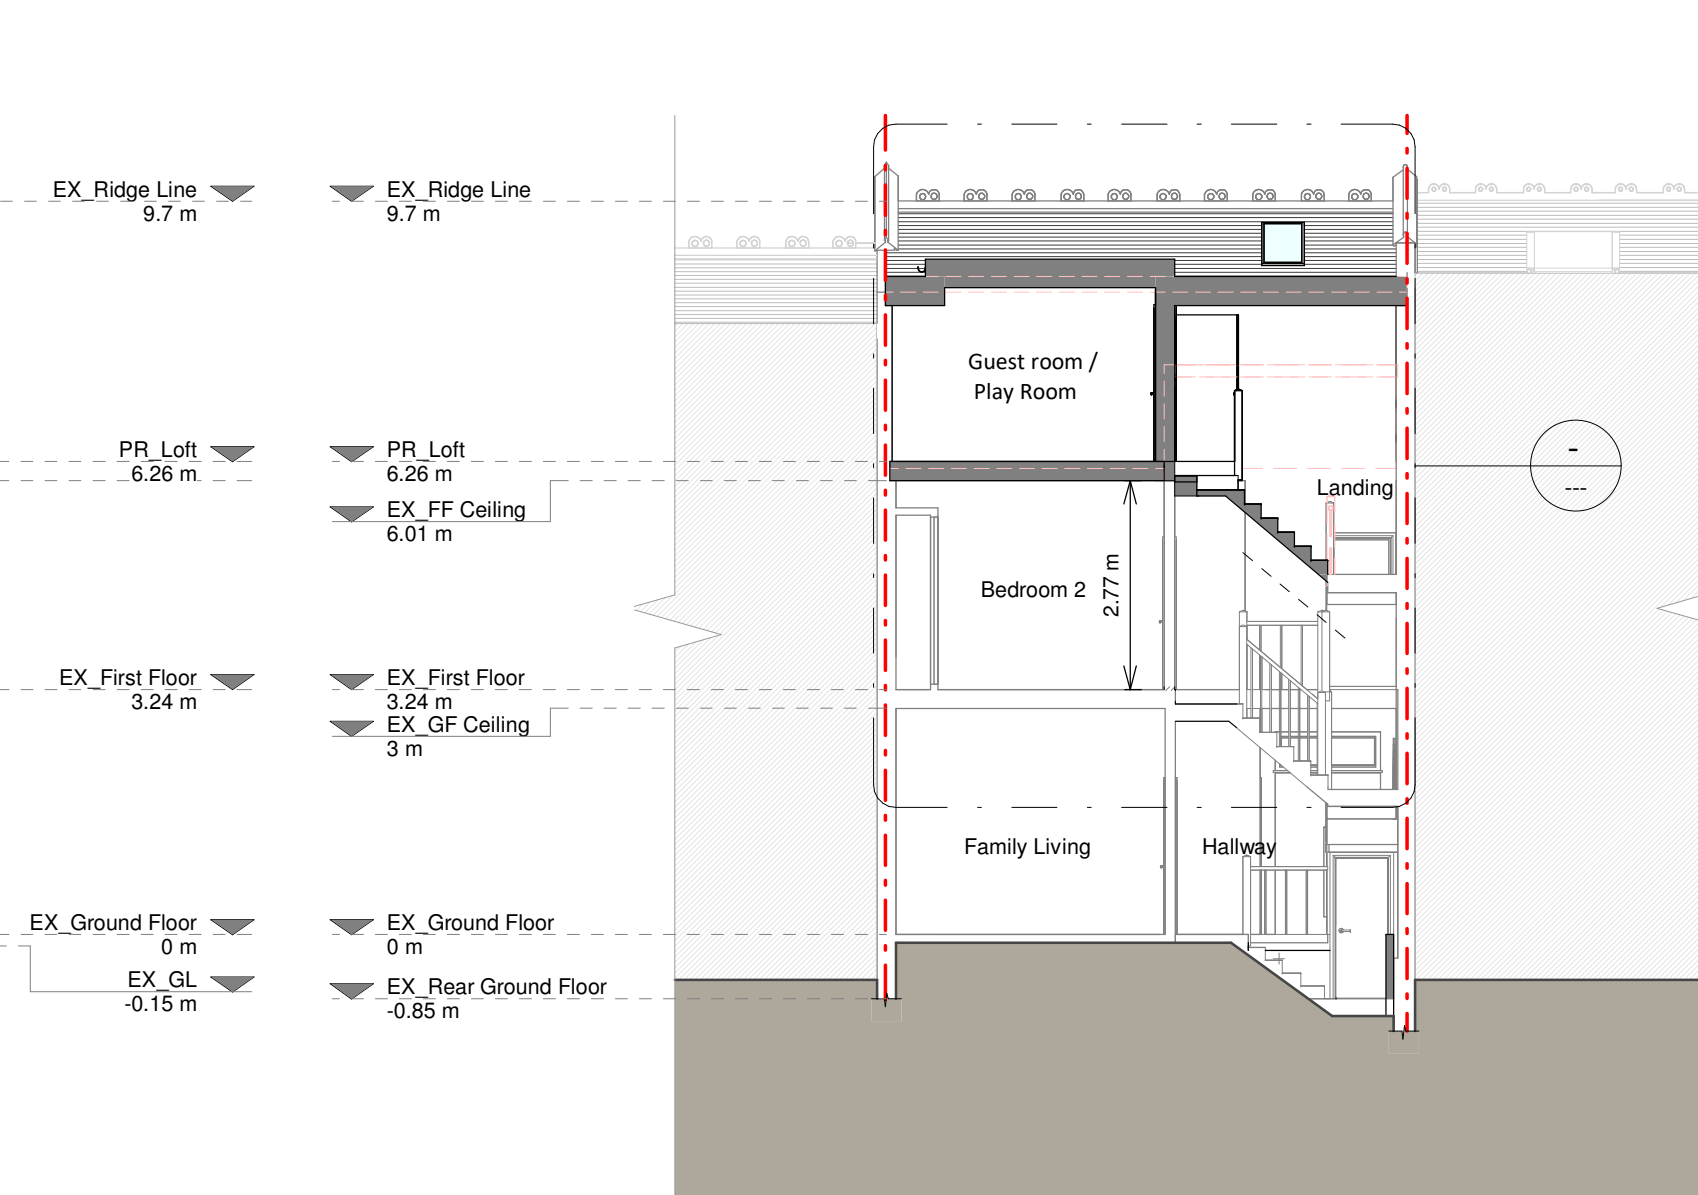


Section B - B



Rear Elevation

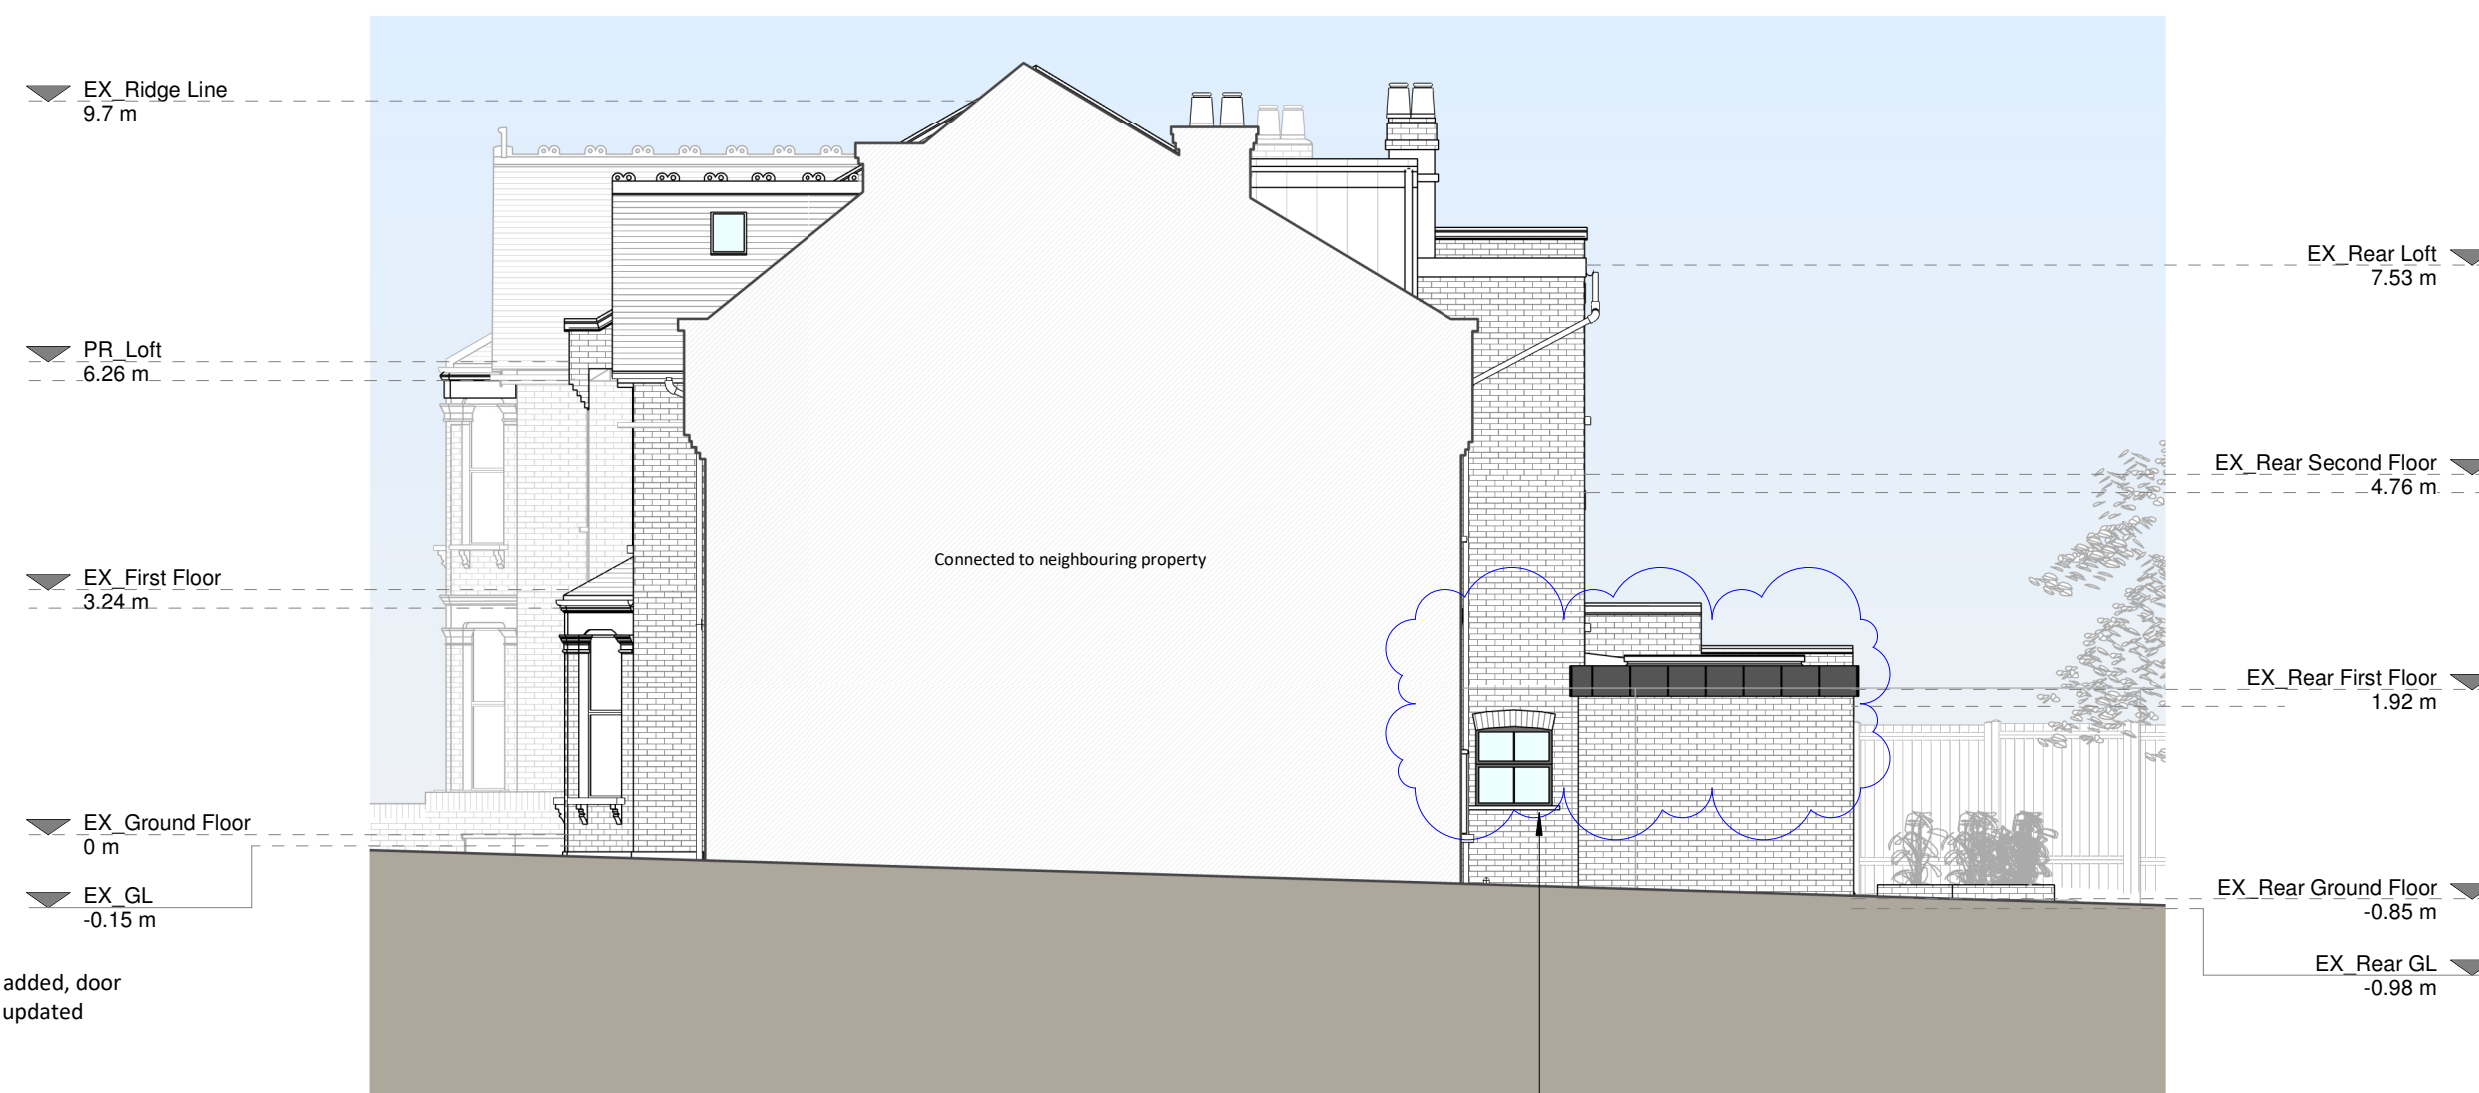

Right Side Elevation

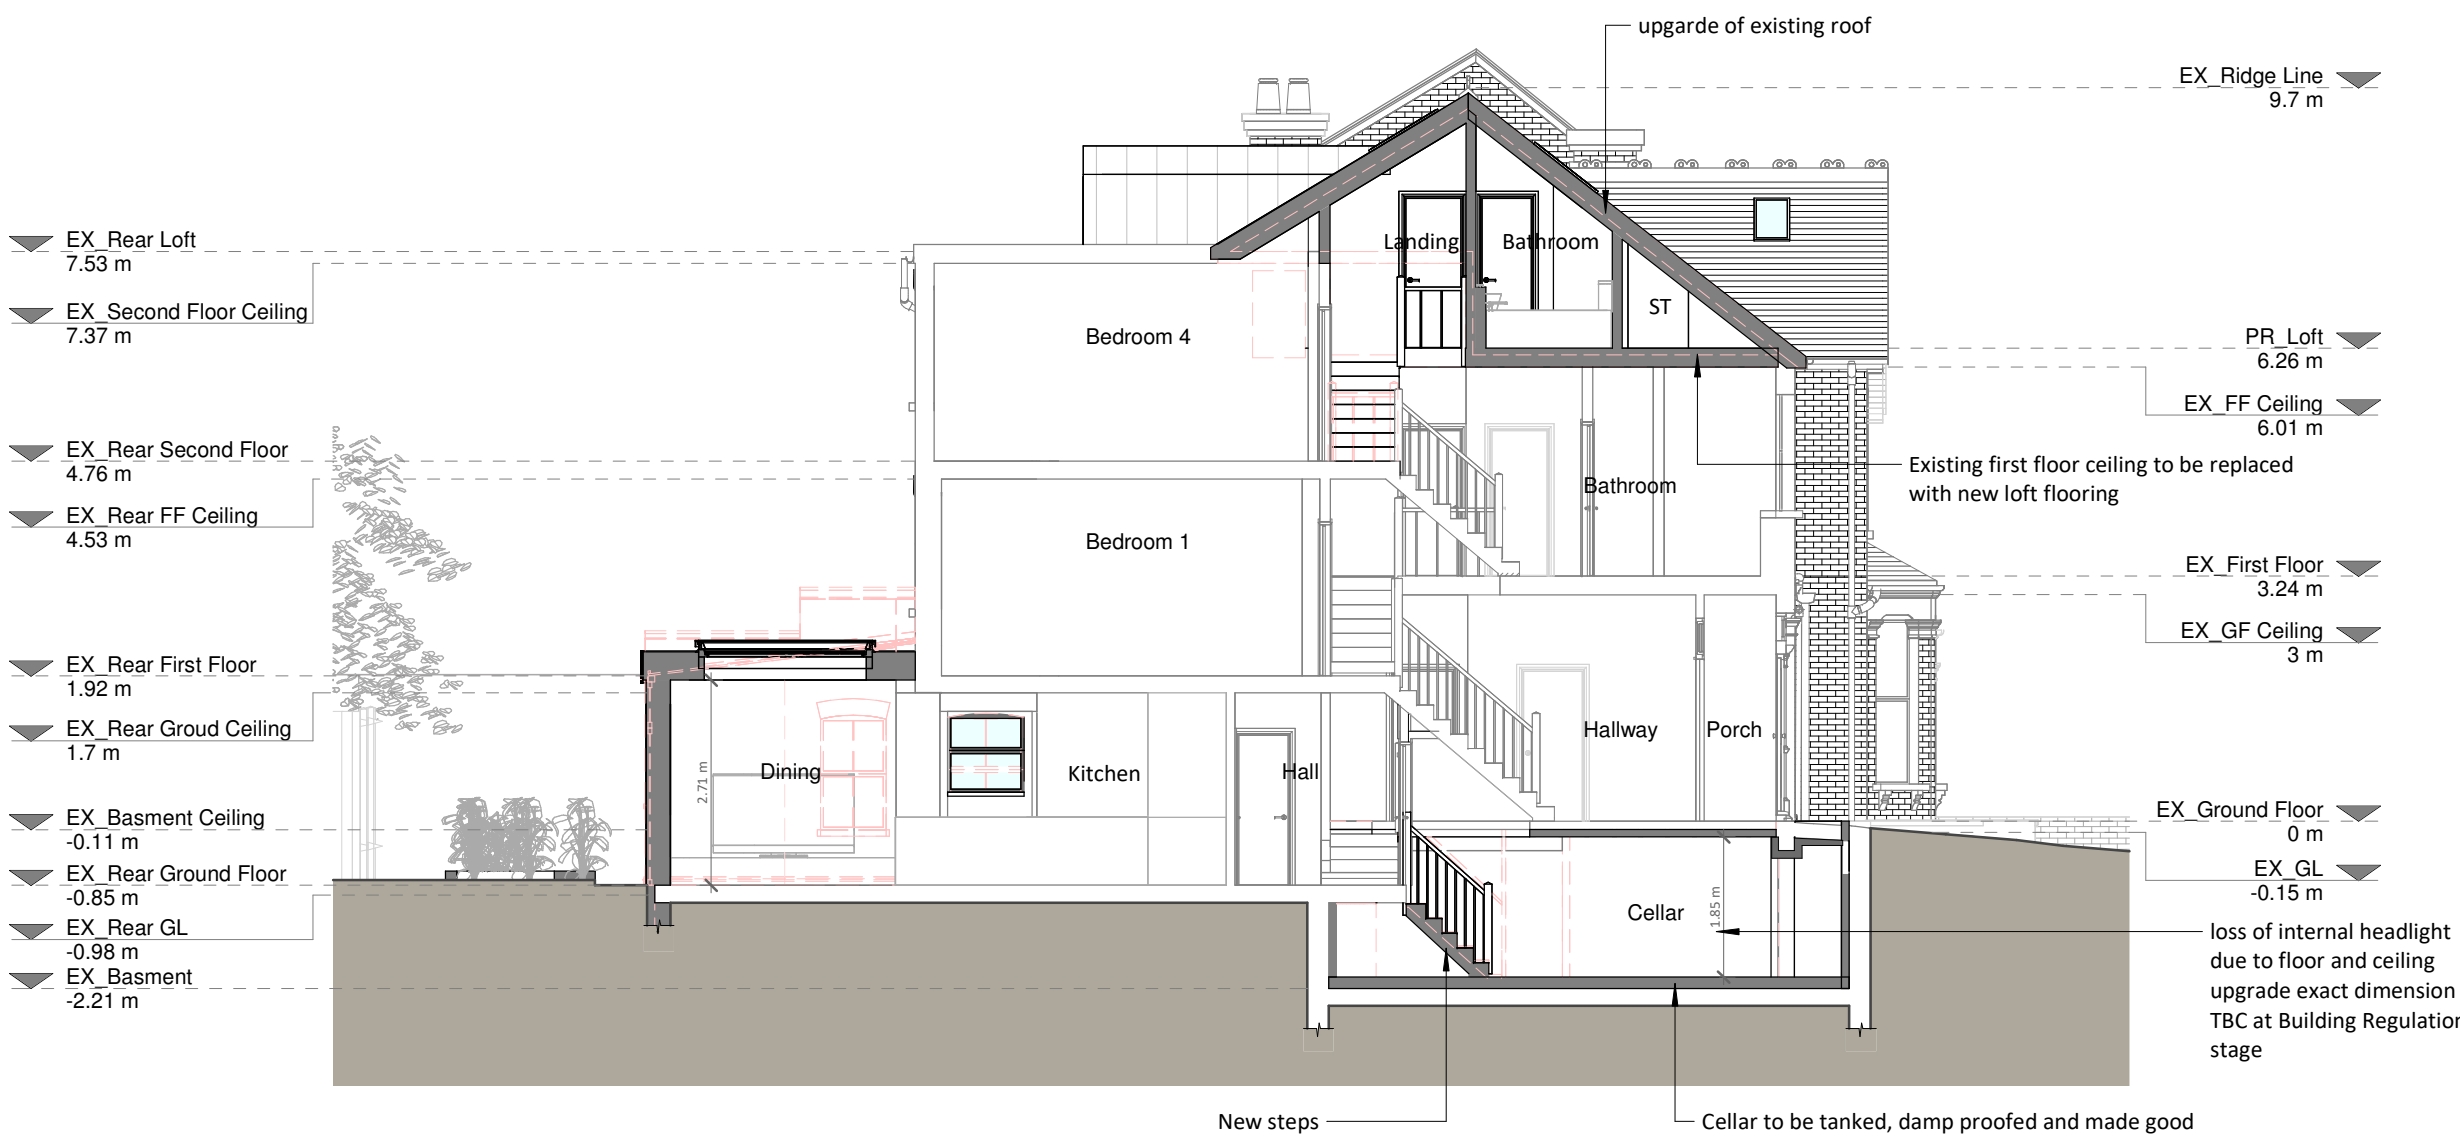

Section A - A

Copyright in the design and this drawing is the property of RESI. Reproduction in whole or in part is prohibited without the written consent of RESI. This drawing must be read in conjunction with all other relevant documentation and drawings.

RESI accepts no liability for any expense, loss or damage of whatsoever nature and however arising from any variations which have not been referred to them and their approval is obtained.

Print out to actual scale. Do not scale, except unless for planning purposes. All dimensions to be cross checked on site prior to construction and completion. Any discrepancies to be reported to RESI immediately.

Proposed Materials:

Brickwork / Walls - London stock brick to extension - Zinc cladding to dormer

Pitched roof - Slates

Windows - Timber framed sash windows. Black Steel Frame

Doors - Double glazed black steel doors to extension

R/W/P's / Gutters / fascias - Black Fascia. Black cast iron and uPVC pipes

Floor: Weinberger "adust"

Perimeter brick panning to rear patio

KEY

--- Boundary line --- Level line

Existing removed Neighbouring context

Revision		
Rev	Notes	Date
A	Variation of Condition	22/12/2023

Job Title

Variation of Condition for the alterations of the approved plans REF HGV/2023/0469

Drawing Status

Variation of Condition

Client

Joe Mazzucca

Drawing Title

Proposed Elevations, Section & 3D Views

Scale	1:100 @ A1	Drawn	AR
Date	Sep 2023	Checked	RA
Drawing No.	8174546-3200	Rev	A

