





LOCATION PLAN
1:1250 @ A4

 

BLOCK PLAN
1:500 @ A4

 

Address - Unit 4, Grosvenor Way, London E5 9ND
Phone - 020 3781 8008
E-mail - office@redwoodsprojects.co.uk
Web - www.redwoodsprojects.co.uk

Any errors on Dimensions to be reported to the Architect prior to commencement of Works.
Dimensions and areas are based on survey information.
This drawing is copyright © Redwoods Projects.
All dimensions to be checked on site Prior work.

REFERENCE: 177 HIGHAM ROAD, LONDON N17 6NX, UK

TITLE: LOCATION AND BLOCK PLAN

PROJECT No 2028 DATE: 01-11-2023


SHEET No **E 00**

NOTES:


DRAWN BY

EDITED BY


JM

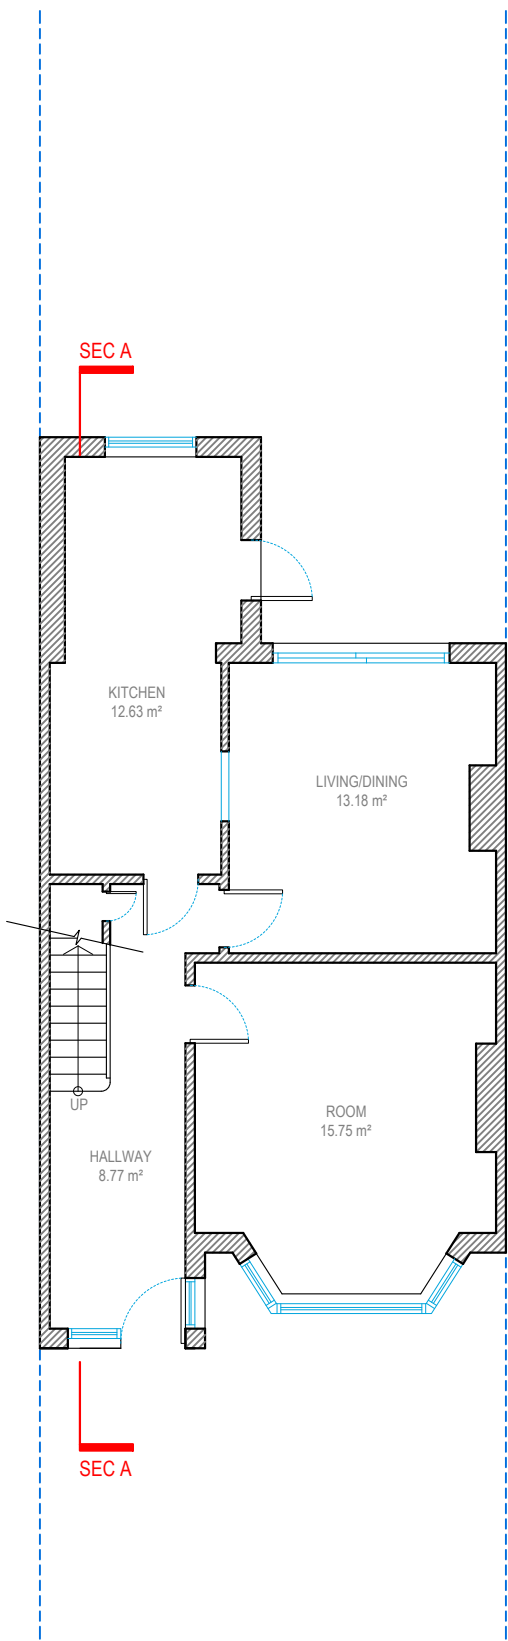


GROUND FLOOR

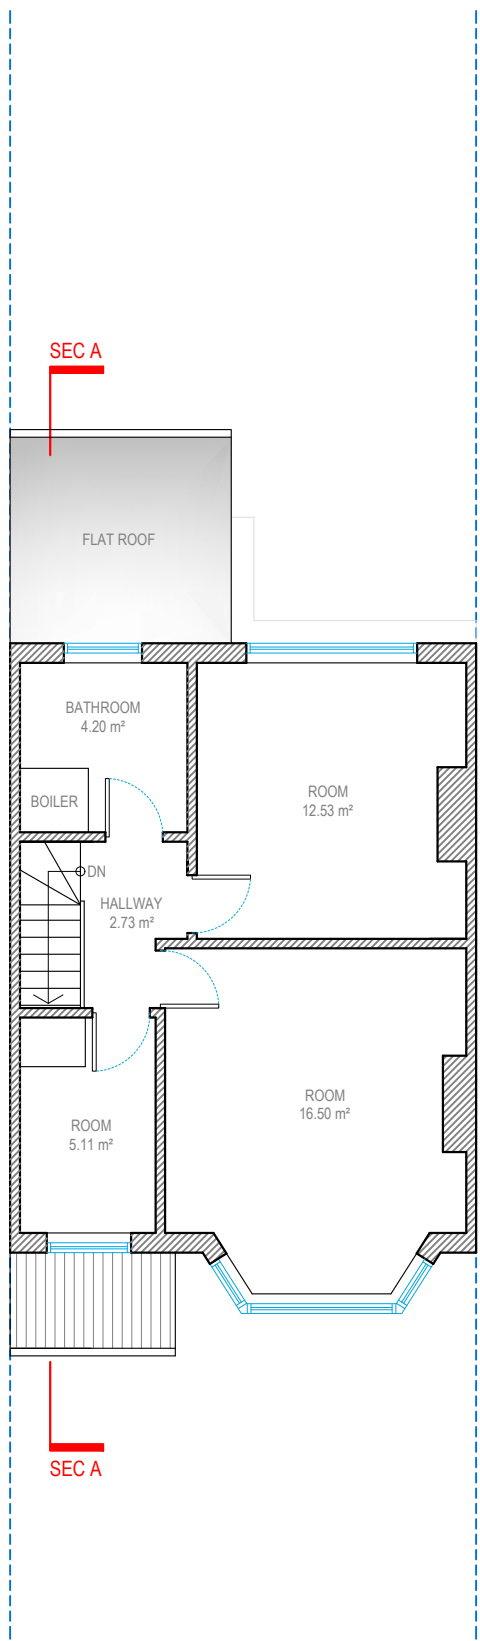

FIRST FLOOR

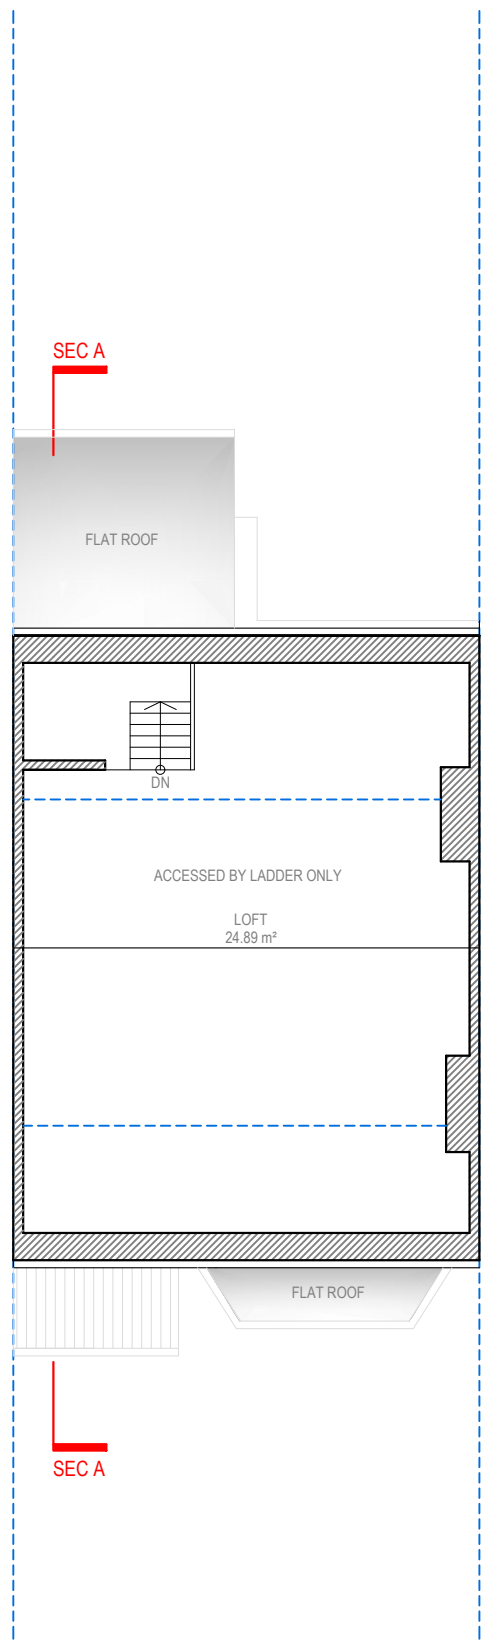

LOFT FLOOR

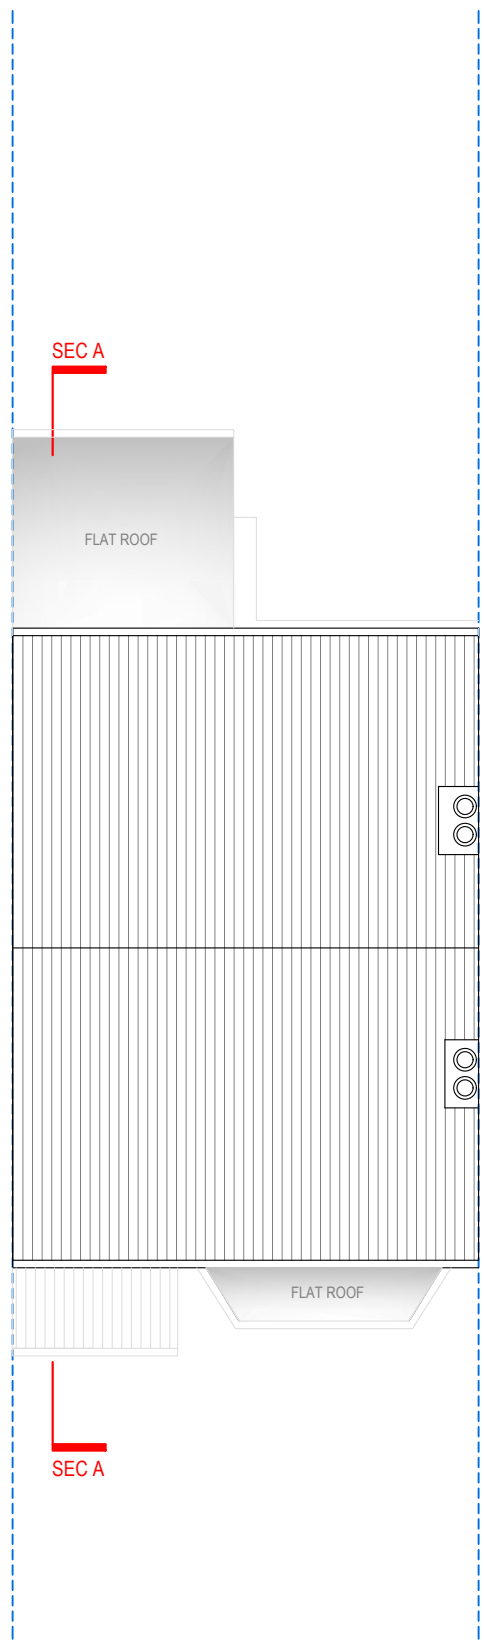


ROOF FLOOR




Address - Unit 4, Grosvenor Way, London E5 9ND
 Phone - 020 3781 8008
 E-mail - office@redwoodsprojects.co.uk
 Web - www.redwoodsprojects.co.uk
 Any errors on Dimensions to be reported to the Architect prior to commencement of Works.
 Dimensions and areas are based on survey information.
 This drawing is copyright © Redwoods Projects.
 All dimensions to be checked on site Prior work.

REFERENCE: 177 HIGHAM ROAD, LONDON N17 6NX, UK	
TITLE: EXISTING DRAWINGS FLOOR PLANS	
PROJECT No 2028	DATE: 01-11-2023
SHEET No E 01	

 

0 1 2 5m scale 1:100 @A3

NOTES:	
DRAWN BY MH.KT	EDITED BY PJDV

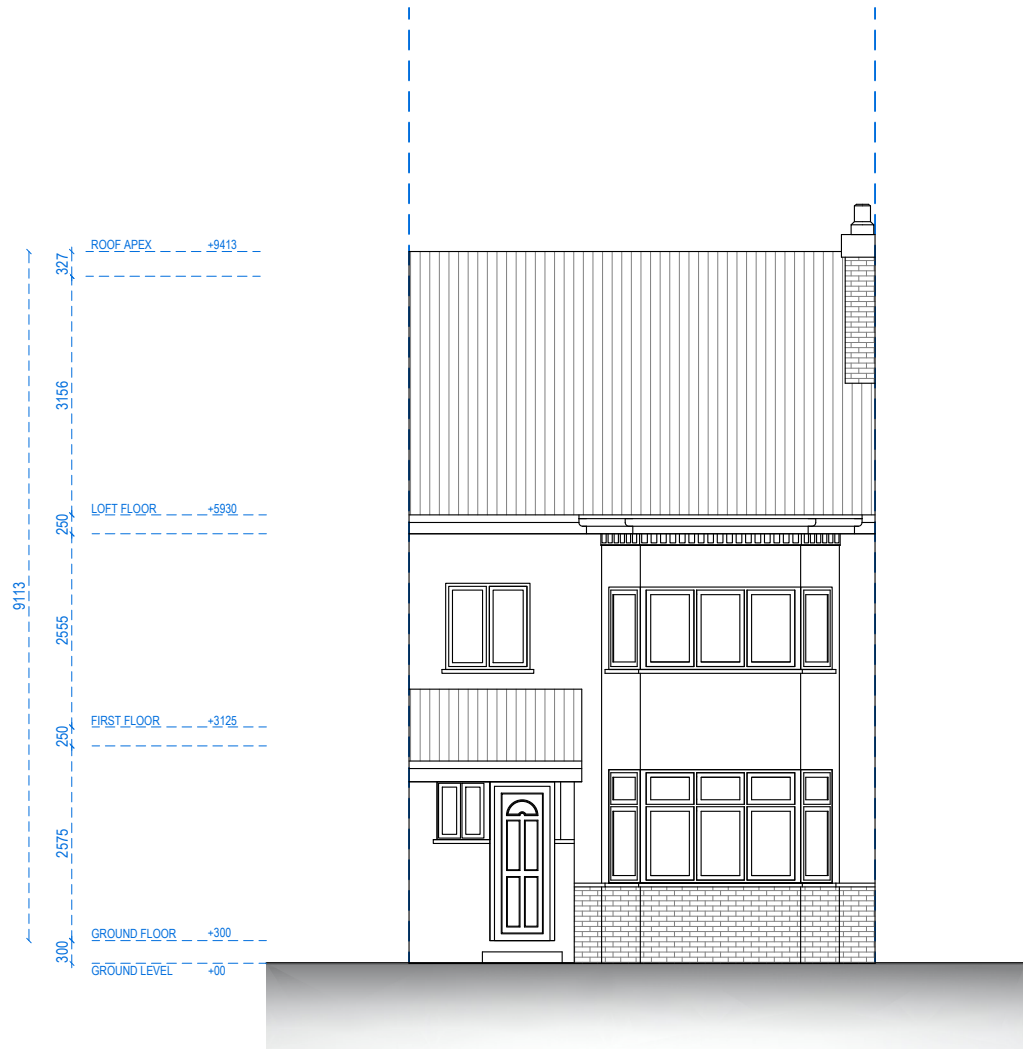

FRONT ELEVATION




LEFT ELEVATION




Address - Unit 4, Grosvenor Way, London E5 9ND
Phone - 020 3781 8008
E-mail - office@redwoodsprojects.co.uk
Web - www.redwoodsprojects.co.uk
Any errors on Dimensions to be reported to the Architect prior to commencement of Works.
Dimensions and areas are based on survey information.
This drawing is copyright © Redwoods Projects.
All dimensions to be checked on site Prior work.


REFERENCE: 177 HIGHAM ROAD, LONDON N17 6NX, UK	
TITLE: EXISTING DRAWINGS ELEVATIONS	
PROJECT No 2028	DATE: 01-11-2023
SHEET No E 02	

 

NOTES:	
DRAWN BY MH.KT	EDITED BY

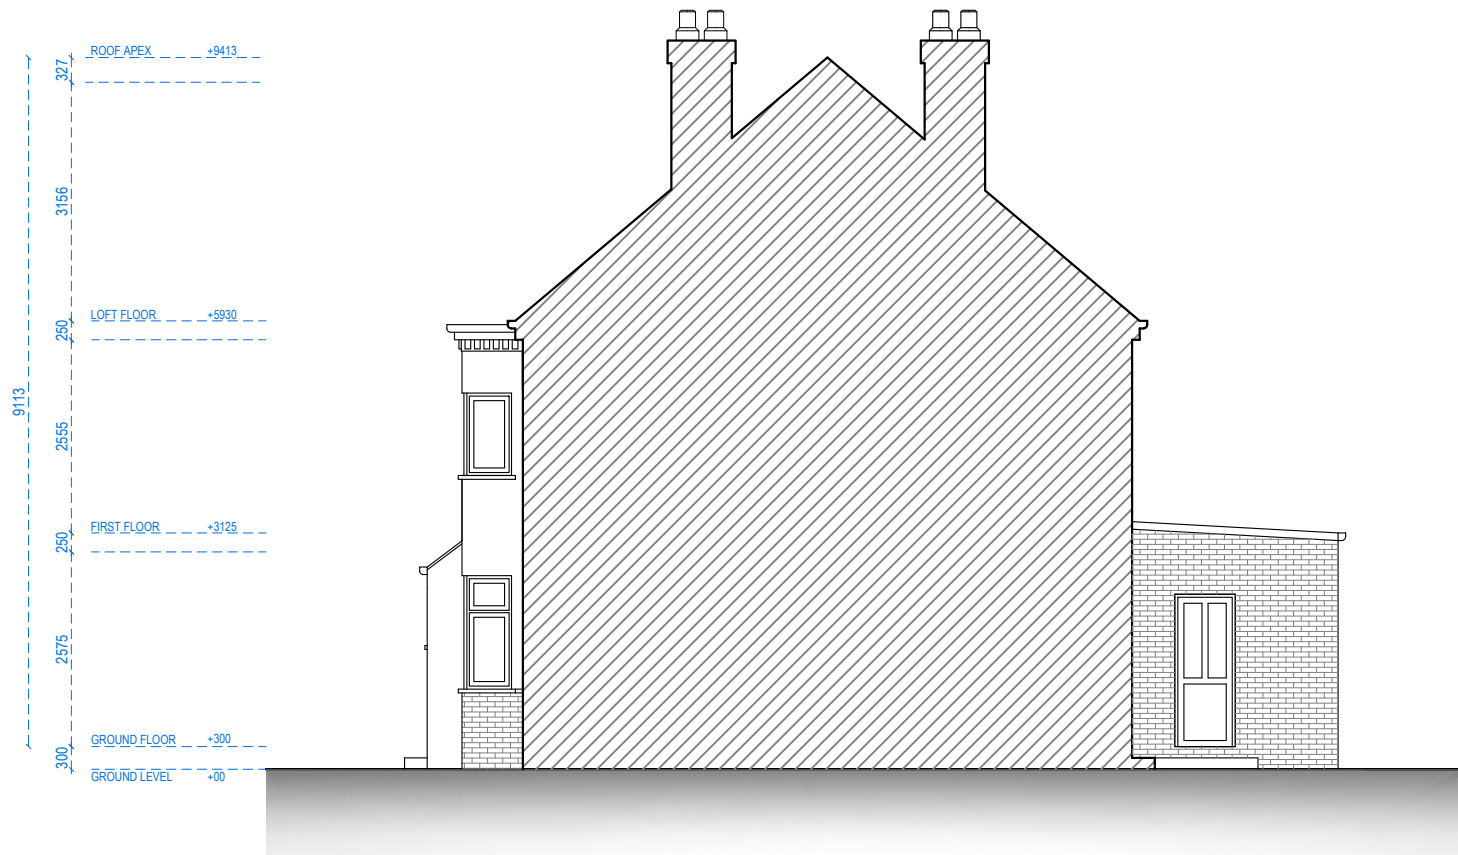

RIGHT ELEVATION

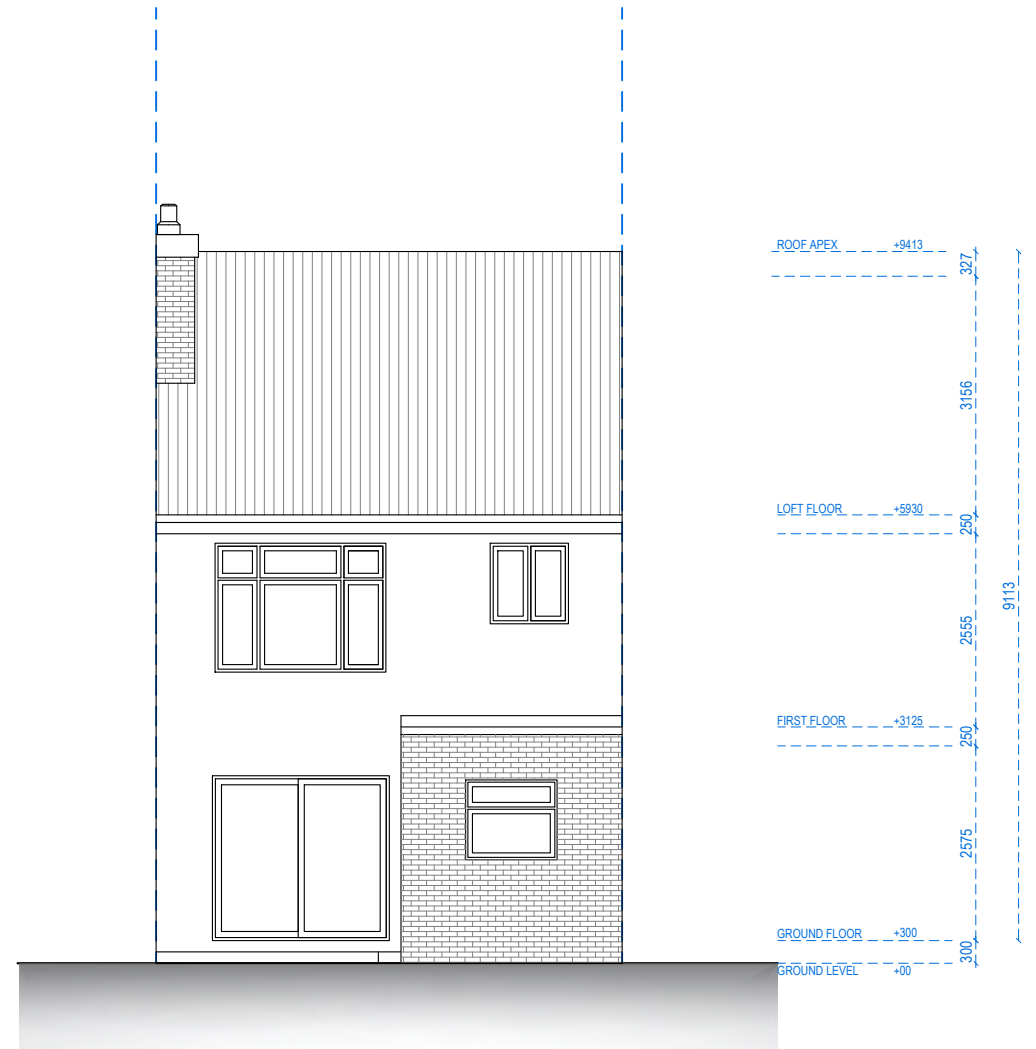

REAR ELEVATION



Address - Unit 4, Grosvenor Way, London E5 9ND
Phone - 020 3781 8008
E-mail - office@redwoodsprojects.co.uk
Web - www.redwoodsprojects.co.uk
Any errors on Dimensions to be reported to the Architect prior to commencement of Works.
Dimensions and areas are based on survey information.
This drawing is copyright © Redwoods Projects.
All dimensions to be checked on site Prior work.

REFERENCE: 177 HIGHAM ROAD, LONDON N17 6NX, UK

TITLE: EXISTING DRAWINGS
ELEVATIONS

PROJECT No 2028 DATE: 01-11-2023


SHEET No E 03

0 1 2 5m scale 1:100 @A3

NOTES:

DRAWN BY MH.KT

EDITED BY

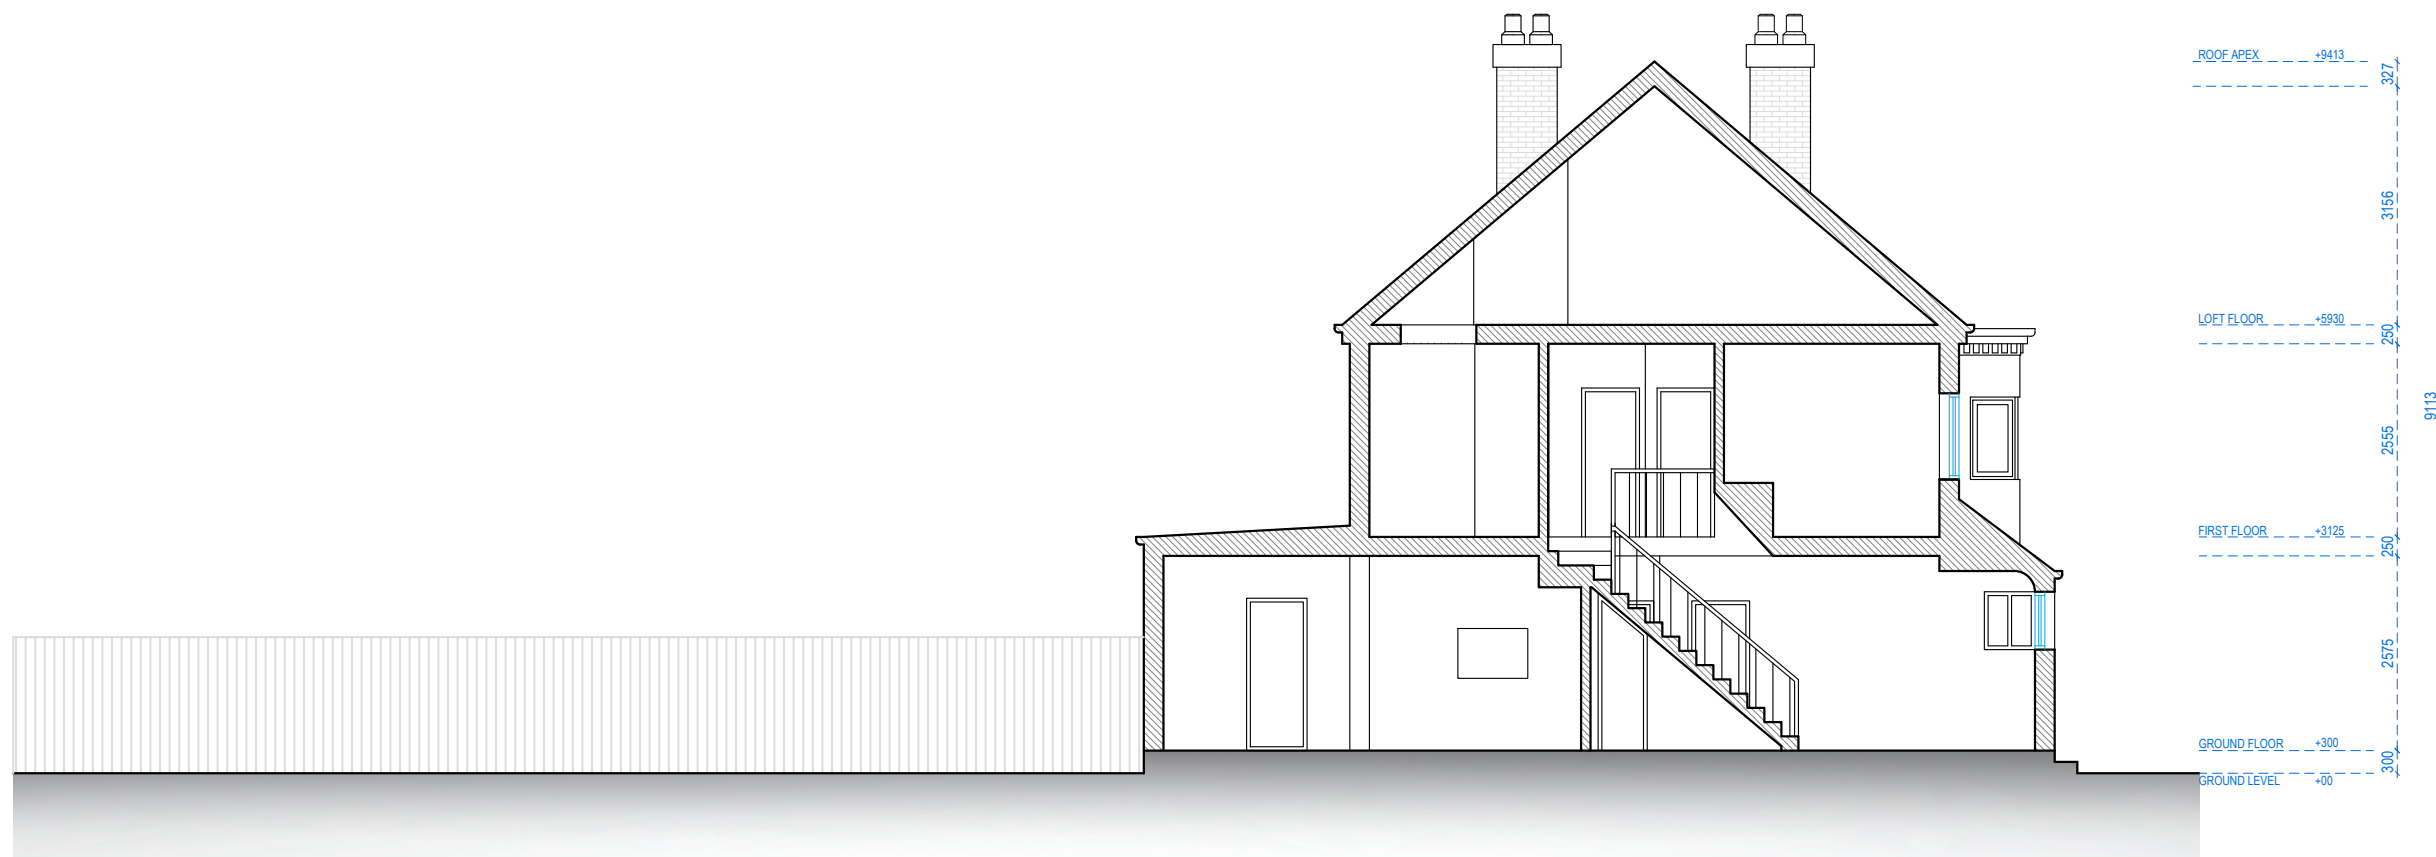

SECTION A.A




Address - Unit 4, Grosvenor Way, London E5 9ND
Phone - 020 3781 8008
E-mail - office@redwoodsprojects.co.uk
Web - www.redwoodsprojects.co.uk
Any errors on Dimensions to be reported to the Architect prior to commencement of Works.
Dimensions and areas are based on survey information.
This drawing is copyright © Redwoods Projects.
All dimensions to be checked on site Prior work.


REFERENCE: 177 HIGHAM ROAD, LONDON N17 6NX, UK	
TITLE: EXISTING DRAWINGS SECTION	
PROJECT No 2028	DATE: 01-11-2023
SHEET No E 04	

0 1 2 5m scale 1:100 @A3


NOTES:	
DRAWN BY MH.KT	EDITED BY PJDV

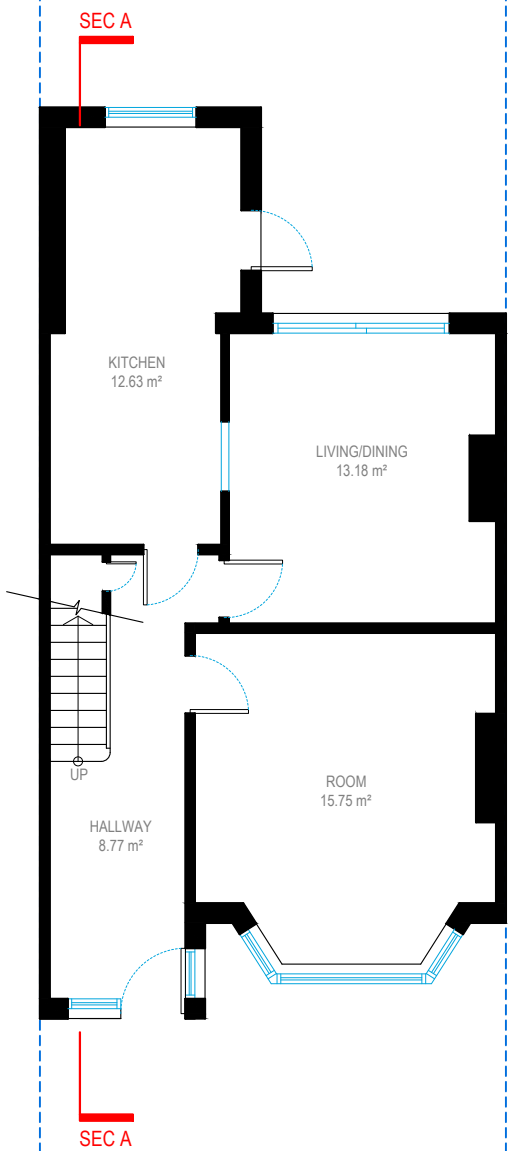


GROUND FLOOR

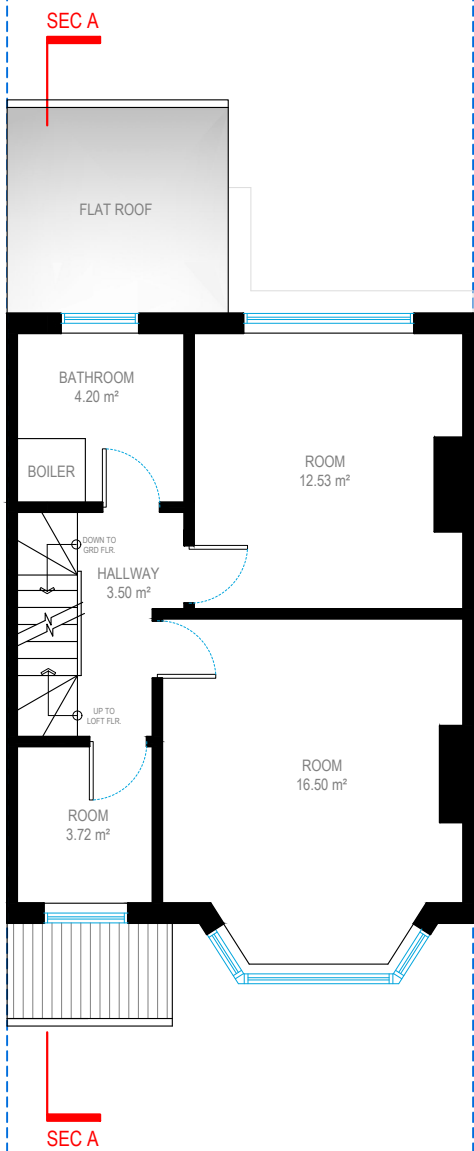

FIRST FLOOR

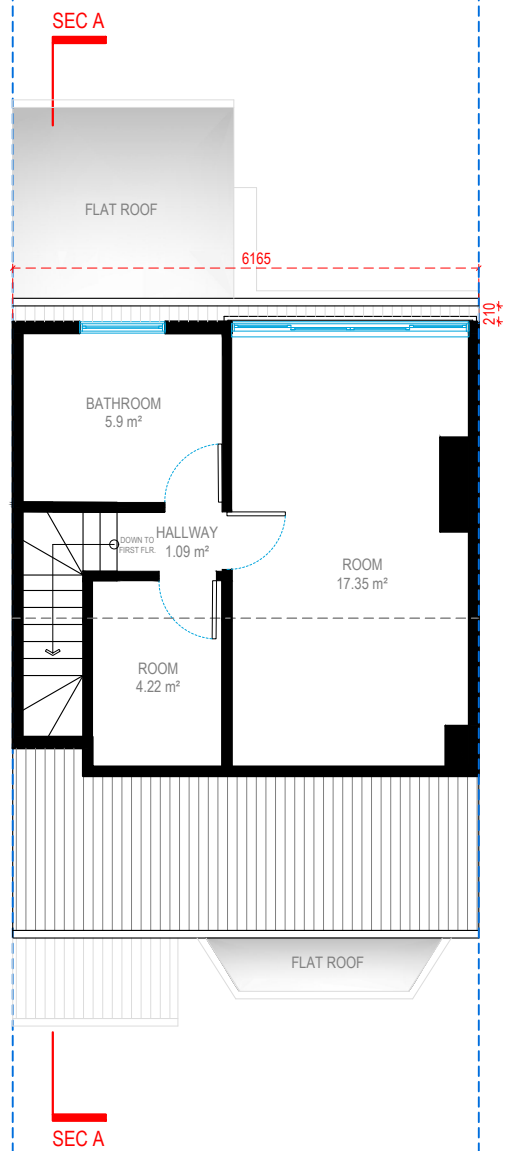

LOFT FLOOR

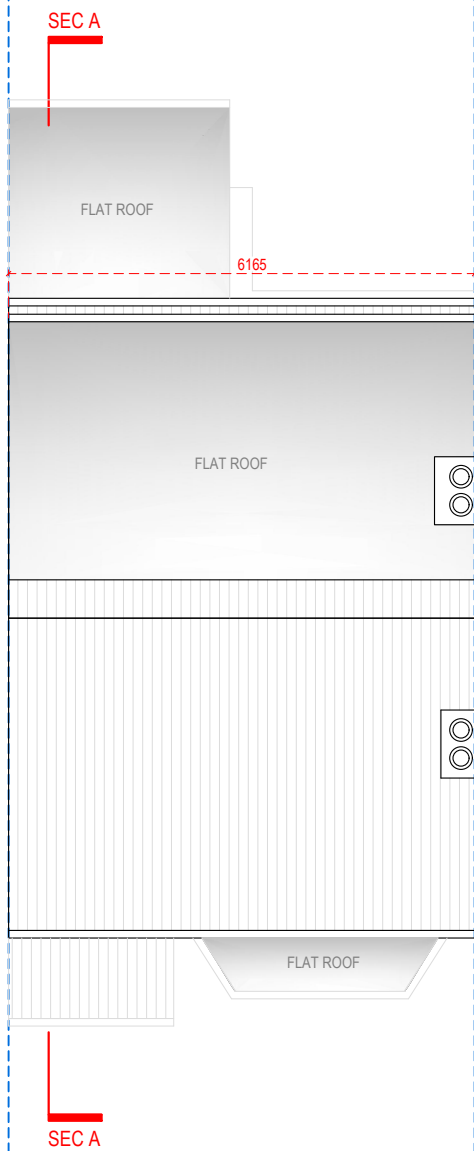

ROOF FLOOR




Address - Unit 4, Grosvenor Way, London E5 9ND
Phone - 020 3781 8008
E-mail - office@redwoodsprojects.co.uk
Web - www.redwoodsprojects.co.uk
Any errors on Dimensions to be reported to the Architect prior to commencement of Works.
Dimensions and areas are based on survey information.
This drawing is copyright © Redwoods Projects.
All dimensions to be checked on site Prior work.

REFERENCE: 177 HIGHAM ROAD, LONDON N17 6NX, UK

TITLE: PROPOSED DRAWINGS
FLOOR PLANS

PROJECT No 2028 DATE: 01-11-2023

SHEET No P 01

 


0 1 2 5m scale 1:100 @A3


NOTES:

DRAWN BY MH.KT

EDITED BY RN

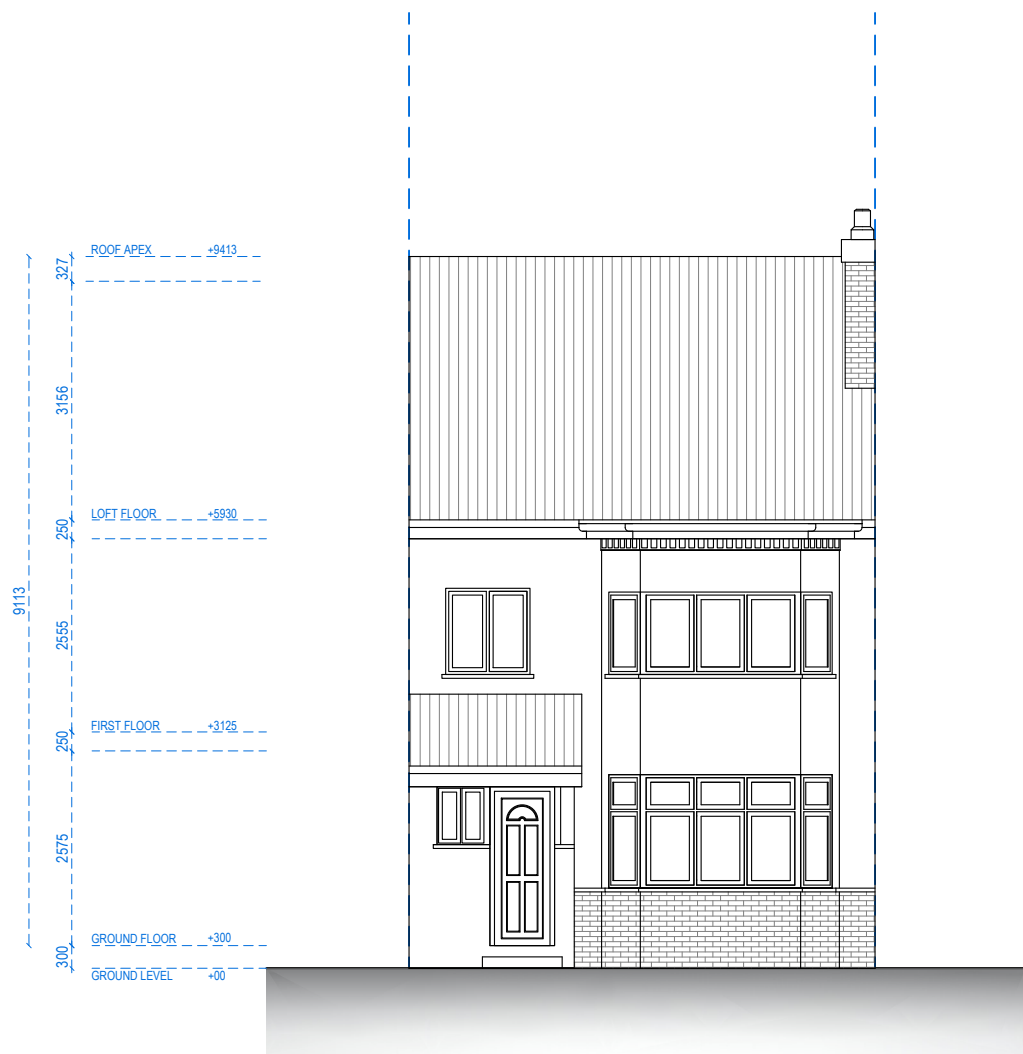

FRONT ELEVATION

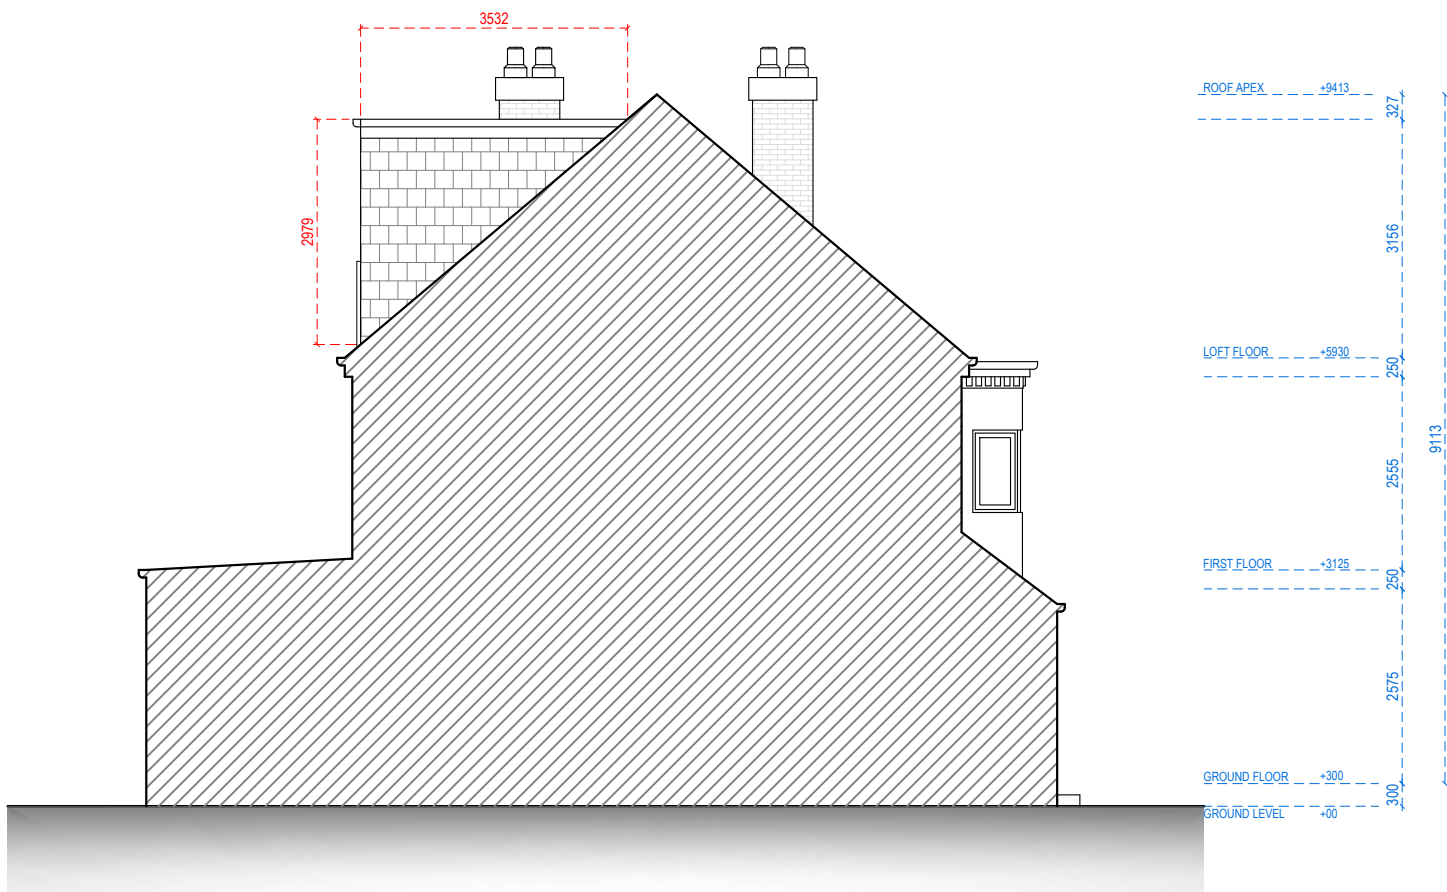


LEFT ELEVATION




Address - Unit 4, Grosvenor Way, London E5 9ND
Phone - 020 3781 8008
E-mail - office@redwoodsprojects.co.uk
Web - www.redwoodsprojects.co.uk
Any errors on Dimensions to be reported to the Architect prior to commencement of Works.
Dimensions and areas are based on survey information.
This drawing is copyright © Redwoods Projects.
All dimensions to be checked on site Prior work.


REFERENCE: 177 HIGHAM ROAD, LONDON N17 6NX, UK	
TITLE: PROPOSED DRAWINGS ELEVATIONS	
PROJECT No 2028	DATE: 01-11-2023
SHEET No P 02	

 

NOTES:	
DRAWN BY MH.KT	EDITED BY JM

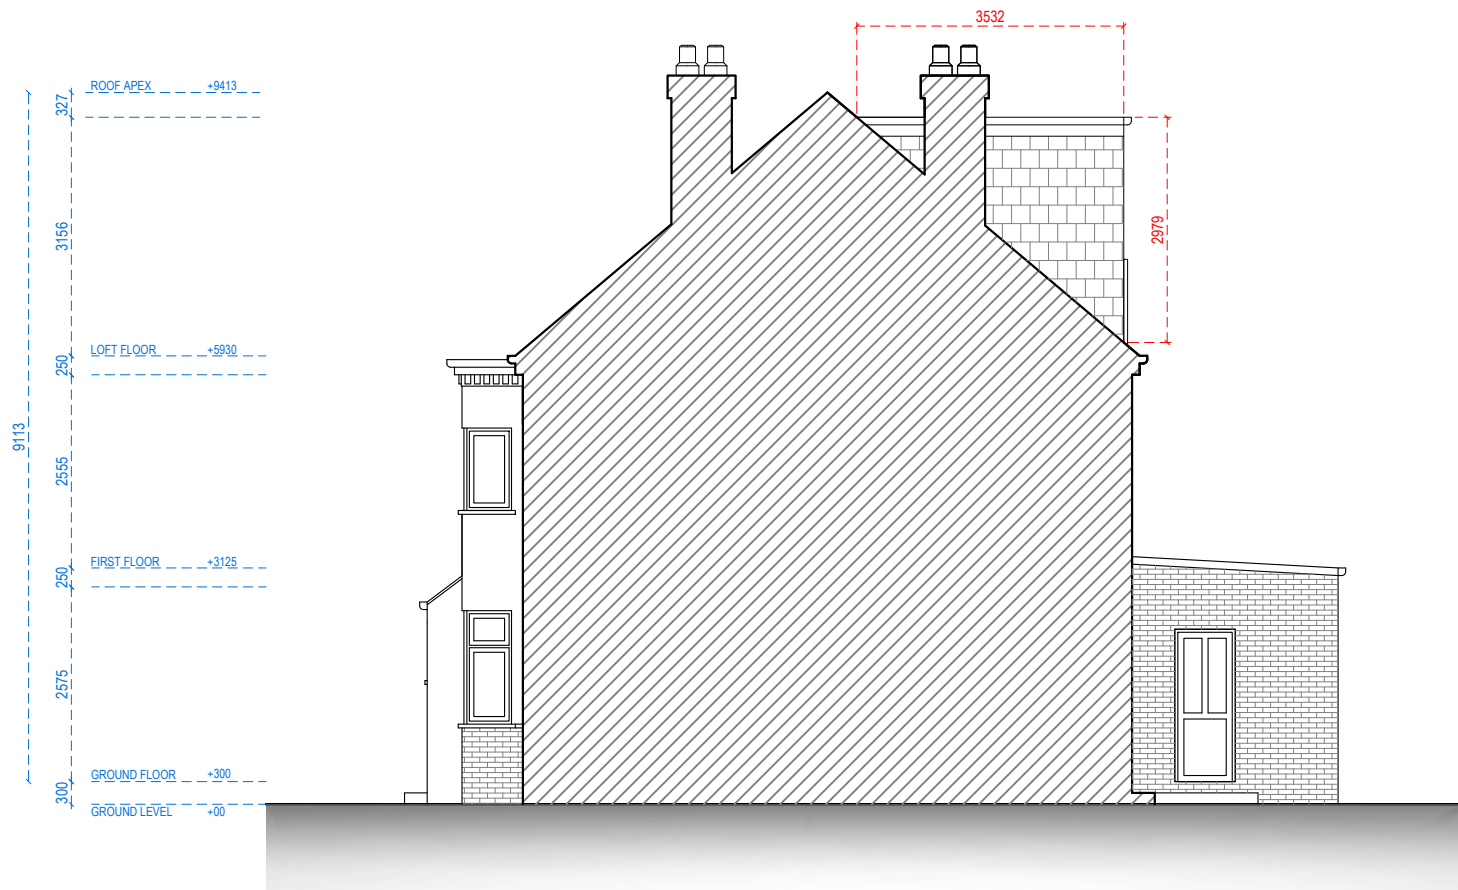

RIGHT ELEVATION

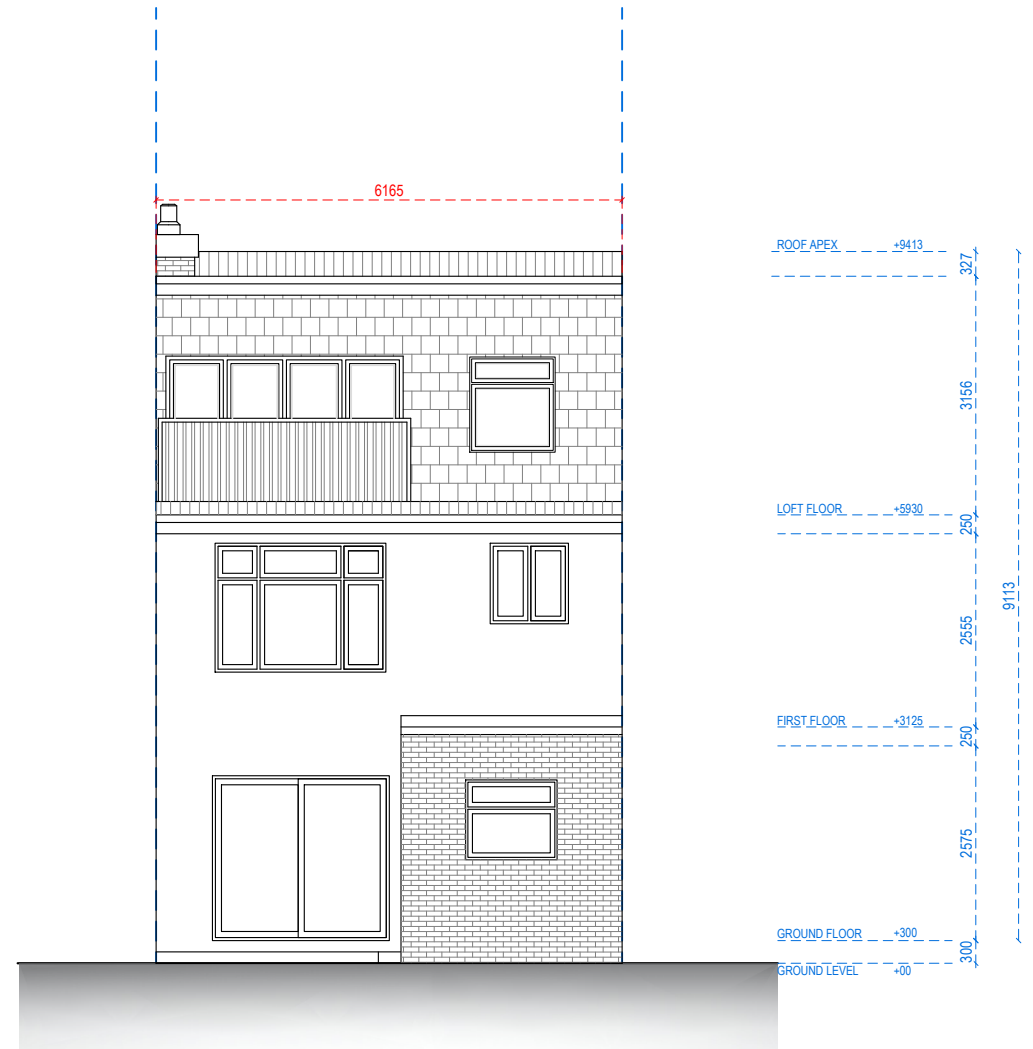

REAR ELEVATION



Address - Unit 4, Grosvenor Way, London E5 9ND
Phone - 020 3781 8008
E-mail - office@redwoodsprojects.co.uk
Web - www.redwoodsprojects.co.uk

Any errors on Dimensions to be reported to the
Architect prior to commencement of Works.
Dimensions and areas are based on survey information.
This drawing is copyright © Redwoods Projects.
All dimensions to be checked on site Prior work.

REFERENCE: 177 HIGHAM ROAD, LONDON N17 6NX, UK

TITLE: PROPOSED DRAWINGS
ELEVATIONS

PROJECT No 2028 DATE: 01-11-2023


SHEET No P 03

0 1 2 5m scale 1:100 @A3


NOTES:

DRAWN BY MH.KT

EDITED BY RN

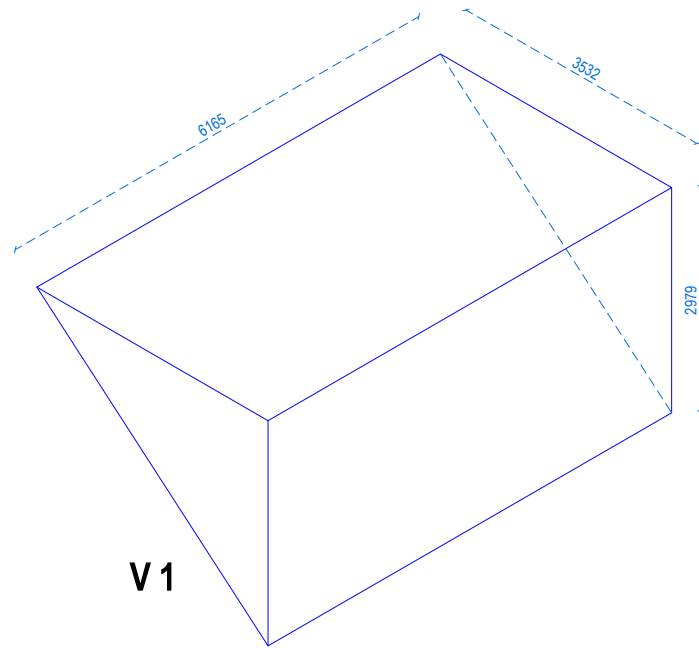

REAR DORMER EXTENSION
V 1
 $((3.532 \times 2.979) / 2) \times 6.165$
VOLUME = **32.43 m³**

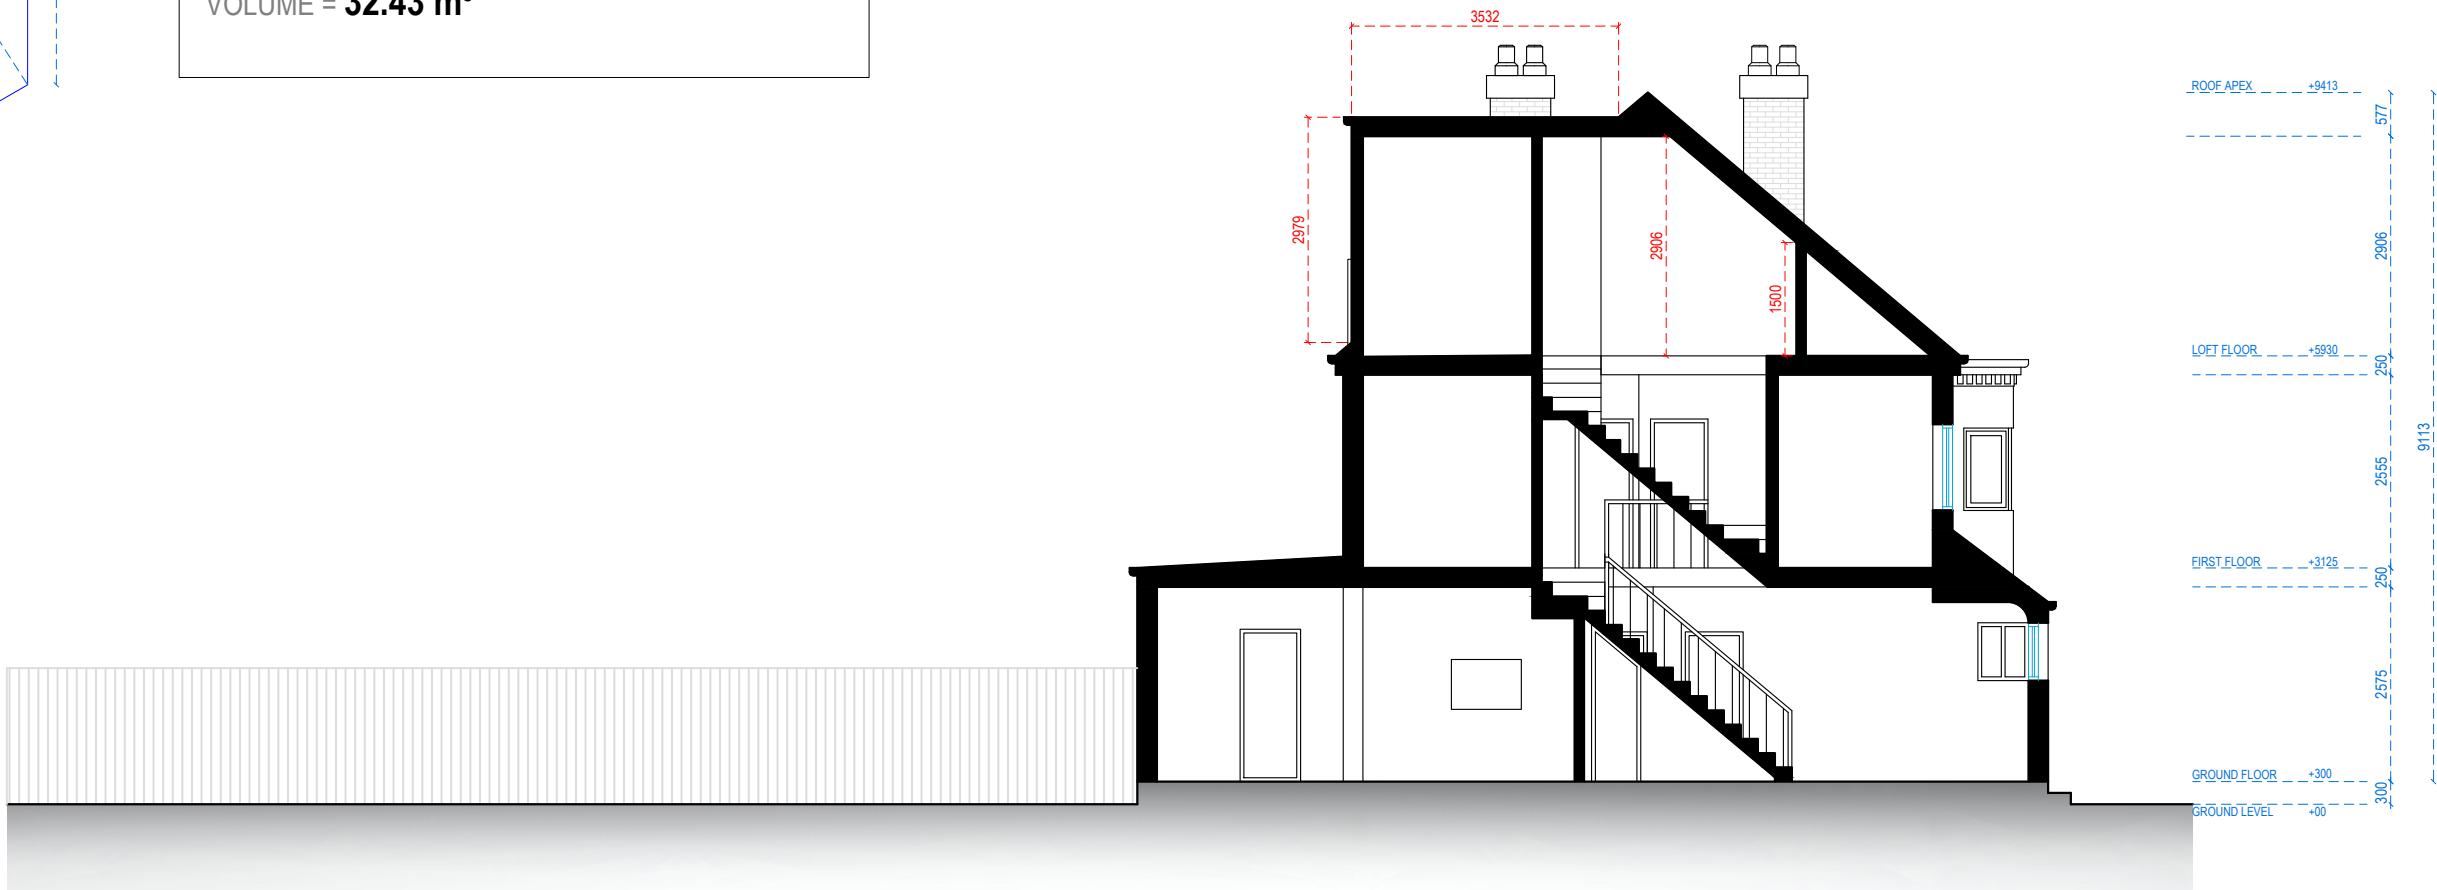

SECTION A.A



Address - Unit 4, Grosvenor Way, London E5 9ND
Phone - 020 3781 8008
E-mail - office@redwoodsprojects.co.uk
Web - www.redwoodsprojects.co.uk

Any errors on Dimensions to be reported to the Architect prior to commencement of Works.
Dimensions and areas are based on survey information.
This drawing is copyright © Redwoods Projects.
All dimensions to be checked on site Prior work.

REFERENCE: 177 HIGHAM ROAD, LONDON N17 6NX, UK

TITLE: PROPOSED DRAWINGS
SECTION

PROJECT No 2028 DATE: 01-11-2023

SHEET No **P 04**

0 1 2 5m scale 1:100 @A3

NOTES:

DRAWN BY MH.KT

EDITED BY JM