


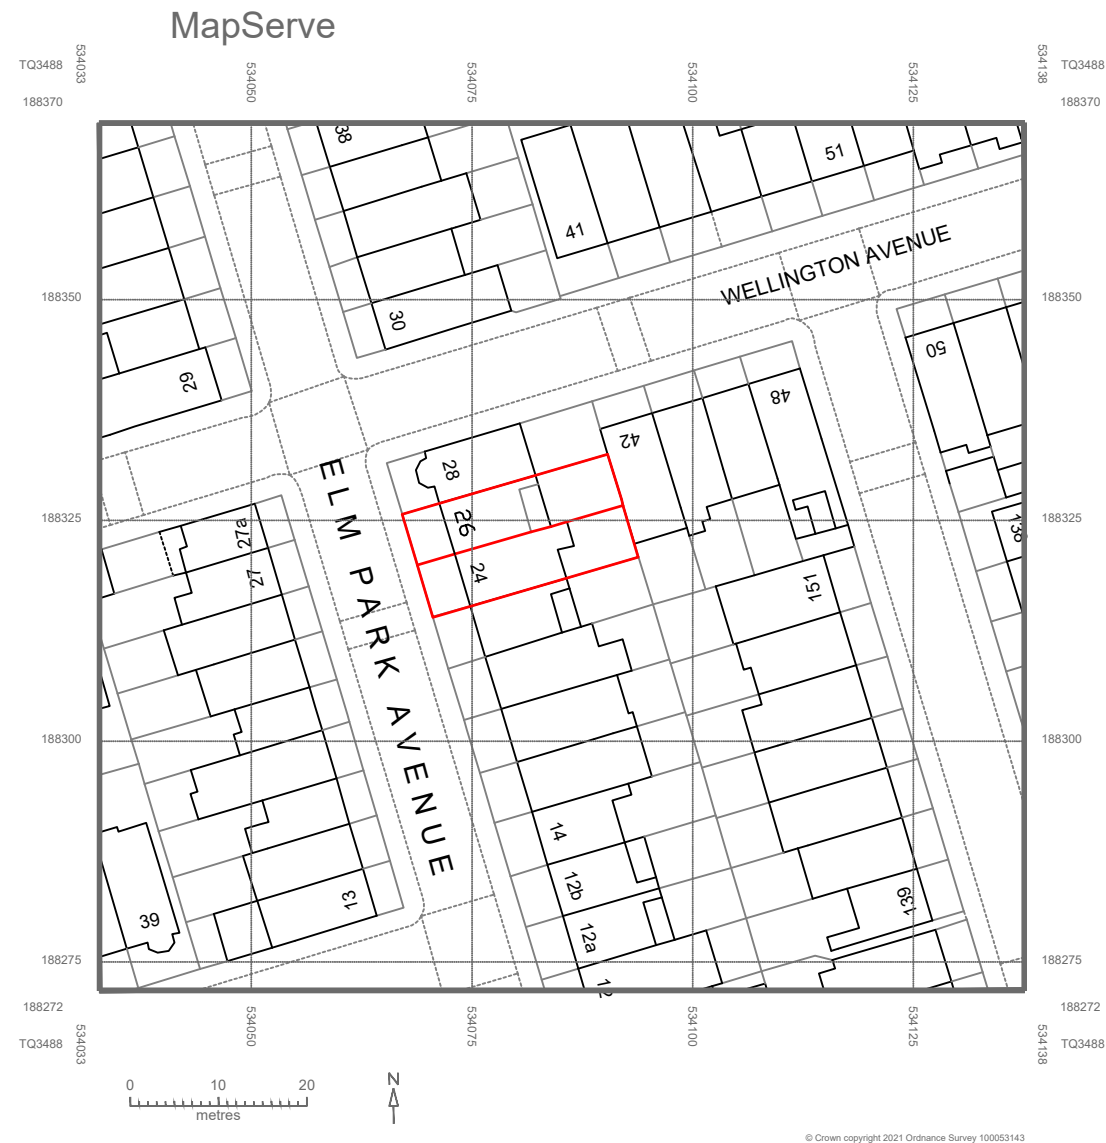


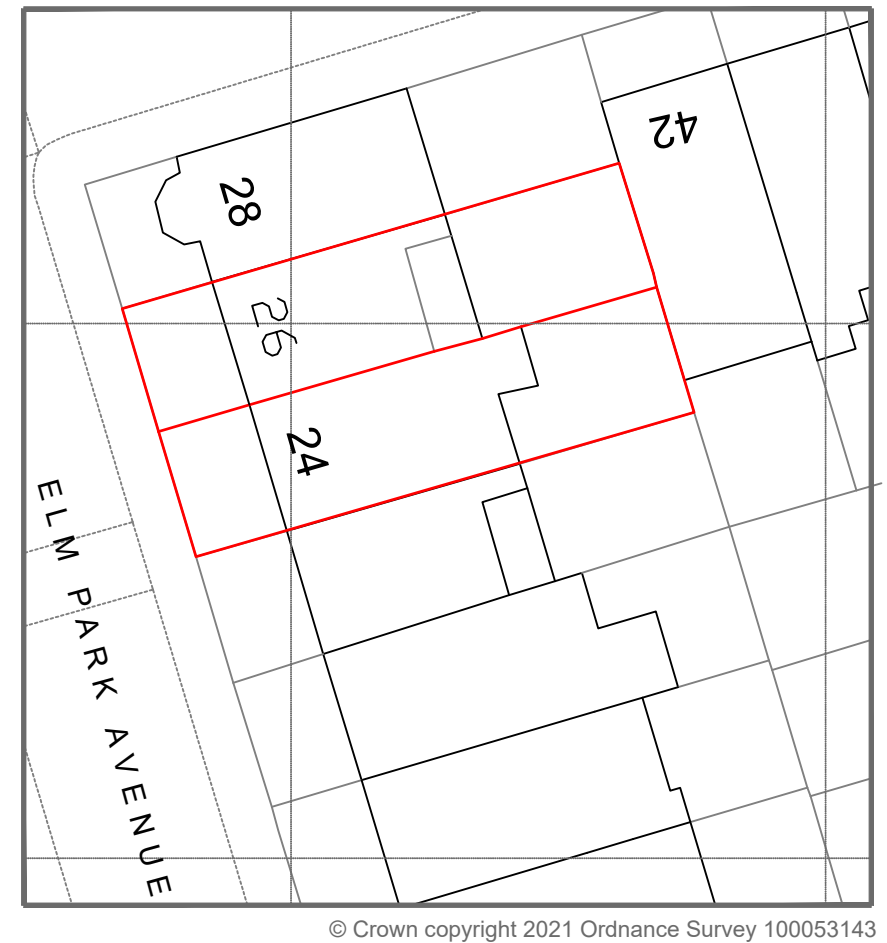

LOCATION PLAN
1:1250@A4

 

BLOCK PLAN
1:500@A4

 

Address - Unit 4, Grosvenor Way, London E5 9ND
Phone - 020 3781 8008
E-mail - office@redwoodsprojects.co.uk
Web - www.redwoodsprojects.co.uk

Any errors on Dimensions to be reported to the Architect prior to commencement of Works.
Dimensions and areas are based on survey information.
This drawing is copyright © Redwoods Projects.
All dimensions to be checked on site Prior work.

REFERENCE: 24 / 26 ELM PARK AVENUE, LONDON N15 6AT, UK

TITLE: EXISTING DRAWINGS
LOCATION & BLOCK PLAN

PROJECT No 2107 DATE: 27-11-2023



SHEET No **E 00**


0 1 2 2.5m scale 1:100 @A4

NOTES:


DRAWN BY RN

EDITED BY

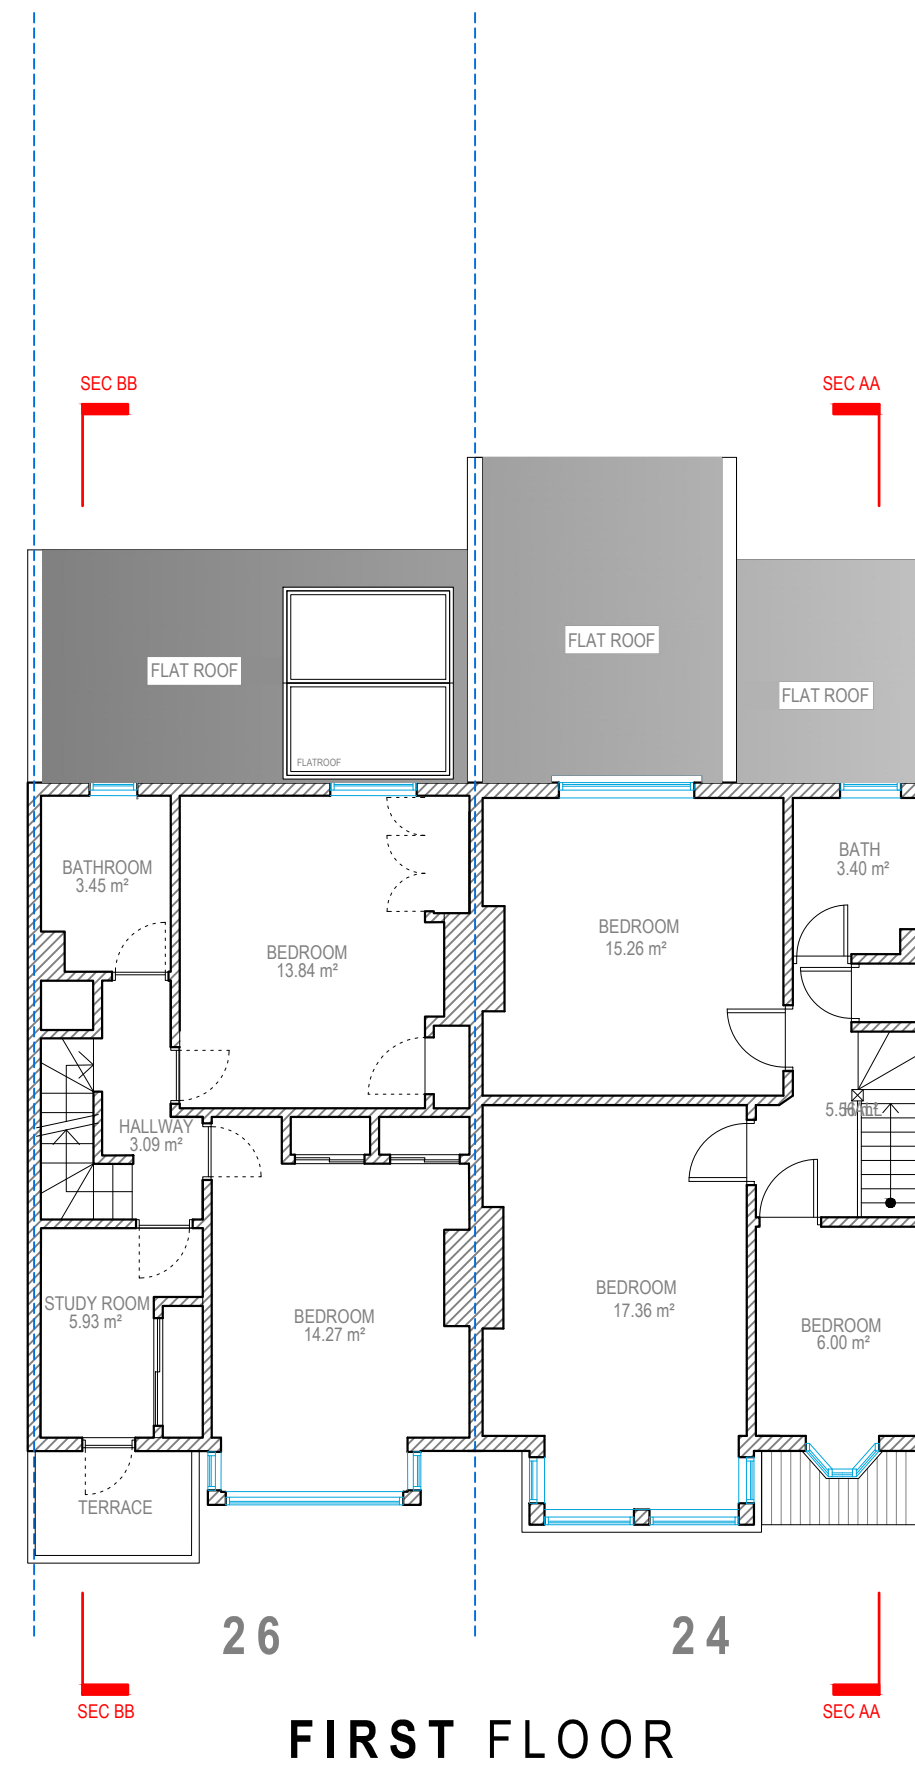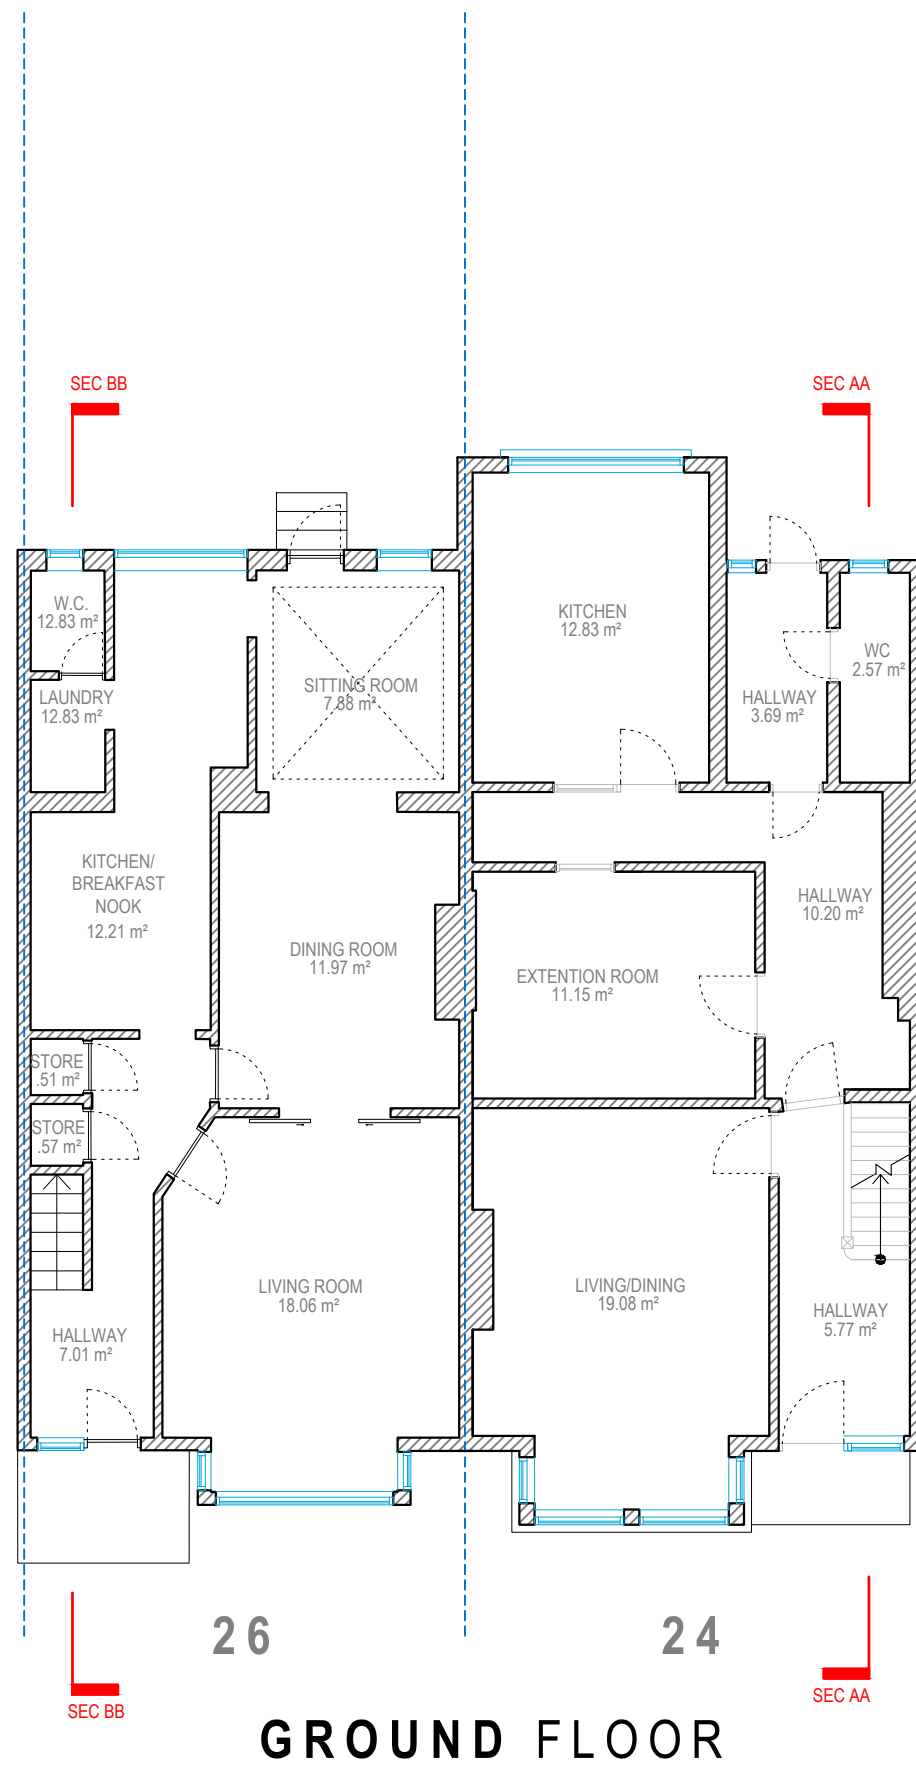

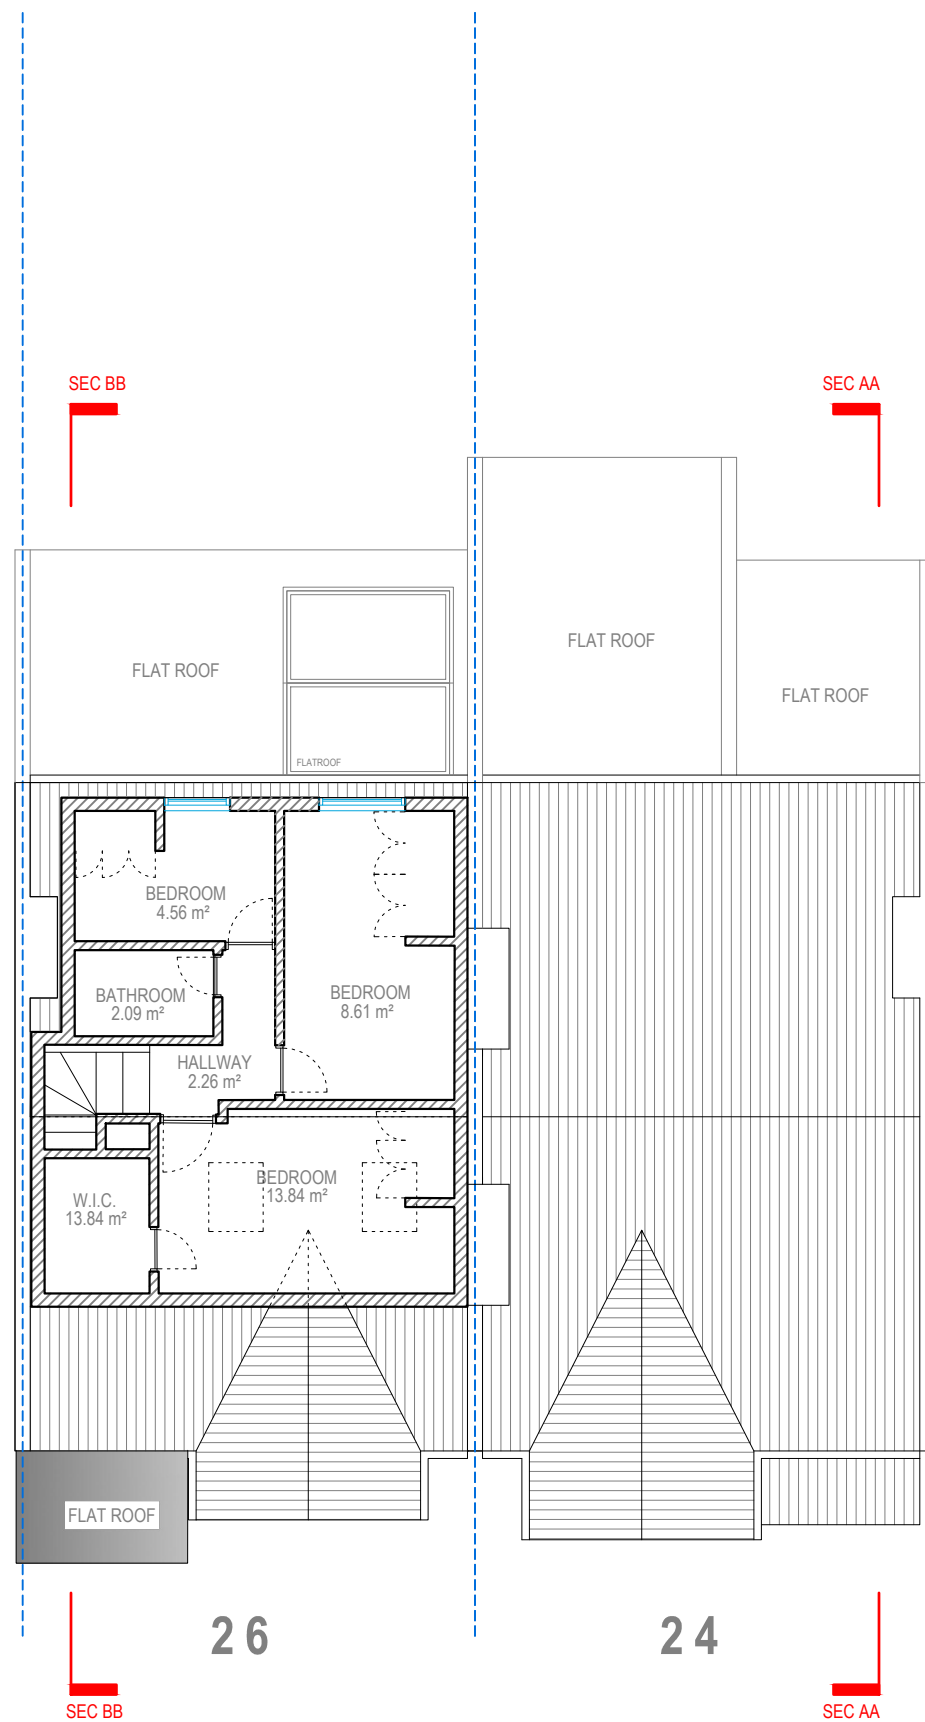

LOFT FLOOR

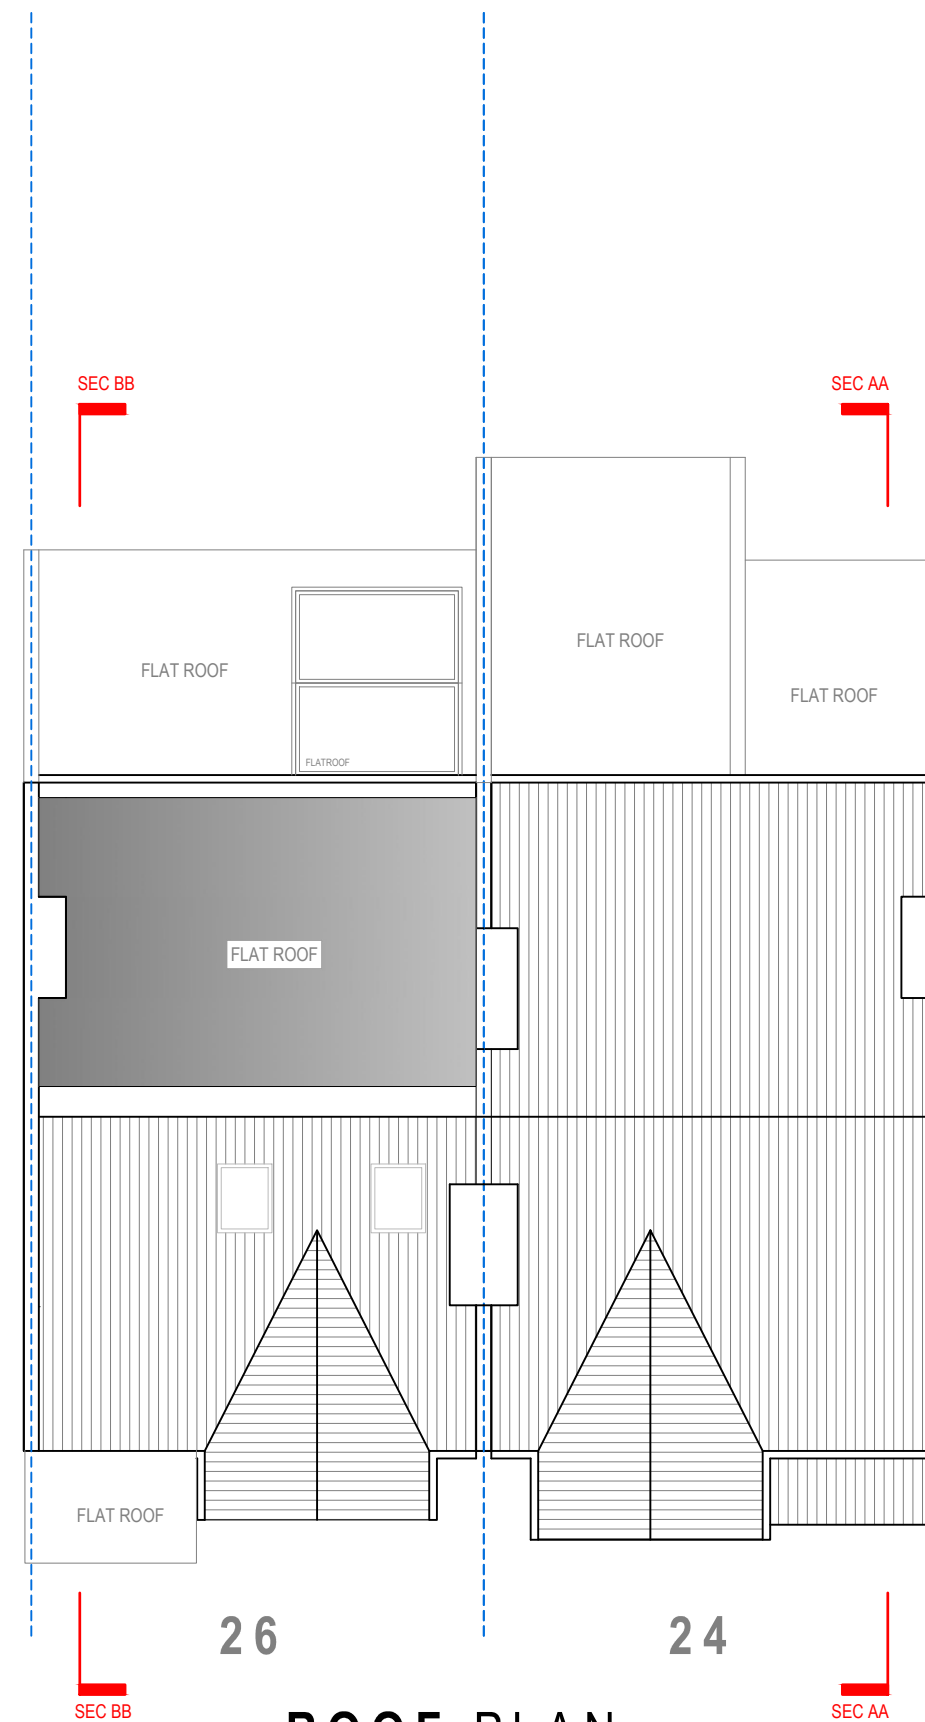

ROOF PLAN



Address - Unit 4, Grosvenor Way, London E5 9ND
Phone - 020 3781 8008
E-mail - office@redwoodsprojects.co.uk
Web - www.redwoodsprojects.co.uk


Any errors on Dimensions to be reported to the Architect prior to commencement of Works.
Dimensions and areas are based on survey information.
This drawing is copyright © Redwoods Projects.
All dimensions to be checked on site Prior work.

REFERENCE: 24 / 26 ELM PARK AVENUE, LONDON N15 6AT, UK

TITLE: EXISTING DRAWINGS
FLOOR PLANS

PROJECT No 2107 DATE: 27-11-2023

SHEET No E 02

 

0 1 2 5m scale 1:100 @A3


NOTES:

DRAWN BY RN

EDITED BY



FRONT ELEVATION

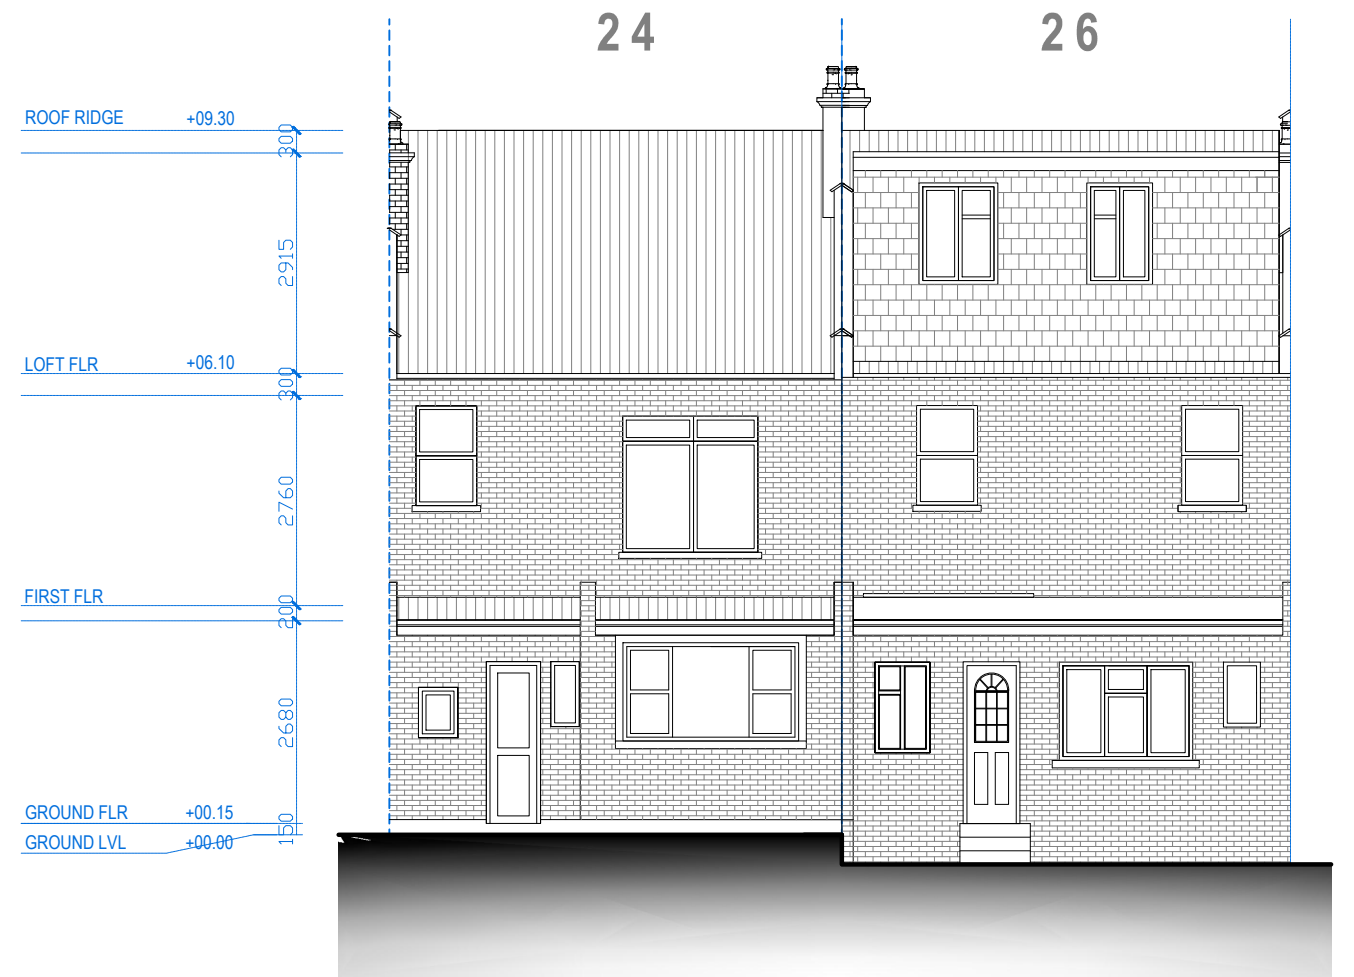

REAR ELEVATION



Address - Unit 4, Grosvenor Way, London E5 9ND
Phone - 020 3781 8008
E-mail - office@redwoodsprojects.co.uk
Web - www.redwoodsprojects.co.uk

Any errors on Dimensions to be reported to the Architect prior to commencement of Works.
Dimensions and areas are based on survey information.
This drawing is copyright © Redwoods Projects.
All dimensions to be checked on site Prior work.

REFERENCE: 24 / 26 ELM PARK AVENUE, LONDON N15 6AT, UK

TITLE: EXISTING DRAWINGS
ELEVATIONS

PROJECT No 2107 DATE: 28-11-2023


SHEET No E 03

0 1 2 5m scale 1:100 @A3


NOTES:

DRAWN BY RN

EDITED BY

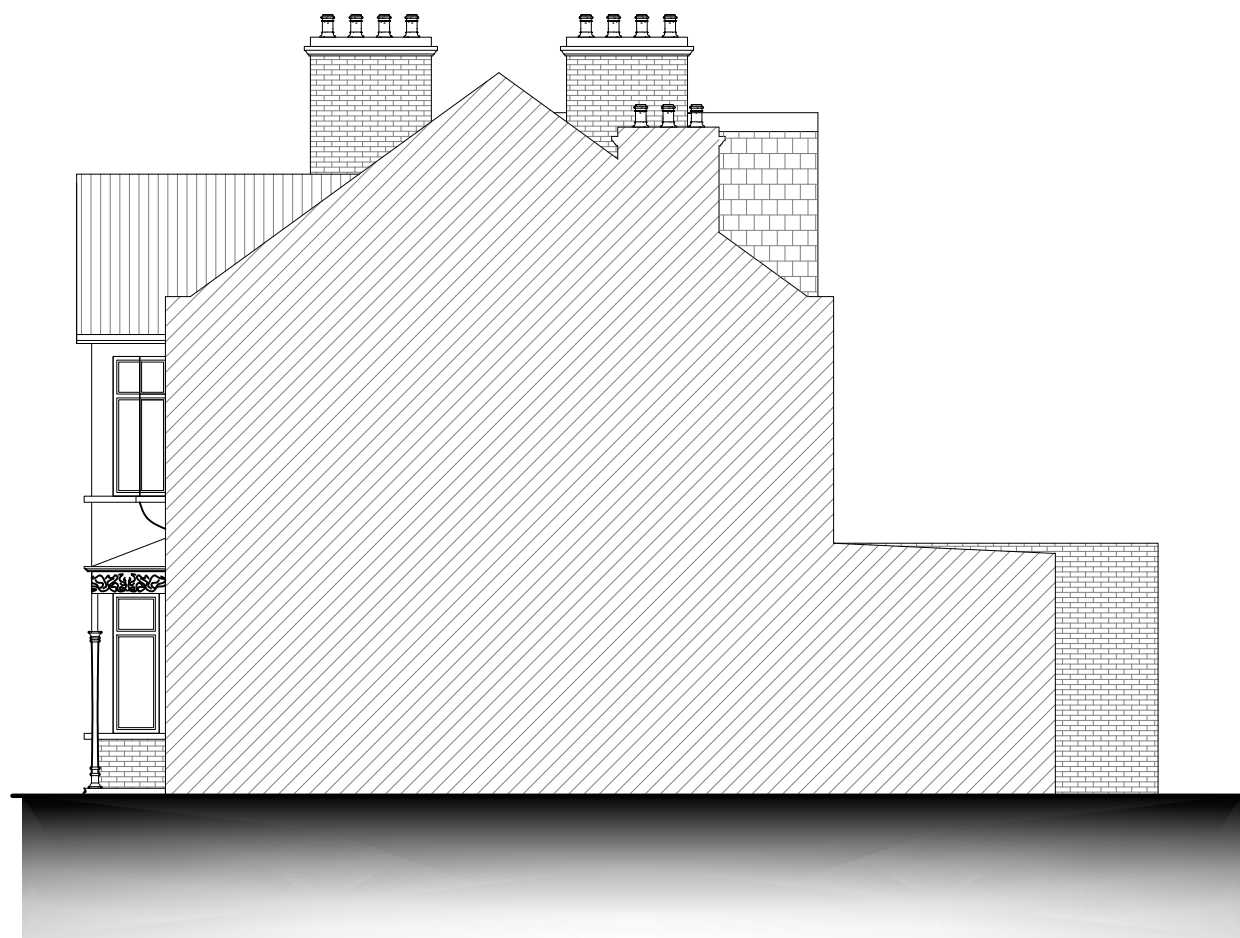

RIGHT SIDE ELEVATION

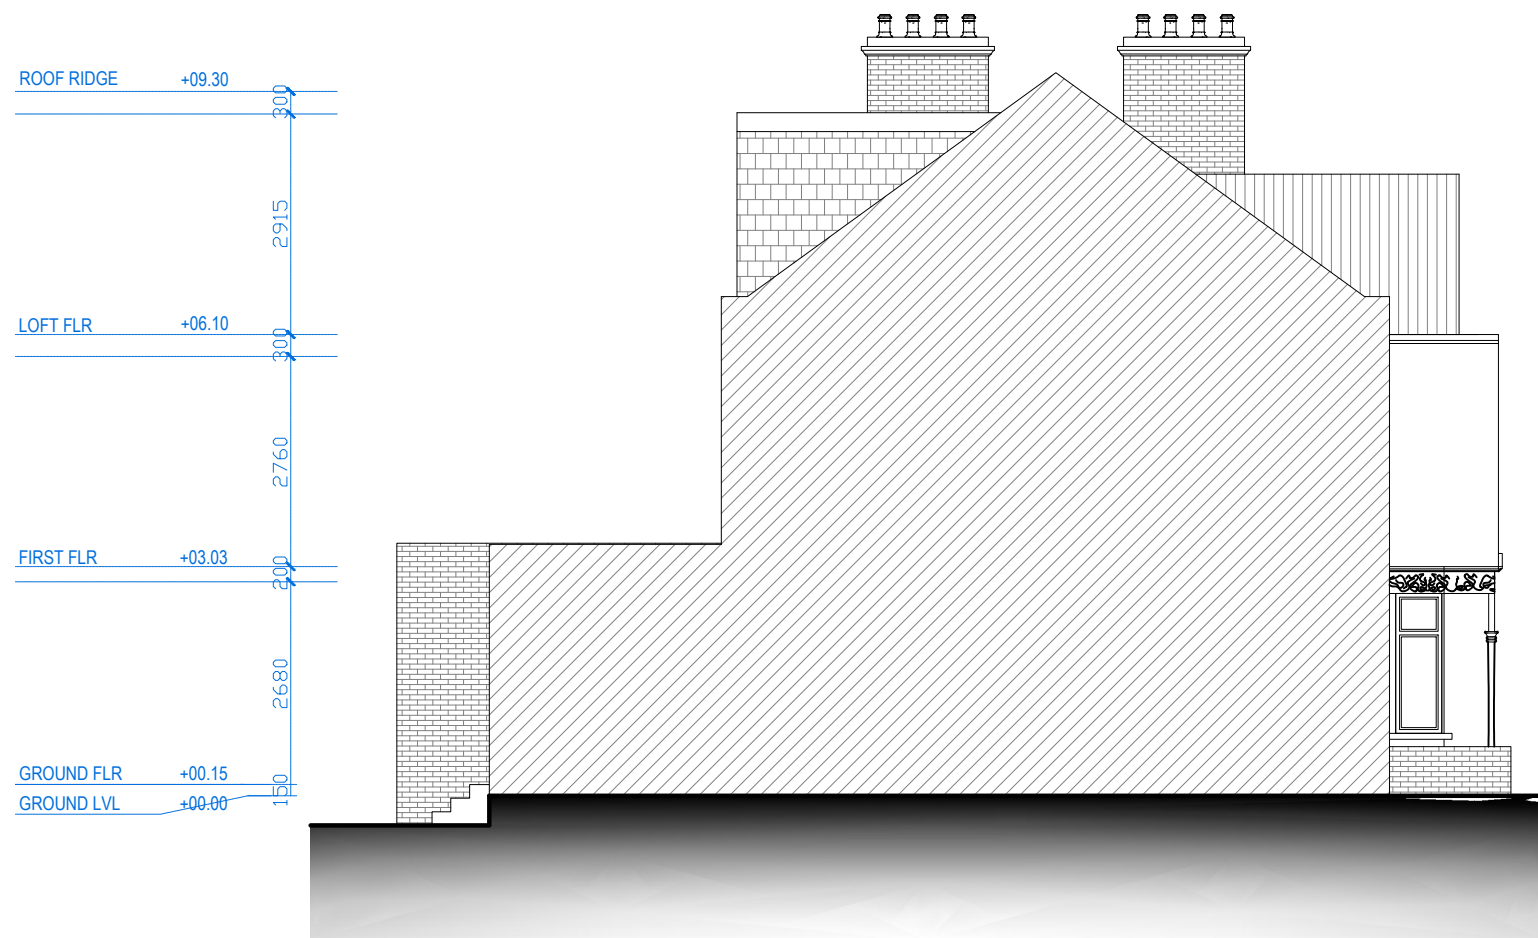

LEFT SIDE ELEVATION



Address - Unit 4, Grosvenor Way, London E5 9ND
Phone - 020 3781 8008
E-mail - office@redwoodsprojects.co.uk
Web - www.redwoodsprojects.co.uk

Any errors on Dimensions to be reported to the Architect prior to commencement of Works.
Dimensions and areas are based on survey information.
This drawing is copyright © Redwoods Projects.
All dimensions to be checked on site Prior work.

REFERENCE: 24 / 26 ELM PARK AVENUE, LONDON N15 6AT, UK

TITLE: EXISTING DRAWINGS
ELEVATIONS

PROJECT No 2107 DATE: 27-11-2023


SHEET No E 04

0 1 2 5m scale 1:100 @A3


NOTES:

DRAWN BY RN

EDITED BY

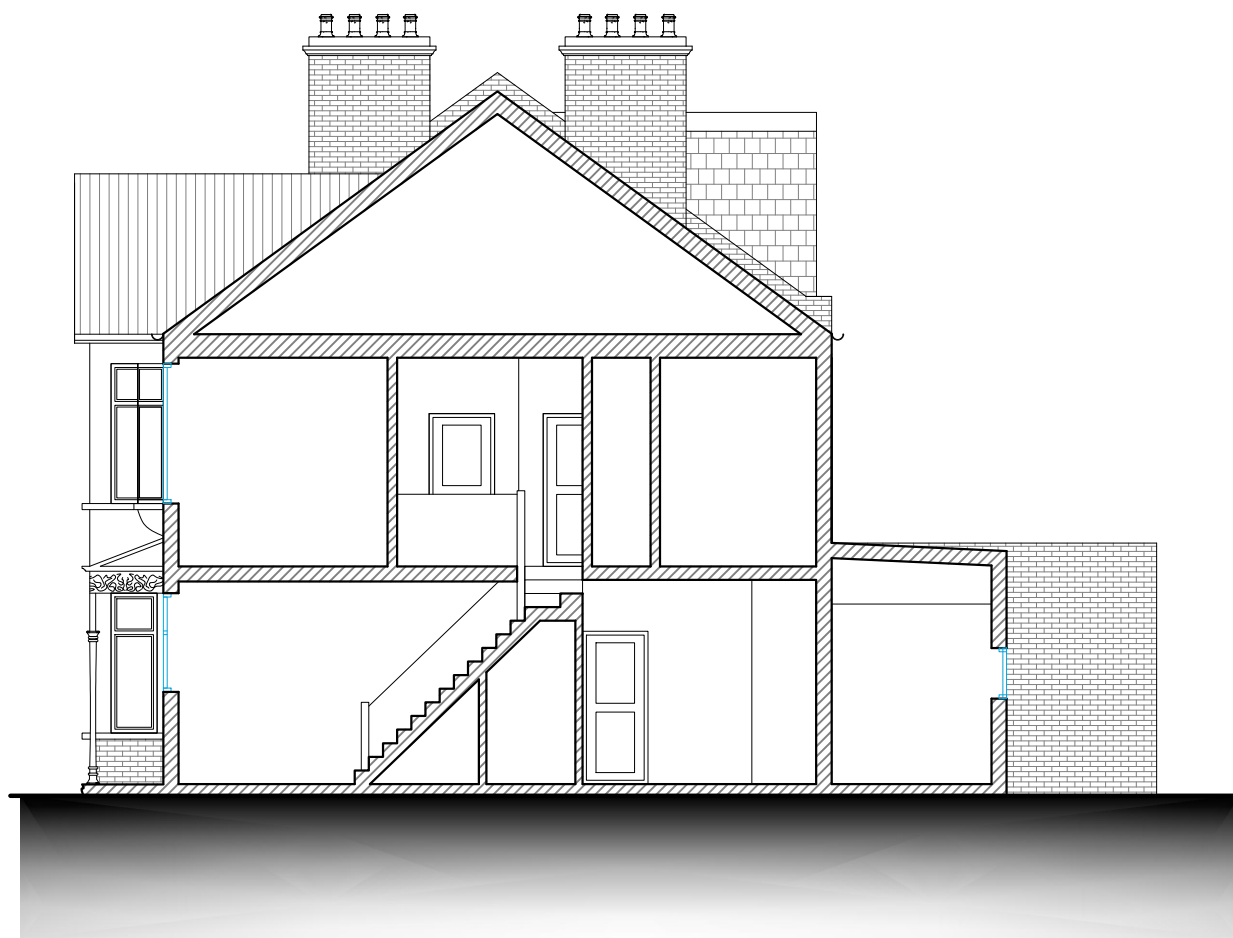

SECTION A.A

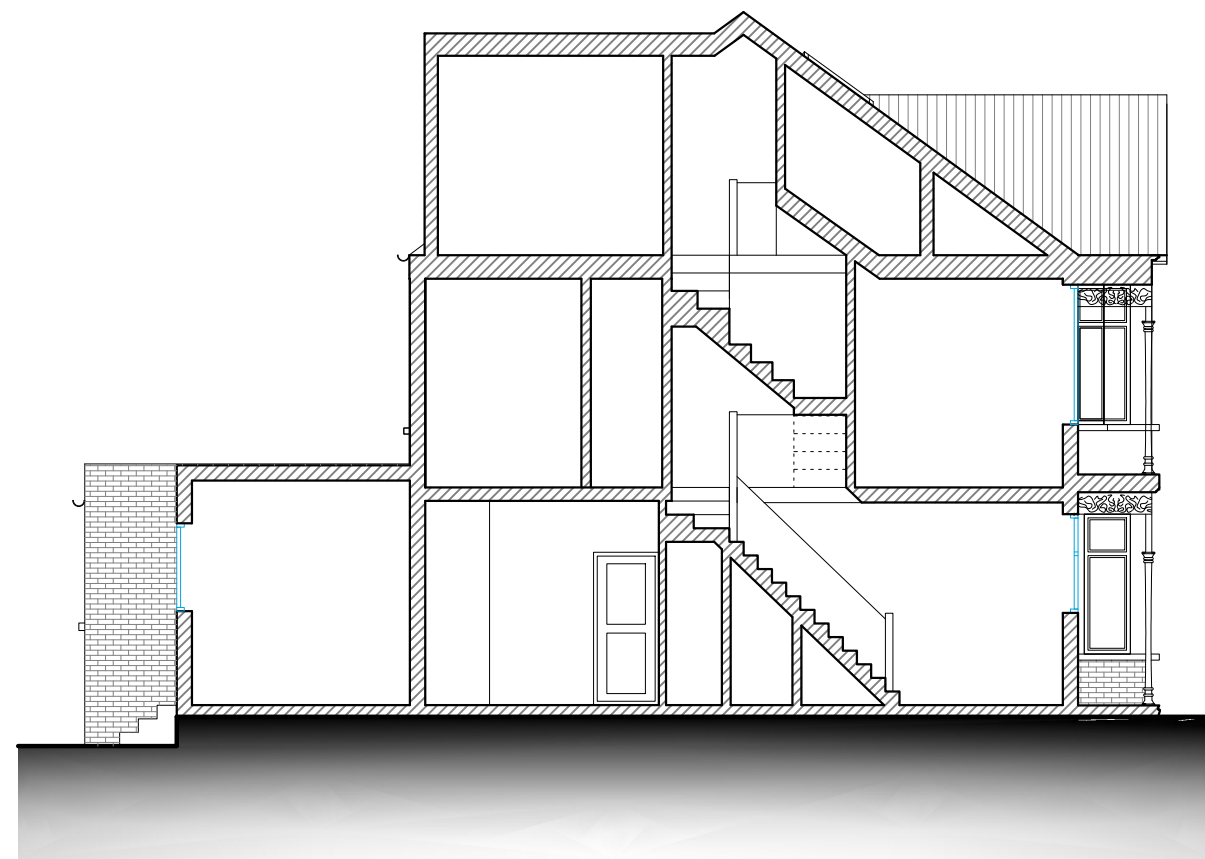

SECTION B.B



Address - Unit 4, Grosvenor Way, London E5 9ND
Phone - 020 3781 8008
E-mail - office@redwoodsprojects.co.uk
Web - www.redwoodsprojects.co.uk

Any errors on Dimensions to be reported to the Architect prior to commencement of Works.
Dimensions and areas are based on survey information.
This drawing is copyright © Redwoods Projects.
All dimensions to be checked on site Prior work.

REFERENCE: 24 / 26 ELM PARK AVENUE, LONDON N15 6AT, UK

TITLE: EXISTING DRAWINGS
SECTION

PROJECT No 2107 DATE: 27-11-2023




SHEET No **E 05**

0 1 2 5m scale 1:100 @A3

NOTES:

DRAWN BY RN

EDITED BY

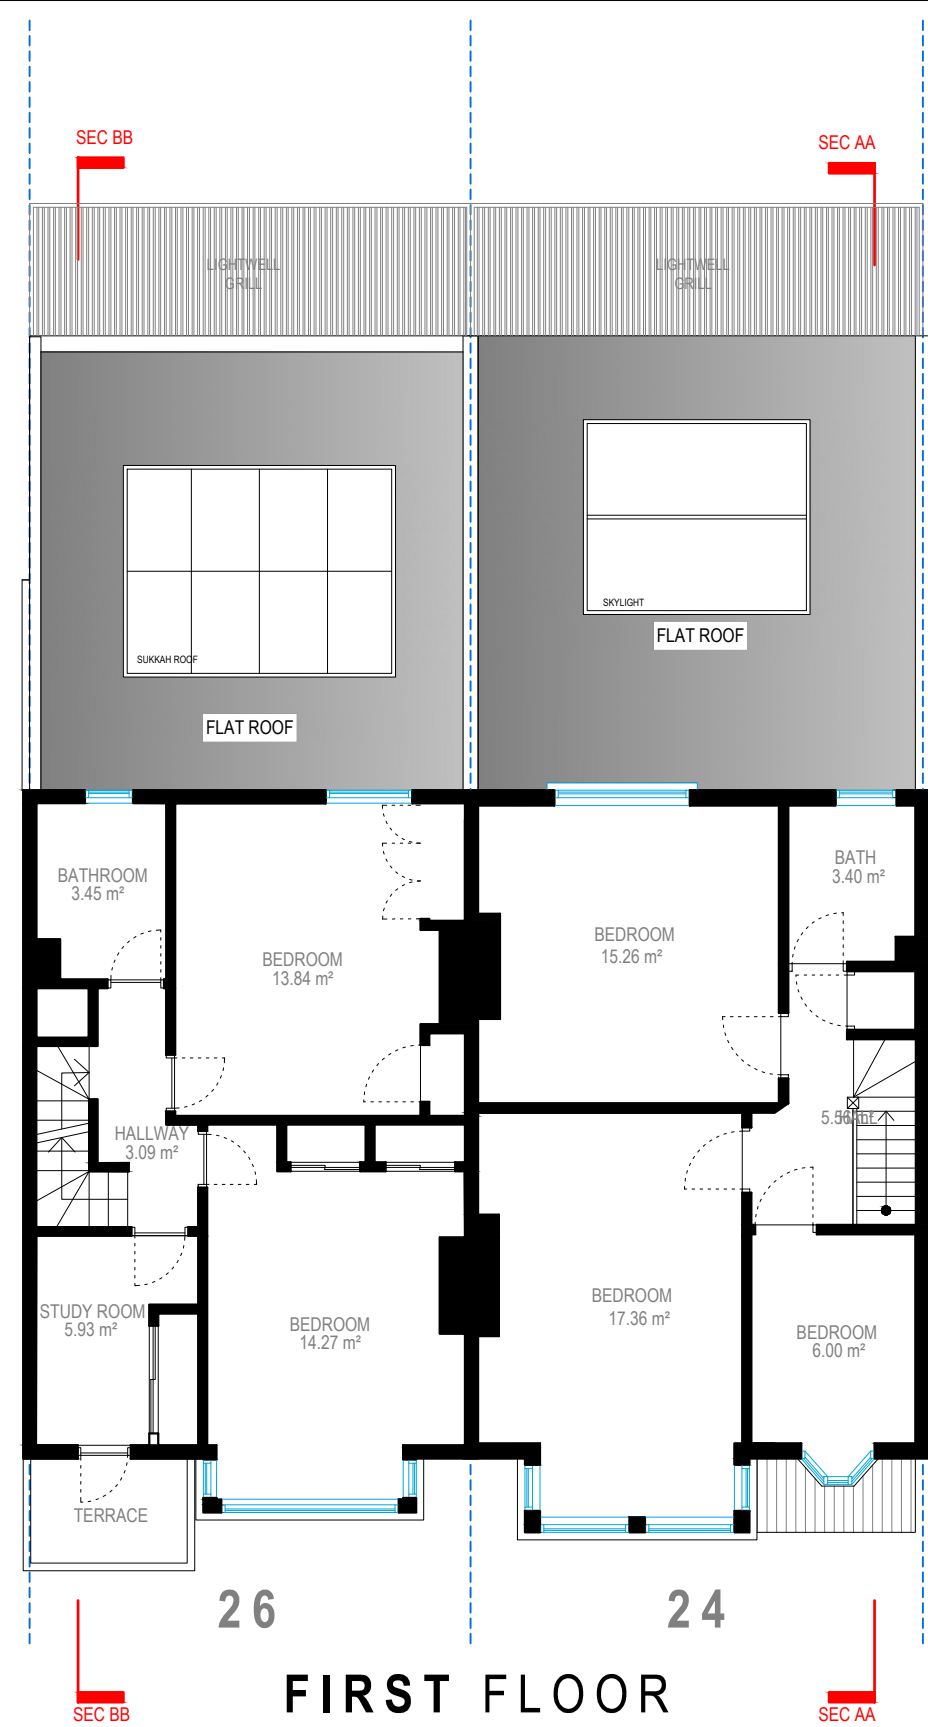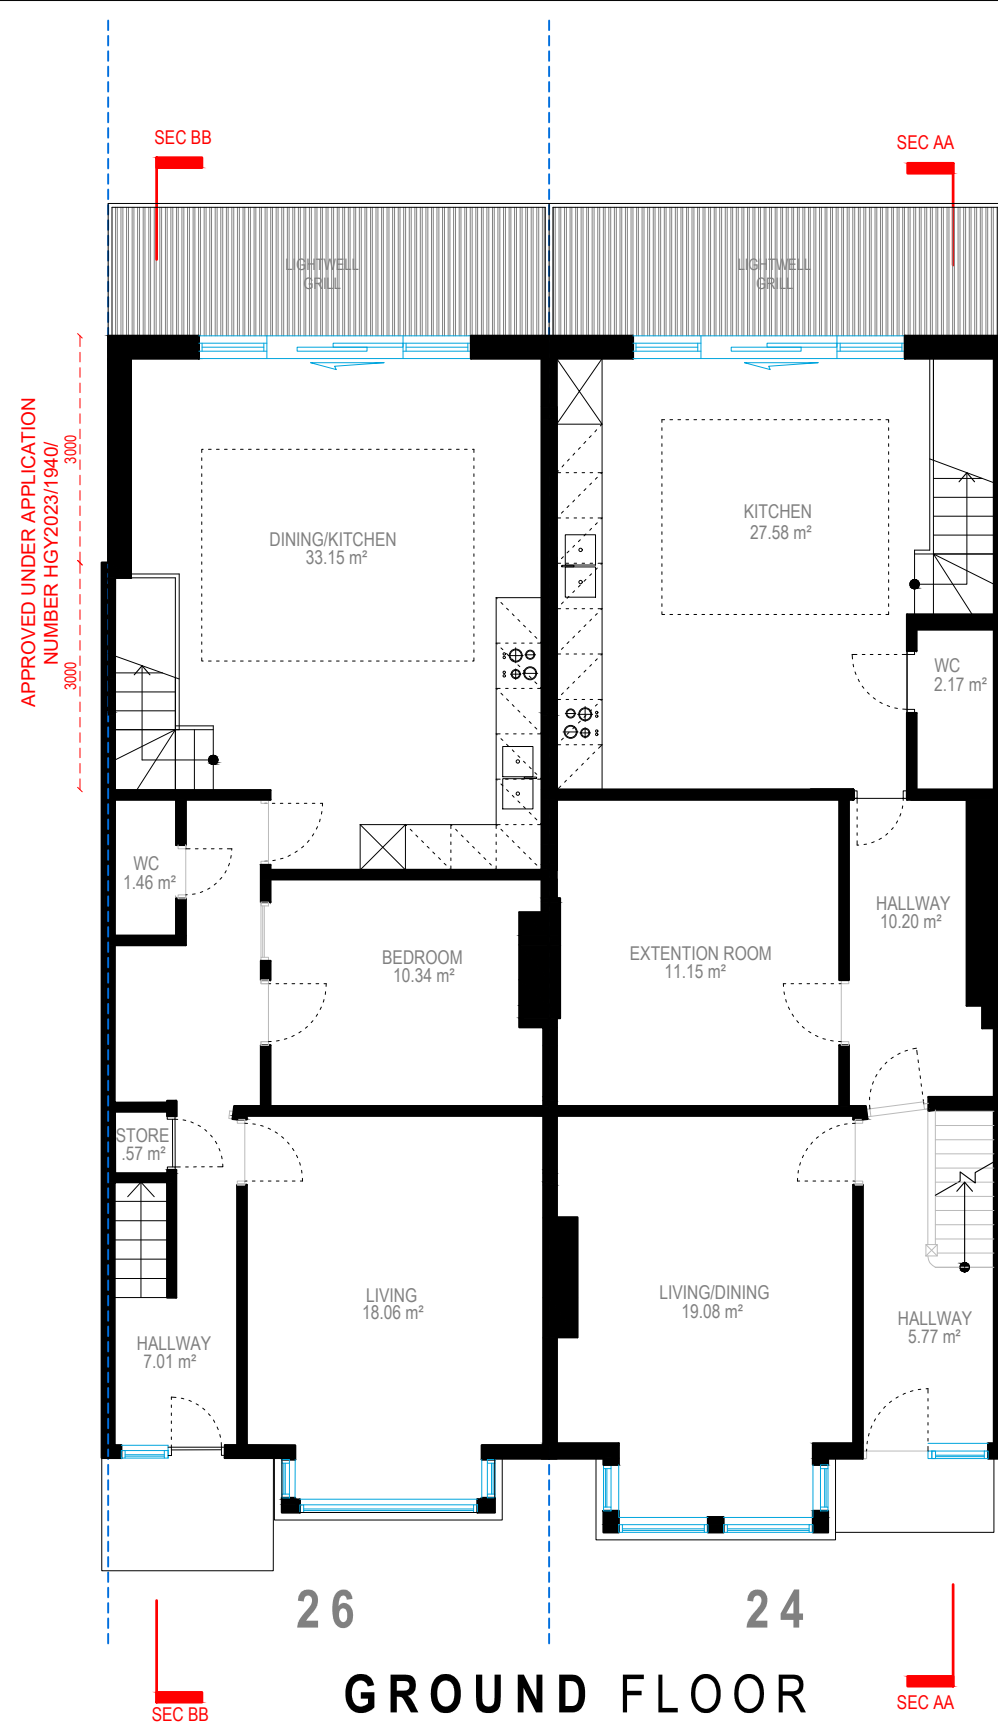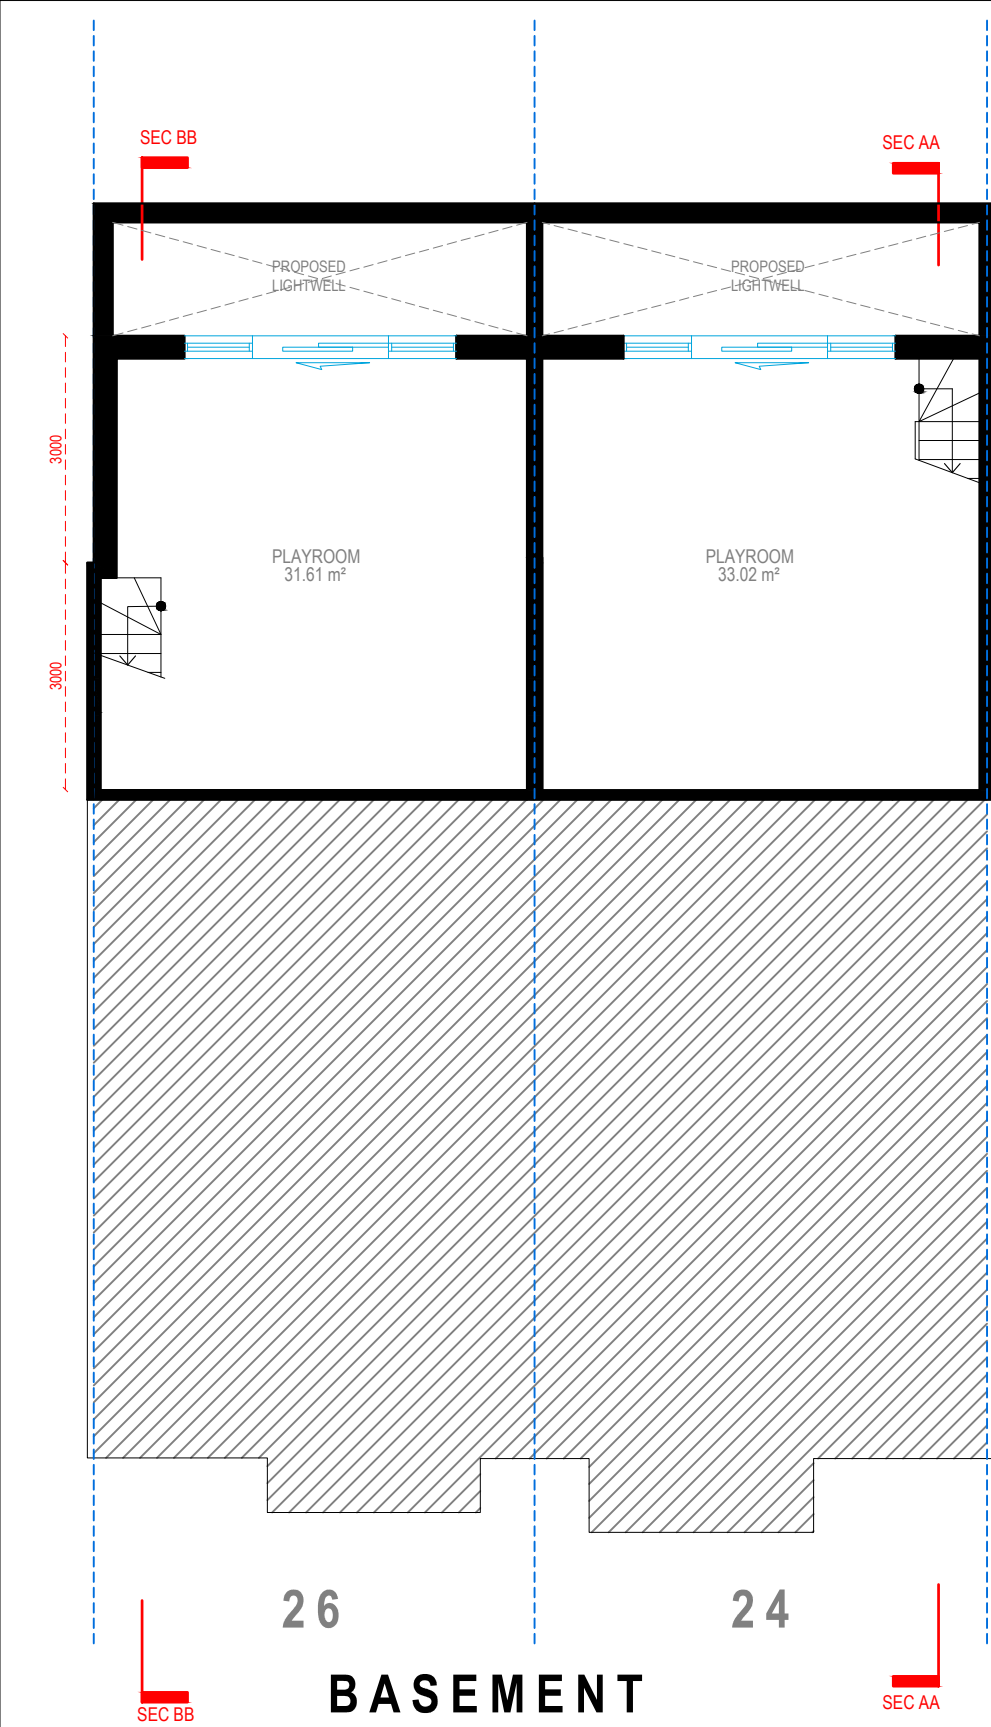

EXTENSION COMPUTATION	24	26
EXISTING GARDEN AREA (FRONT + REAR)	71.50 m ²	74.20 m ²
PROPOSED REAR EXTENSION AREA	25.83 m ²	26.84 m ²
REMAINING GARDEN AREA AFTER PROPOSED EXTENSION	45.67 m ² (63.87%)	47.36 m ² (63.83%)



Address - Unit 4, Grosvenor Way, London E5 9ND

Phone - 020 3781 8008

E-mail - office@redwoodsprojects.co.uk

Web - www.redwoodsprojects.co.uk

Any errors on Dimensions to be reported to the Architect prior to commencement of Works.

Dimensions and areas are based on survey information.

This drawing is copyright © Redwoods Projects.

All dimensions to be checked on site Prior work.

REFERENCE: 24 / 26 ELM PARK AVENUE, LONDON N15 6AT, UK


TITLE: PROPOSED DRAWINGS
FLOOR PLANS

PROJECT No 2107

DATE: 28-11-2023

SHEET No

P 01


 


scale
5m 1:100 @A3

NOTES:

DRAWN BY RN

EDITED BY

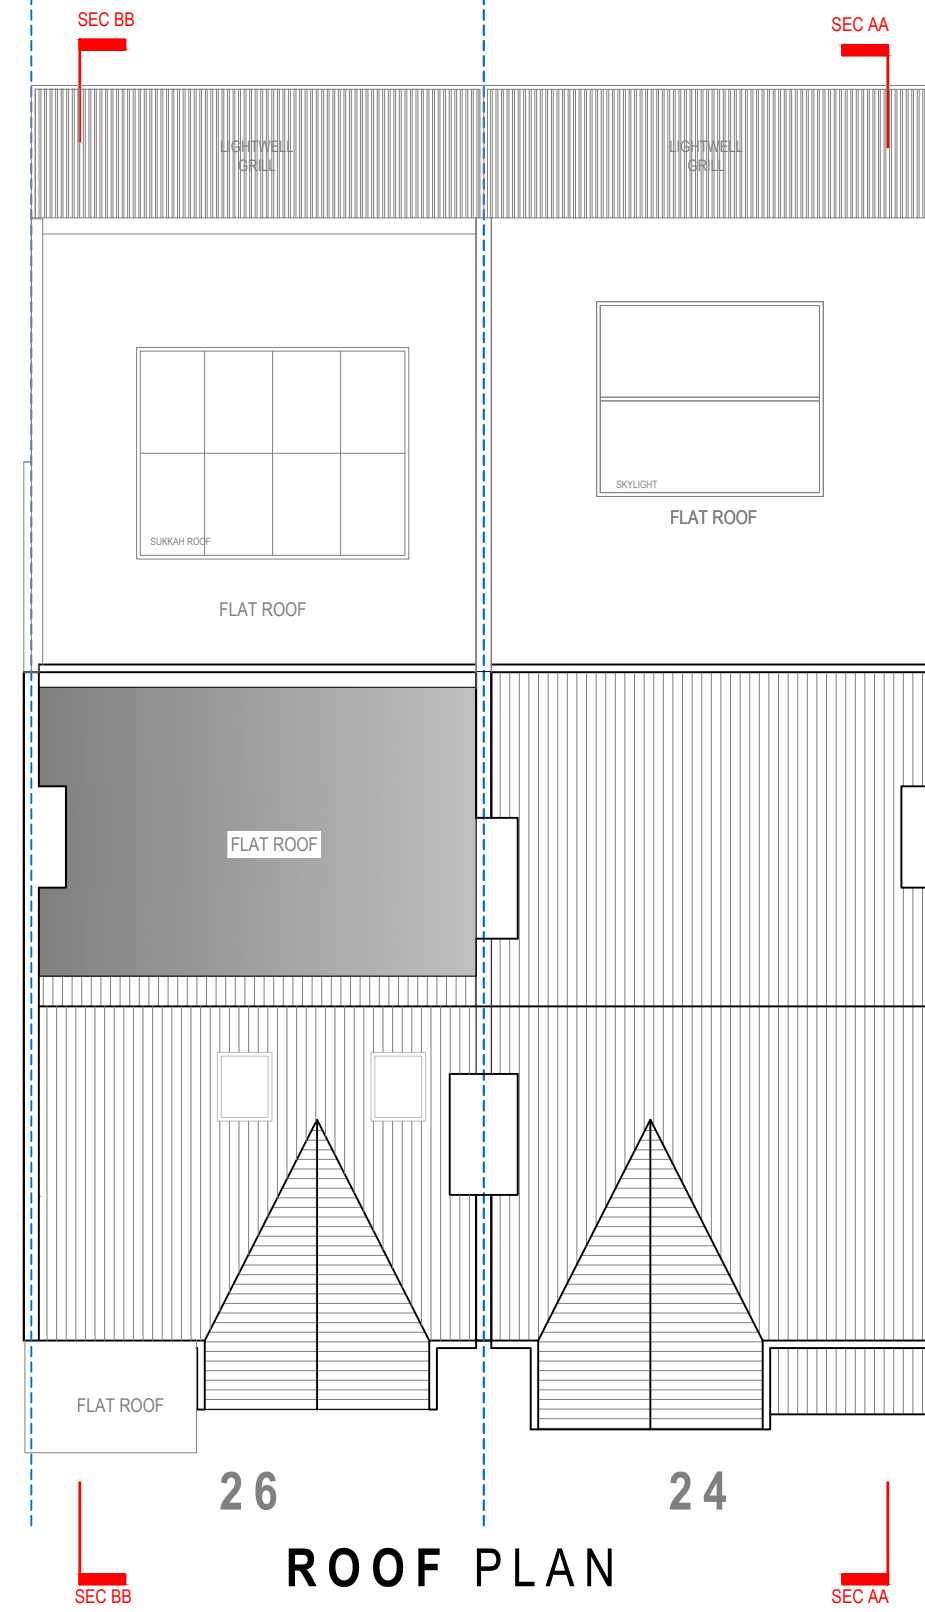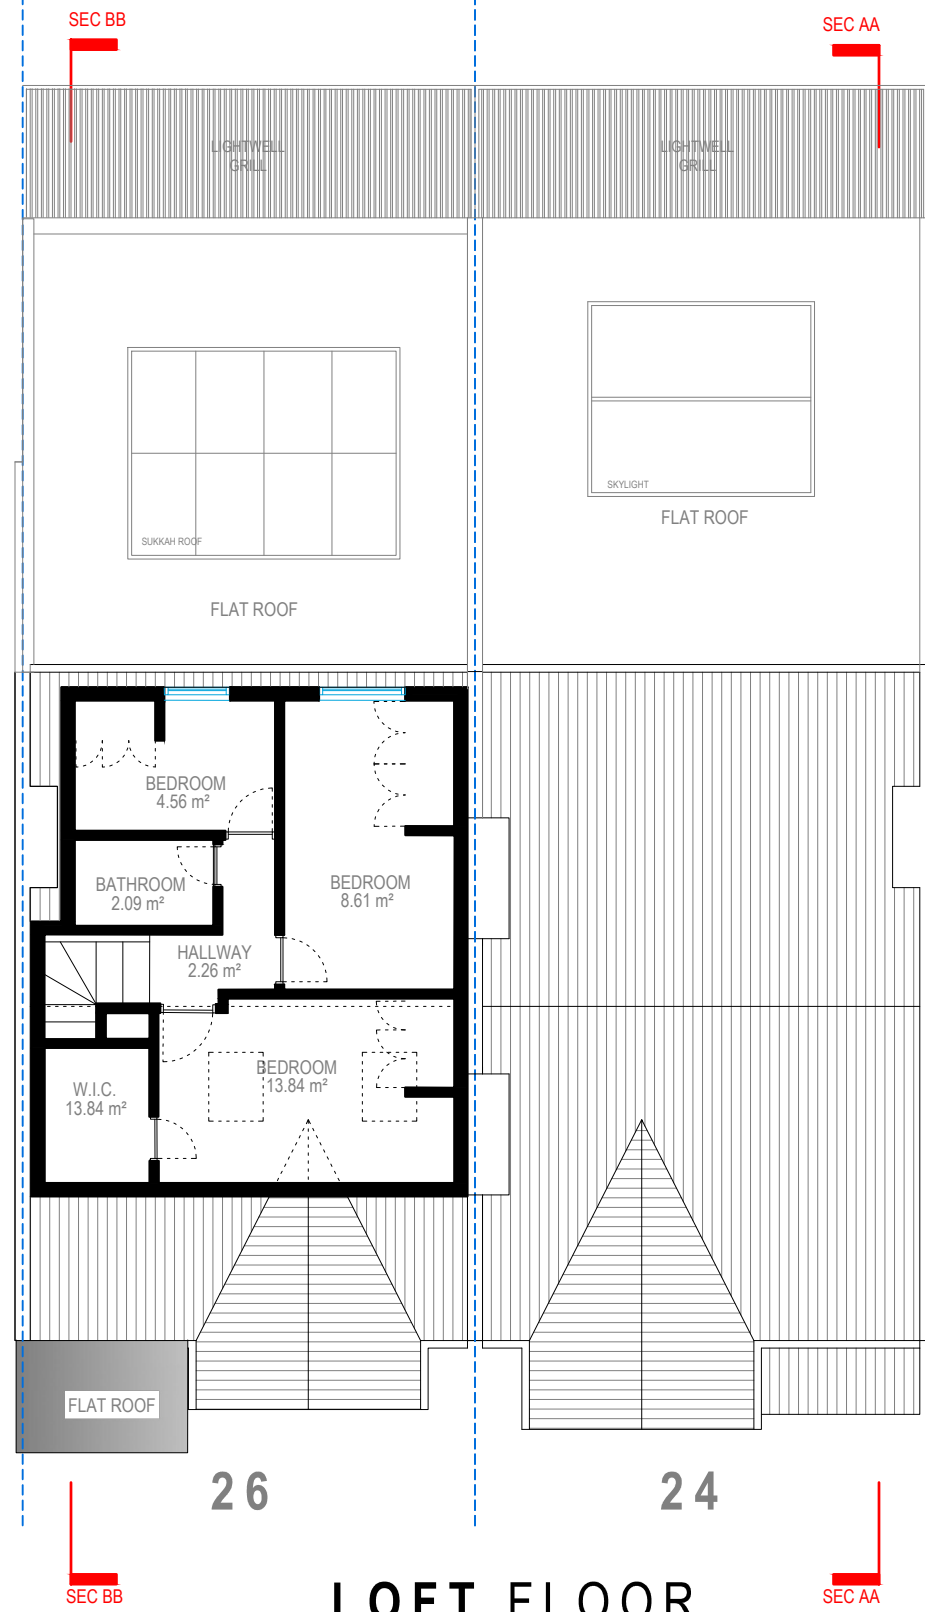

Address - Unit 4, Grosvenor Way, London E5 9ND
Phone - 020 3781 8008
E-mail - office@redwoodsprojects.co.uk
Web - www.redwoodsprojects.co.uk

Any errors on Dimensions to be reported to the Architect prior to commencement of Works.
Dimensions and areas are based on survey information.
This drawing is copyright © Redwoods Projects.
All dimensions to be checked on site Prior work.

REFERENCE: 24 / 26 ELM PARK AVENUE, LONDON N15 6AT, UK

TITLE: PROPOSED DRAWINGS
FLOOR PLANS

PROJECT No 2107 DATE: 28-11-2023

SHEET No P 02




0 1 2 5m scale 1:100 @A3

NOTES:

DRAWN BY RN

EDITED BY

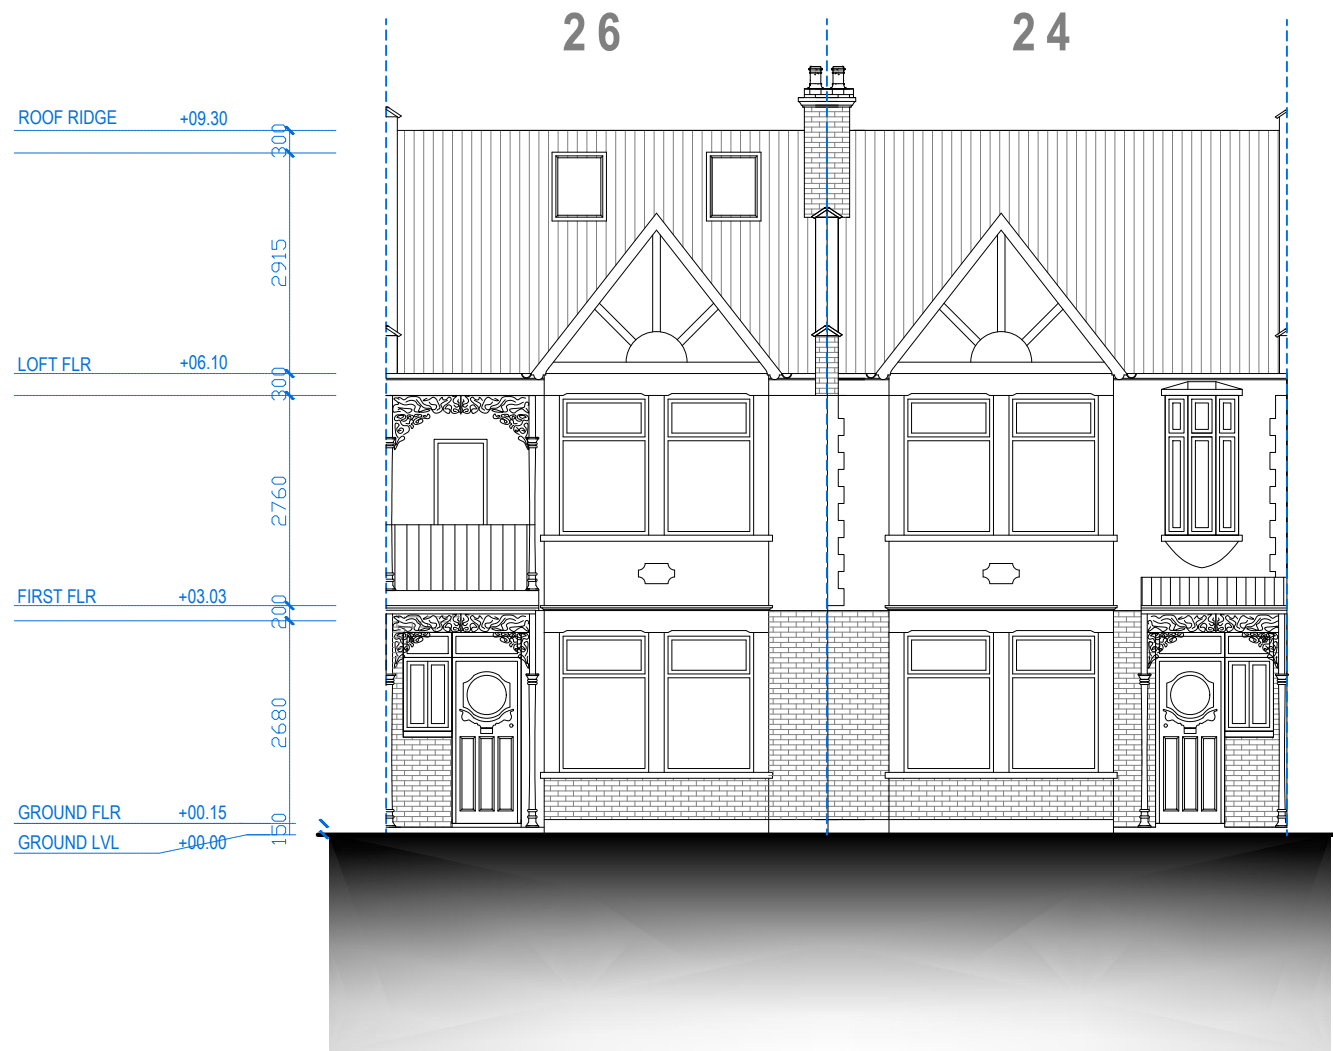

FRONT ELEVATION



REAR ELEVATION



Address - Unit 4, Grosvenor Way, London E5 9ND
Phone - 020 3781 8008
E-mail - office@redwoodsprojects.co.uk
Web - www.redwoodsprojects.co.uk

Any errors on Dimensions to be reported to the Architect prior to commencement of Works.
Dimensions and areas are based on survey information.
This drawing is copyright © Redwoods Projects.
All dimensions to be checked on site Prior work.

REFERENCE: 24 / 26 ELM PARK AVENUE, LONDON N15 6AT, UK

TITLE: PROPOSED DRAWINGS
ELEVATIONS

PROJECT No 2107 DATE: 28-11-2023


SHEET No P 03

0 1 2 5m scale 1:100 @A3



NOTES:

DRAWN BY RN

EDITED BY

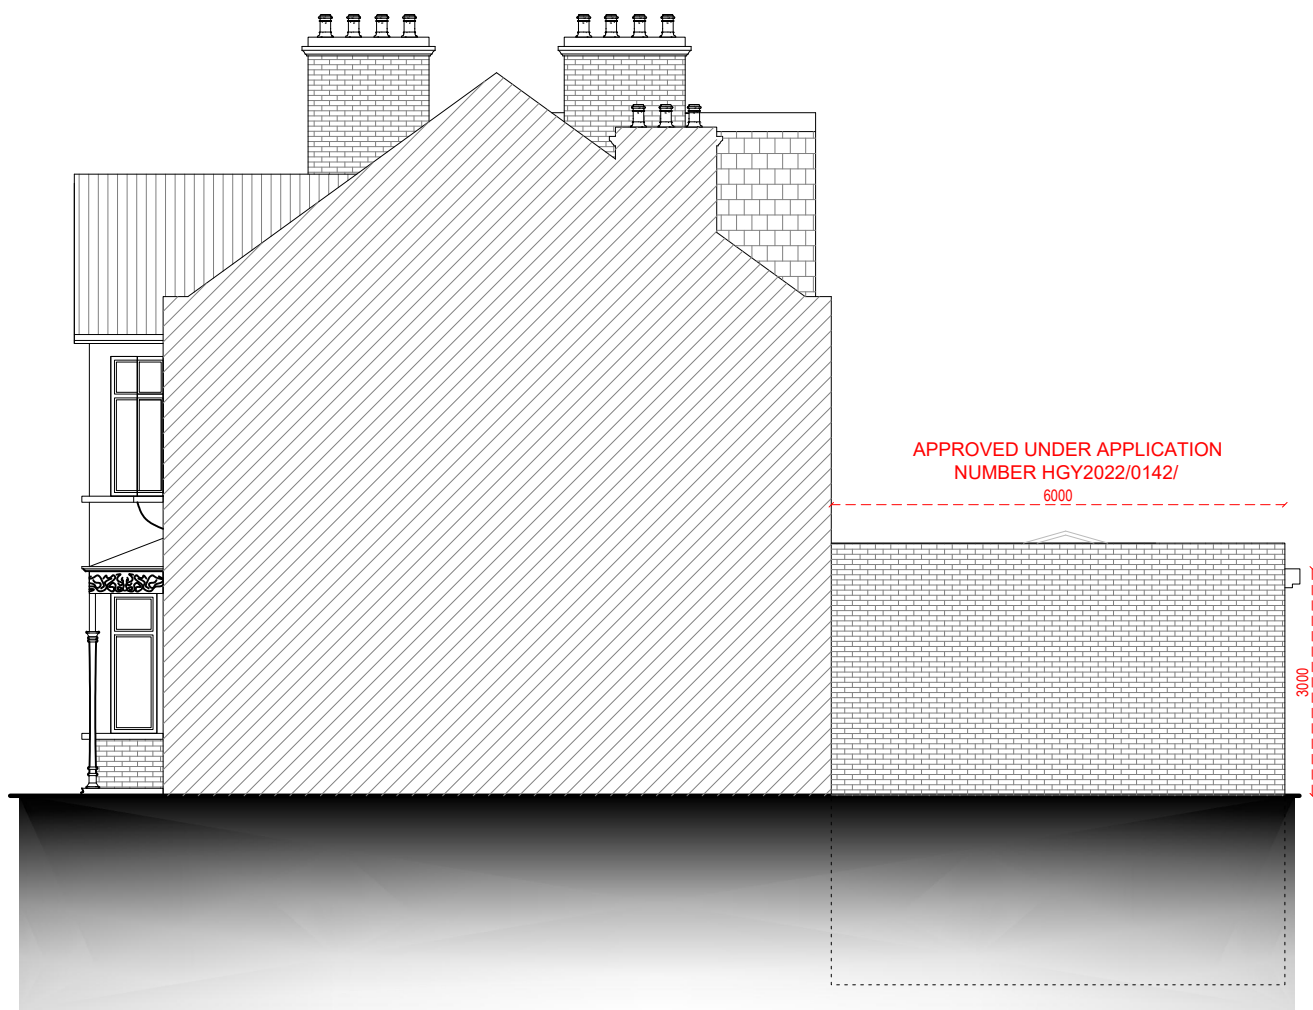

RIGHT SIDE ELEVATION

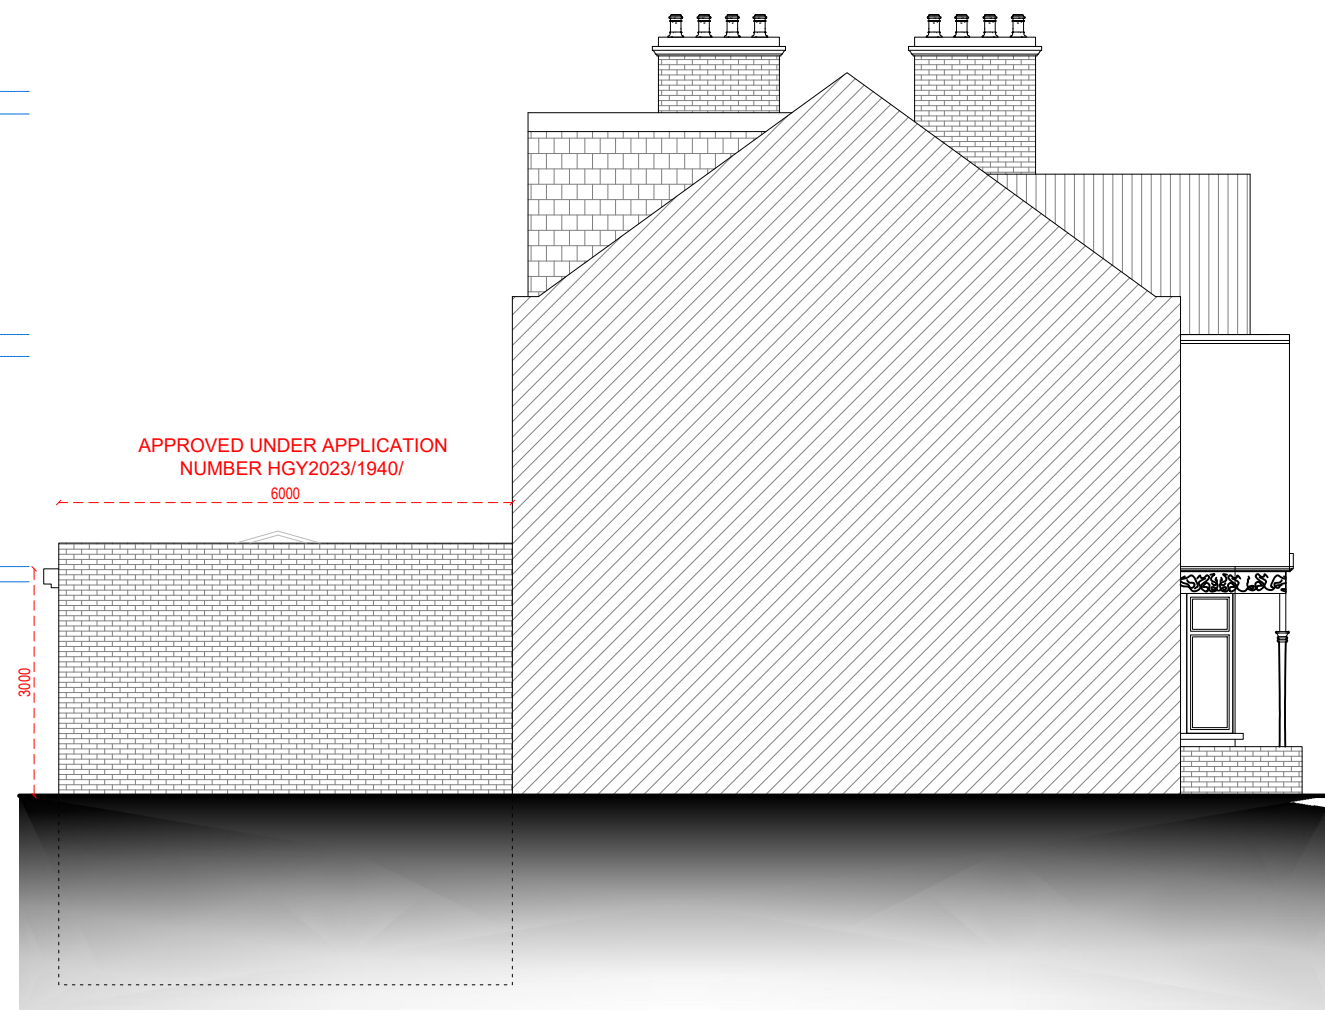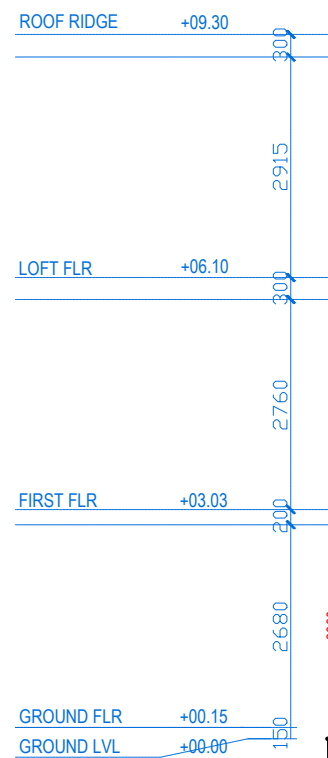

LEFT SIDE ELEVATION



Address - Unit 4, Grosvenor Way, London E5 9ND
Phone - 020 3781 8008
E-mail - office@redwoodsprojects.co.uk
Web - www.redwoodsprojects.co.uk

Any errors on Dimensions to be reported to the Architect prior to commencement of Works.
Dimensions and areas are based on survey information.
This drawing is copyright © Redwoods Projects.
All dimensions to be checked on site Prior work.

REFERENCE: 24 / 26 ELM PARK AVENUE, LONDON N15 6AT, UK

TITLE: PROPOSED DRAWINGS
ELEVATIONS

PROJECT No 2107 DATE: 28-11-2023


SHEET No P 04

0 1 2 5m scale 1:100 @A3

NOTES:

DRAWN BY RN

EDITED BY

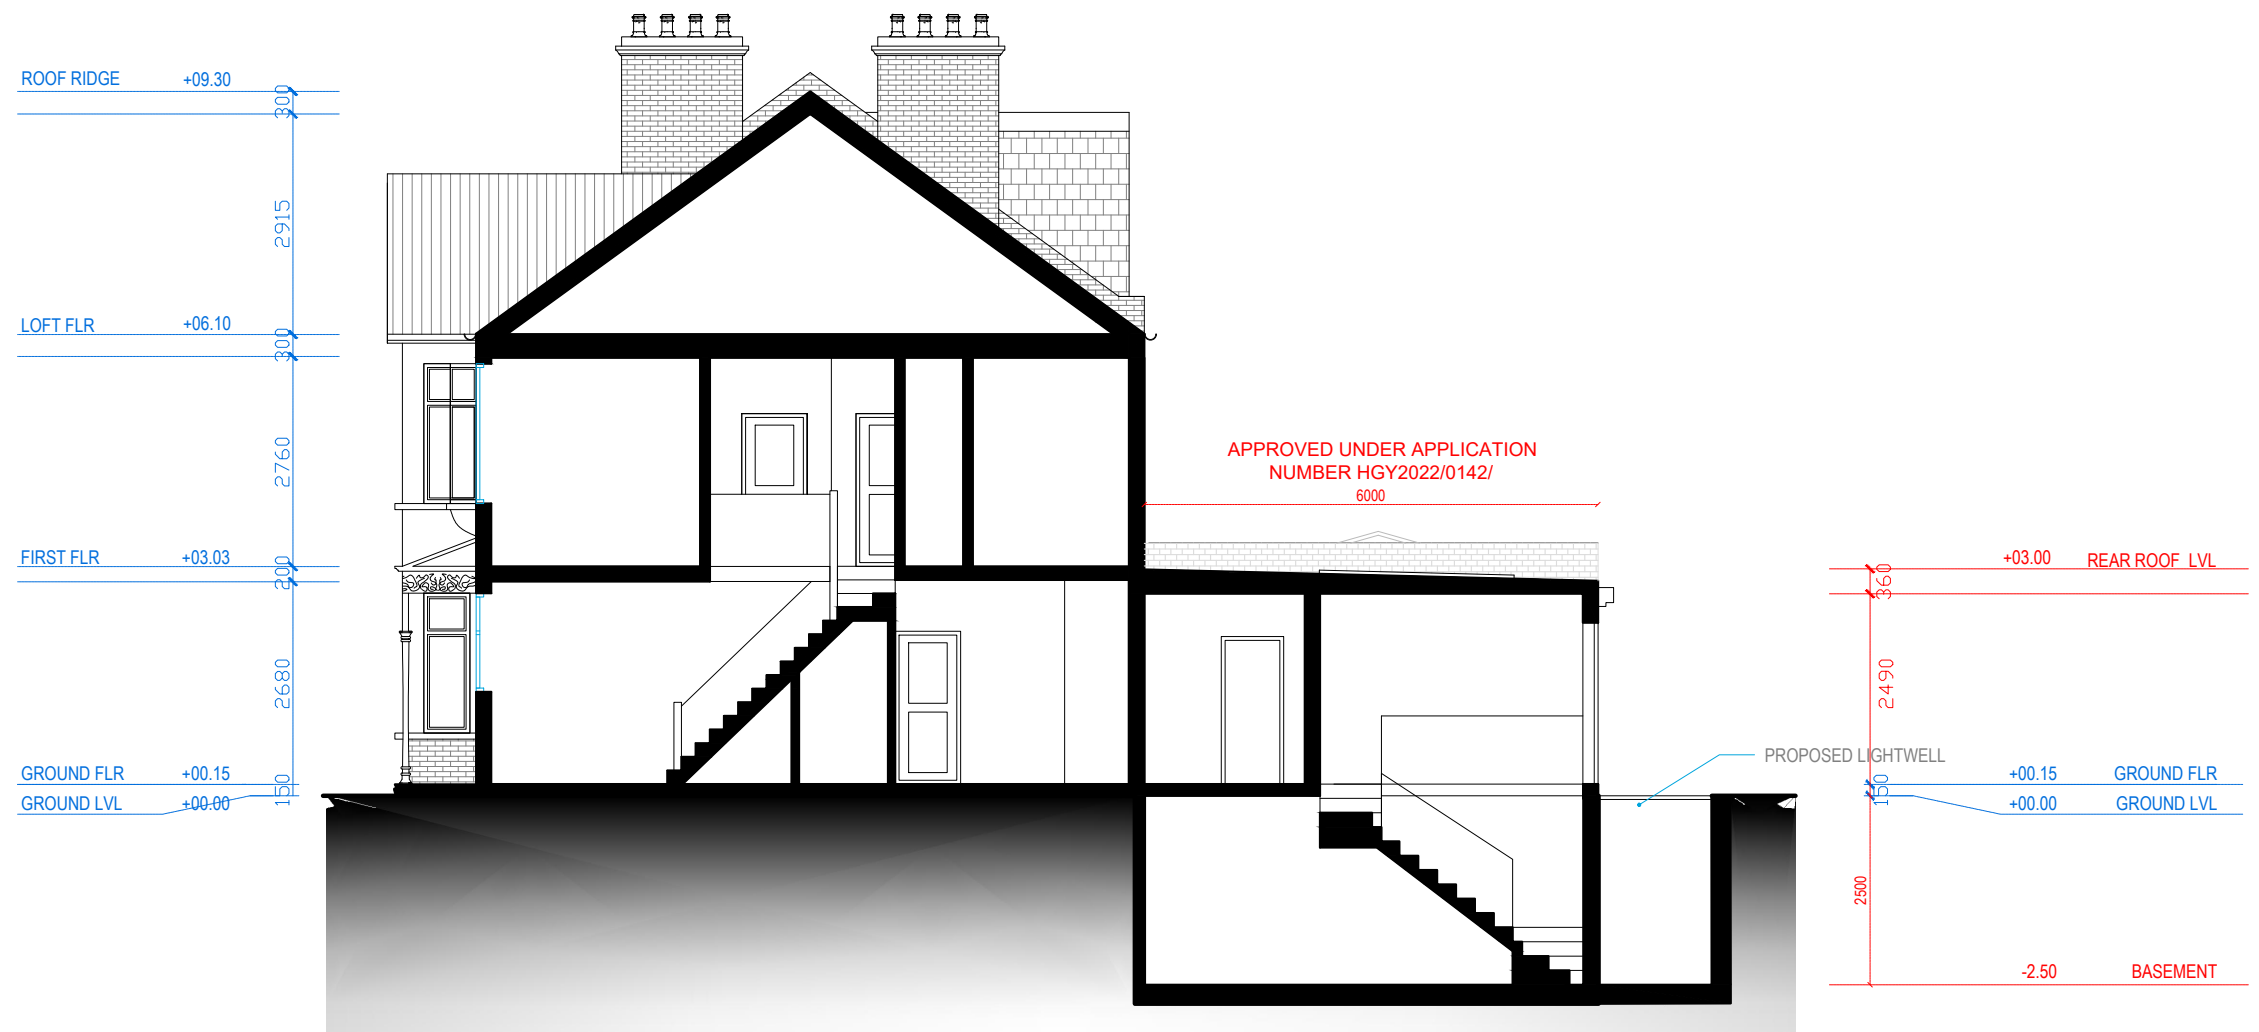

SECTION A.A



Address - Unit 4, Grosvenor Way, London E5 9ND
Phone - 020 3781 8008
E-mail - office@redwoodsprojects.co.uk
Web - www.redwoodsprojects.co.uk

Any errors on Dimensions to be reported to the Architect prior to commencement of Works.
Dimensions and areas are based on survey information.
This drawing is copyright © Redwoods Projects.
All dimensions to be checked on site Prior work.

REFERENCE: 24 / 26 ELM PARK AVENUE, LONDON N15 6AT, UK

TITLE: PROPOSED DRAWINGS
SECTION

PROJECT No 2107 DATE: 28-11-2023


SHEET No P 05

0 1 2 5m scale 1:100 @A3

NOTES:

DRAWN BY RN

EDITED BY

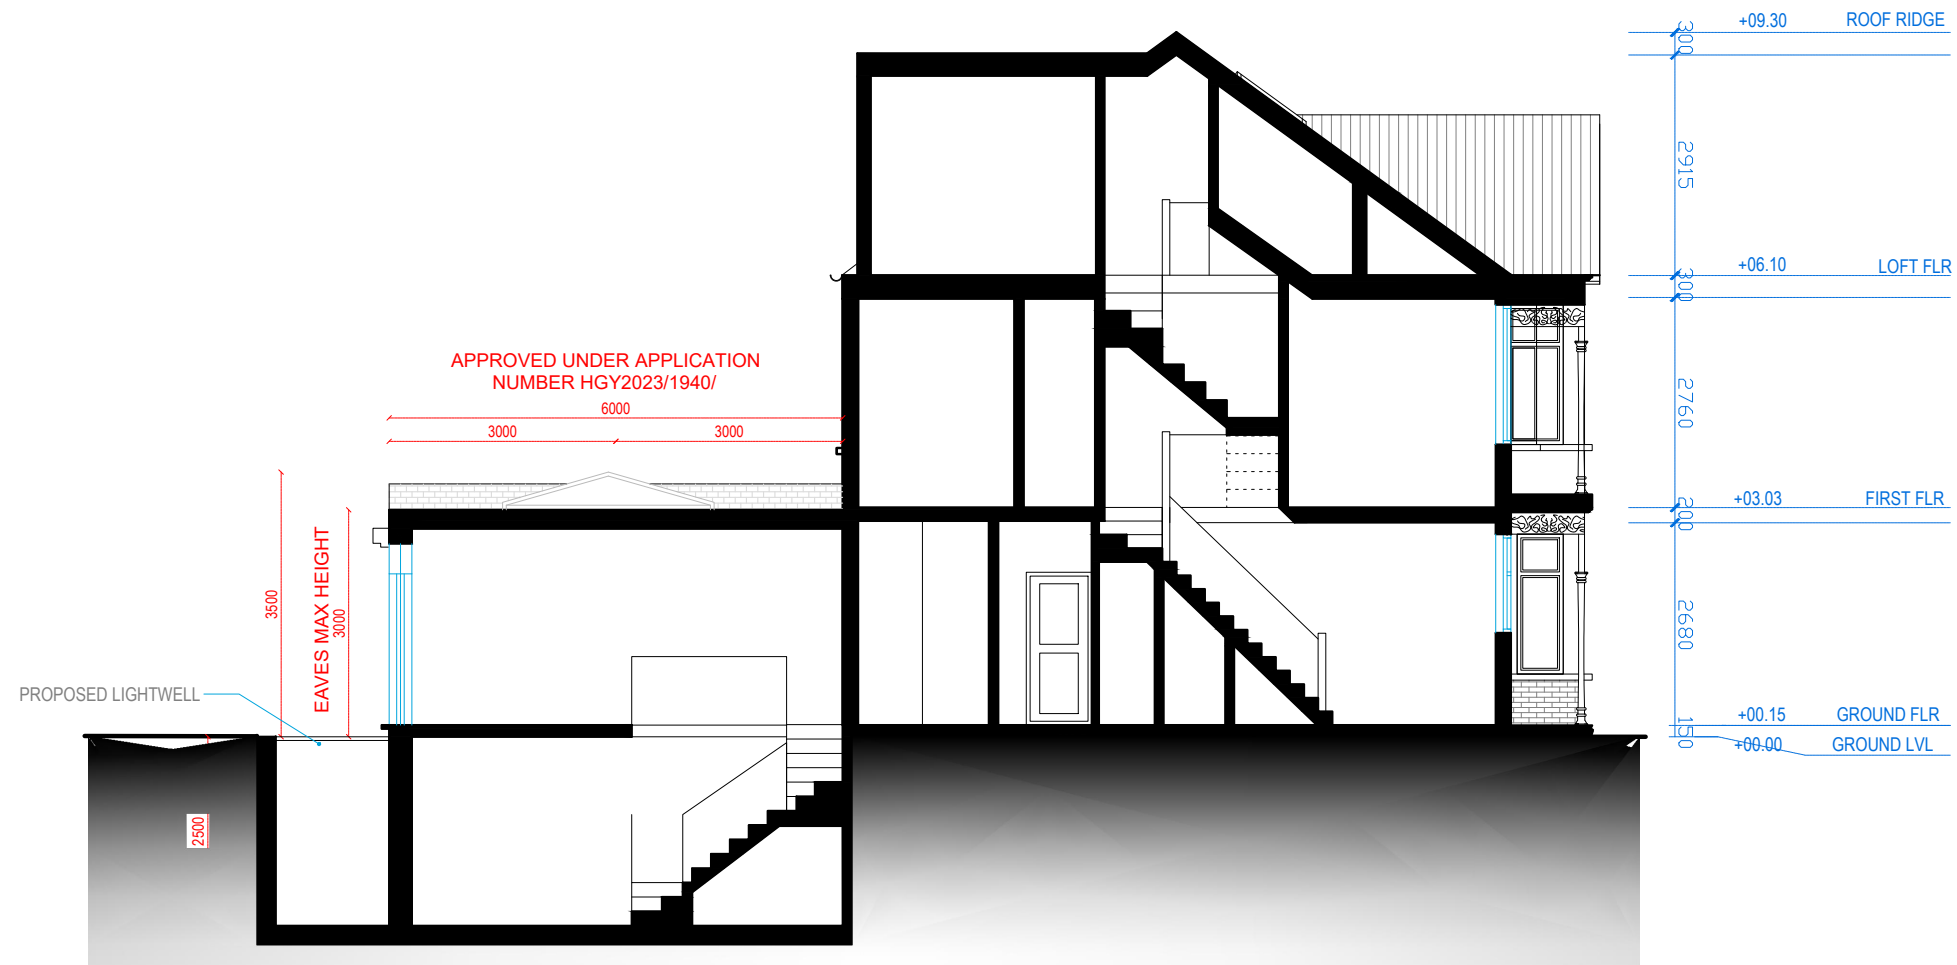

SECTION B.B



Address - Unit 4, Grosvenor Way, London E5 9ND
Phone - 020 3781 8008
E-mail - office@redwoodsprojects.co.uk
Web - www.redwoodsprojects.co.uk

Any errors on Dimensions to be reported to the
Architect prior to commencement of Works.
Dimensions and areas are based on survey information.
This drawing is copyright © Redwoods Projects.
All dimensions to be checked on site Prior work.

REFERENCE: 24 / 26 ELM PARK AVENUE, LONDON N15 6AT, UK

TITLE: PROPOSED DRAWINGS
SECTION

PROJECT No 2107 DATE: 28-11-2023

SHEET No P 06

0 1 2 5m scale 1:100 @A3

NOTES:

DRAWN BY RN

EDITED BY