
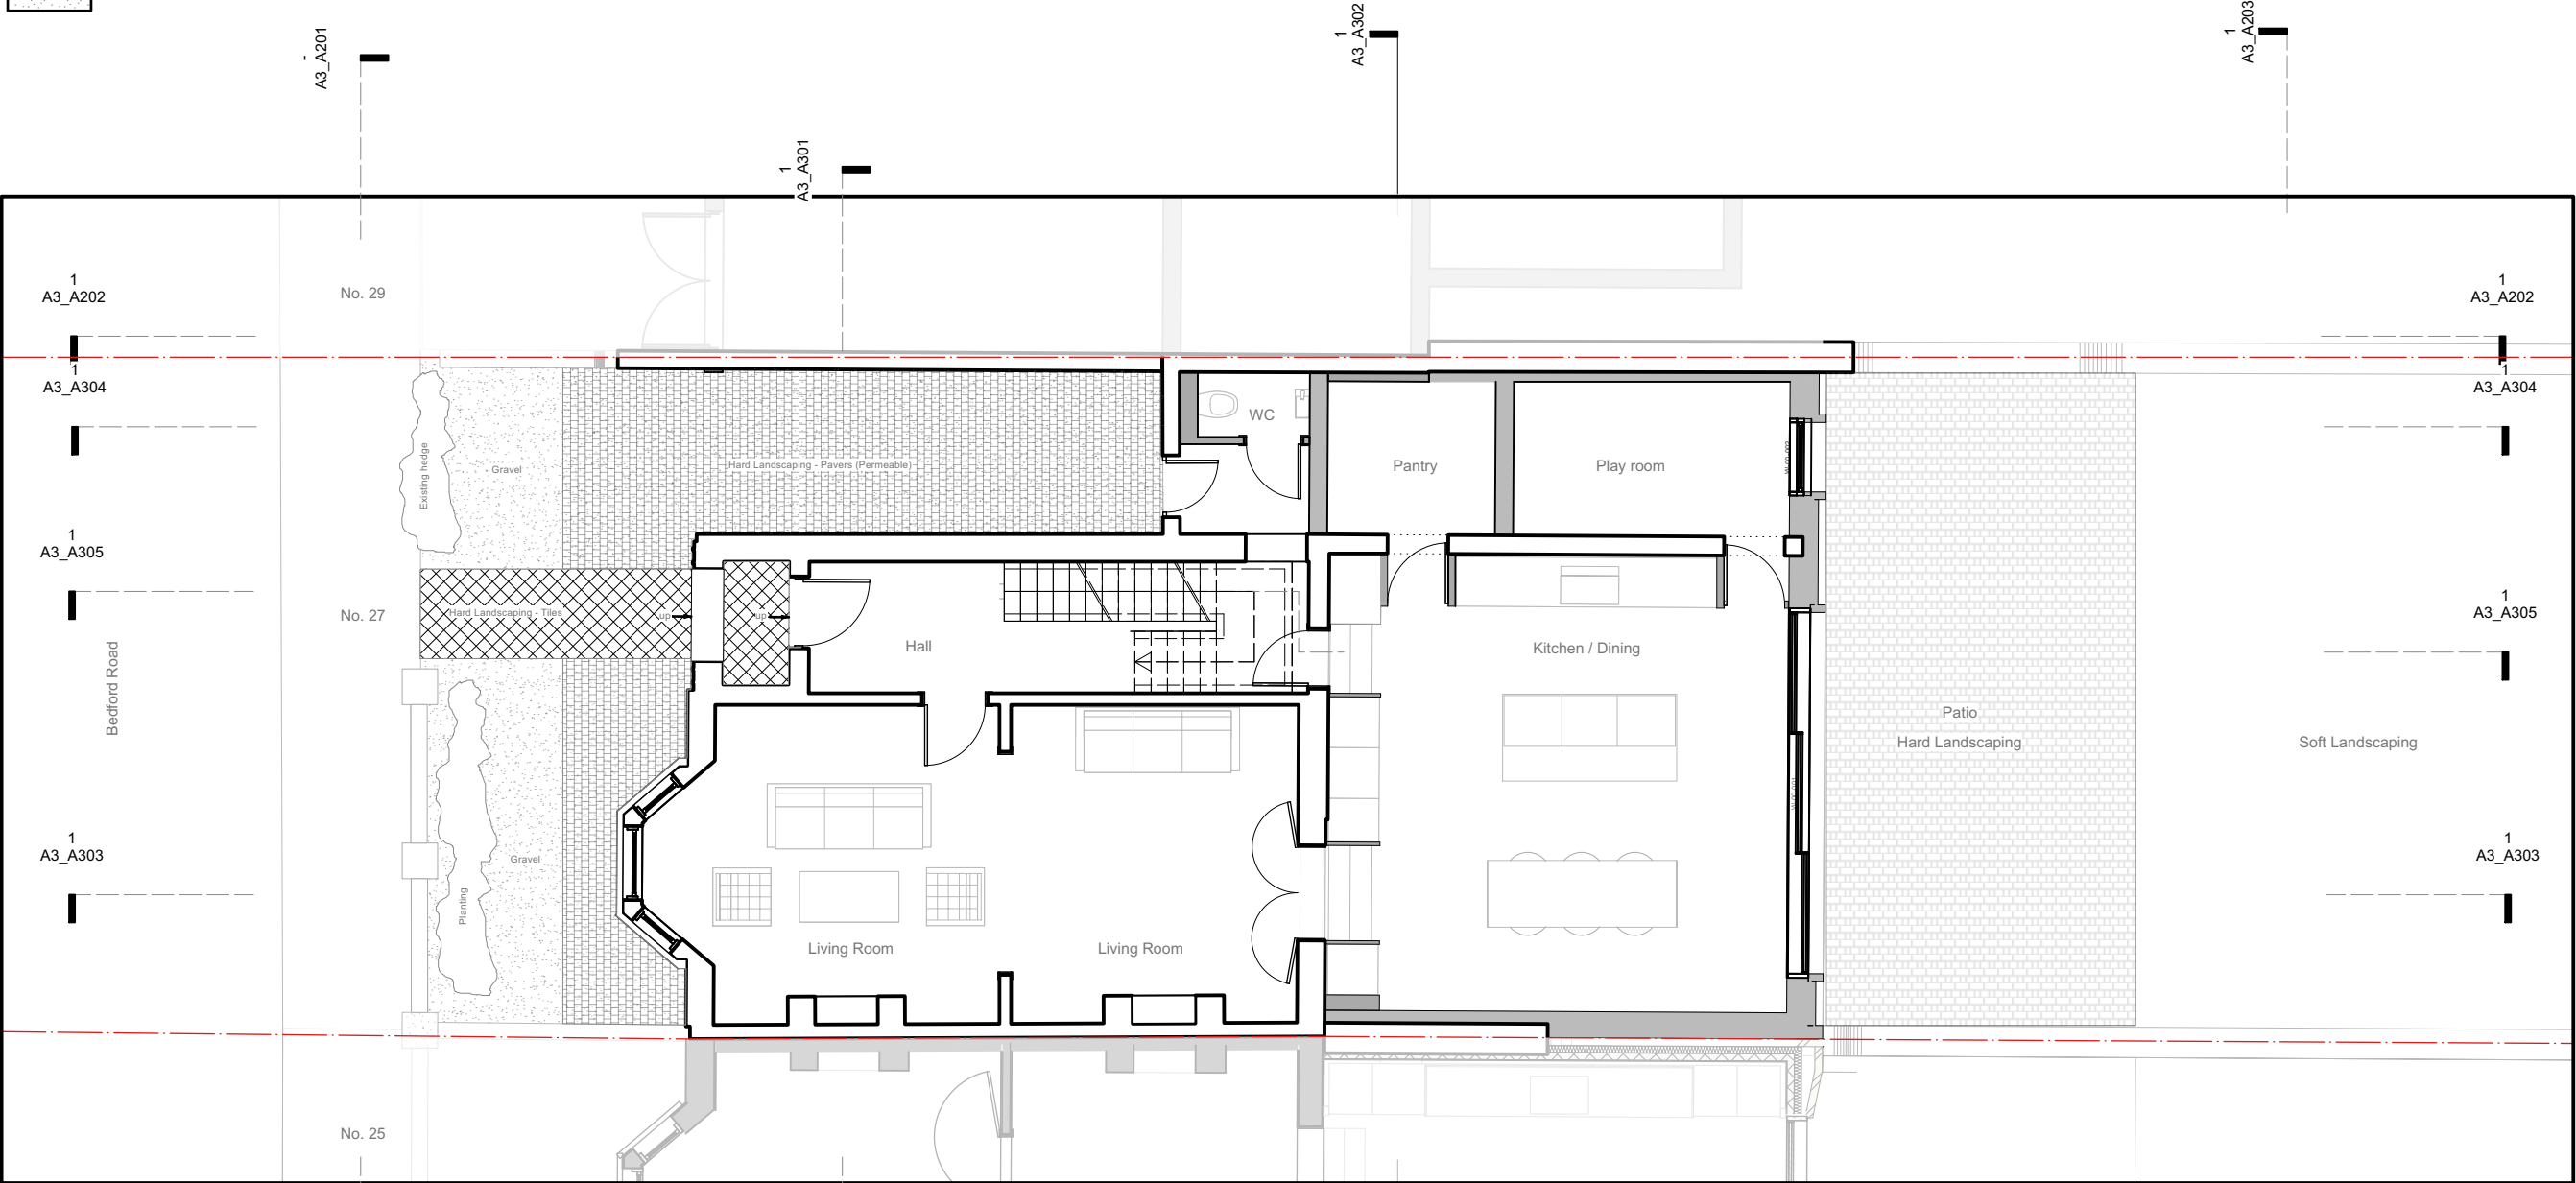


Hard Landscaping - Brick Pathway and Patio (Permeable)

Hard Landscaping - Tiles


Soft Landscaping - Gravel (Permeable)

 

REV	DATE	DESCRIPTION
-----	------	-------------

B	11/01/2024	Front Garden additional Information
A	14/12/2023	Additional Information added

NO.	DATE	ISSUE NOTE
-----	------	------------

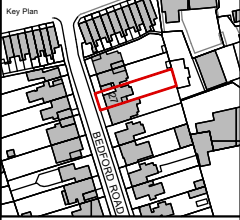

Consultant

Architect
Jan Hobel Architects Ltd.
73 The Risings
London E173PH
M: +44 (0)75 2536 9901
E: jan@janhobel.london

Project Title
27 Bedford Road
27 Bedford Road, N154HA

Drawing Title
Ground Floor Plan - Proposed

First Issue August 2023	Drawn By JH	Reviewed By JH
Project ID 2302	Sheet Scale 1:100	

Drawing No.
A3_A101

