




Existing Front Elevation




Proposed Front Elevation



Existing Rear Elevation

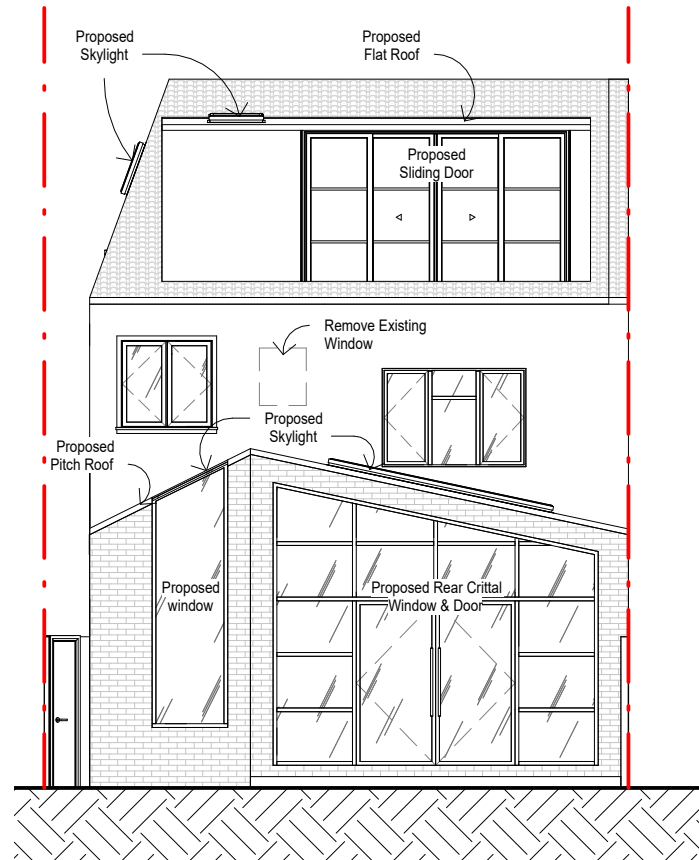

Proposed Rear Elevation

 

DRAWING TITLE
Existing & Proposed Front & Rear Elevations

SCALE 1 : 100 **DATE** 12/01/24 **REV** **DWG NO.** D201

PROJECT
9 Tregaron Ave
ADDRESS
9 Tregaron Ave

Proficiency
Design & Build

RIBA
Royal Institute of
British Architects

arb
Architects Registration Board

NOTE:
1. All dimensions to be verified on site.
2. All dimensions are in millimeters.