




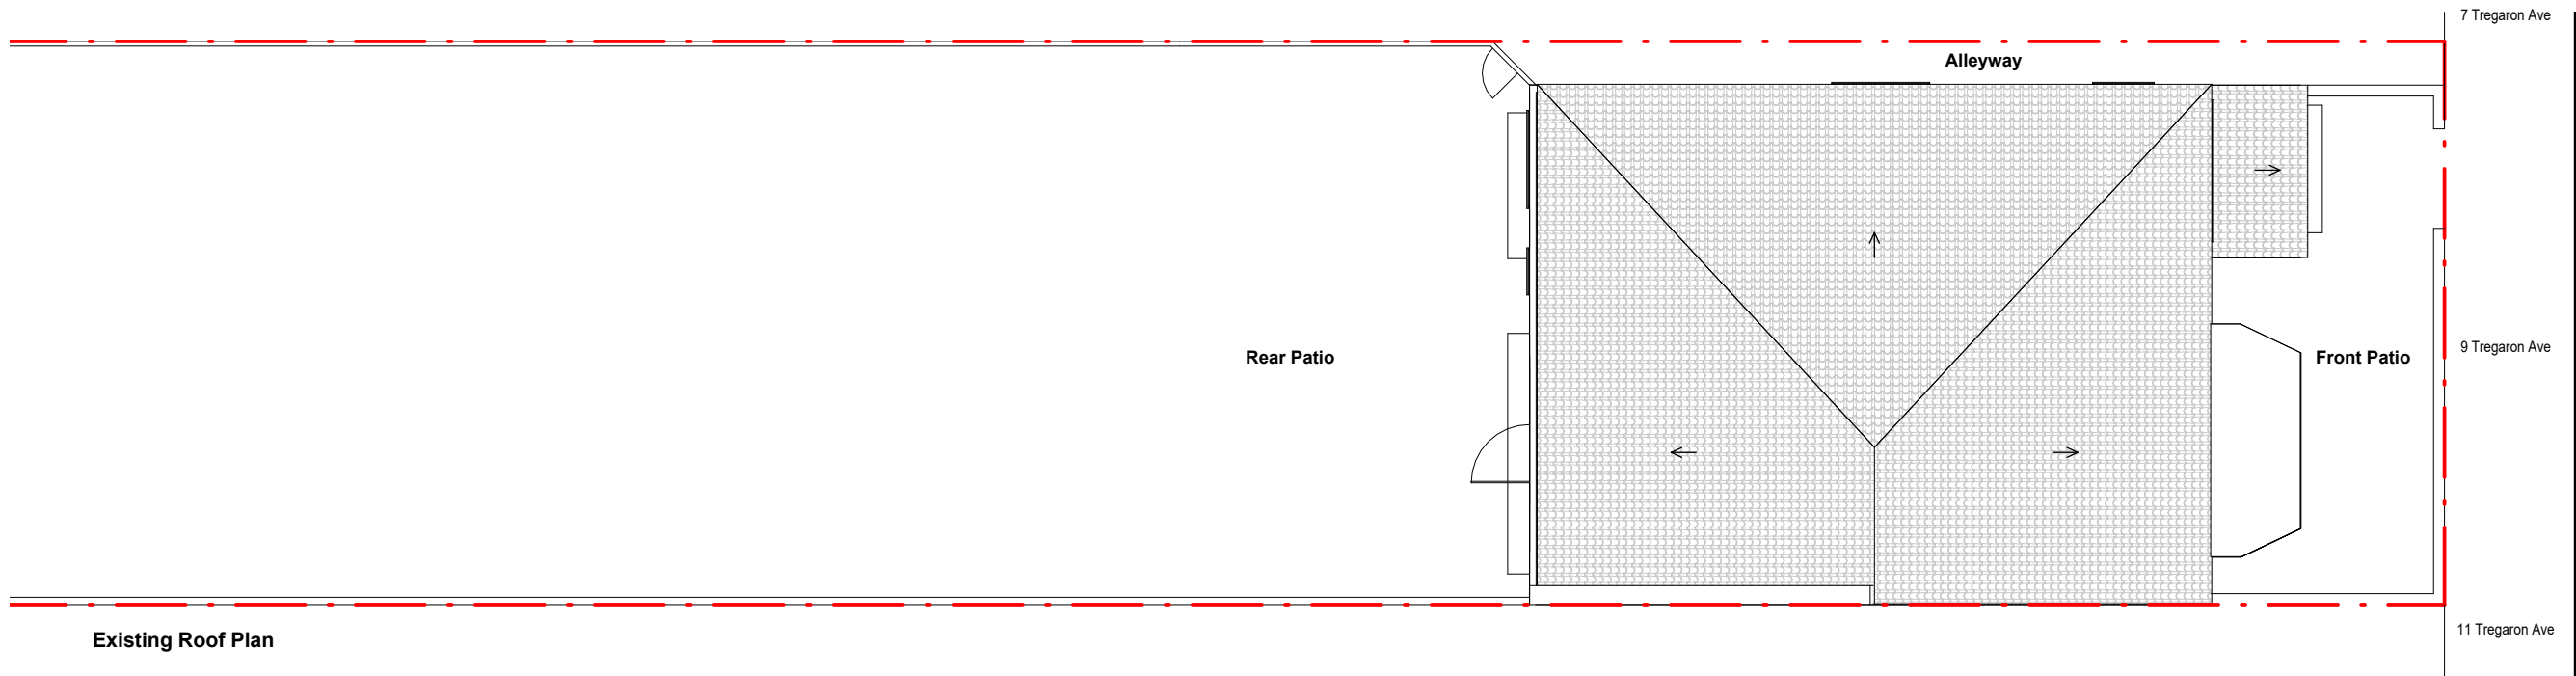

Existing Roof Plan

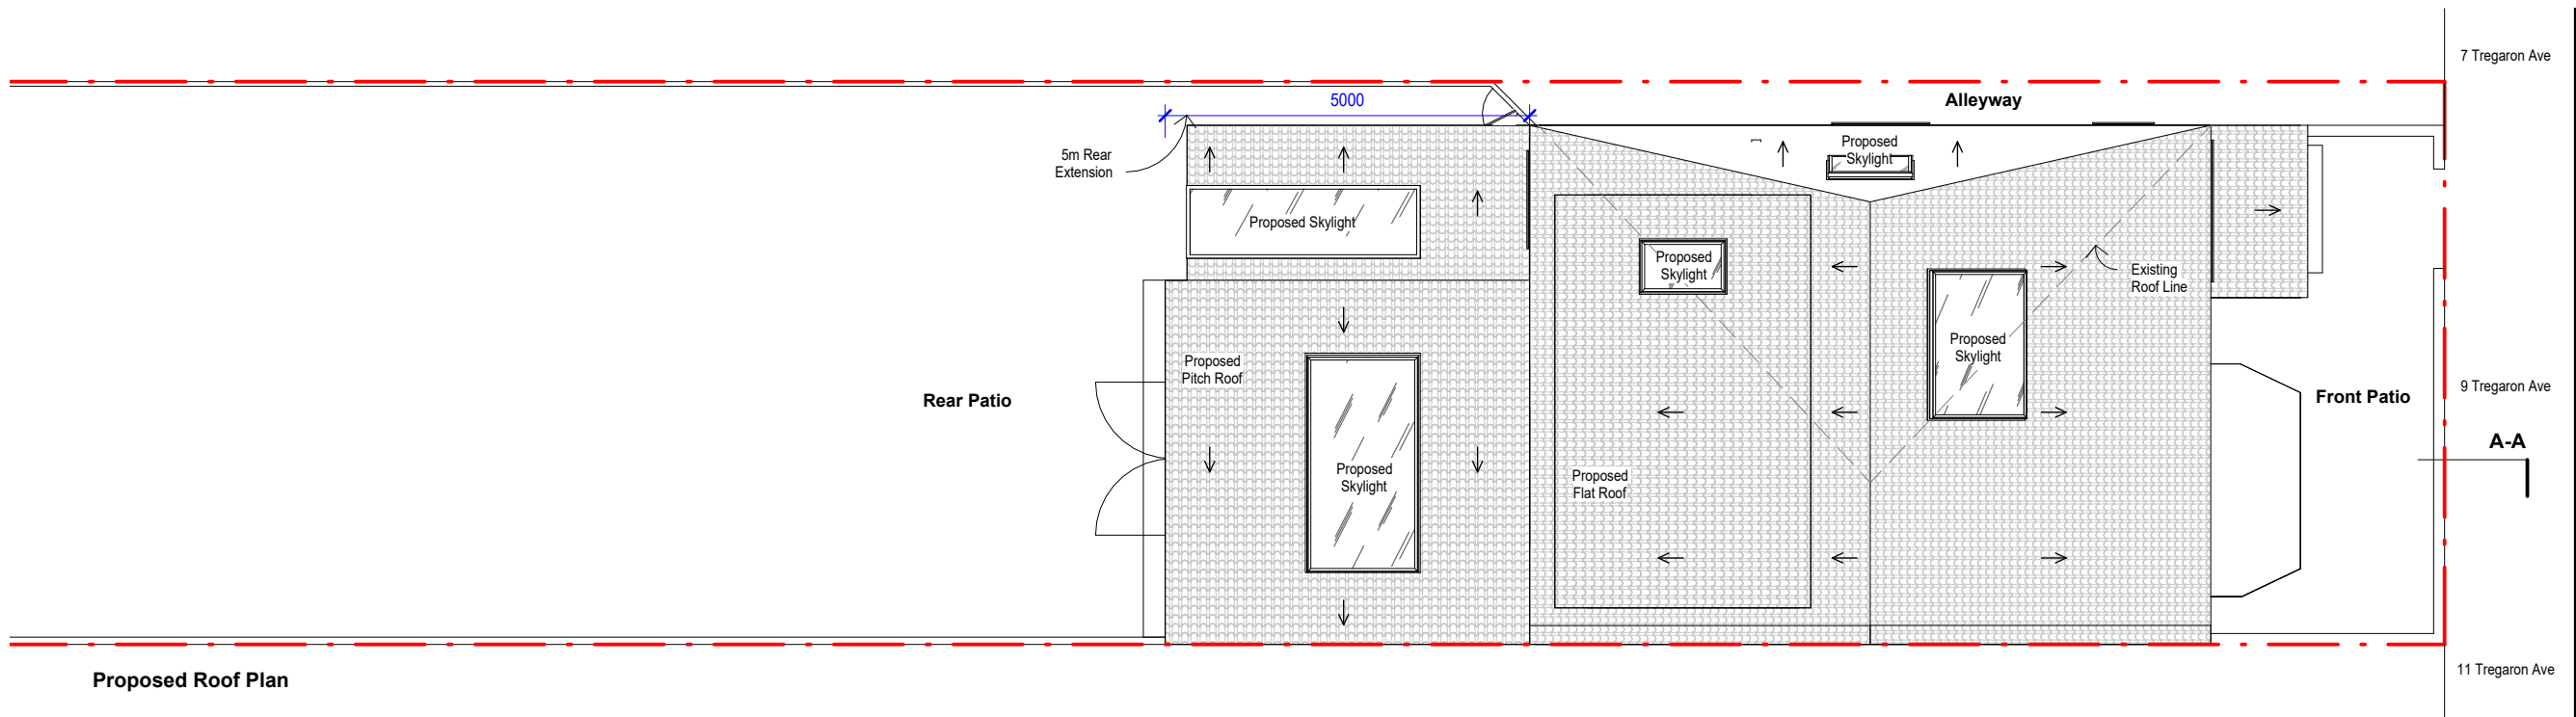

Proposed Roof Plan

 

PROJECT
9 Tregaron Ave
ADDRESS
9 Tregaron Ave

DRAWING TITLE
Existing & Proposed Roof Plans

SCALE	DATE	REV	DWG NO.
1 : 100	12/01/24		D104

Proficiency
Design & Build

RIBA
Royal Institute of
British Architects



NOTE:
1. All dimensions to be verified on site.
2. All dimensions are in millimeters.