


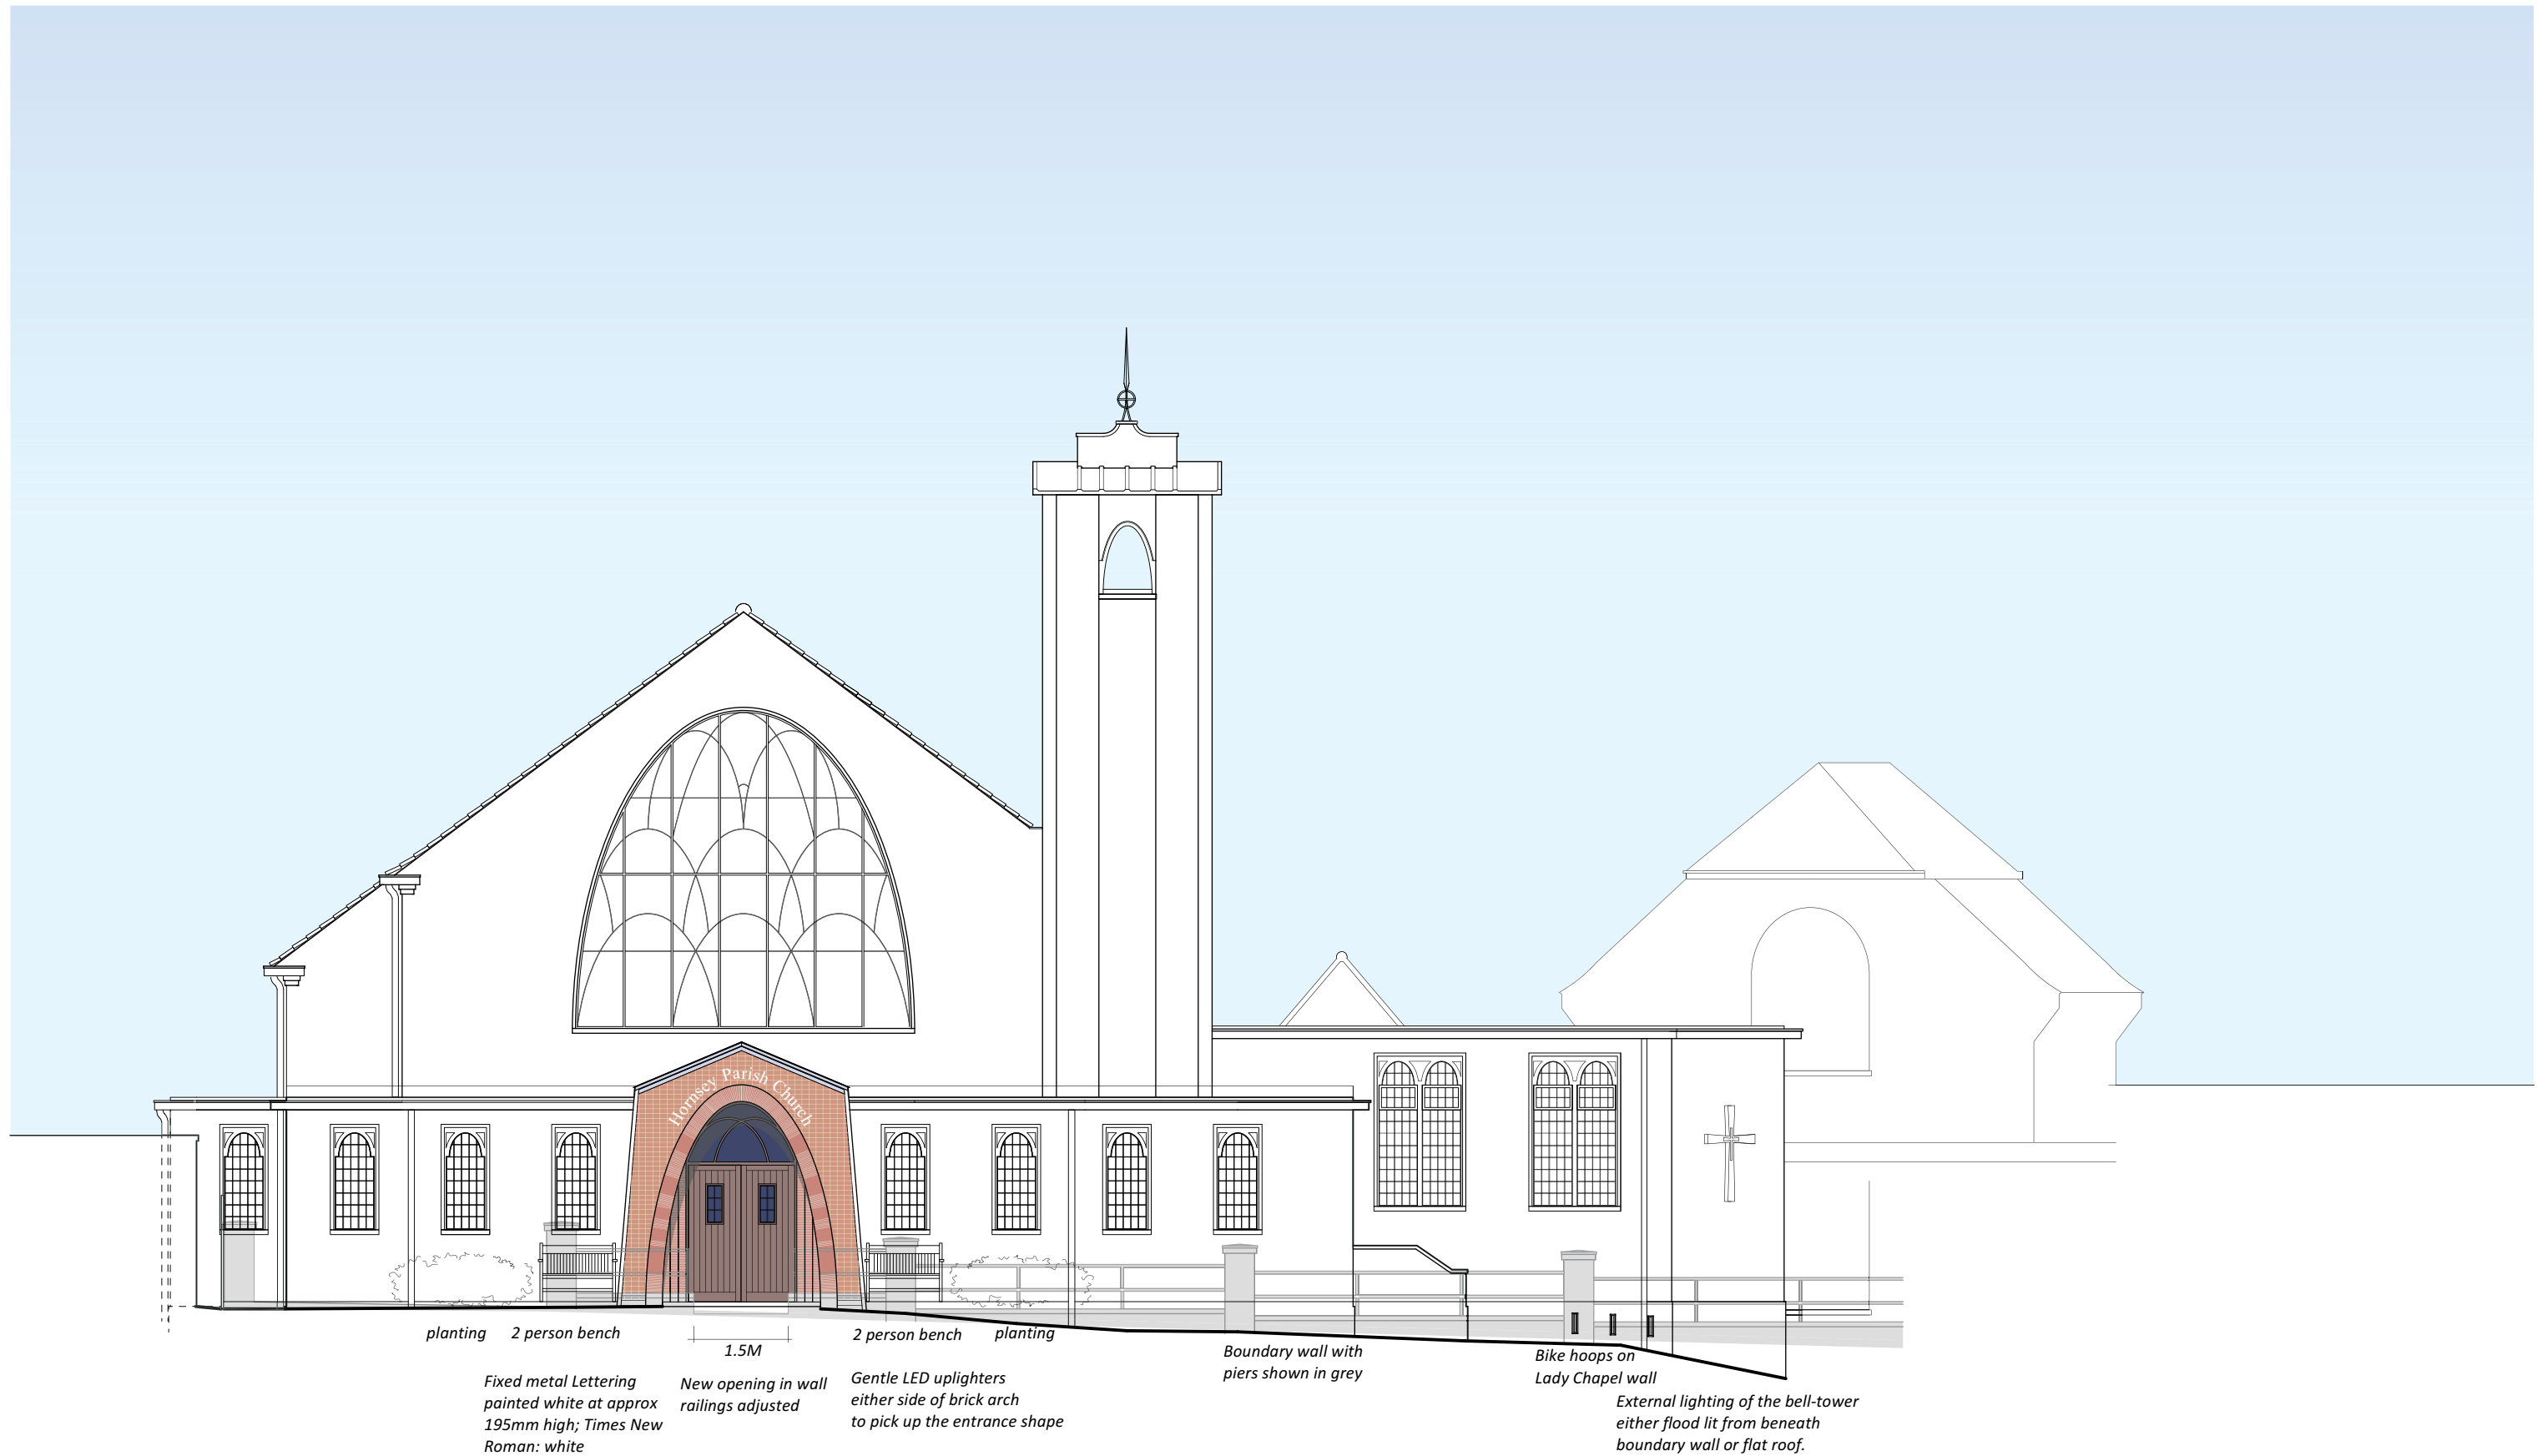

Revision a) Railings to entrance amended;
Signage removed, Cycle-rings to Lady Chapel
Removable bollards, lettering around church
entrance. 10-01-2024

0	0.5	1M	1.5	METRES	3M	3.5	4M	4.5
Hornsey Parish Church								
Drawing Title: Proposed South Elevation of Church								
Drawing No. 3035/09								
Revision: a								
Scale: 1:100@A1 (1:50@A3) August 2023								