


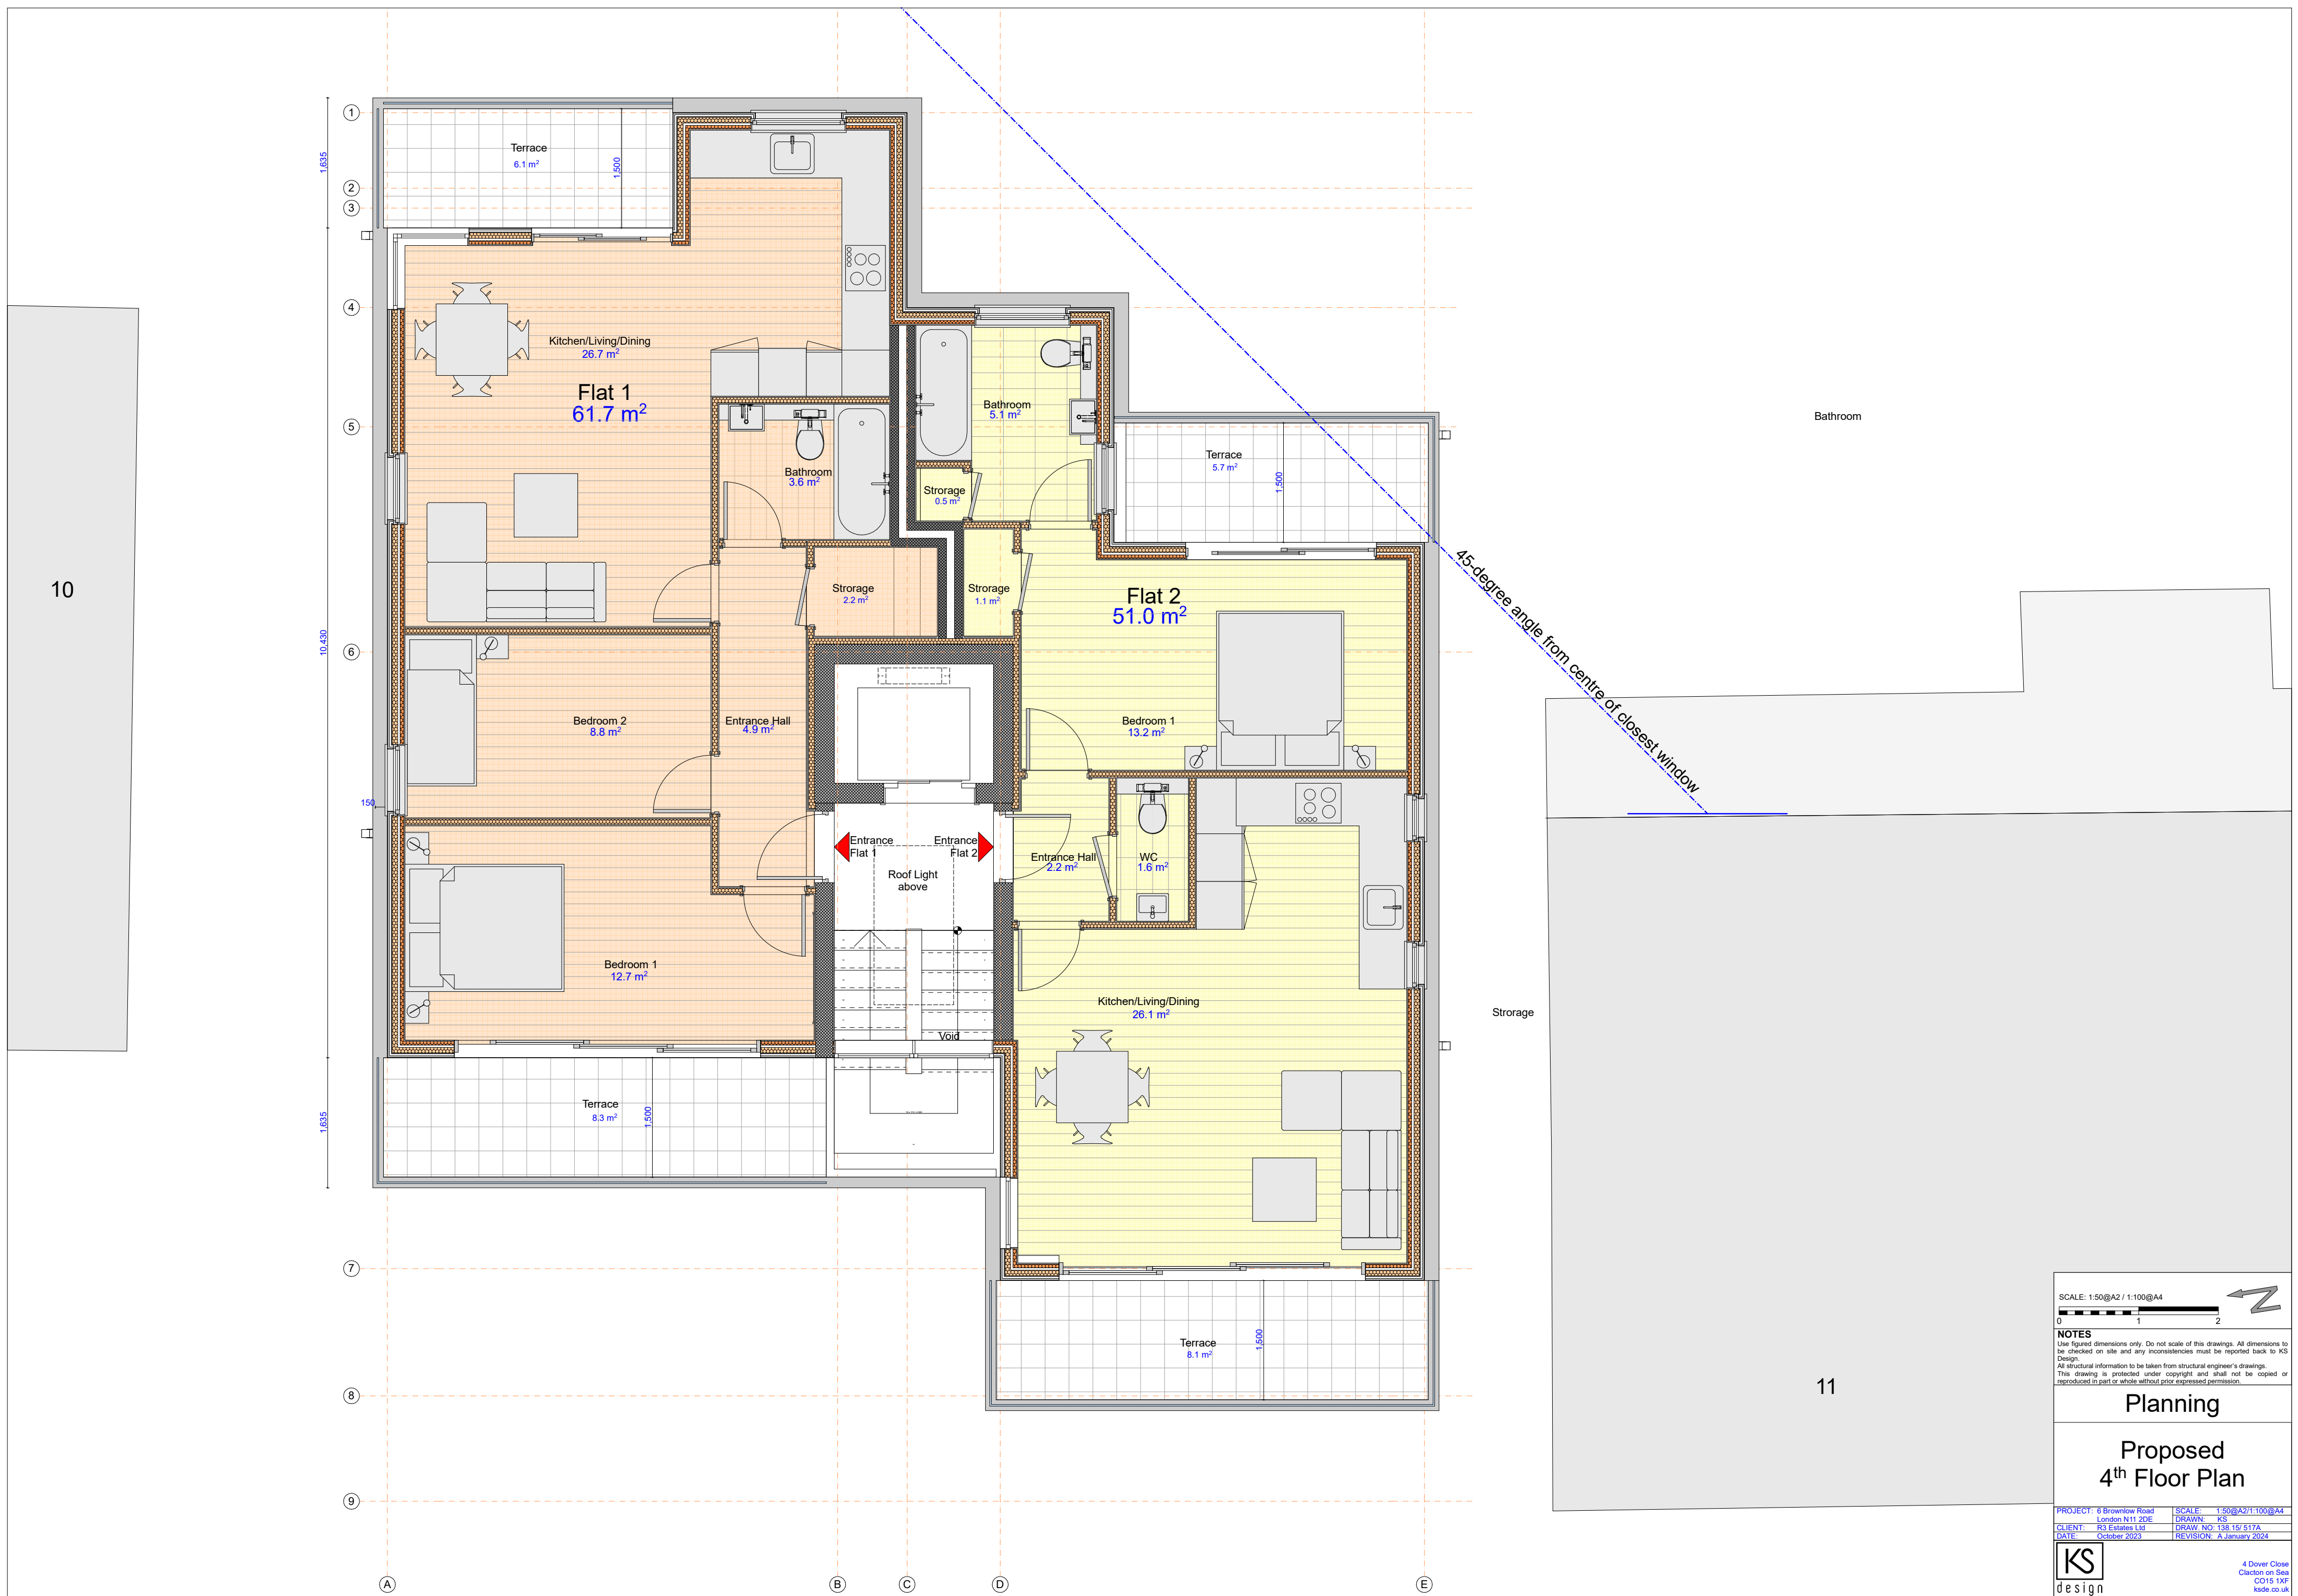

SCALE: 1:50@A2 / 1:100@A4

0 1 2

NOTES

Use figured dimensions only. Do not scale off this drawing. All dimensions to be checked on site and any inconsistencies must be reported back to KS Design.

All structural information to be taken from structural engineer's drawings. This drawing is protected under copyright and shall not be copied or reproduced in part or whole without prior expressed permission.

Planning

**Proposed
4th Floor Plan**

PROJECT: 6 Brownlow Road London N11 2DE	SCALE: 1:50@A2/1:100@A4 DRAWN: KS
CLIENT: R3 Estates Ltd	DRAW NO: 138 15/ 517A
DATE: October 2023	REVISION: A January 2024

KS
design

4 Dover Close
Clacton on Sea
CO15 1XF
kade.co.uk