


Front Boundary

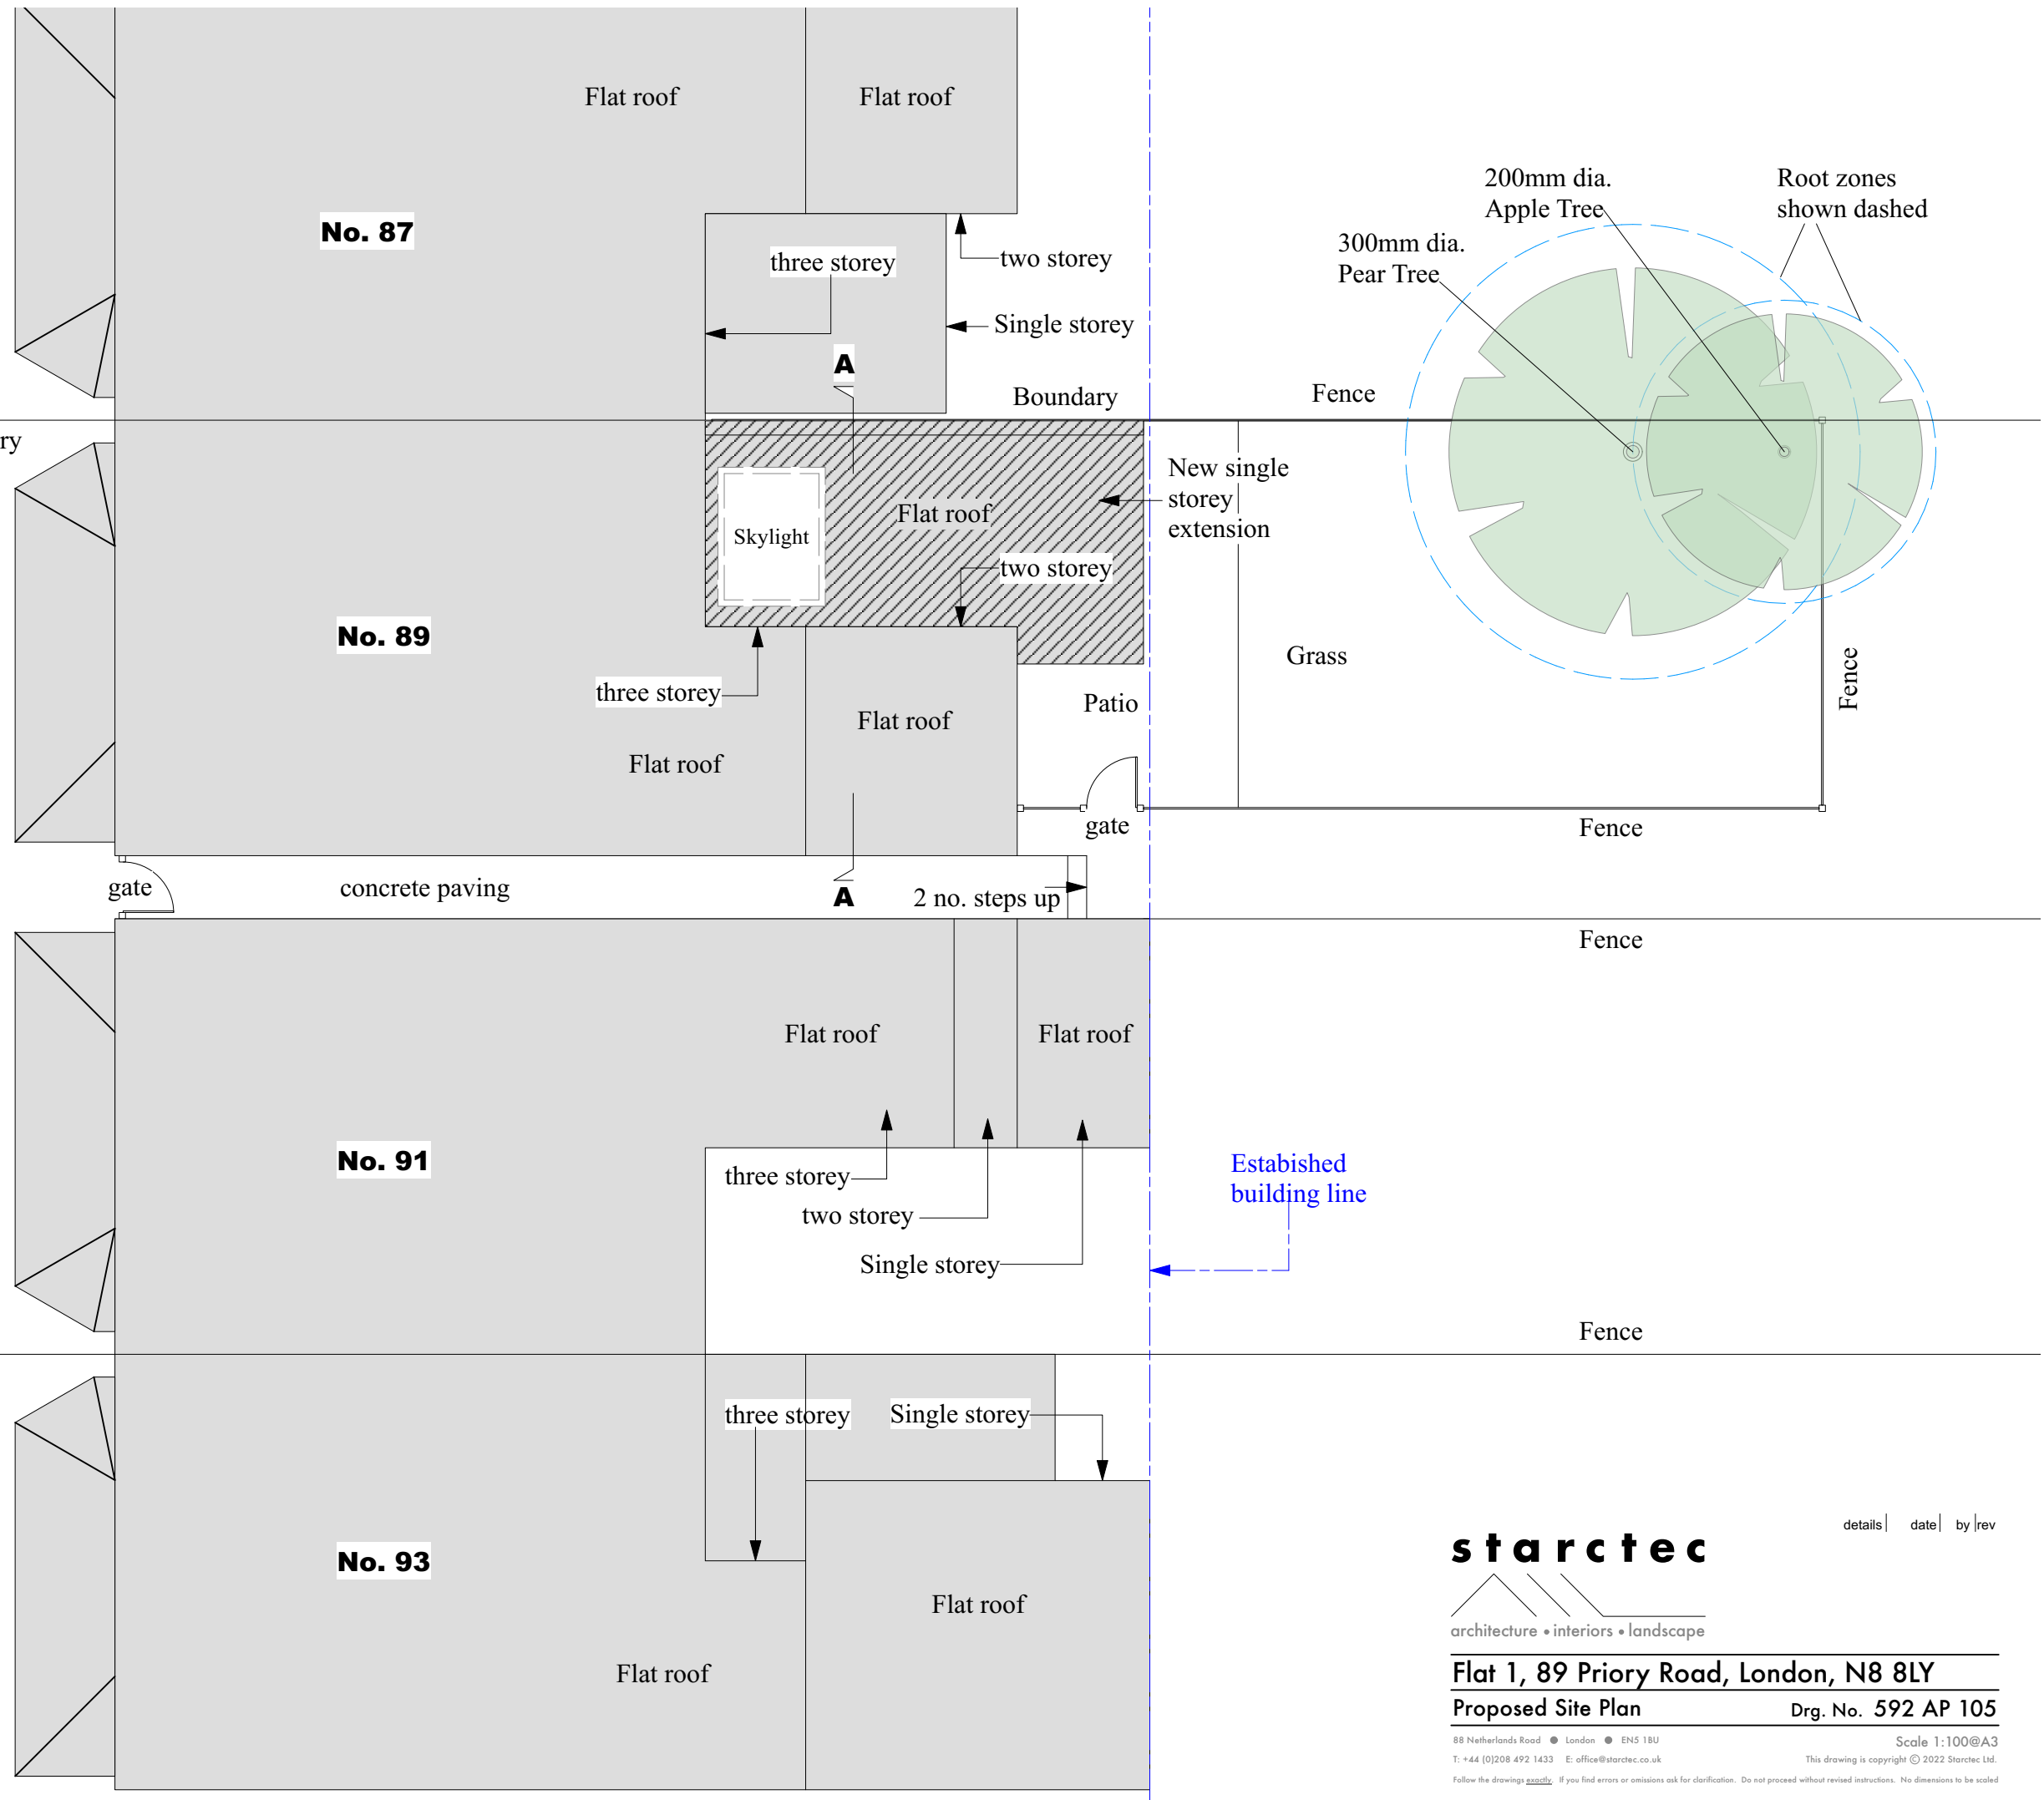

Scale 1:100 @ A3



details | date | by | rev

starctec
architecture • interiors • landscape

Flat 1, 89 Priory Road, London, N8 8LY

Proposed Site Plan

Drg. No. 592 AP 105

88 Netherlands Road ● London ● EN5 1BU
T: +44 (0)208 492 1433 E: office@starcotec.co.uk
This drawing is copyright © 2022 Starcotec Ltd.
Follow the drawings exactly. If you find errors or omissions ask for clarification. Do not proceed without revised instructions. No dimensions to be scaled