

 


Existing Site Plan

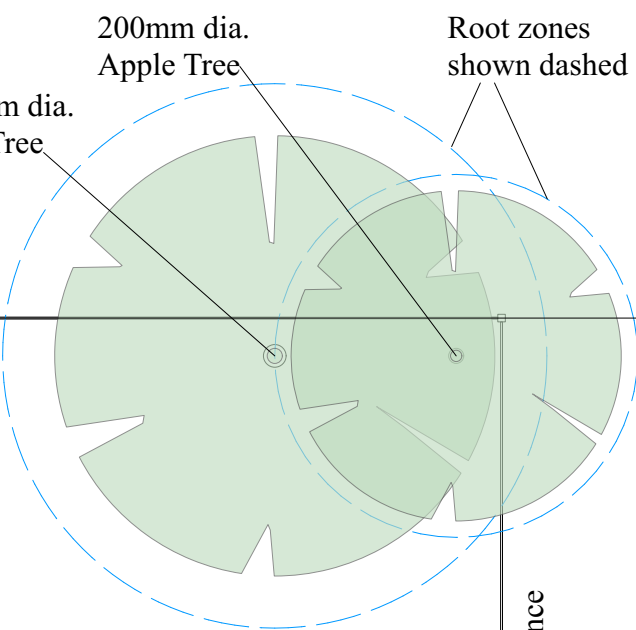

Scale 1:100 @ A3

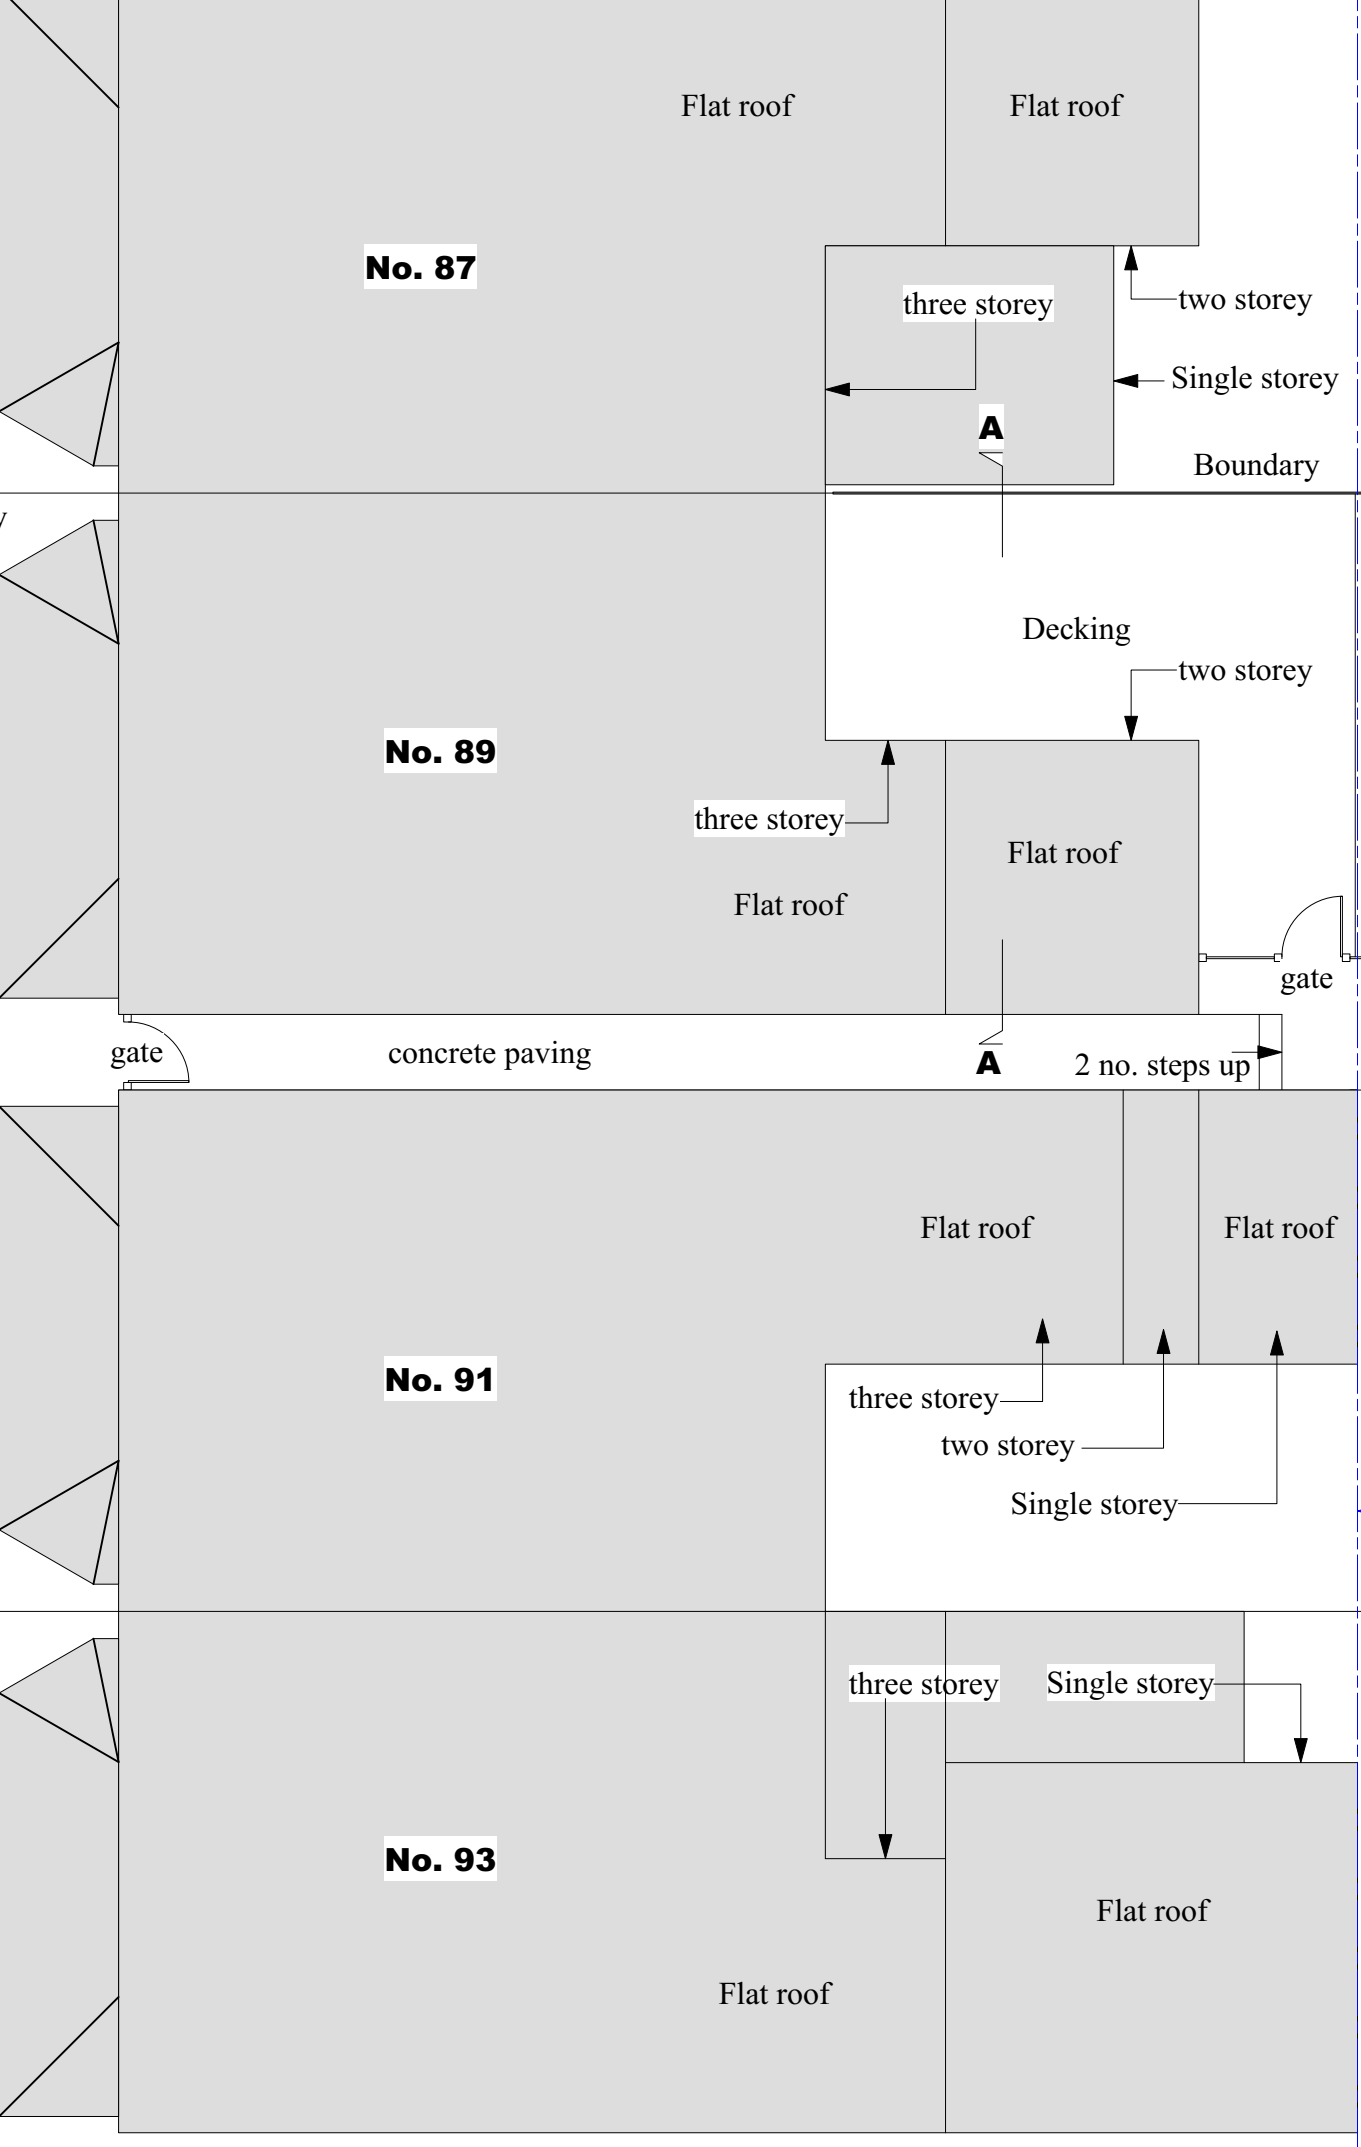

Flat 1, 89 Priory Road, London, N8 8LY

Existing Site Plan

Drg. No. 592 S 105