


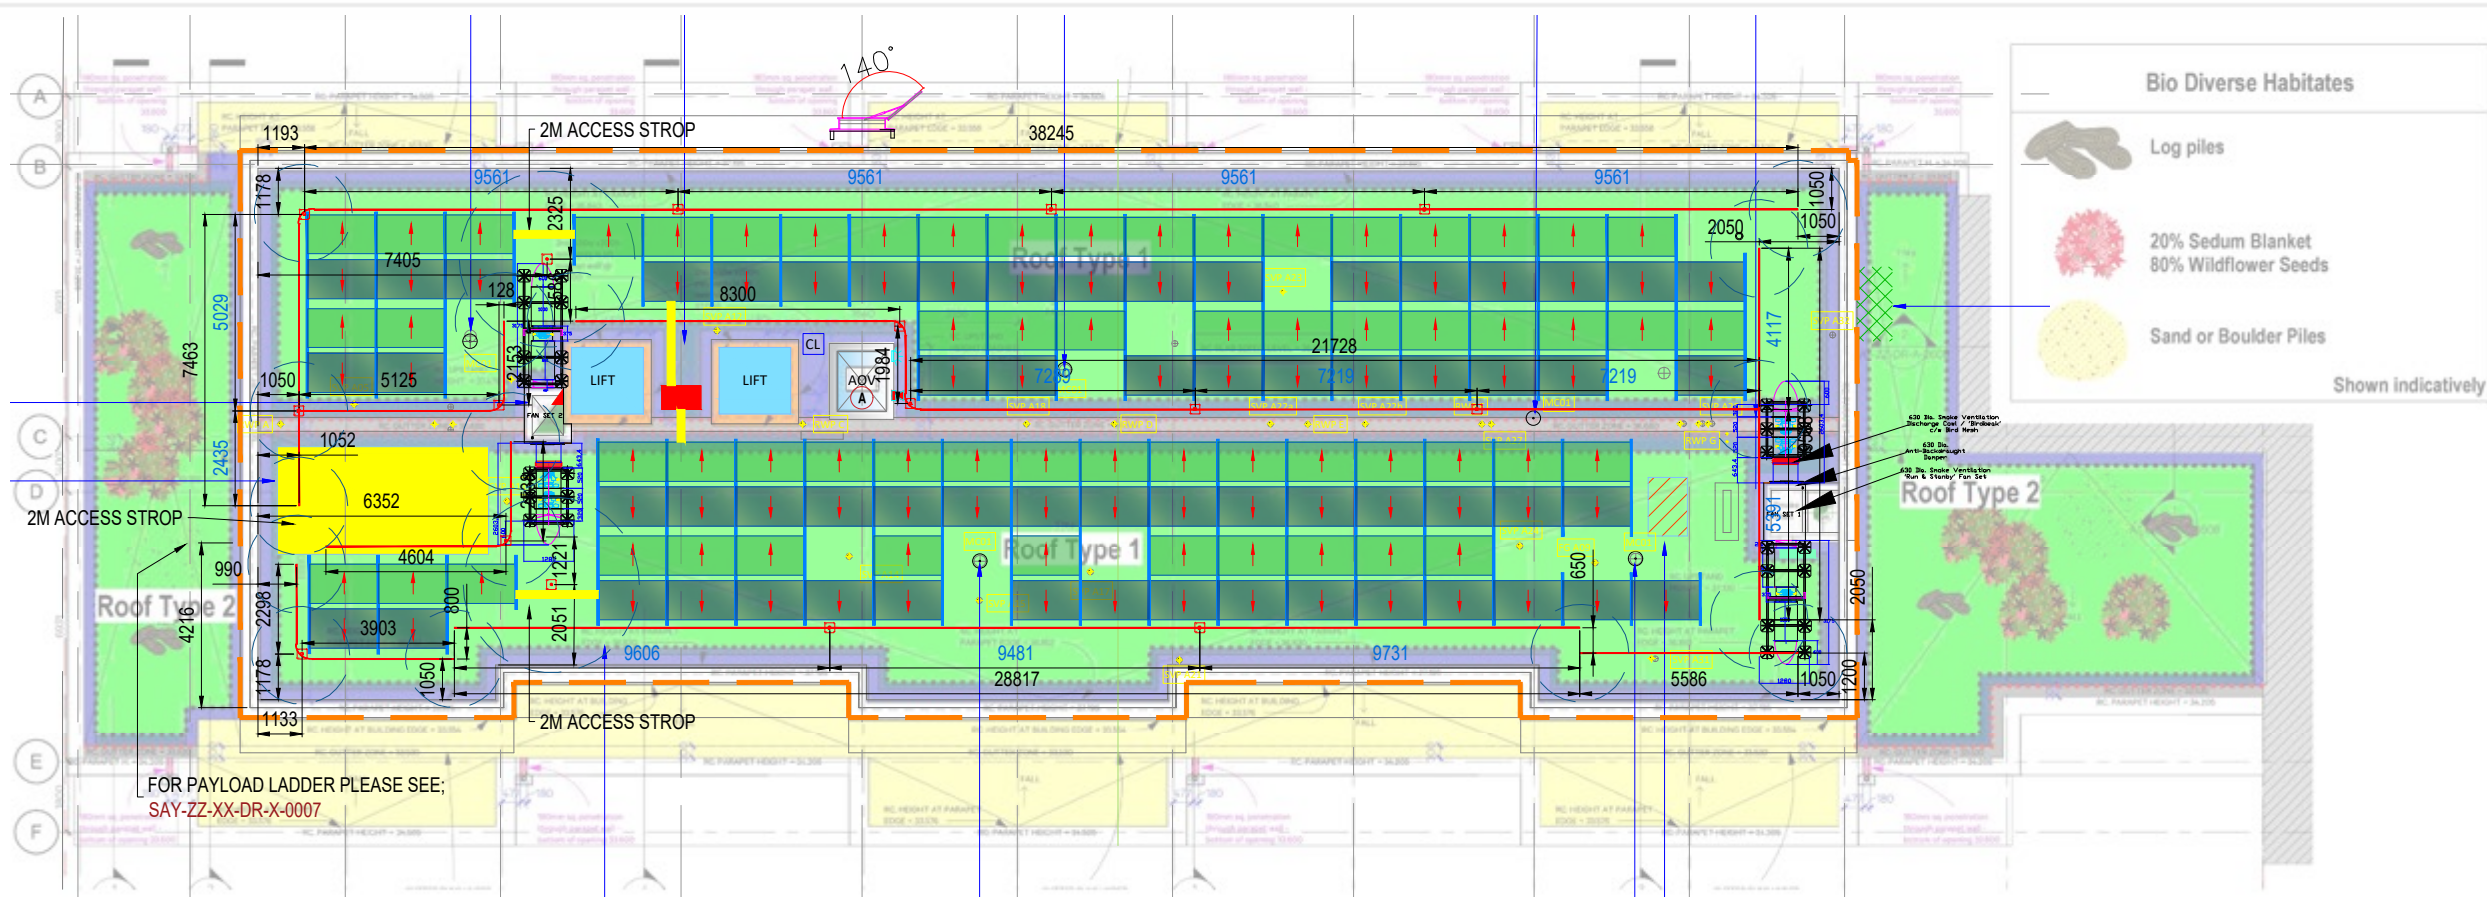

Site
67 Lawrence Road
London N15 4EY

Drwg. Title: **Proposed Green Roof Plan**

Drwg No.: **001** Drwg Rev.: **C**

Drawn By

GREEN ROOFERS




Tel - 0207 7540365
E - info@greenroofs.co.uk
W - www.greenroofs.co.uk

Green Roofers Ltd
2 Woodberry Grove
London N12 0DR

NOTES

DESIGN/SKETCH DESIGN
Unless stated otherwise, the designs shown are subject to detailed site survey, investigations, and legal definition, the CDM Regulations, and the comments and / or approval of the various relevant Local Authority Officers, Statutory Undertakers, Fire Officers, Engineers and the like. They are copyright, project specific and confidential and no part is to be used or copied in any way without the express prior consent of Greenroofs.

AREA CALCULATIONS
NB The areas shown are approximate only and have been measured off preliminary drawings as the likely areas at the current state of design using the stated option from the Code of Measuring Practice, 4th edition, RCS / SVA. These may be affected by future design development and construction tolerances, or the result of surveys for existing buildings. Take account of these factors before planning any financial or property development purpose or strategy and seek confirmation of latest areas before decision making.

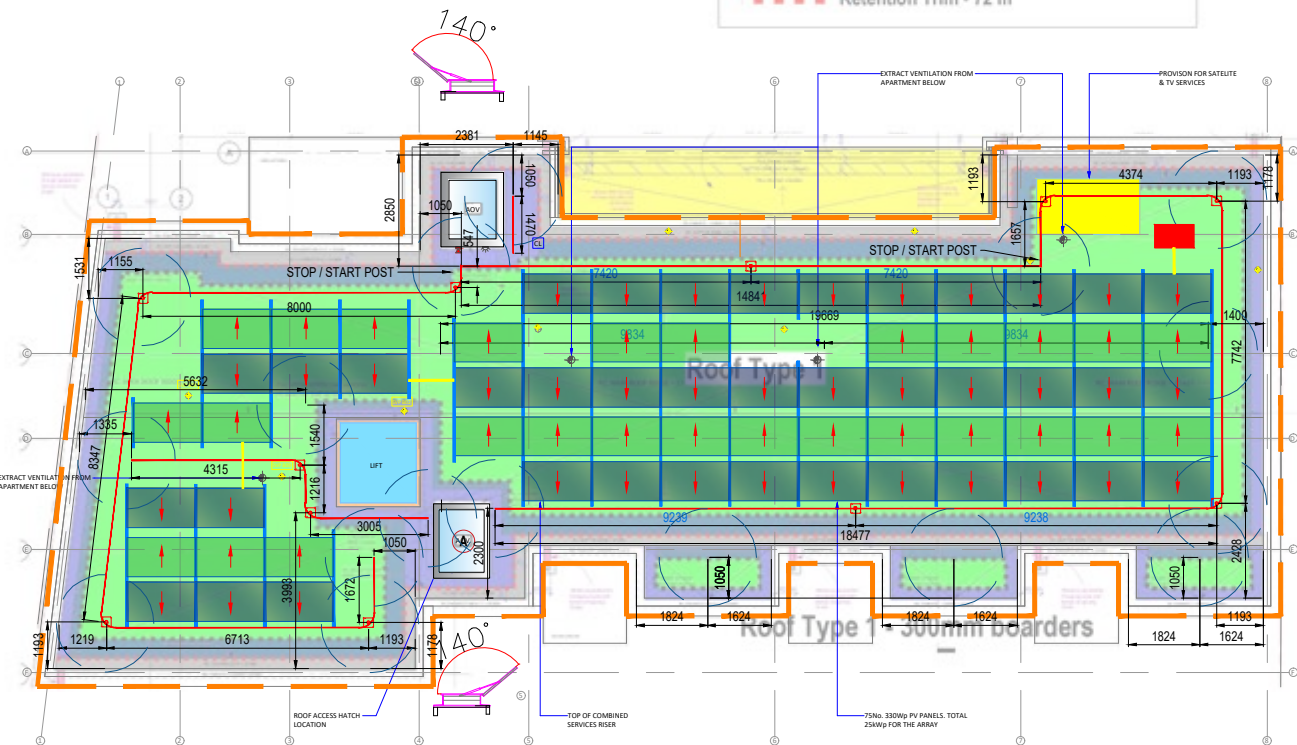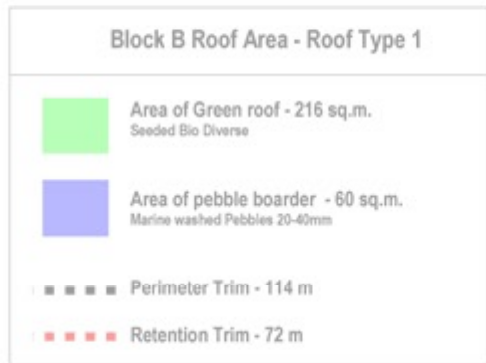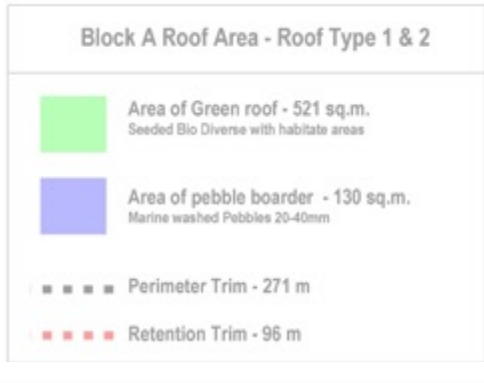

Roof Type 1

Roof Type 2

