




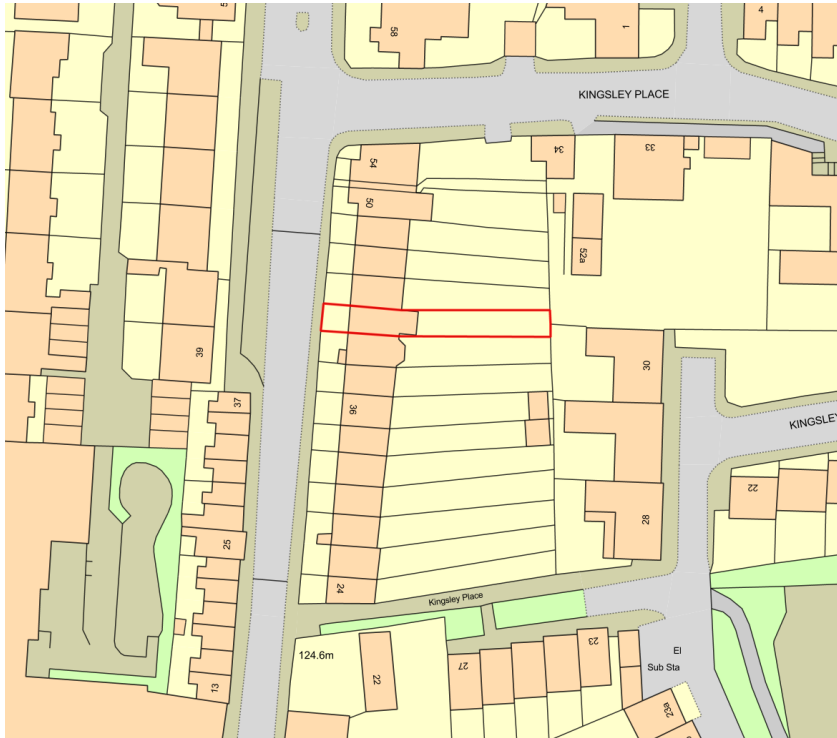


1 **Location Plan**
Scale: 1:1250

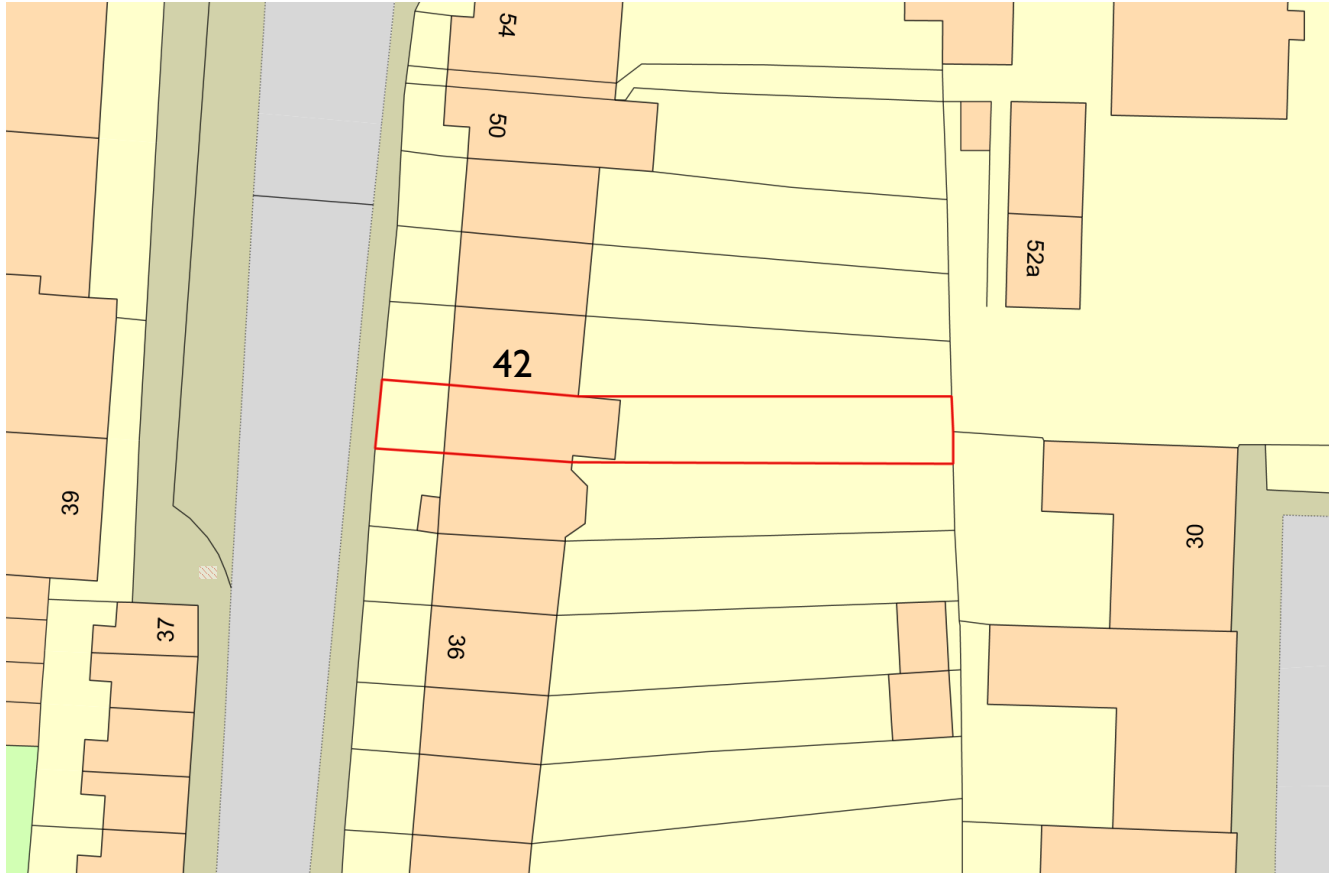

2 **Site plan**
Scale: 1:500


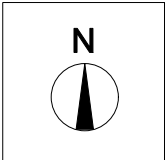


REV	DATE	DESCRIPTION	CHK
	13/10/2023	Planning	JF
	04/01/2024	Revised Planning	JF
	09/01/2024	Revised Planning	JF
	16/01/2024	Revised Planning	JF

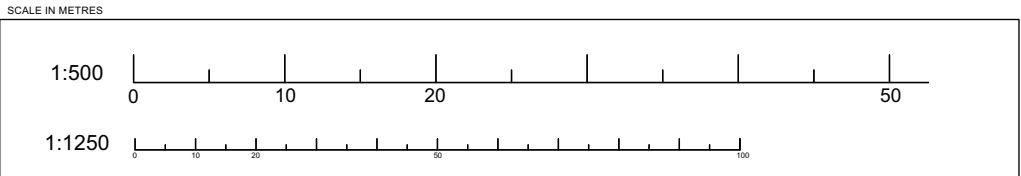


SL_Garden Studio
LOCATION PLAN



192_ PL-001

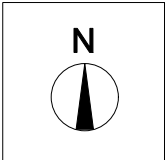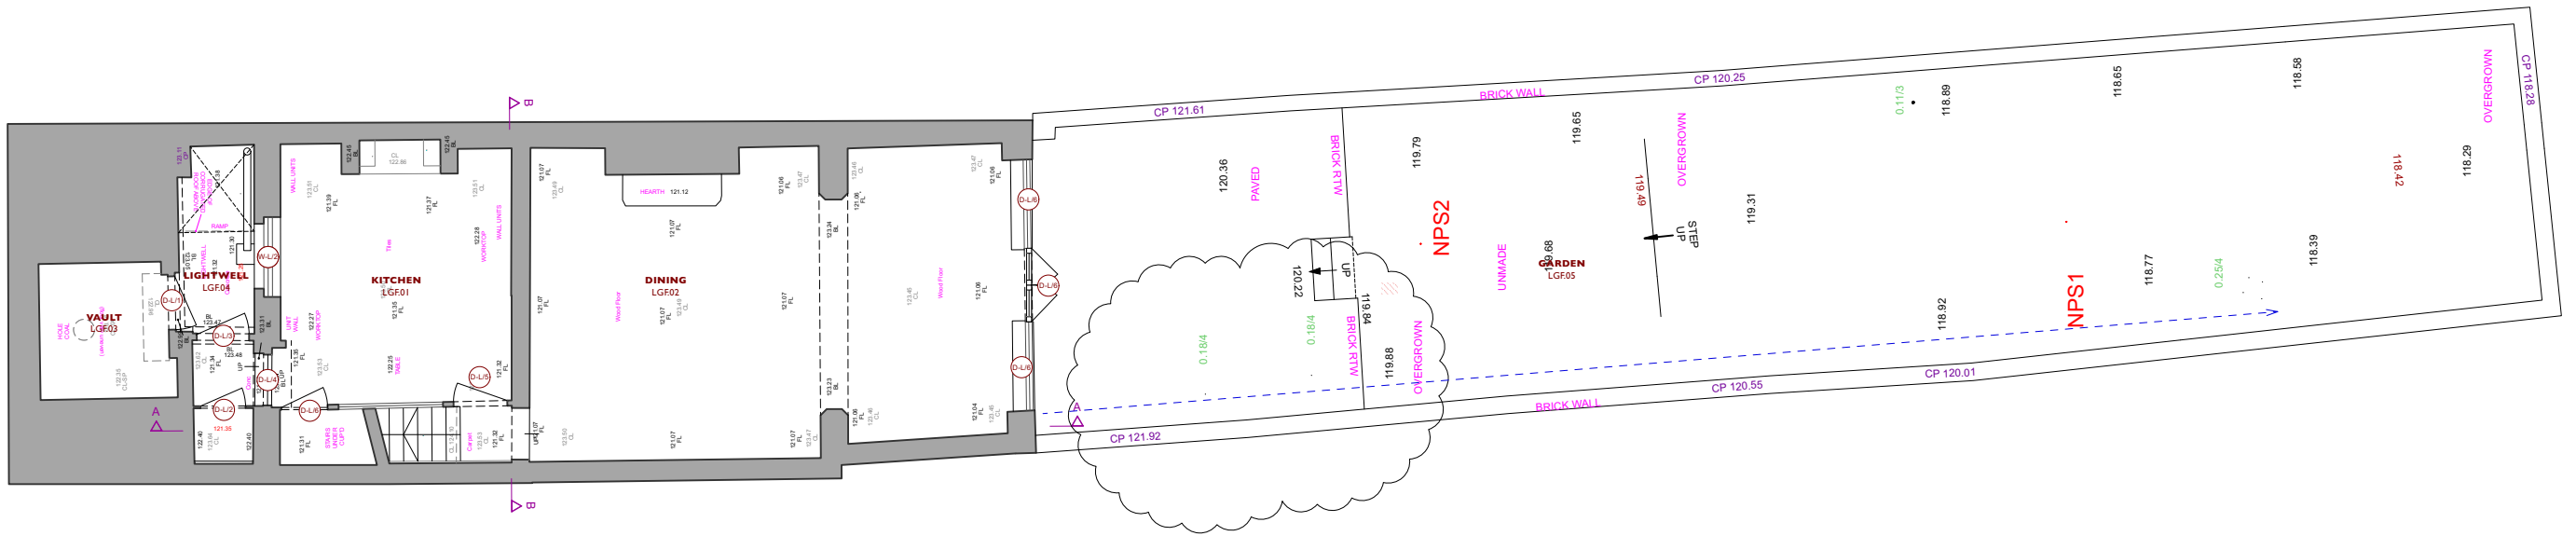


REV	DATE	DESCRIPTION	CHK
	13/10/2023	Planning	JF
	04/01/2024	Revised Planning	JF
	09/01/2024	Revised Planning	JF
	16/01/2024	Revised Planning	JF

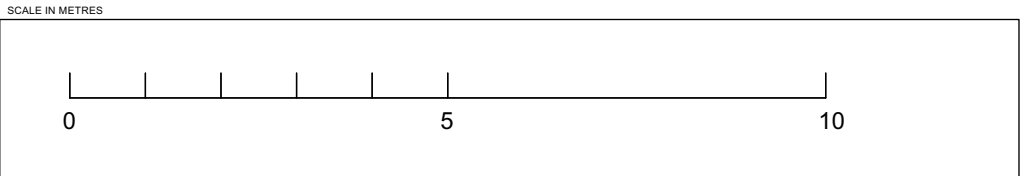

SL_Garden Studio
EXISTING SITE PLAN
192_PL-010
SCALE@A3 1:100

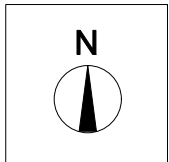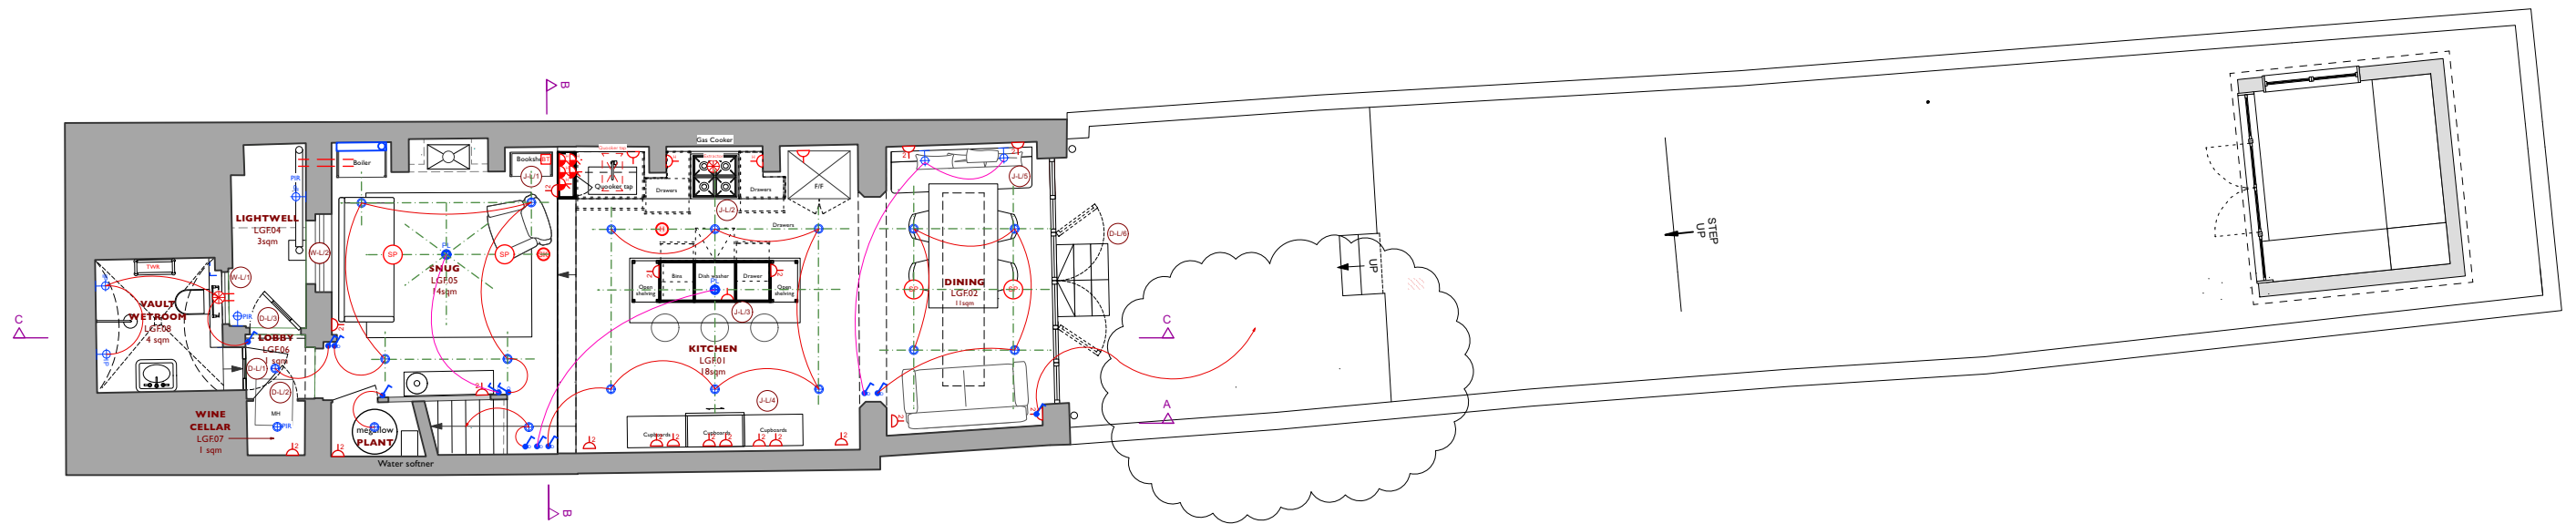



REV	DATE	DESCRIPTION	CHK
	13/10/2023	Planning	JF
	04/01/2024	Revised Planning	JF
	09/01/2024	Revised Planning	JF
	16/01/2024	Revised Planning	JF

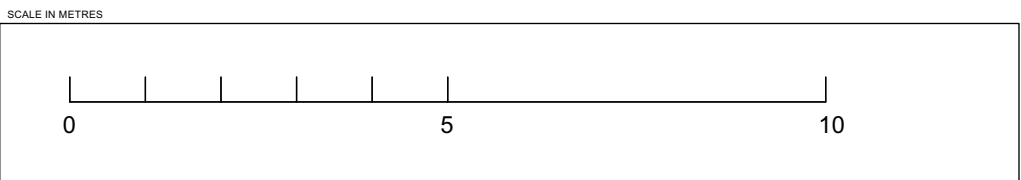


SL_Garden Studio
PROPOSED SITE PLAN

192_ PL-020
SCALE@A3 1:100

Ground Floor Plan

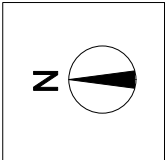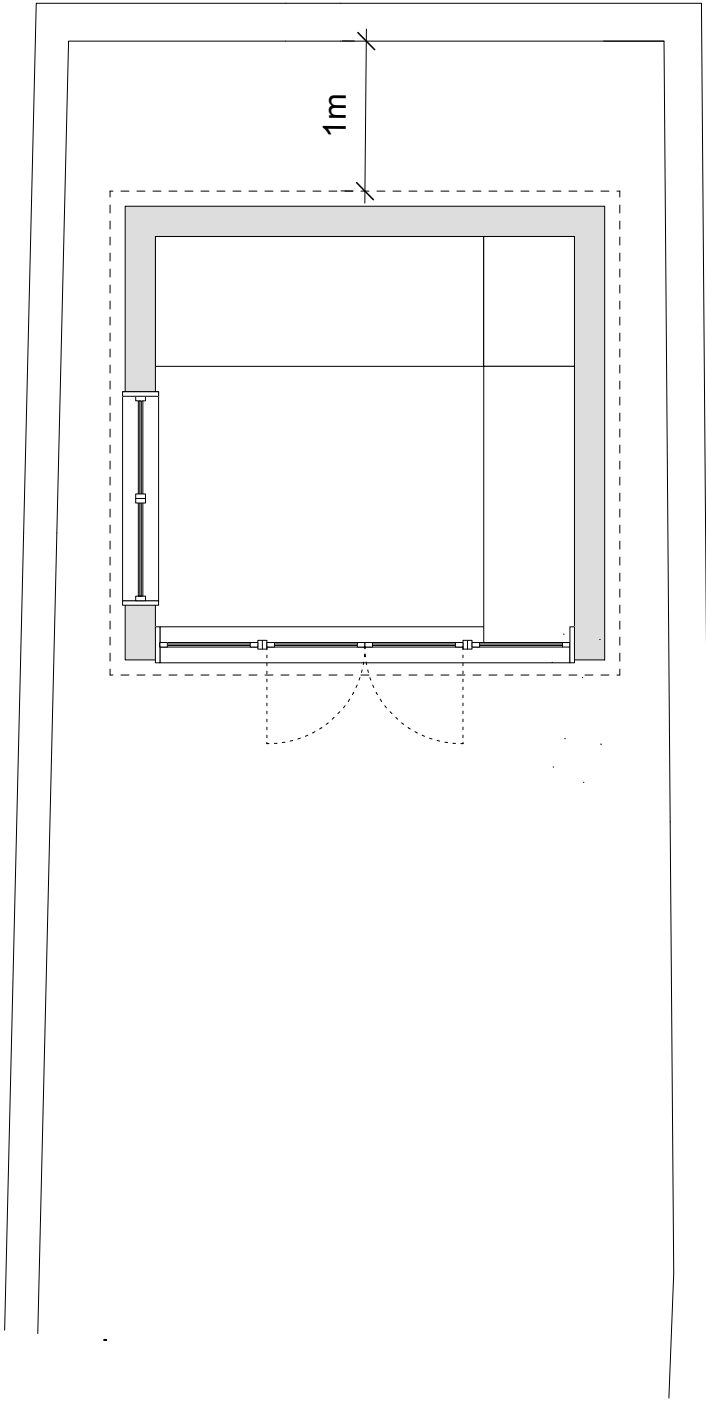


REV	DATE	DESCRIPTION	CHK
	13/10/2023	Planning	JF
	04/01/2024	Revised Planning	JF
	09/01/2024	Revised Planning	JF
	16/01/2024	Revised Planning	JF

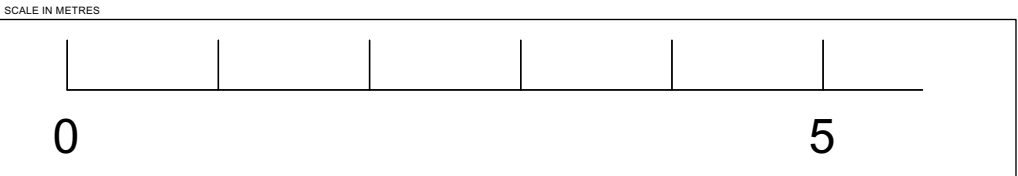


SL_Garden Studio
PROPOSED PLAN
192_ PL-100
SCALE@A3 1:50


North Elevation

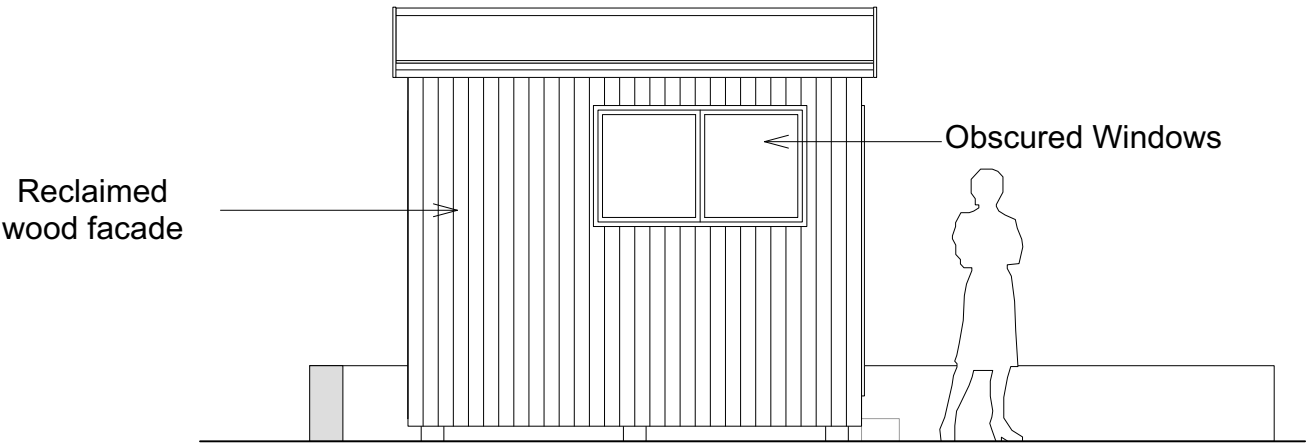


East Elevation

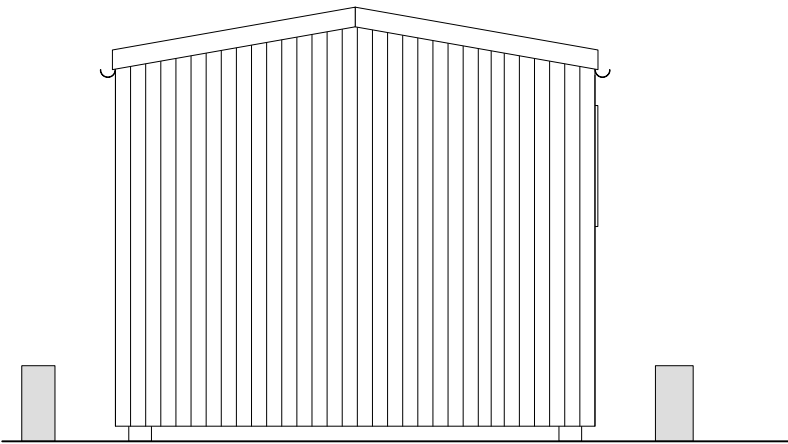


South Elevation

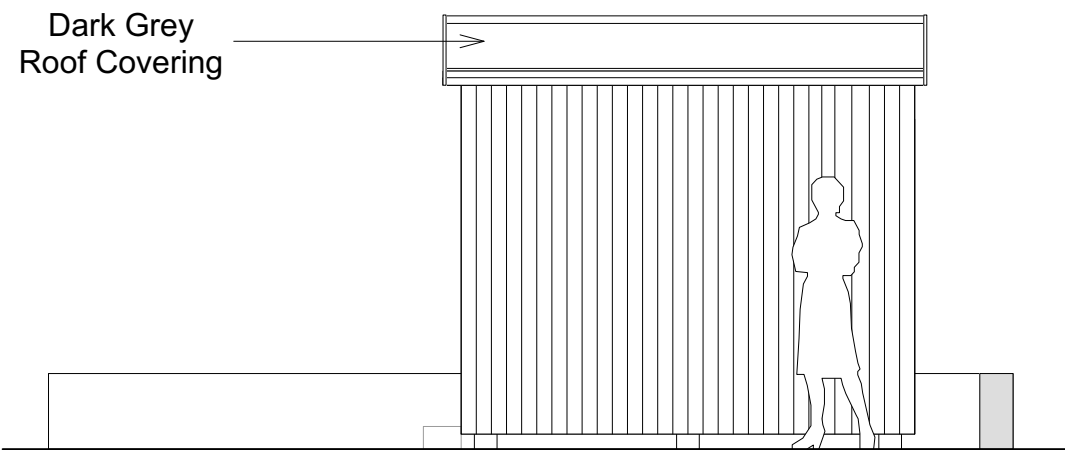

West Elevation

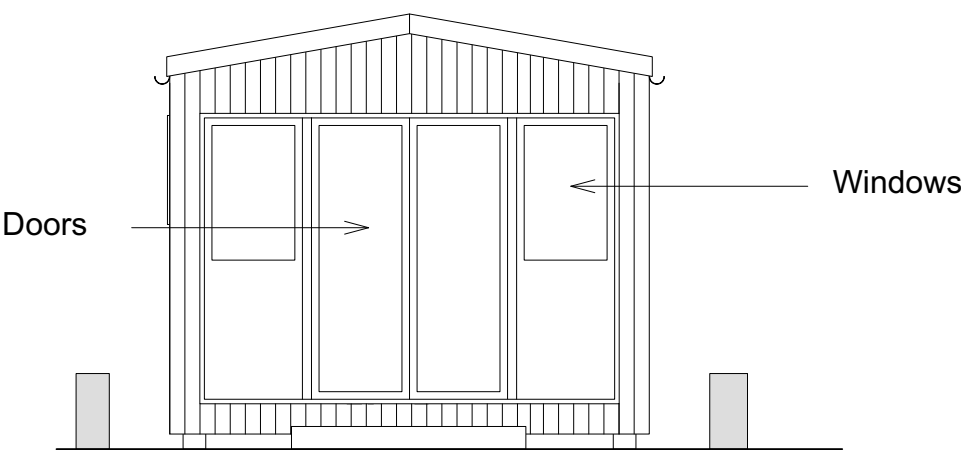

REV	DATE	DESCRIPTION	CHK
	13/10/2023	Planning	JF
	04/01/2024	Revised Planning	JF
	09/01/2024	Revised Planning	JF
	16/01/2024	Revised Planning	JF

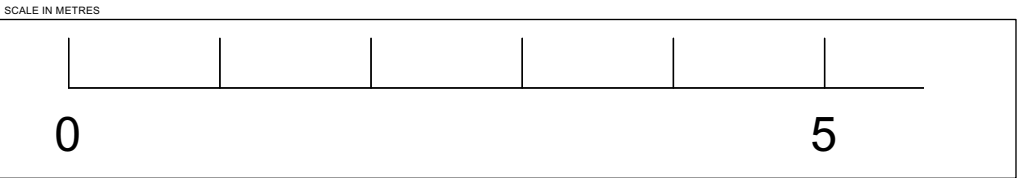




Reclaimed Wood Facade



Dark Grey Roof Covering

 

REV	DATE	DESCRIPTION	CHK
	13/10/2023	Planning	JF
	04/01/2024	Revised Planning	JF
	09/01/2024	Revised Planning	JF
	16/01/2024	Revised Planning	JF

SCALE IN METRES



2A Ravensworth Road | London
NW10 5NR | +44(0)20 8960 8676
projectenquires@retrouvius.com

SL_Garden Studio
PROPOSED MATERIALS

192_ PL-400
SCALE@A3 1:100