


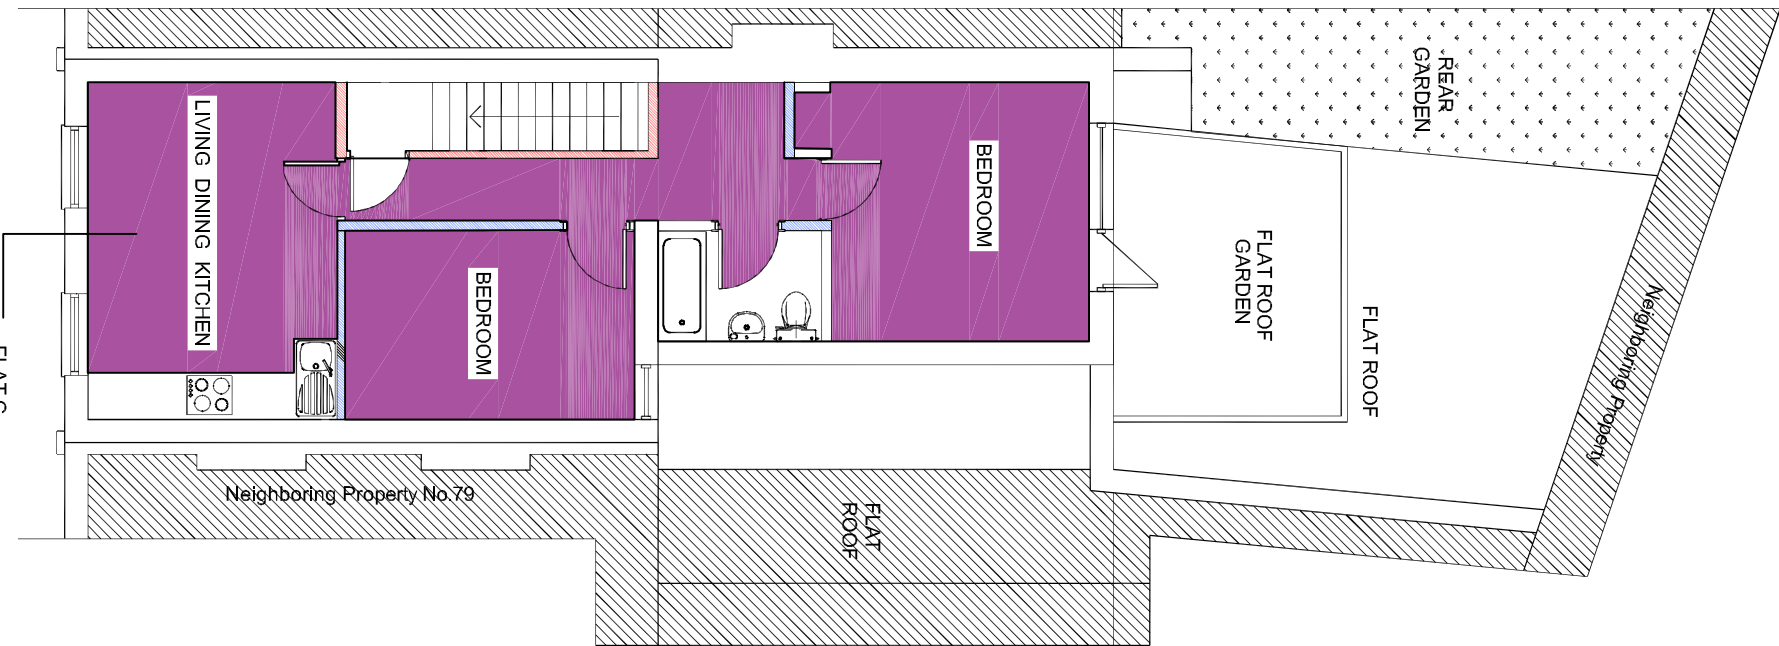
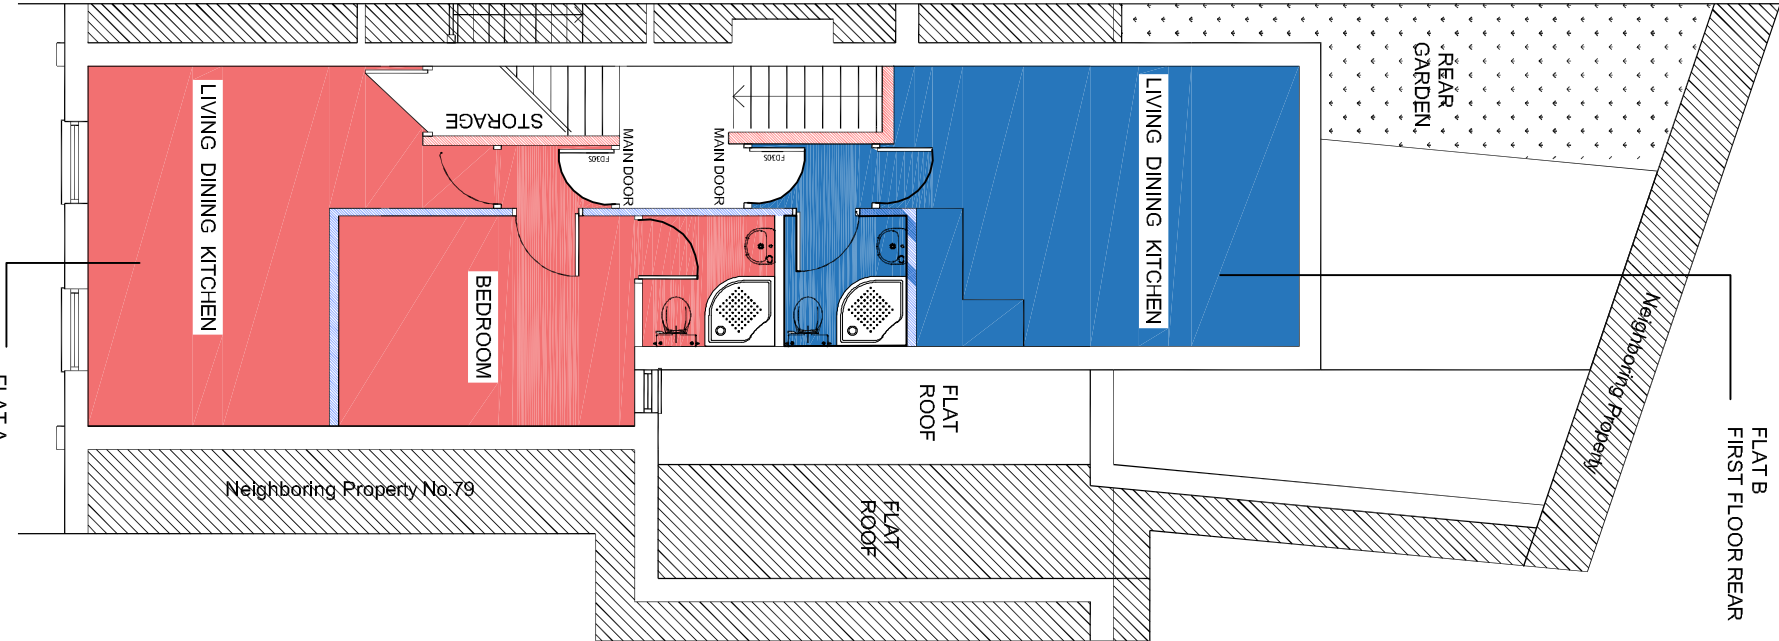
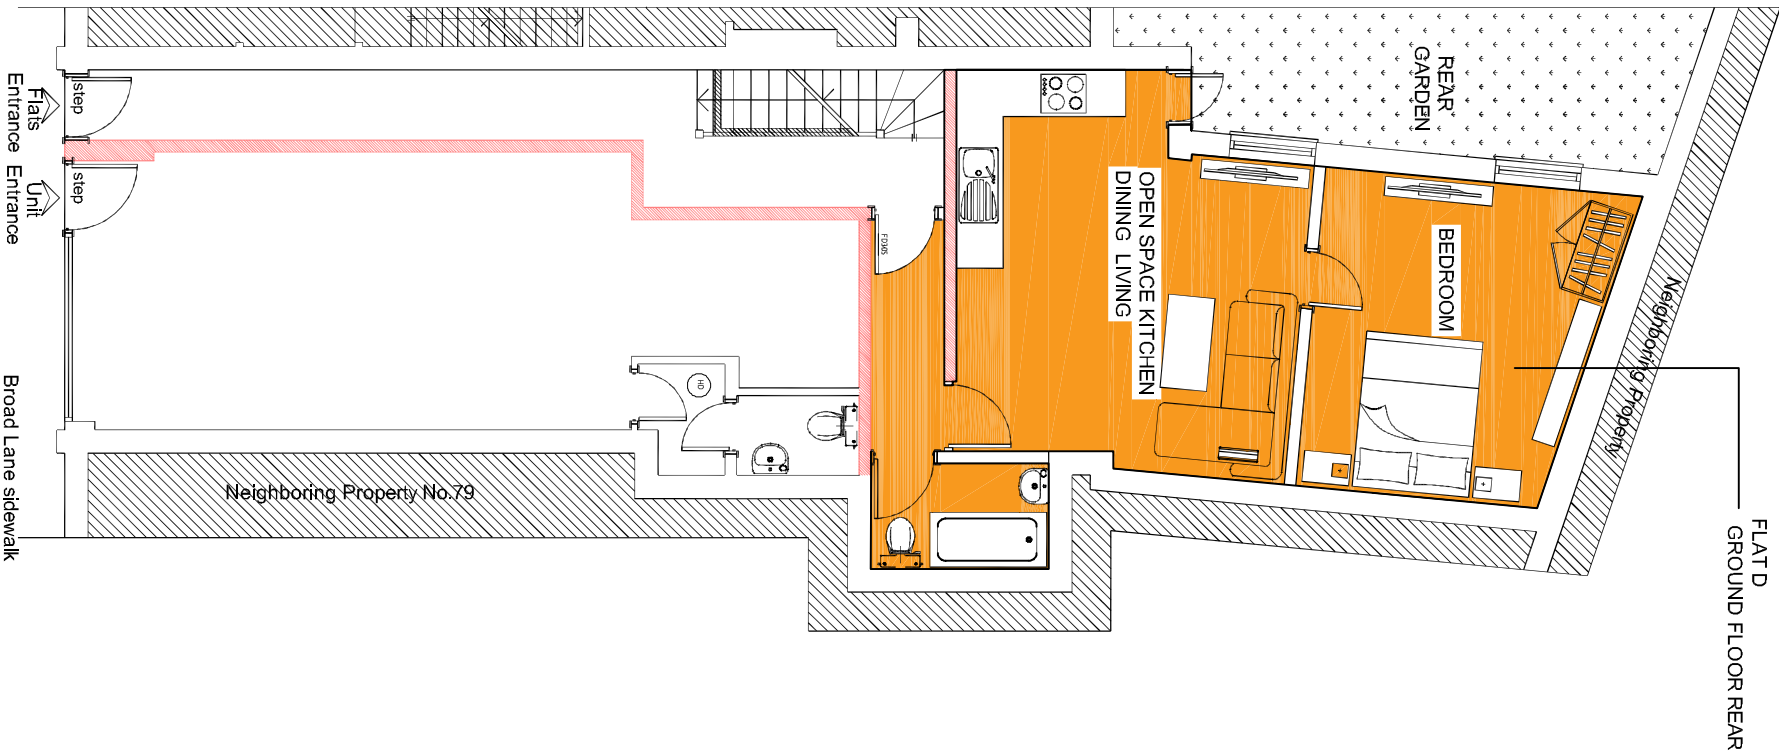


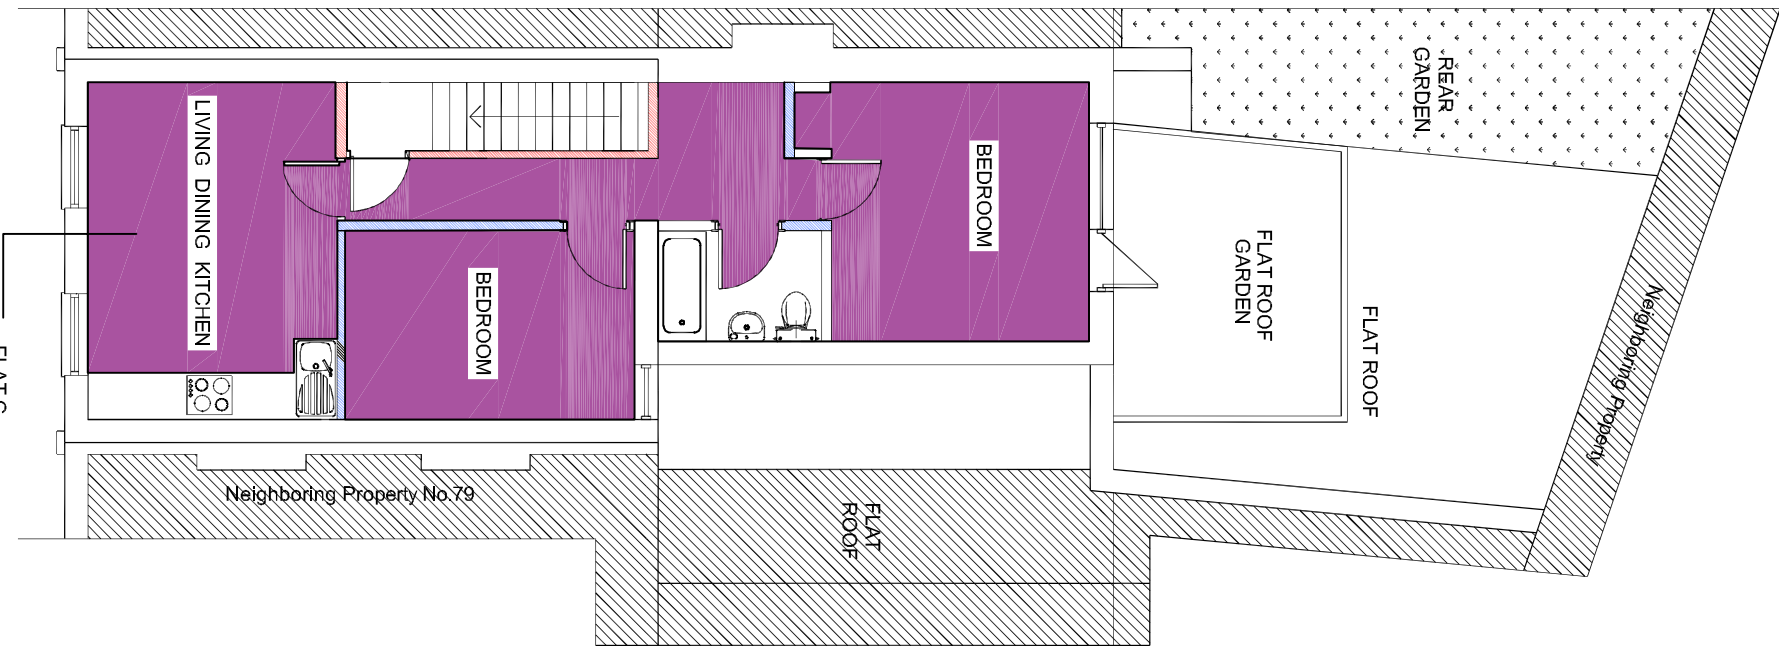

- FLAT D
GROUND FLOOR REAR FLAT
- FLAT B
FIRST FLOOR REAR
- FLAT A
FIRST FLOOR FRONT
- FLAT C
SECOND FLOOR

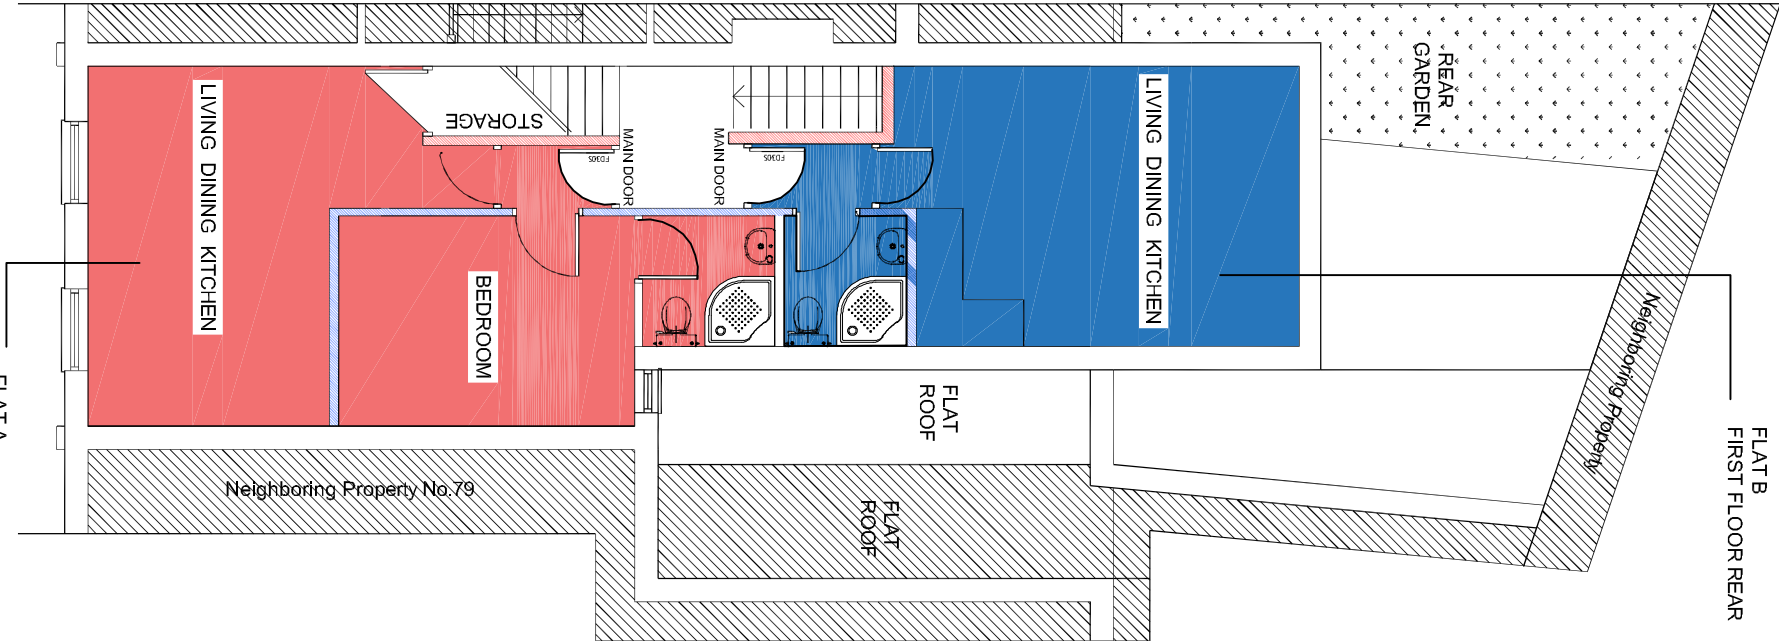

FOR PLANNING

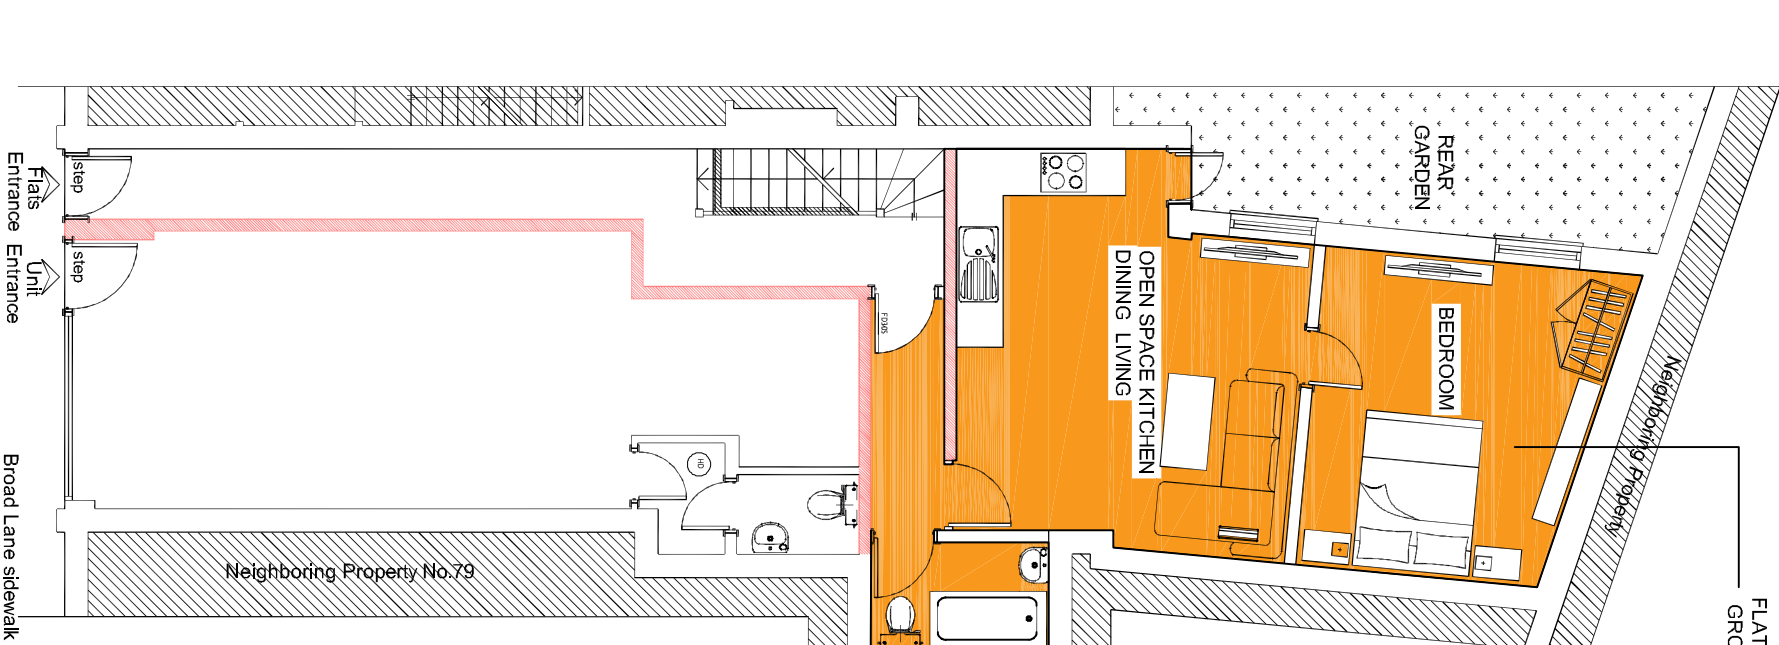

H&K CLADDING ARCHITECTURAL LTD
1 TENNISON ROAD LETCHWORTH, LE10 5JS
www.hkcladding.co.uk

Client	Mansfield Town		
Project	77 Broad Lane, Letchworth, Herts SG4 8NY		
Scale	1:100	Date	8/24
Drawn	VC	Checked	AKC
Project	0019	Drawing	AKC
Drawn by	Floor plan		