



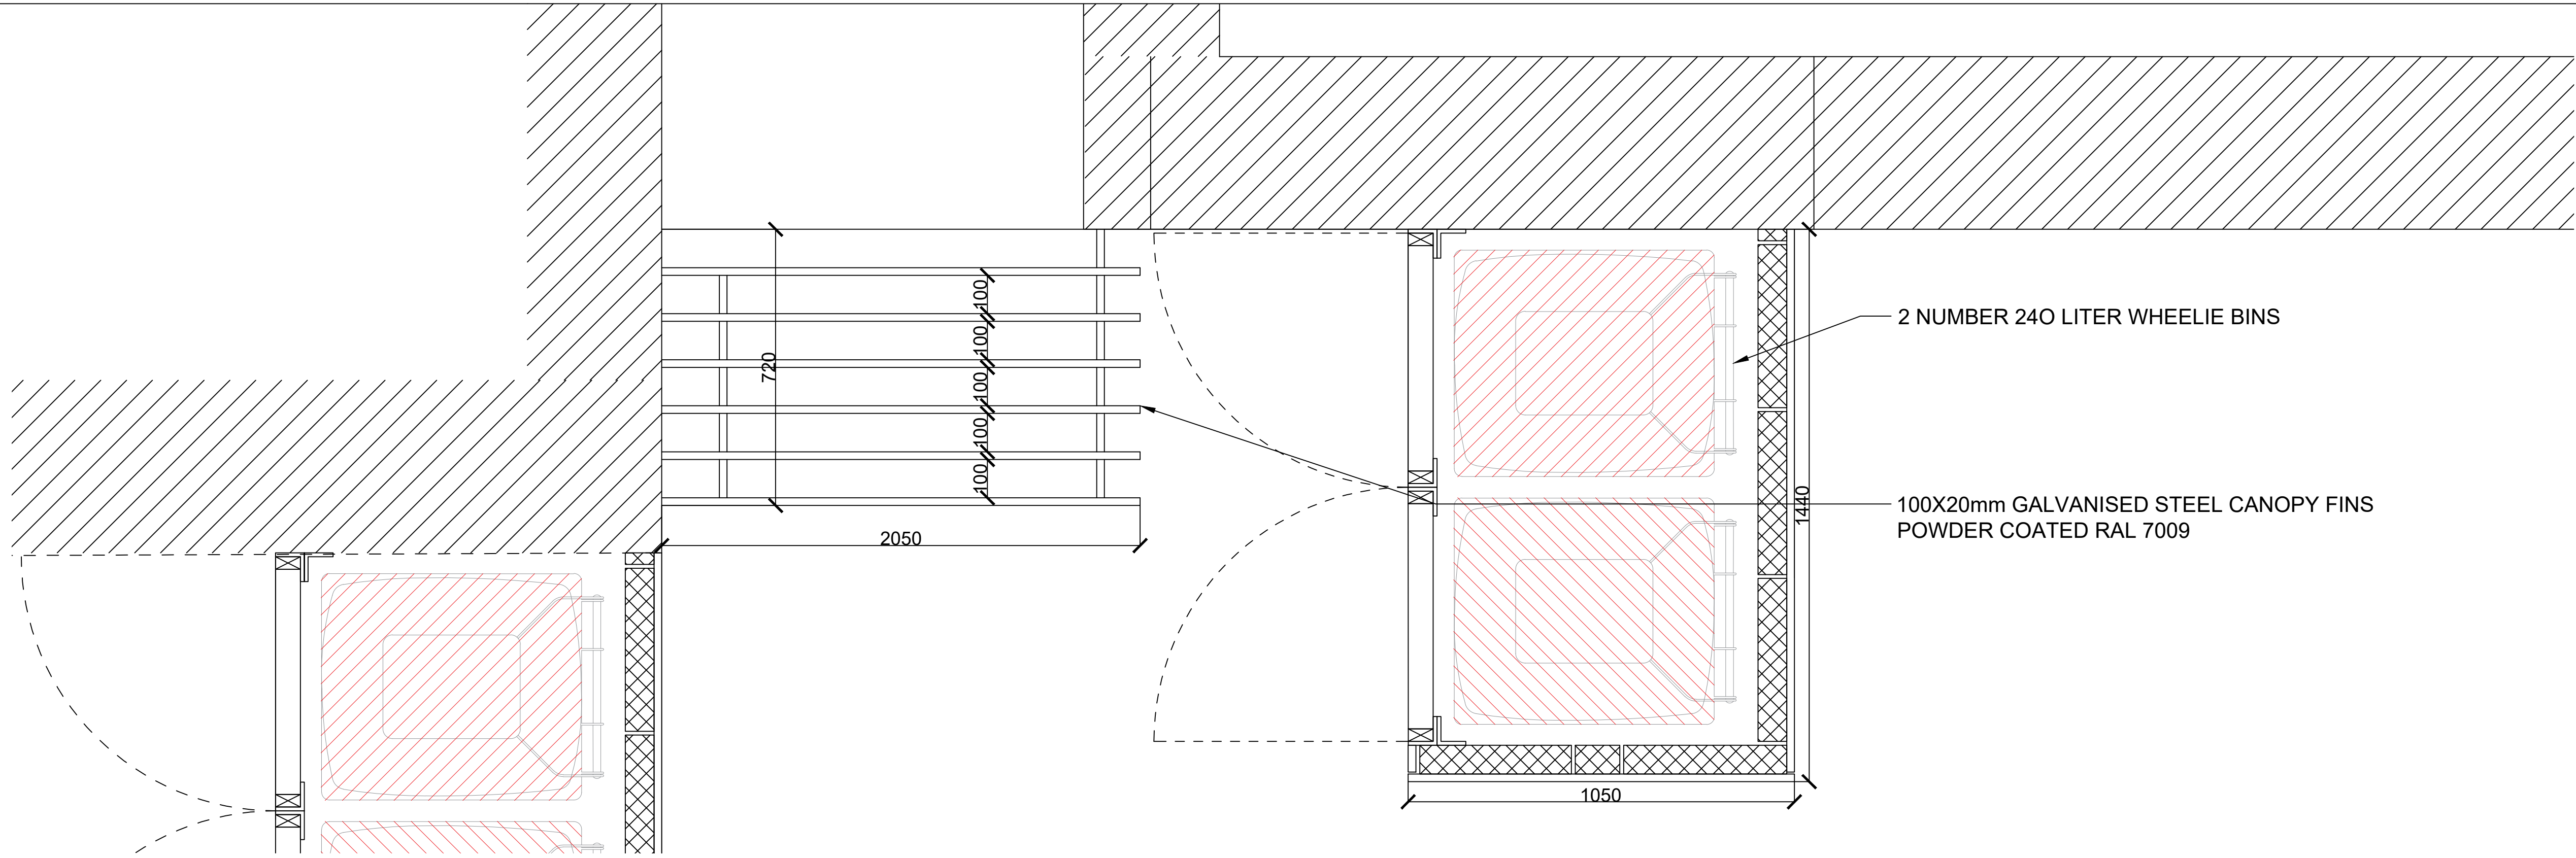

01 Ground Floor Plan- Typical Entrance
1:100

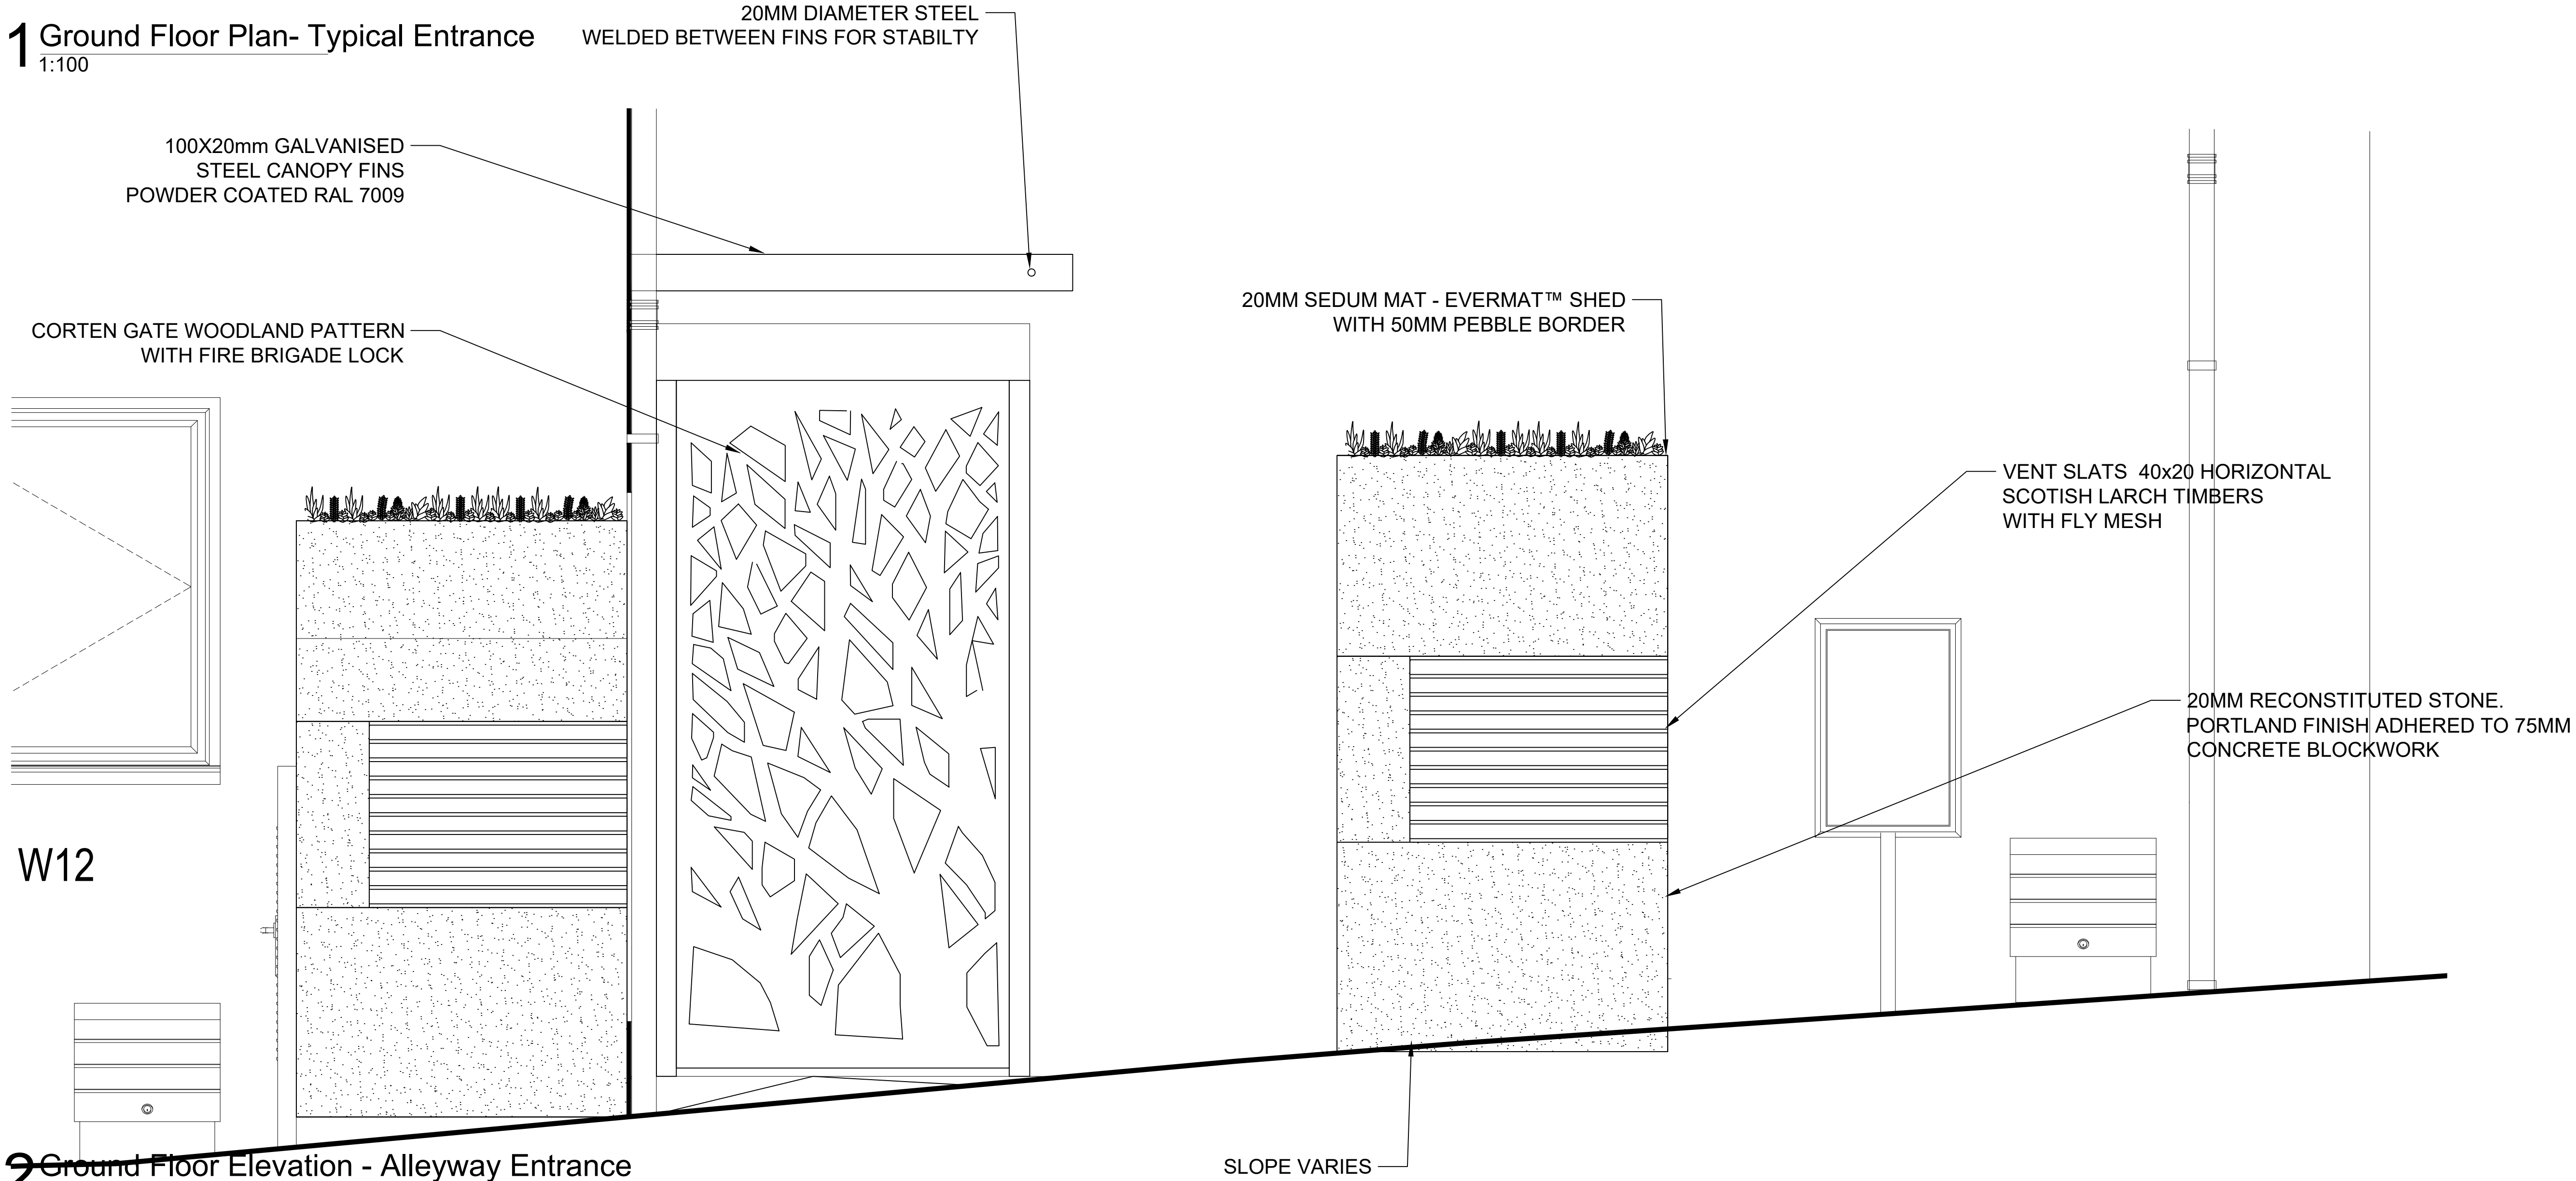


02 Ground Floor Elevation - Alleyway Entrance
1:10

- General Notes:
1. POW Architects retain full copyright of the design and of the content of this drawing.
 2. Do not scale drawings. Dimensions govern.
 3. All dimensions are in millimetres unless noted otherwise.
 4. All dimensions shall be verified on site before proceeding with the work.
 5. POW Architects shall be notified in writing of any discrepancies.
 6. Contractor/builder to carry out their own survey work prior to quantification and construction.

FOR PLANNING

Rev.	Date	Reason For Issue	Check
00	18/08/22	CONDITION DISCHARGE	MO

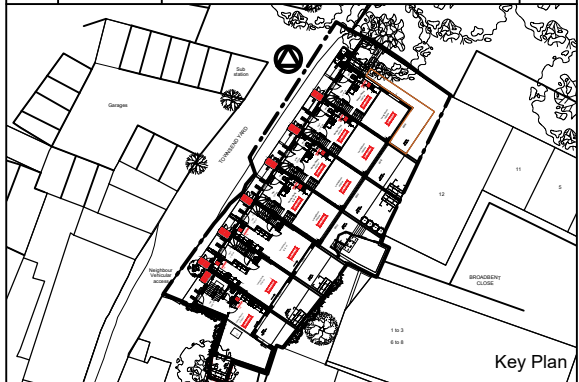

powarchitects
15 Bluelion Place, London, SE1 4PU
enquiries@pow-architects.com
020 3176 6620

Project:
Townsend Yard

Title:
ENTRANCE TO ALLEY
PLOT 1

Job No	Drawn by	Scale	Revision
1240	FB	1:100@A1	00
Date	Checked by	Number	
OCT' 21	MO	1240	4004