


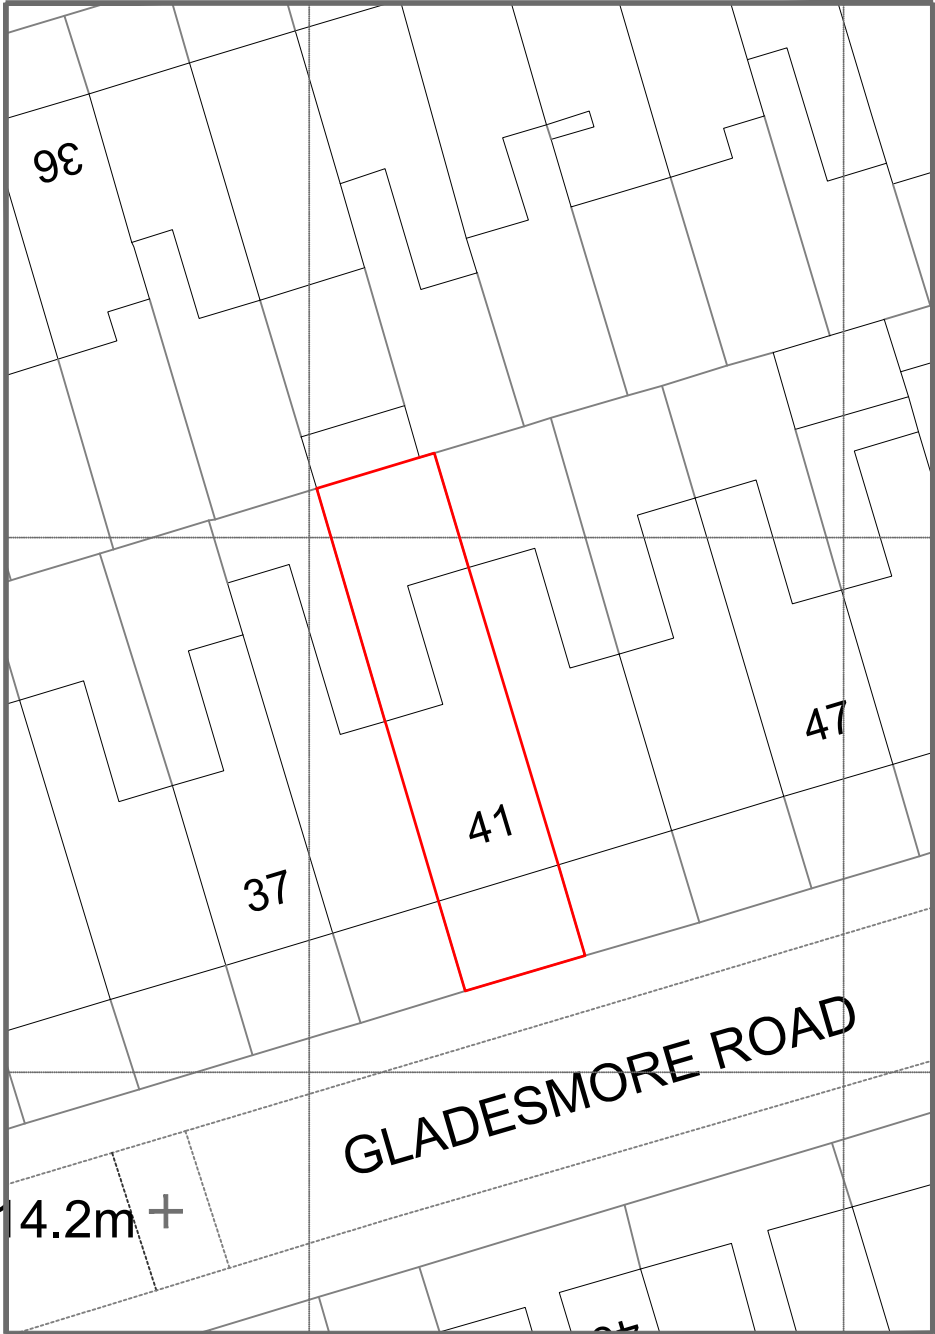


 

© Crown copyright 2021 Ordnance Survey 100053143

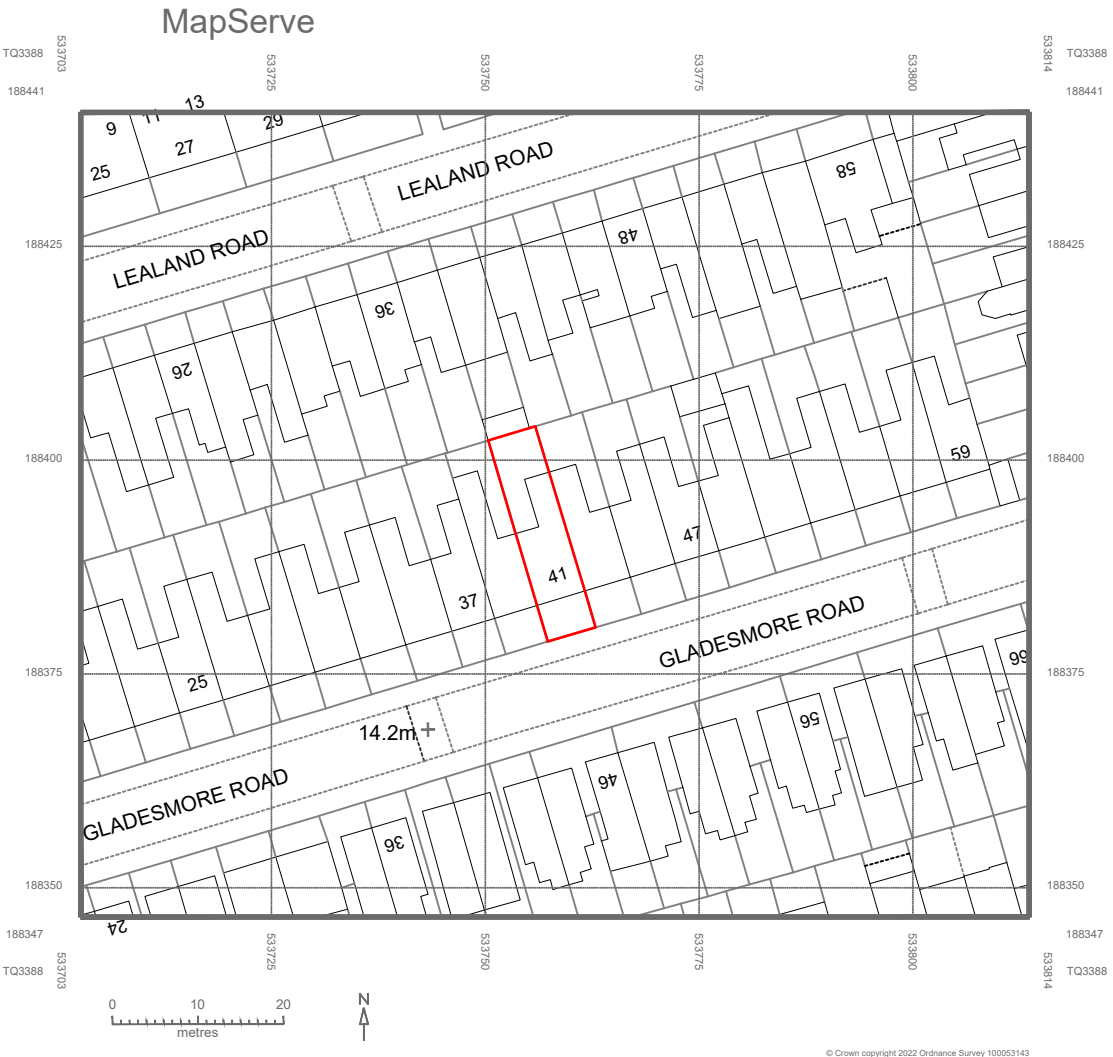


BLOCK PLAN
1:500 @ A4

 

© Crown copyright 2022 Ordnance Survey 100053143

LOCATION PLAN
1:1250 @ A4

 

Address - Unit 4, Grosvenor Way, London E5 9ND
Phone - 020 3781 8008
E-mail - office@redwoodsprojects.co.uk
Web - www.redwoodsprojects.co.uk

Any errors on Dimensions to be reported to the Architect prior to commencement of Works.
Dimensions and areas are based on survey information.
This drawing is copyright © Redwoods Projects.
All dimensions to be checked on site Prior work.

REFERENCE: 41 GLADESMORE ROAD, LONDON N15 6TA, UK

TITLE: LOCATION AND BLOCK PLANS

PROJECT No 983 DATE: 01-12-2024

SHEET No **E 00**


scale 1:100 @ A3
0 1 2 5m

NOTES:


DRAWN BY

EDITED BY


JJKC

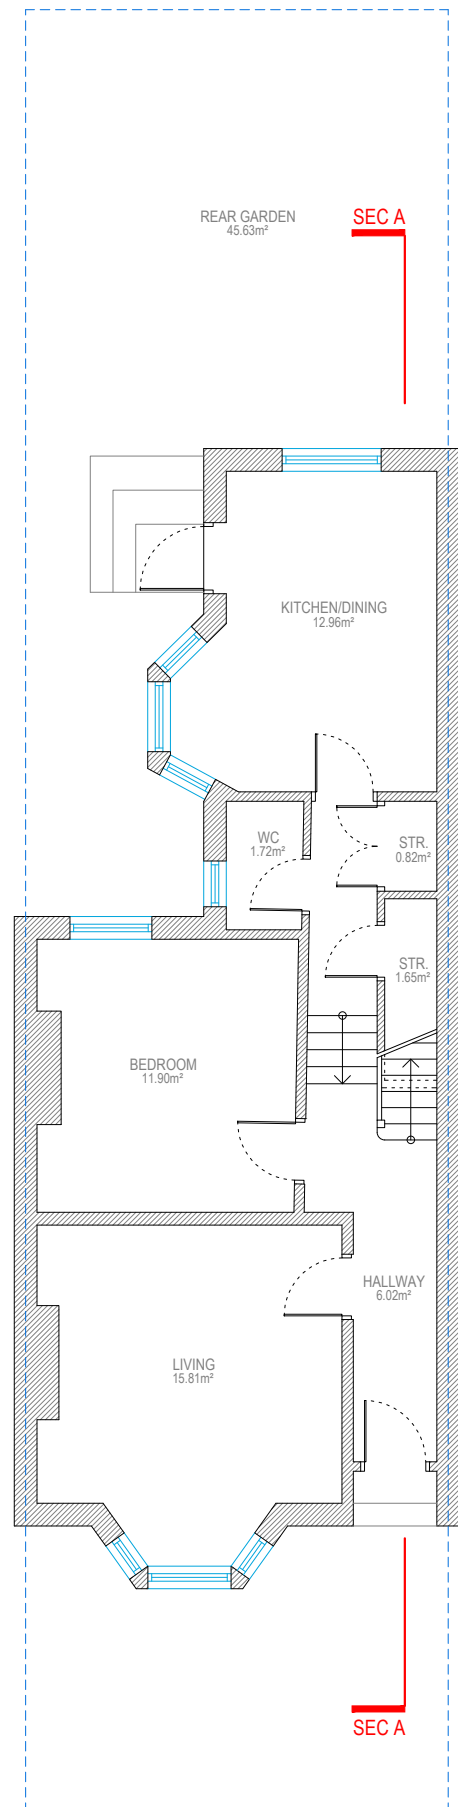


GROUND FLOOR

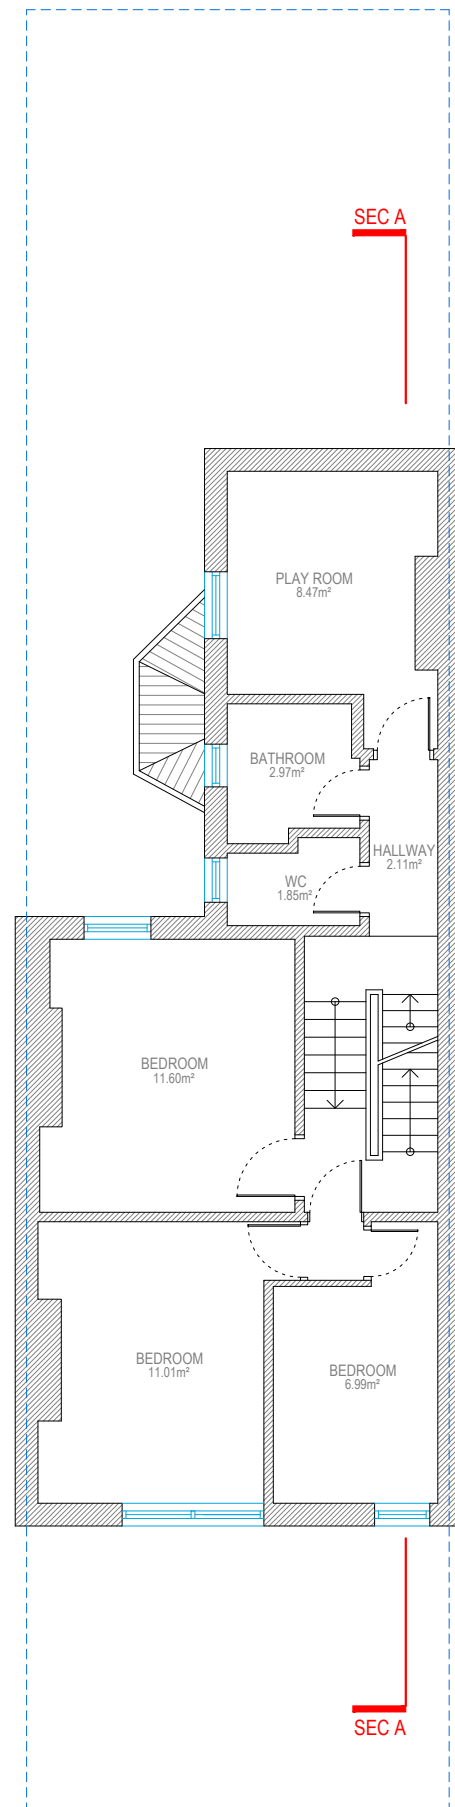

FIRST FLOOR

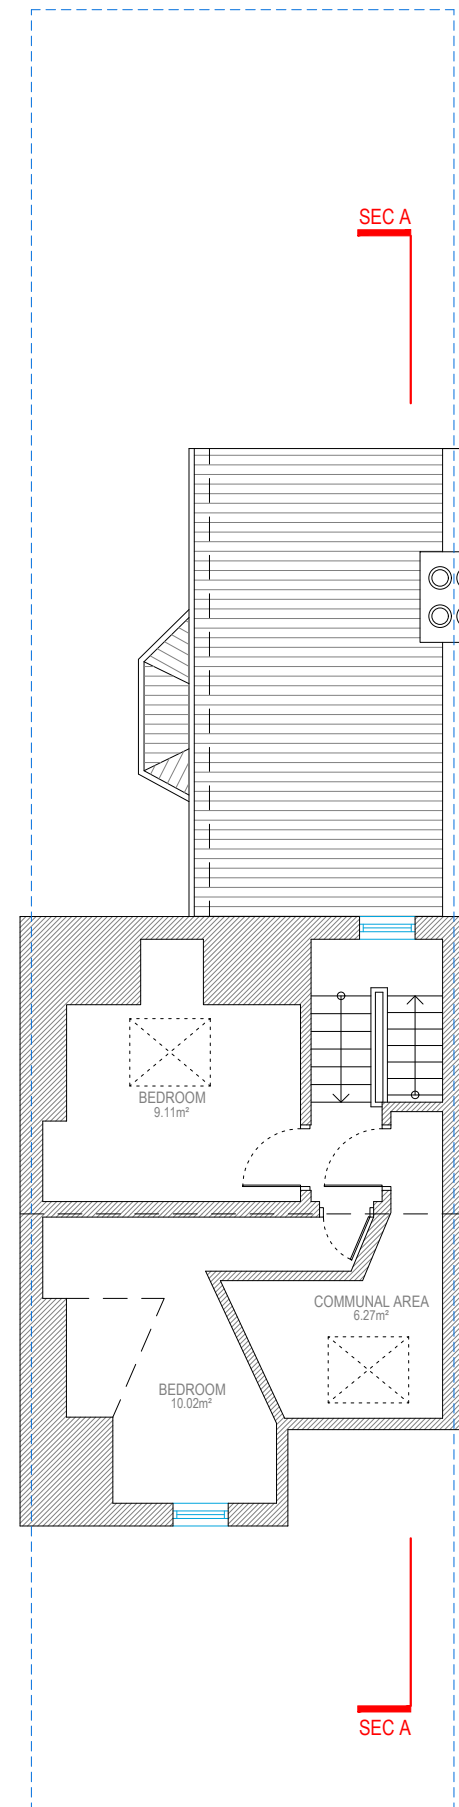

LOFT FLOOR

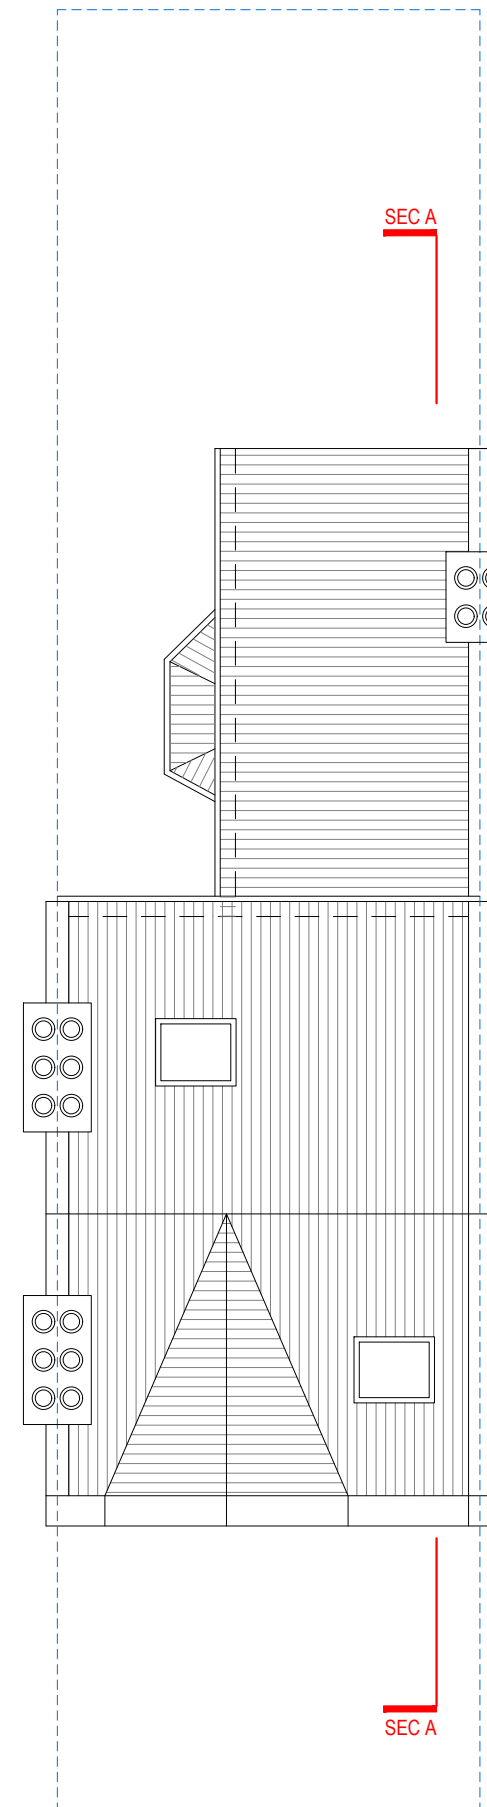

ROOF PLAN



Address - Unit 4, Grosvenor Way, London E5 9ND
Phone - 020 3781 8008
E-mail - office@redwoodsprojects.co.uk
Web - www.redwoodsprojects.co.uk


Any errors on Dimensions to be reported to the Architect prior to commencement of Works.
Dimensions and areas are based on survey information.
This drawing is copyright © Redwoods Projects.
All dimensions to be checked on site Prior work.

REFERENCE: 41 GLADESMORE ROAD, LONDON N15 6TA, UK

TITLE: EXISTING DRAWINGS
FLOOR PLANS

PROJECT No 983 DATE: 01-12-2024

SHEET No E 01

 


0 1 2 scale 5m 1:100 @A3

NOTES:

DRAWN BY

EDITED BY JJKC

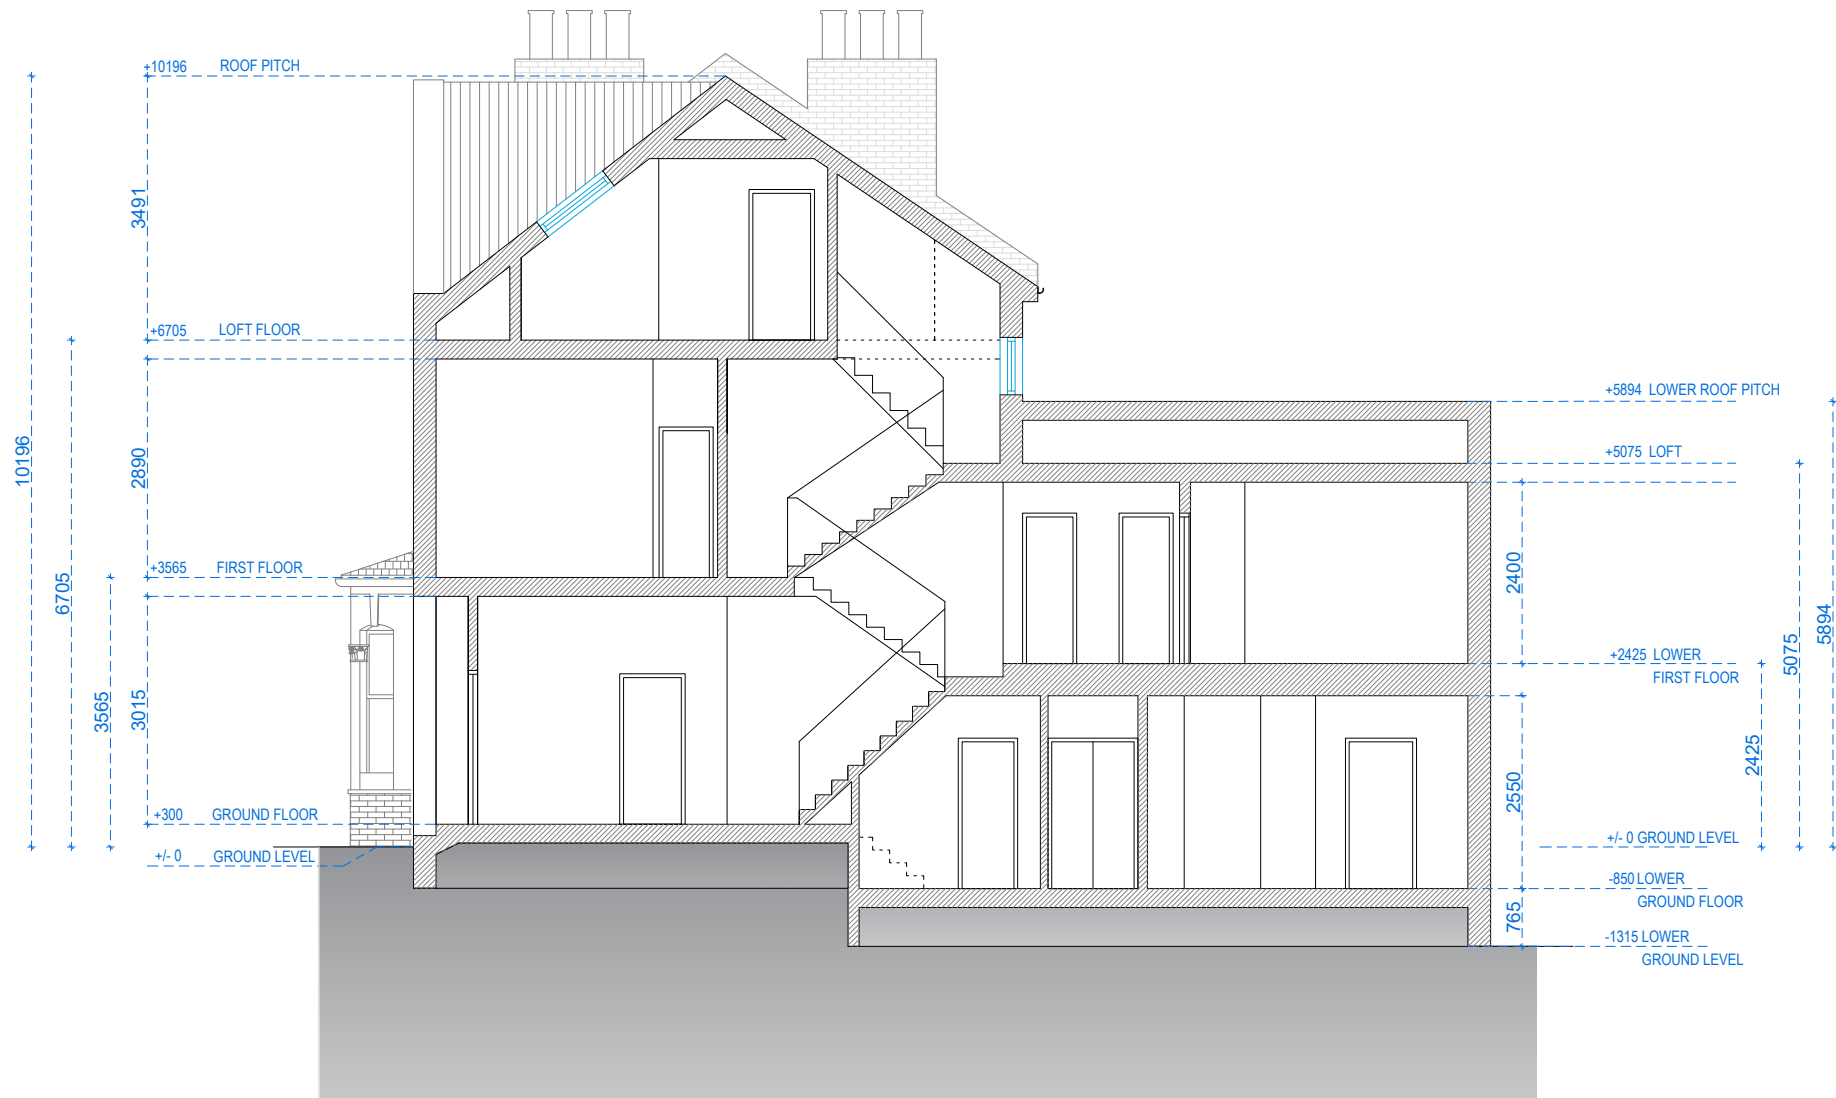

SECTION AA



Address - Unit 4, Grosvenor Way, London E5 9ND
Phone - 020 3781 8008
E-mail - office@redwoodsprojects.co.uk
Web - www.redwoodsprojects.co.uk

Any errors on Dimensions to be reported to the
Architect prior to commencement of Works.
Dimensions and areas are based on survey information.
This drawing is copyright © Redwoods Projects.
All dimensions to be checked on site Prior work.

REFERENCE: 41 GLADESMORE ROAD, LONDON N15 6TA, UK

TITLE: EXISTING DRAWINGS
SECTION

PROJECT No 983 DATE: 01-12-2024

SHEET No E 02

0 1 2 5m scale 1:100 @A3

NOTES:

DRAWN BY

EDITED BY

JJKC



FRONT ELEVATION
WEST ELEVATION



SIDE ELEVATION
SOUTH ELEVATION



Address - Unit 4, Grosvenor Way, London E5 9ND
Phone - 020 3781 8008
E-mail - office@redwoodsprojects.co.uk
Web - www.redwoodsprojects.co.uk

Any errors on Dimensions to be reported to the Architect prior to commencement of Works.
Dimensions and areas are based on survey information.
This drawing is copyright © Redwoods Projects.
All dimensions to be checked on site Prior work.

REFERENCE: 41 GLADESMORE ROAD, LONDON N15 6TA, UK

TITLE: EXISTING DRAWINGS
ELEVATIONS

PROJECT No 983 DATE: 01-12-2024


SHEET No **E 03**

0 1 2 5m scale 1:100 @A3

NOTES:

DRAWN BY

EDITED BY JJKC

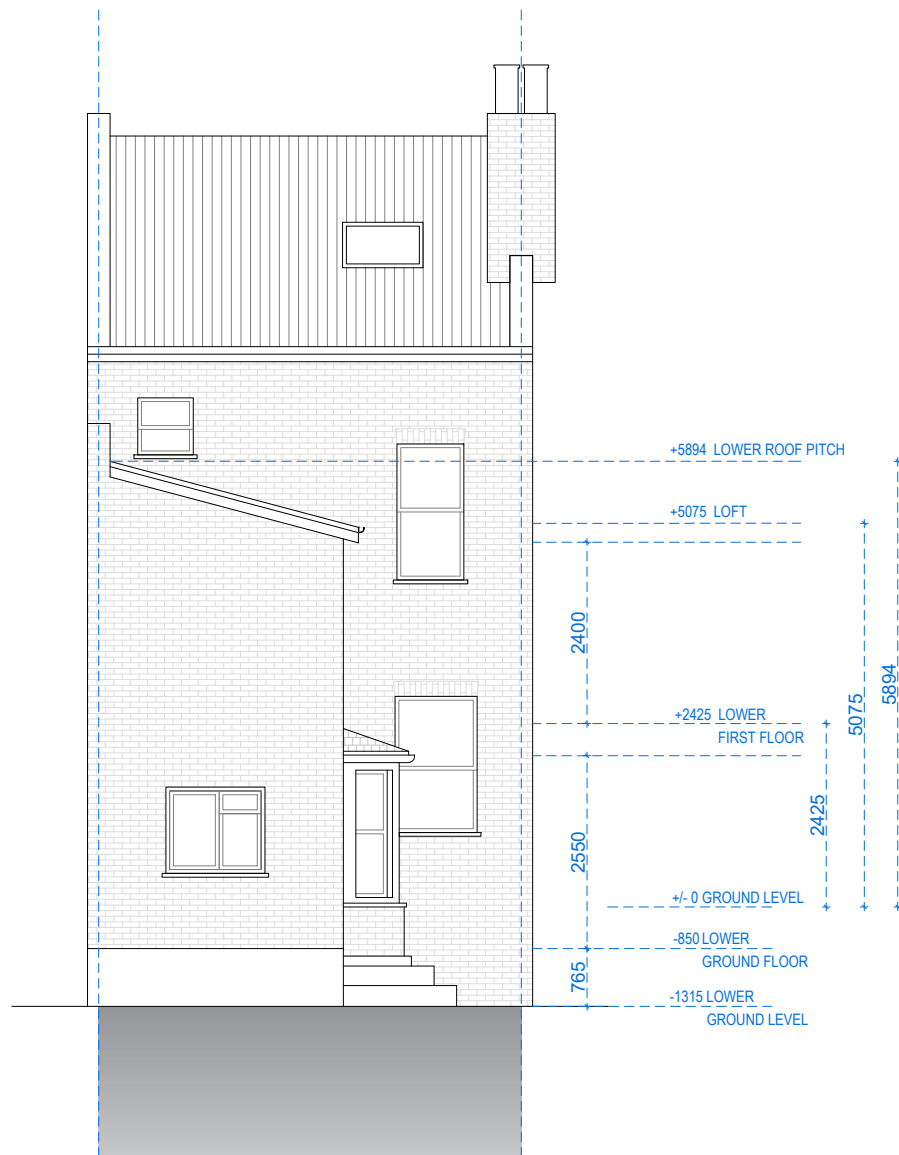

REAR ELEVATION
EAST ELEVATION



SIDE ELEVATION
NORTH ELEVATION



Address - Unit 4, Grosvenor Way, London E5 9ND
Phone - 020 3781 8008
E-mail - office@redwoodsprojects.co.uk
Web - www.redwoodsprojects.co.uk

Any errors on Dimensions to be reported to the Architect prior to commencement of Works.
Dimensions and areas are based on survey information.
This drawing is copyright © Redwoods Projects.
All dimensions to be checked on site Prior work.

REFERENCE: 41 GLADESMORE ROAD, LONDON N15 6TA, UK

TITLE: EXISTING DRAWINGS
ELEVATIONS

PROJECT No 983 DATE: 01-12-2024


SHEET No E 04

0 1 2 5m scale 1:100 @A3


NOTES:

DRAWN BY


EDITED BY JJKC

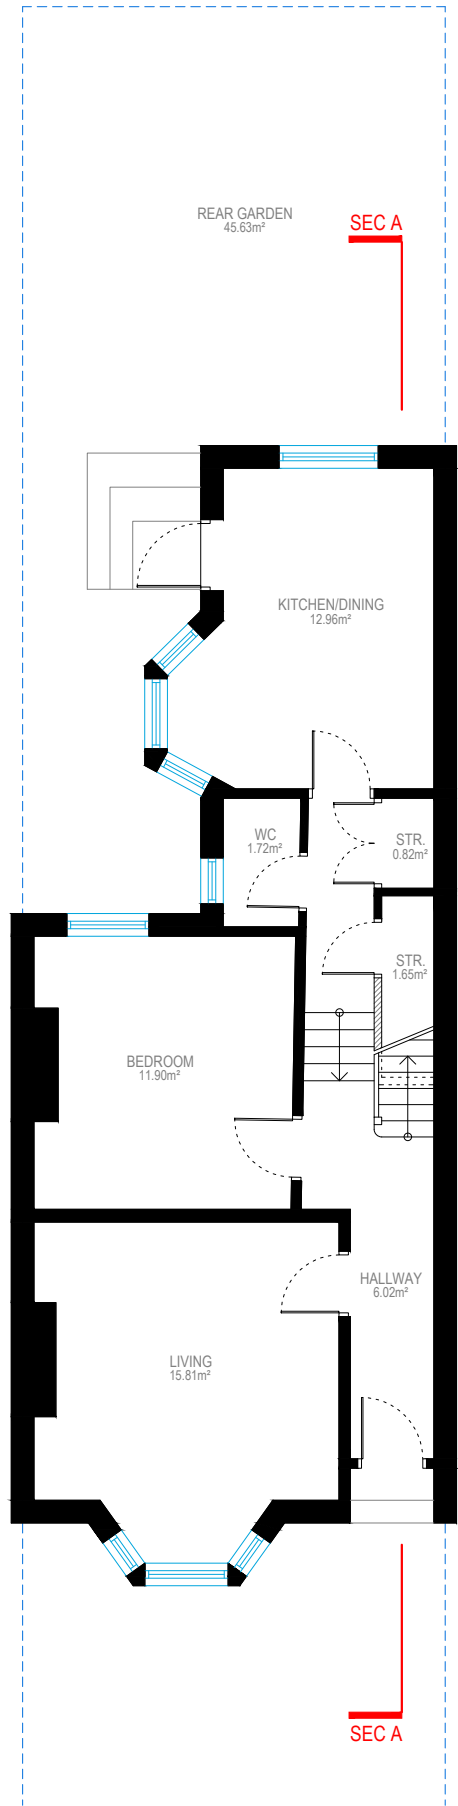


GROUND FLOOR

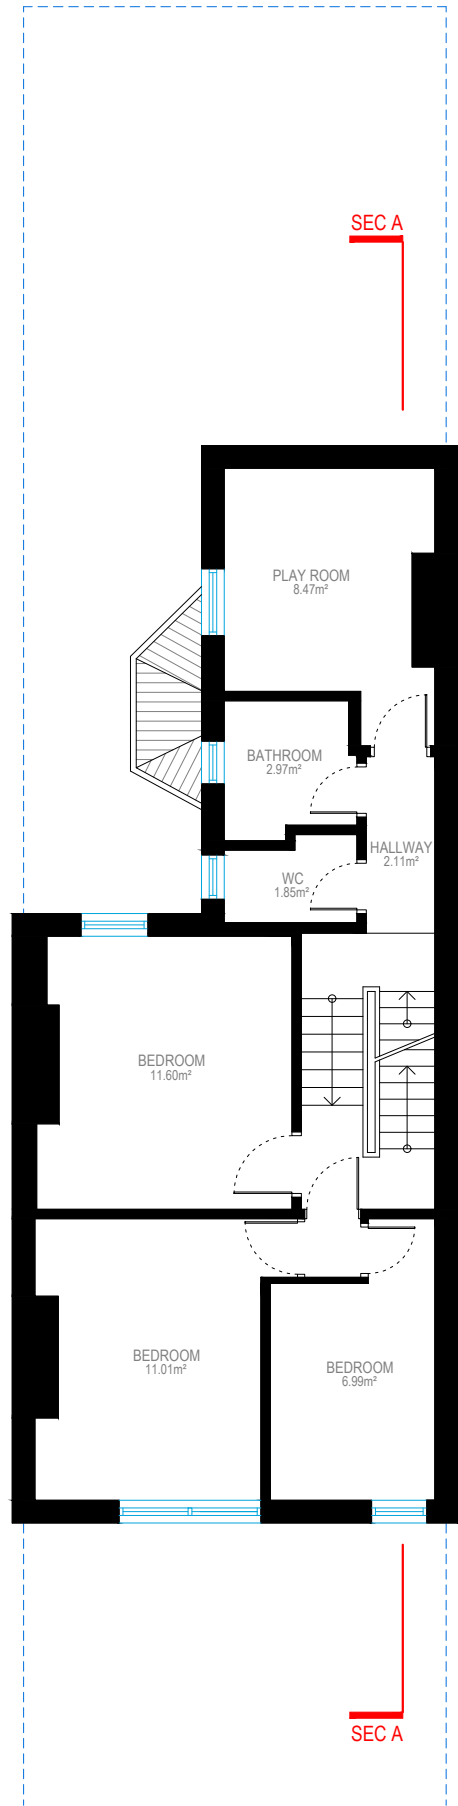

FIRST FLOOR

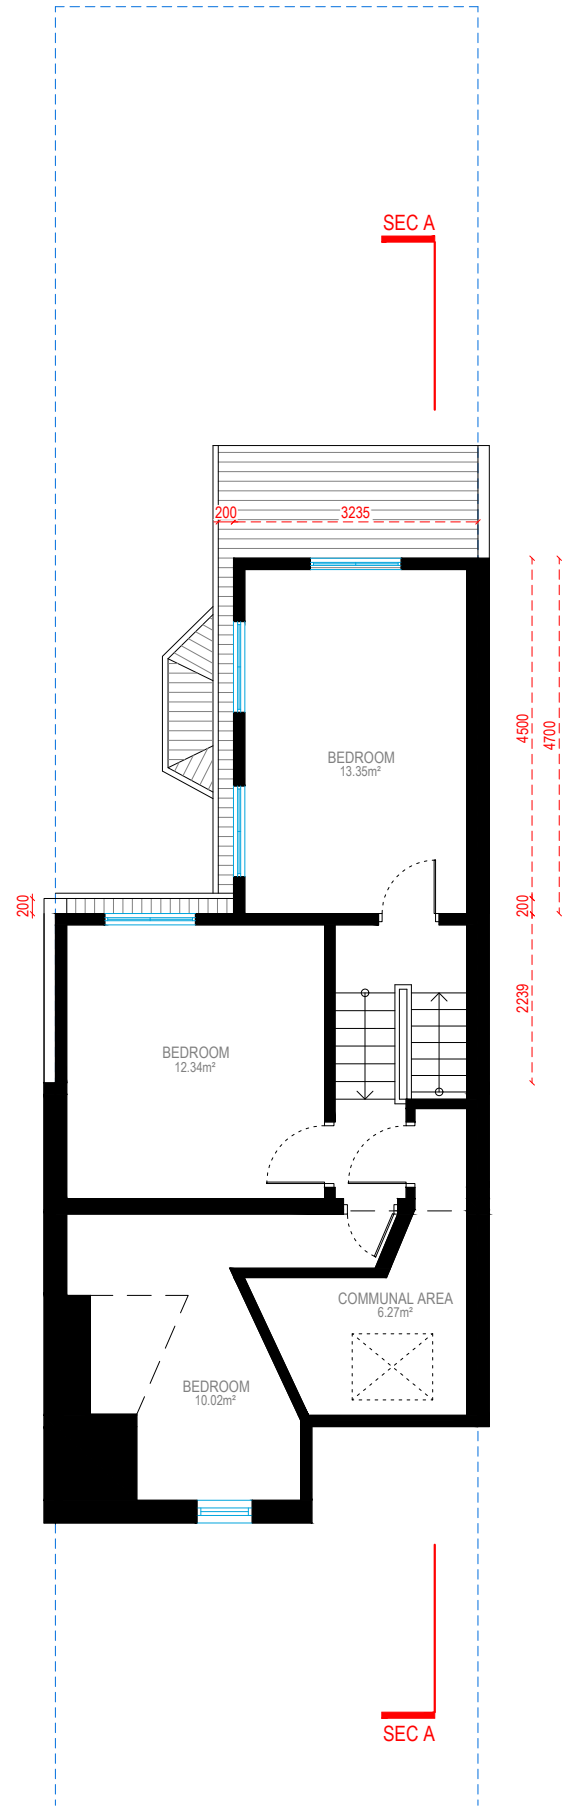

LOFT FLOOR

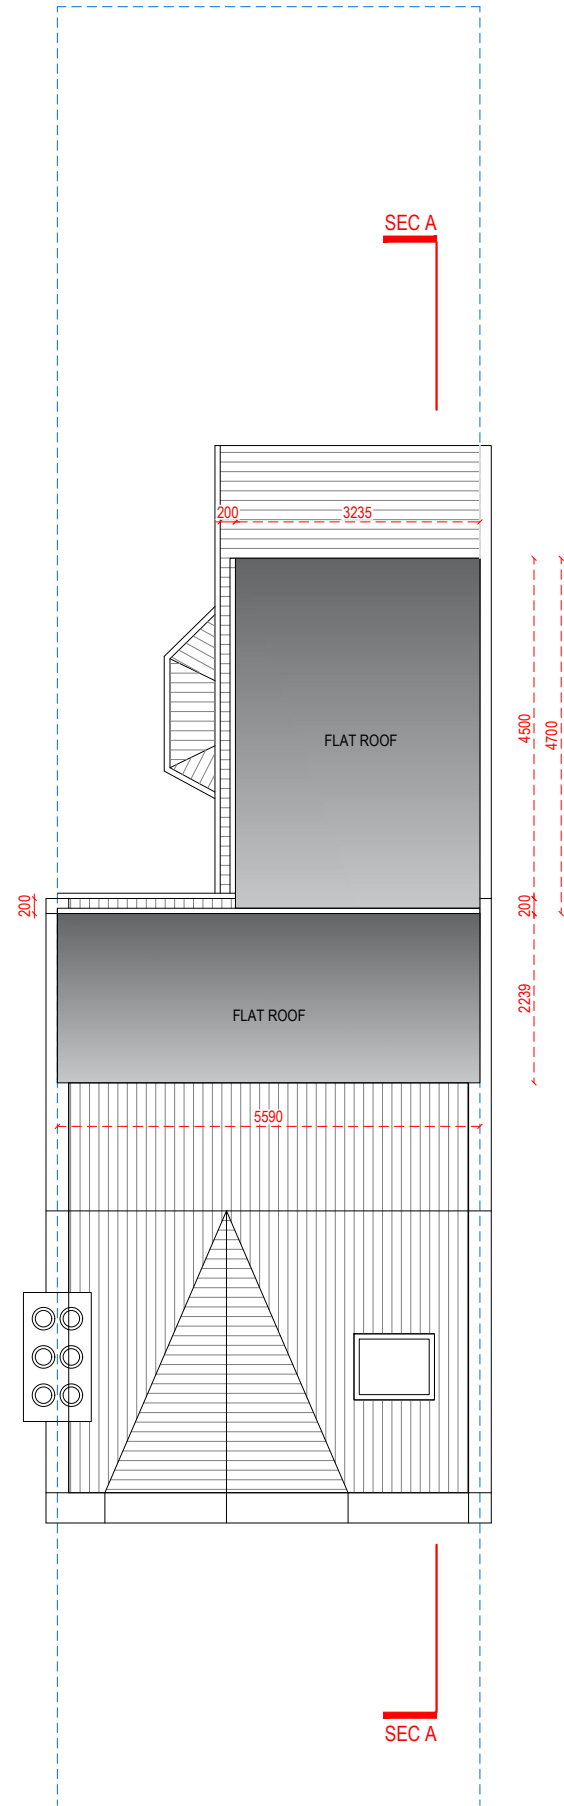

ROOF PLAN



Address - Unit 4, Grosvenor Way, London E5 9ND
Phone - 020 3781 8008
E-mail - office@redwoodsprojects.co.uk
Web - www.redwoodsprojects.co.uk


Any errors on Dimensions to be reported to the Architect prior to commencement of Works.
Dimensions and areas are based on survey information.
This drawing is copyright © Redwoods Projects.
All dimensions to be checked on site Prior work.

REFERENCE: 41 GLADESMORE ROAD, LONDON N15 6TA, UK

TITLE: PROPOSED DRAWINGS
FLOOR PLANS

PROJECT No 983 DATE: 01-12-2024

SHEET No P 01

 


0 1 2 scale 5m 1:100 @A3

NOTES:


DRAWN BY

EDITED BY

JJKC

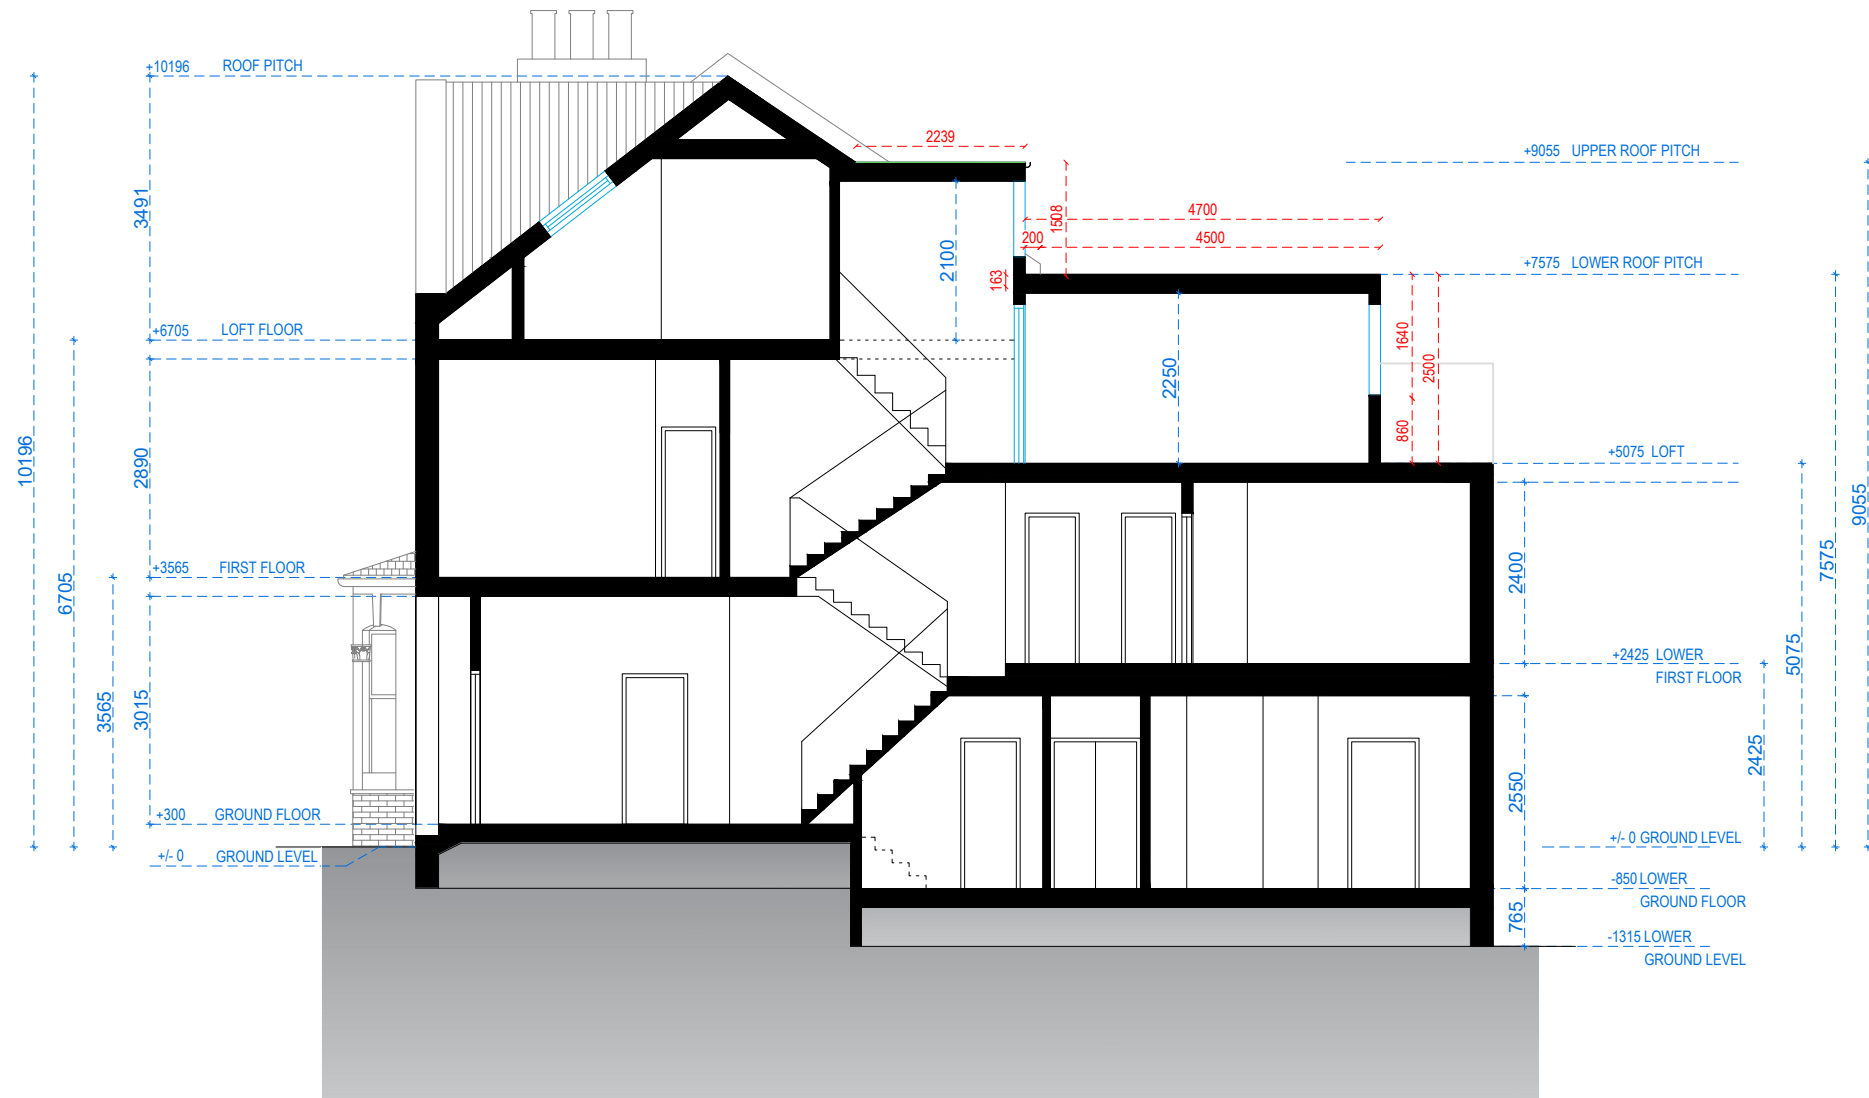

SECTION AA

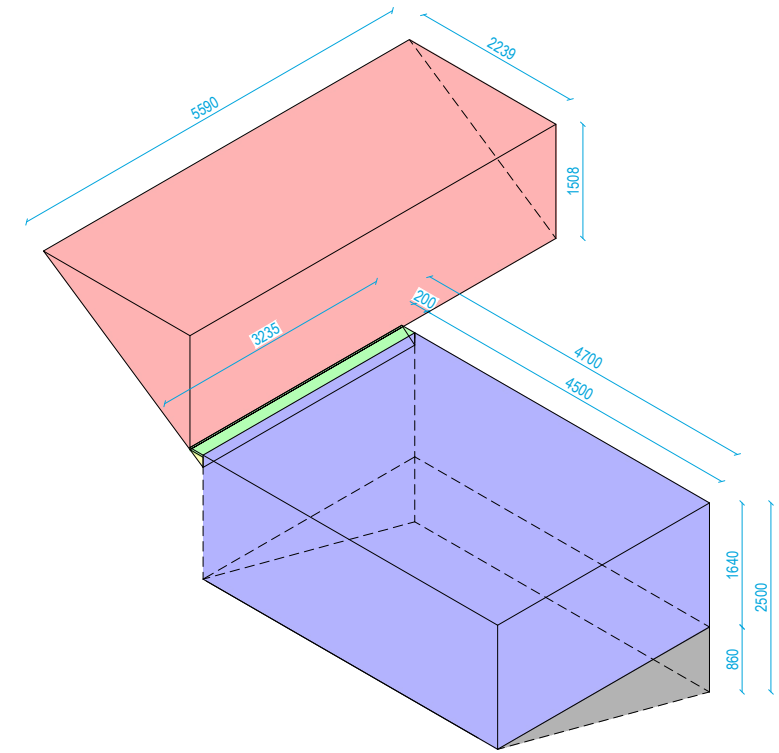

REAR DORMER EXTENSION A

VOLUME CALCULATION
 $((3.235 \times 1.640) \times 4.500)$
TOTAL VOLUME = **23.87 m³**

REAR DORMER EXTENSION B

VOLUME CALCULATION
 $((3.235 \times 0.860 / 2) \times 4.500)$
TOTAL VOLUME = **6.26 m³**

REAR DORMER EXTENSION C

VOLUME CALCULATION
 $((0.200 \times 0.135 / 2) \times 3.235)$
TOTAL VOLUME = **0.044 m³**

REAR DORMER EXTENSION D

VOLUME CALCULATION
 $((3.235 \times 0.028) \times 0.200)$
TOTAL VOLUME = **0.018 m³**

REAR DORMER EXTENSION E

VOLUME CALCULATION
 $((2.239 \times 1.508 / 2) \times 5.590)$
TOTAL VOLUME = **9.44 m³**

TOTAL DORMER

$23.87 + 6.26 + 0.003 + 0.018 + 9.44$
TOTAL VOLUME = **39.63 m³**



Address - Unit 4, Grosvenor Way, London E5 9ND
Phone - 020 3781 8008
E-mail - office@redwoodsprojects.co.uk
Web - www.redwoodsprojects.co.uk

Any errors on Dimensions to be reported to the Architect prior to commencement of Works.
Dimensions and areas are based on survey information.
This drawing is copyright © Redwoods Projects.
All dimensions to be checked on site Prior work.

REFERENCE: 41 GLADESMORE ROAD, LONDON N15 6TA, UK

TITLE: PROPOSED DRAWINGS
SECTION

PROJECT No 983 DATE: 01-12-2024

SHEET No **P 02**

0 1 2 5m scale 1:100 @A3


NOTES:

DRAWN BY

EDITED BY JJKC



FRONT ELEVATION
WEST ELEVATION

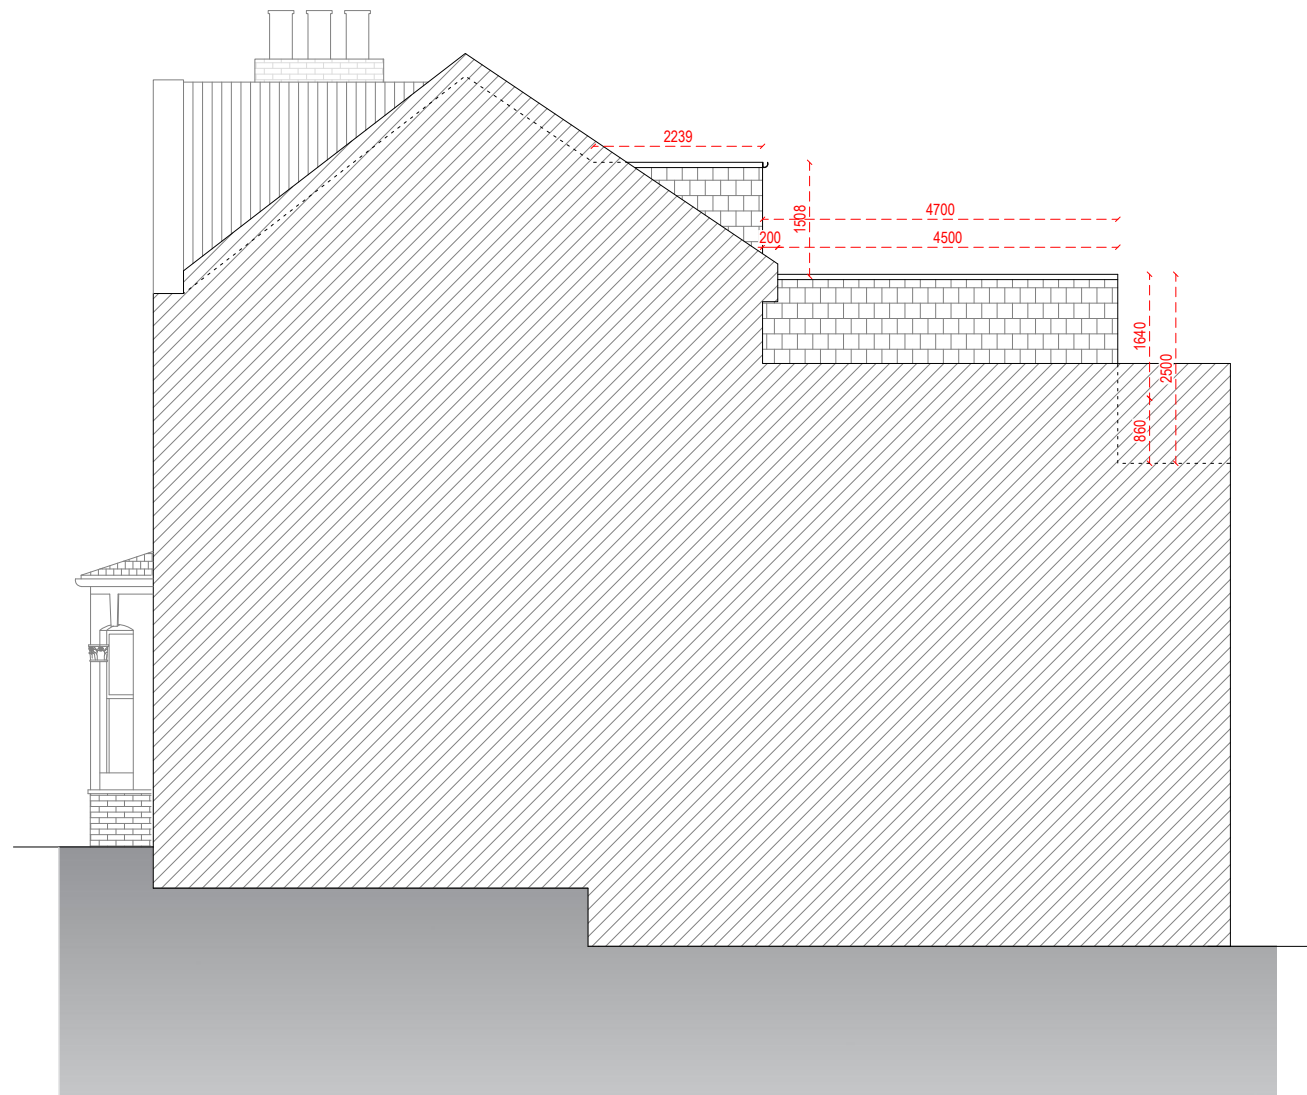

SIDE ELEVATION
SOUTH ELEVATION



Address - Unit 4, Grosvenor Way, London E5 9ND
Phone - 020 3781 8008
E-mail - office@redwoodsprojects.co.uk
Web - www.redwoodsprojects.co.uk

Any errors on Dimensions to be reported to the Architect prior to commencement of Works.
Dimensions and areas are based on survey information.
This drawing is copyright © Redwoods Projects.
All dimensions to be checked on site Prior work.

REFERENCE: 41 GLADESMORE ROAD, LONDON N15 6TA, UK

TITLE: PROPOSED DRAWINGS
ELEVATIONS

PROJECT No 983 DATE: 01-12-2024

SHEET No P 03

0 1 2 5m scale 1:100 @A3

NOTES:

DRAWN BY

EDITED BY

JJKC

