



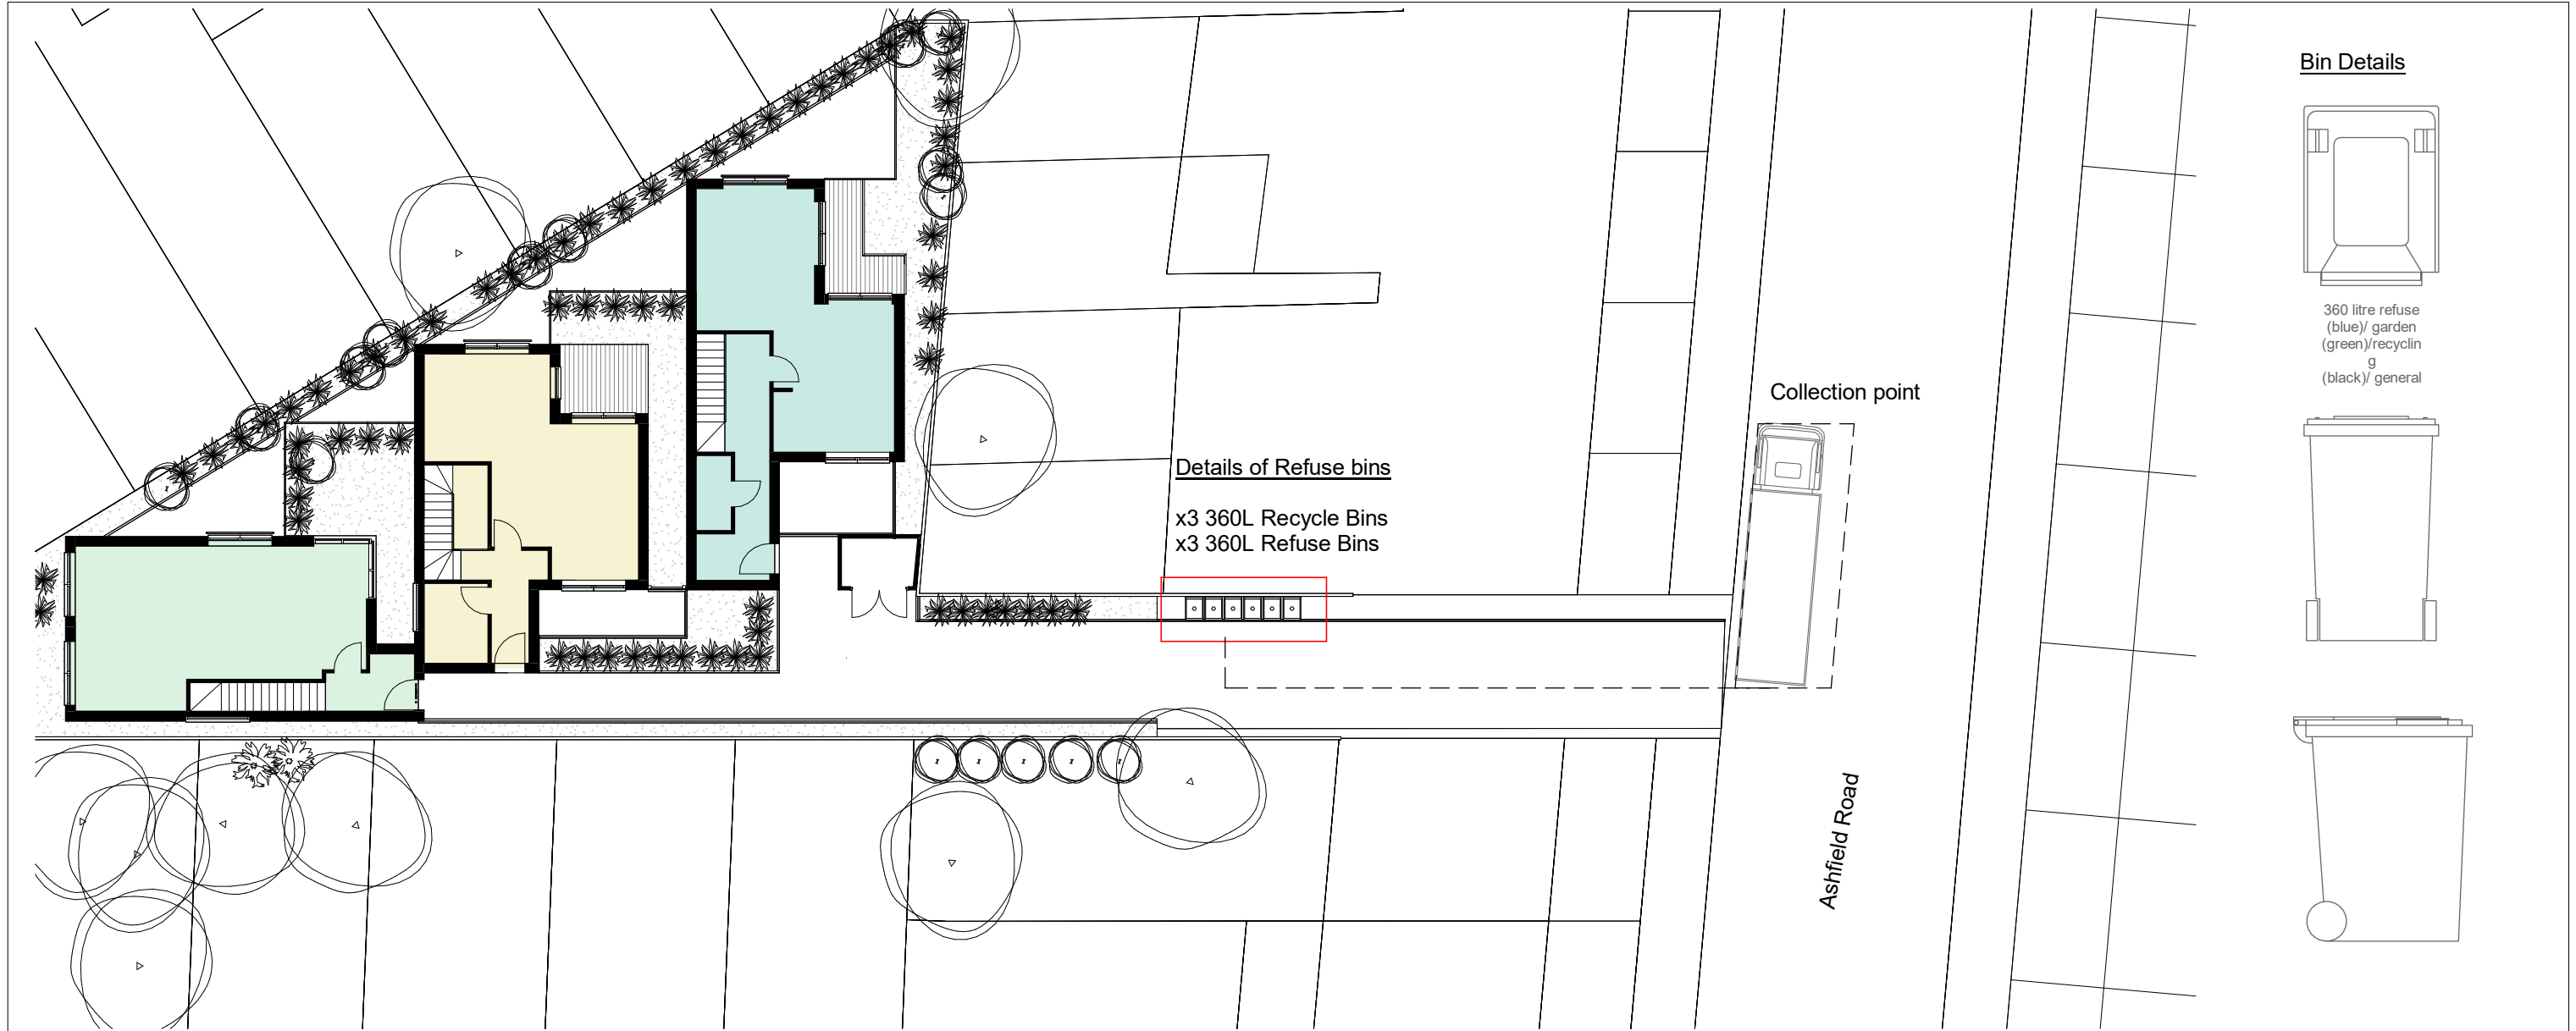


Ground Floor Plan | Scale 1:200


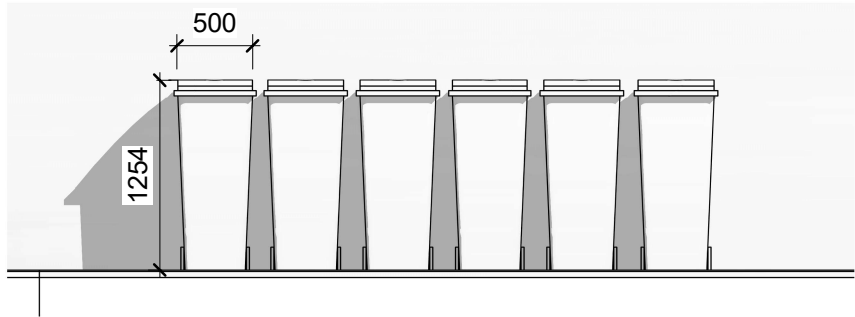


Bin Elevation | Scale 1:50

Bin Details

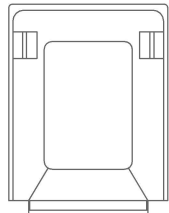

360 litre refuse
(blue)/ garden
(green)/recyclin
g
(black)/ general

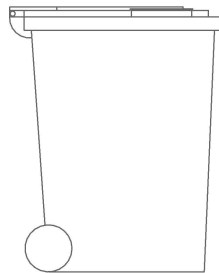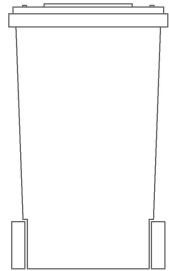

Notes.
Contractors must verify all dimensions at the site before comencing any work.
No construction work before Building Control approval and structural engineer confirmation.
Any discrepancies to be reported to Gridline.
All drawings are to be read in conjunction with all relevant drawings and specifications.

Project No.S				
REV	DATE	DESCRIPTION	BY	CH

PROJECT TITLE	
10-16 Ashfield Road, London, N4 1PB	
DATE	Project No.
Jan 2024	7723

DRAWING TITLE		
DOC - Refuse Store Detail		
CLIENT		
Mr Sumal		
DRAWING No.	SCALE @ A3	Drawn by:
DOC-6	As indicated	Niloufar



PLANNING SERVICES
Unit 9b, The High Cross Centre,
Fountainy Rd,
N15 4BE
TEL: 020 8802 3480
www.samplanning.co.uk