





FRONT ELEVATION

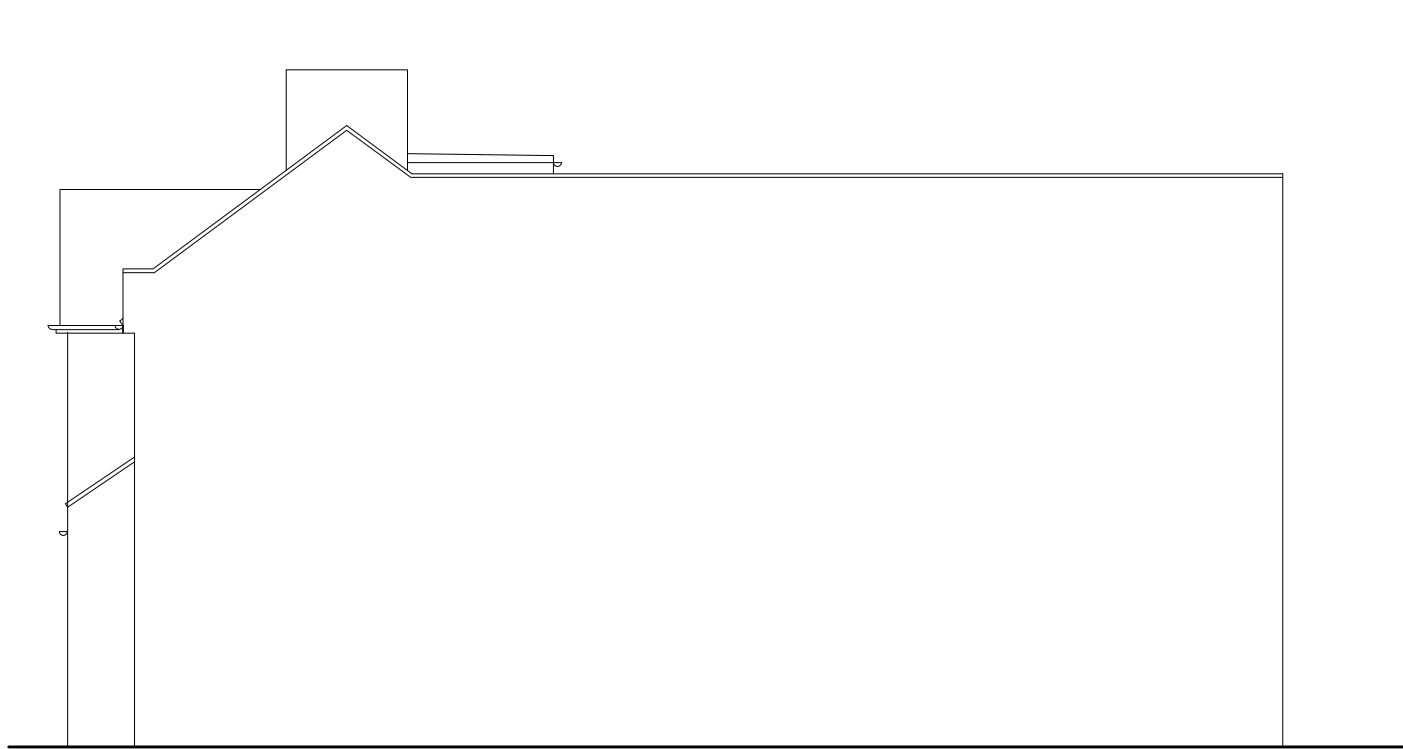


SIDE ELEVATION




REAR ELEVATION

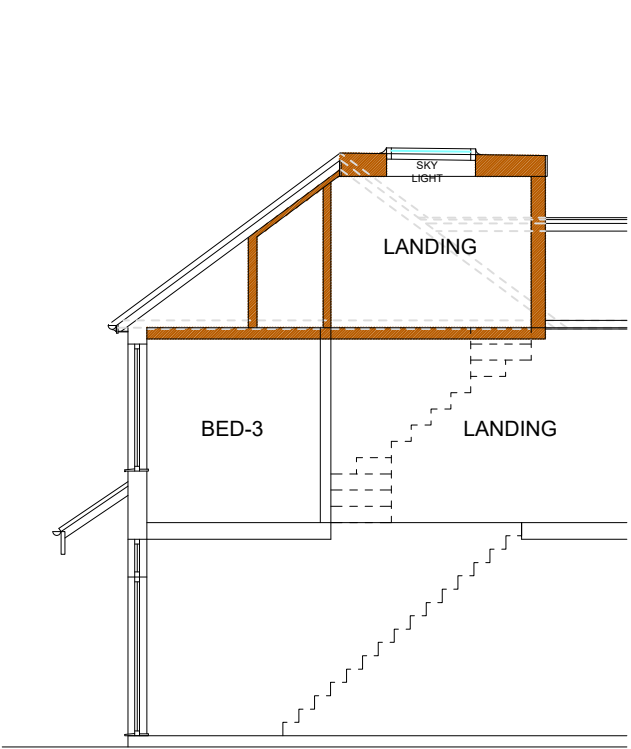


CROSS SECTION A~A

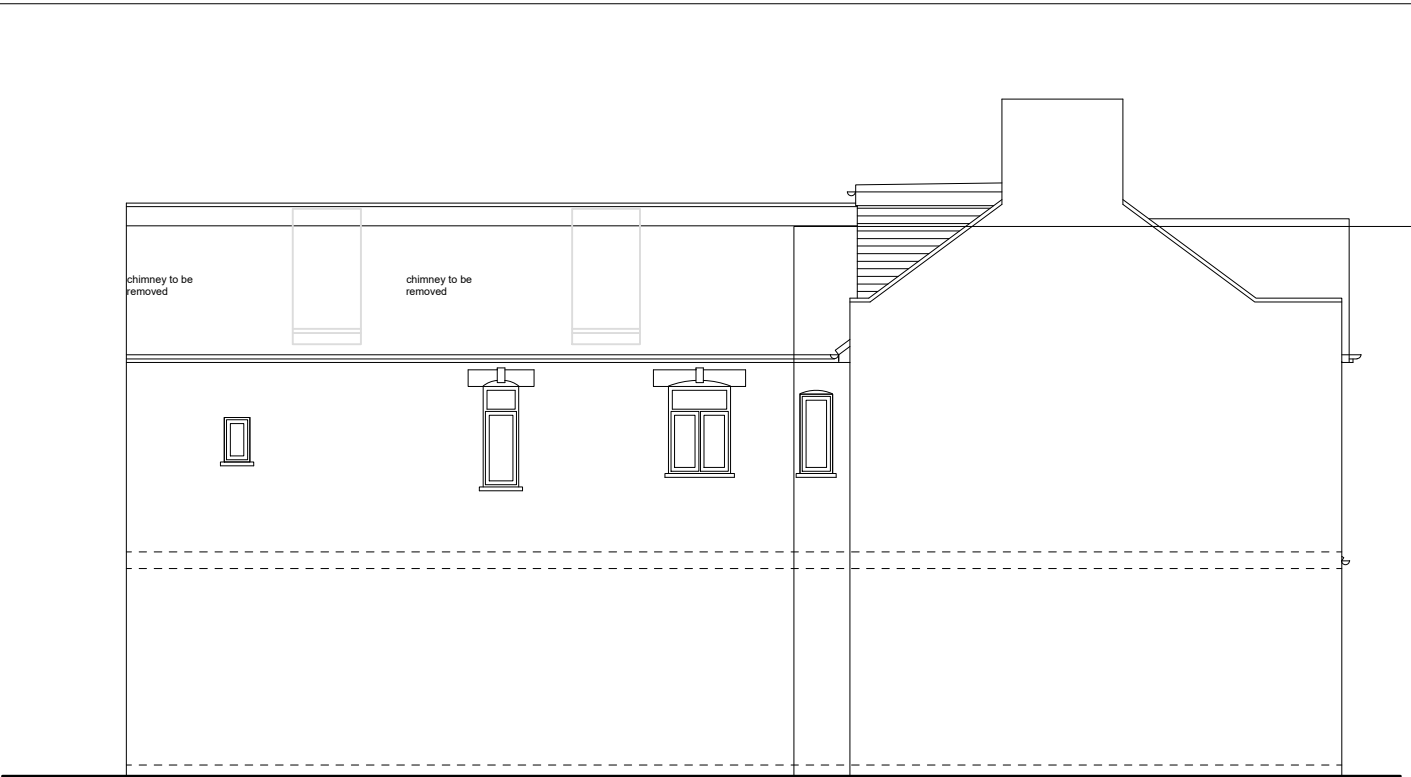


SIDE ELEVATION

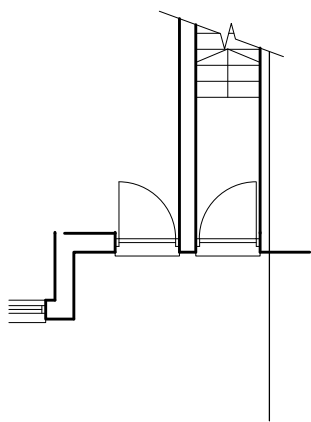


PART GROUND FLOOR PLAN

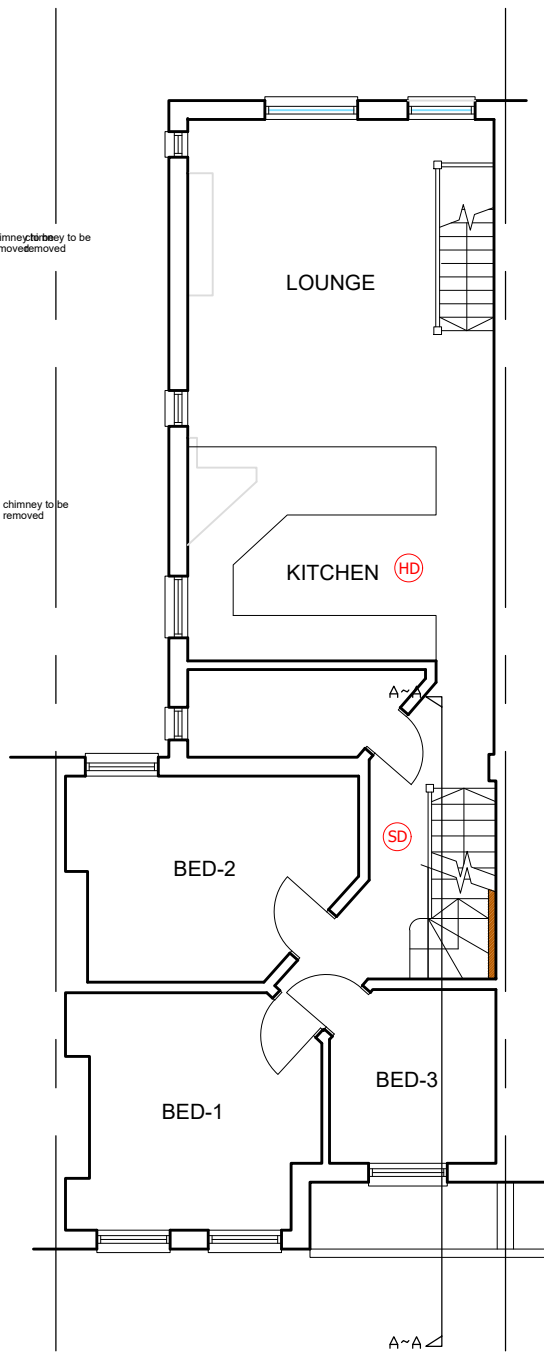

FIRST FLOOR PLAN

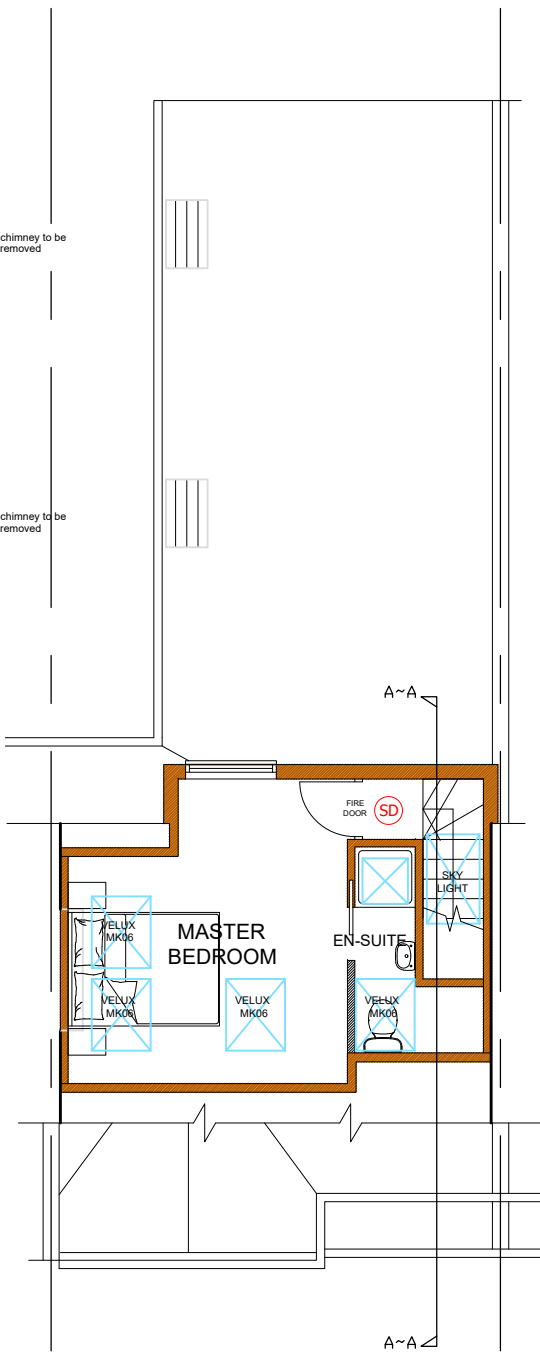

LOFT FLOOR PLAN

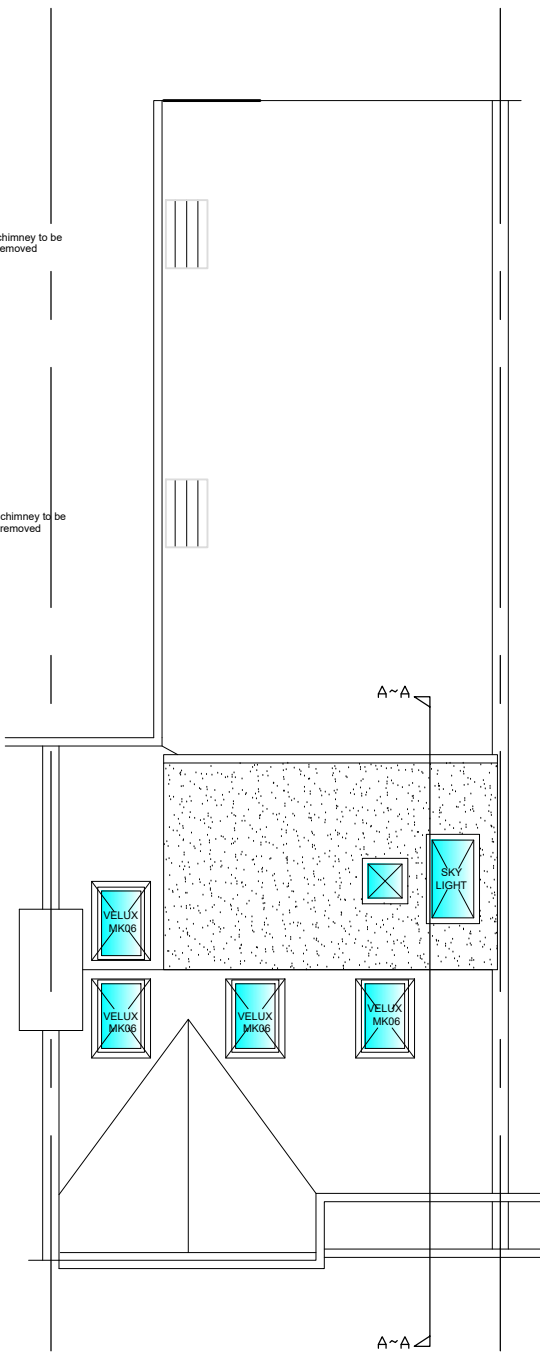

ROOF PLAN

THIS DRAWING PRINTED ON A2 SIZE PAPER



Home Extension Designs

HOME EXTENSION DESIGNS
HED HOUSE
60A BRIDGE ROAD EAST
WELWYN GARDEN CITY
HERTS AL7 1JU
tel : 01707 393971
e:info@hed.co.uk

Project: 136A NORTH VIEW
ROAD CROUCH END
LONDON N8 7LP

Drawing Title: PLANS, SECTION AND
ELEVATIONS AS PROPOSED

Drawn By: DP Scale: 1:100 Date: JAN 2024

Dwg Status: EXISTING Checked:

Drawing No : 5903-P01 Revision: D



Abbey Partnership Ltd
1 Whaley Road
Potters Bar
EN6 2RA

www.abbeylofts.net
info@abbeylofts.net

Office: 0203 5810354

