


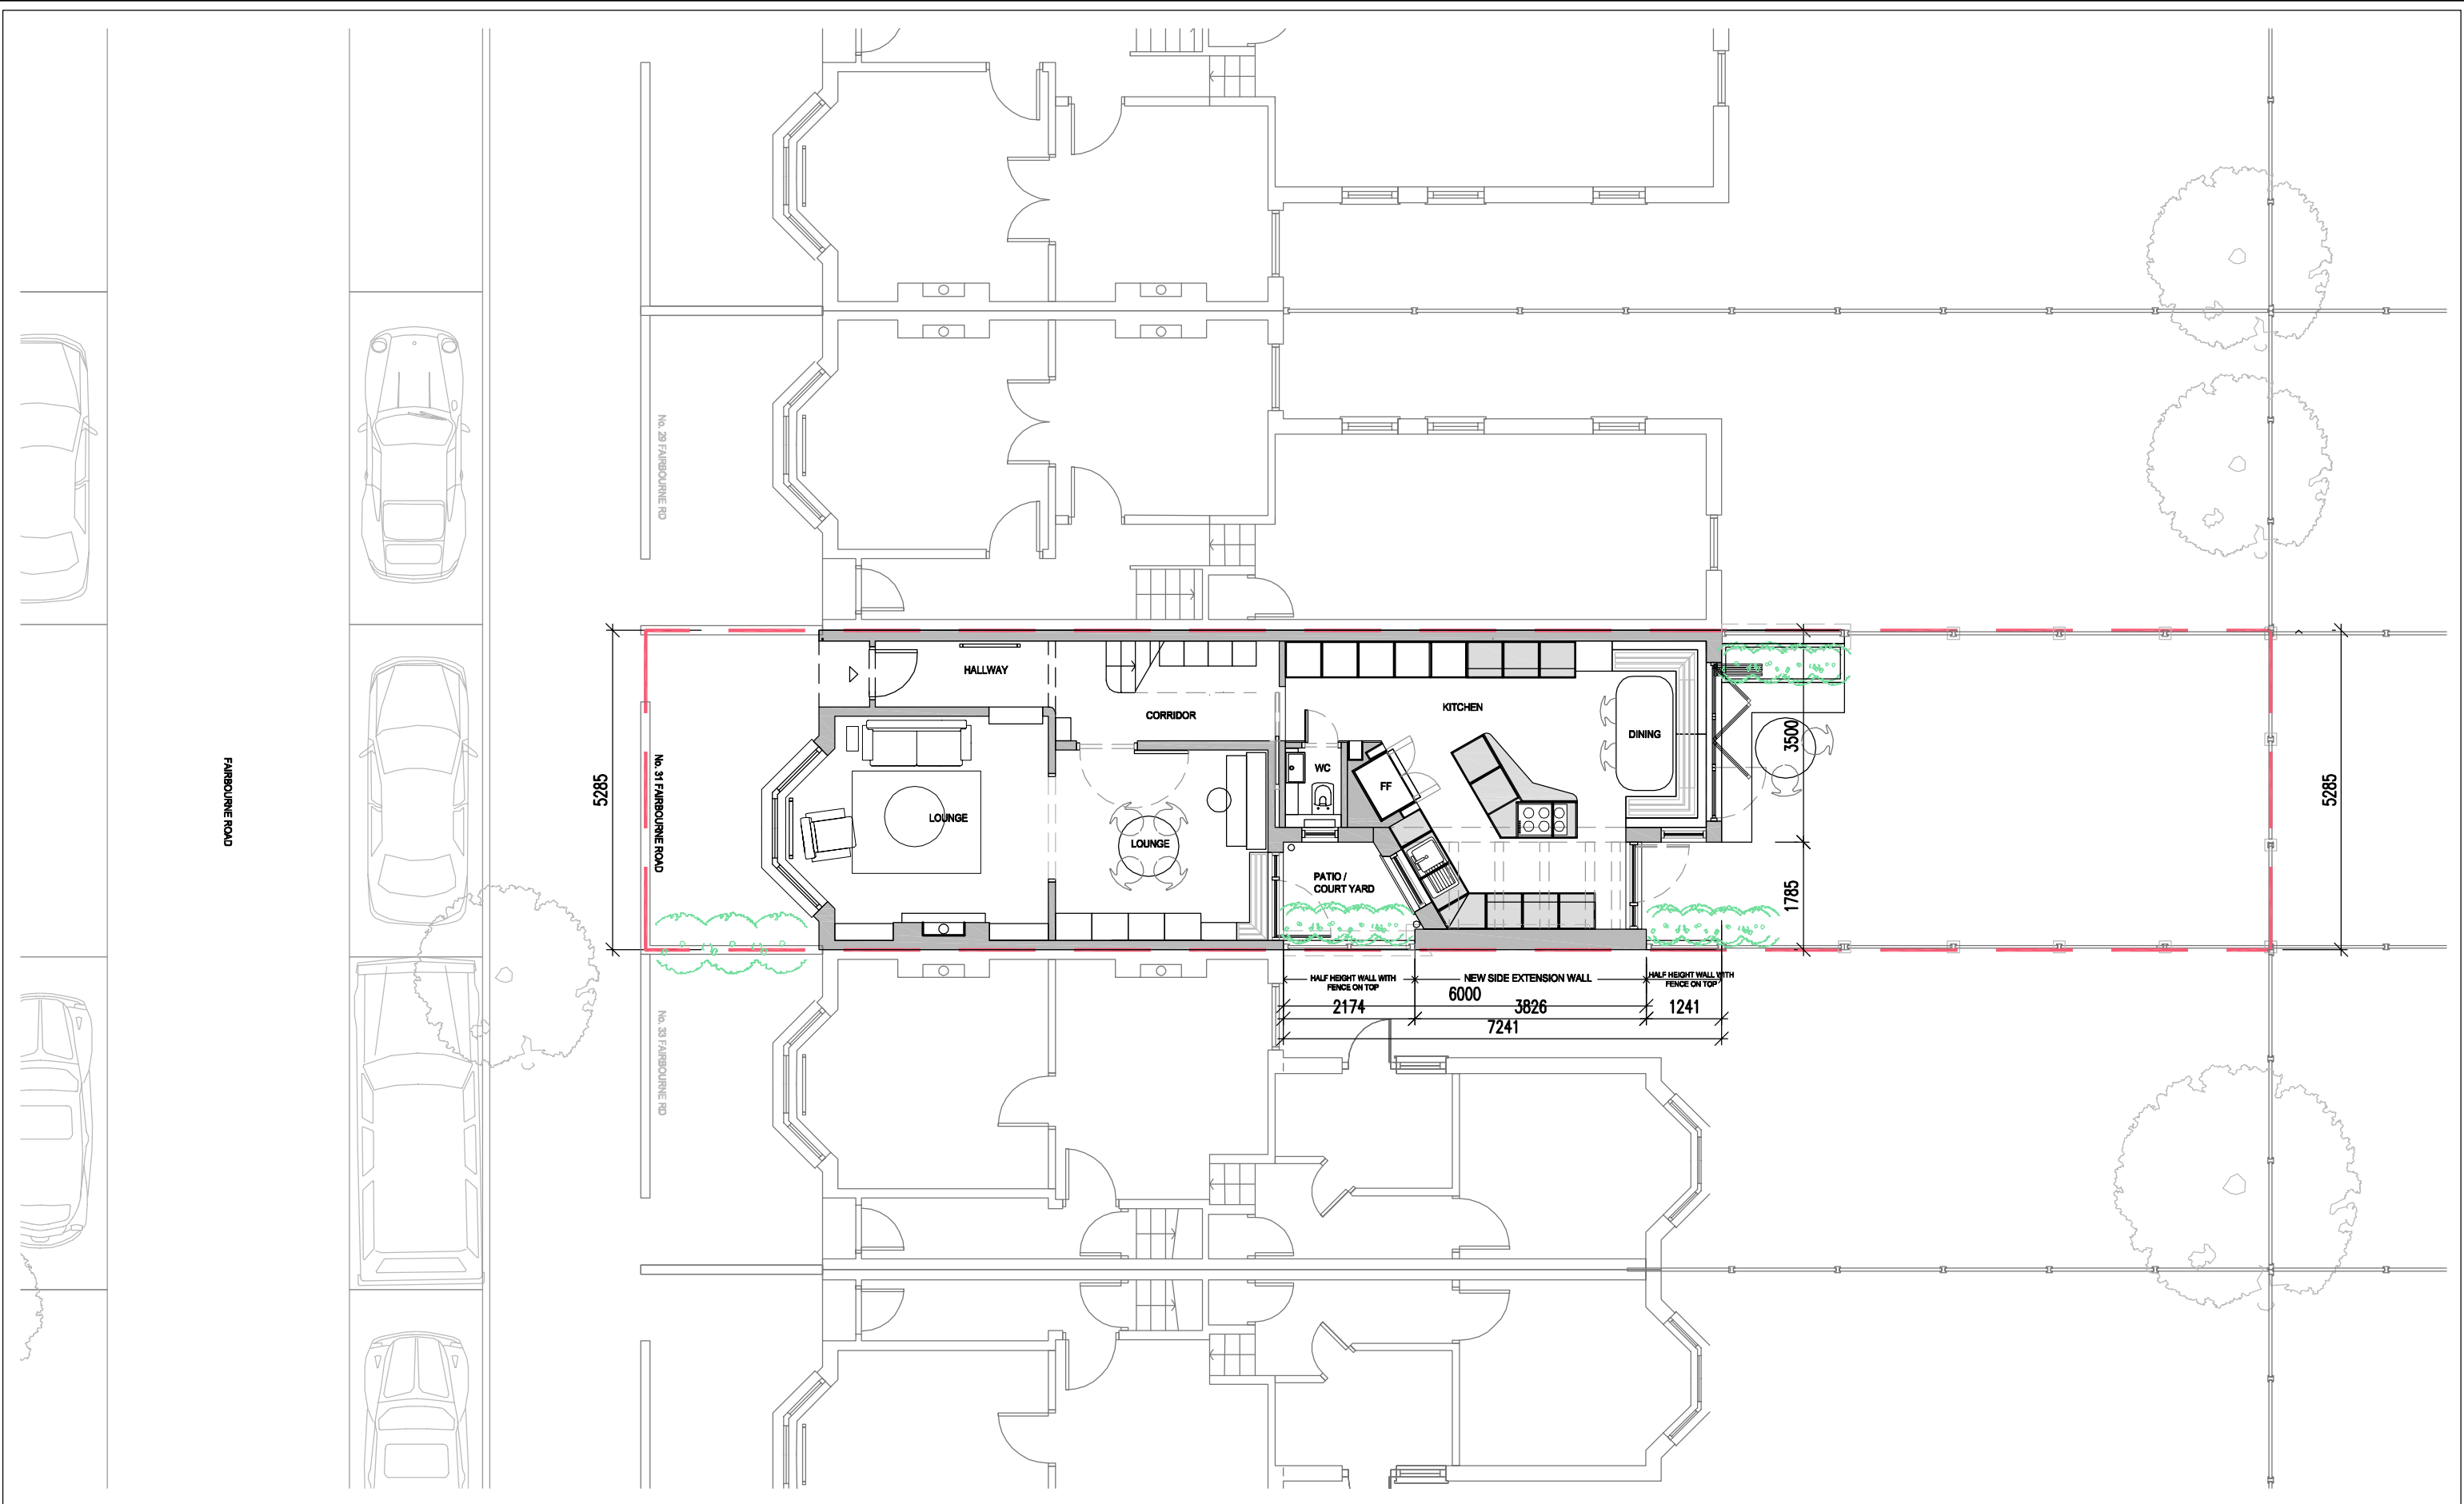

1m

2m

5m

10m

15m

20m

GF PLAN PROPOSED

SCALE 1:100

PROJECT STATUS:

Permitted Development Rights 'Prior Approval via Neighbour Consultation Scheme'

DESCRIPTION	ORIG.	CHECK	DATE	REV.
ISSUED FOR PERMITTED DEVELOPMENT RIGHTS PRIOR APPROVAL	PG	PG	19.01.24	-

Project Name:

31 Fairbourne Road,
Tottenham, London N17 6TP

Address:

31 Fairbourne Road
London N17 6TP
Borough: LB Haringey

Contact details:

Mobile: 075 01 528 186 Email: philippesukie@gmail.com

PROJECT DESCRIPTION

Ground Floor Single Storey Side Infill Extension
31 Fairbourne Road, Tottenham, London N17 6TP

DRAWING NAME

GROUND FLOOR PLAN PROPOSED
(1:100)

DWG. NO.	DATE	SCALE	REV.
24001-PLA-PRO-102	19.01.2024	1:100 @A3	-

ALL ERRORS, DISCREPANCIES AND/OR OMISSIONS TO BE REPORTED TO THE ARCHITECT.
THIS DRAWING TO BE READ IN CONJUNCTION WITH RELEVANT CONSULTANT'S DRAWINGS.