



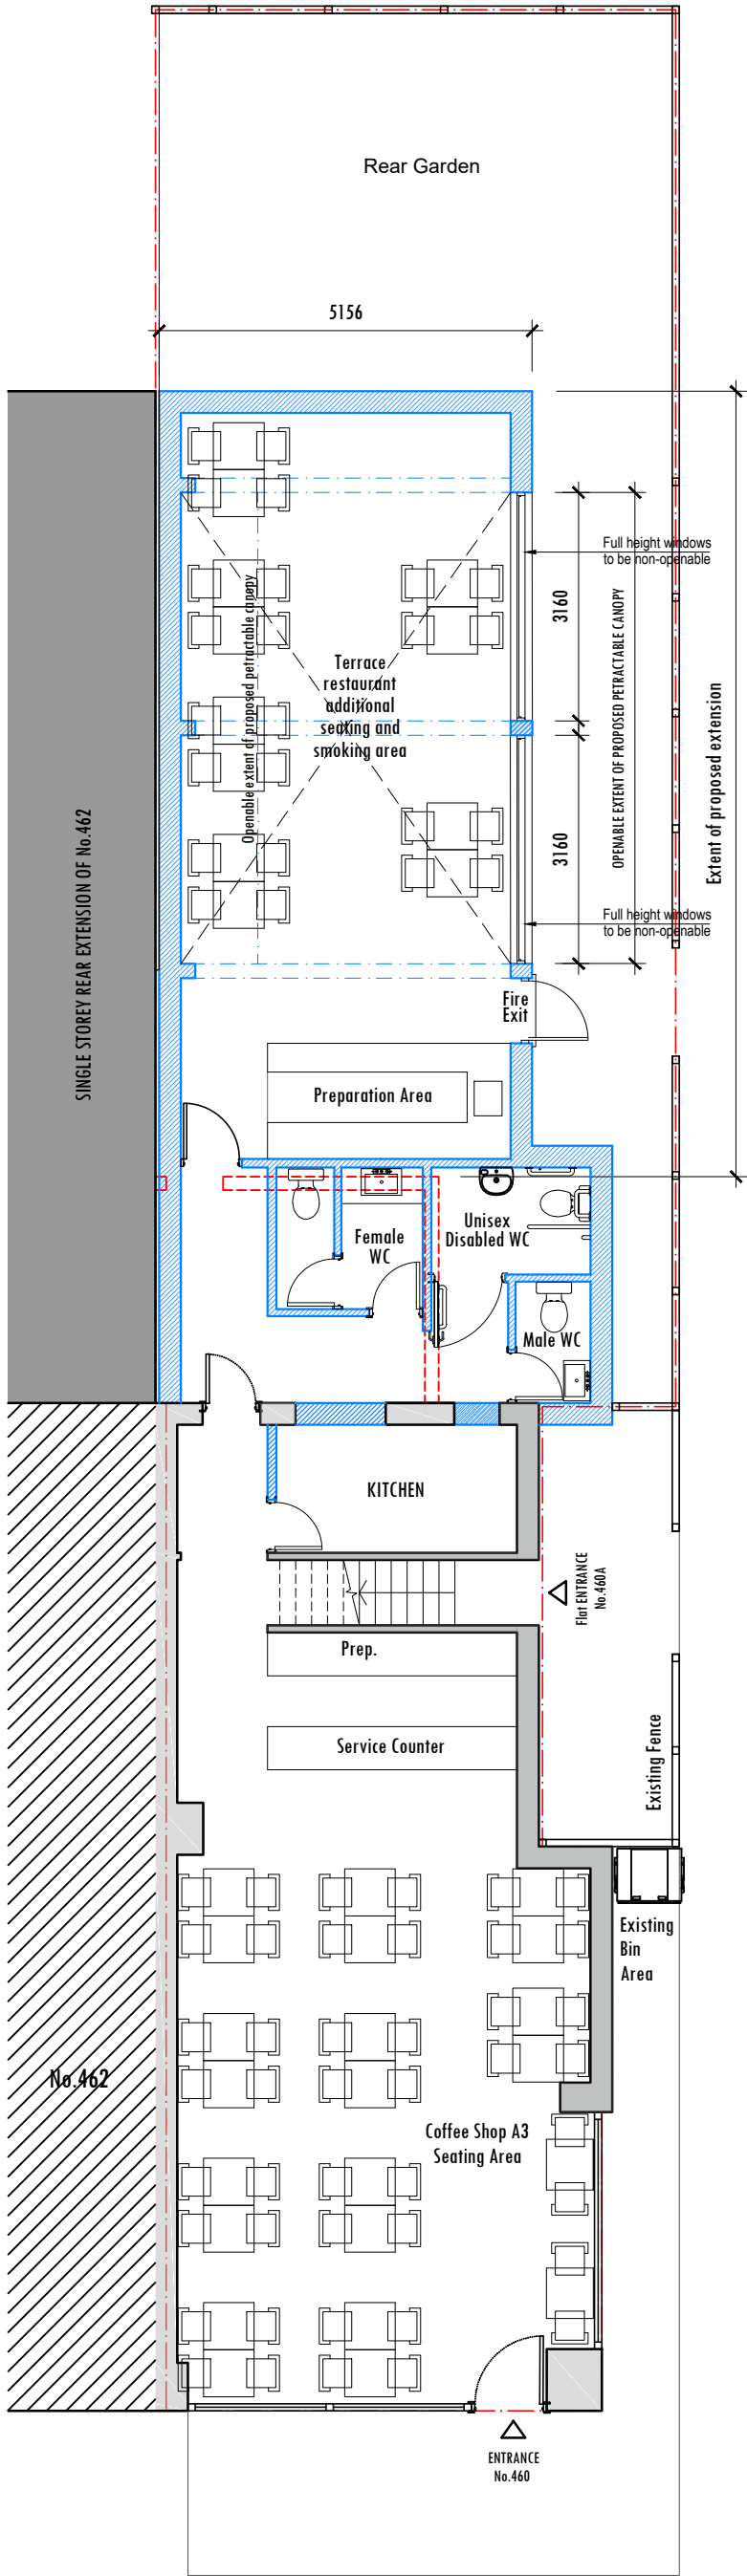

PROPOSED GROUND FLOOR
SCALE 1:100

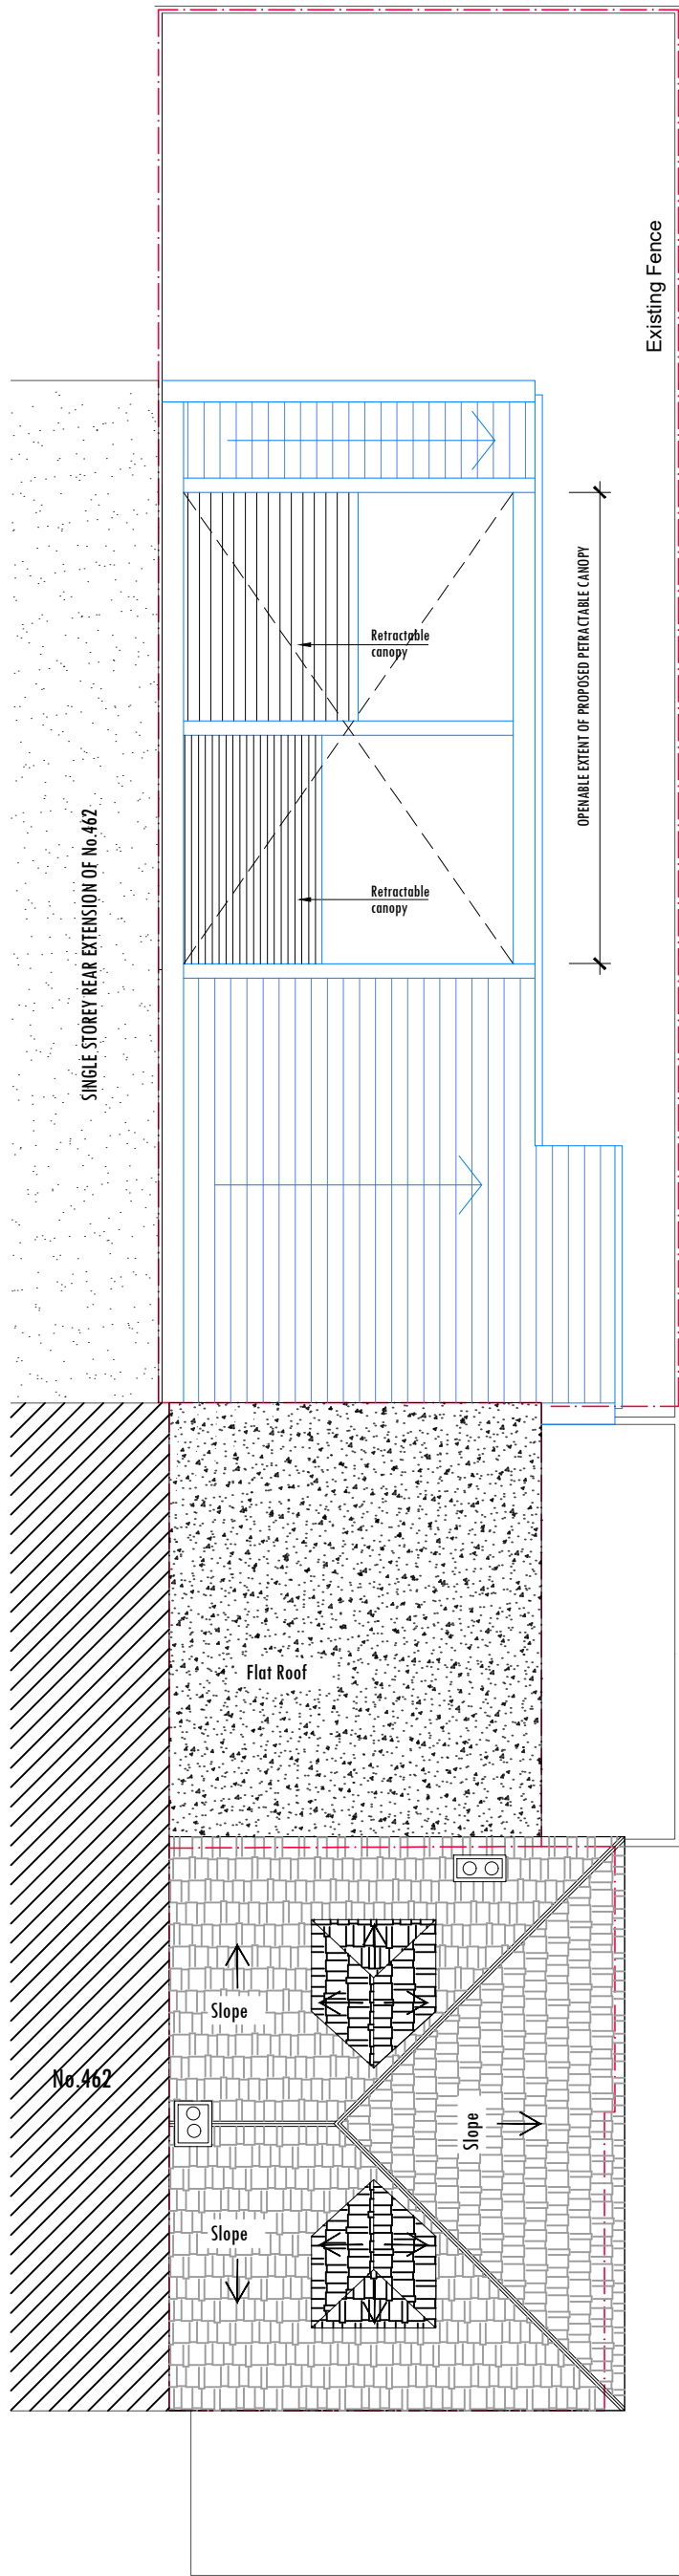

PROPOSED ROOF PLAN
SCALE 1:100

- Existing Wall
Wall/partition to be removed
Proposed wall/partition



scale 1:100

- Notes
1- This drawing is not for construction
2- All Dimension are in millimeters
3- Dimensions are not to be scaled directly from drawings unless for planning purposes
4- All dimensions are to be checked on site and the Architect is to be inform of any discrepancies before construction commences
5- All references to drawings refer to current revision of that drawing
6- The Copyright of this drawing belongs to Archpl Ltd.

Rev.	Date	Revisions
FOR PLANNING		
 ARCHITECTURAL DESIGN STUDIO 400 West Green Road, West Green, London, N15 3PX Tel: 0208 809 2320 - 0784241 0527 Web: www.archpl.co.uk		
Client	Mr Huseyin Aydemir	
Project	460 Lordship Lane, London N17 7QY	
Scale	1/100@A3	Date 01/2023
Drawn By	FC/RG	Checked By AEC
Project No.	22042	Drawing No. VOC103
Revision		
Drawing title		
Proposed Plans		