



A3030 / 102_36 : EXISITNG AND PROPOSED WINDOW AND FRONT DOOR ELEVATIONS AND SECTIONS



EXISTING AND PROPOSED FRONT ELEVATION WINDOWS:

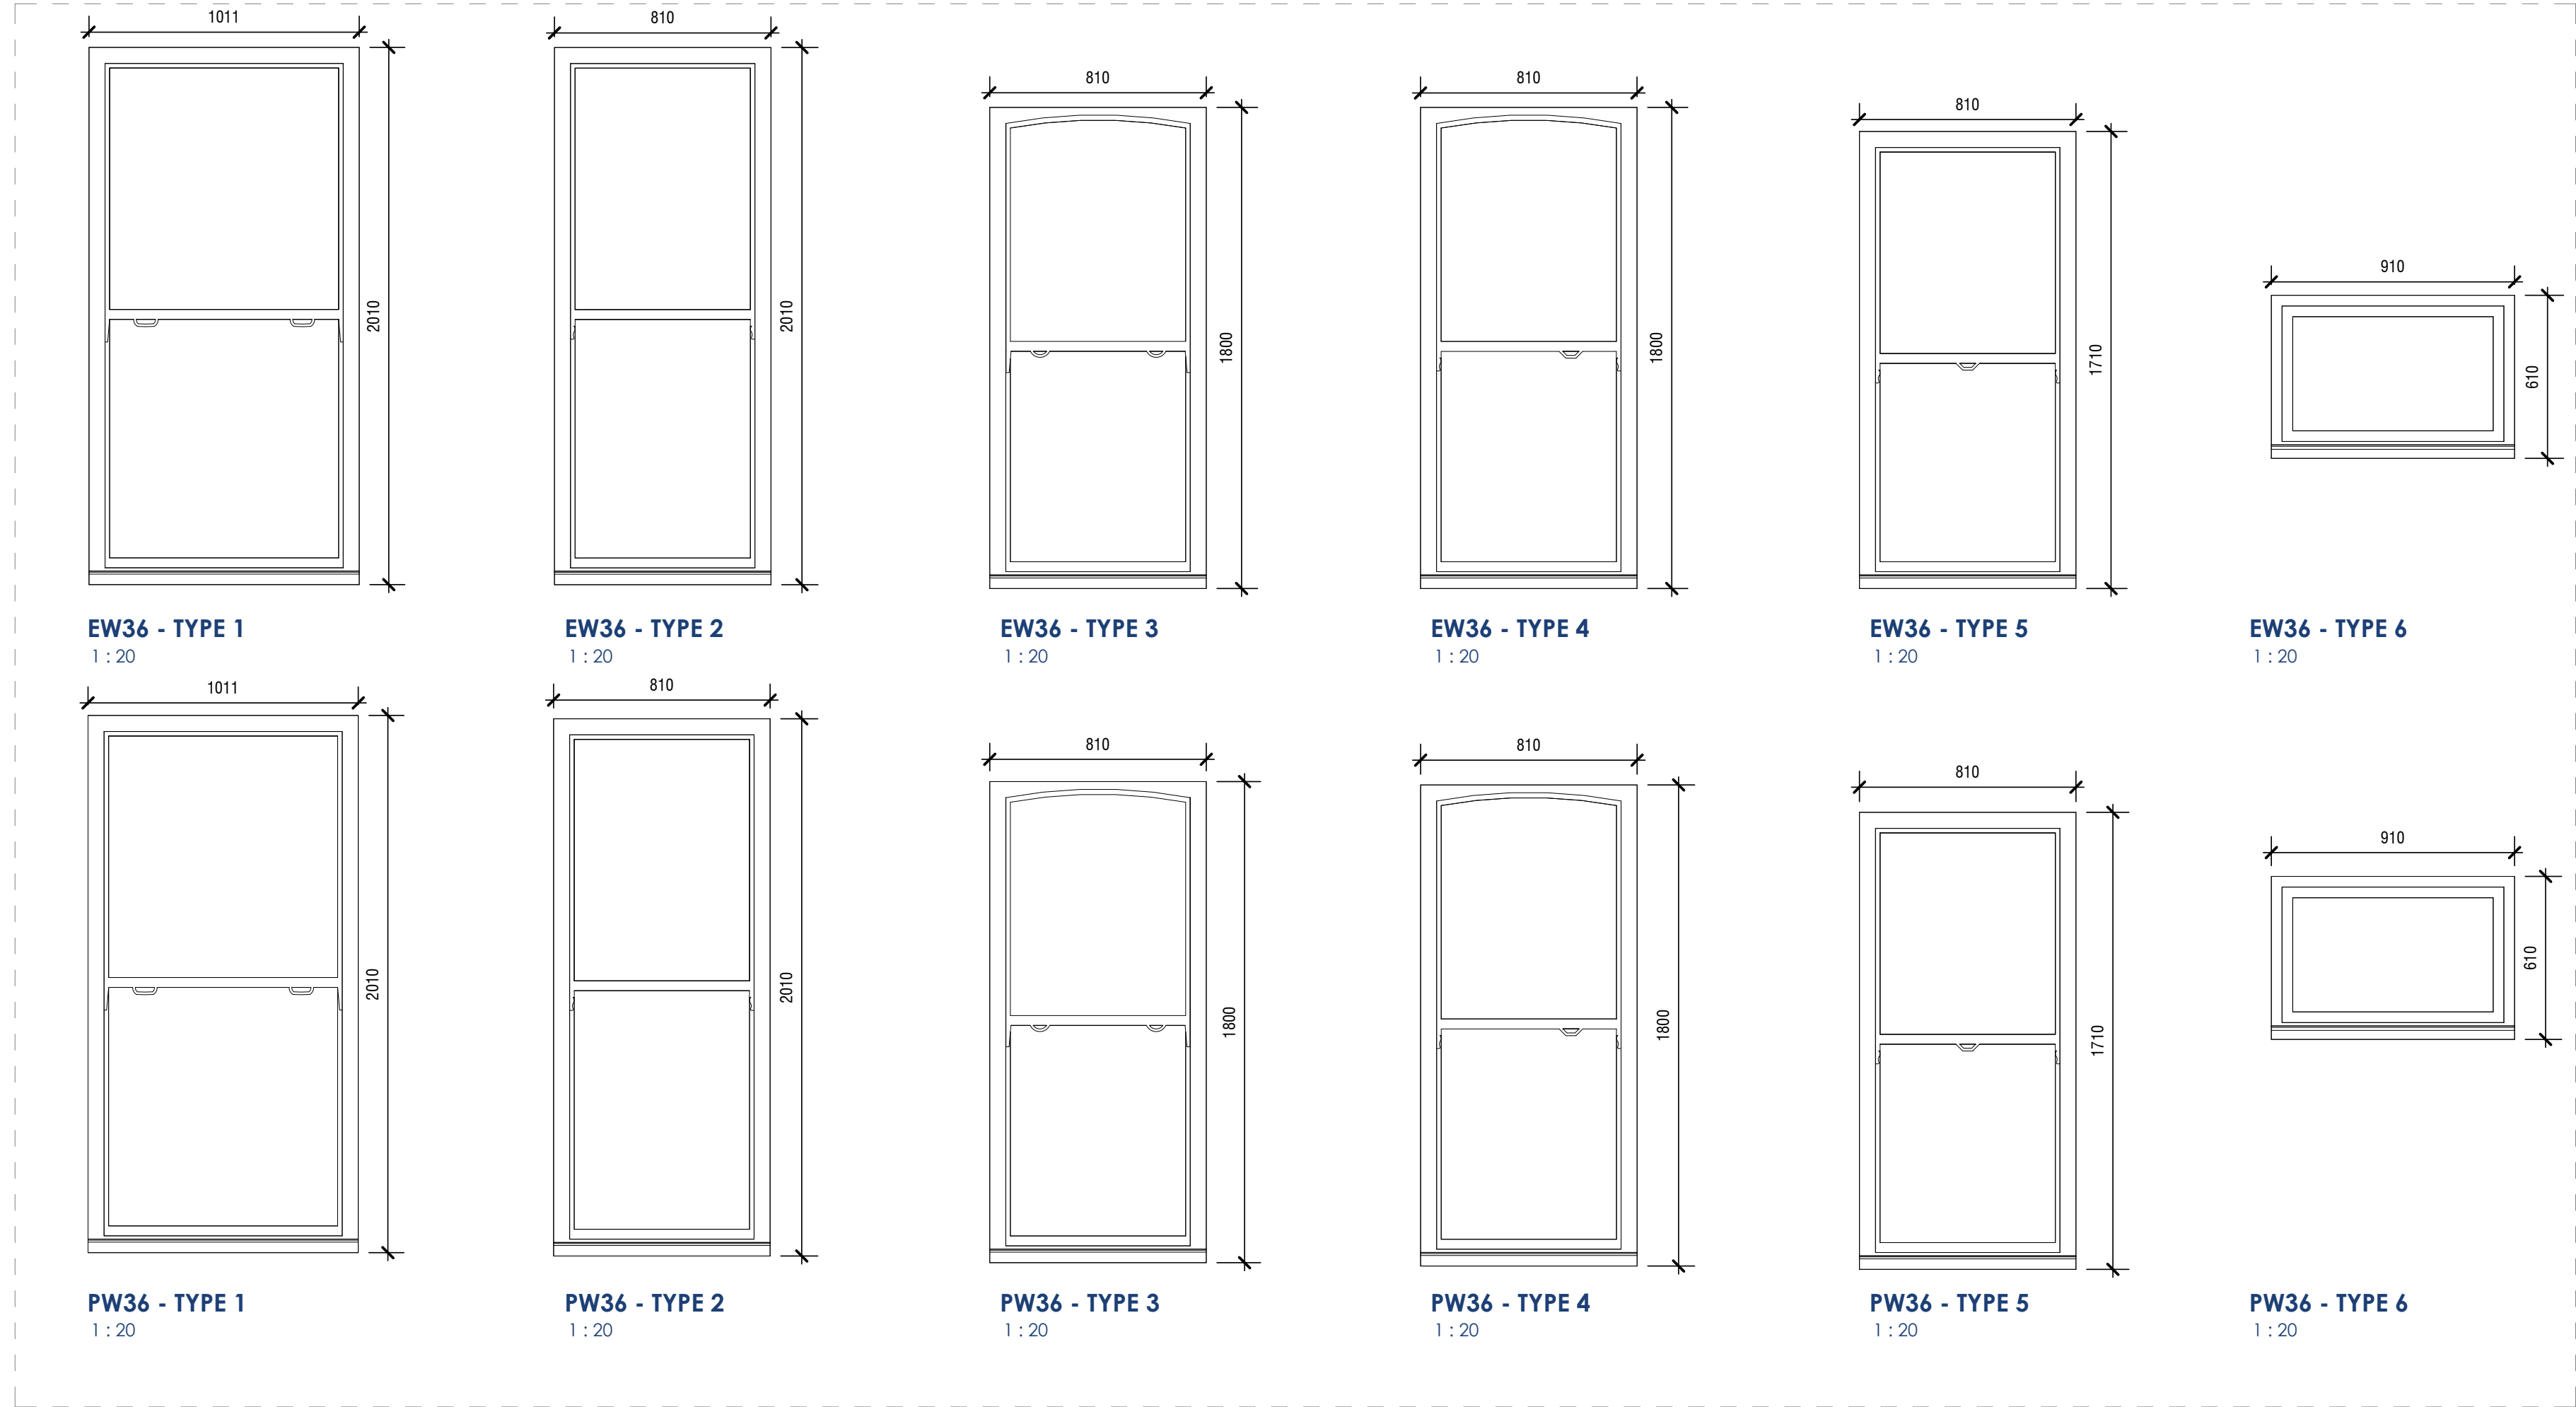


EXISTING AND PROPOSED SIDE ELEVATION WINDOWS:

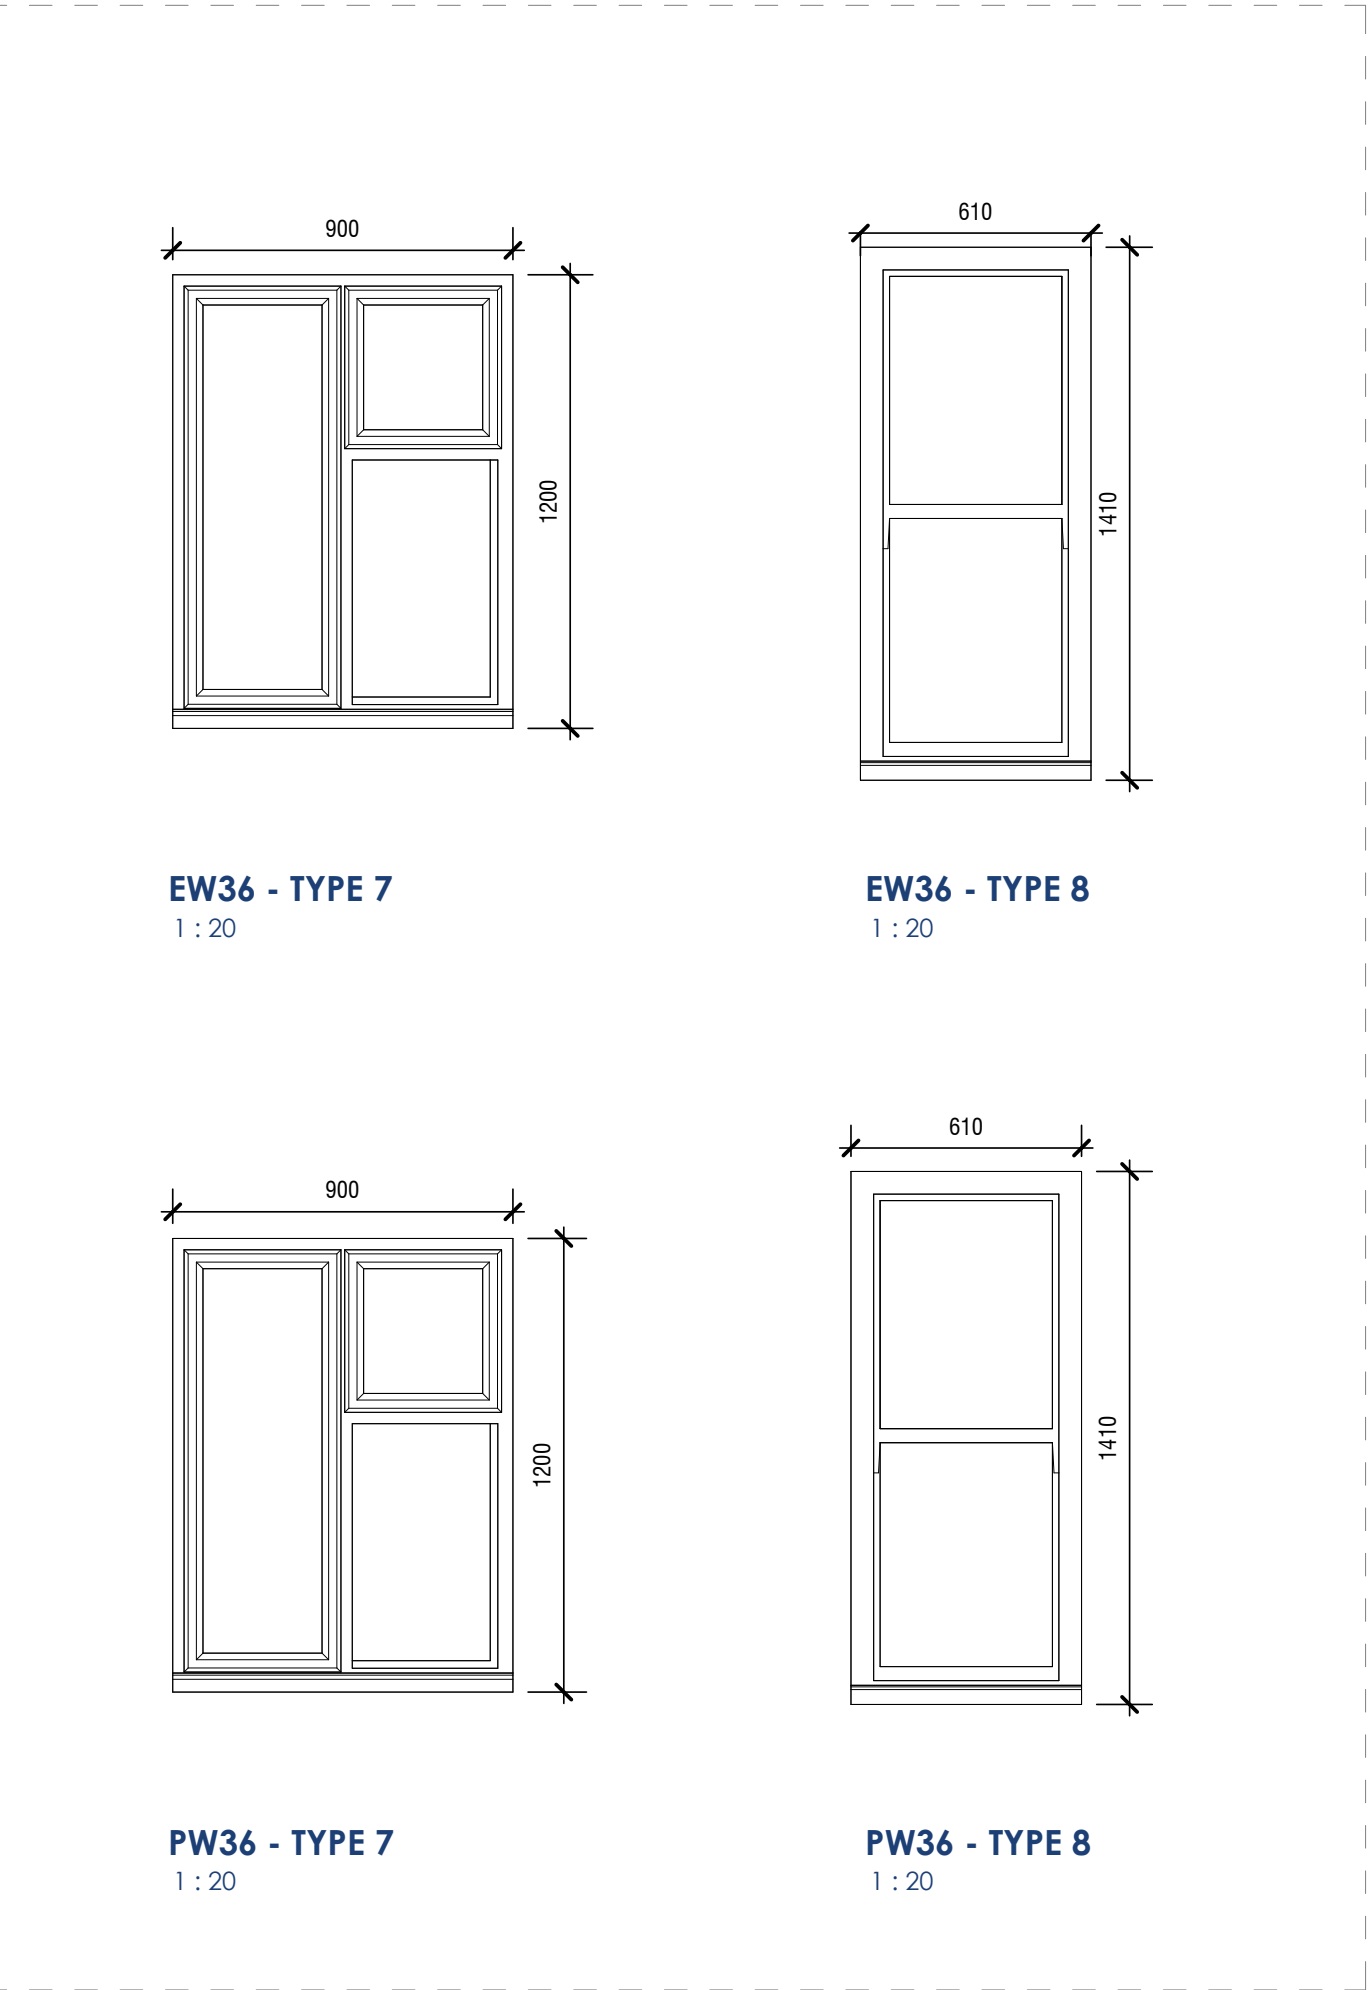


EXISTING AND PROPOSED FRONT ELEVATION FRONT DOOR:

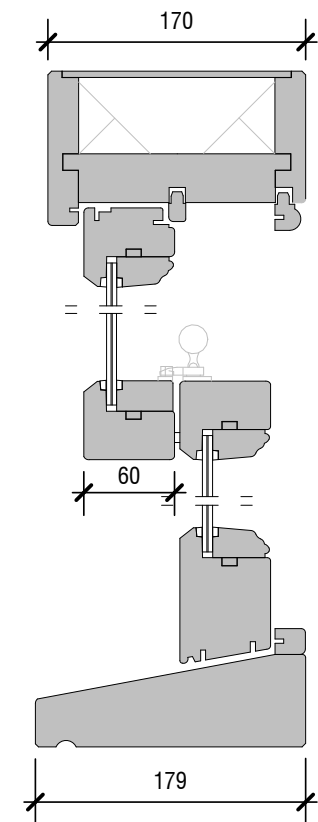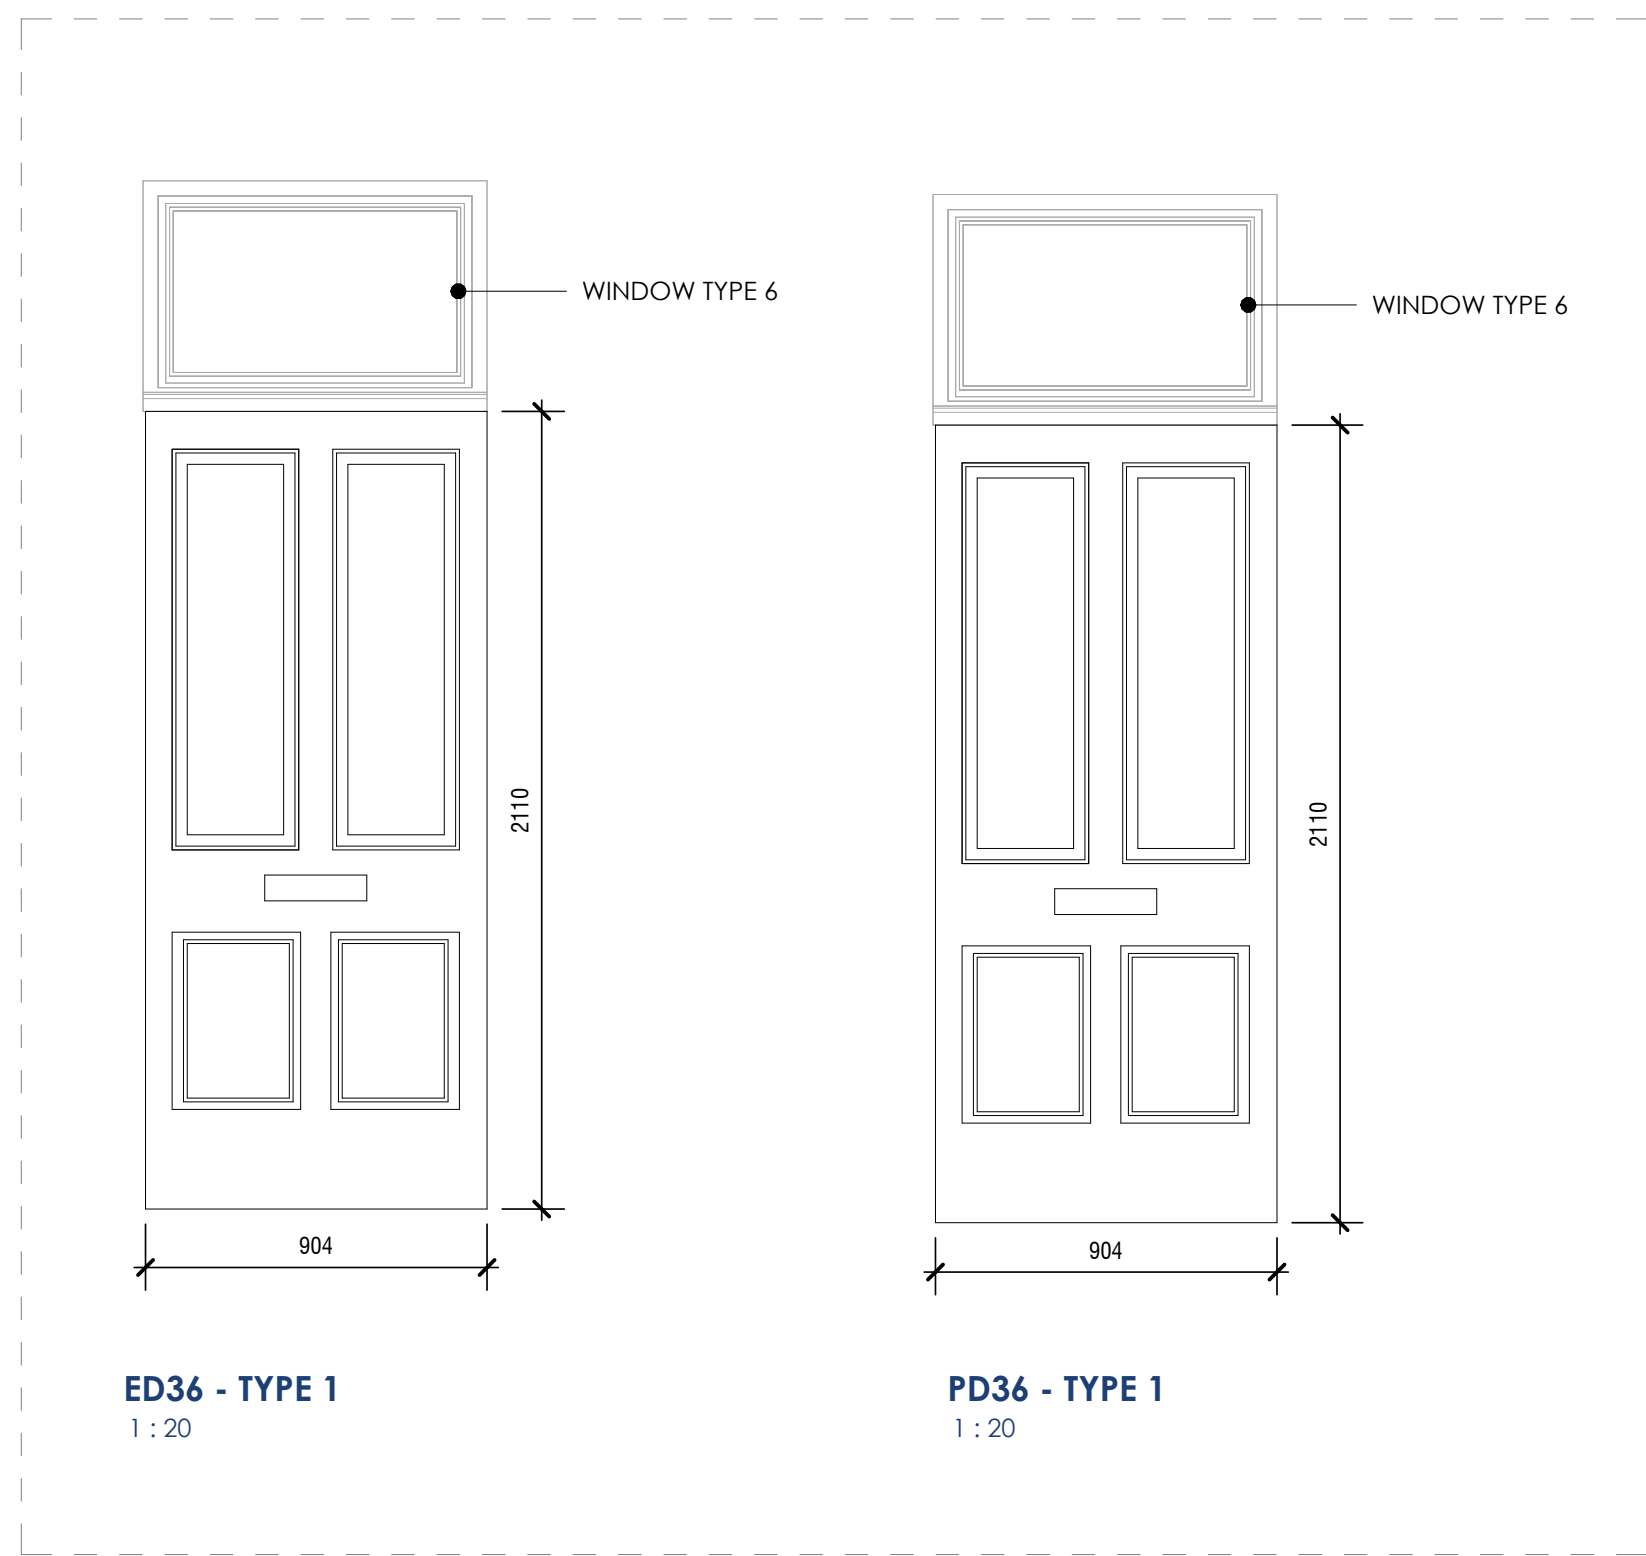


SECTION THROUGH EXISTING SINGLE GLAZED TIMBER SASH WINDOW
1:5

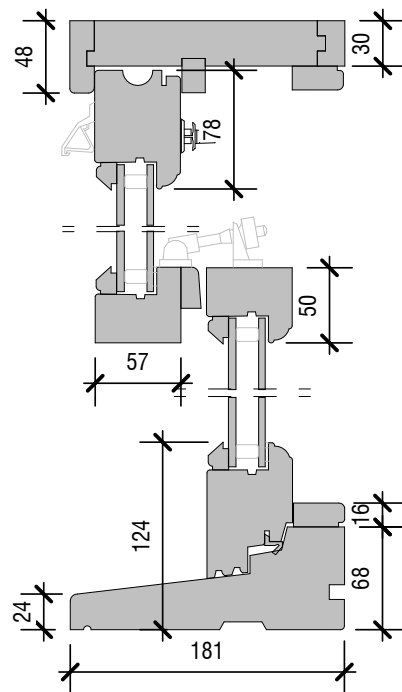

SECTION THROUGH PROPOSED DOUBLE GLAZED TIMBER SASH WINDOW
1:5

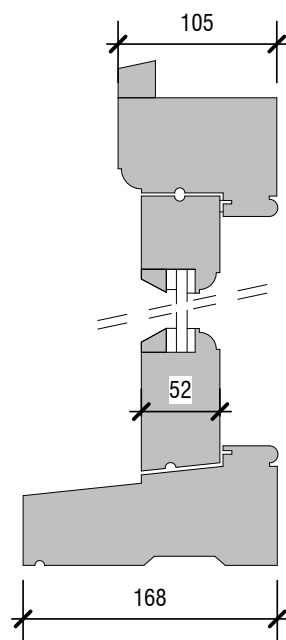


SECTION THROUGH PROPOSED SINGLE GLAZED TIMBER CASEMENT WINDOW
1:5

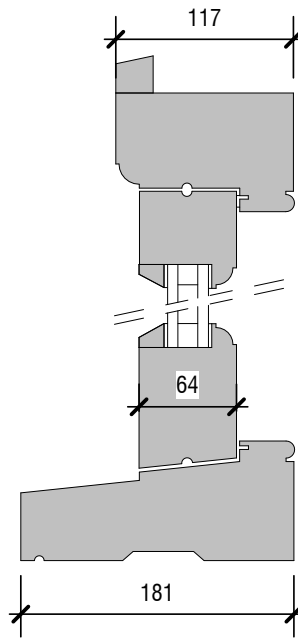

SECTION THROUGH PROPOSED DOUBLE GLAZED TIMBER CASEMENT WINDOW
1:5

NOTES
All dimensions to be verified on site before work commences
All discrepancies to be notified to the Contract Administrator.

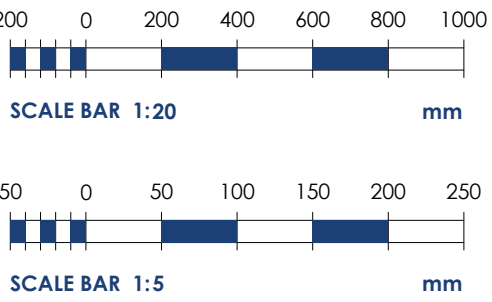

Rev	Date	Description
-----	------	-------------

Drawing Status: **PLANNING** Sheet Size: **A1**

Alderton Associates
CHARTERED BUILDING SURVEYORS

3 Brassie Wood
Chelmsford
CM3 3FP

Tel | 01245 460 222
aldertonassociates.co.uk

Client

London & Quadrant Housing Trust

Site

9 Connaught Road
Finsbury Park, London
N4 4NU

Project

External Repairs

Date	Scale	Drawn	Checked
11/01/2024	As indicated	SM	DA

Title:
EXISTING AND PROPOSED WINDOW AND FRONT DOOR ELEVATIONS AND SECTIONS
DWG No: Rev:

A3030 / 102_36