



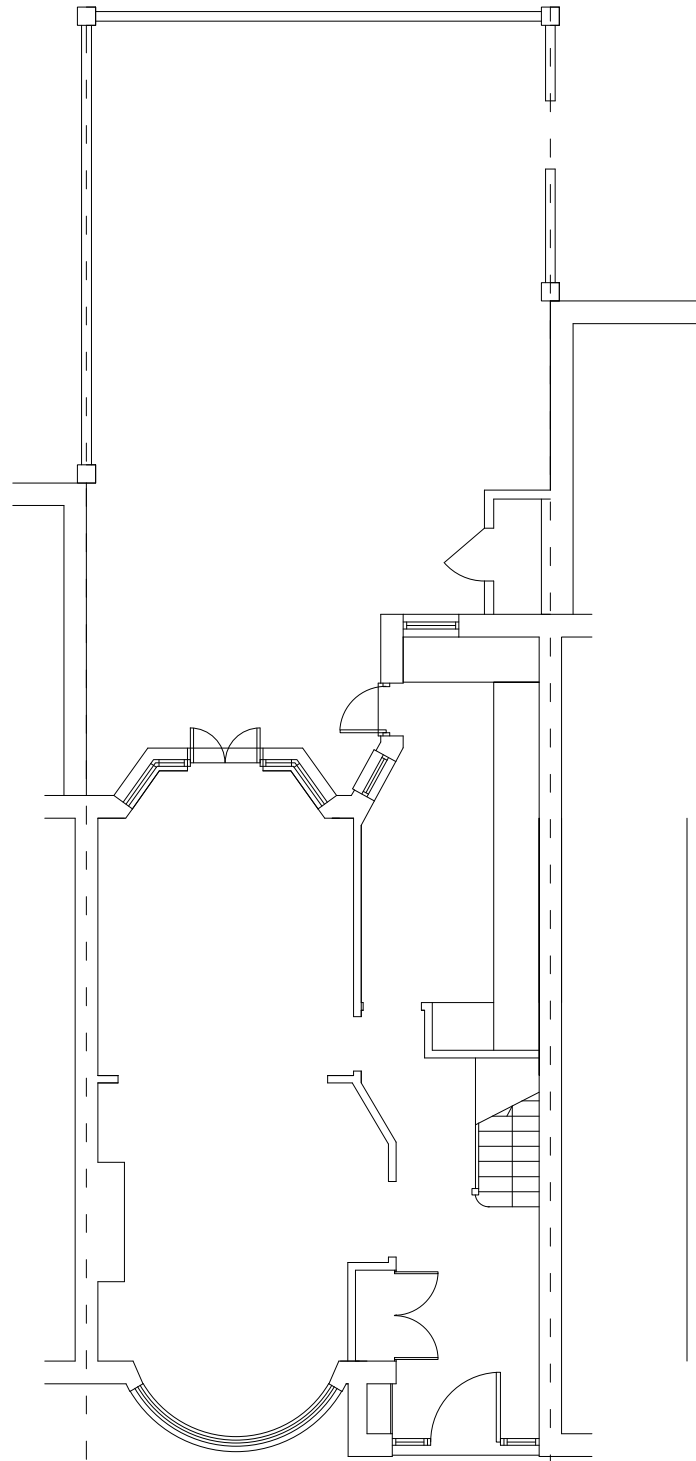



EXISTING GROUND FLOOR

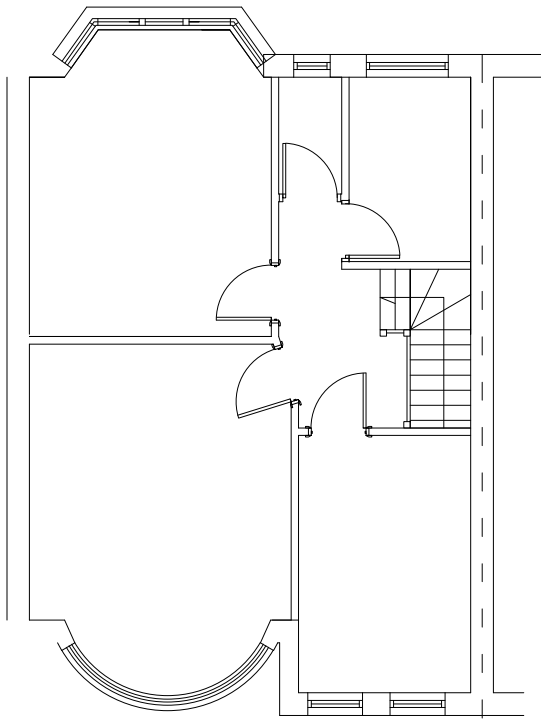

EXISTING FIRST FLOOR



N0.36 FRONT ELEVATION

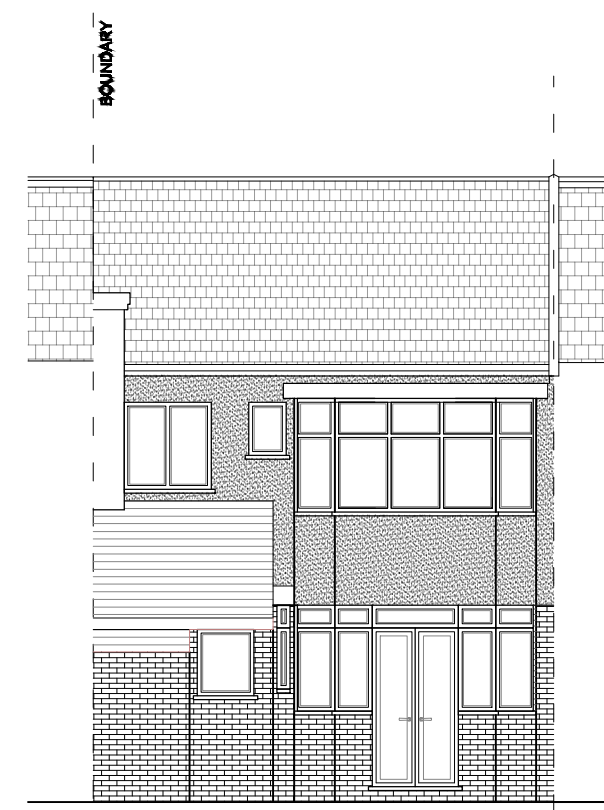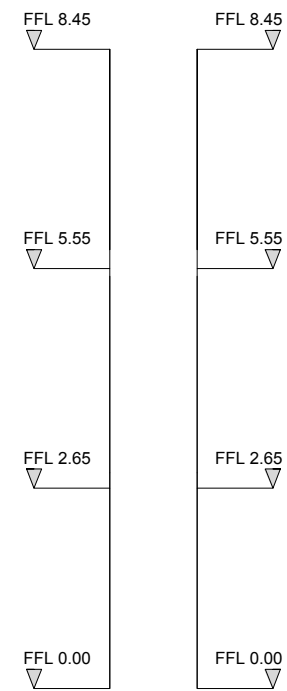

N0.36 REAR ELEVATION



1. THE COPYRIGHT OF THIS DRAWING IS VESTED IN AL DESIGN AND IT MAY NOT BE REPRODUCED IN WHOLE OR PART OR USED FOR THE MANUFACTURE OF ANY ARTICLE WITHOUT THE EXPRESS PERMISSION OF THE COPYRIGHT HOLDERS.			
2. WORK TO FIGURED DIMENSIONS ONLY.			
3. THIS DRAWING IS TO BE READ IN CONJUNCTION WITH ALL RELEVANT STRUCTURAL ENGINEER'S AND AL DESIGN DRAWINGS AND SPECIFICATIONS.			
Revisions:	.	Date:	By:
.	.	.	.
X.	.	X	X
Status drawing:			
PLANNING			
Drawing Title:			
EXISTING PLANS			
Client:	Scale:	Drawn by:	
	1:100 @A3	AL	
	Date creation:	Checked by:	
	December 2023		
Job Title:	Job Code No.:	Drg. No.:	Rev.:
36 Riverside Road, London,N15 6DA	RR36	P01	