




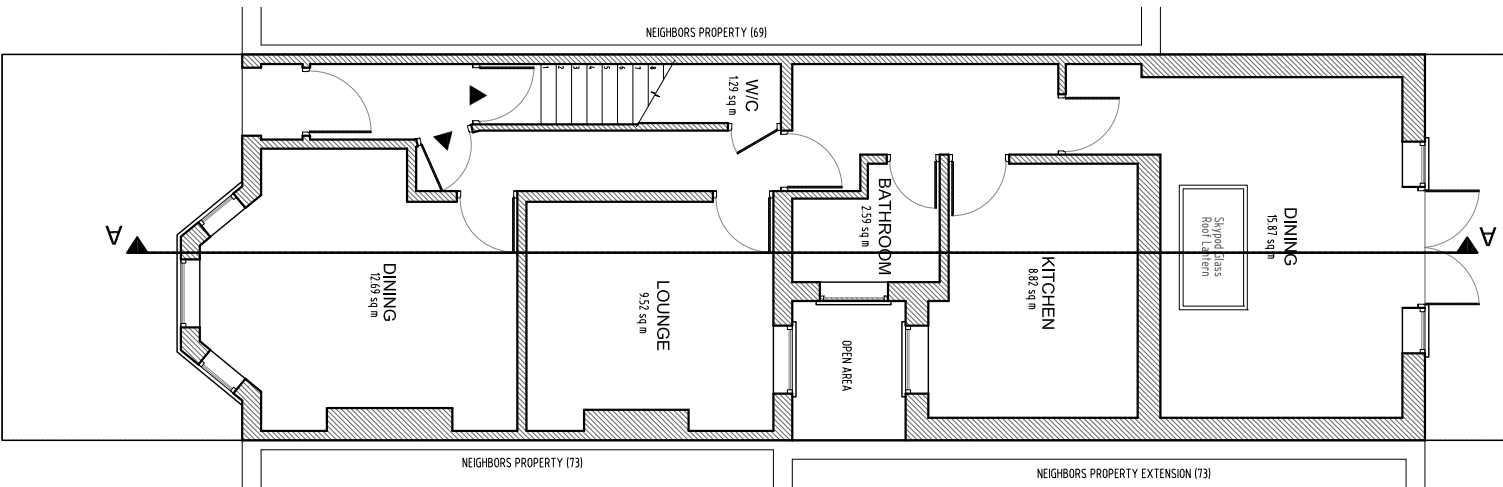


Ground Floor Scale 1:100

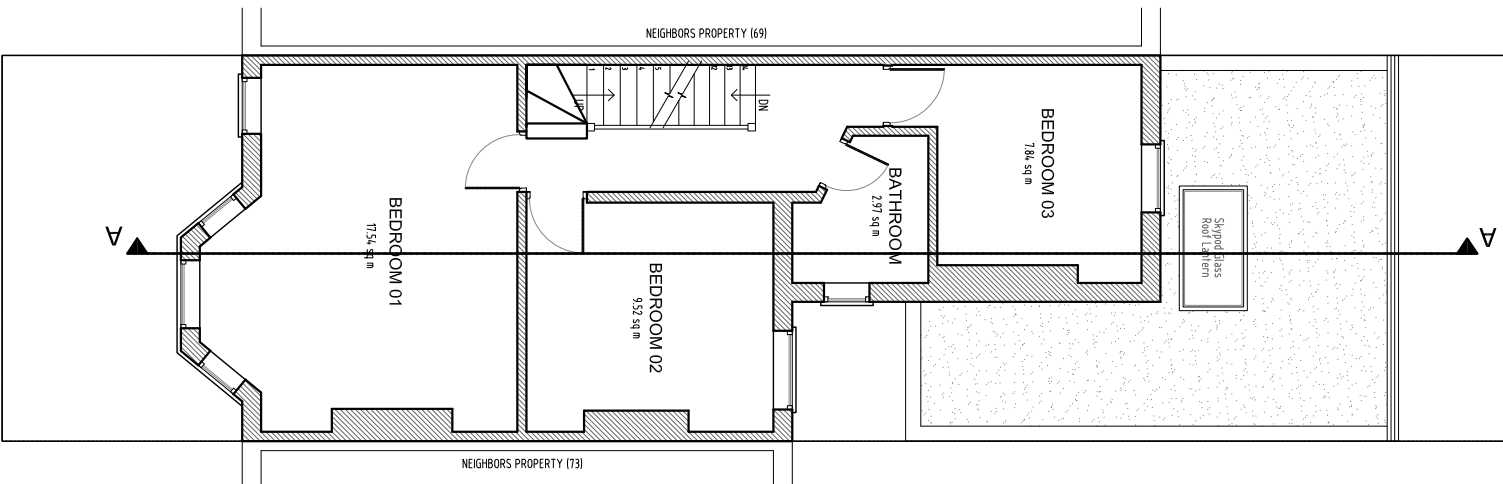

First Floor Scale 1:100

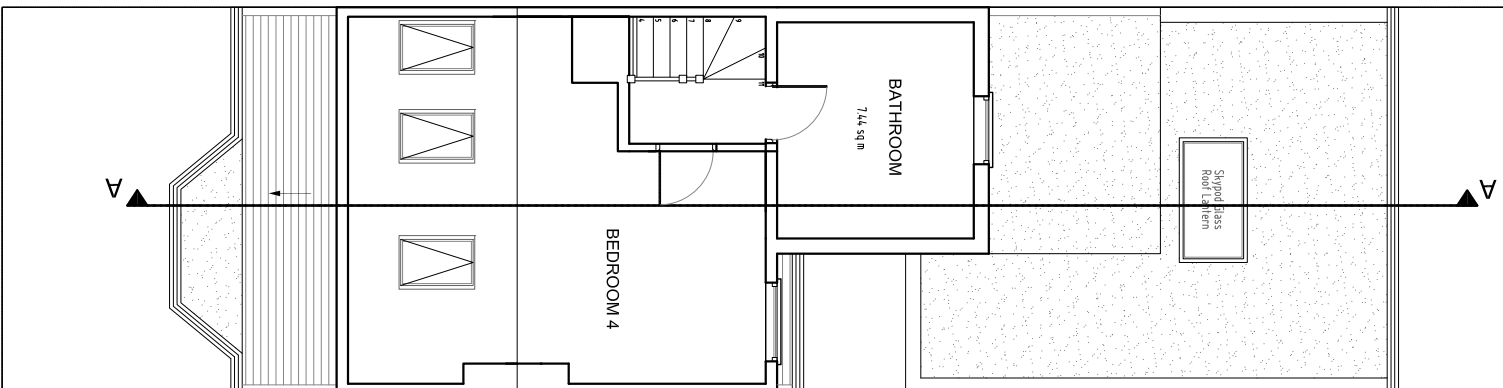

Loft Floor Scale 1:100

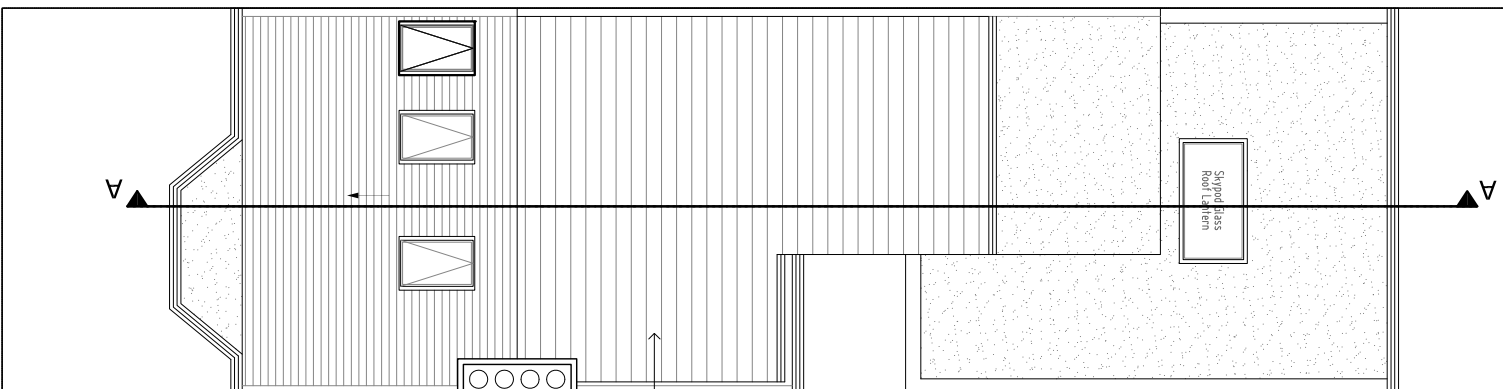

Roof Plan Scale 1:100



Project:

71 Handsworth Road,
London N17 6DB

Title:

EXISTING Floor Plans
Ground, First, Loft & Roof

Date:

15.11.23.

Scale:

1:100 @ A3

Dwg. No.

HR.71.EX.101

Rev:

0

NOTES

The contractors are to check all the dimensions, levels, drain runs and general condition of the site before works commence.

All works are to be carried out in accordance with current Building Regulations, British Standards, Code of Practice and Local Authority Requirements.

qis

Planning

info@qisplanning.co.uk

020 81501820