
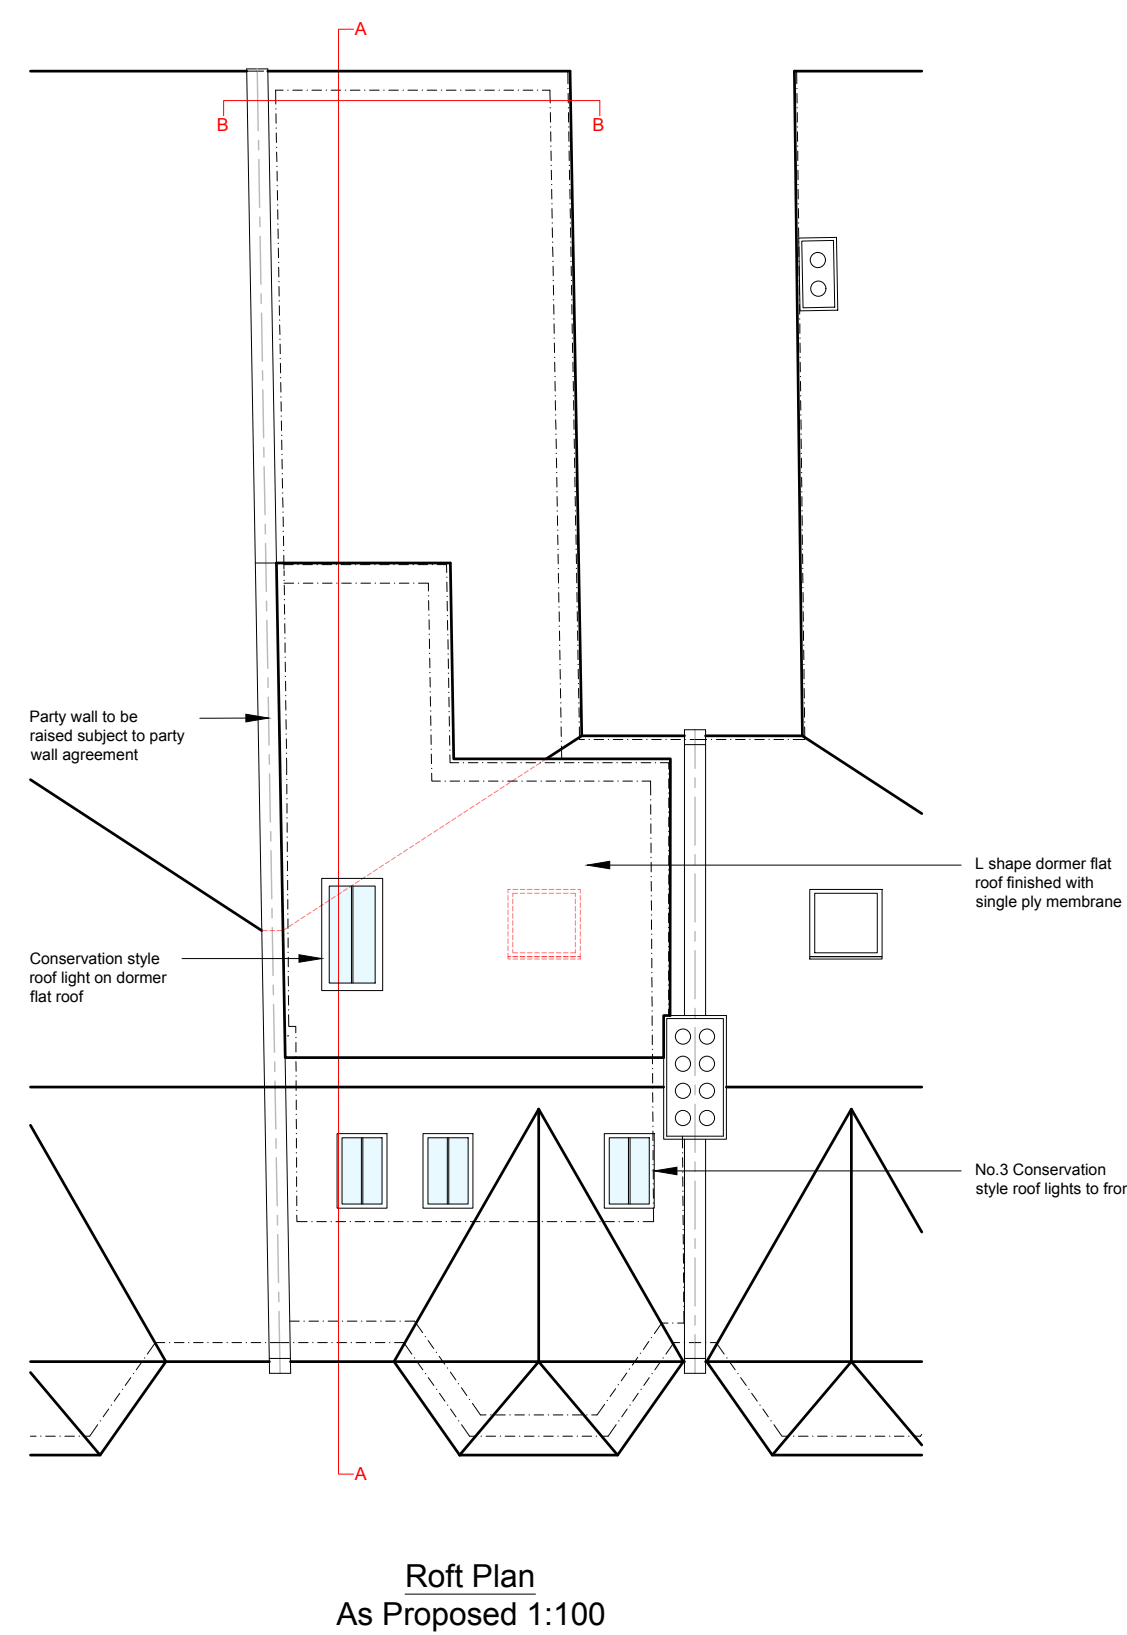
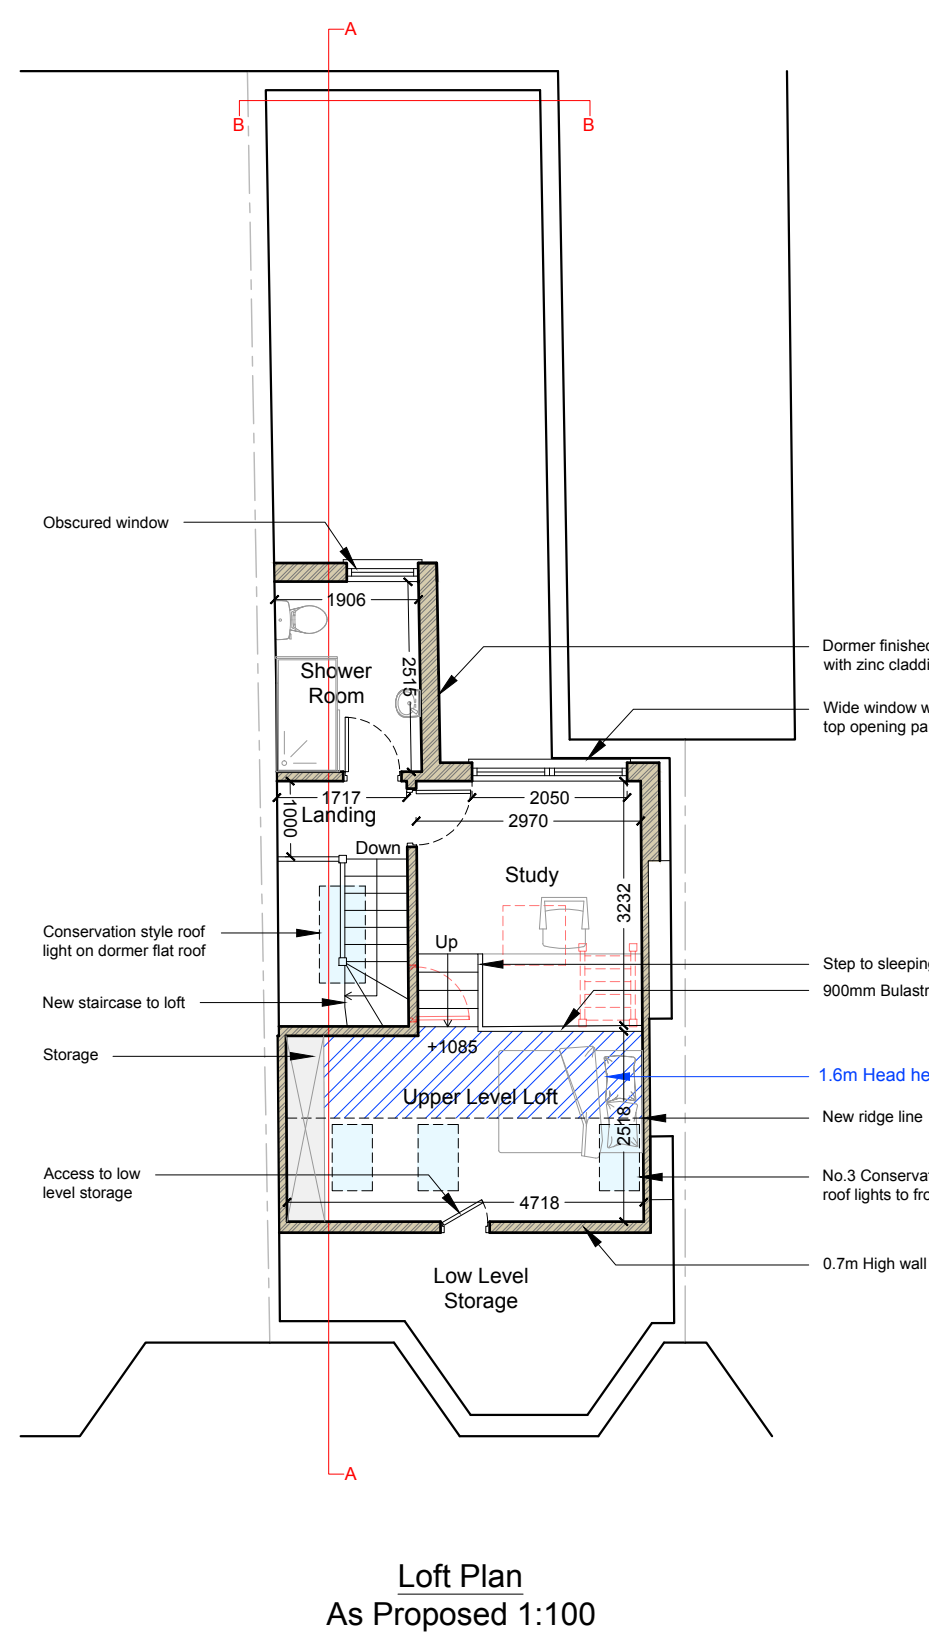
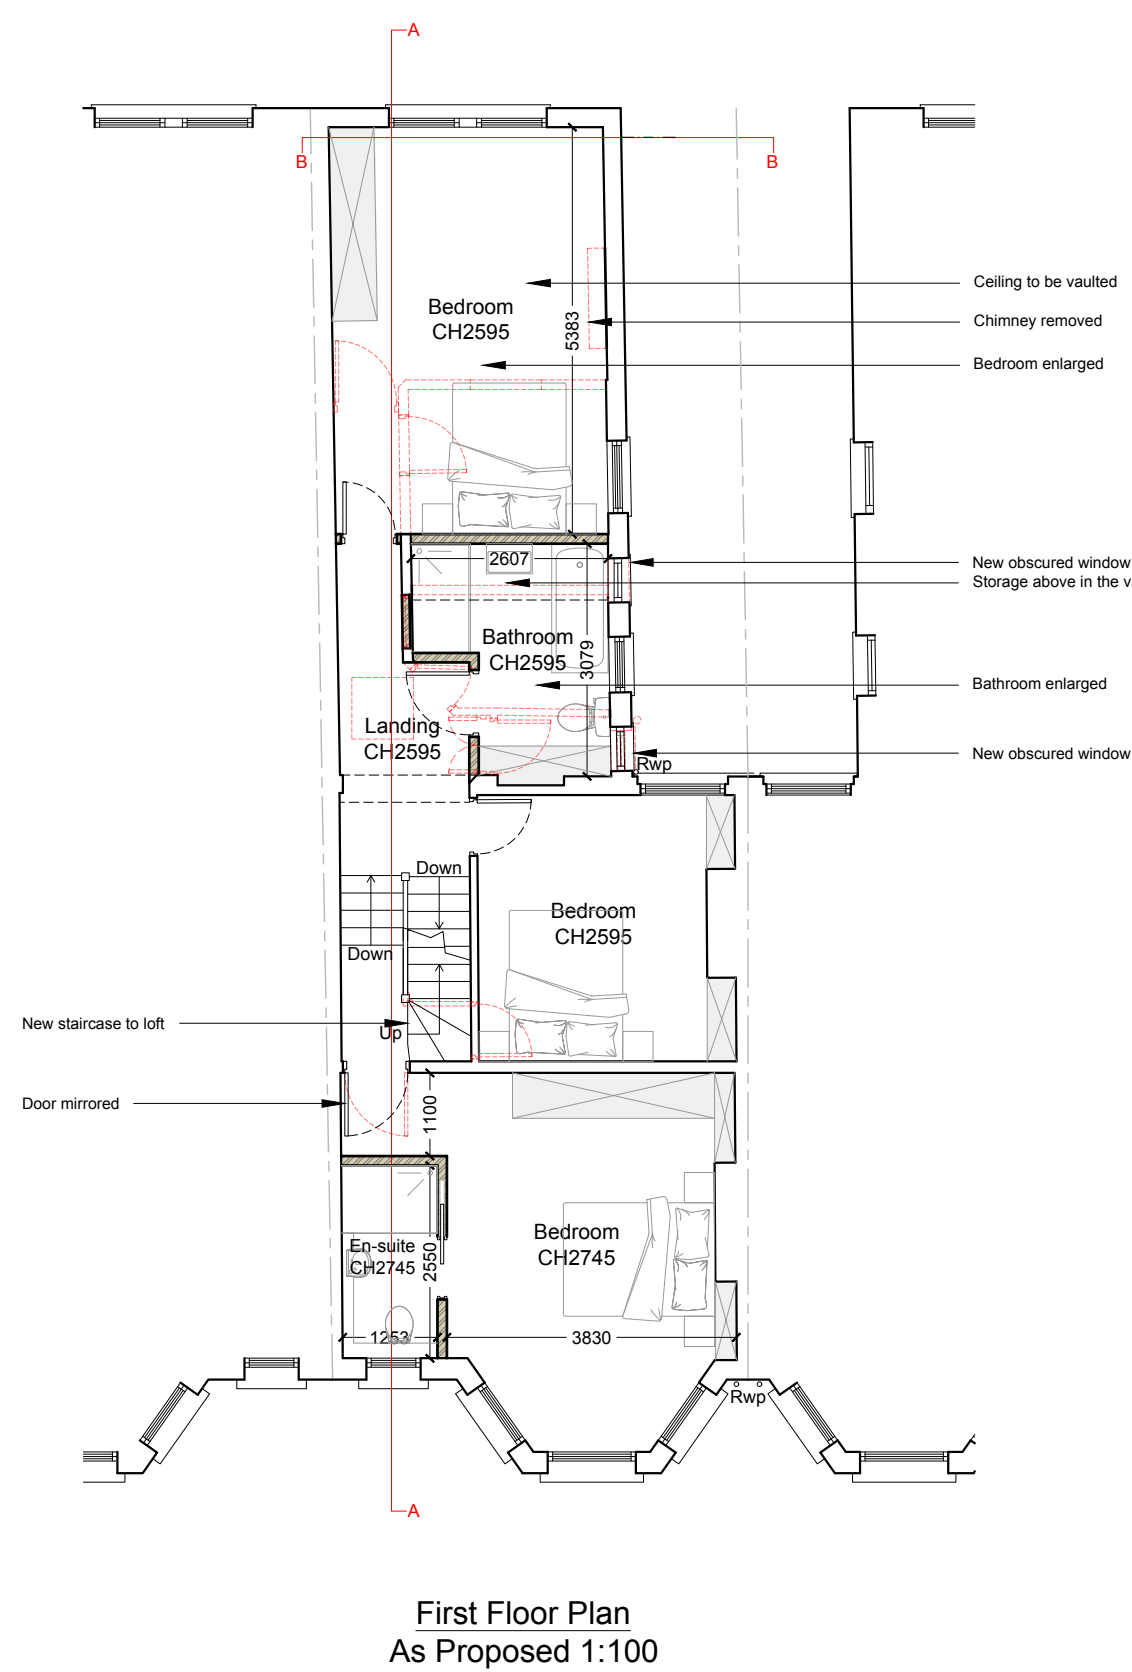


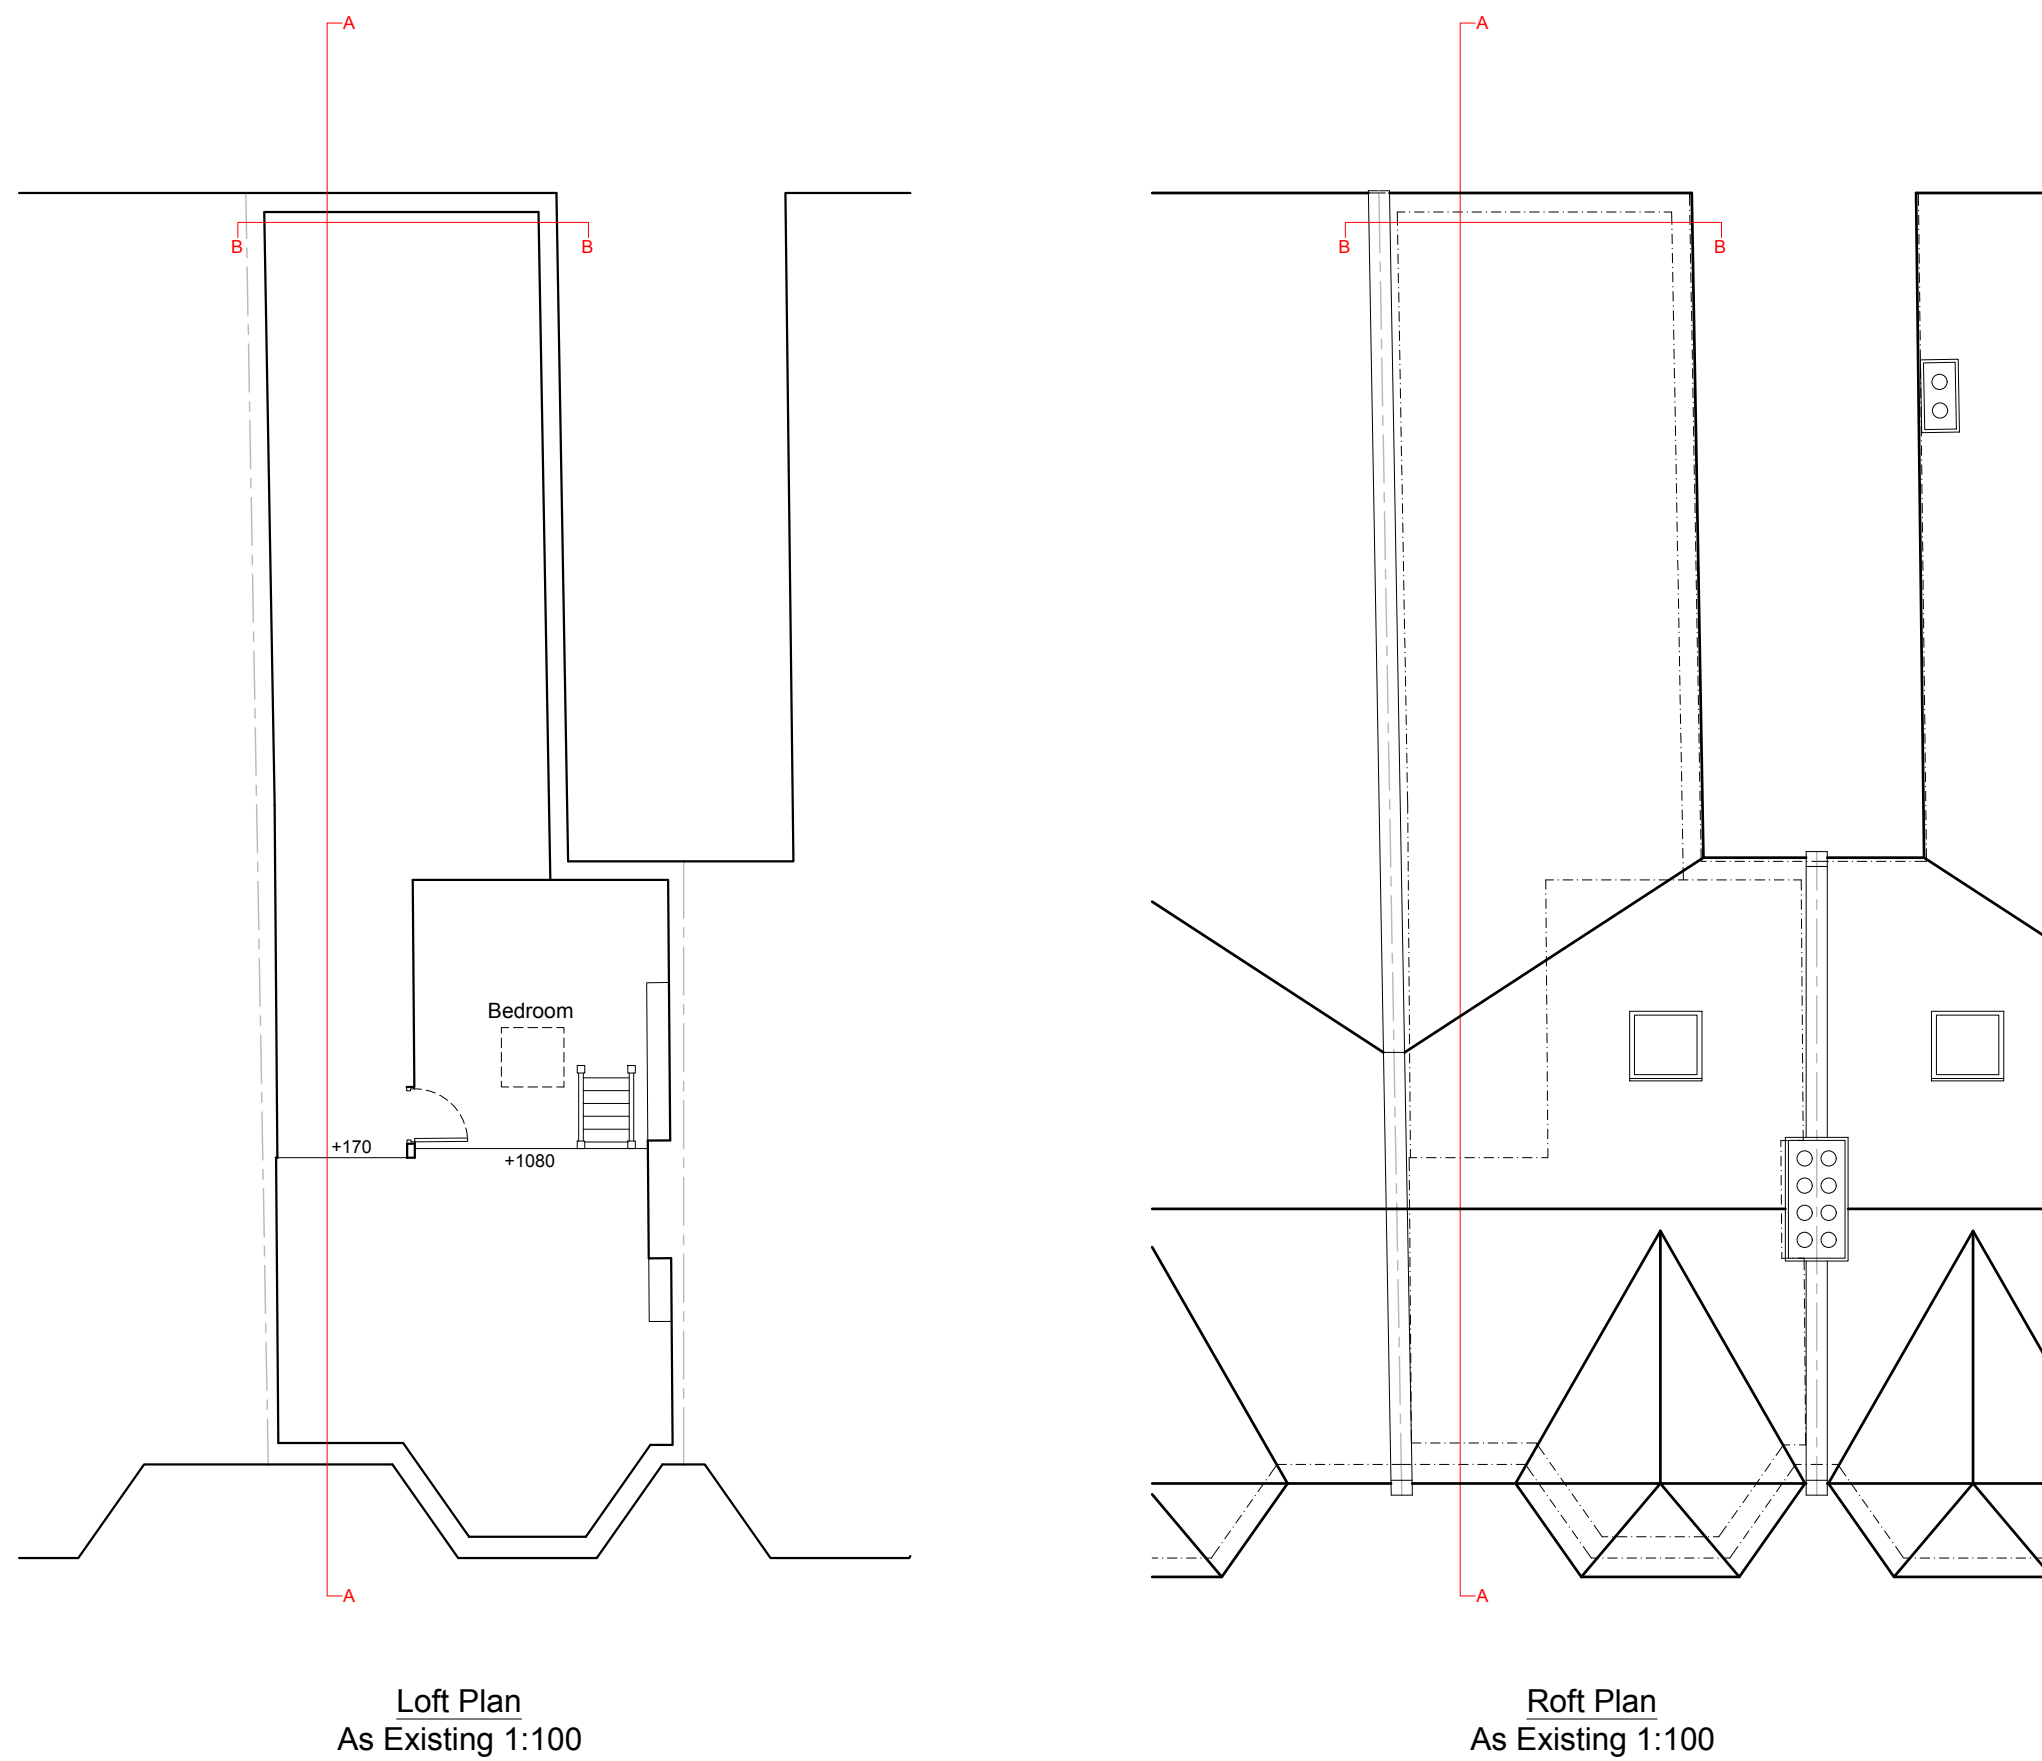

NOTES:

© COPYRIGHT - DETAILED PLANNING LTD

All dimension should be checked on site prior to works commencing. Variations in squariness, depth of plaster etc. must be checked for. Where new walls are shown as aligned with existing walls, physical removal of brickwork and / or plaster to establish the actual position of the wall being attached to must be checked.


Any discrepancies should be reported in writing immediately.

When printing off PDF's, check that the drawings are printed to correct paper size and scale.

Documents should be used as to the drawing status described

Property owner to ensure that all aspects of the "party wall etc., act 1996" are complied with prior to any works commencing on site.

Client to be aware of CDM duties and appoint as appropriate.

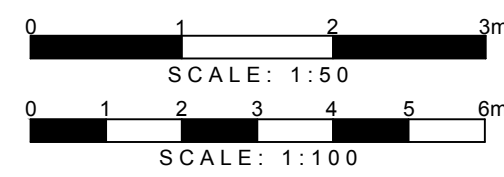

DETAILED PLANNING

GREENSIDE HOUSE
50 STATION ROAD
LONDON, N22 7DD

T 0208 1500 494
E INFO@DETAILED-PLANNING.CO.UK
WWW.DETAILED-PLANNING.CO.UK

SITE
22 Thirmere Road, N10 2DN, London

DRAWING TITLE
Location Plan, Block Plan, Existing and Proposed Drawings

DRAWINGS STATUS
Planning

SCALE DATE DRAWN CHECKED
As Noted @ A1 Jan 2024 L.M.B.C. P.C.E.E.

DRAWING NO. REVISION
2331EC_HH1 SH1 0




Rear Elevation
As Existing 1:100




Front Elevation
As Existing 1:100



Side Elevation
As Existing 1:100

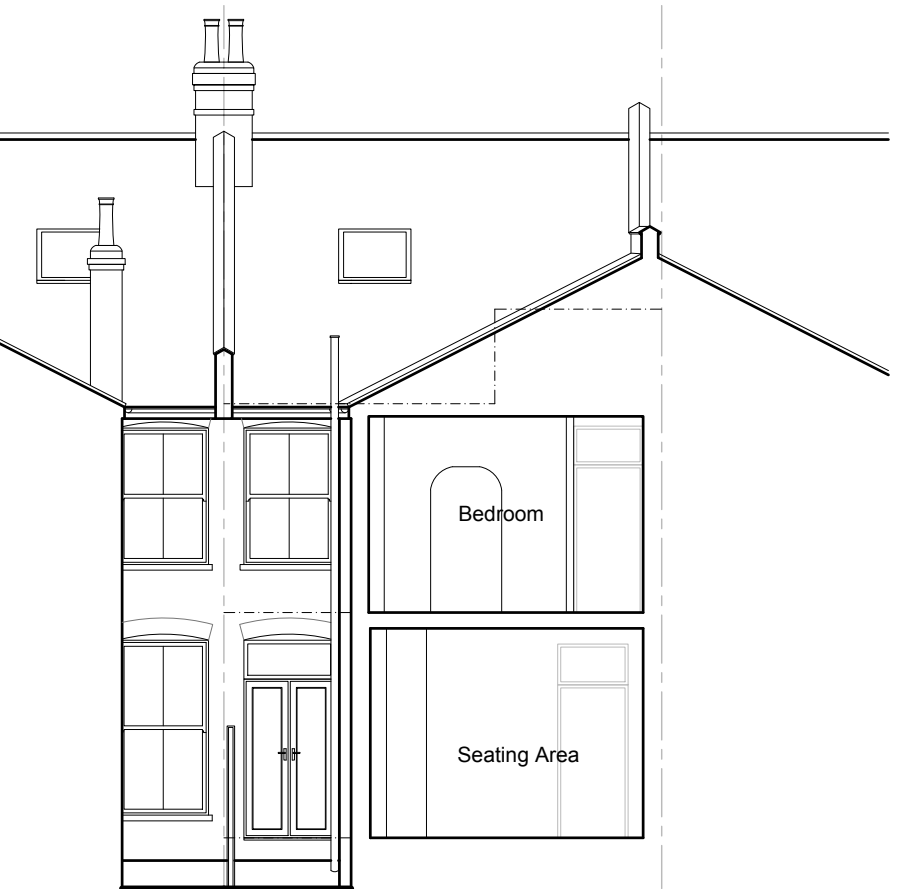

Section B-B
As Existing 1:100

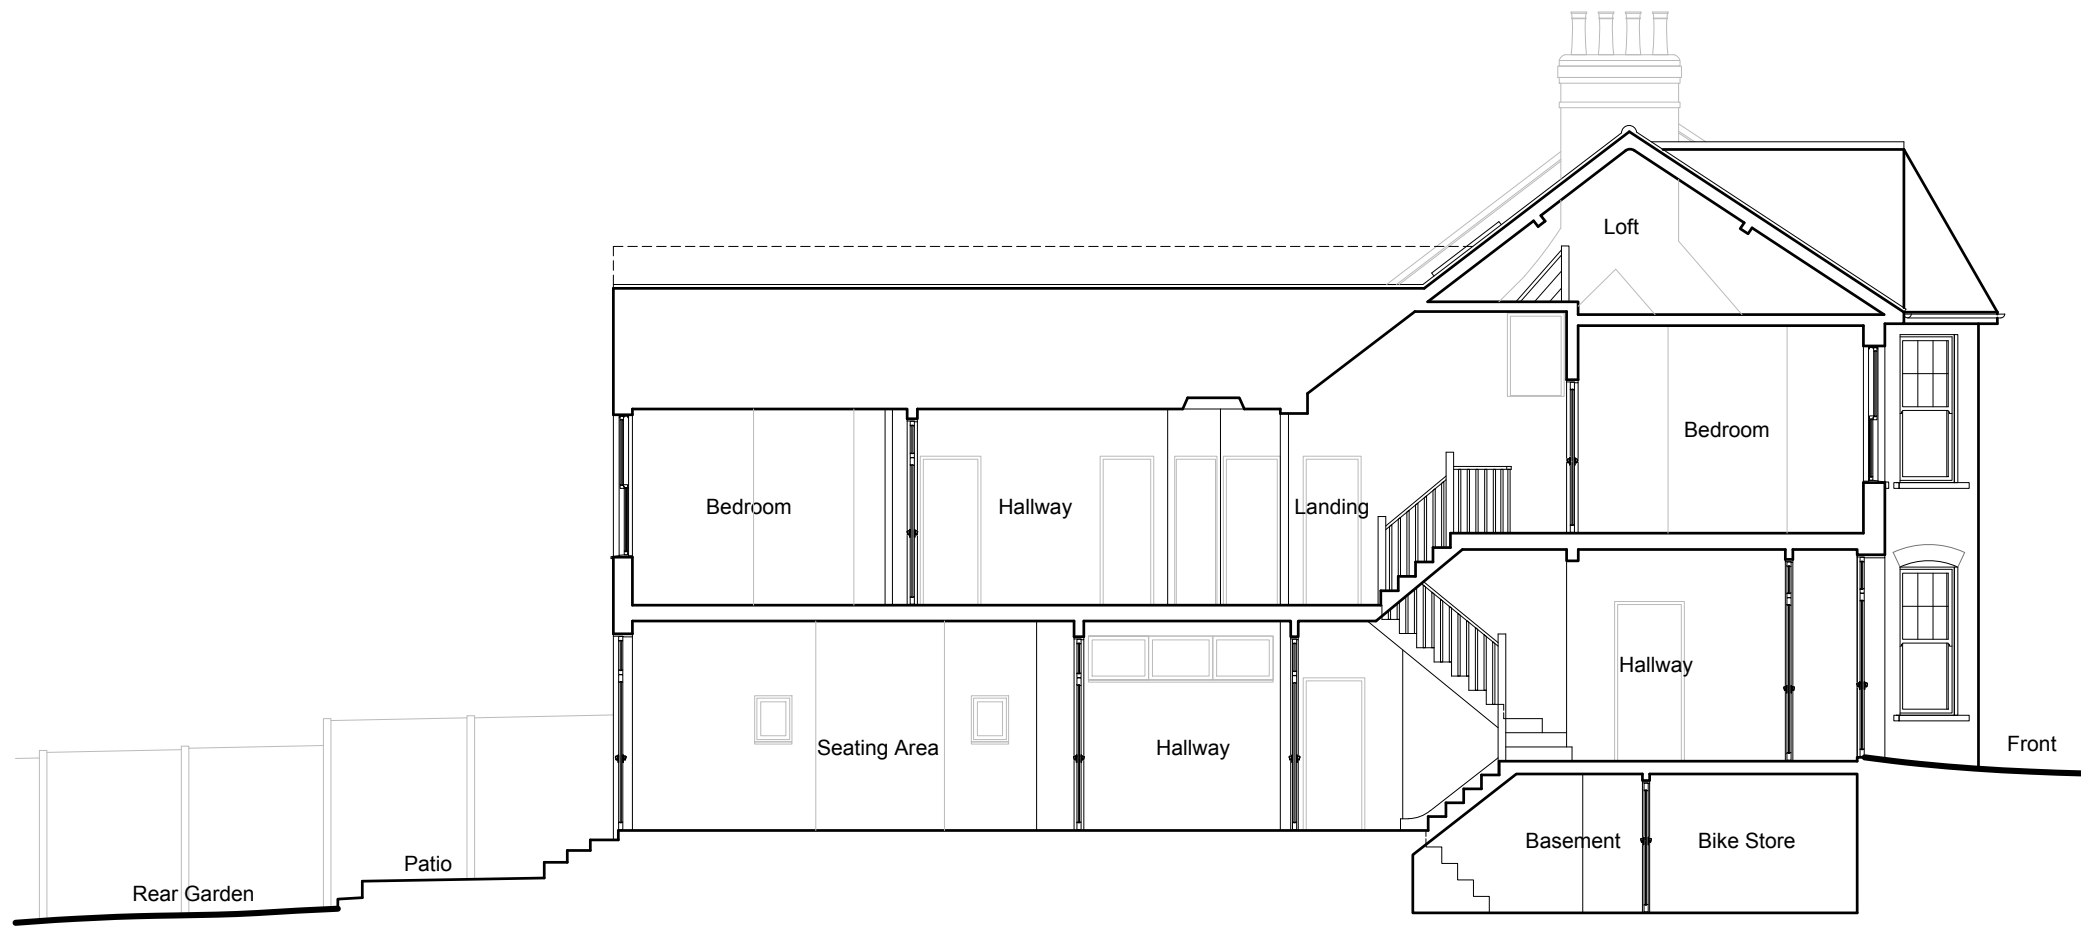


Section A-A
As Existing 1:100




Rear Elevation
As Proposed 1:100




Front Elevation
As Proposed 1:100

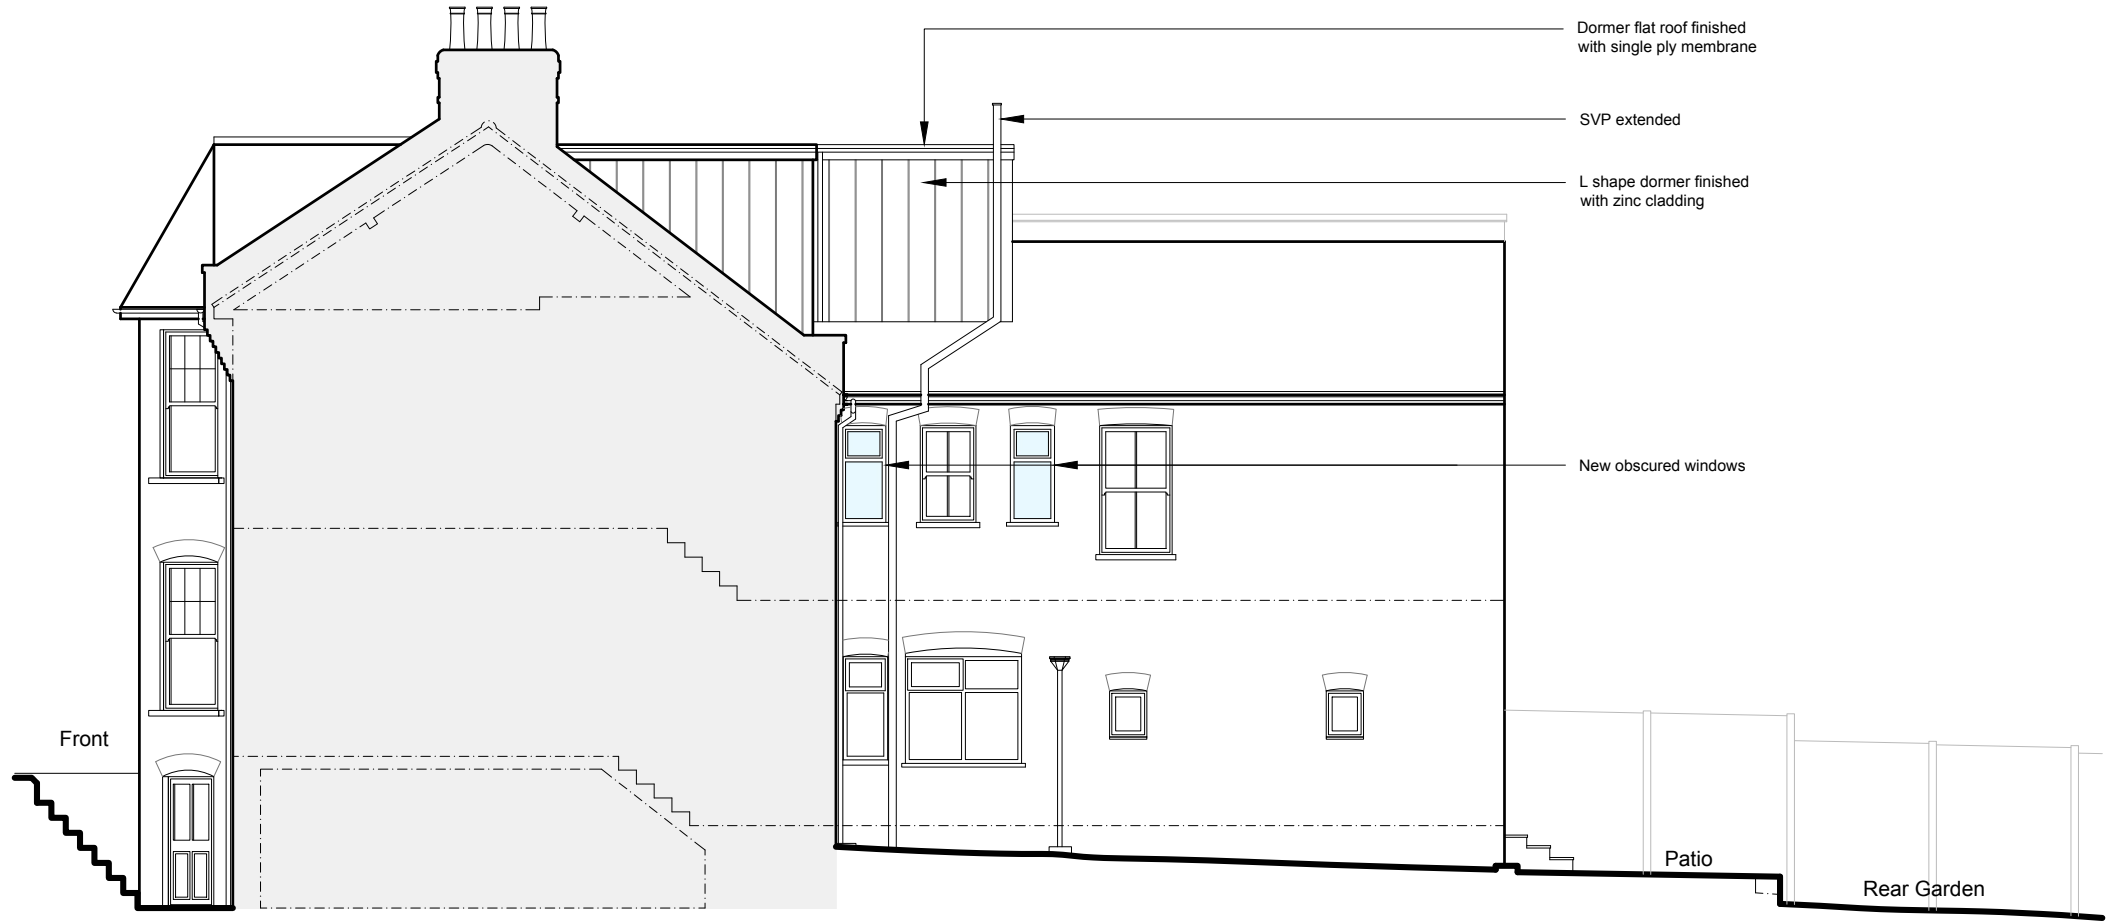

Side Elevation
As Proposed 1:100

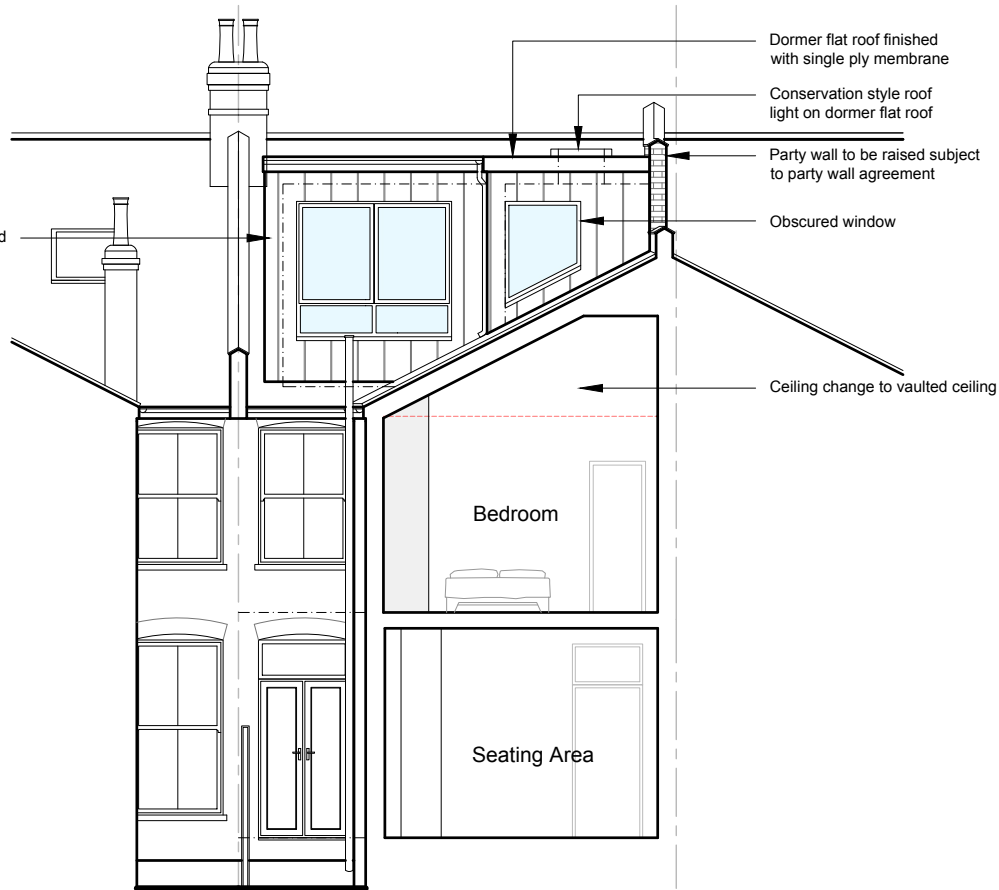

Section B-B
As Proposed 1:100

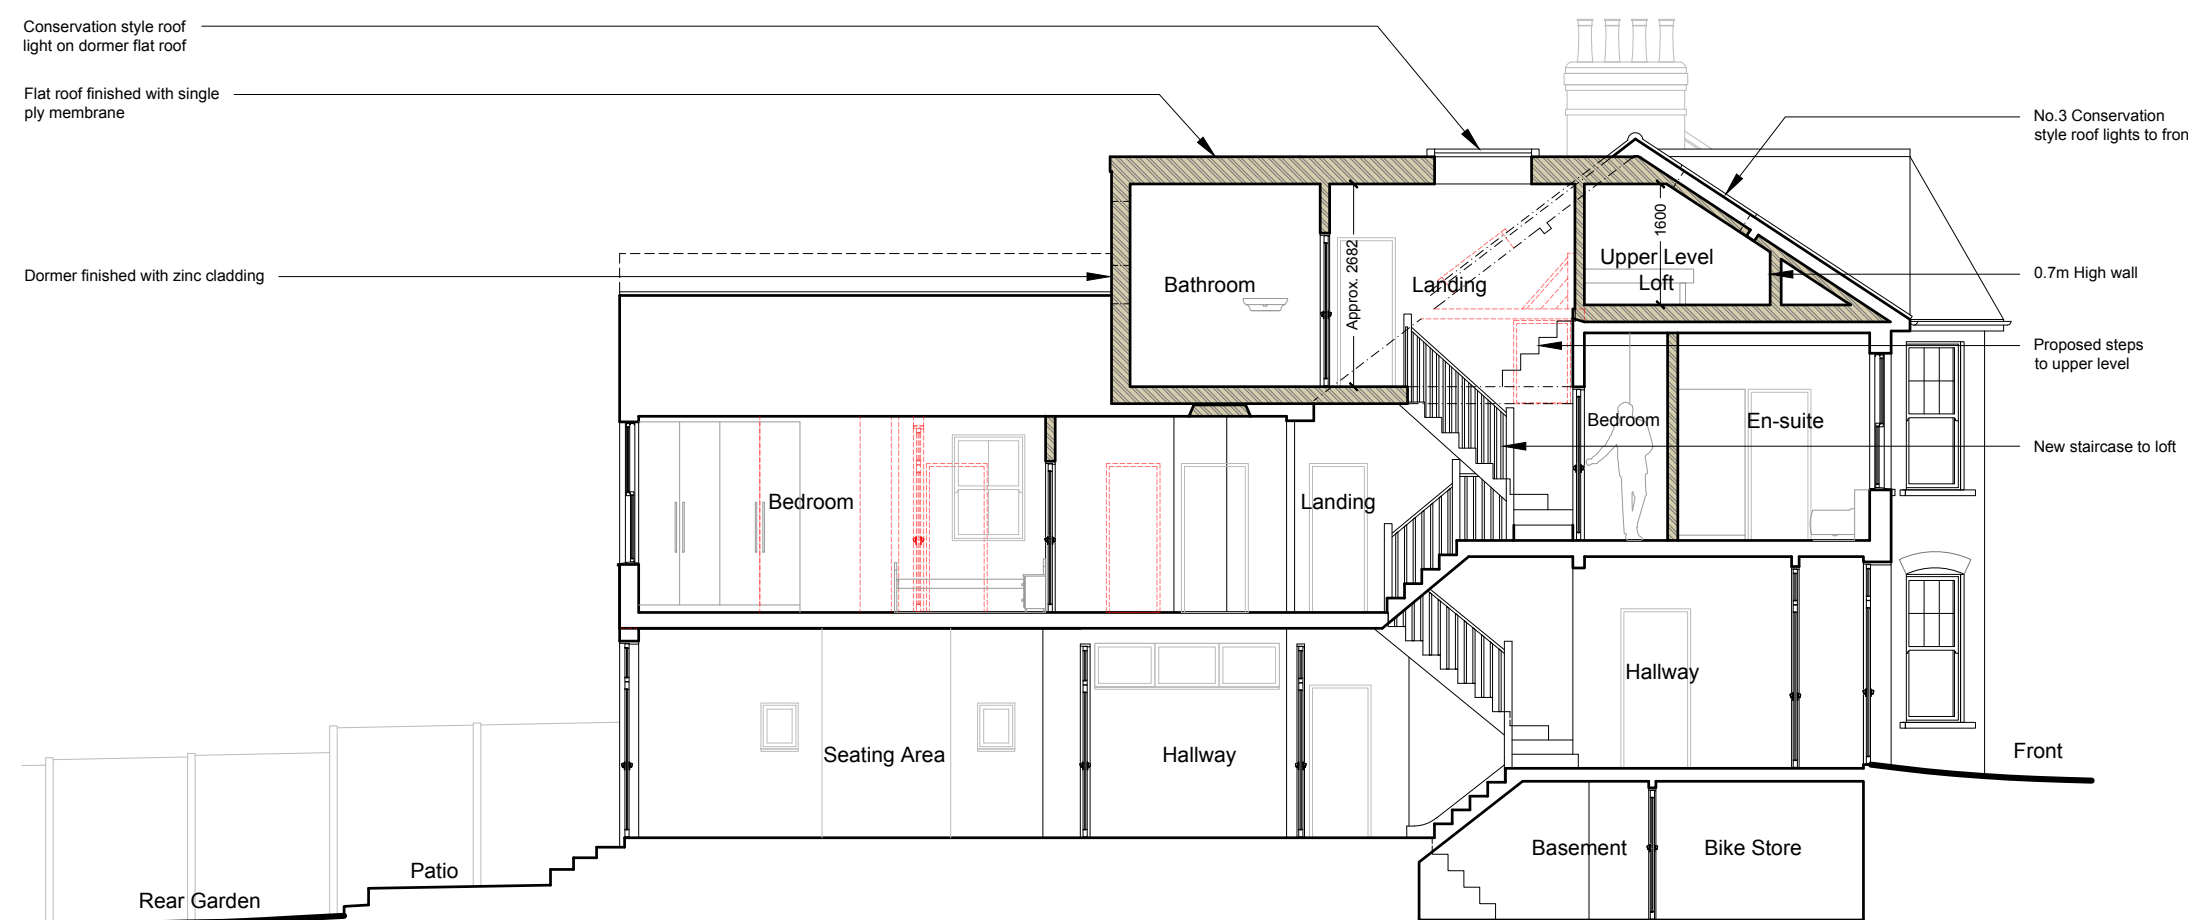

Section A-A
As Proposed 1:100

NOTES:

© COPYRIGHT - DETAILED PLANNING LTD

All dimension should be checked on site prior to works commencing. Variations in squariness, depth of plaster etc. must be checked for. Where new walls are shown as aligned with existing walls, physical removal of brickwork and / or plaster to establish the actual position of the wall being attached to must be checked.


Any discrepancies should be reported in writing immediately.

When printing off PDF's, check that the drawings are printed to correct paper size and scale.

Documents should be used as to the drawing status described

Property owner to ensure that all aspects of the "party wall etc., act 1996" are complied with prior to any works commencing on site.

Client to be aware of CDM duties and appoint/act as appropriate.

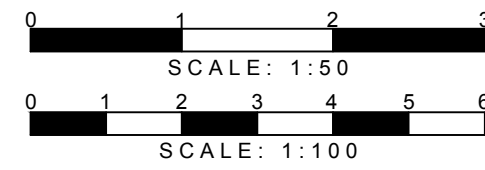

DETAILED PLANNING
GREENSIDE HOUSE
50 STATION ROAD
LONDON, N22 7DD
T 0208 1500 494
E INFO@DETAILED-PLANNING.CO.UK
WWW.DETAILED-PLANNING.CO.UK

SITE
22 Thimere Road, N10 2DN, London

DRAWING TITLE
Existing and Proposed Drawings

DRAWINGS STATUS
Planning

SCALE DATE DRAWN CHECKED
As Noted @ A1 Jan-2024 LM/DC P.C.E.E

DRAWING NO. 2331EC_HH1: SH2 REVISION 0