




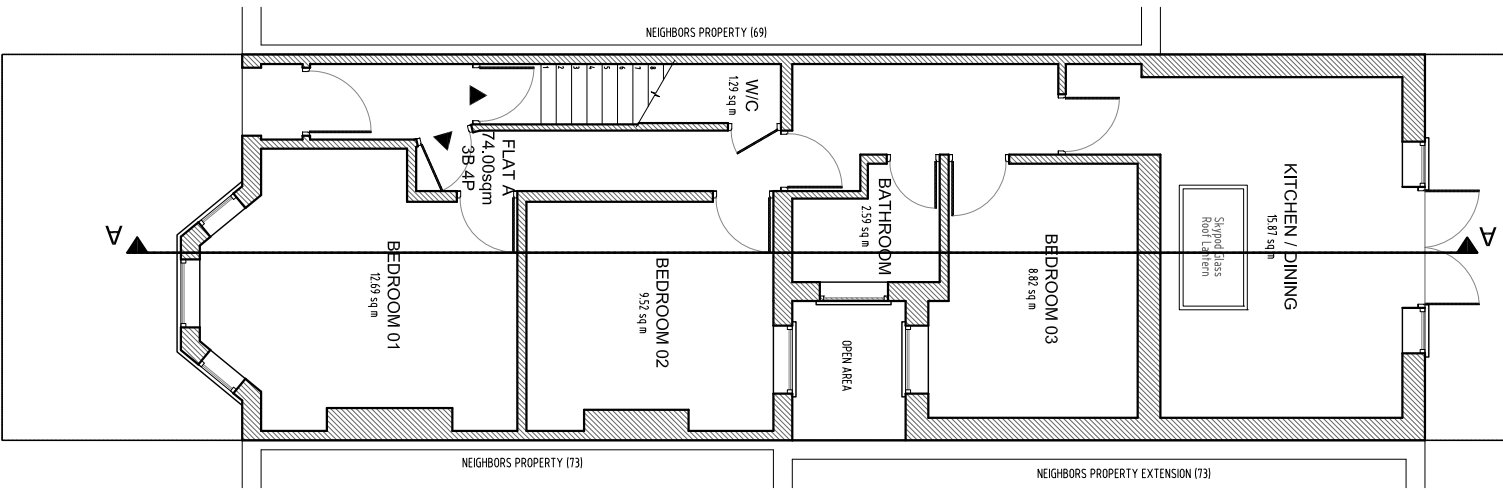


Proposed Ground Floor
Scale 1:100

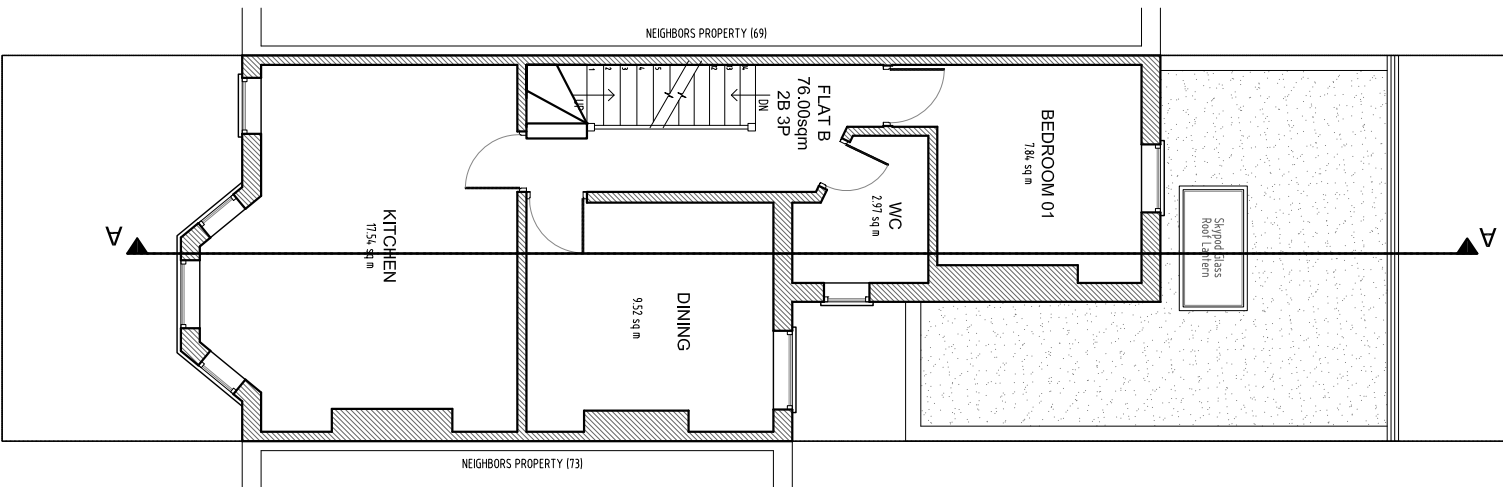

Proposed First Floor
Scale 1:100

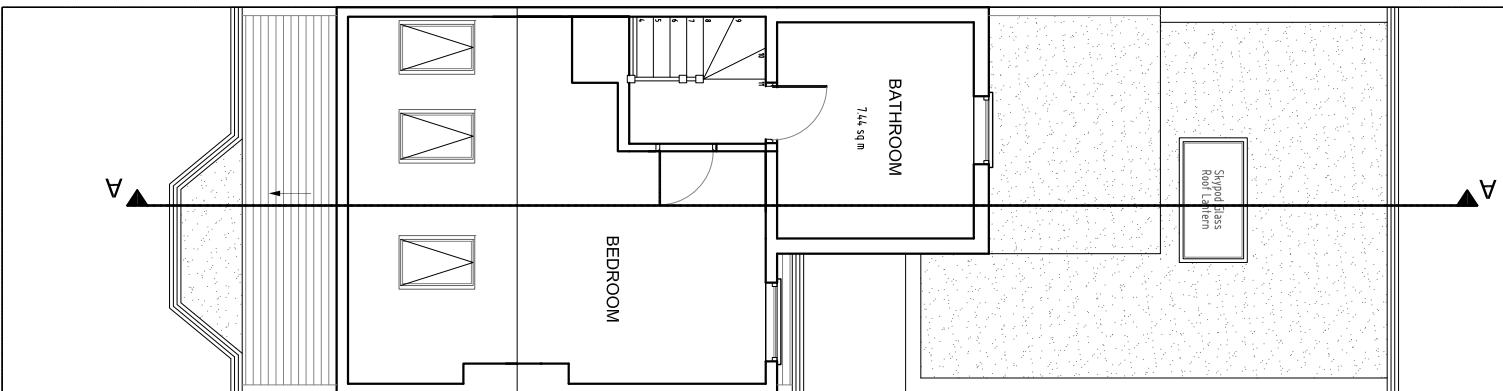

Proposed Loft Floor
Scale 1:100

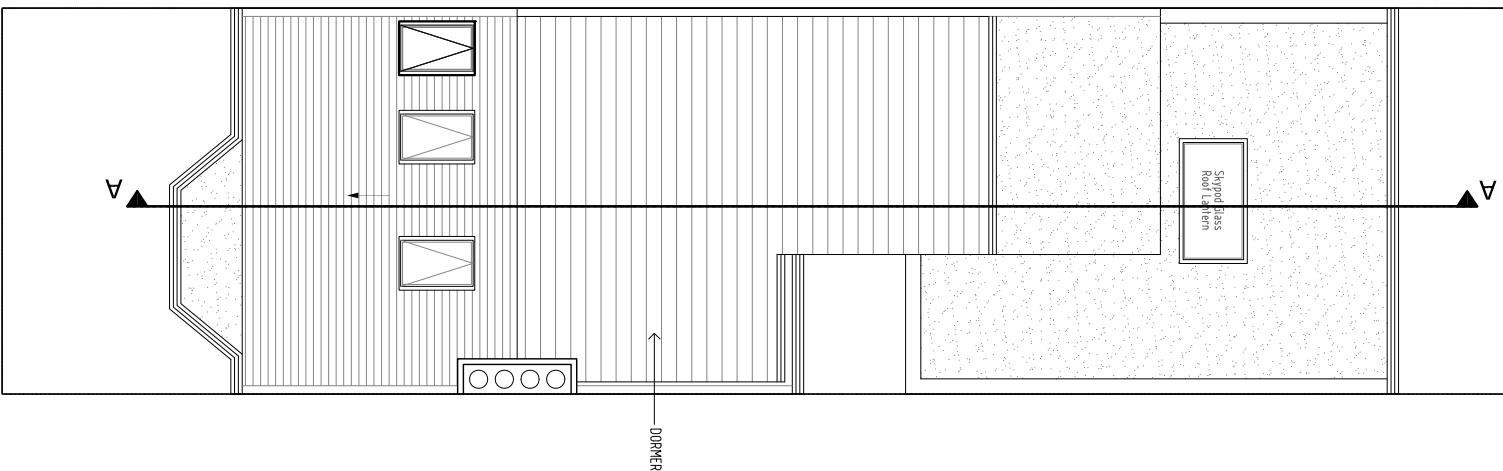

Proposed Roof Plan
Scale 1:100



SCALE

Project: 71 Handsworth Road, London N17 6DB			
Title: Proposed Floor Plans Ground, First, Loft & Roof			
Date: 15.11.23.	Scale: 1:100 @ A3		
Dwg. No. HR.71.PR.102	Rev: 0		

NOTES
The contractors are to check all the dimensions, levels, drain runs and general condition of the site before works commence.
All works are to be carried out in accordance with current Building Regulations, British Standards, Code of Practice and Local Authority Requirements.