




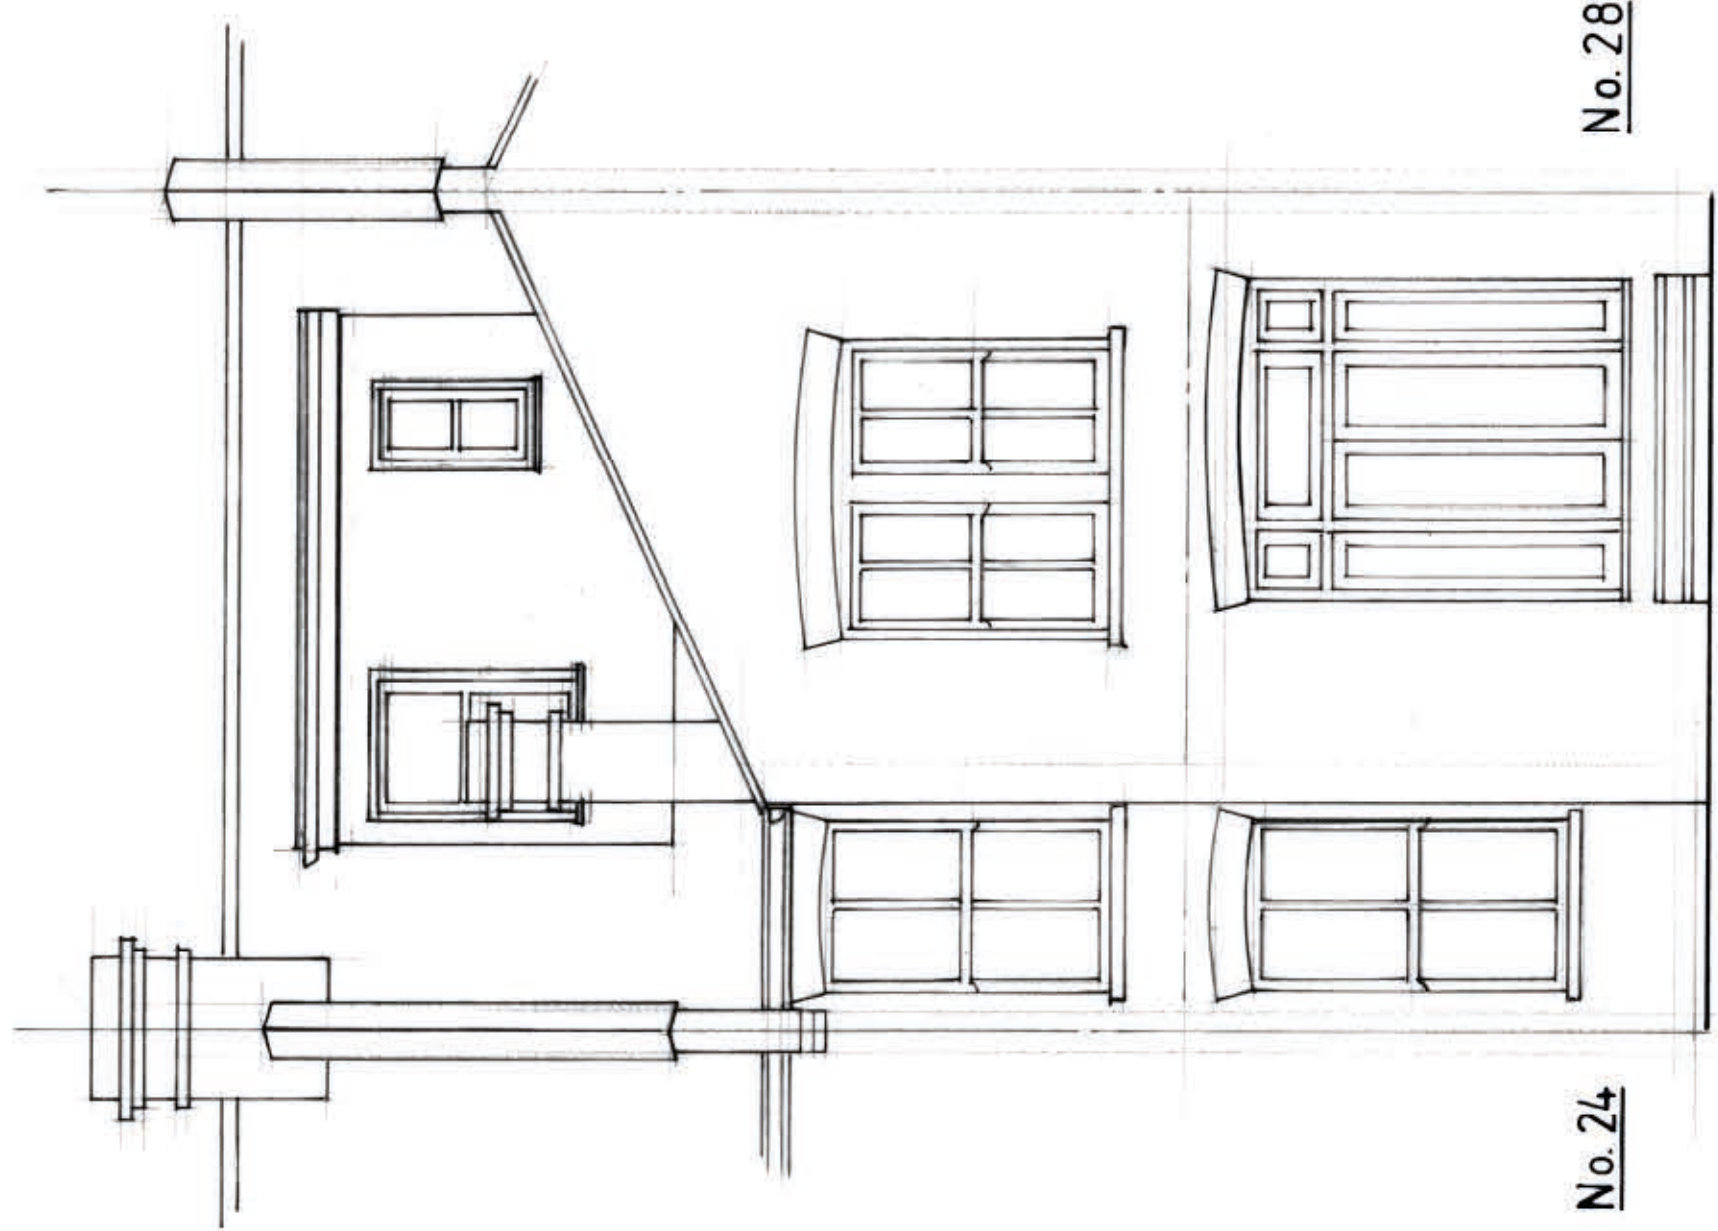


existing rear elevation

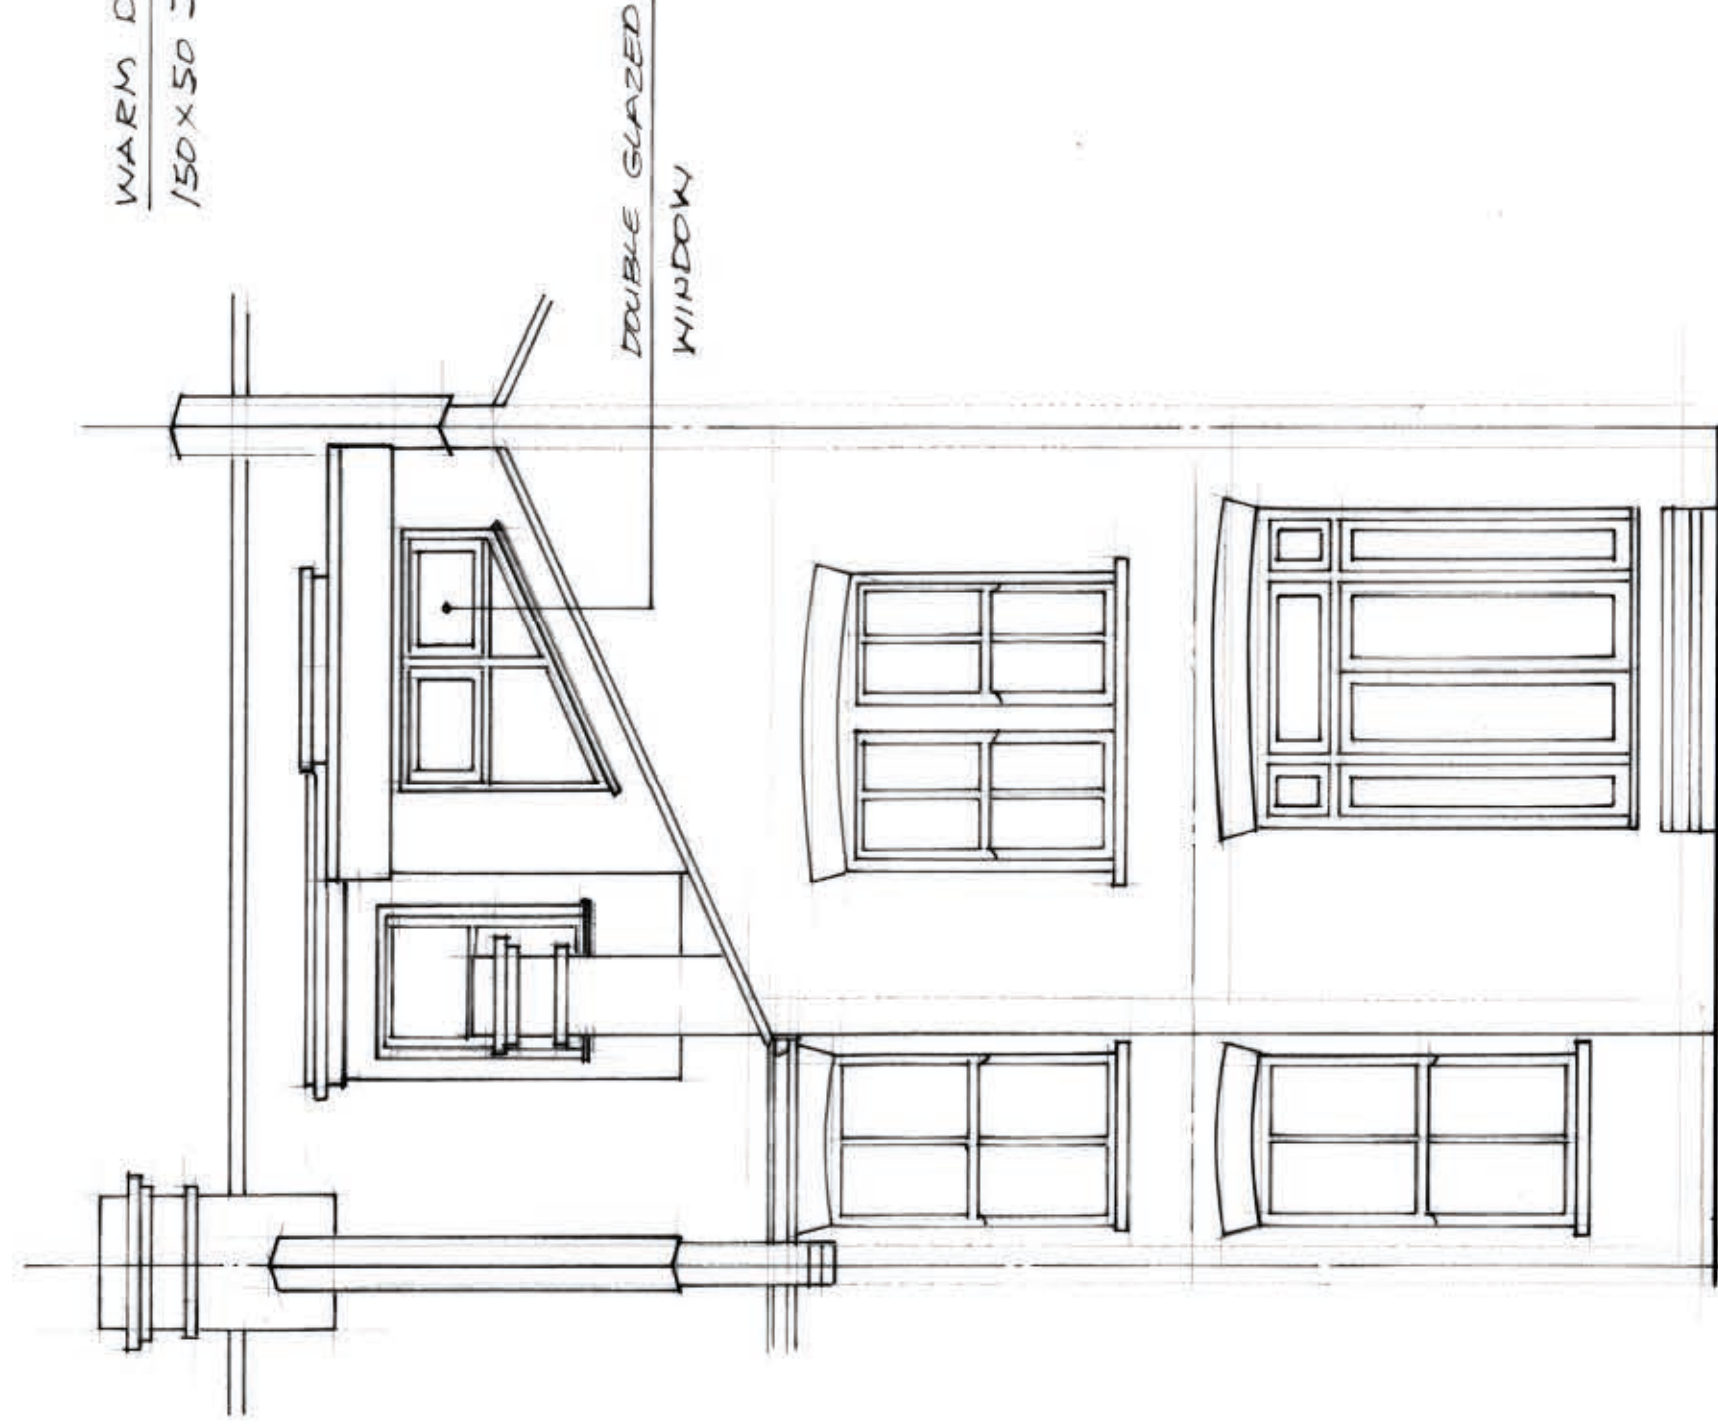




proposed rear elevation

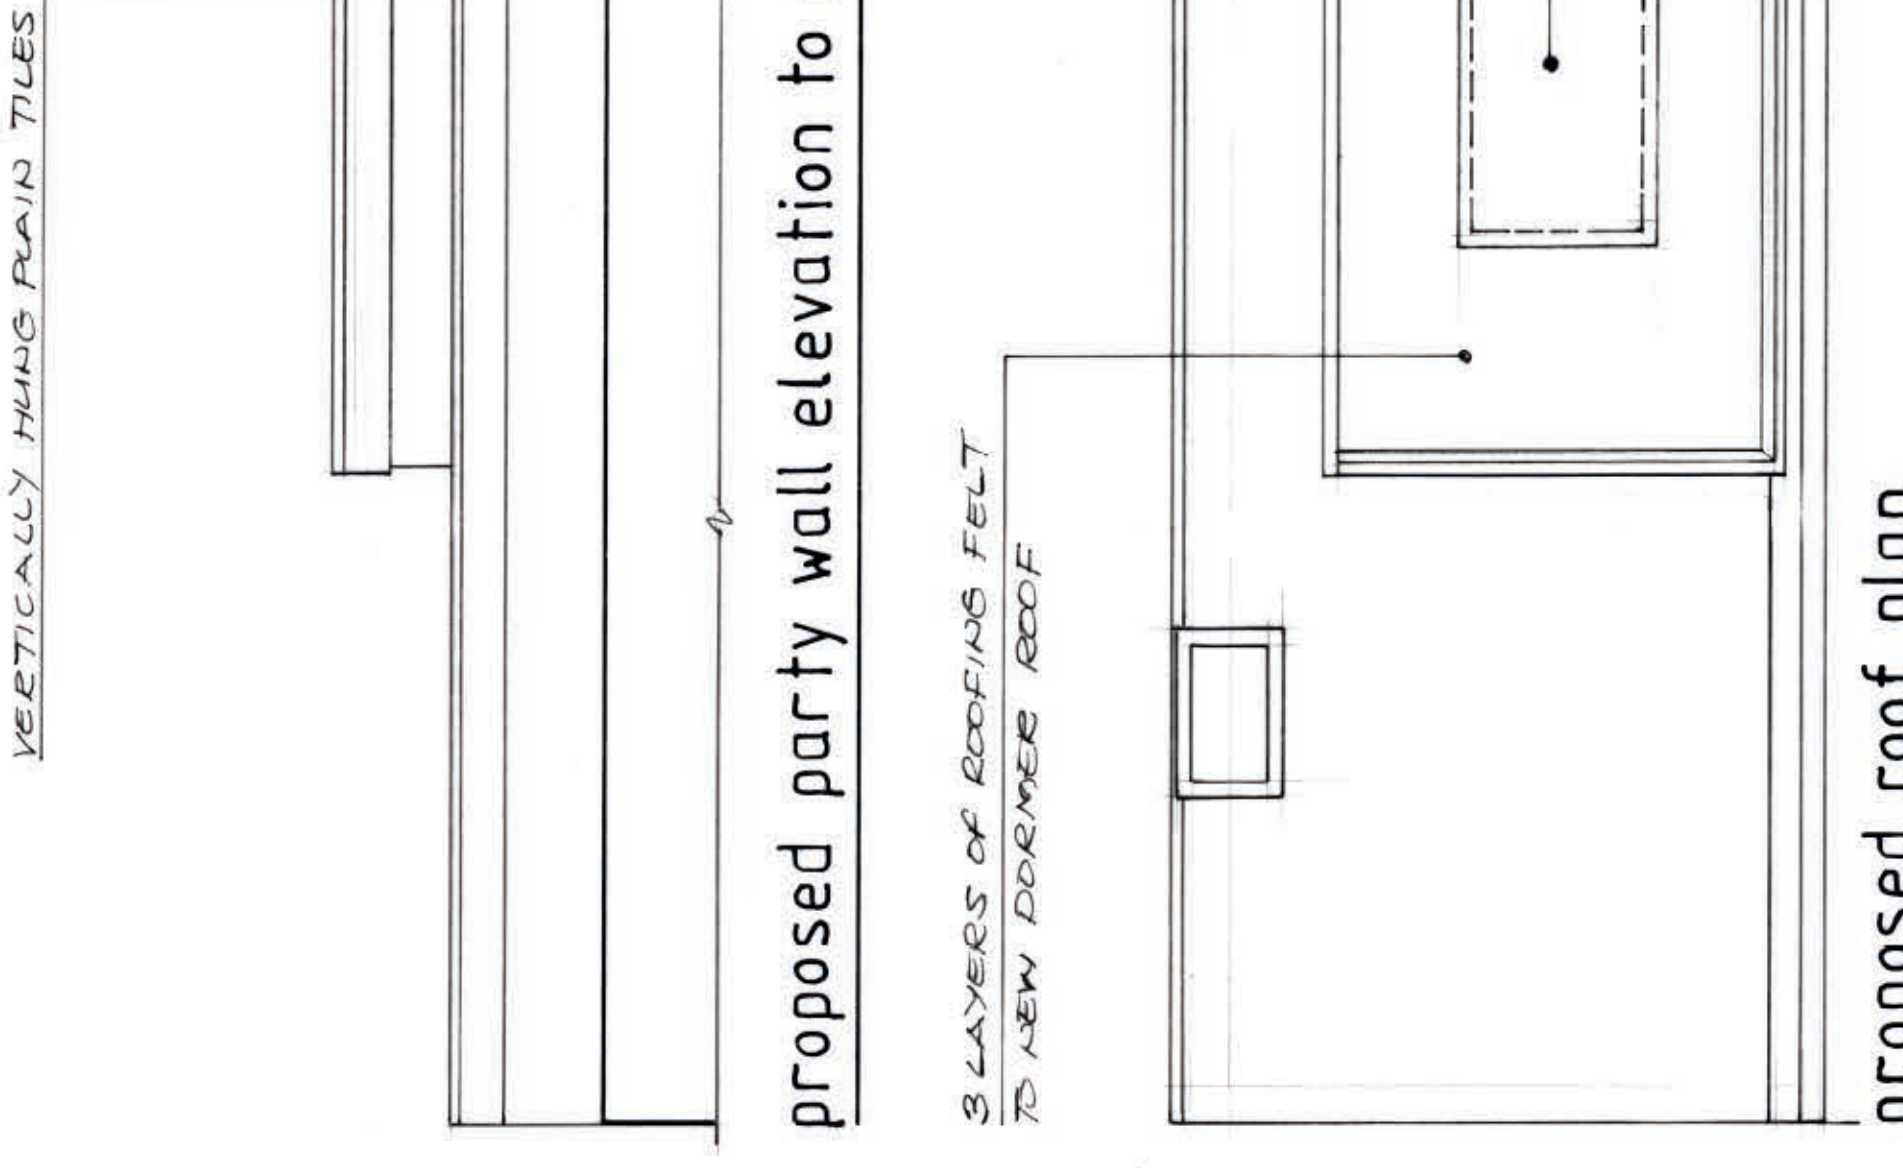


proposed roof plan

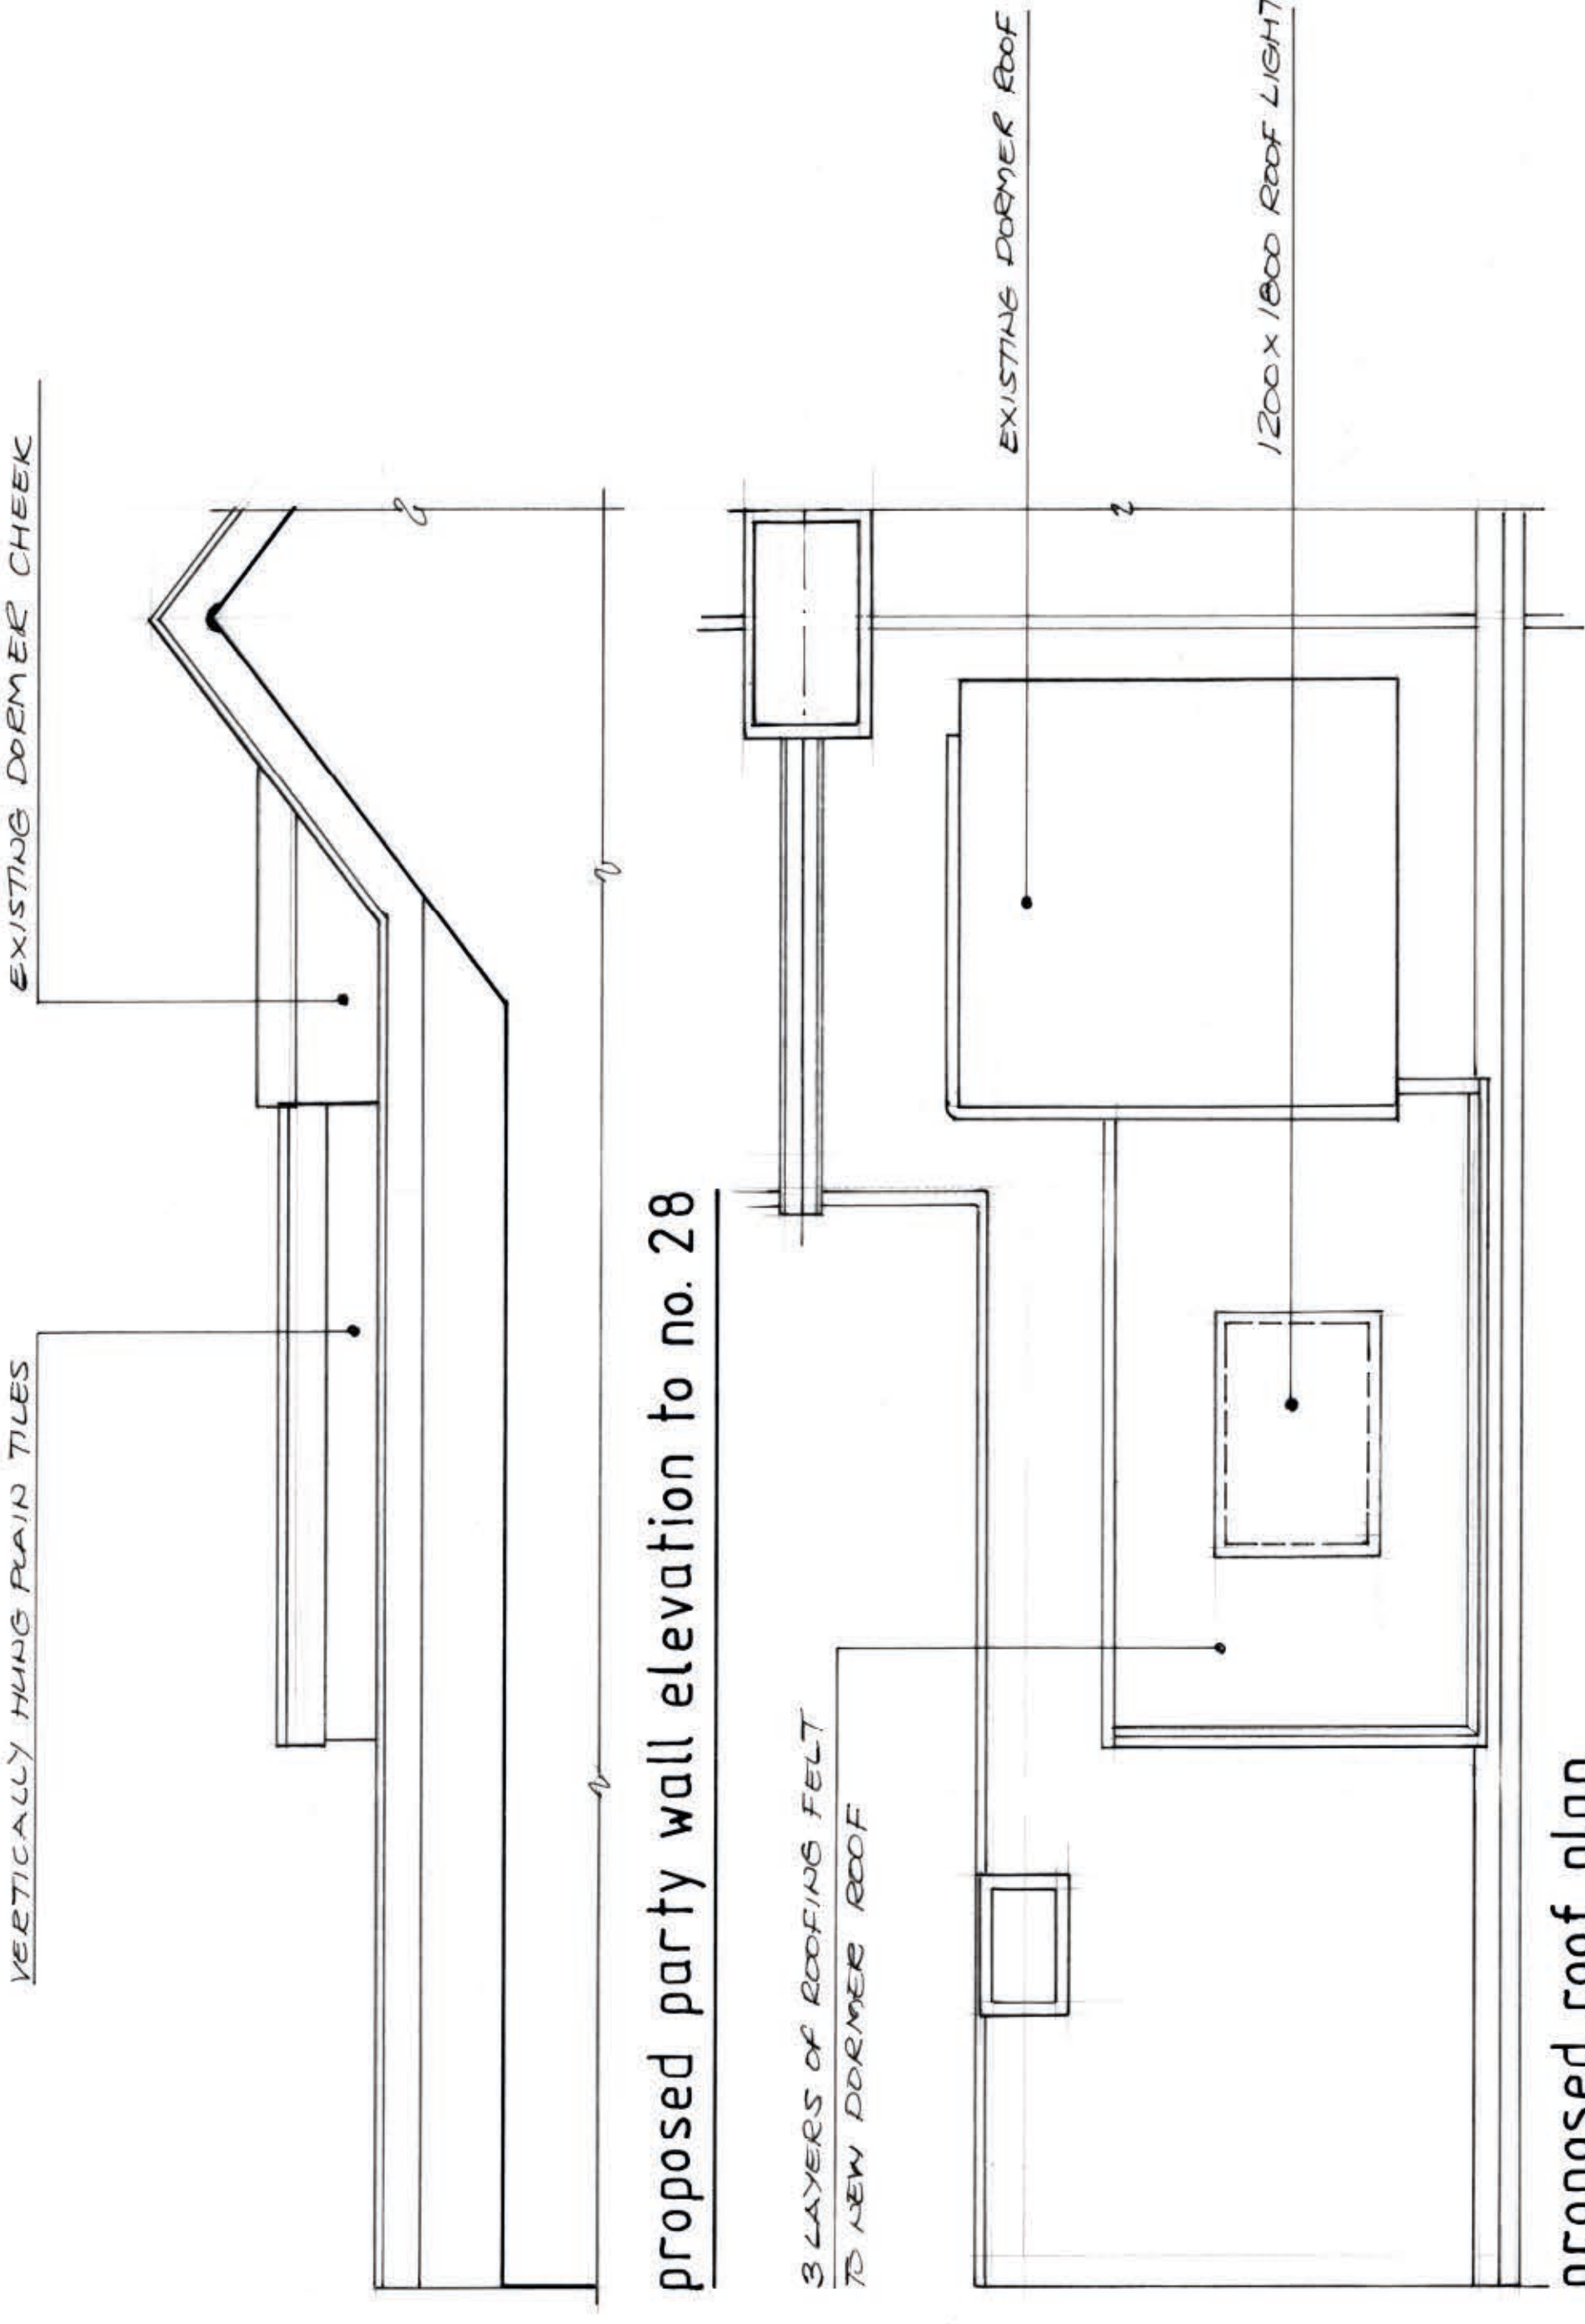

section 1 — 1

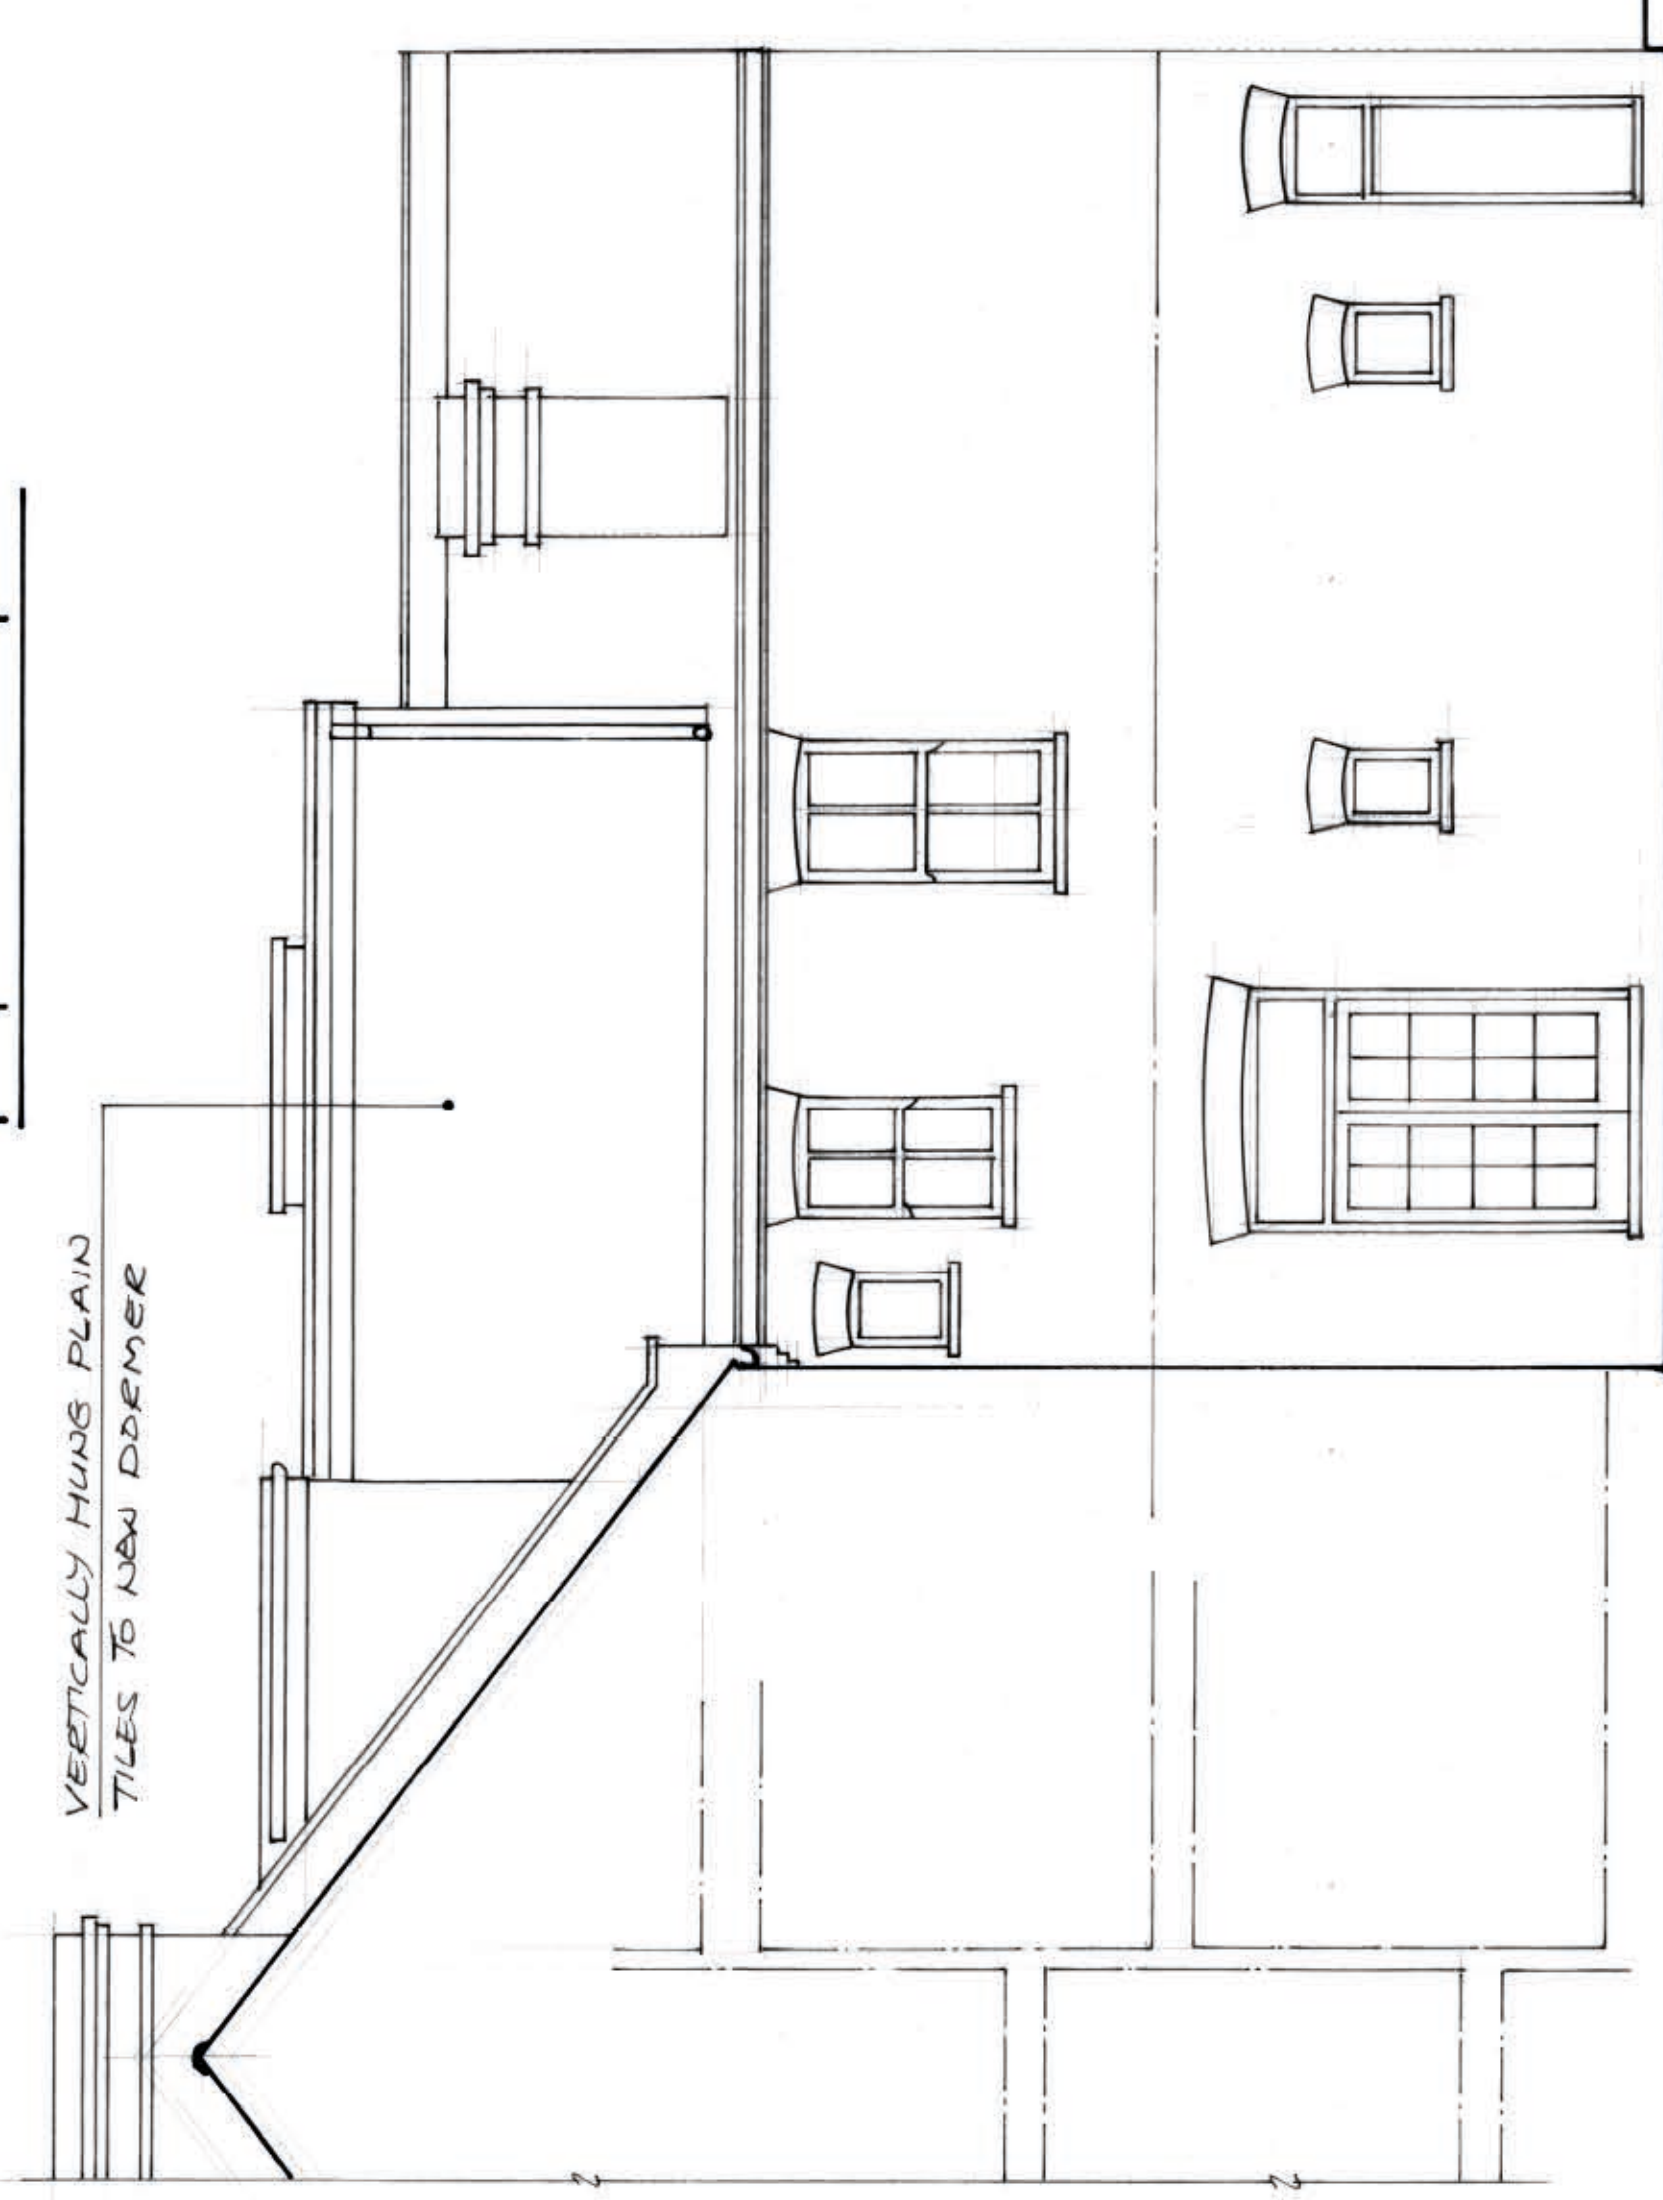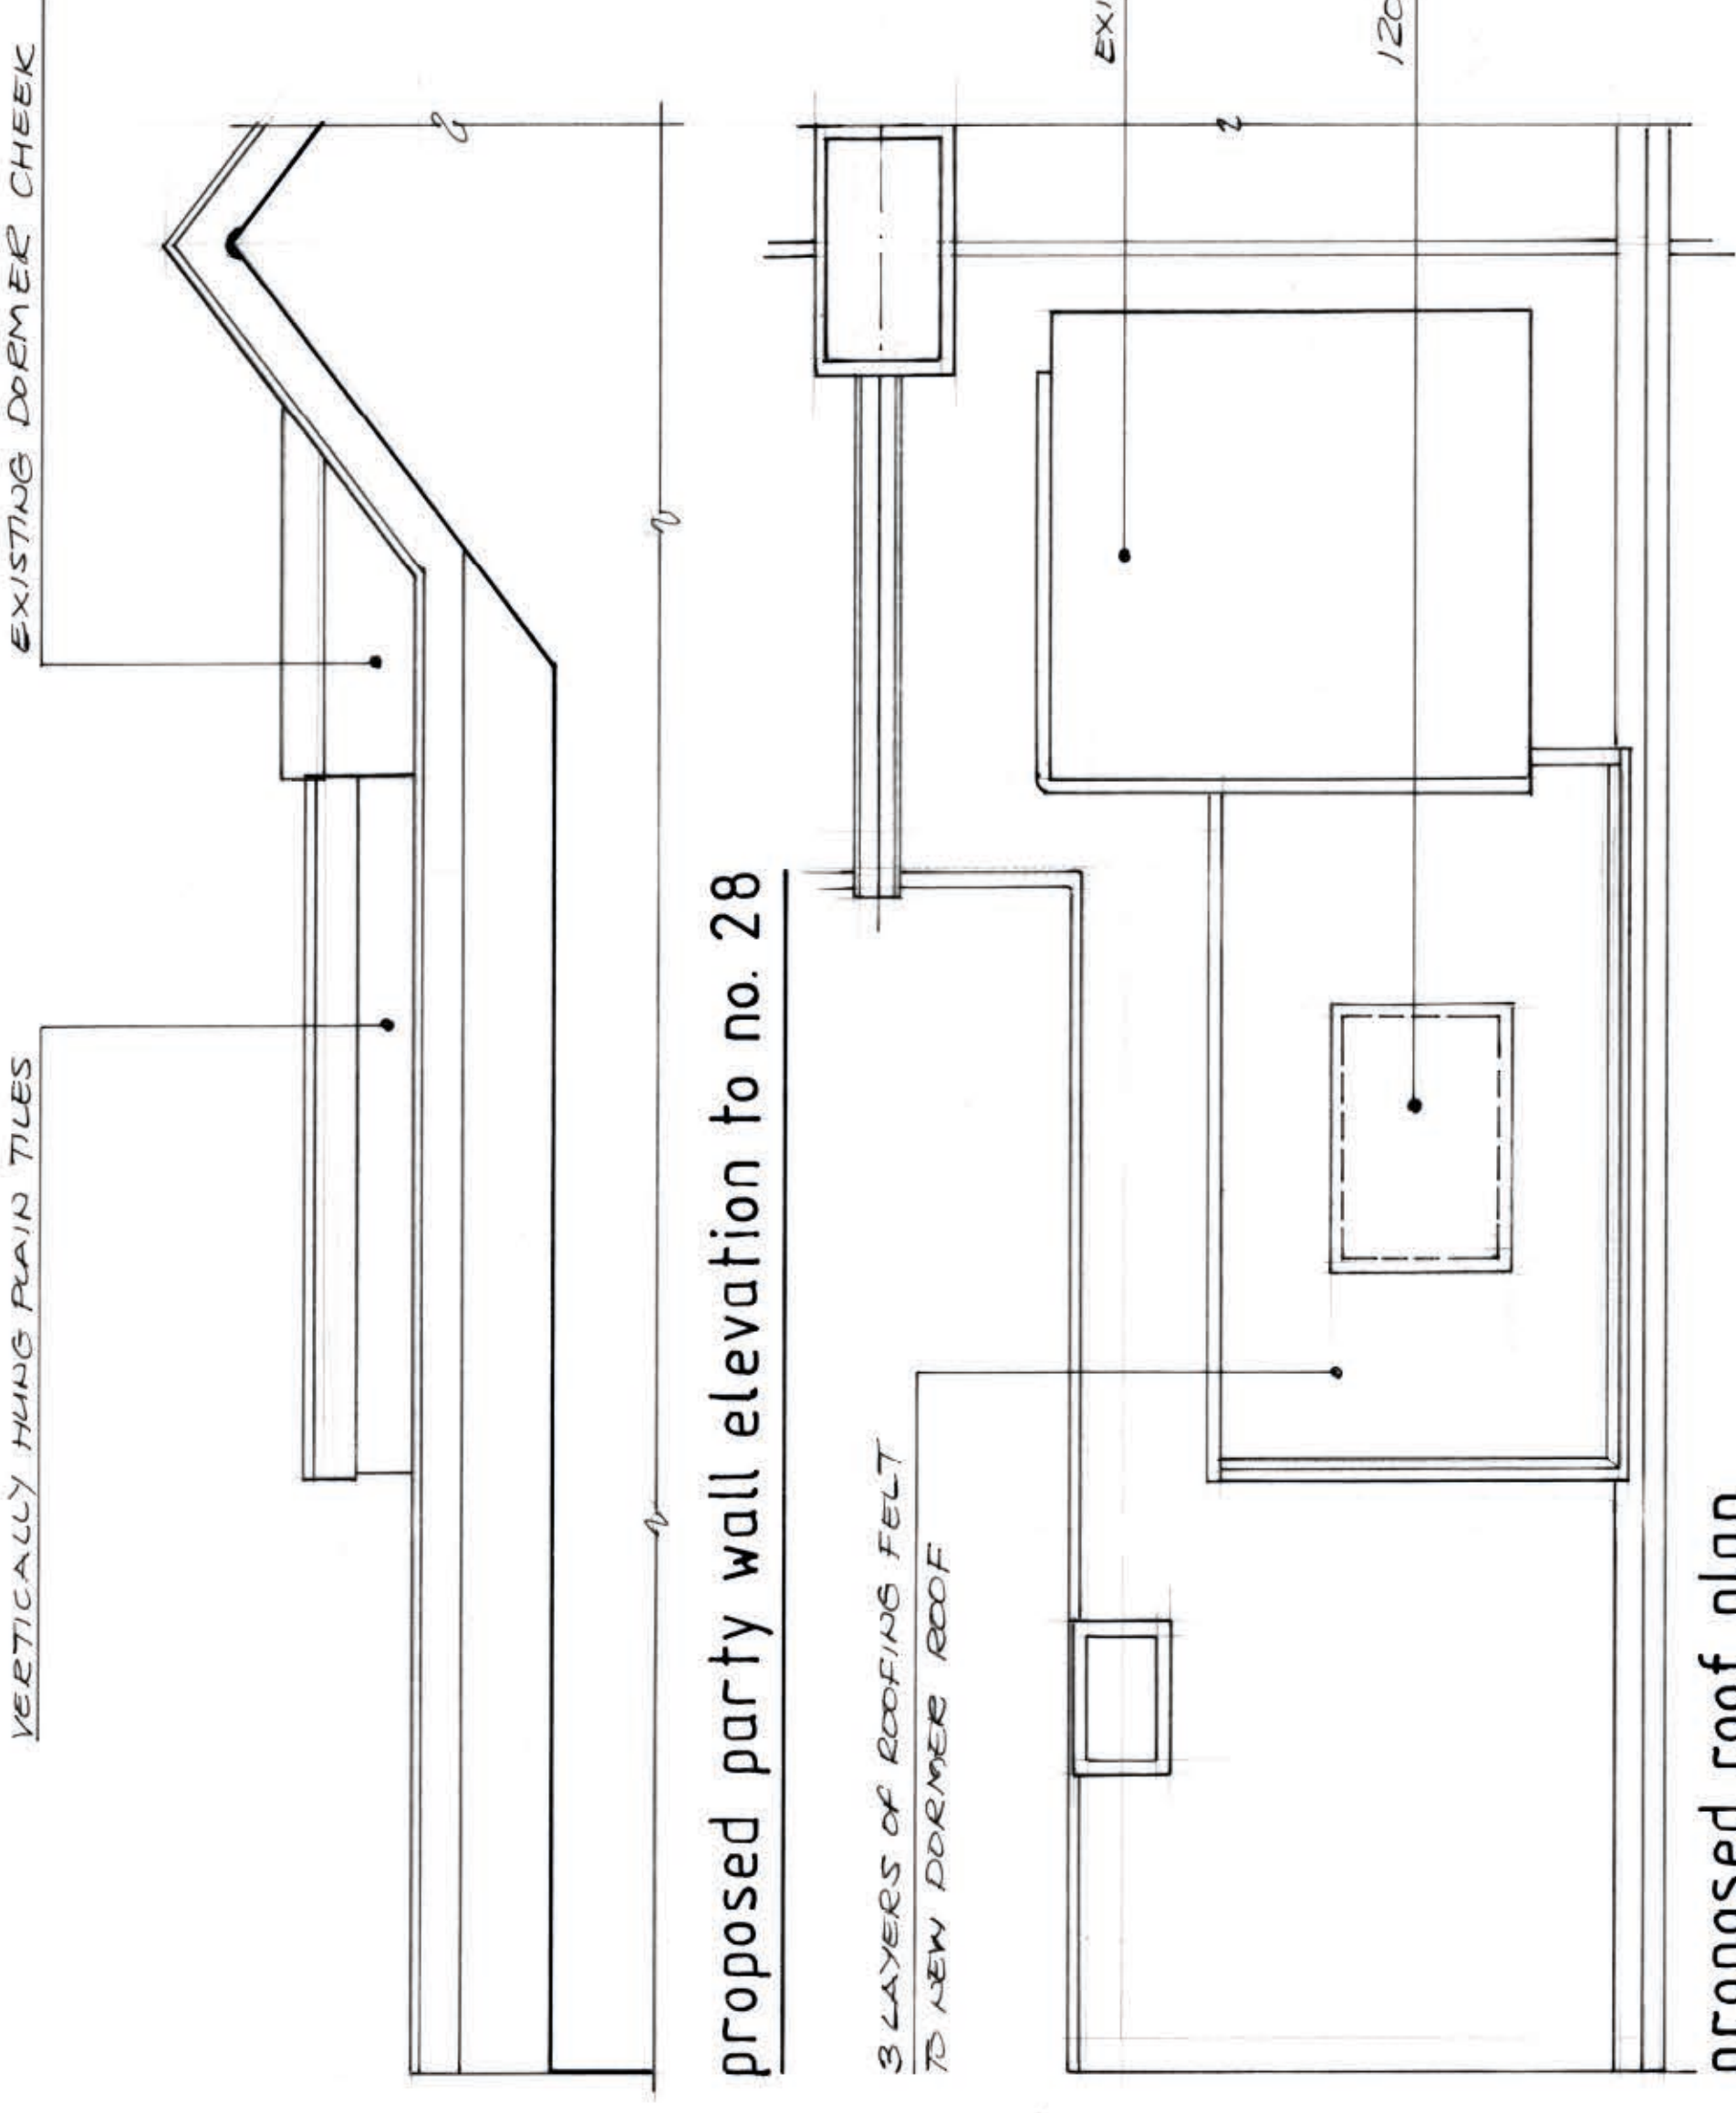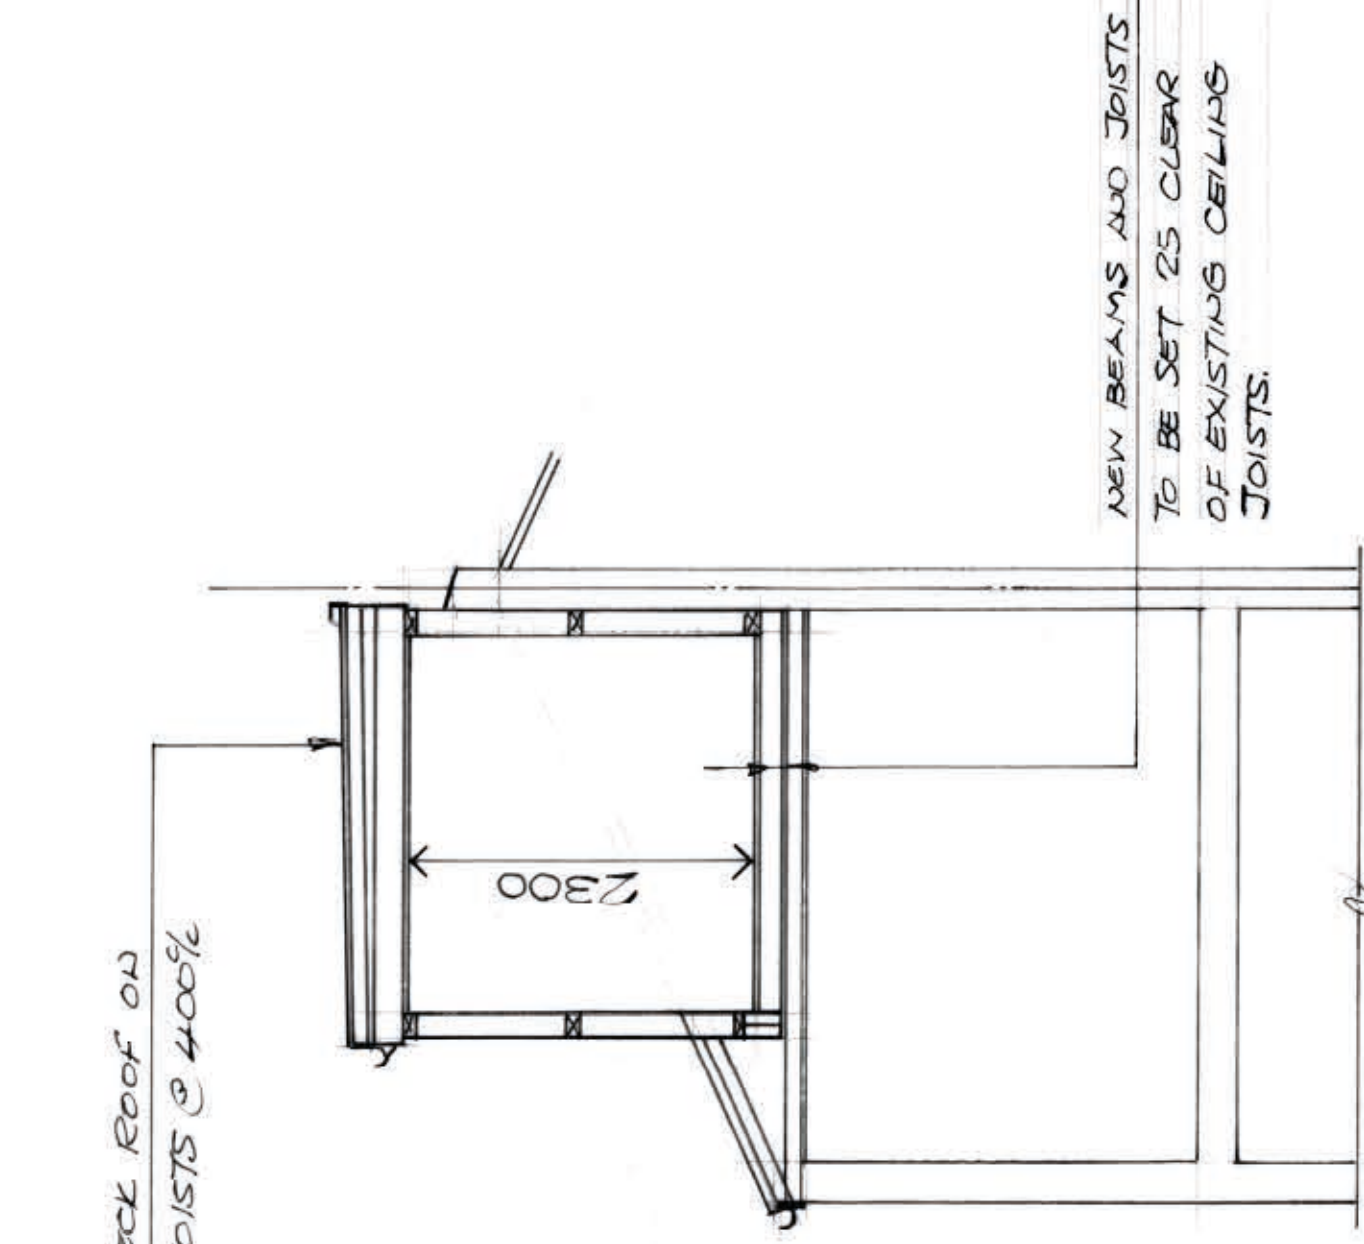

existing section / side elevation

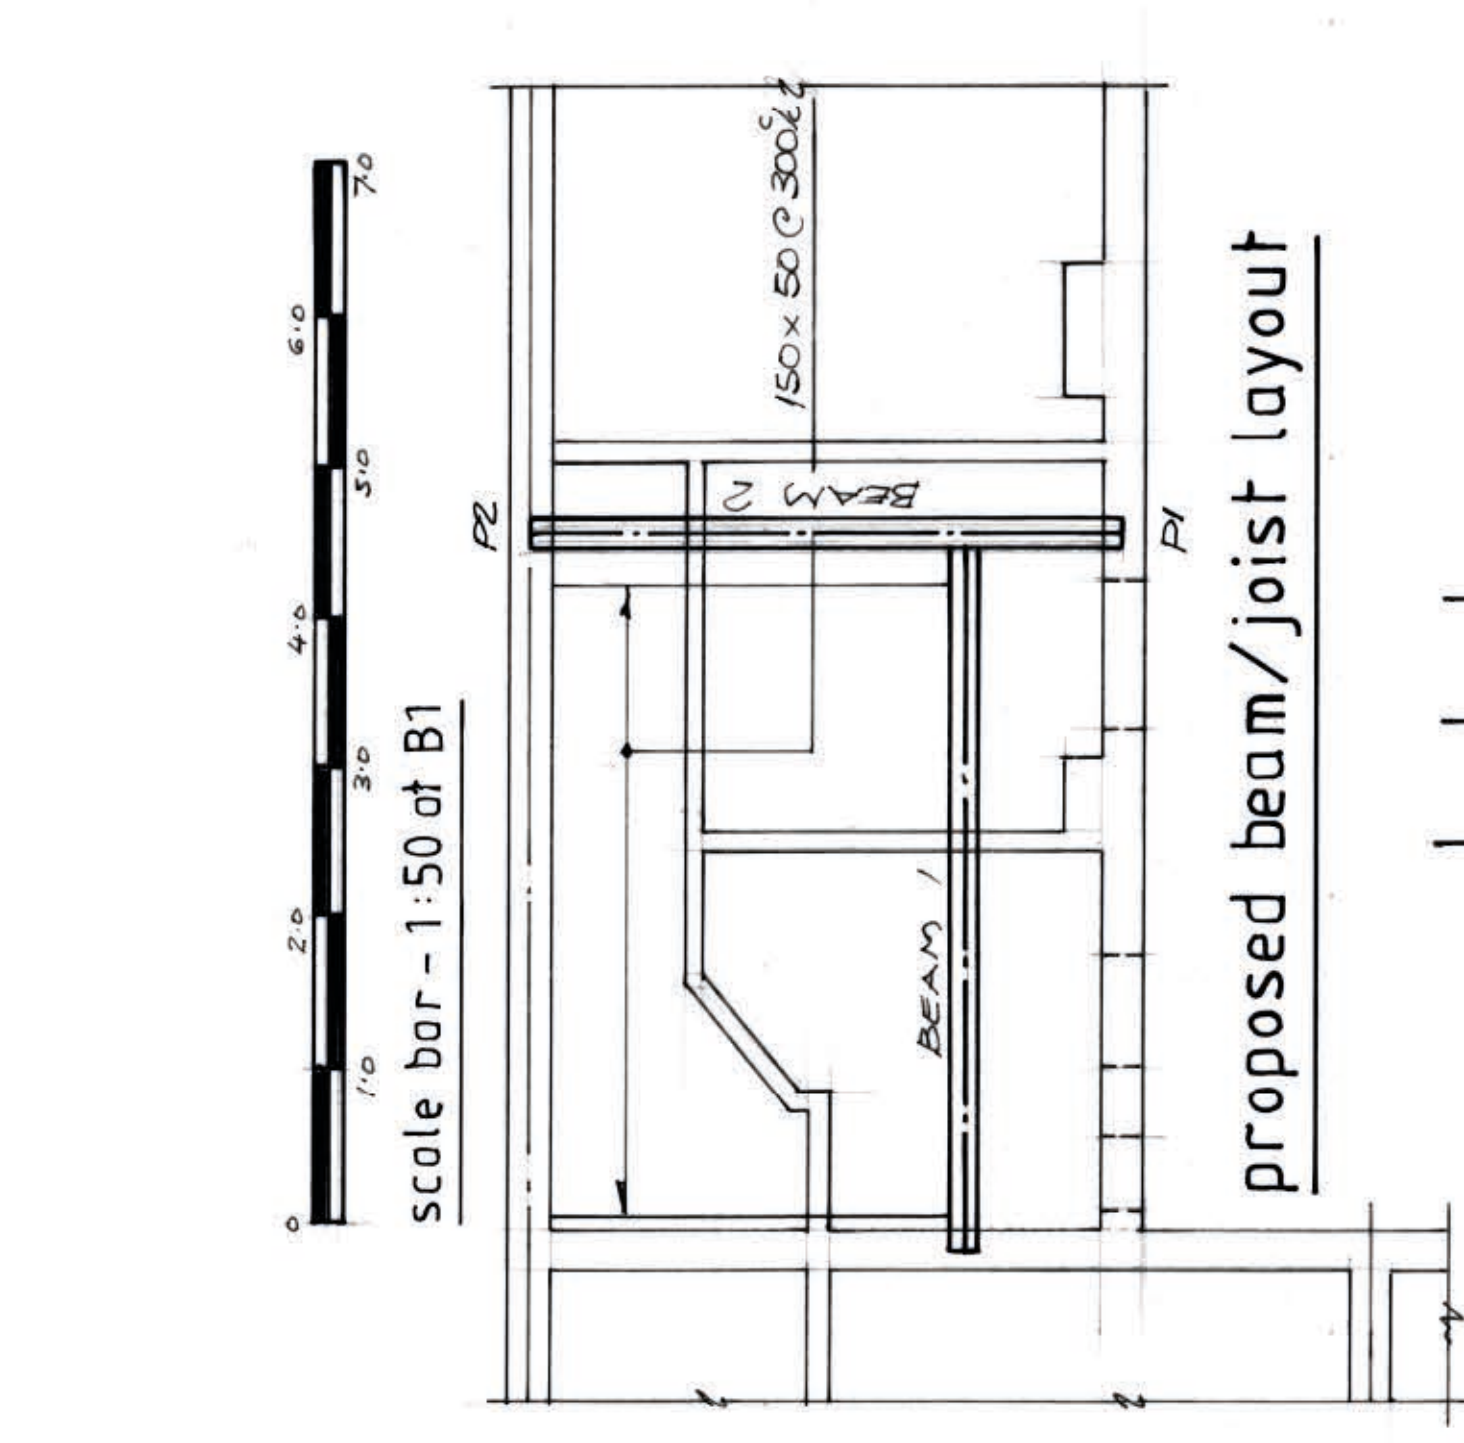


proposed beam/joist layout


proposed side elevation

beam schedule

BEAM 1 :-
203 x 133 x 30kg UB
SPREADER PLATES ~
500 x 100 x 20
BEAM 2 :-
152 x 152 x 23kg L/C
SPREADER PLATES ~
PI ~ 450 x 100 x 20
P2 ~ 350 x 100 x 15

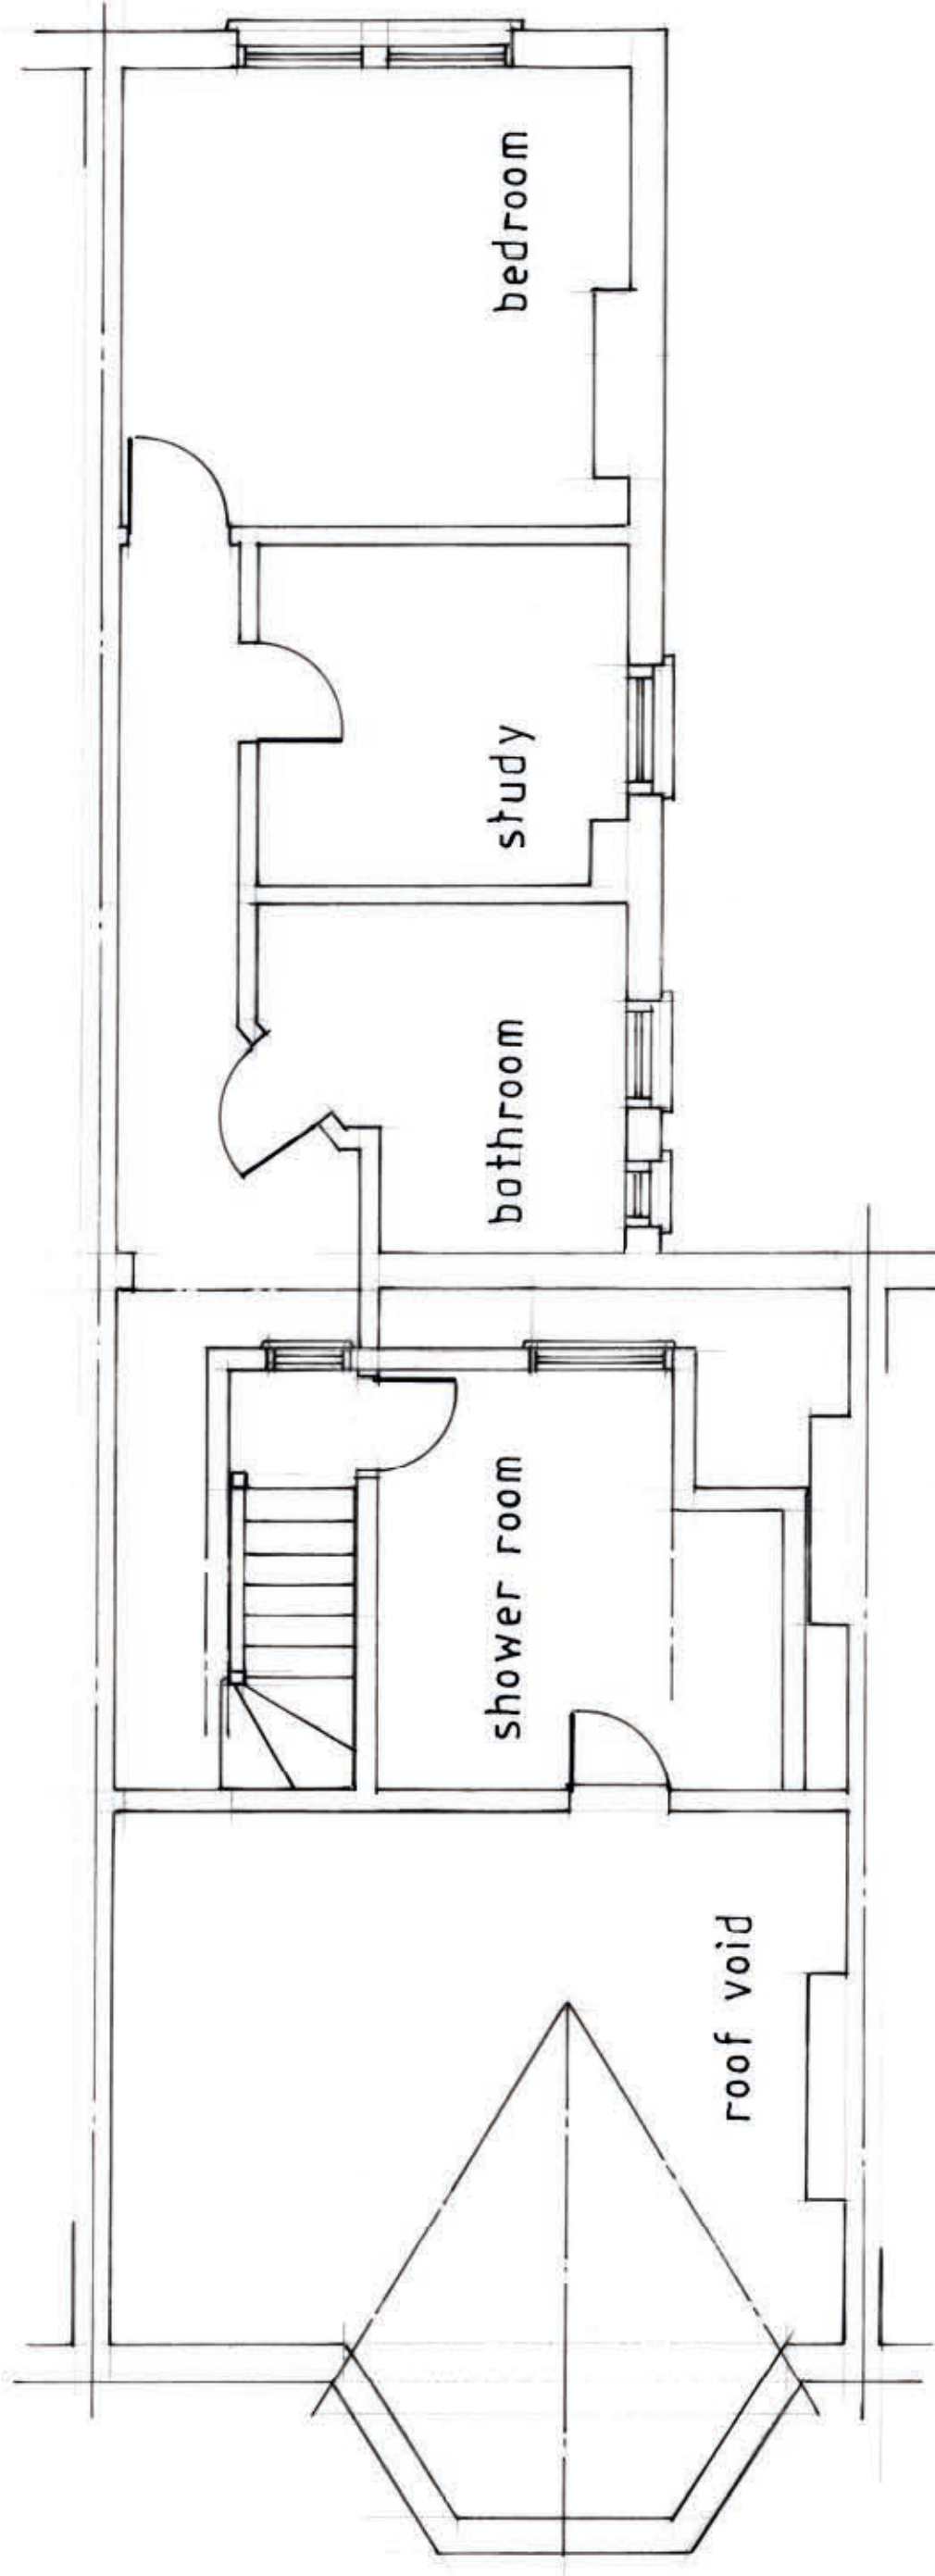

existing loft and first floor plan

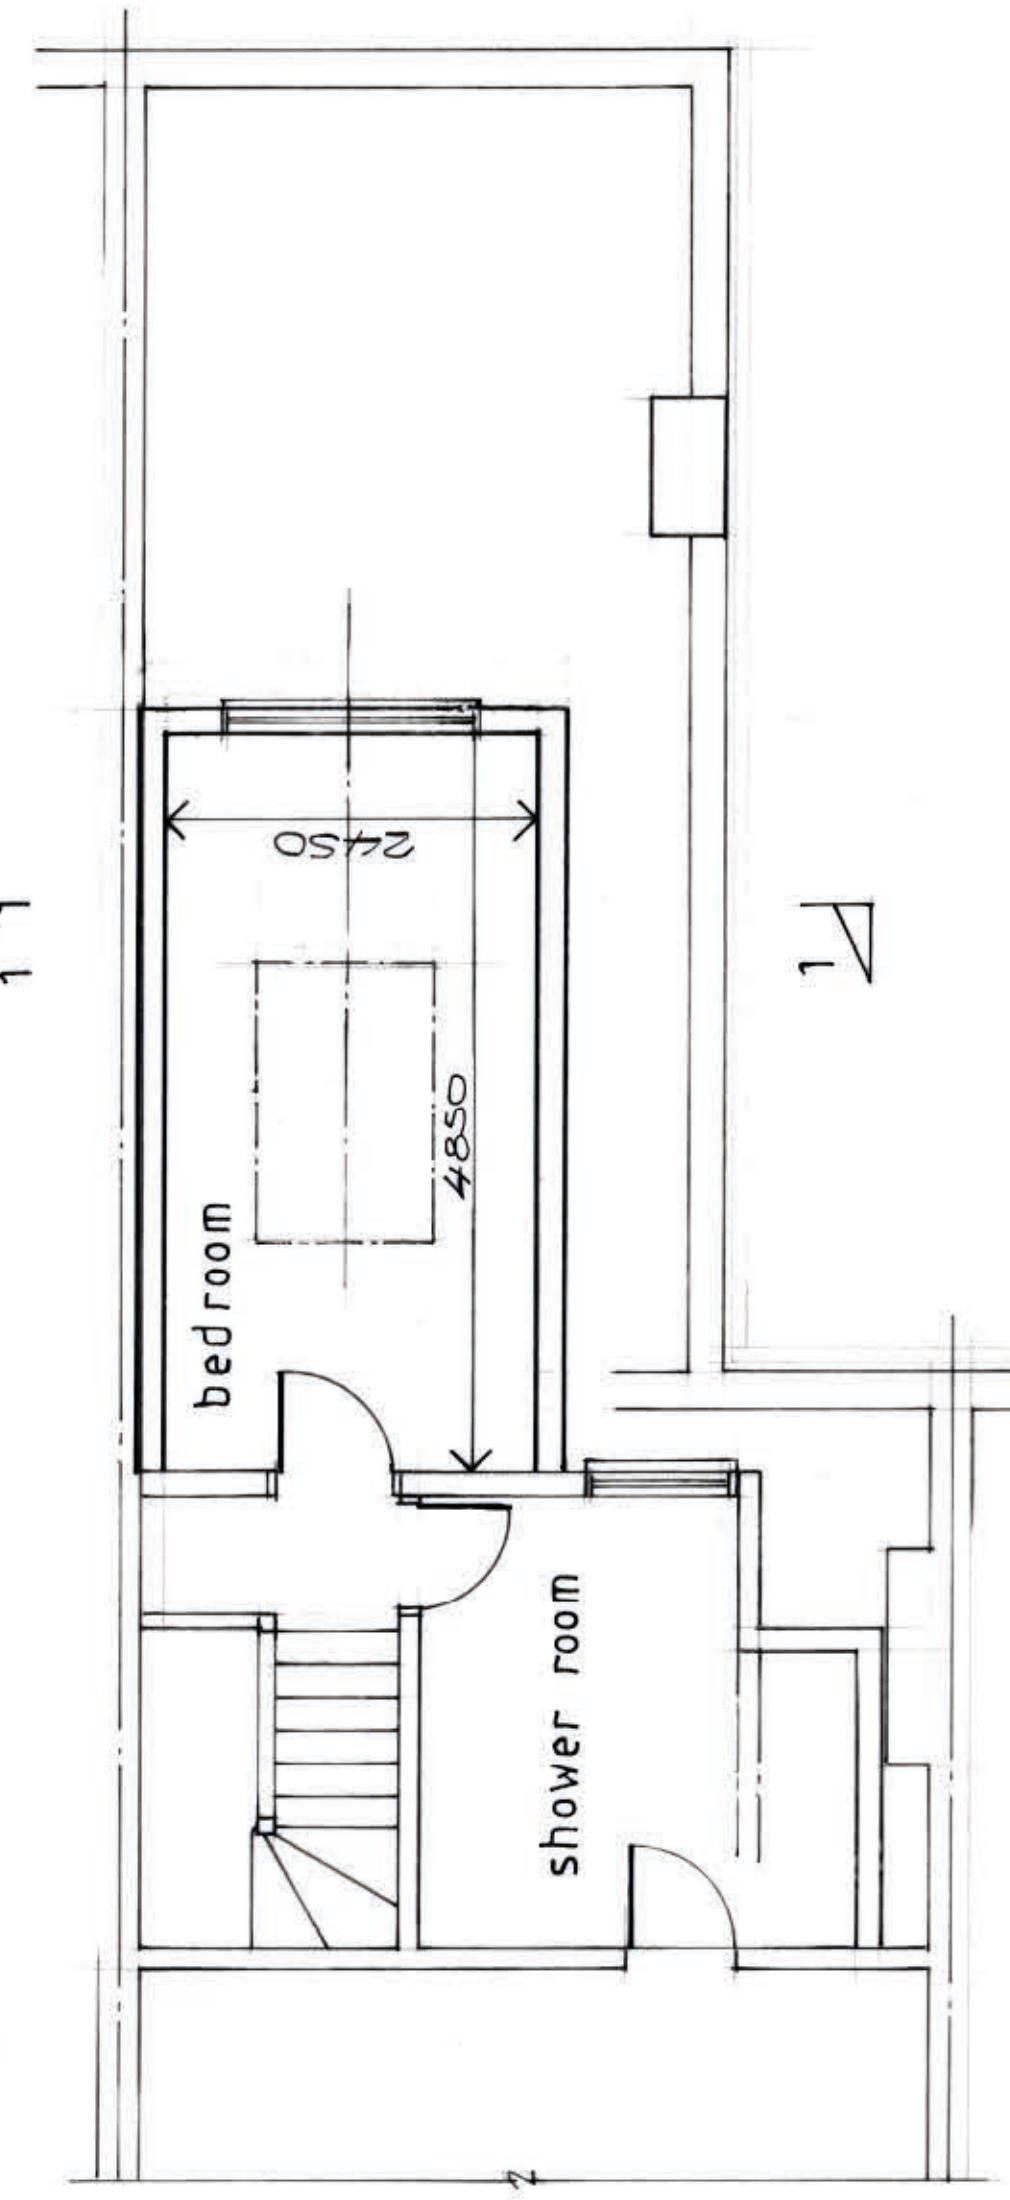

proposed second floor plan

A	11/1/24	Date	BEAM DETAILS ADDED. LENGTH OF DORMER REDUCED	Description
PREMIER LOFTS Unit 10, Beaumont Gate, Shenley Hill Radlett, Herts, WD7 7AR Office - 01923 859 522 Mobile - 07881 371948				
Site details MR. & MRS. SHAW 26 THIRLEMER ROAD, LONDON N10 2DN				
Project ROOF EXTENSION OVER BACK ADDITION EDOF				
Drawing				
PLANS, ELEVATIONS AND DETAILS OF EXISTING AND PROPOSED				
Drawn	J. A.	Date	11/01/24	Scale
Drawing no	2023-17	Revision	A	