

NOTES:

SUBJECT TO STATUTORY CONSENTS


BASED ON OS MAP REPRODUCED BY PERMISSION OF
CONTROLLER OF HM STATIONARY OFFICE (c) CROWN
COPYRIGHT

COPYRIGHT RESERVED


DO NOT SCALE THIS DRAWING

DO NOT USE ELECTRONIC VERSIONS OF THIS DRAWING TO
DETERMINE DIMENSIONS UNLESS SPECIFICALLY
AUTHORISED BY MICHAEL SPARKS ASSOCIATES

IF USING AN ELECTRONIC VERSION OF THIS DRAWING
FIGURED DIMENSIONS TAKE PRECEDENCE AND NOTIFY
MICHAEL SPARKS ASSOCIATES OF ANY DISCREPANCIES

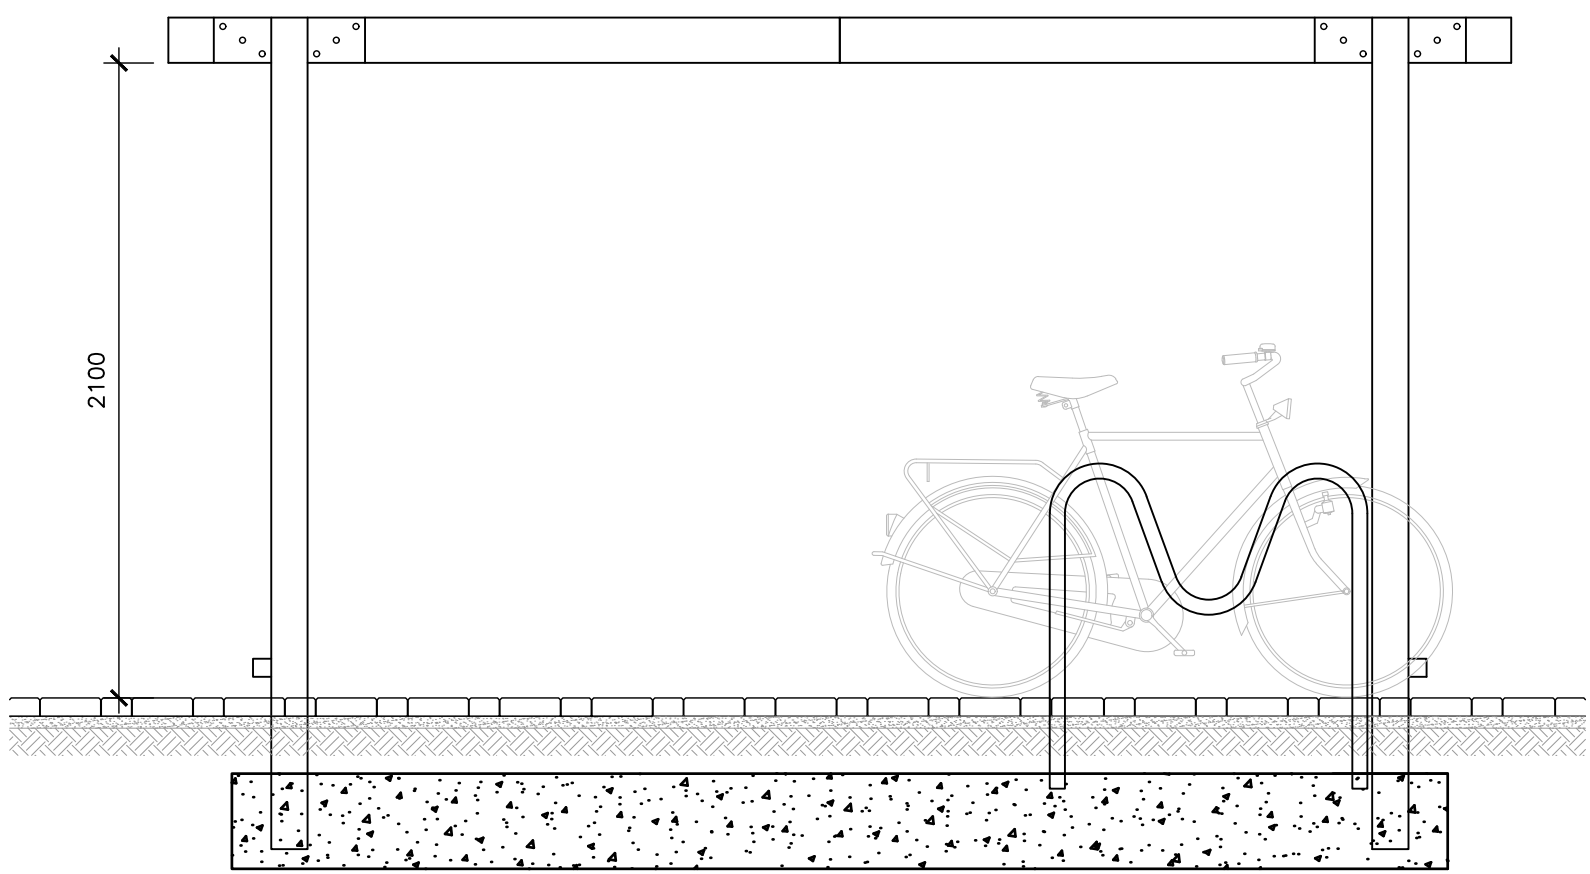

01
215
LARGE BICYCLE SHELTER SIDE ELEVATION
1:25

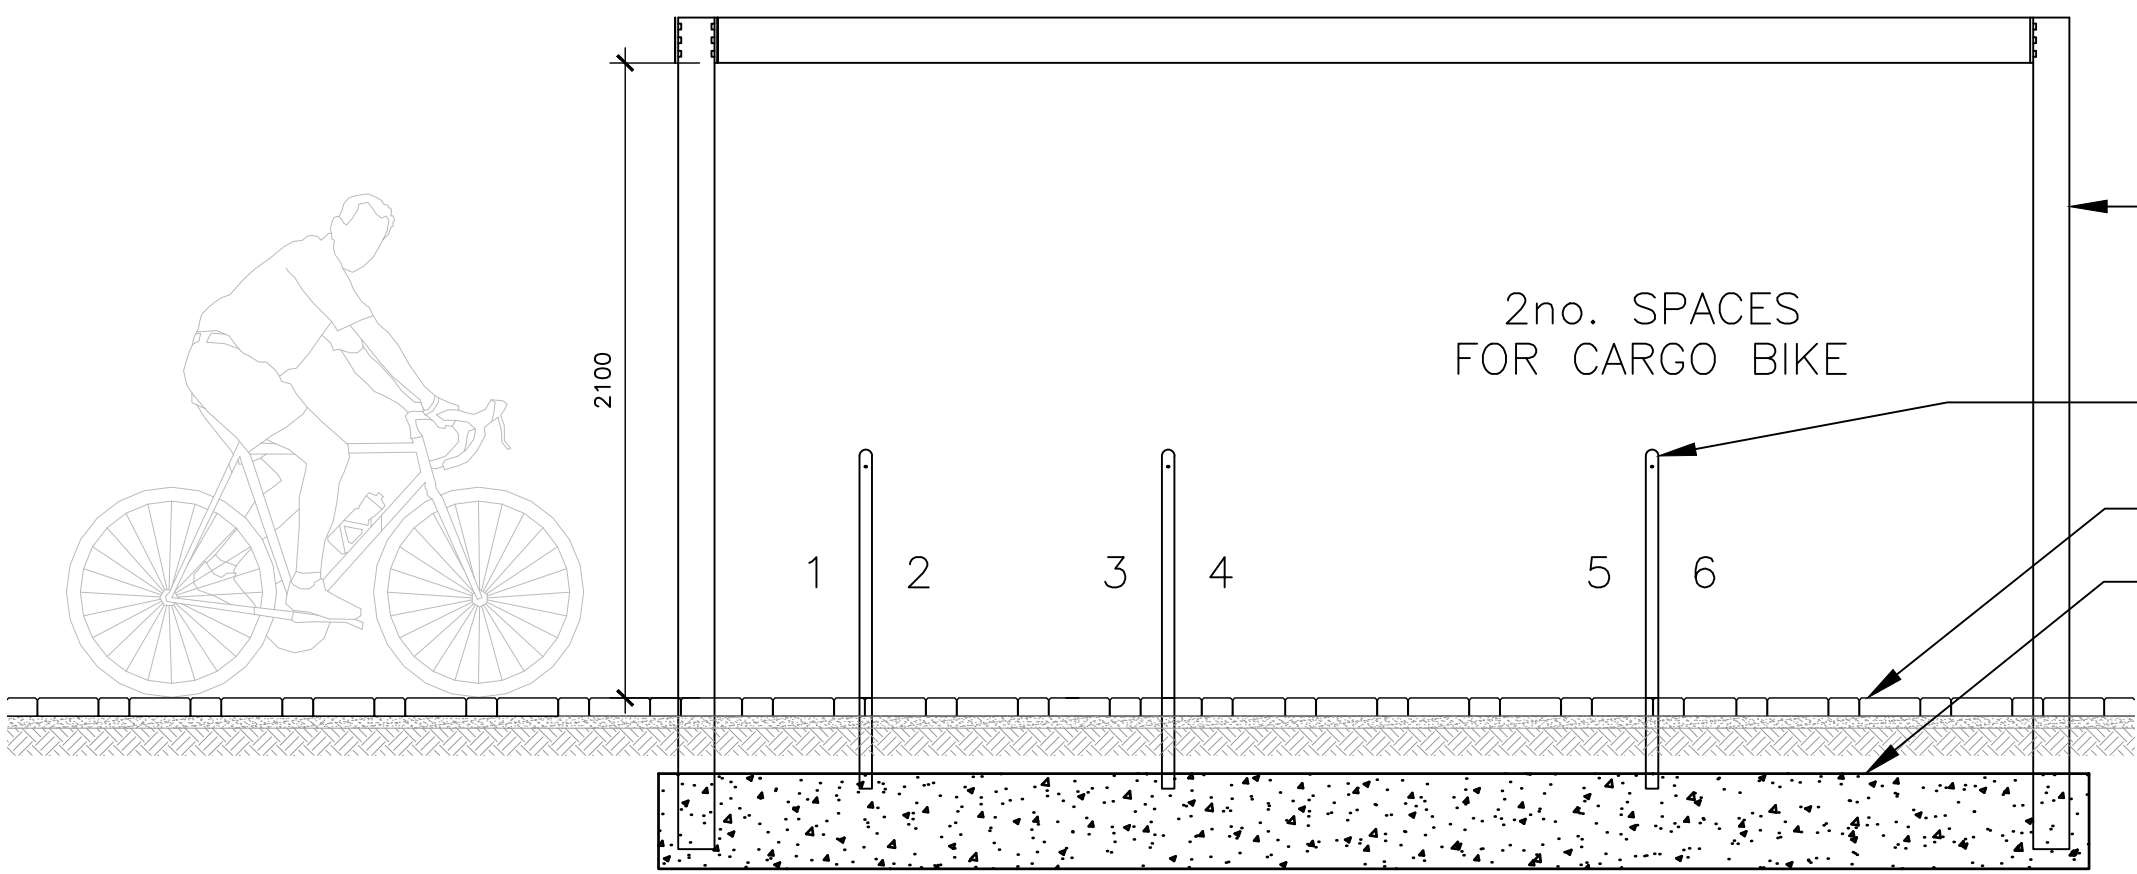


02
215
LARGE BICYCLE SHELTER FRONT ELEVATION
1:25

FALCOSPAN SHELTER OEA
COLOUR: BLACK


GALVANISED SHEFFIELD-TYPE
HOOPS @ 800mm CENTRES

BLOCK PAVING

FOUNDATIONS TO STRUCTURAL
ENGINEER'S DESIGN

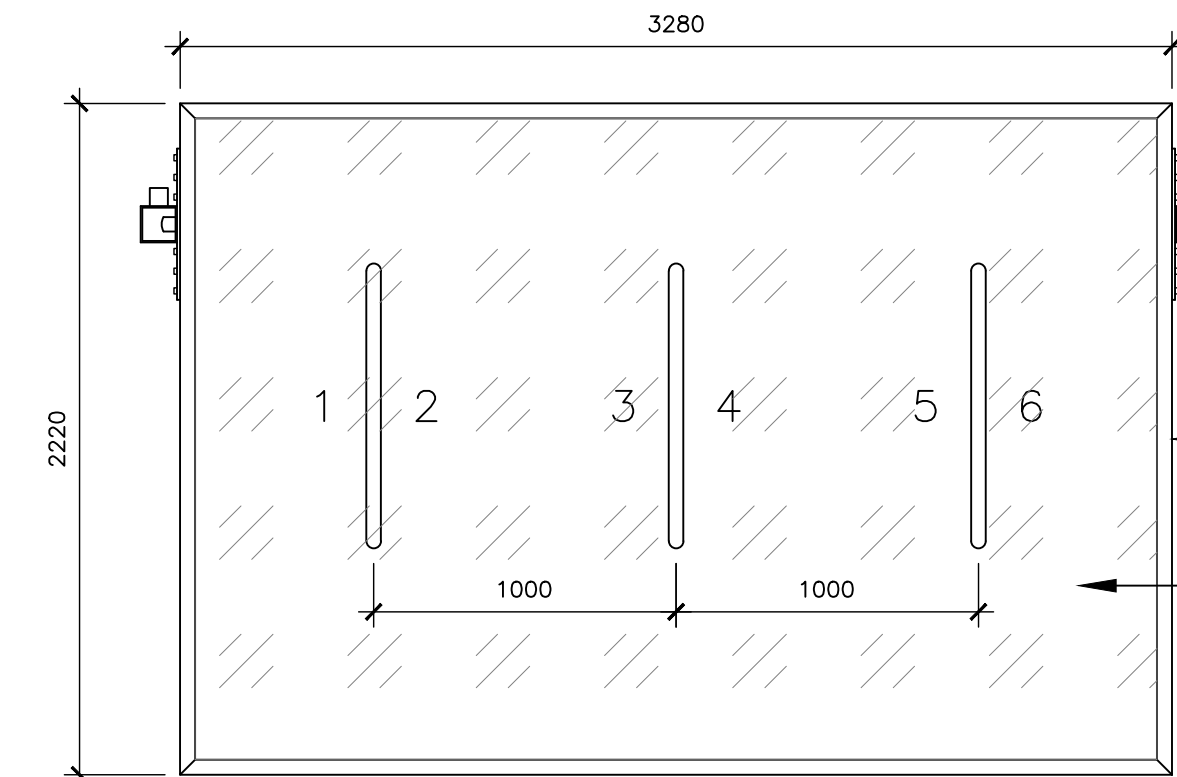


04
215
STANDARD BICYCLE SHELTER PLAN
1:25

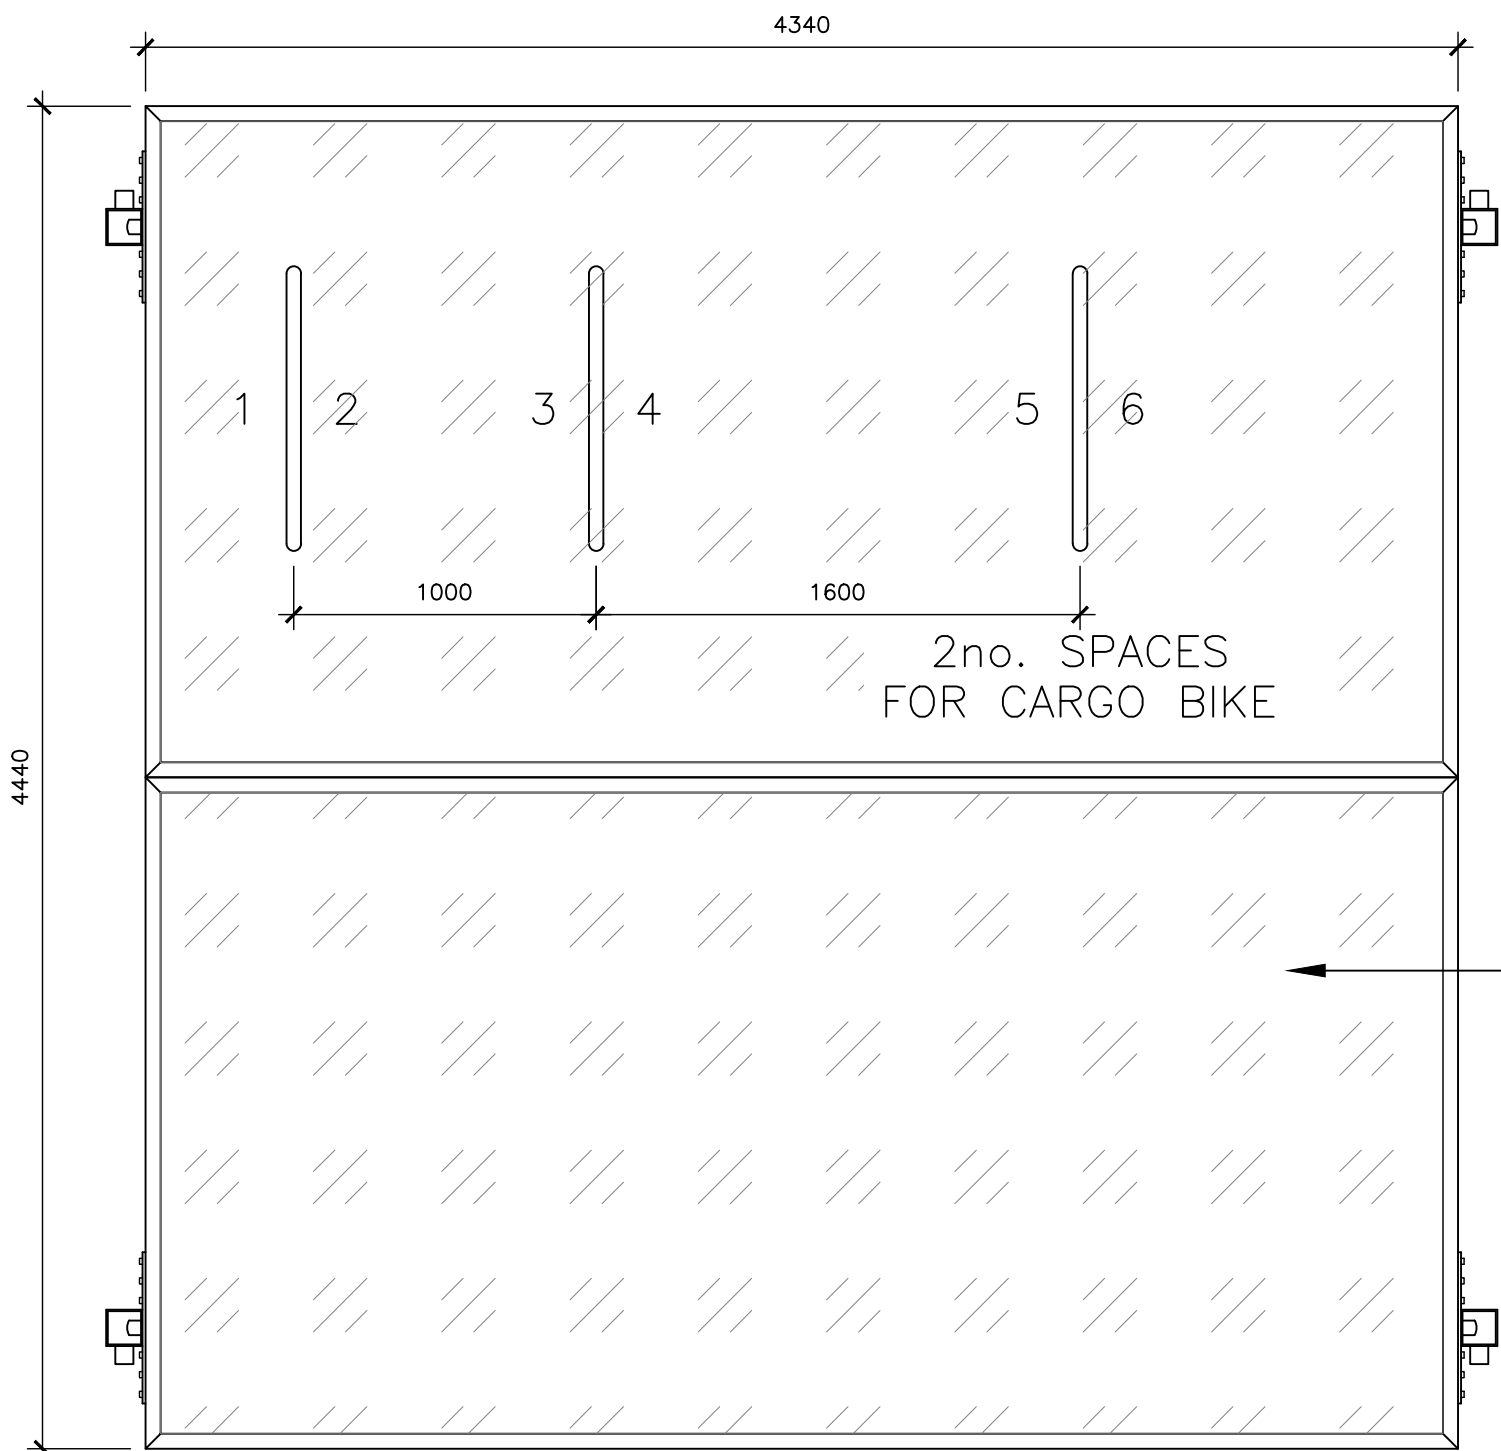


03
215
LARGE BICYCLE SHELTER PLAN
1:25

TRANSLUCENT ROOF SHEETING

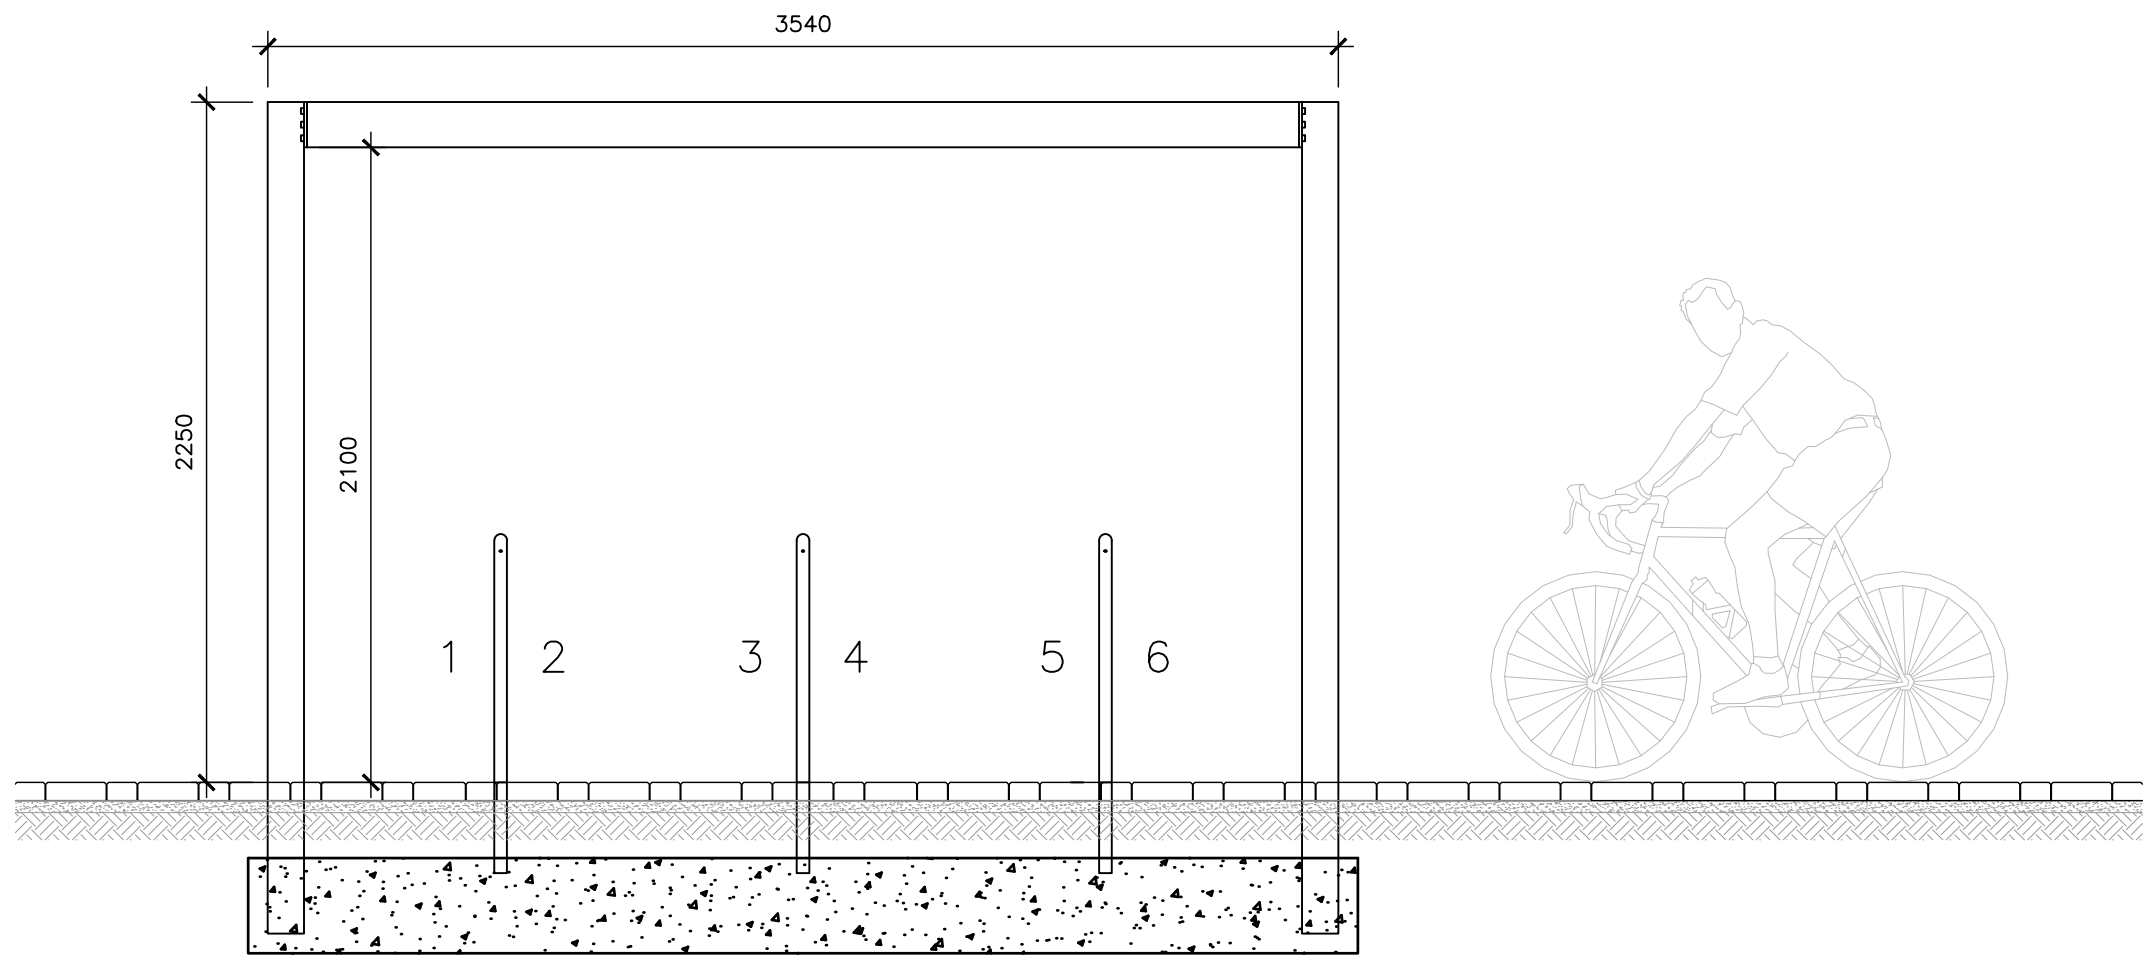

05
215
STANDARD BICYCLE SHELTER FRONT ELEVATION
1:25

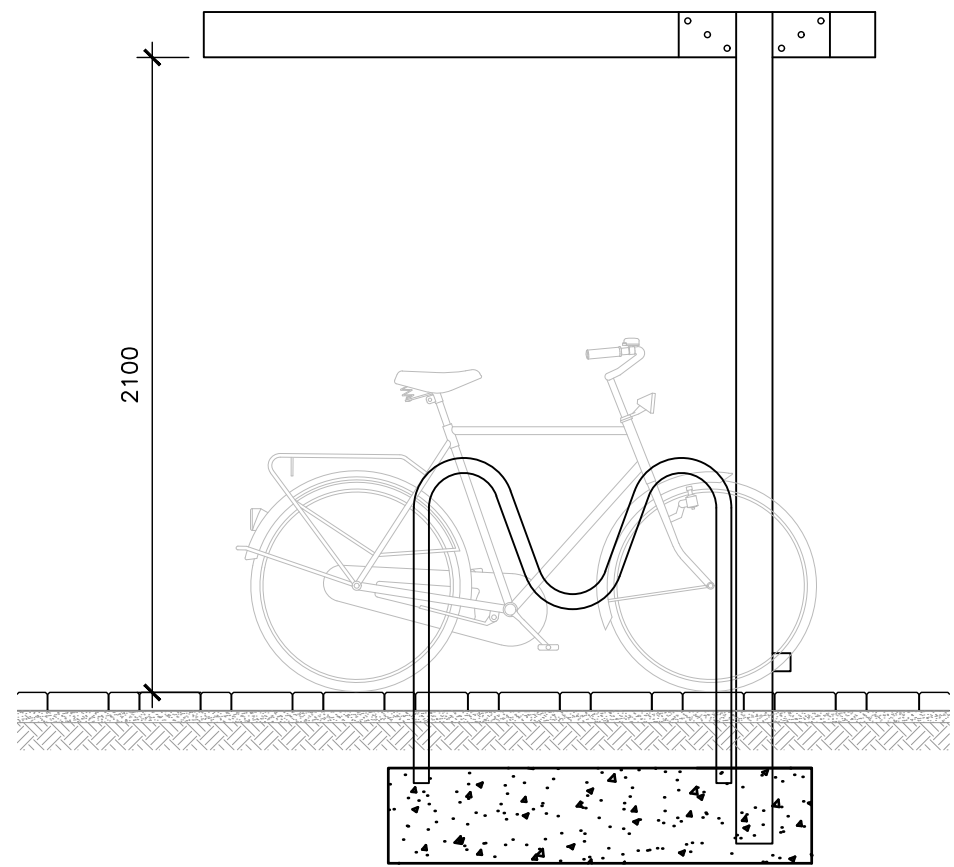

06
215
STANDARD BICYCLE SHELTER SIDE ELEVATION
1:25



A	22-01-24	CARGO BIKE 'SPACES' AMENDED.	MK	SD
-	23-11-23	ISSUED FOR APPROVAL.	MK	SD
REV	DATE	NOTE	DRAW	CHK



CHARTERED ARCHITECTS

11 PLATO PLACE
SEBING ROAD
LONDON SW6 4TU

TELEPHONE 020 7736 6162
www.msa-architects.co.uk

GRAFTONGATE

TITLE

DYSON'S ROAD, EDMONTON

DRAWING

BICYCLE SHELTER DETAILS

CLIENT

GRAFTONGATE DEVELOPMENTS

DATE	SCALE	DRAWN
NOV 2023	1:25@A1	MK

STATUS	CHECKED
PLANNING	SD

DRAWING NUMBER

31380-PL-215A