




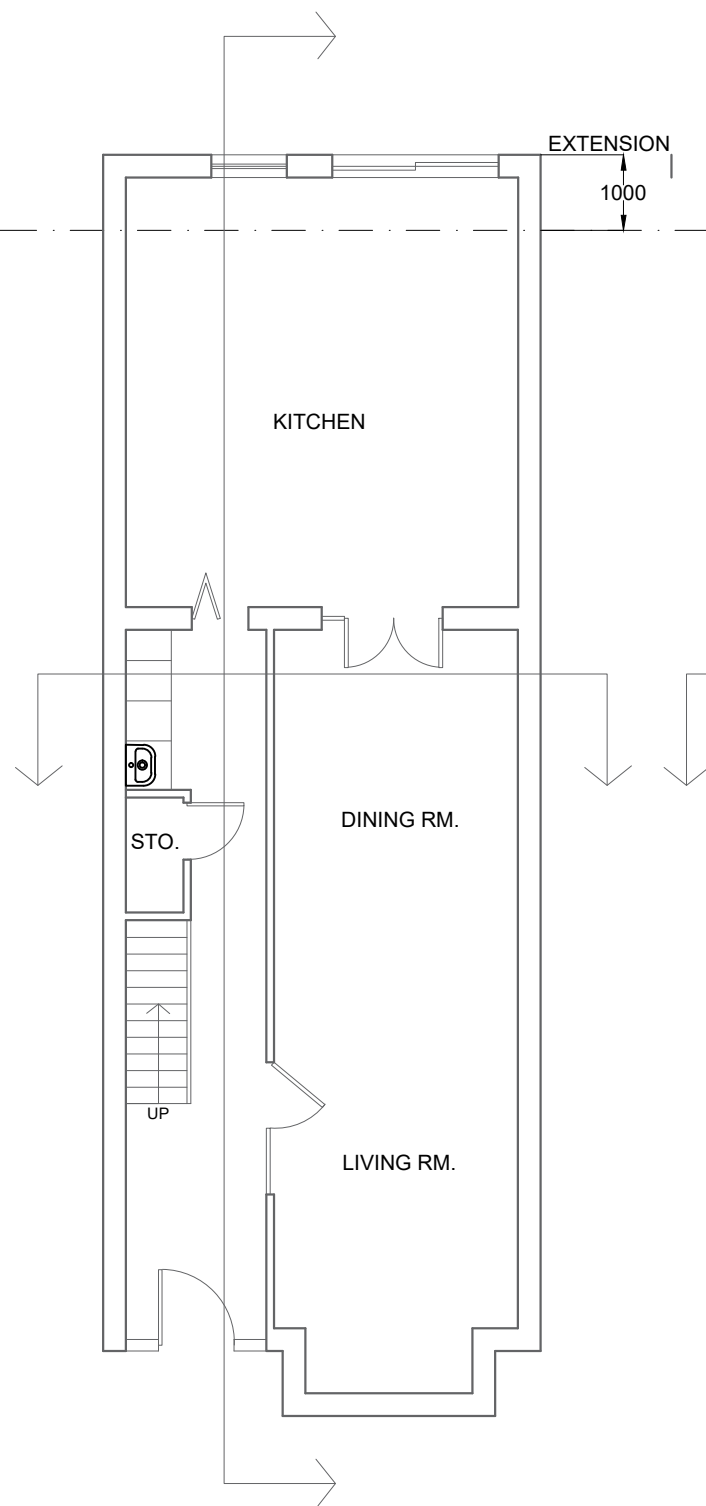


PROPOSED GROUND FLOOR

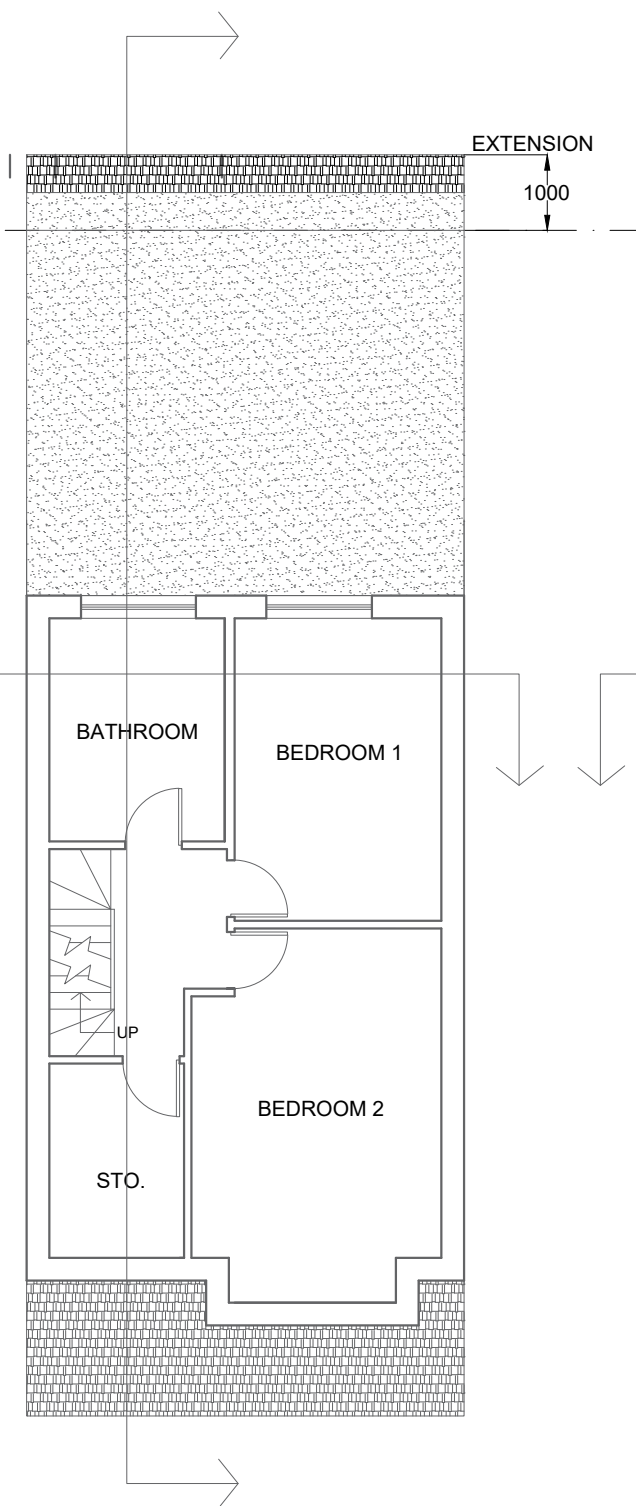

PROPOSED FIRST FLOOR

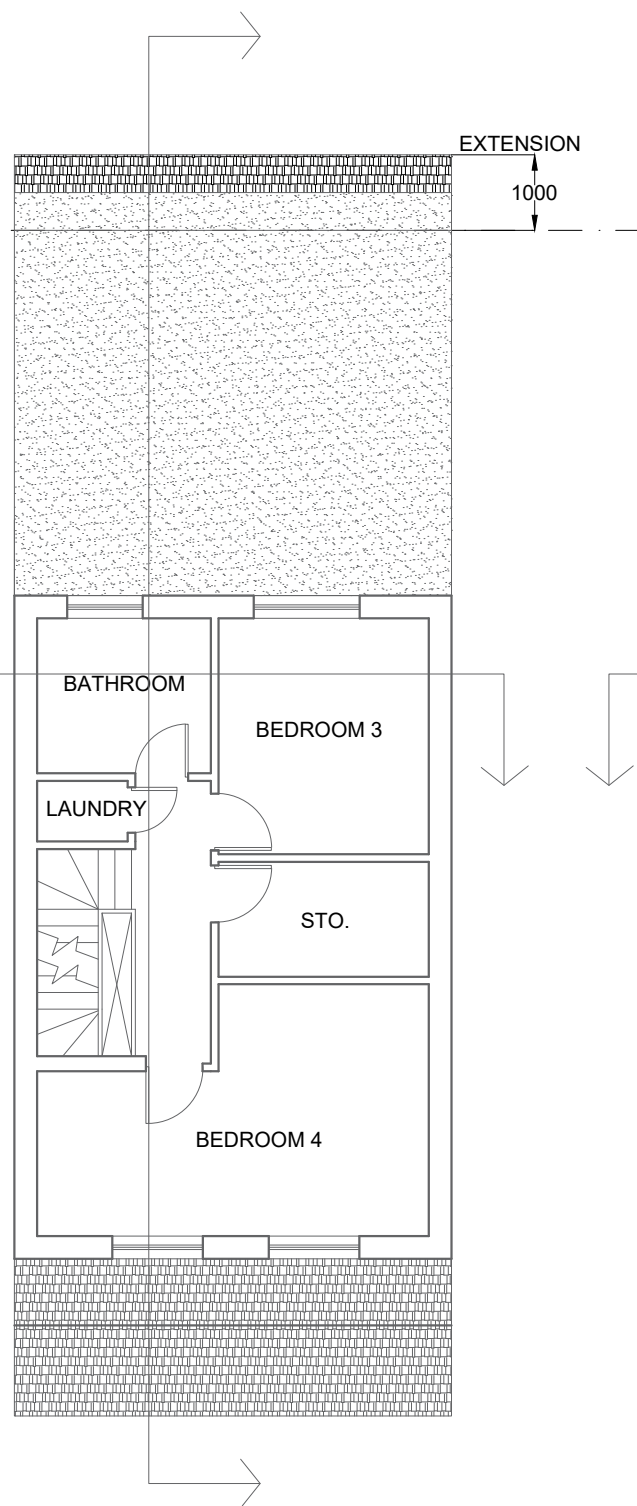

PROPOSED LOFT FLOOR

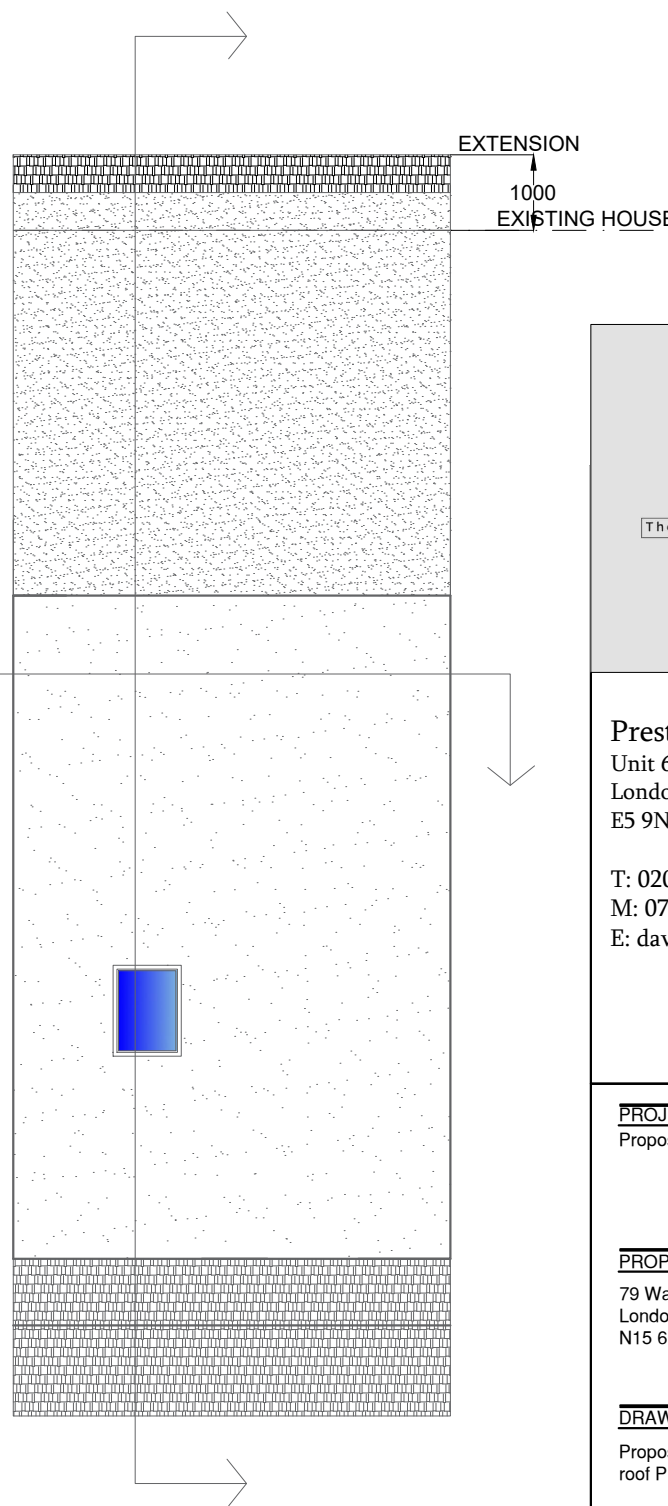

PROPOSED ROOF PLAN

MDM

The planners who outsmart

Prestige Planning Ltd.
Unit 6 Grosvenor Way
London
E5 9ND

T: 0203 935 3434
M: 07824628403
E: davidmotzen@gmail.com

PROJECT DETAILS

Proposed 1.00 meter rear extension

PROPERTY ADDRESS

79 Wargrave Avenue
London
N15 6UB

DRAWING TITLE

Proposed Ground,first,loft and
roof Plan

REVISION	DRAWING NO.
RV00	PL04

SCALE

1:100

[@ A3]

0 1 2 3 Metres