




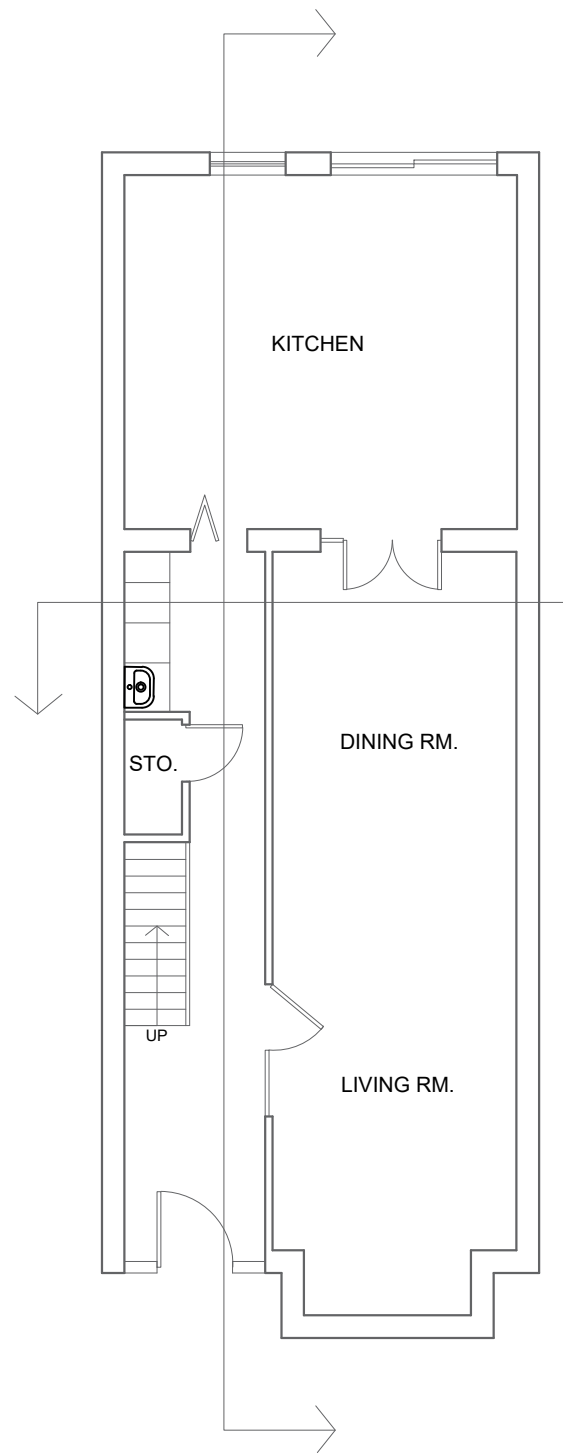


EXISTING GROUND FLOOR

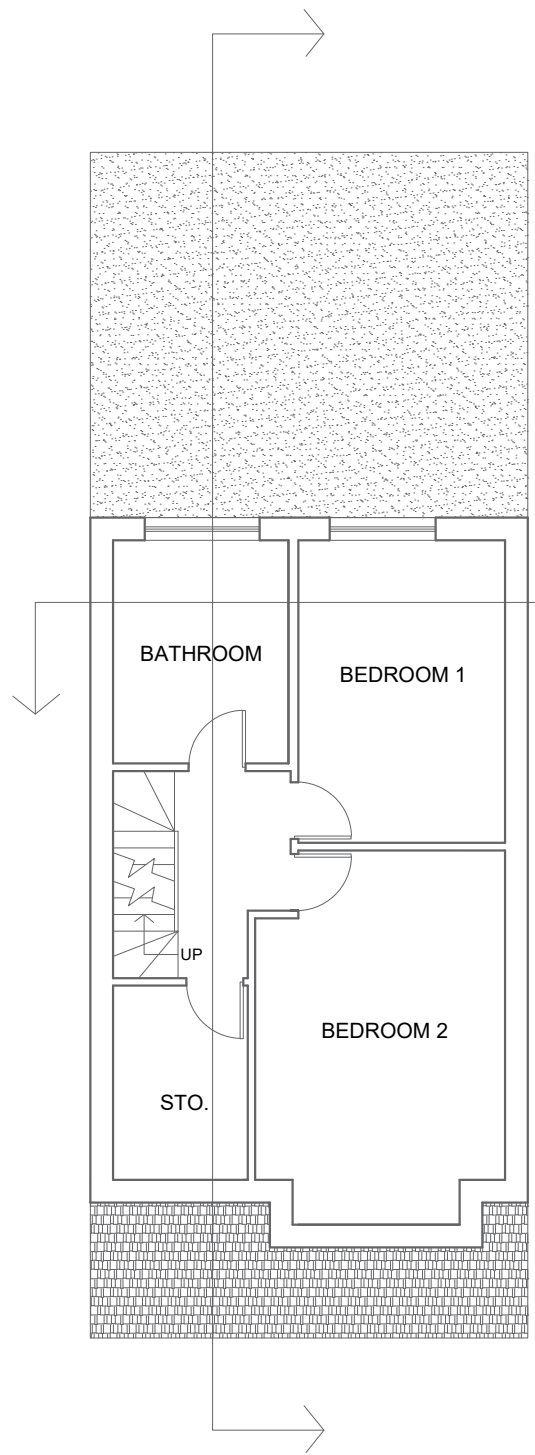

EXISTING FIRST FLOOR

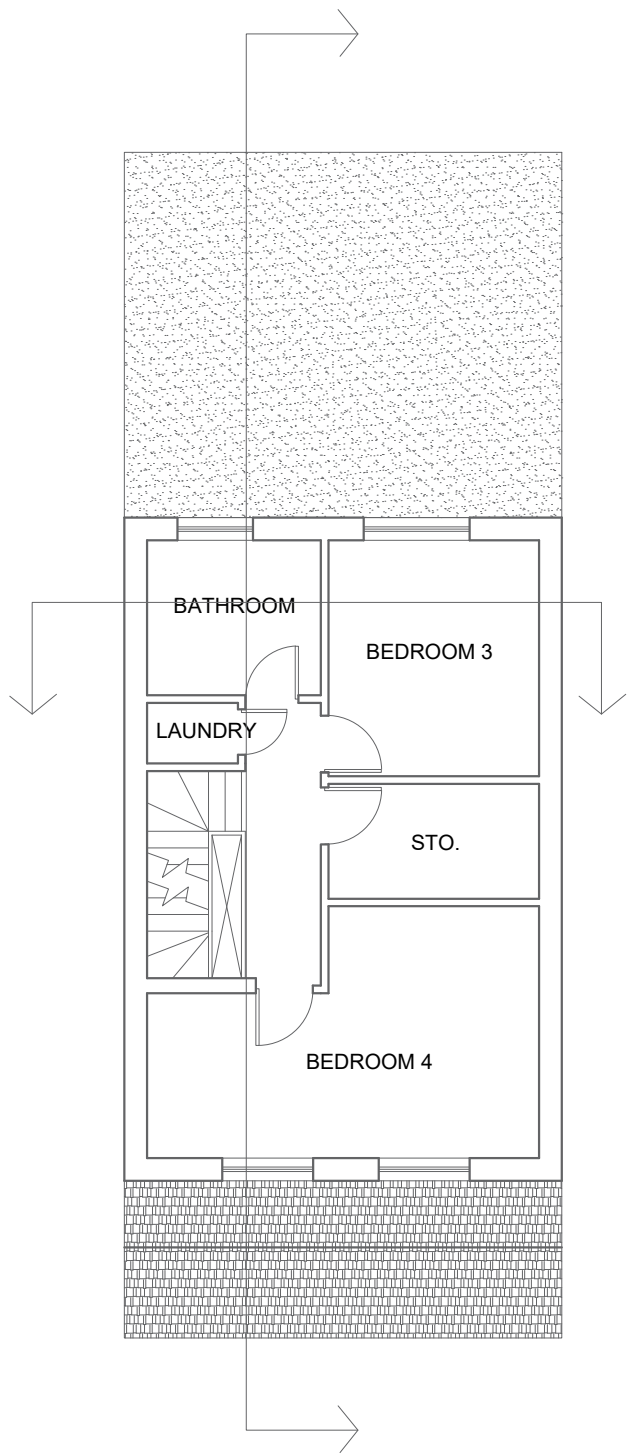

EXISTING LOFT FLOOR

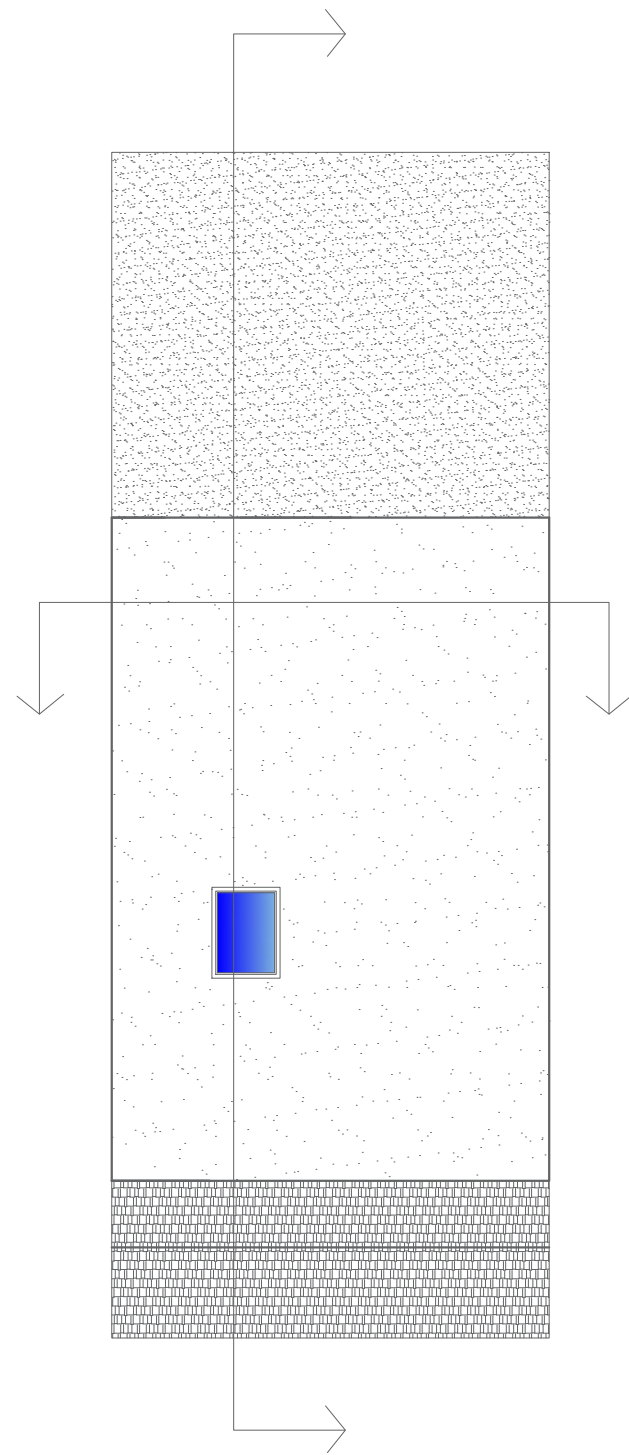

EXISTING ROOF PLAN

MDM
The planners who outsmart

Prestige Planning Ltd.
Unit 6 Grosvenor Way
London
E5 9ND

T: 0203 935 3434
M: 07824628403
E: davidmotzen@gmail.com

PROJECT DETAILS
Proposed 1.00 meter rear extension

PROPERTY ADDRESS
79 Wargrave Avenue
London
N15 6UB

DRAWING TITLE
Existing Floor Plans

REVISION	DRAWING NO.
RV00	PL02

SCALE
1:100

[@ A3]
0 1 2 3 Metres