


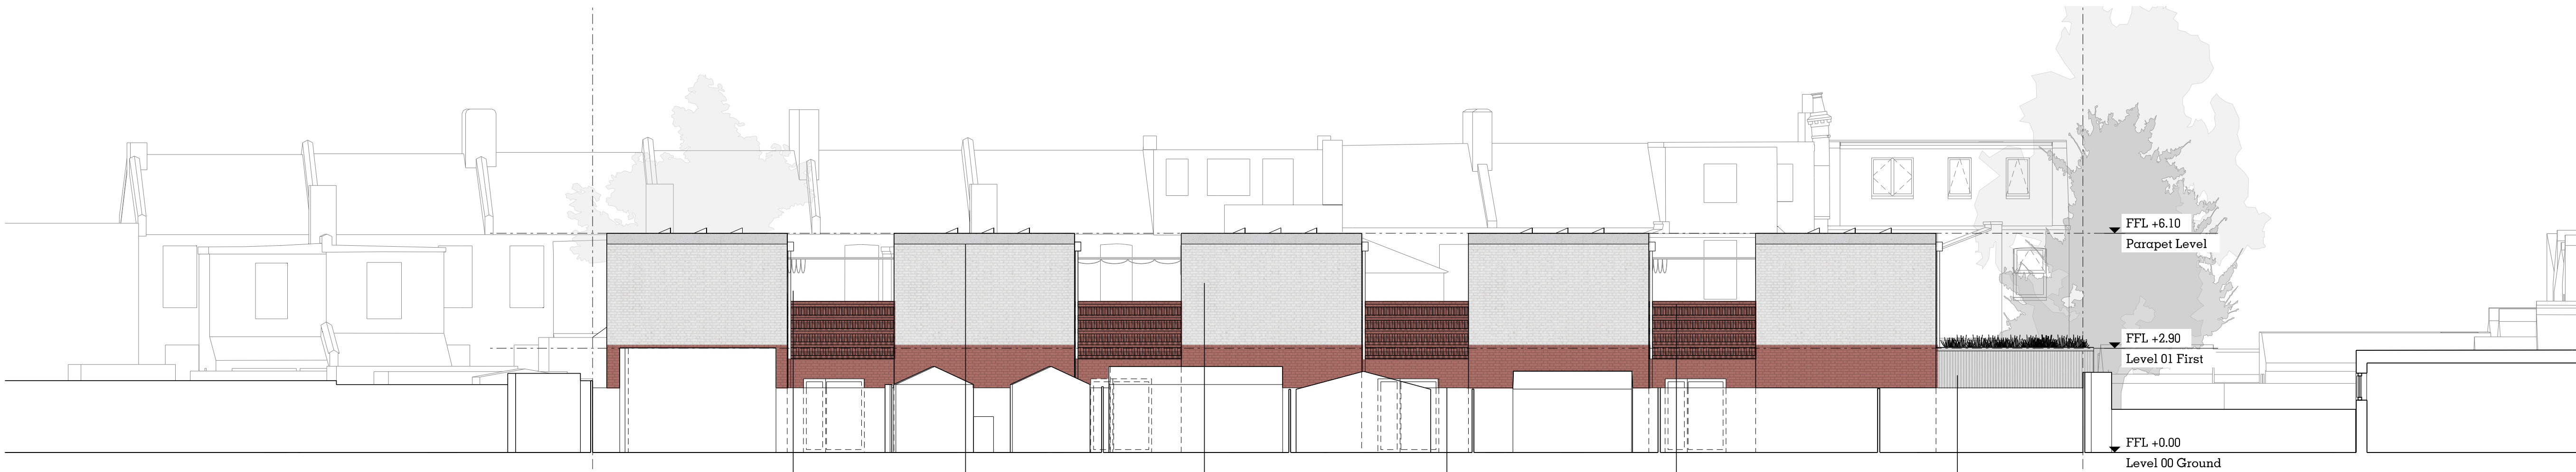

01 Propsed Site Front Elevation
1:100 @ A1

158, Park Lane Denmark Mews 54, Manor Road




02 Propsed Site Rear Elevation
1:100 @ A1

60, Manor Road Denmark Mews 164, Park Lane

GENERAL PLANNING NOTES

1. No dimensions to be scaled from this drawing.
2. All errors, omissions or inconsistencies to be reported to the architect immediately.
3. Use figured dimensions only. All dimensions to be checked on site prior to construction and/or fabrication.

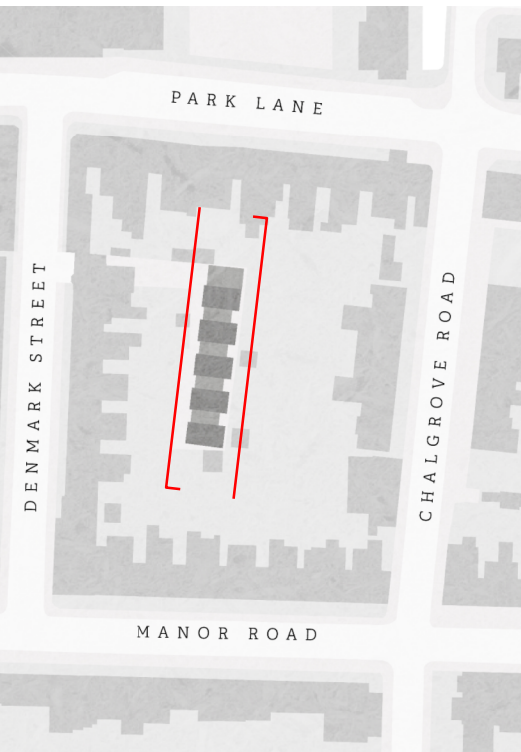

Site map - NOT TO SCALE

- KEY
- 1. Bikes and bin store
 - 2. Rendered masonry parapet
 - 3. White lime wash brick
 - 4. Perforated brick terrace wall
 - 5. Masonry canopy and green roof
 - 6. Tilt and turn obscure glazed window
 - 7. Composite casement windows
 - 8. Small allotment space
 - 9. Composite casement doors
 - 10. Textured brick terrace wall
 - 11. Red brick
 - 12. Awning
 - 13. New boundary fence
 - 14. Decorative brick diamond

PLANNING

Project No. 2210

Client Atlas Property London Ltd

Date Mar 23

Scale 1:200 @ A3 / 1:100@A1

Project 18, Denmark Street, N17 0JL

Drawing Title: Proposed Site Elevations COLOUR

Drawing No.	2210_10_PL_20C	Rev.	-
-------------	----------------	------	---

Drawn	Approved	Signed
-------	----------	--------

Copyright © Hill Patru Architects.

No implied license exists. This drawing should not be used to calculate areas for the purposes of valuation. All dimensions to be checked on site by the contractor and such dimensions to be their responsibility.

Do not scale drawings

All work must comply with relevant British Standards and Building Regulations requirements. Drawing errors and omissions to be reported to the architect.

HILL PATRU

Block D, Imperial Works
Peters Street,
London
NW3 3EP
T: 0781368441
info@hillpatru.co.uk
www.hillpatru.co.uk

RIBA **ARB**

Architects Registration Board

0 2.5m 5m 10m 25m 50m