




SITE LOCATION MAP

Ordnance Survey (c) Crown Copyright 2017. All rights reserved. Licence number 100022432

NIEVES DESIGN SPACE CANNOT GUARANTEE THE ACCURACY OF THIRD PARTY MAPPING + OS EXTRACT DATA. USE FOR IDENTIFICATION + PLANNING PURPOSES ONLY.

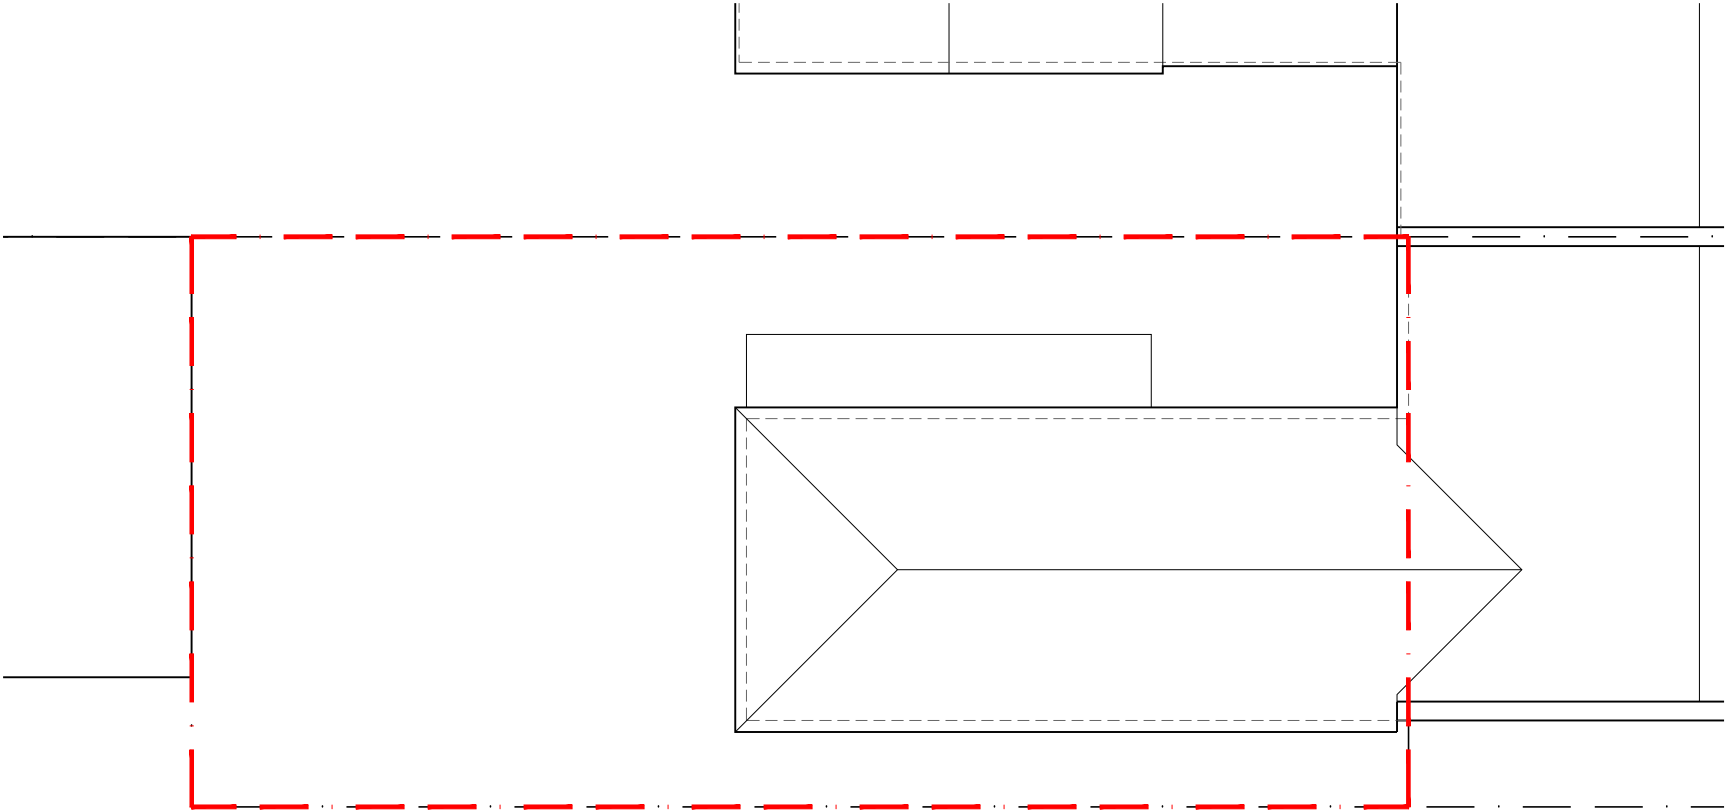

EXISTING + PROPOSED ROOF PLAN

SCALE: 1:100 @ A3



BLOCK PLAN
SCALE: 1:500 @ A3

SITE LOCATION + ROOF PLAN

SITE ADDRESS: 96A PRIORY ROAD, MUSWELL HILL, LONDON, N8 7EY

A: 22.01.18; OMIT PROPOSED ROOF PLAN OF REFUSED TWO STOREY PROPOSAL FOR NEW APPLICATION

1630/01-0A

CLIENT: MR DALTON
DATE: NOVEMBER 2016
SCALE: VARIOUS

96A PRIORY ROAD
MUSWELL HILL
LONDON, N8 7EY

Nieves
DESIGN | SPACE
TEL: 07903 160 851 E-MAIL: INFO@LUISNIEVES.CO.UK