


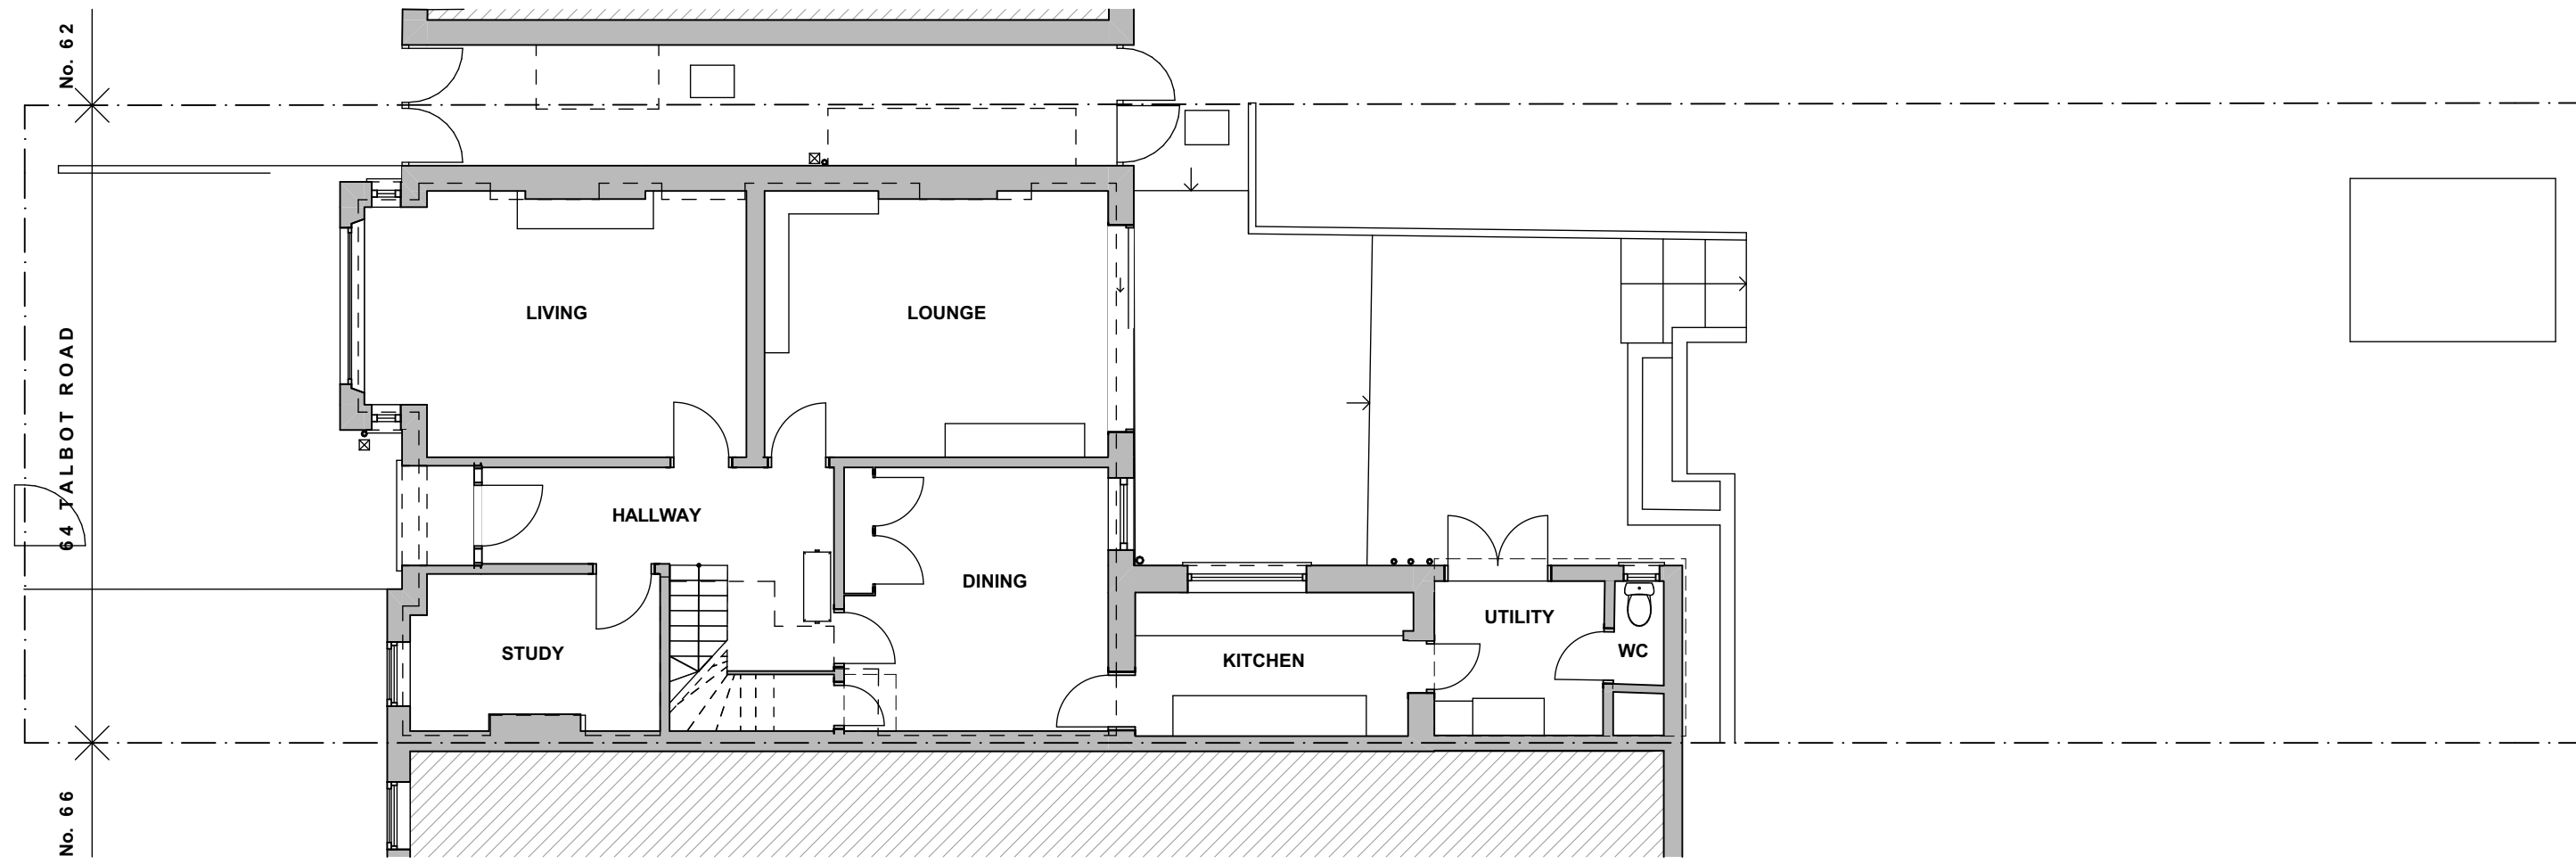

1 Ground Floor
1:100



PL3	22/01/2024	Further Planning Amendments	BVDS
PL2	10/01/2024	Planning Amendments	BVDS
PL1	13/11/2023	Planning Application	BVDS

REV	DATE	REASON FOR ISSUE	INITIAL
-----	------	------------------	---------

PROJECT

64 Talbot Road
London
N6 4RA

DRAWING TITLE

Existing Ground Plan

DRAWN
JW

CHECKED
GB

PROJECT No.

DWG. No.

REV.

STATUS


PLANNING

Bradley
VanDerStraeten

STUDIO 16, LONDON FIELDS STUDIOS, 11-17 EXMOUTH PLACE, LONDON E8 3RW
+44 7376 135 065
WWW.B-VDS.CO.UK

DO NOT SCALE FROM DRAWING. USE MARKED DIMENSIONS. DIMENSIONS TO
BE CONFIRMED ON SITE BY CONTRACTOR. TO BE READ IN CONJUNCTION WITH
ALL OTHER CONSULTANT DRAWINGS.

ARCHITECT TO BE NOTIFIED IMMEDIATELY OF ANY DISCREPANCIES.
COPYRIGHT ON THIS DRAWING TO BE RETAINED BY THE ARCHITECT.

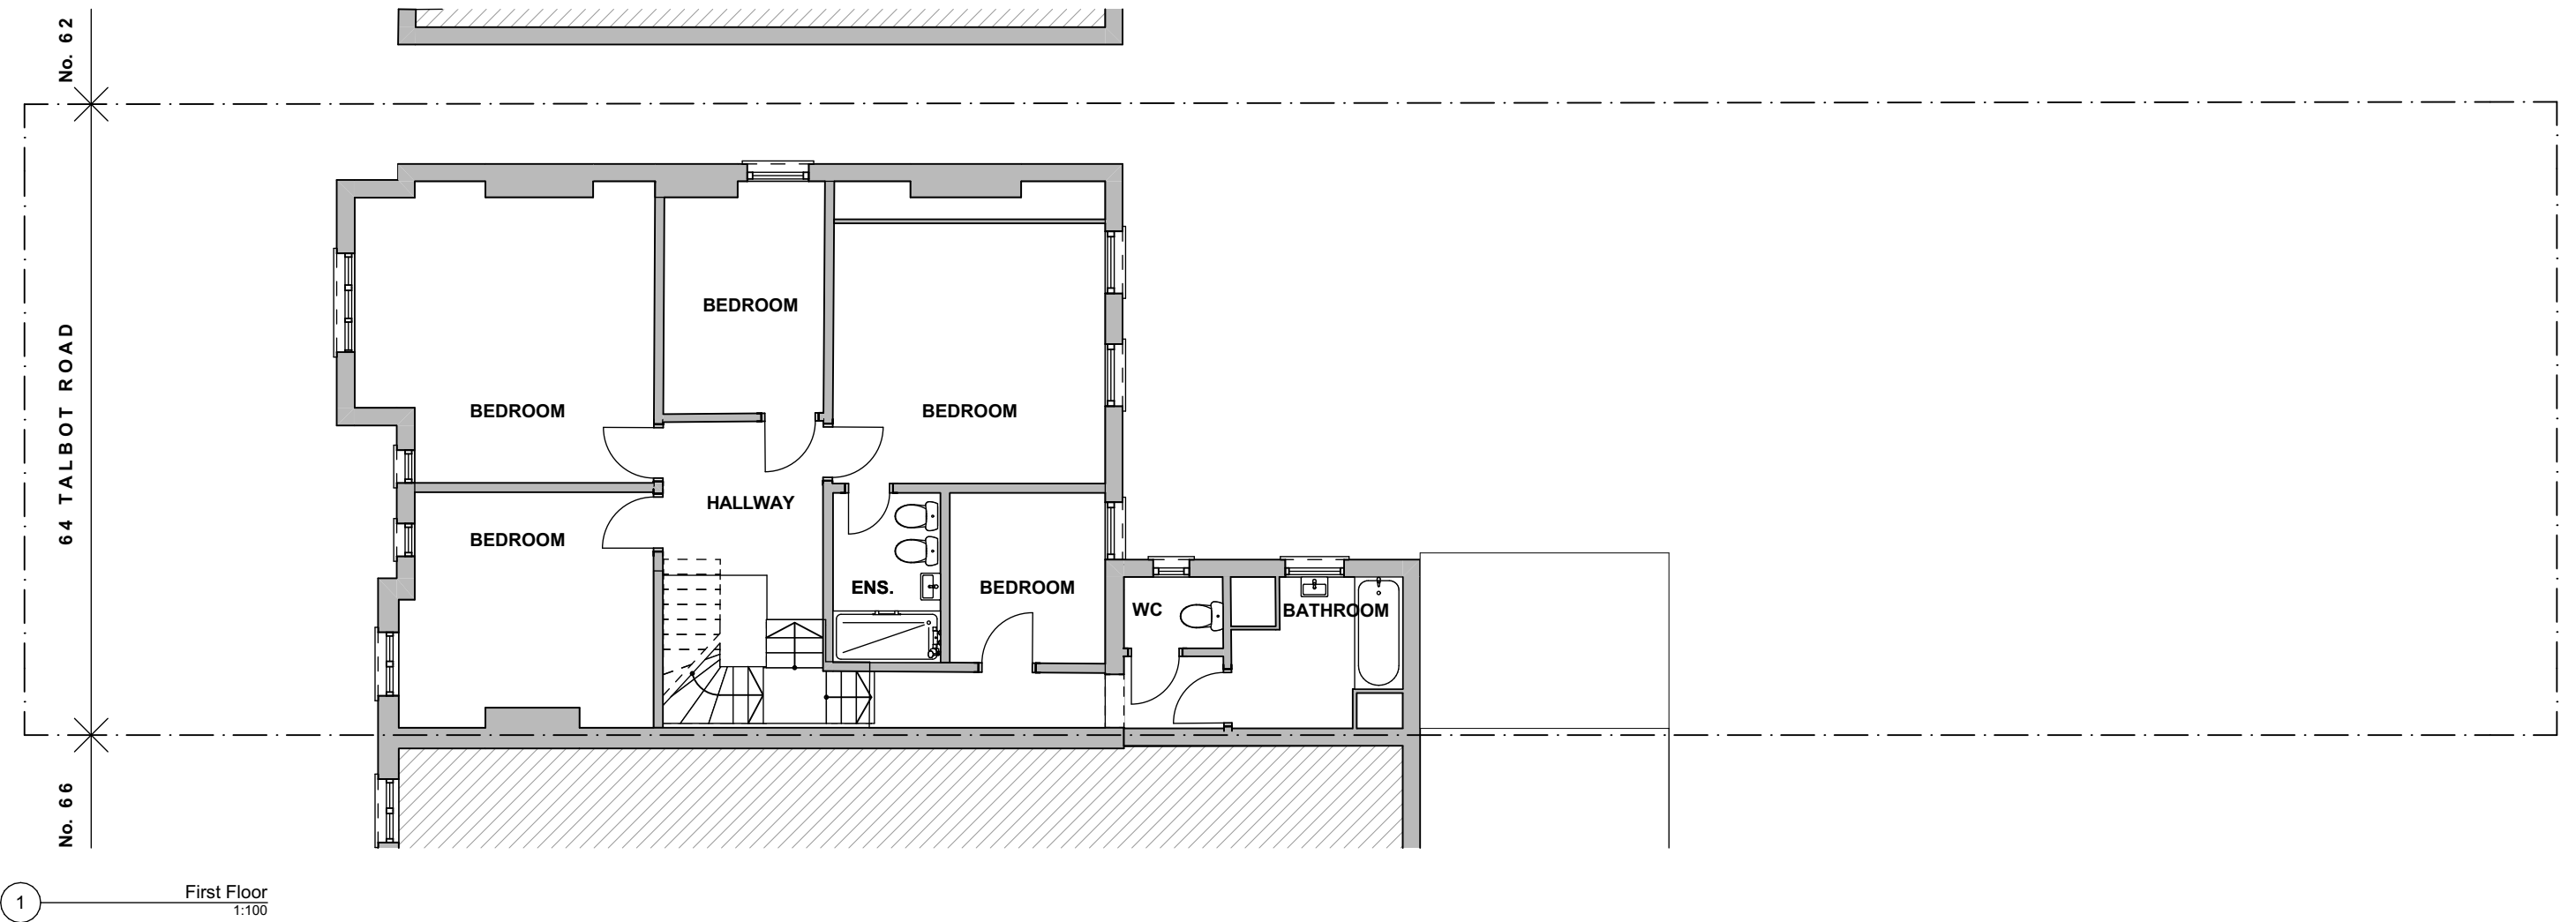[illegible]

64 Talbot Road
London
N6 4RA


Existing First Floor Plan

Bradley
VanDerStraeten

STUDIO 16, LONDON FIELDS STUDIOS, 11-17 EXMOUTH PLACE, LONDON E8 3RW
+44 7376 135 065 WWW.B-VDS.CO.UK


DO NOT SCALE FROM DRAWING. USE MARKED DIMENSIONS. DIMENSIONS TO BE CONFIRMED ON SITE BY CONTRACTOR. TO BE READ IN CONJUNCTION WITH ALL OTHER CONSULTANT DRAWINGS.

ARCHITECT TO BE NOTIFIED IMMEDIATELY OF ANY DISCREPANCIES.
COPYRIGHT ON THIS DRAWING TO BE RETAINED BY THE ARCHITECT.

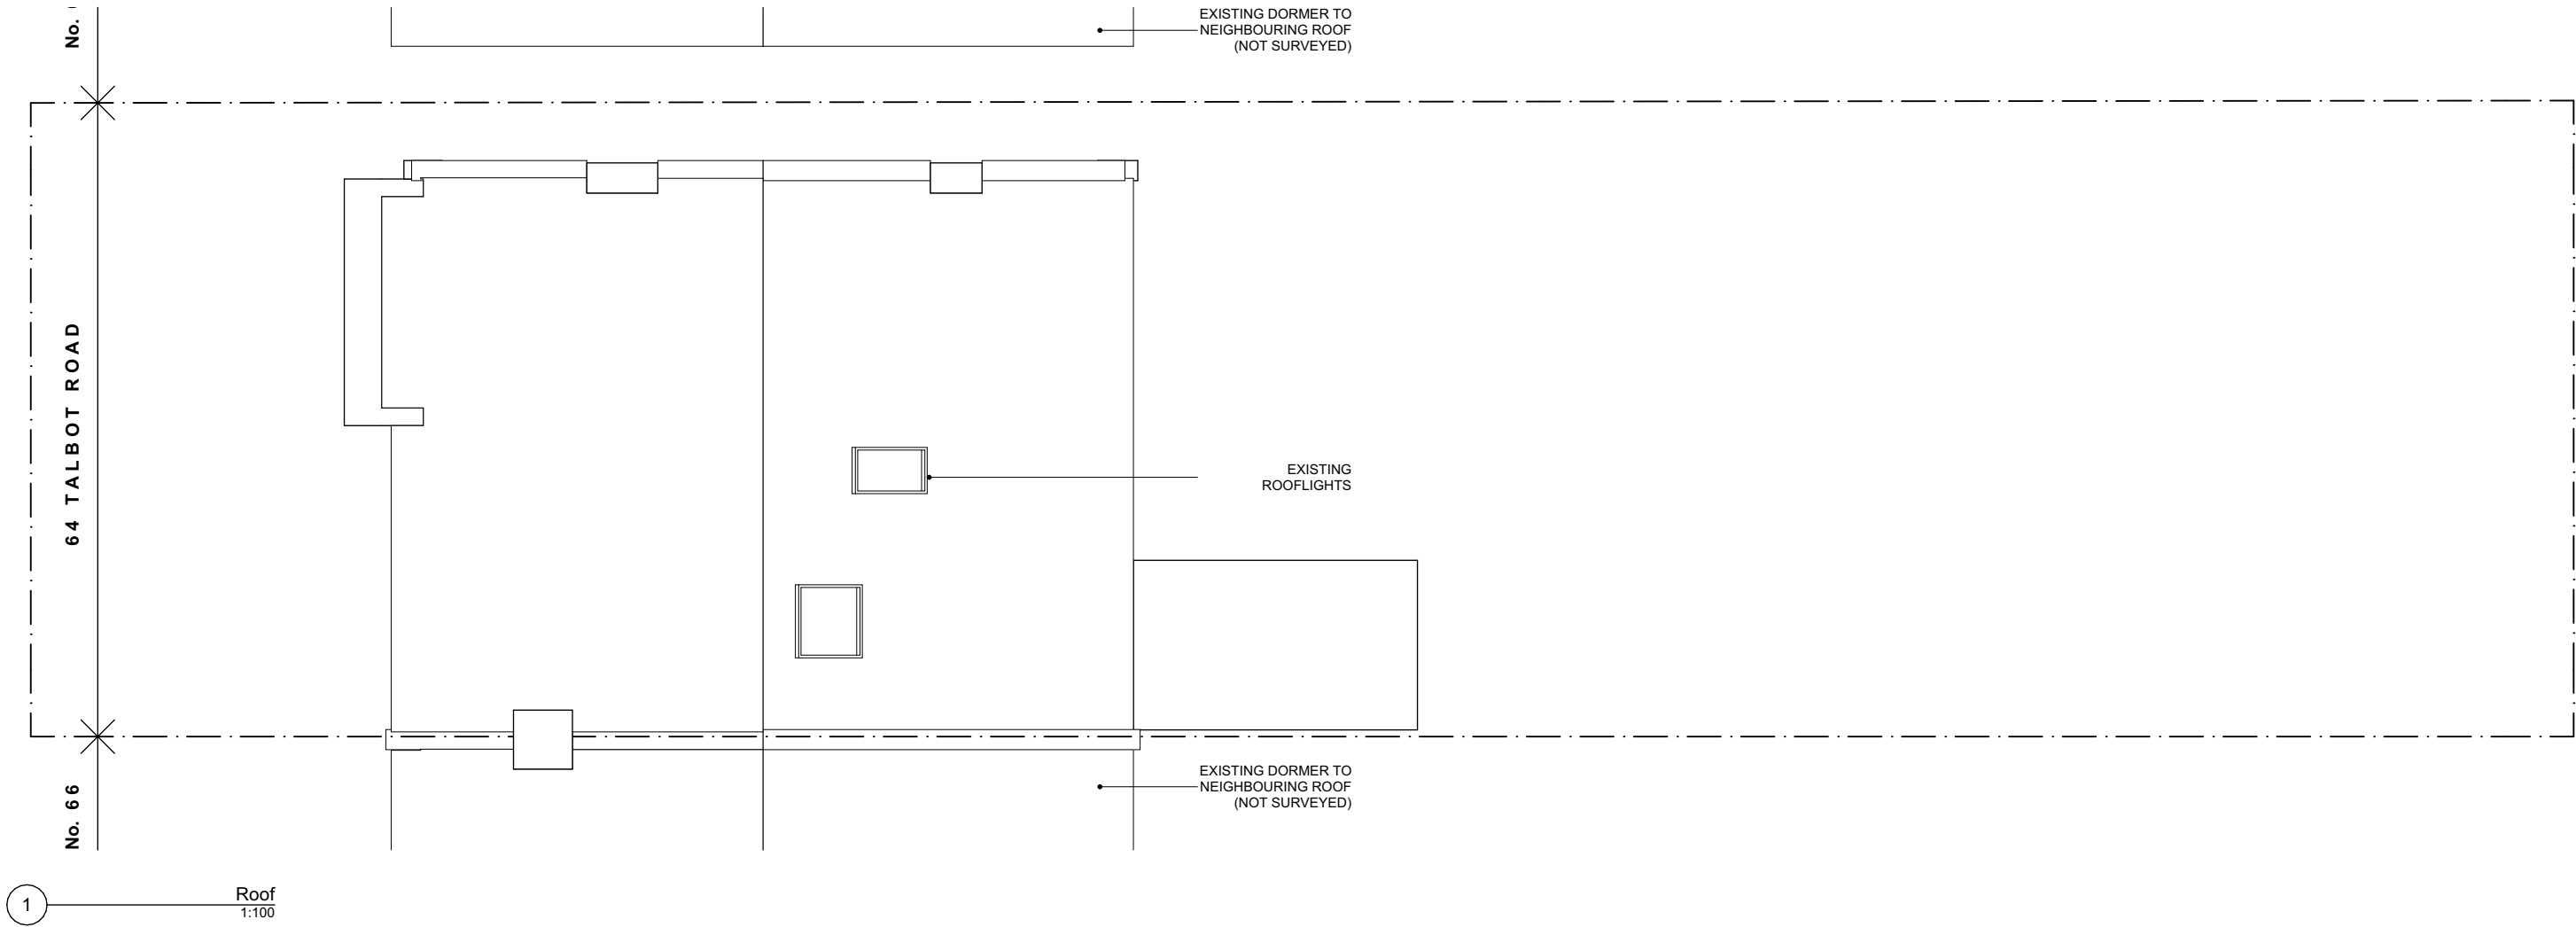



1 Existing Front Elevation
1:100

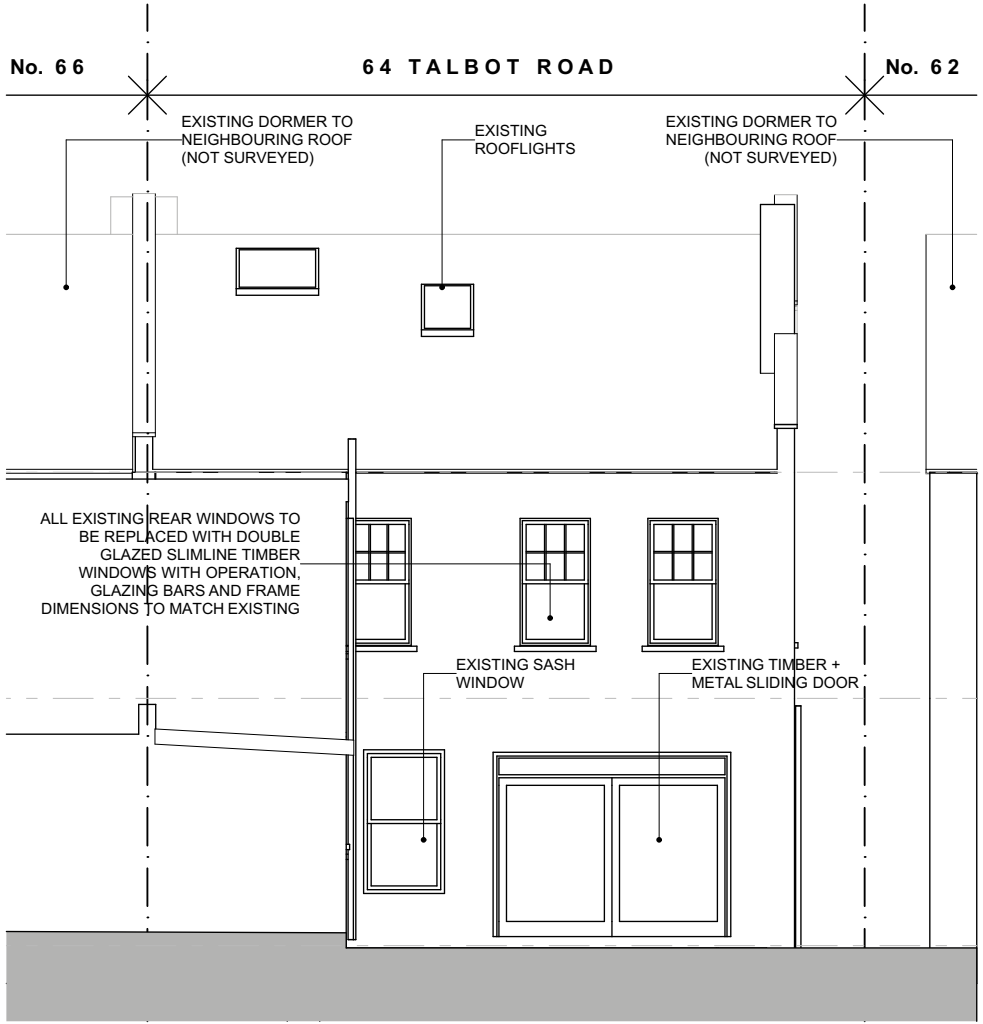

2 Existing Rear Elevation
1:100



PL3	22/01/2024	Further Planning Amendments	BVDS
PL2	10/01/2024	Planning Amendments	BVDS
PL1	13/11/2023	Planning Application	BVDS

REV	DATE	REASON FOR ISSUE	INITIAL

PROJECT			
64 Talbot Road London N6 4RA			
DRAWN JW		CHECKED GB	
DRAWING TITLE	PROJECT No.	DWG. No.	REV.
Existing Front + Rear Elevation	476	A-0.03	PL3
STATUS		PLANNING	

**Bradley
VanDerStraeten**

STUDIO 16, LONDON FIELDS STUDIOS, 11-17 EXMOUTH PLACE, LONDON E8 3RW
+44 7376 135 065
WWW.B-VDS.CO.UK

DO NOT SCALE FROM DRAWING. USE MARKED DIMENSIONS. DIMENSIONS TO
BE CONFIRMED ON SITE BY CONTRACTOR. TO BE READ IN CONJUNCTION WITH
ALL OTHER CONSULTANT DRAWINGS.

ARCHITECT TO BE NOTIFIED IMMEDIATELY OF ANY DISCREPANCIES.
COPYRIGHT ON THIS DRAWING TO BE RETAINED BY THE ARCHITECT.



1 Existing Side Elevation
1:100



PL3	22/01/2024	Further Planning Amendments	BVDS
PL2	10/01/2024	Planning Amendments	BVDS
PL1	13/11/2023	Planning Application	BVDS

REV	DATE	REASON FOR ISSUE	INITIAL
-----	------	------------------	---------

PROJECT

64 Talbot Road
London
N6 4RA

DRAWING TITLE

Existing Side Elevation

DRAWN
JW

CHECKED
GB

PROJECT No.

DWG. No.

REV.

STATUS


PLANNING

Bradley
VanDerStraeten

STUDIO 16, LONDON FIELDS STUDIOS, 11-17 EXMOUTH PLACE, LONDON E8 3RW
+44 7376 135 065
WWW.B-VDS.CO.UK

DO NOT SCALE FROM DRAWING. USE MARKED DIMENSIONS. DIMENSIONS TO BE CONFIRMED ON SITE BY CONTRACTOR. TO BE READ IN CONJUNCTION WITH ALL OTHER CONSULTANT DRAWINGS.

ARCHITECT TO BE NOTIFIED IMMEDIATELY OF ANY DISCREPANCIES. COPYRIGHT ON THIS DRAWING TO BE RETAINED BY THE ARCHITECT.

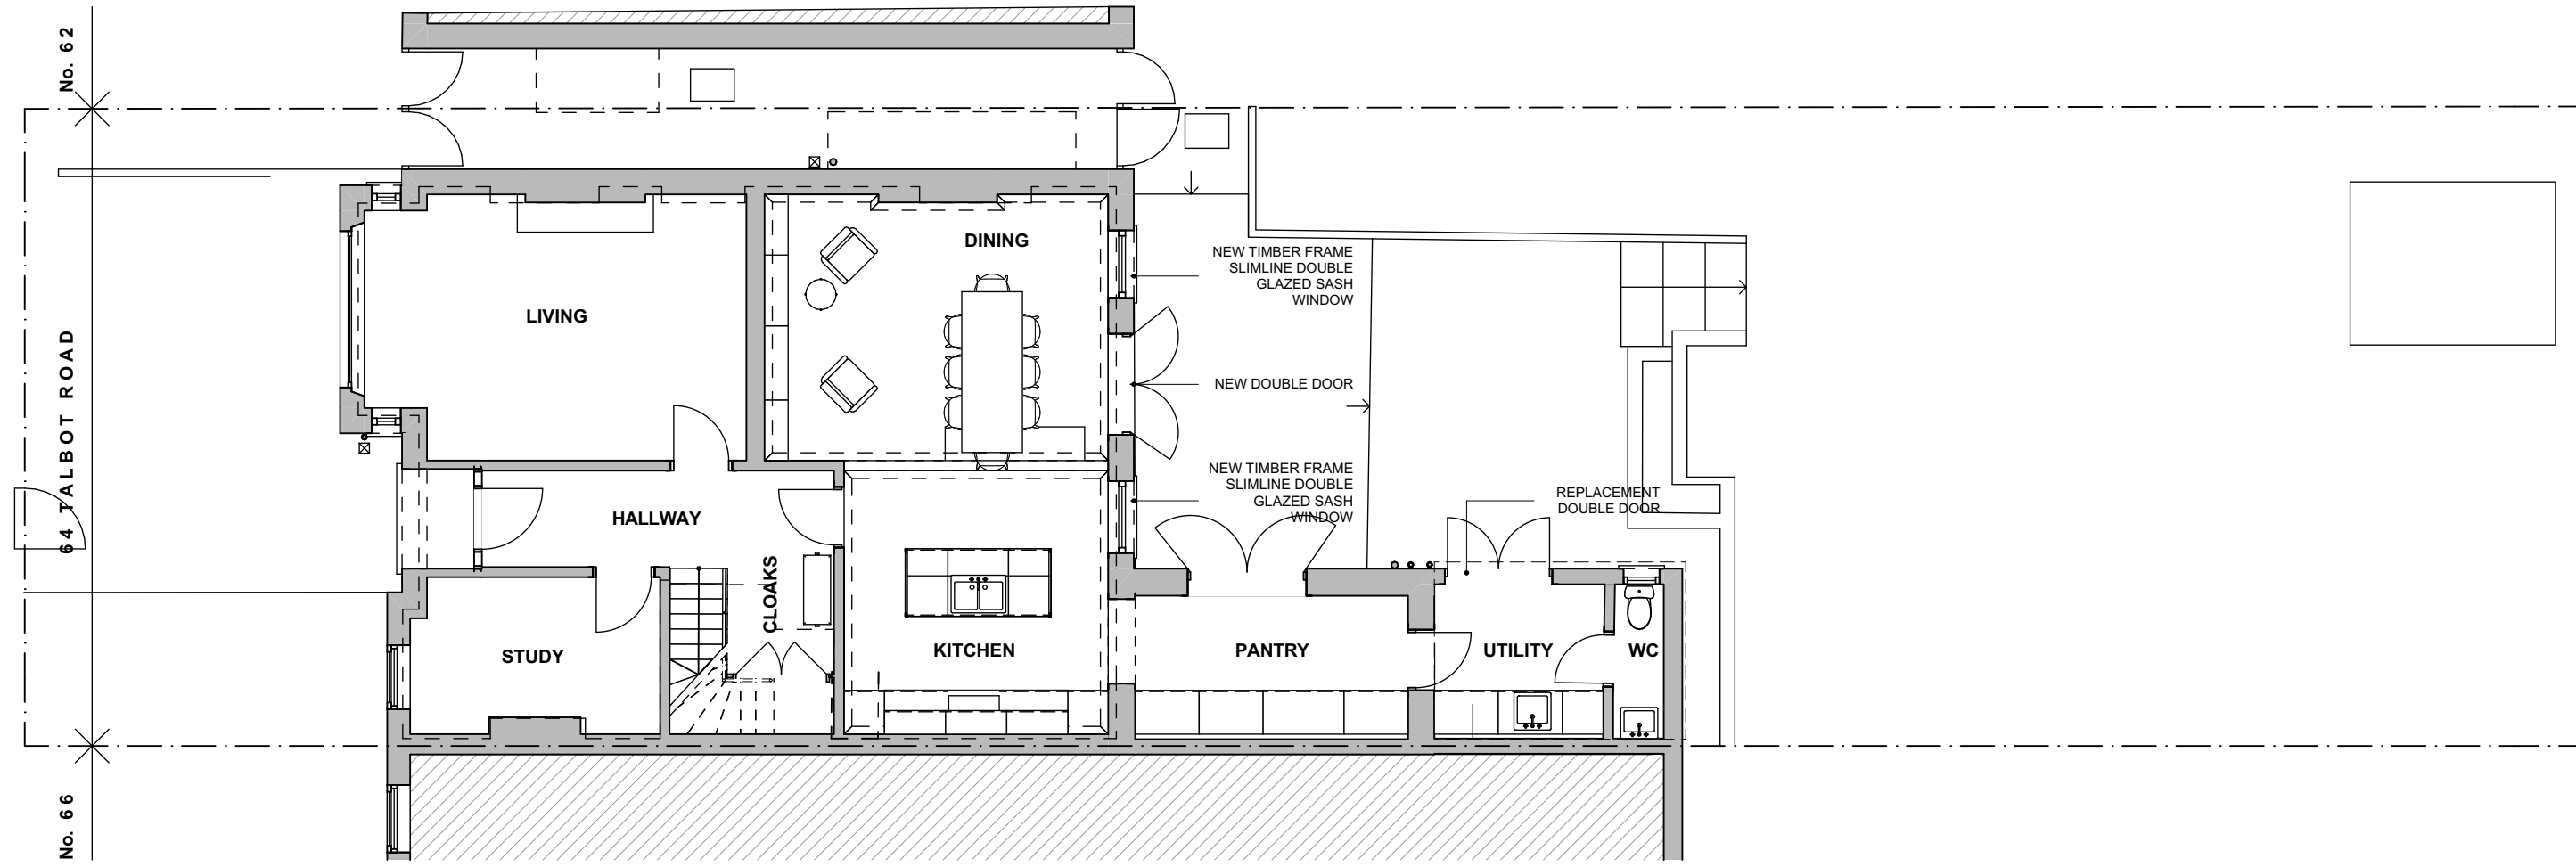

1 Ground Floor
1:100



PL3	22/01/2024	Further Planning Amendments	BVDS
PL2	10/01/2024	Planning Amendments	BVDS
PL1	13/11/2023	Planning Application	BVDS

REV	DATE	REASON FOR ISSUE	INITIAL
-----	------	------------------	---------

PROJECT

64 Talbot Road
London
N6 4RA

DRAWING TITLE

Ground Floor Plan

DRAWN
JW

CHECKED
GB

PROJECT No.

DWG. No.

REV.

STATUS


PLANNING

Bradley
VanDerStraeten

STUDIO 16, LONDON FIELDS STUDIOS, 11-17 EXMOUTH PLACE, LONDON E8 3RW
+44 7376 135 065
WWW.B-VDS.CO.UK

DO NOT SCALE FROM DRAWING. USE MARKED DIMENSIONS. DIMENSIONS TO
BE CONFIRMED ON SITE BY CONTRACTOR. TO BE READ IN CONJUNCTION WITH
ALL OTHER CONSULTANT DRAWINGS.

ARCHITECT TO BE NOTIFIED IMMEDIATELY OF ANY DISCREPANCIES.
COPYRIGHT ON THIS DRAWING TO BE RETAINED BY THE ARCHITECT.

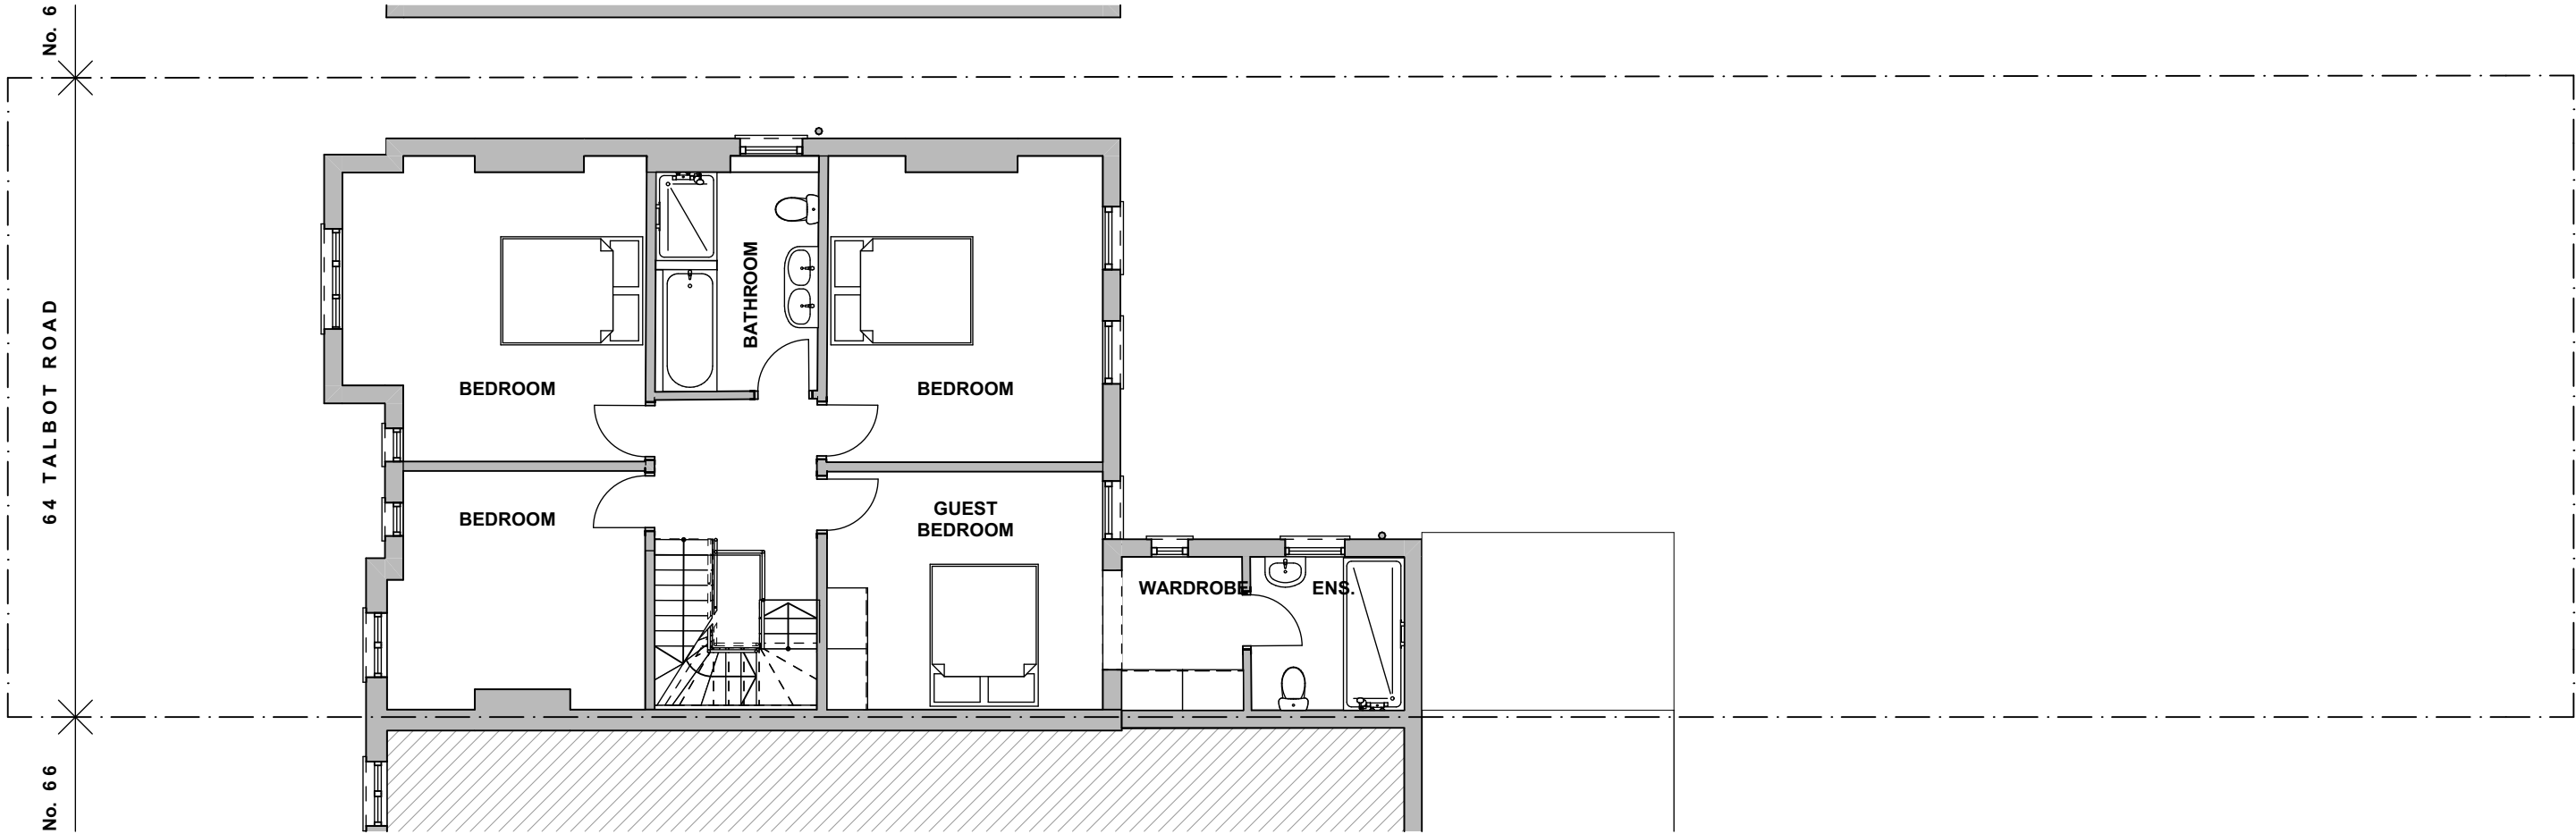

1 First Floor
1:100

PL3	22/01/2024	Further Planning Amendments	BVDS
PL2	10/01/2024	Planning Amendments	BVDS
PL1	13/11/2023	Planning Application	BVDS

REV	DATE	REASON FOR ISSUE	INITIAL

PROJECT

64 Talbot Road
London
N6 4RA

DRAWING TITLE

First Floor Plan

DRAWN
JW

CHECKED
GB

PROJECT No.

DWG. No.

REV.

STATUS


PLANNING

Bradley
VanDerStraeten

STUDIO 16, LONDON FIELDS STUDIOS, 11-17 EXMOUTH PLACE, LONDON E8 3RW
+44 7376 135 065
WWW.B-VDS.CO.UK

DO NOT SCALE FROM DRAWING. USE MARKED DIMENSIONS. DIMENSIONS TO
BE CONFIRMED ON SITE BY CONTRACTOR. TO BE READ IN CONJUNCTION WITH
ALL OTHER CONSULTANT DRAWINGS.

ARCHITECT TO BE NOTIFIED IMMEDIATELY OF ANY DISCREPANCIES.
COPYRIGHT ON THIS DRAWING TO BE RETAINED BY THE ARCHITECT.

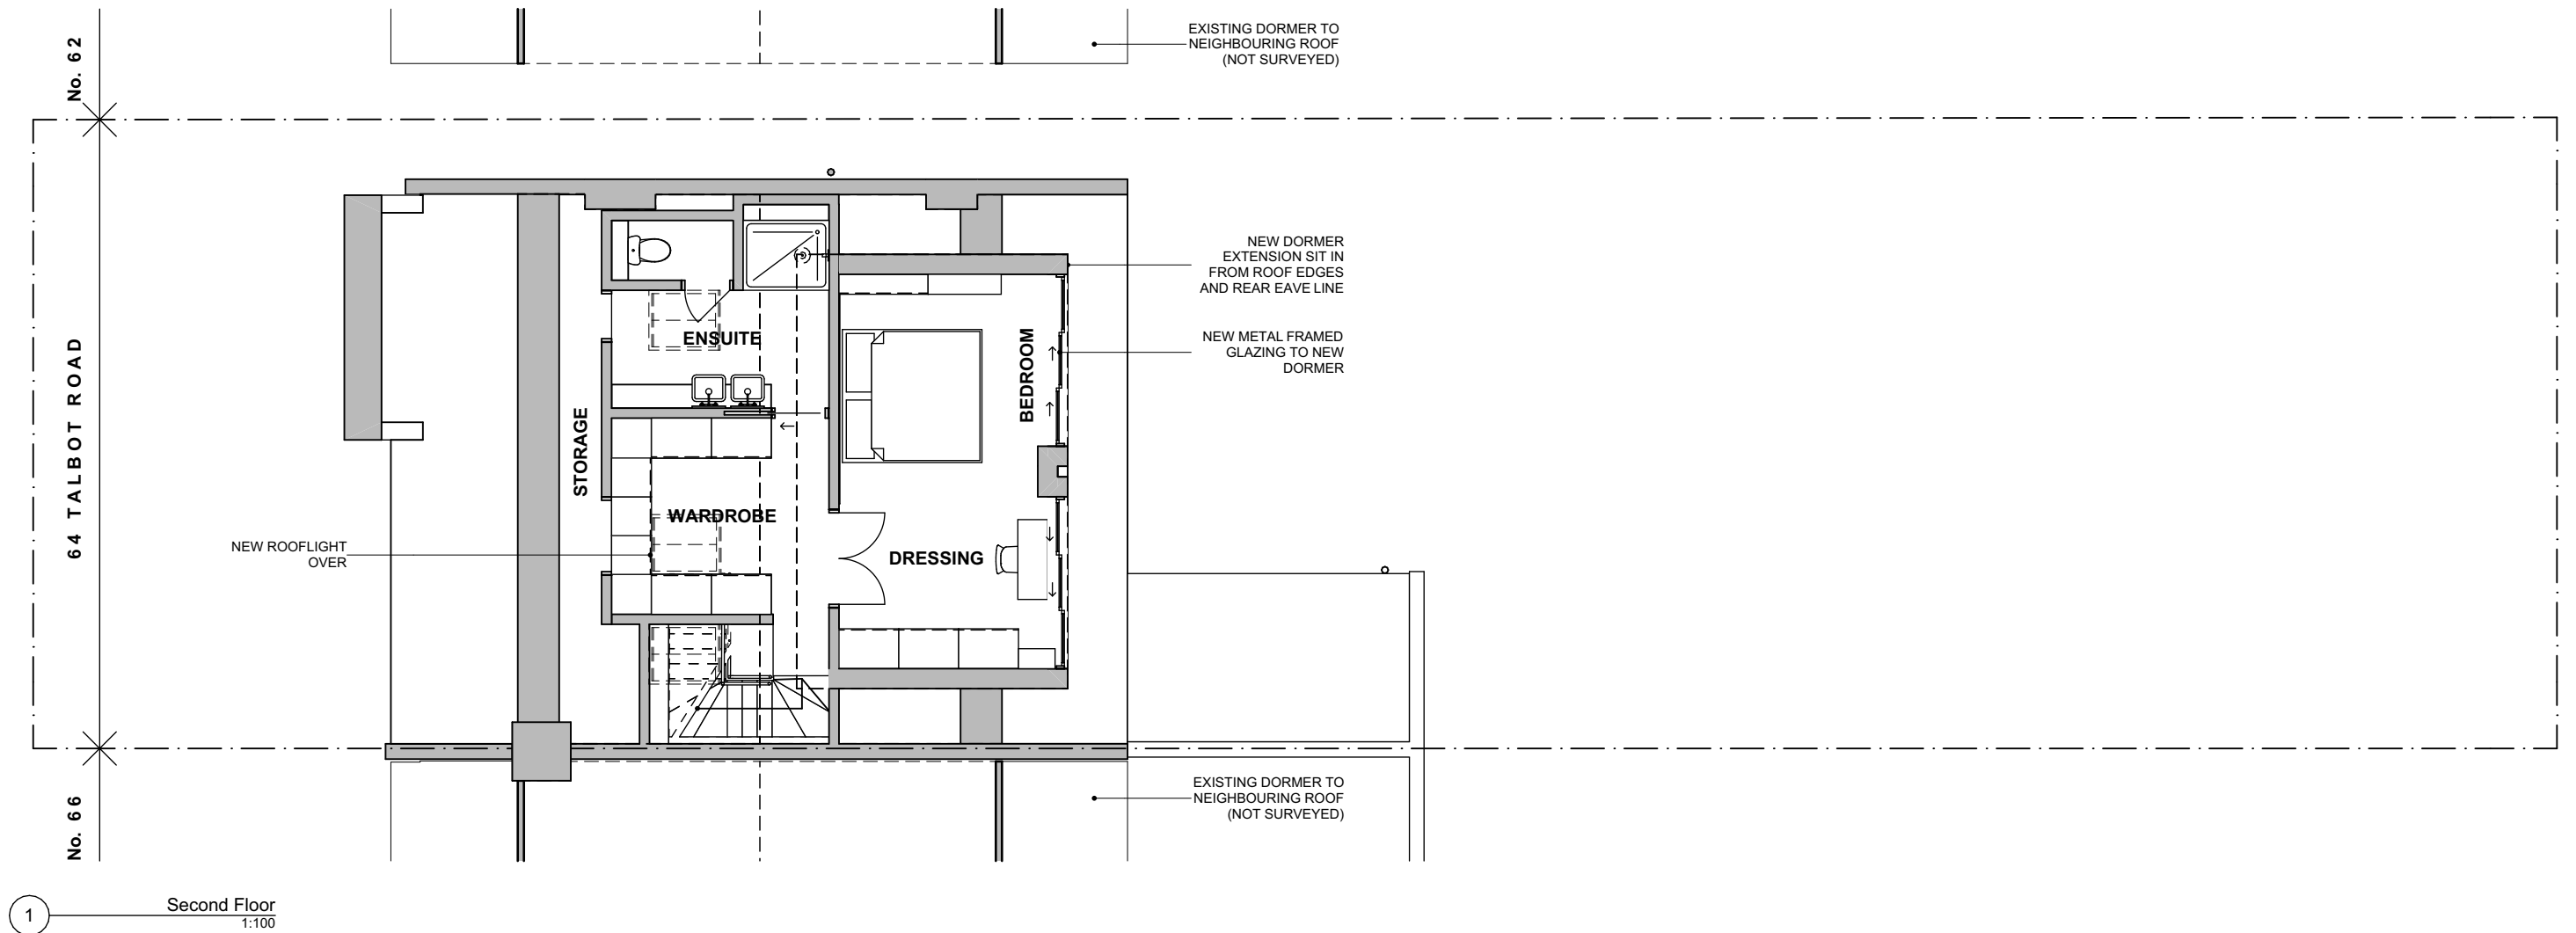


PL3	22/01/2024	Further Planning Amendments	BVDS
PL2	10/01/2024	Planning Amendments	BVDS
PL1	13/11/2023	Planning Application	BVDS

PROJECT			
64 Talbot Road London N6 4RA	DRAWN		CHECKED
	JW		GB
DRAWING TITLE	PROJECT No.	DWG. No.	REV.
Loft Floor Plan	476	A-1.02	PL3
STATUS		PLANNING	



1 Proposed Front Elevation
1:100

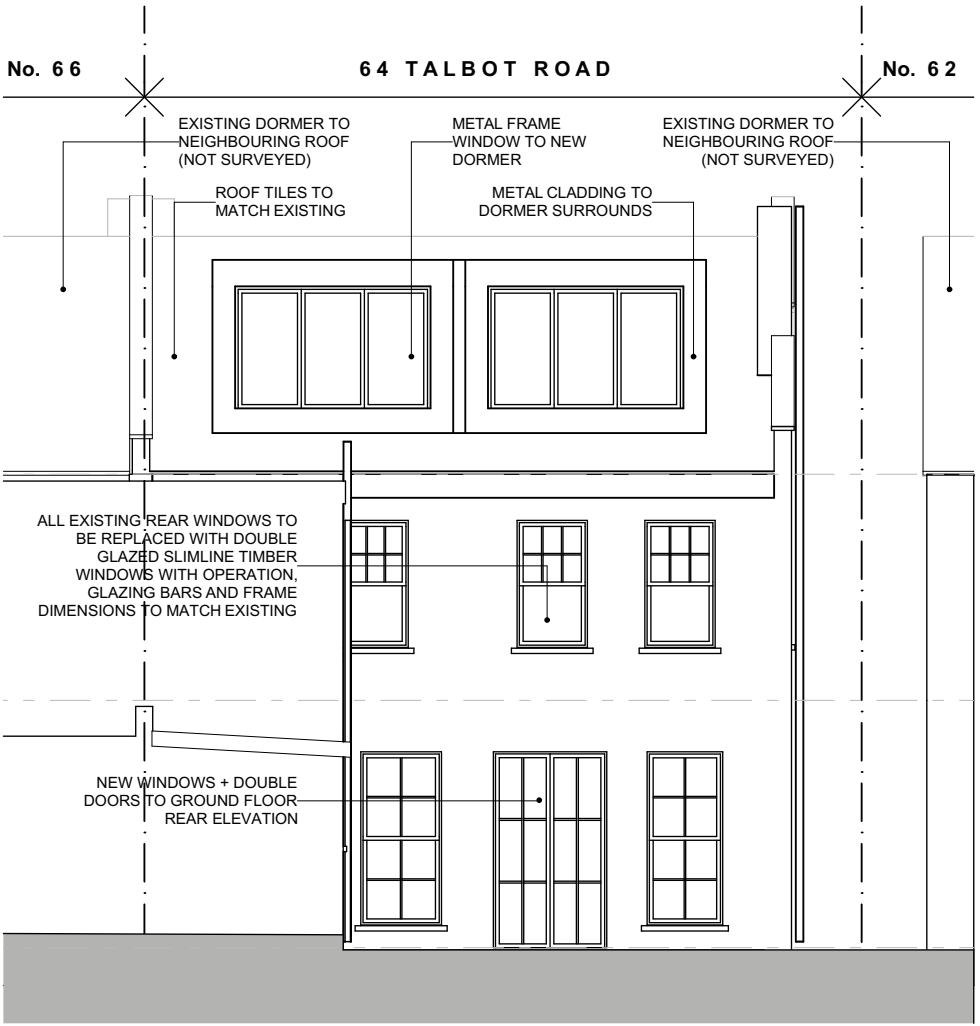

2 Proposed Rear Elevation
1:100



PL3	22/01/2024	Further Planning Amendments	BVDS
PL2	10/01/2024	Planning Amendments	BVDS
PL1	13/11/2023	Planning Application	BVDS

REV	DATE	REASON FOR ISSUE	INITIAL
-----	------	------------------	---------

PROJECT

64 Talbot Road
London
N6 4RA

DRAWING TITLE

Front + Rear Elevations

DRAWN
JW

CHECKED
GB

PROJECT No.

476

DWG. No.

A-2.00

REV.

PL3

STATUS

PLANNING

Bradley
VanDerStraeten

STUDIO 16, LONDON FIELDS STUDIOS, 11-17 EXMOUTH PLACE, LONDON E8 3RW
+44 7376 135 065
WWW.B-VDS.CO.UK

DO NOT SCALE FROM DRAWING. USE MARKED DIMENSIONS. DIMENSIONS TO BE CONFIRMED ON SITE BY CONTRACTOR. TO BE READ IN CONJUNCTION WITH ALL OTHER CONSULTANT DRAWINGS.

ARCHITECT TO BE NOTIFIED IMMEDIATELY OF ANY DISCREPANCIES. COPYRIGHT ON THIS DRAWING TO BE RETAINED BY THE ARCHITECT.



1 Proposed Side Elevation
1:100



PL3	22/01/2024	Further Planning Amendments	BVDS
PL2	10/01/2024	Planning Amendments	BVDS
PL1	13/11/2023	Planning Application	BVDS

REV	DATE	REASON FOR ISSUE	INITIAL
-----	------	------------------	---------

PROJECT

64 Talbot Road
London
N6 4RA

DRAWING TITLE

Side Elevation

DRAWN
JW

CHECKED
GB

PROJECT No.

DWG. No.

REV.

STATUS

PLANNING

Bradley
VanDerStraeten

STUDIO 16, LONDON FIELDS STUDIOS, 11-17 EXMOUTH PLACE, LONDON E8 3RW
+44 7376 135 065
WWW.B-VDS.CO.UK

DO NOT SCALE FROM DRAWING. USE MARKED DIMENSIONS. DIMENSIONS TO
BE CONFIRMED ON SITE BY CONTRACTOR. TO BE READ IN CONJUNCTION WITH
ALL OTHER CONSULTANT DRAWINGS.

ARCHITECT TO BE NOTIFIED IMMEDIATELY OF ANY DISCREPANCIES.
COPYRIGHT ON THIS DRAWING TO BE RETAINED BY THE ARCHITECT.