



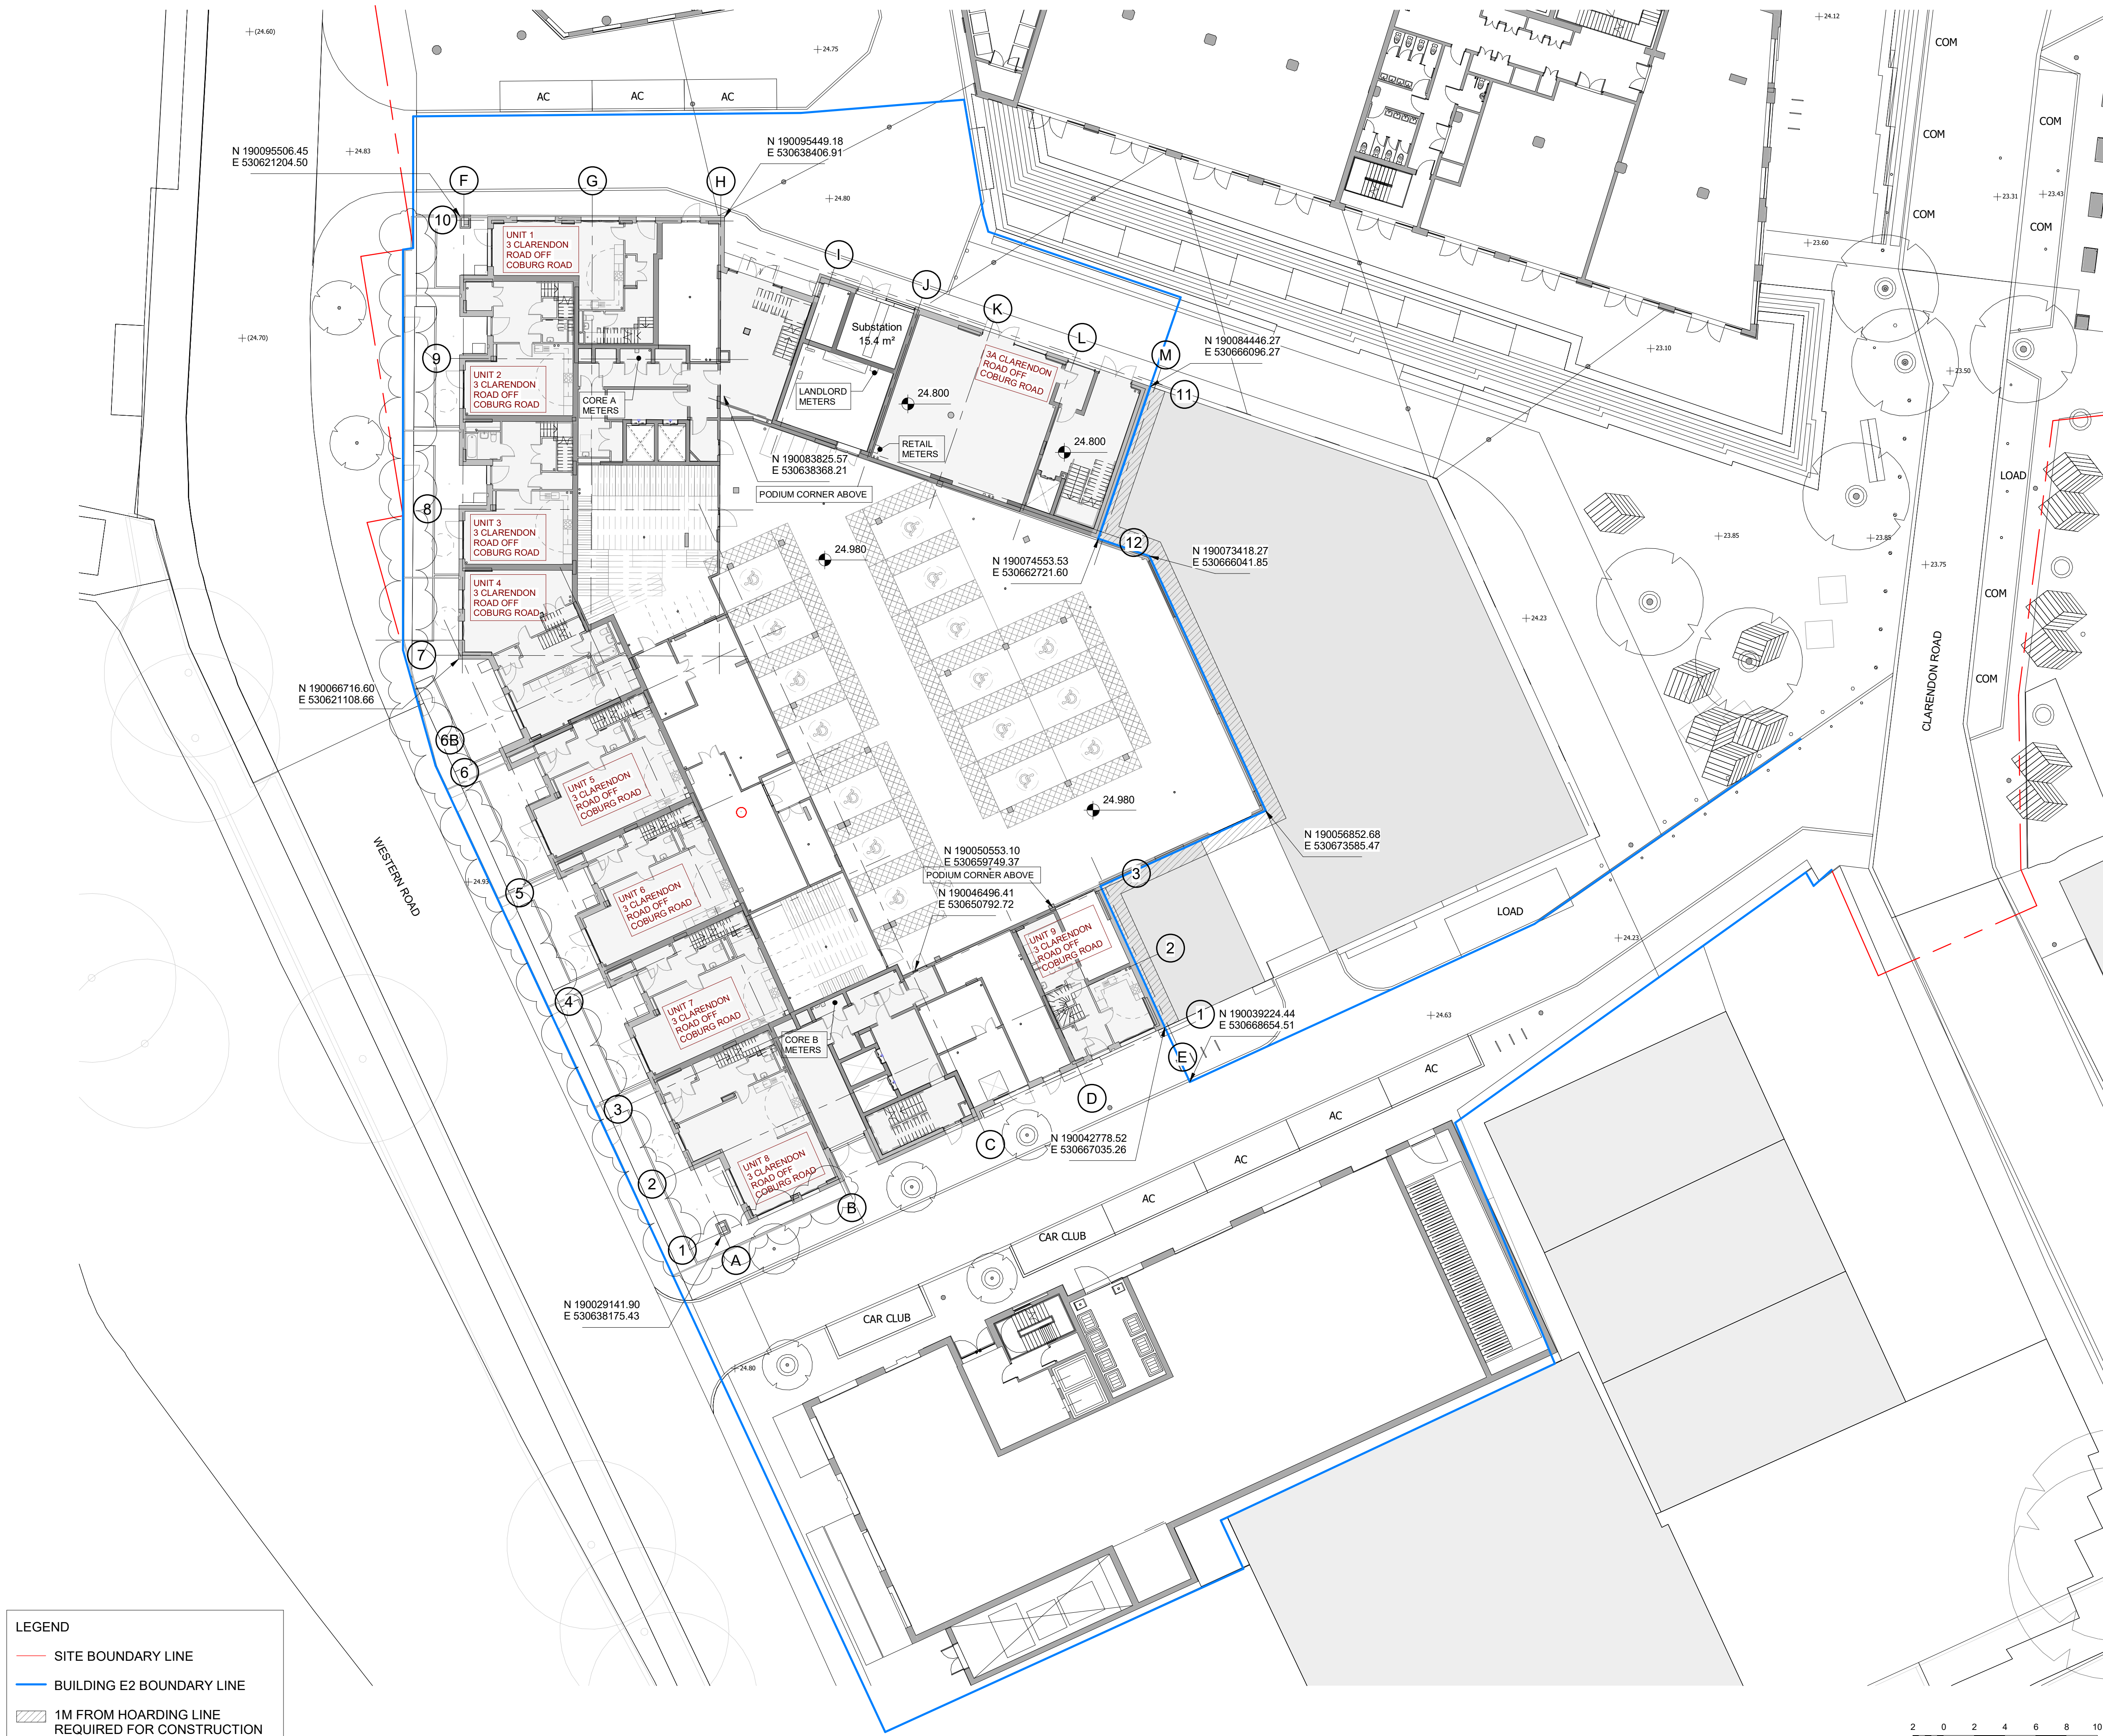

LEGEND

- SITE BOUNDARY LINE
- BUILDING E2 BOUNDARY LINE
- 1M FROM HOARDING LINE
REQUIRED FOR CONSTRUCTION

 

Copyright reserved
All dimensions to be checked on site before work commences.
Figured dimensions to be taken in preference to scaled dimensions.
If in doubt please ask.

C4	Revised as clouded	24/01/24
C3	Building E2 boundary line updated	22/12/23
C2	Revised as clouded	28/10/22
C1	Issued For Construction	26/07/22

Revision	Description	Date
----------	-------------	------

STATUS

For Construction

PROJECT

Chocolate Factory Block E2

DRAWING

Site Plan

DRAWN BY	CHECKED BY	DATE
RC	CB	April 2022
SCALE (@ A1)	PROJECT NUMBER	REV
1 : 200	21020	C4
DRAWING NUMBER	CFE2 - DAR - XX - XX - DR - A - 0120	REV
Project Identifier	Originator	Zone
Level	Type	Discipline
Number	Revision	

Delta Architects
1 Batemans Row
London
EC2A 3HH
T 020 7613 5702
www.deltaarchitects.co.uk